

1. ALL DIMENSIONS ARE IN mm UNLESS NOTED OTHERWISE
2. DRAWING TO SCALE WHEN PRINTED AT A3

N.G.R. E: 387305 N: 404482

DIRECTIONS TO SITE:

LEAVE THE M60 AT JUNCTION 20, THEN KEEP LEFT AT JUNCTION 20 AND TURN LEFT ONTO A644 ROCHDALE ROAD. TRAVEL FOR 0.3 MILES AND THEN TURN RIGHT ONTO MAINWAY. AFTER 0.4 MILES TURN RIGHT INTO KIRKWAY AND TRAVEL 0.1 MILES. THE SITE IS LOCATED ON THE LEFT HAND SIDE OF KIRKWAY. PARKING IS AVAILABLE ON SITE AT KIRKWAY SERVICE STATION.

NOTES:

A	Issued for Approval	JP	DP	03.06.24
REV	MODIFICATION	BY	CH	DATE



WHP Telecoms Ltd
Faraday Court
401 Faraday Street
Birchwood Park
Warrington WA3 6GA
Tel: 01925 424100 Fax: 01925 424101
e-mail: info@whptelecoms.com




vodafone
CTL - LONDON




CTIL - LONDON

Drawing Title: SITE LOCATION MAPS			
Purpose of Issue: PLANNING		Dwg Rev:	
Drawing Number: 100		A	
Surveyed By: AH	Original Sheet Size: A3	Pack Issue:	
Drawn: JP	Date: 03.06.24	Checked: DP	Date: 03.06.24
			B

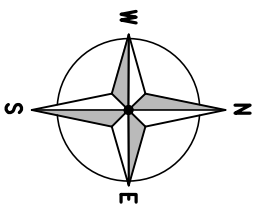


SITE LOCATION

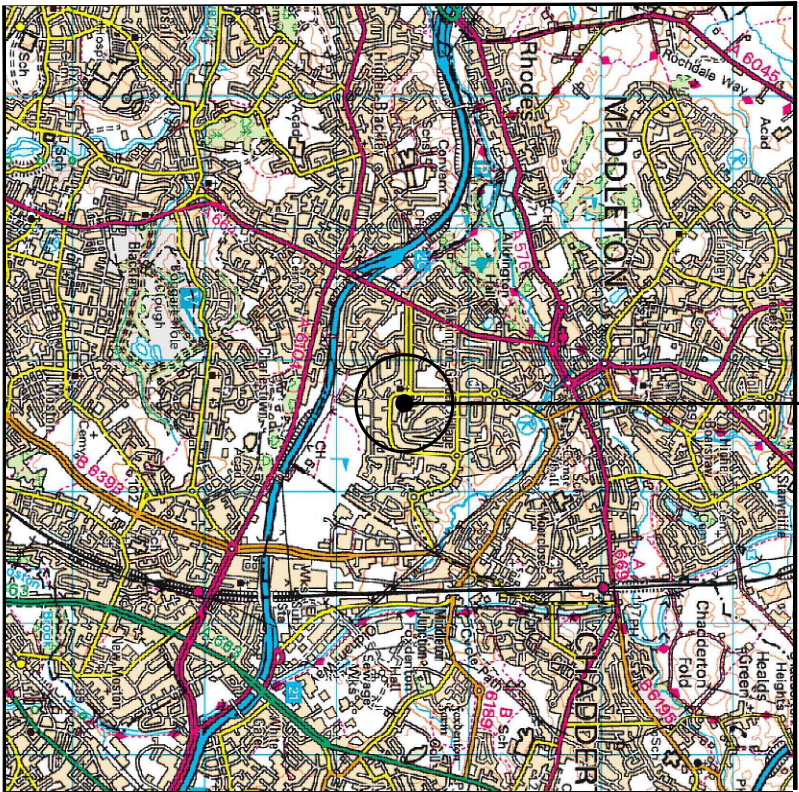


SITE LOCATION
(Scale 1:50000)

-  = Site Access
-  = Access Route

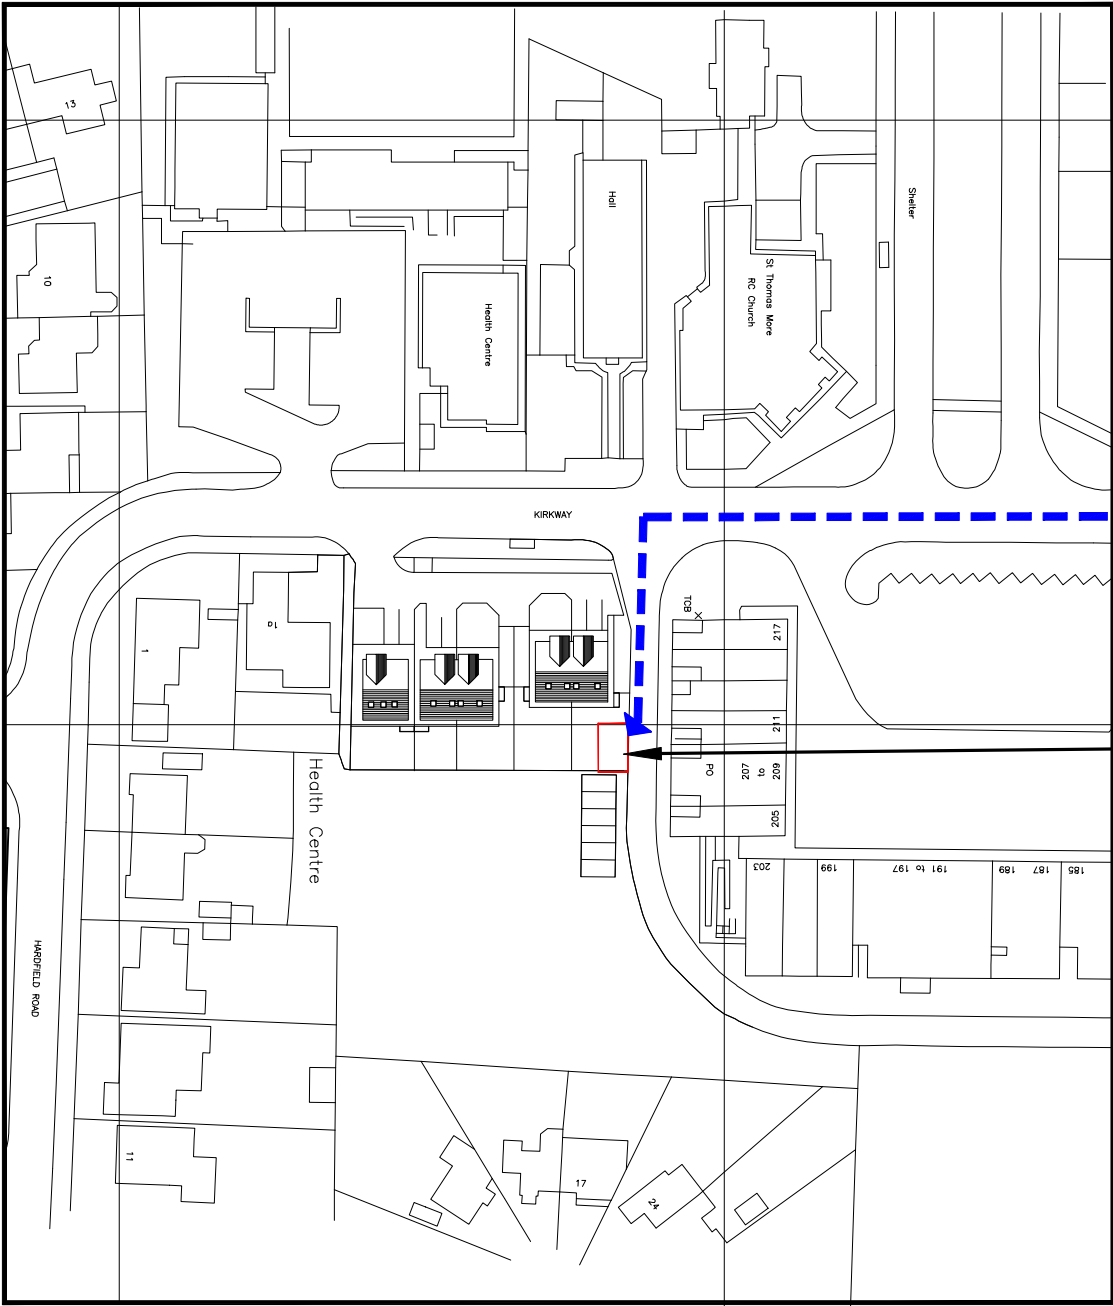


SITE LOCATION

DETAILED SITE LOCATION
(Scale 1:1250)

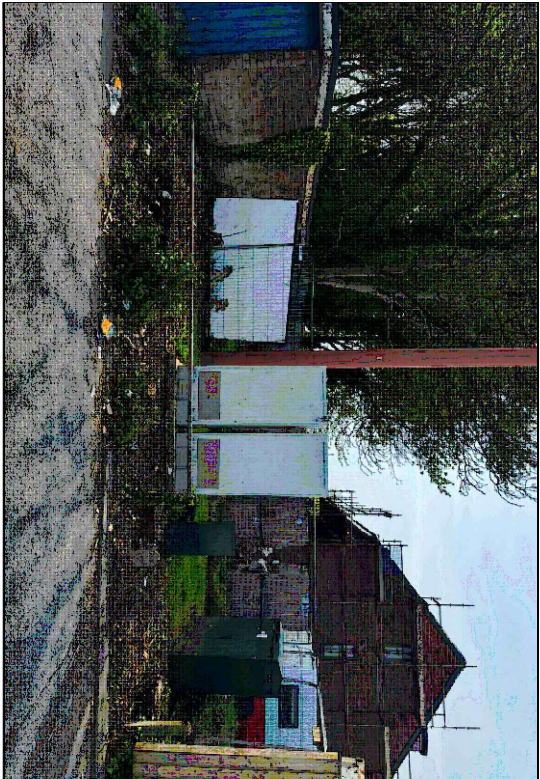

SITE PHOTOGRAPH

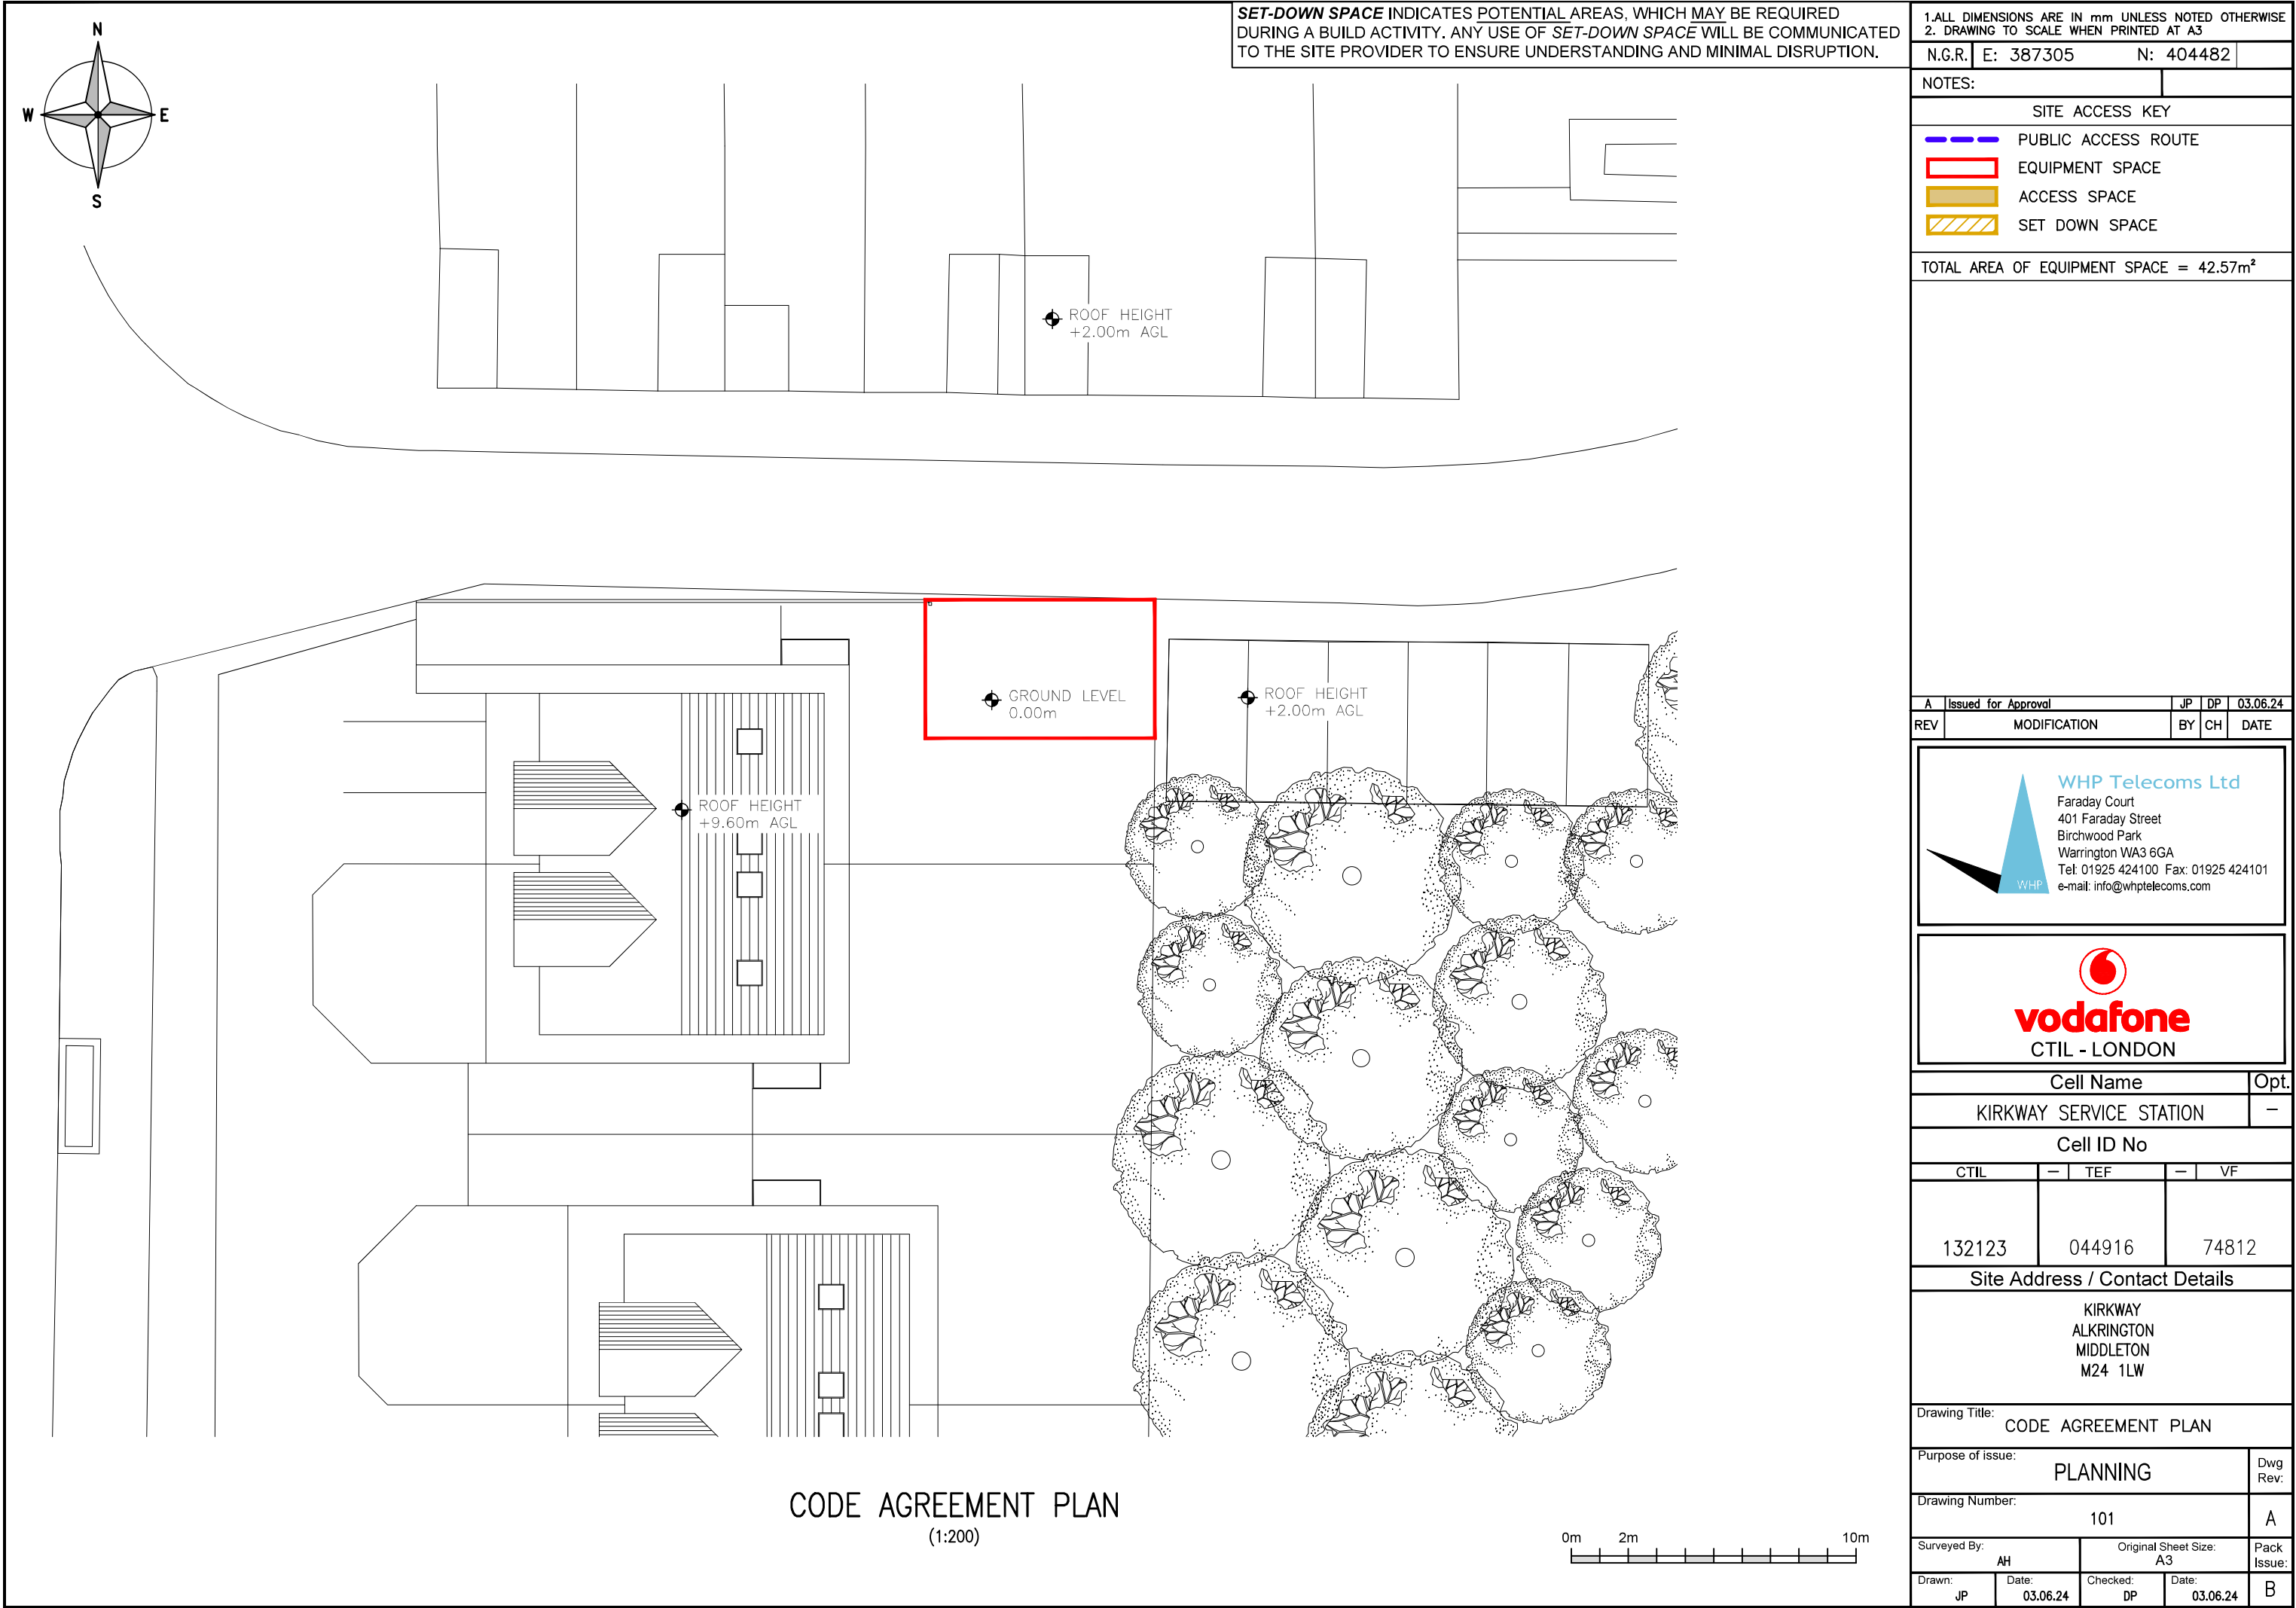

SET-DOWN SPACE INDICATES POTENTIAL AREAS, WHICH MAY BE REQUIRED DURING A BUILD ACTIVITY. ANY USE OF SET-DOWN SPACE WILL BE COMMUNICATED TO THE SITE PROVIDER TO ENSURE UNDERSTANDING AND MINIMAL DISRUPTION.

1.ALL DIMENSIONS ARE IN mm UNLESS NOTED OTHERWISE
2. DRAWING TO SCALE WHEN PRINTED AT A3

N.G.R. E: 387305 N: 404482

NOTES:

- SITE ACCESS KEY
- PUBLIC ACCESS ROUTE
 - EQUIPMENT SPACE
 - ACCESS SPACE
 - SET DOWN SPACE

TOTAL AREA OF EQUIPMENT SPACE = 42.57m²

A	Issued for Approval	JP	DP	03.06.24
REV	MODIFICATION	BY	CH	DATE



WHP Telecoms Ltd
Faraday Court
401 Faraday Street
Birchwood Park
Warrington WA3 6GA
Tel: 01925 424100 Fax: 01925 424101
e-mail: info@whptelecoms.com



vodafone
CTIL - LONDON


Cell Name				Opt.
KIRKWAY SERVICE STATION				—
Cell ID No				
CTIL	—	TEF	—	VF
132123	044916	74812		

Site Address / Contact Details

KIRKWAY
ALKRINGTON
MIDDLETON
M24 1LW

Drawing Title: CODE AGREEMENT PLAN				
Purpose of issue: PLANNING				Dwg Rev:
Drawing Number: 101				A
Surveyed By: AH		Original Sheet Size: A3		Pack Issue:
Drawn: JP	Date: 03.06.24	Checked: DP	Date: 03.06.24	B

CODE AGREEMENT PLAN
(1:200)

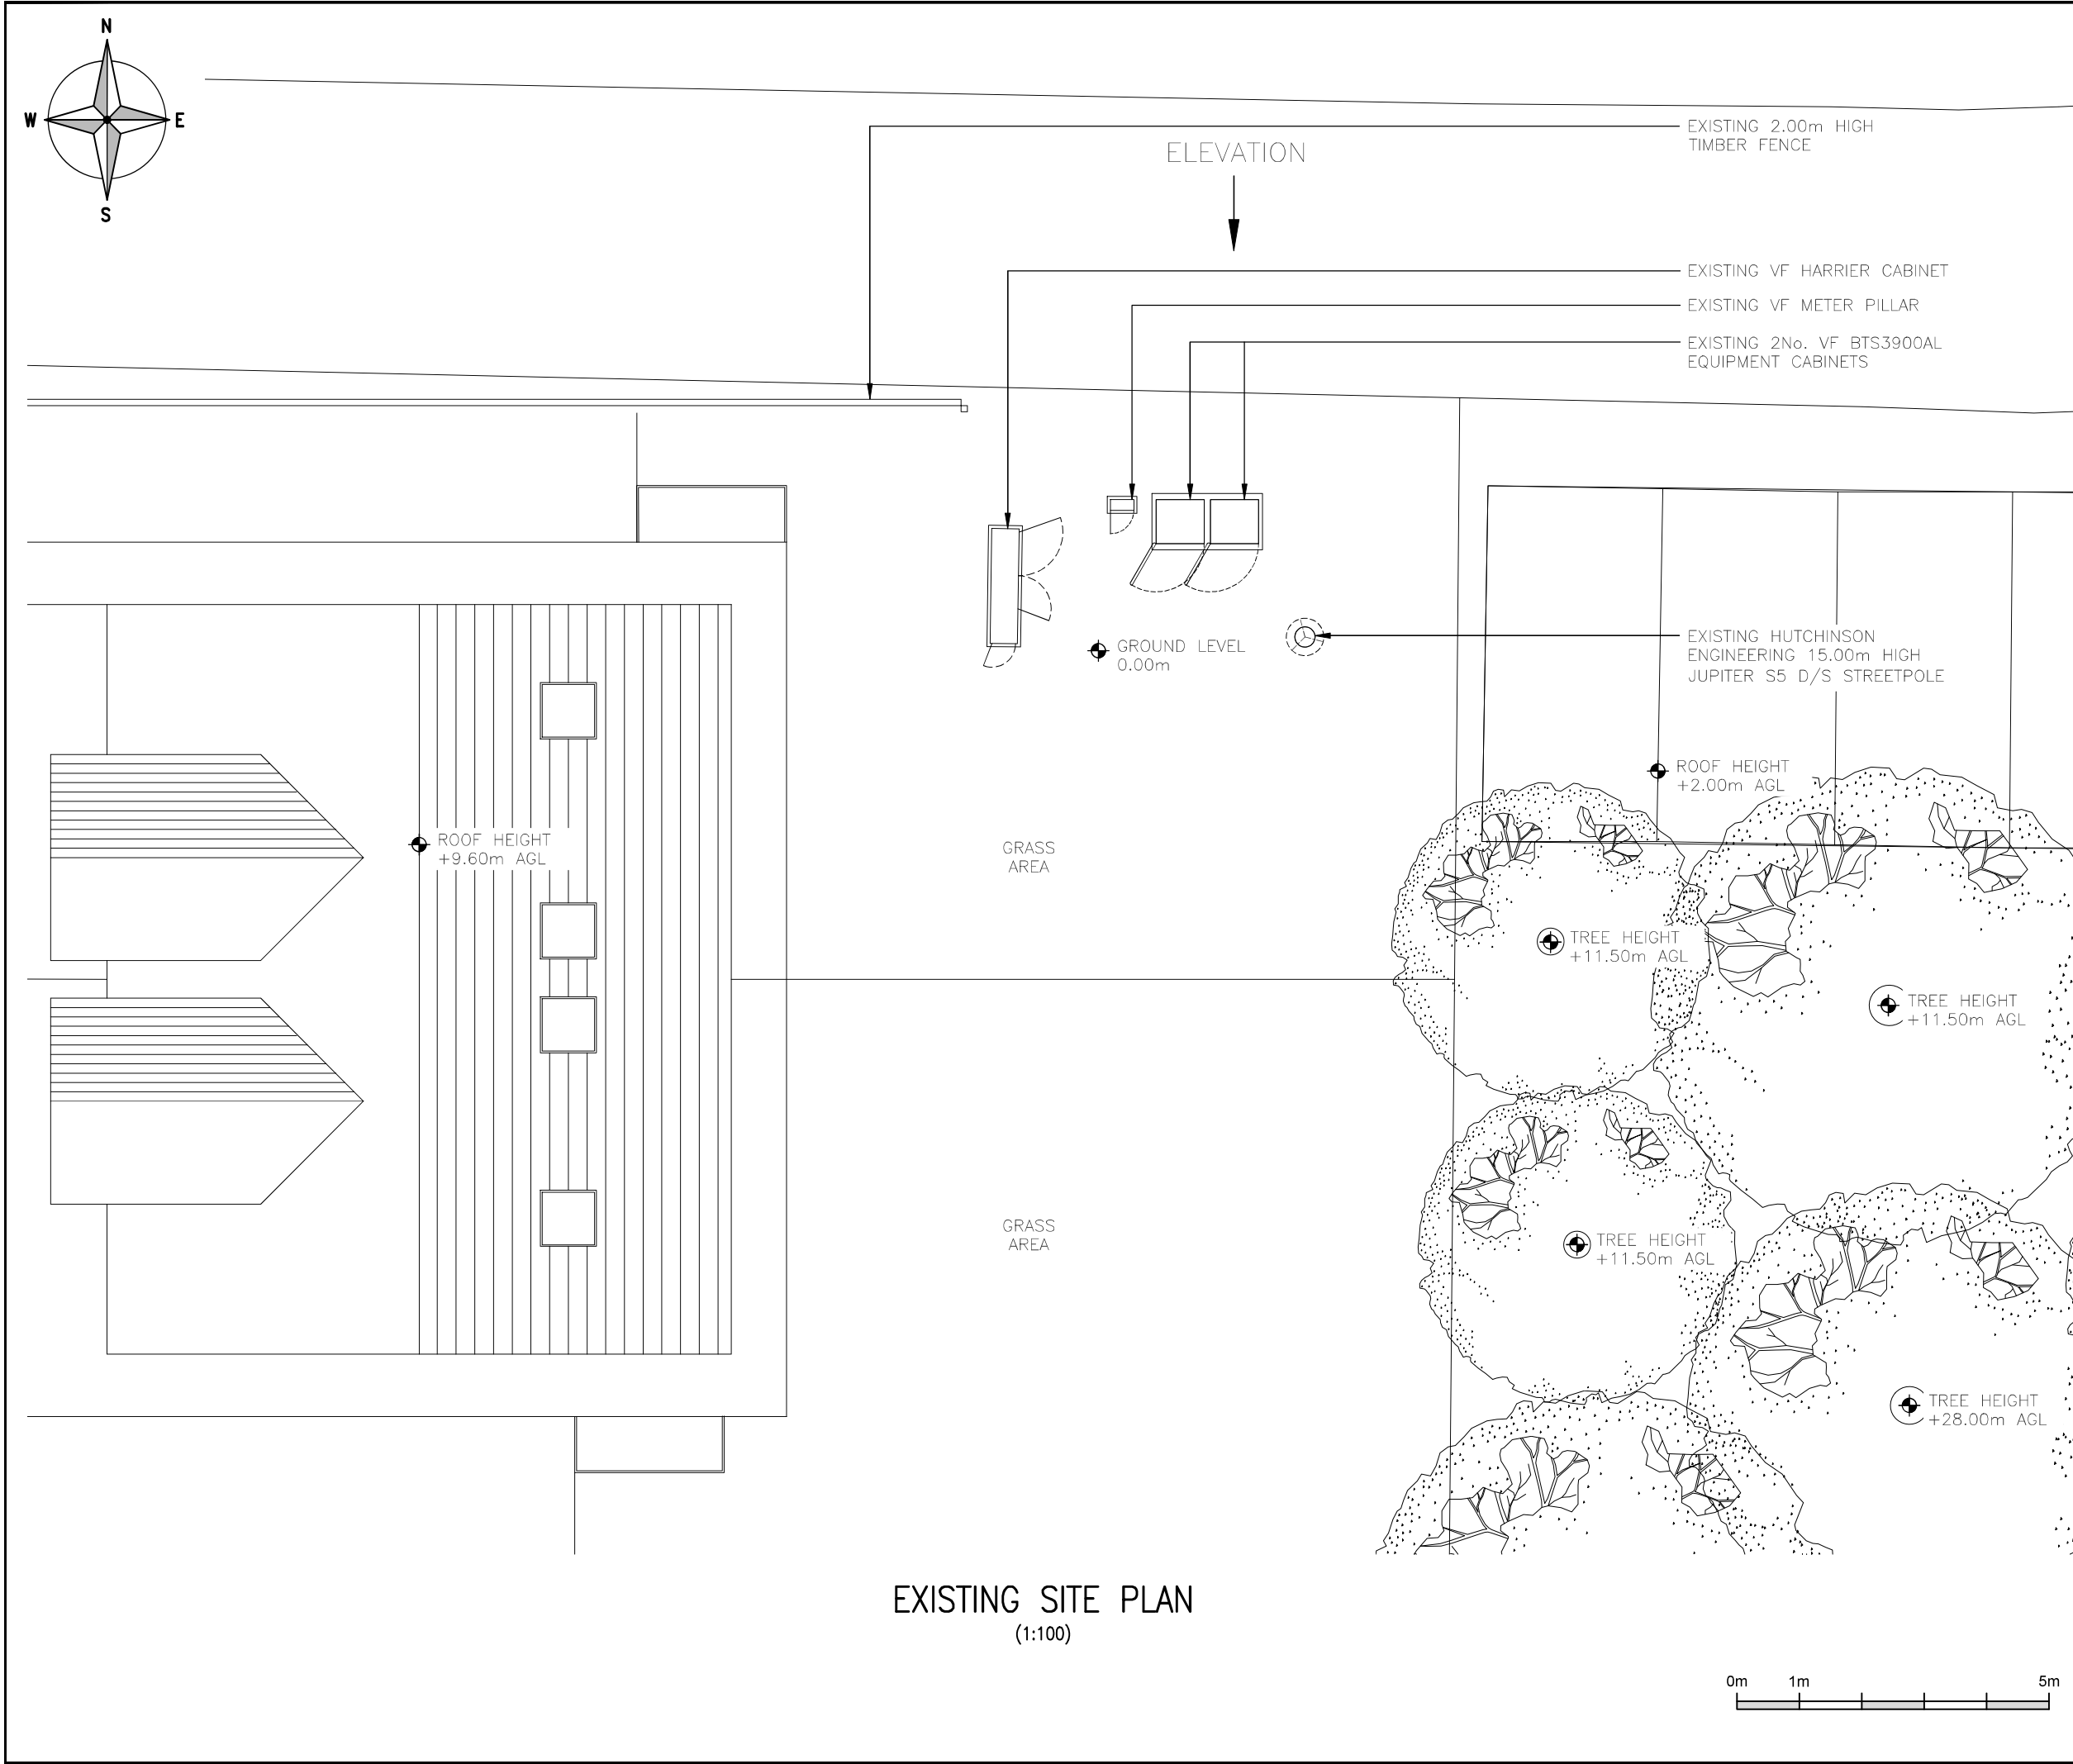

EXISTING SITE PLAN
(1:100)

1.ALL DIMENSIONS ARE IN mm UNLESS NOTED OTHERWISE
2. DRAWING TO SCALE WHEN PRINTED AT A3

N.G.R. E: 387305 N: 404482

NOTES:

A	Issued for Approval	JP	DP	03.06.24
REV	MODIFICATION	BY	CH	DATE



WHP Telecoms Ltd
Faraday Court
401 Faraday Street
Birchwood Park
Warrington WA3 6GA
Tel: 01925 424100 Fax: 01925 424101
e-mail: info@whptelecoms.com



vodafone
CTIL - LONDON

Cell Name Opt.

KIRKWAY SERVICE STATION

Cell ID No

CTIL	TEF	VF
------	-----	----

132123	044916	74812
--------	--------	-------

Site Address / Contact Details

KIRKWAY
ALKRINGTON
MIDDLETON
M24 1LW



Drawing Title: EXISTING SITE PLAN

Purpose of issue:	PLANNING	Dwg Rev:
-------------------	----------	----------


Drawing Number:	200	A
-----------------	-----	---

Surveyed By:	AH	Original Sheet Size:	A3	Pack Issue:
--------------	----	----------------------	----	-------------

Drawn:	JP	Date:	03.06.24	Checked:	DP	Date:	03.06.24	B
--------	----	-------	----------	----------	----	-------	----------	---

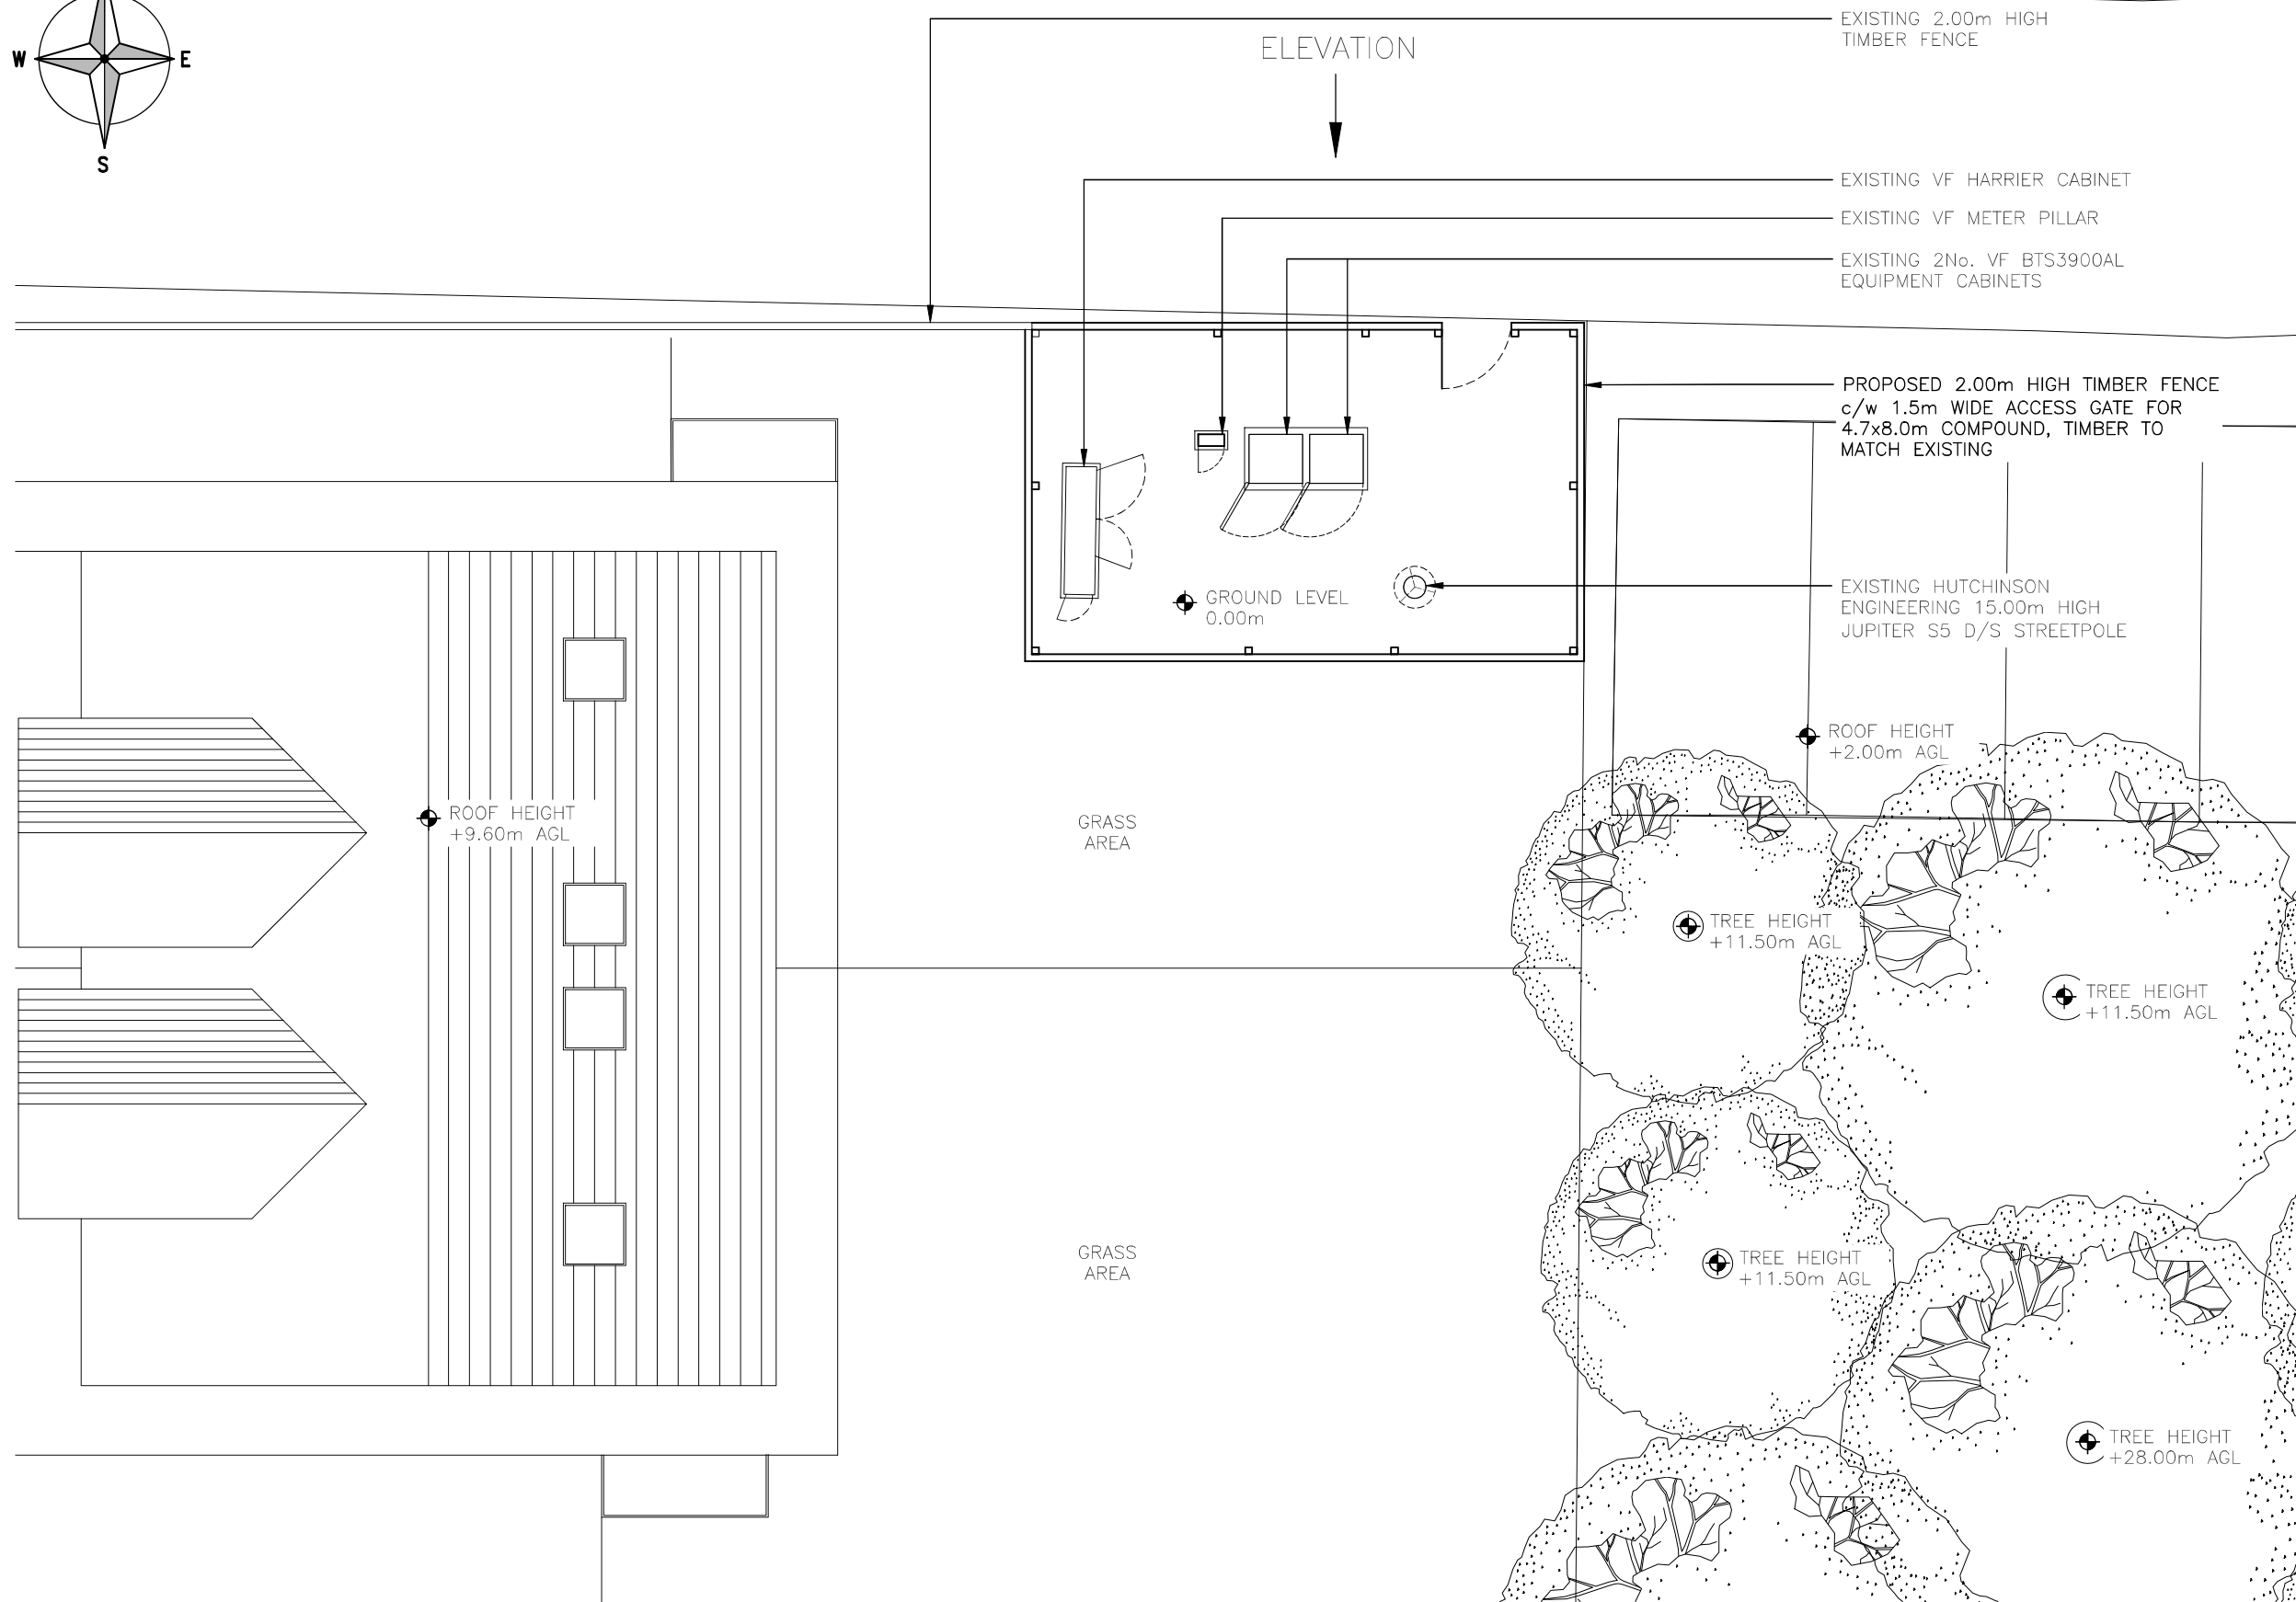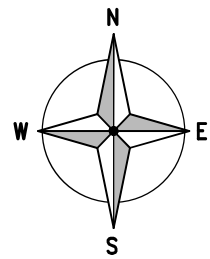

PROPOSED SITE PLAN
(1:100)

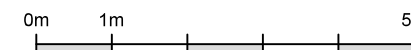

1. ALL DIMENSIONS ARE IN mm UNLESS NOTED OTHERWISE
2. DRAWING TO SCALE WHEN PRINTED AT A3

N.G.R. E: 387305 N: 404482

NOTES:

A	Issued for Approval	JP	DP	03.06.24
REV	MODIFICATION	BY	CH	DATE



WHP Telecoms Ltd
Faraday Court
401 Faraday Street
Birchwood Park
Warrington WA3 6GA
Tel: 01925 424100 Fax: 01925 424101
e-mail: info@whptelecoms.com




vodafone
CTIL - LONDON

Cell Name			Opt.
KIRKWAY SERVICE STATION			
Cell ID No			
CTIL	TEF	VF	
132123	044916	74812	

Site Address / Contact Details

KIRKWAY
ALKRINGTON
MIDDLETON
M24 1LW

Drawing Title: PROPOSED SITE PLAN			
Purpose of issue: PLANNING			Dwg Rev: A
Drawing Number: 201			Pack Issue: B
Surveyed By: AH		Original Sheet Size: A3	
Drawn: JP	Date: 03.06.24	Checked: DP	Date: 03.06.24

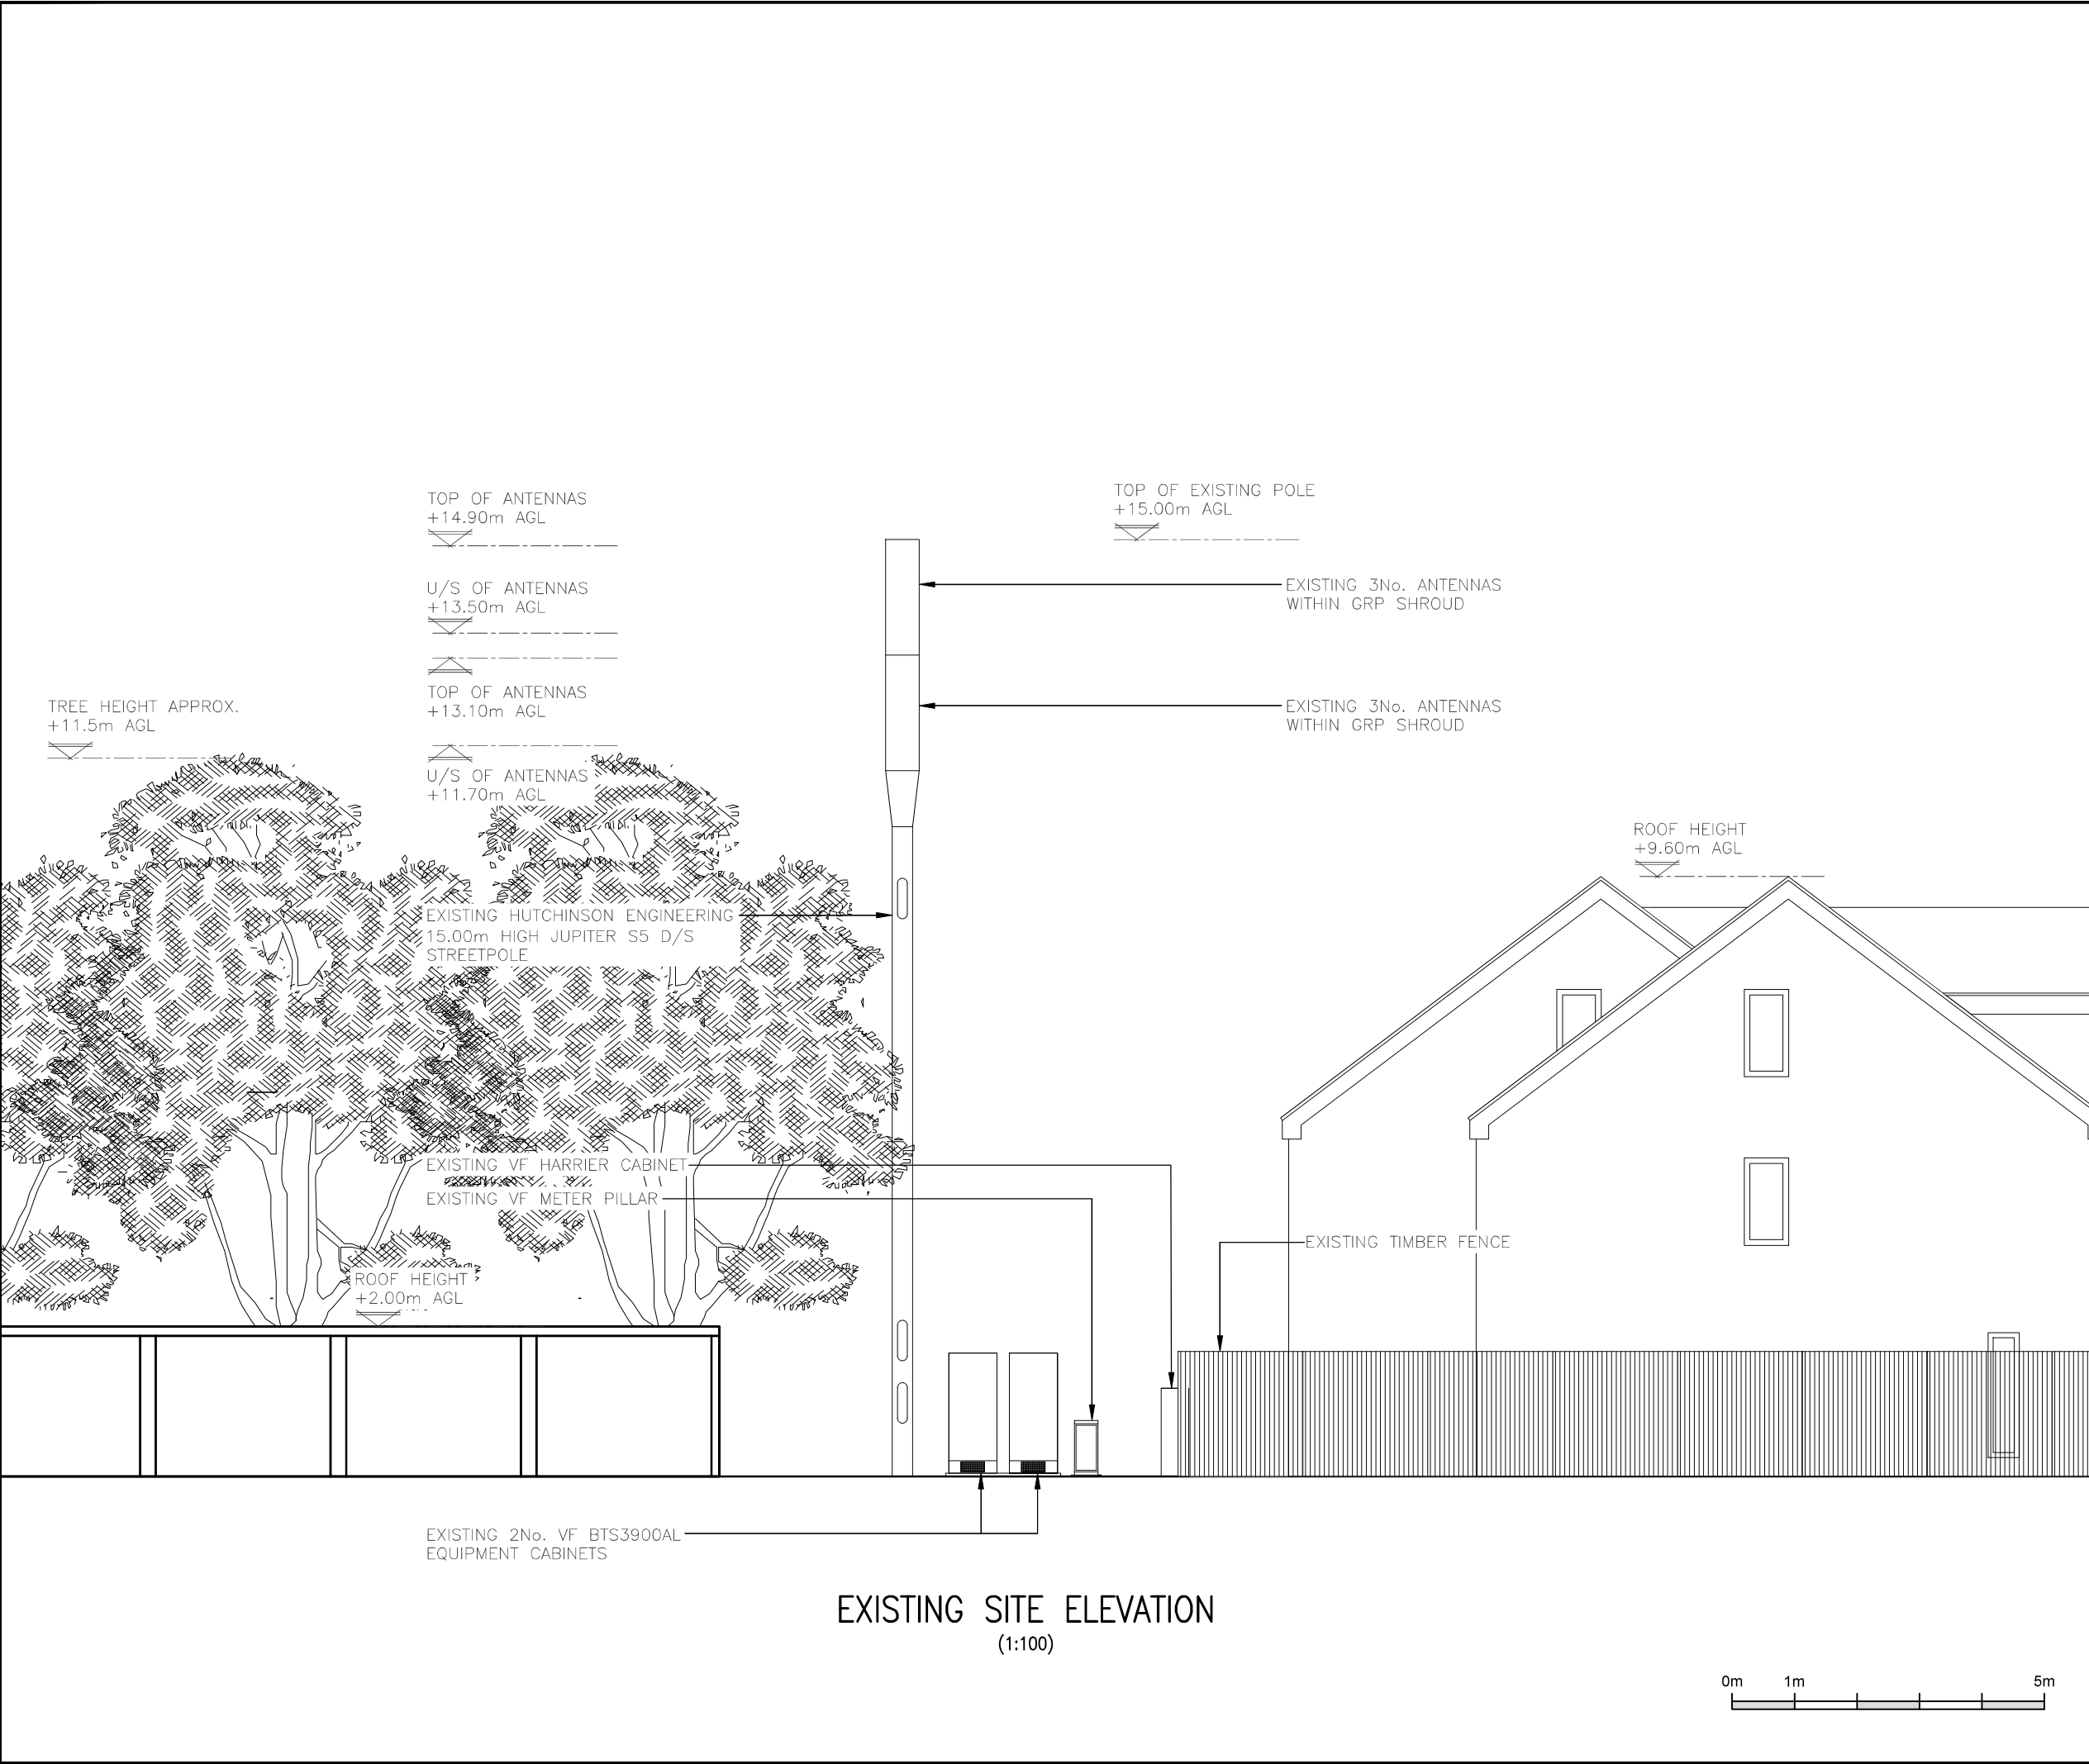

1.ALL DIMENSIONS ARE IN mm UNLESS NOTED OTHERWISE
2. DRAWING TO SCALE WHEN PRINTED AT A3

N.G.R. E: 387305

N: 404482

NOTES:

A	Issued for Approval	JP	DP	03.06.24
REV	MODIFICATION	BY	CH	DATE



WHP Telecoms Ltd
Faraday Court
401 Faraday Street
Birchwood Park
Warrington WA3 6GA
Tel: 01925 424100 Fax: 01925 424101
e-mail: info@whptelecoms.com



vodafone
CTIL - LONDON

Cell Name			Opt.
KIRKWAY SERVICE STATION			
Cell ID No			
CTIL	TEF	VF	
132123	044916	74812	
Site Address / Contact Details			
KIRKWAY ALKRINGTON MIDDLETON M24 1LW			

Drawing Title:
EXISTING SITE ELEVATION

Purpose of issue:
PLANNING

Dwg Rev:

Drawing Number:
300

A

Surveyed By:
AH

Original Sheet Size:
A3

Pack Issue:

Drawn:
JP

Date:
03.06.24


Checked:
DP

Date:
03.06.24

B

EXISTING SITE ELEVATION
(1:100)



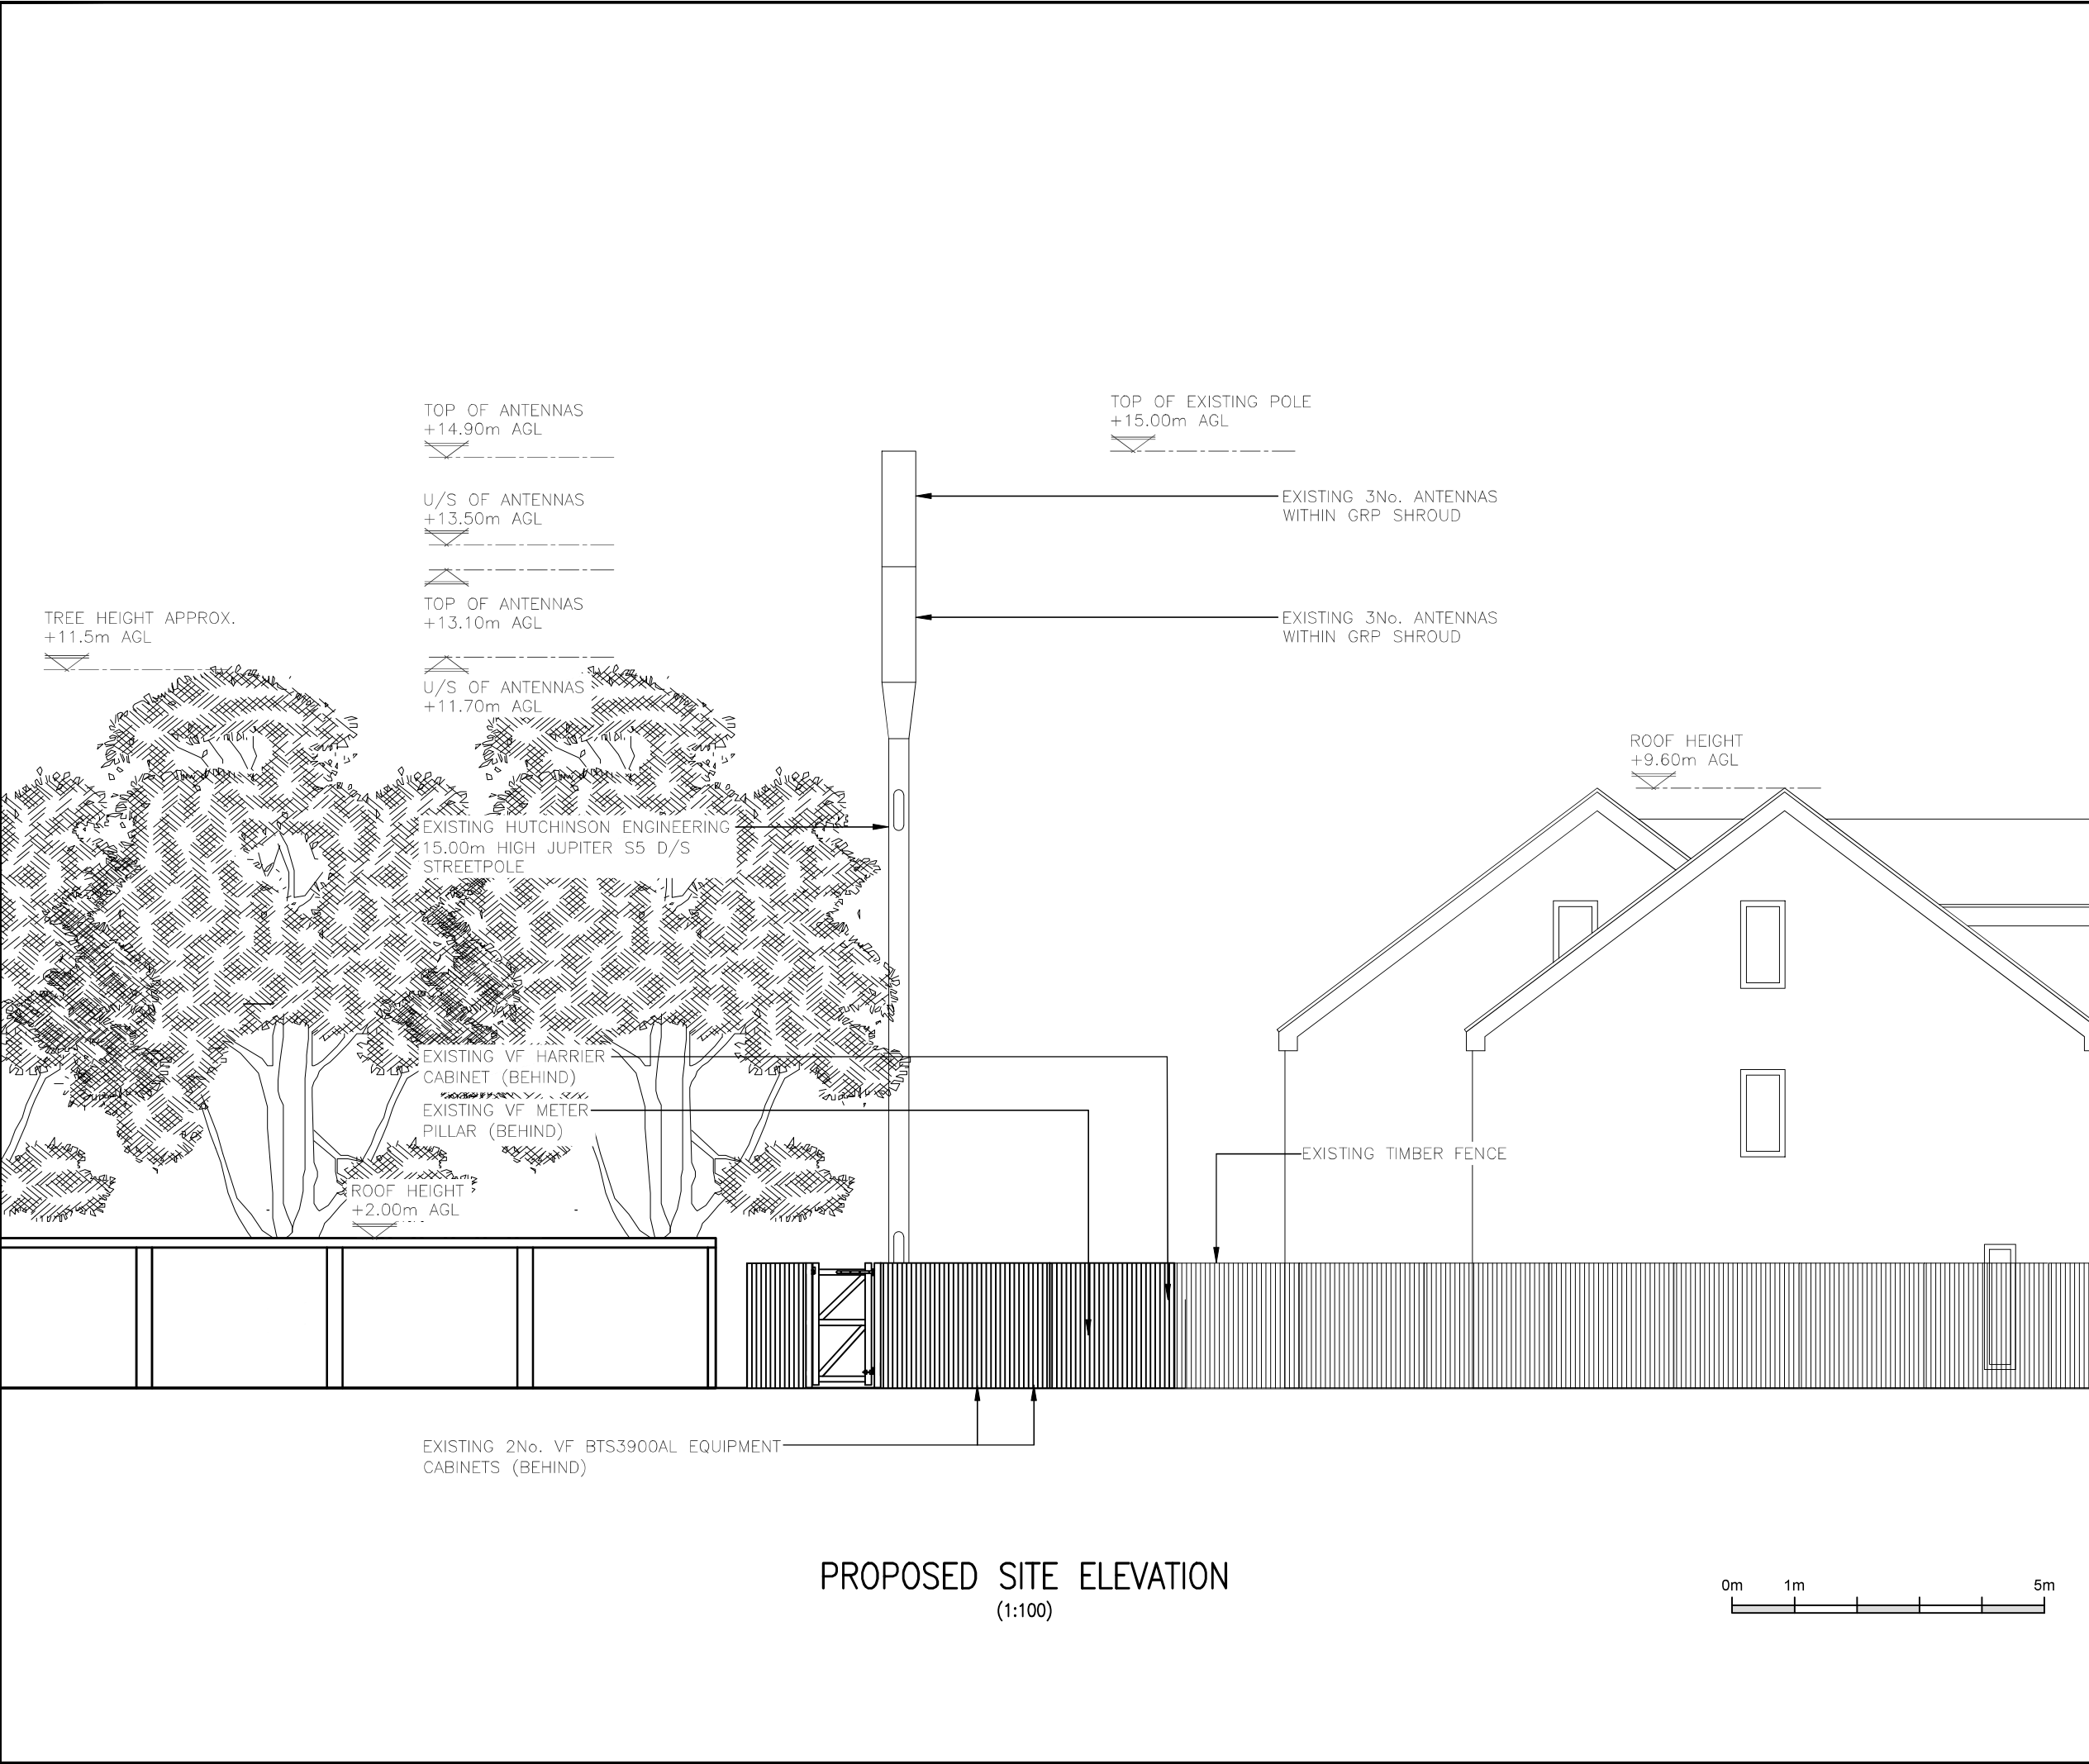

1.ALL DIMENSIONS ARE IN mm UNLESS NOTED OTHERWISE
2. DRAWING TO SCALE WHEN PRINTED AT A3

N.G.R. E: 387305

N: 404482

NOTES:

A

Issued for Approval

JP

DP

03.06.24

REV

MODIFICATION

BY

CH

DATE



WHP Telecoms Ltd

Faraday Court
401 Faraday Street
Birchwood Park
Warrington WA3 6GA
Tel: 01925 424100 Fax: 01925 424101
e-mail: info@whptelecoms.com



vodafone

CTIL - LONDON

Cell Name

Opt.

KIRKWAY SERVICE STATION

Cell ID No

CTIL

TEF

VF

132123

044916

74812

Site Address / Contact Details

KIRKWAY
ALKRINGTON
MIDDLETON
M24 1LW

Drawing Title:

PROPOSED SITE ELEVATION

Purpose of issue:

PLANNING

Dwg Rev:

Drawing Number:

301

A

Surveyed By:

AH

Original Sheet Size:

A3

Pack Issue:

Drawn:

Date:

03.06.24

Checked:

Date:

03.06.24

B