


Proposed Elevation (North East)
ERAC-MID-040 - MATERIALS

Scale 1:50@A3



Fenestration (frames) - black painted aluminum

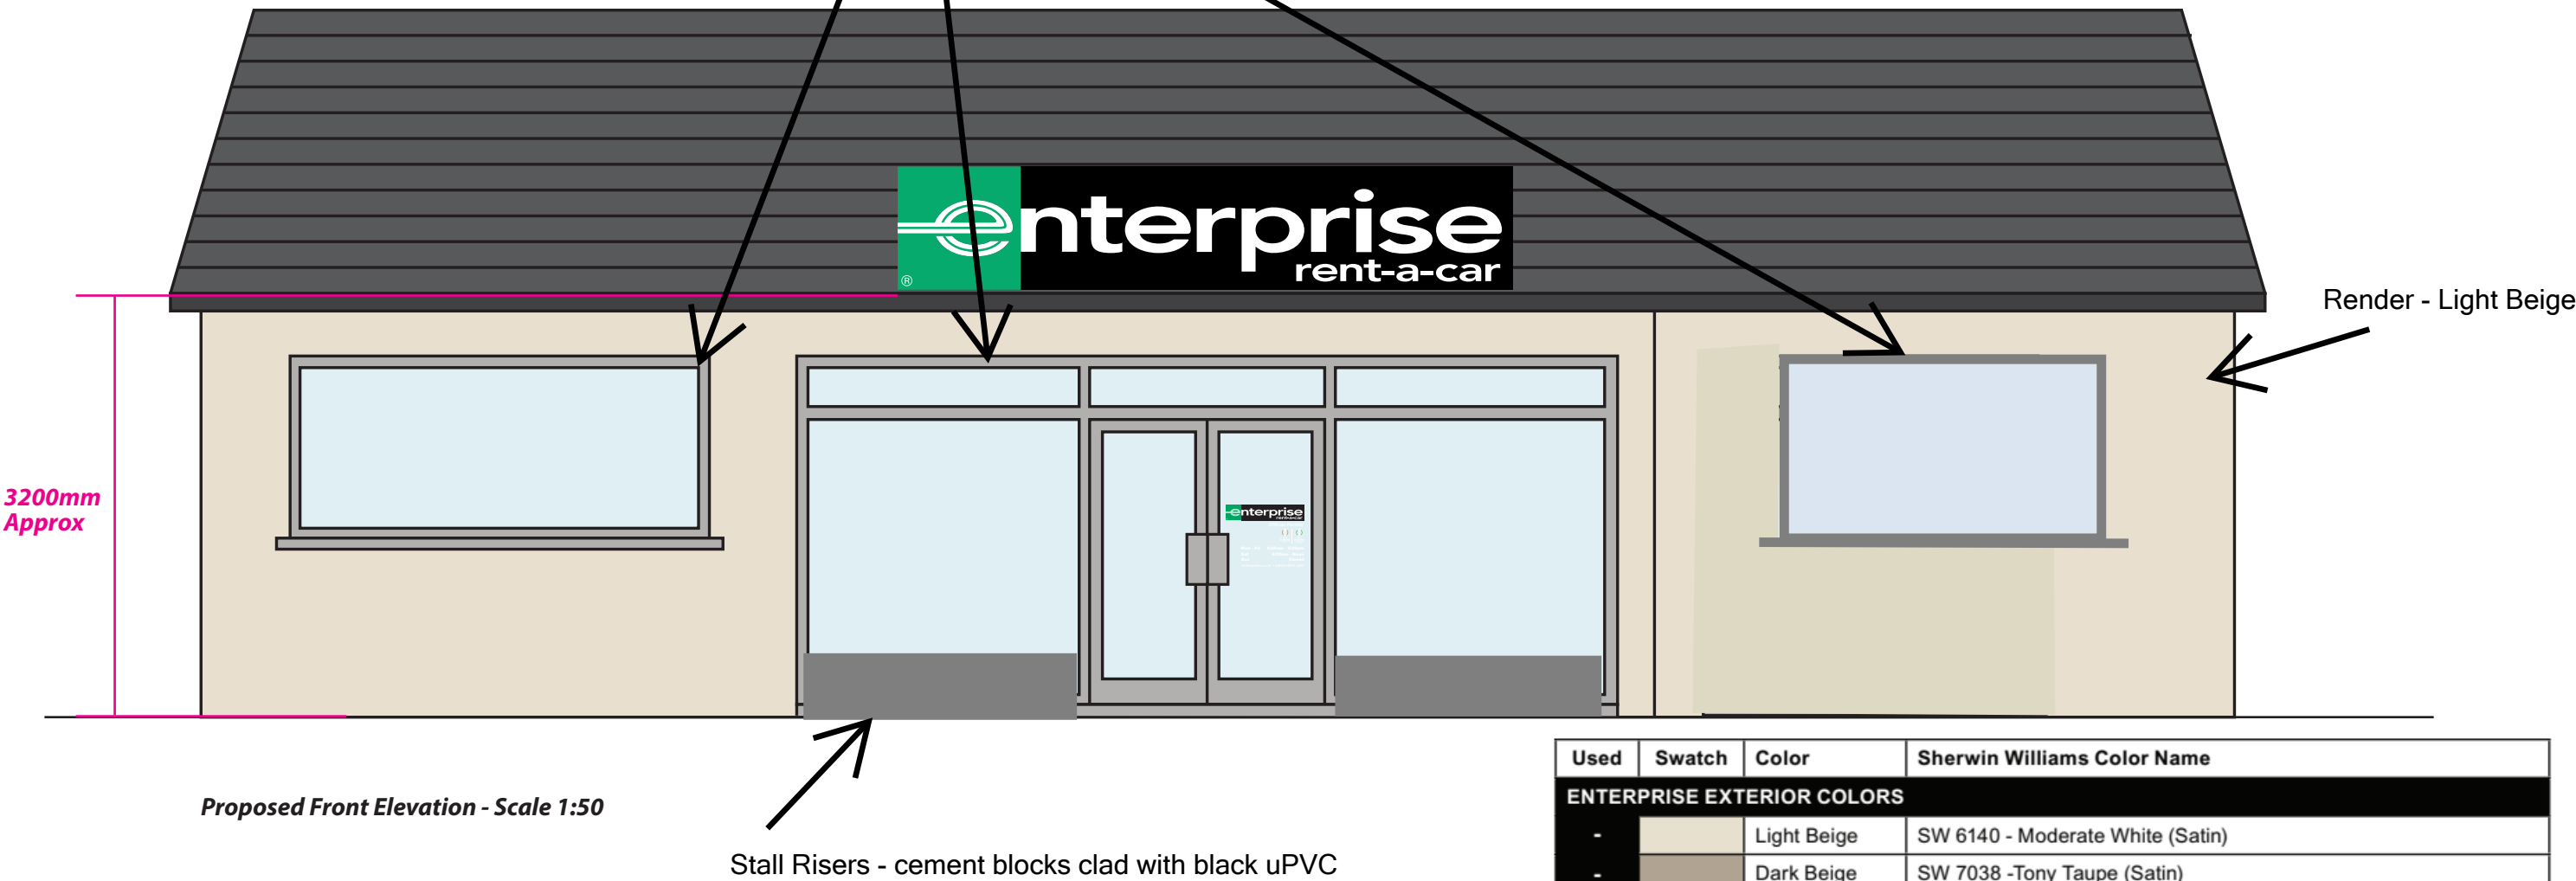

Proposed Front Elevation - Scale 1:50

Key (Colour Palette):

ENTERPRISE MULLION COLORS			
-		Brushed Alum.	Tubelite Clear 2A or 20
-		Brown	Tubelite Light Amber 2K
-		Bronze	Tubelite Dark Bronze 3K
-		Black	Tubelite Black 0D

Used	Swatch	Color	Sherwin Williams Color Name
ENTERPRISE EXTERIOR COLORS			
-		Light Beige	SW 6140 - Moderate White (Satin)
-		Dark Beige	SW 7038 -Tony Taupe (Satin)
-		Pure White	SW 7005 - Pure White (Satin)
-		Bright White	B66W300 Series, SherCryl Gloss Ultra White
-		Black	SW 6258 -Tricorn Black (building accents)
-		Black	B66B300 - Black (sign poles)
ENTERPRISE INTERIOR COLORS			
-		Light Beige	SW 6140 - Moderate White (Eggshell or Satin)
-		Light Blue	SW 6505 - Atmospheric (Eggshell or Satin)
-		Light Green	SW 1428 - Uphill (Eggshell or Satin)
-		Medium Brown	SW 7039 - Virtual Taupe (Eggshell or Satin)
-		Enterprise Green	Please Contact Marketing For Details