



J000452-TS01
September 2023

Proposed Affordable Residential
Development of 24 Dwellings

Land South of Greenhill Road,
Middleton, Rochdale

Transport Statement

Prepared on behalf of:

J. Walker Homes Limited

CONTENTS

1.0	INTRODUCTION	1
1.1	Overview	1
1.2	Transport Statement Scope	1
1.3	Transport Statement Structure	2
2.0	SITE LOCATION AND EXISTING SITE CONDITIONS	3
2.1	Site Location	3
2.2	Description of Site & Local Network	3
2.3	Review of Road Safety History	5
3.0	SITE ACCESSIBILITY AUDIT	6
3.1	Introduction	6
3.2	Accessibility via Walking & Cycling Travel Modes	6
3.3	Access to Public Transport	8
3.4	Accessibility Summary	9
4.0	DESCRIPTION OF THE DEVELOPMENT PROPOSALS	11
4.1	Overview	11
4.2	Highway Access Arrangements	11
4.3	Vehicle Servicing	11
4.4	Car Parking	12
5.0	ANTICIPATED DEVELOPMENT TRIP GENERATION	13
5.1	Introduction	13
5.2	Anticipated Trip Generation	13
6.0	SUMMARY AND CONCLUSIONS	15
6.2	Site Location & Existing Highway Conditions	15
6.3	Site Accessibility Audit	16
6.4	Description of the Proposal Scheme	16
6.5	Anticipated Trip Generation	16
6.6	Summary	17

TABLES (IN TEXT)

Table TS3.1	Available Bus Connections from Local Bus Stops
Table TS3.2	Available Rail Connections from Local Rail Stations
Table TS5.1	TRICS Derived Trip Rates - Affordable Rented Housing
Table TS5.2	Predicted Residential Development Trips

DRAWINGS

Drawing M4996.PL.01	Development Masterplan
Drawing J000452-GA001	Proposed Access Strategy
Drawing J000452-ATR001	Swept Path Assessment - Large Car
Drawing J000452-ATR002	Swept Path Assessment - Large Refuse Collection Vehicle

FIGURES

Figure TS1	Site Location: Strategic Context
Figure TS2	Site Location: Immediate Context
Figure TS3	Location of Recorded Personal Injury Accidents (2017 - 2021)
Figure TS4a&b	2km Walk Catchment to / from the Application Site and Local Shops & Services within this catchment
Figure TS5	5km Cycle Catchment from the Application Site
Figure TS6	Local Walking and Cycling Connections to the Application Site
Figure TS7	Available Local Public Transport Connections to the Application Site
Figure TS8	Local Rail Connections to the Application Site

APPENDICES

Appendix TS1	Local Bus Service Timetables
Appendix TS2	TRICS Trip Rate Output - Affordable / Local Authority Housing

1.0 INTRODUCTION

1.1 Overview

1.1.1 This Transport Statement (TS) has been prepared by Focus Transport Planning (Focus TP) on behalf of J. Walker Homes Ltd. (hereafter referred to as the Applicant) to consider the highways and transport matters related to proposals for a residential development on land south of Greenhill Road, Middleton, in Rochdale.

1.1.2 This TS forms part of the planning application submission documentation for the redevelopment of land (the application site) to the eastern outskirts of Middleton. The application seeks full planning permission for the delivery of 24 affordable rented (via a housing association) residential dwellings on the site, which lies to the immediate west of Smethurst Street. Vehicular access would be directly off Greenhill Road via a newly constructed section of highway.

1.1.3 This report includes an assessment of the proposed site access strategy and a review of the anticipated trip generation of the new residential development. In addition, the report considers the sustainability of the site, its accessibility to existing local services and the opportunity to encourage trips from the site to be undertaken by alternative travel modes to the private car. The purpose of this report is to appraise the Local Planning and Highway Authority (LPA/LHA) Rochdale Borough Council (RBC) of the anticipated highway and transport related effects associated with the proposed residential development scheme.

1.2 Transport Statement Scope

1.2.1 This TS includes an assessment of the proposed residential development and an overview of the likely traffic related operational effects that could arise. This assessment has been undertaken in line with current best practice guidance on Transport Statements, as outlined in national Planning Practice Guidance (PPG).

1.2.2 The scope and nature of the assessment matters considered in this TS reflects the extent of highways and traffic issues considered to be of material interest to the LHA.

1.3 Transport Statement Structure

1.3.1 This TS consists of six sections including this introduction. The remainder of the document is summarised as follows:

- Section 2 provides an overview of the application site's location and existing local conditions, site planning history and details of local accident history;
- Section 3 considers the application site's accessibility and includes a review of local sustainable transport connections, and accessibility from surrounding residential areas;
- Section 4 provides a detailed description of the redevelopment proposals, including an overview of the proposed land use, vehicular access proposals, and sustainable transport infrastructure provision;
- Section 5 provides a review of the traffic levels anticipated to be generated by the development; and,
- Section 6 outlines a summary of the TS findings and provides Focus TP's conclusions.

2.0 SITE LOCATION AND EXISTING SITE CONDITIONS

2.1 Site Location

2.1.1 The strategic location of the application site is illustrated in **Figure TS1** to this report. This plan identifies the strategic location of the site in relation to the main town centres of Rochdale and Oldham , as well as Manchester city centre and the key strategic route corridors of the M60 and M62.

2.1.2 **Figure TS2** illustrates the site location in terms of its immediate context and identifies the key areas of the local highway network including the B6393 Greengate and B6189 Grimshaw Lane. **Figure TS2** also illustrates the context of the site relative to Middleton town centre to the west.

2.2 Description of Site & Local Network

Existing Site Conditions

2.2.1 The Middleton proposal site currently forms a 0.57Ha brownfield parcel of land and is occupied by a number of commercial buildings, some of which are unoccupied. To the north, the site is largely bounded by a row of terrace houses fronting onto the residential route of Greenhill Road, albeit a section of the site's northern boundary fronts directly on to Greenhill Road. To the south the site is bounded by residential properties and the JW Lees brewery. To the east the site is partially bounded by the unadopted public highway of Smethurst Street, which services a row of residential properties, whilst to the west the site is bounded by residential properties which front on to Church Road. Beyond Smethurst Street, to the east of the site, lies Joshua Lane which serves as a local distributor road.

2.2.2 Access to the application site is proposed to be provided directly off Greenhill Road via a new access road. Currently a section of unadopted public highway in this location serves the row of terrace houses fronting onto Church Road to the west of the new residential development - the rear of these properties faces into the site, and they enjoy a right of access with several vehicular accesses located along this section of boundary.

- 2.2.3 Greenhill Road runs in a general northwest-southeast alignment between its junction with Aspinall Street to the northeast and Joshua Lane to the southeast. The route is a single carriageway of circa 6.2m wide with one lane in each direction serving residential properties and a church. The route benefits from 2m wide footways on both sides of the road and street lighting is present. The road is a bus route, and subject to a 7.5t weight restriction (except for loading) and a 30mph speed limit.
- 2.2.4 Approximately 40m to the east of the site, Joshua Lane forms the mainline carriageway at a priority T-junction with Greenhill Road. A further 200m to the south of this junction Joshua Lane forms a 4-arm signalised junction with the route of the B6393 Greengate, and the B6189 Grimshaw Lane. The B6393 Greengate forms part of the key local distributor and bus route linking Middleton to the north and Manchester city centre via the key primary distributor route Oldham Road in the south. A number of side road routes lie along both sides of Greengate serving a mix of residential and light industrial developments. A continuous hatched central reserve runs for much of its length, providing right-turning pockets for all side roads.
- 2.2.5 To the south the B6393 provides onward access to the strategic route corridor of the M60 and Manchester city centre via the A62 Oldham Road.
- 2.2.6 In the vicinity of the site, Joshua Lane is a single carriageway of approximately 7m width with one lane in each direction and 2m wide footways on both sides of the route. The road is a bus route, subject to a 30mph speed limit and furnished with street lighting. To the north of its junction with Greenhill, parking is restricted by means of double yellow lines painted on both sides of the carriageway.
- 2.2.7 The B6189 Grimshaw Lane runs parallel to Greenhill Road, approximately 200m to the south. From the application site it can be accessed on foot within a c.3-minute walk via footpath connections along Church Road, Lancaster Avenue and Castle Street. Grimshaw Lane serves as a local distributor route, linking the southern outskirts of Chadderton to the southeast and the town centre of Middleton to the northwest. In the vicinity of the application site, the southern side of the road is lined with a variety of local shops interspersed with residential properties, with

further residential properties to the north. Grimshaw Lane also serves as a bus route, with stops located just to the west of Castle Street.

2.3 Review of Road Safety History

- 2.3.1 An appraisal of the operational safety of the immediate local highway network to the application site has been carried out through a review of historical Personal Injury Accident (PIA) data obtained from Crashmap.co.uk for the five-year period between Q1 2017 to Q3 2021 inclusive. Crashmap provides PIA data collected by the police. This data is approved by the National Statistics Authority and reported on by the Department for Transport each year. This five-year search methodology accords with the search period criteria recommended in NPPG good practice guidance. Details of the search area are illustrated at **Figure TS3** to this report.
- 2.3.2 Review of the recorded PIA data demonstrates that no accident events occurred within the search area over the most recent five-year period.
- 2.3.3 Given the absence of any recorded accident incidents in the immediate vicinity of the application site, it is not considered that there are any substantive prevailing local road safety issues that would call the proposed residential development of the application site into question or require the implementation of specific highway safety related improvement measures.

3.0 SITE ACCESSIBILITY AUDIT

3.1 Introduction

3.1.1 Both local and national planning policy and guidance identify a number of key transport related sustainability objectives, including:

- Reducing the need to travel, especially by private car;
- Ensuring accessibility to a range of sustainable travel options.

3.1.2 This chapter considers the potential of the application site to deliver appropriate opportunities for sustainable travel. The nature of local sustainable transport connections available within the immediate catchment of the application site is therefore summarised in the paragraphs below.

3.2 Accessibility via Walking & Cycling Travel Modes

3.2.1 The location of the proposal site is anticipated to allow for a range of everyday journeys to be undertaken on foot or by cycle. National planning guidance notes that walking is the most important mode of travel at the local scale, offering the greatest potential to replace short distance car trips of under 2km. The Chartered Institute of Highways & Transportation (CIHT) guidance 'Providing for Journeys on Foot' suggests that a 1.2km walk catchment represents a preferred maximum walking distance to common local services and facilities, whilst a maximum distance of 2.0km is preferred for commuting purposes or journeys to school.

3.2.2 **Figure TS4a** to this report illustrates a 2km walking catchment, as measured from the centre of the application site, whilst **Figure TS4b** provides an indication of the nature of local services available within this catchment. A review of the catchment identifies that the site lies within c.350m (5-minute walk) from a local convenience store located on Grimshaw Lane, along with a variety of other daily amenities. Furthermore, the site lies within walking distance of a wide range of key local shops and services, as summarised below:

Education

- Baytree Park Private Day Nursery;
- Saint Gabriel's Church of England Primary School;
- Mills Hill Primary School;
- Elm Wood Primary School;
- The Radclyffe School;
- Middleton Nursery School;
- Alkrington Primary School; and
- St Thomas More R.C. Primary School.

Selected Local Facilities

- Go Local Extra Hannah's Convenience;
- Blow Your Top Hairdressers;
- Boots Pharmacy;
- SDH Dog Grooming;
- Gardeners Arms;
- Junctions Surgery;
- Love Food Indian;
- Chilli Pot
- Ocean Lounge Chinese & Thai;
- Jumbo Social Centre;
- Express Parcel Services; and
- The Minders Arms.

3.2.3 Footpaths are available to the north and southwest of the proposed development parcel, off the routes of Greenhill Road and Compton Way respectively.

3.2.4 National planning guidance also notes that cycling has the potential to substitute for short car trips, particularly those of less than 5km or which could form part of a longer journey by public transport. **Figure TS5** to this report illustrates a 5km cycle iso-distance catchment from the application site and demonstrates that such a cycle catchment extends as far as the edge of Heaton Park to the west, Monsall to the south, the town centre of Oldham to the east and Castleton to the north.

- 3.2.5 Details of available local walking and cycling routes and connections are illustrated in **Figure TS6** to this report and, although the local highway network does not benefit from formal cycle infrastructure, the local residential routes within the vicinity of the application site are subject to 20mph and 30mph speed limits, these lower speed environments are conducive to cycling.

3.3 Access to Public Transport

Access to Buses

- 3.3.1 The application site is well located for access to local bus services. The nearest bus stops are located adjacent to the application site on Greenhill Road (a hail and ride stop: passengers can get on or off the bus wherever it is safe). An enhanced bus stop facility for eastbound services is located on B6189 Grimshaw Lane, within c.300m (4-minute walk) of the site, with two further enhanced bus facilities for north and southbound services respectively located on the B6393 Greengate, approximately 400m from the site within a c.5-minute walk. A summary of those bus routes served by these bus stops is provided in **Table TS3.1** below (see also **Figure TS7** and **Appendix TS1**) and demonstrates that regular direct connections are available to key local destinations such as Manchester city centre, Middleton & Oldham town centres, Chadderton, and Ashton-under-Lyne, . Indeed, services along Grimshaw Lane are particularly frequent with one bus every 15-minutes to Manchester Piccadilly.

Table TS3.1 - Available Bus Connections from Local Bus Stops

	Route	One-Way Frequency				
		Mon-Fri		Sat		Sun
		Day	Eve	Day	Eve	All Day
396 Greenhill Road	Middleton-Chadderton- Fitton Hill-Waterloo- Ashton	1/Hr	1/1- 2Hrs	1/Hr	1/1- 2Hrs	1/2Hrs
112/113 Grimshaw Ln	Middleton-Moston- Collyhurst-Manchester	1/15 mins	1/30 mins	1/30 mins	1/30 mins	1/Hr
415 Greengate	Middleton-Alkrington- Chadderton-Oldham	1/Hr	1/1- 2Hrs	1/Hr	1/1- 2Hrs	1/1- 2Hrs

- 3.3.2 In light of the local bus service frequency (potentially up to 6 per hour) it is considered that the site is well located for bus journeys to significantly reduce the

need to travel by car, particularly to key employment centres in the Greater Manchester area.

Access to Rail

- 3.3.3 As illustrated in **Figure TS7**, Mills Hill (Manchester) Rail Station lies within a 1.2km (c.15-minute) walk of the site thereby providing an opportunity for convenient access to local rail services. Review of the available information on the National Rail website identifies that the station lies on the Calder Valley Line (see **Figure TS8** and **Appendix TS2**) and is served by services between Rochdale and Manchester Victoria. Onward connections to the north are available from Rochdale to Leeds via Bradford Interchange / Brighouse, whilst southbound services continue from Manchester Victoria to Blackburn / Clitheroe via Darwen. Regular routes to and from this station operate with the following frequencies:

Table TS3.2 - Available Rail Connections from Local Rail Stations

Route	Mon-Sat / Sun Daytime Frequency
Clitheroe -Whalley-Langho-Ramsgreave & Wilpshire-Blackburn-Darwen-Entwistle-Bromley Cross-Hall I' Th' Wood-Bolton-Salford Crescent-Salford Central-Manchester Victoria-Moston- Mills Hill -Castleton- Rochdale	Hrly / Hrly
Rochdale -Castleton- Mills Hill -Moston-Manchester Victoria-Salford Central-Salford Crescent-Bolton-Hall I' The' Wood-Bromley Cross-Darwen- Blackburn	Hrly / Hrly

- 3.3.4 Review of the frequency of services in **Table TS3.2** outlines that for much of the day there are up to 2 trains per hour in each direction, towards either Manchester, or Rochdale. With a considerable range of onward services available from both terminal stations it is considered that the site is well located for rail journeys to significantly reduce the need to travel by car, particularly to the major local employment centres.

3.4 Accessibility Summary

- 3.4.1 Overall, it is concluded that the proposal site represents a good sustainable location for a residential development in this area, being located within an acceptable walk/cycle catchment of key everyday destinations such as local shopping facilities and schools, and accessible by both bus and rail services to/from

key local major employment centres. These services are anticipated to reduce the need for residents at the site to utilise the car for everyday journeys, particularly commuting journeys. Such locational characteristics should assist in meeting the key sustainable planning objectives of promoting opportunities for the use of alternative travel modes to the private car and managing the overall traffic impact associated with new development.

4.0 DESCRIPTION OF THE DEVELOPMENT PROPOSALS

4.1 Overview

4.1.1 The application scheme represents the development of land to the south of Greenhill Road to deliver 24 affordable rented residential dwellings comprising a mix of 2- and 3-bedroom properties, along with associated site access (both vehicular and pedestrian) and parking. The properties would be managed by First Choice Housing (housing association).

4.1.2 The internal layout of the residential development is proposed to be constructed fully in accordance with the relevant design guidance, with main site roads at a width of 4.8m and 2m footways to both sides.

4.1.3 A masterplan of the development scheme is provided at **Drawing M4996.PL01** to this report.

4.2 Highway Access Arrangements

4.2.1 As already noted, access to the development site is proposed to be taken directly off Greenhill Road, with the new site access road replacing the existing unadopted section of highway which currently serves the rear of a small number of residential properties fronting onto Church Road.

4.2.2 The redevelopment proposals would incorporate a new site access junction to adoptable standards with a proposed carriageway width of 4.8m and corner radii of 6m at its bellmouth connection onto Greenhill Road. Footways are proposed to both sides of the new site access road at a width of 2.0m. **Drawing J000452-GA001** to this report illustrates the proposed access strategy via the new Greenhill Road/site access junction.

4.3 Vehicle Servicing

4.3.1 **Drawing J000452-ATR001** to this report illustrates the swept path assessment of the proposed site access junction based on an estate car, whilst **Drawing J000452-ATR002** illustrates the swept path assessment of the proposed site layout, based

on a large Refuse Collection Vehicle (RCV). This assessment demonstrates that the proposed site access junction can accommodate the two-way movement of large cars, whilst the site layout is fully accessible to larger service vehicles.

4.4 Car Parking

4.4.1 Parking provision at the site is proposed be in accordance with the requirements of RBC's parking requirements at the following levels:

- 2-bed dwellings : 1 space per dwelling
- 3-bed dwellings : 2 spaces per dwelling

5.0 ANTICIPATED DEVELOPMENT TRIP GENERATION

5.1 Introduction

- 5.1.1 This section of the TS seeks to identify the levels of traffic anticipated to be generated by the proposed residential development scheme.

5.2 Anticipated Trip Generation

- 5.2.1 As noted in section 4, the proposed scheme would deliver a residential development of 24 dwellings.
- 5.2.2 The potential trip generation associated with the proposed residential development has been determined via reference to the TRICS database of development trip rates for “Residential - Affordable / Local Authority Houses”. TRICS is a nationally regarded source of historical trip demand data and contains observed traffic data for a large number of development-type sites. As such, it is considered a largely reliable source of base trip rate data.
- 5.2.3 The TRICS outputs identified the highway network peak periods to be 08:00-09:00 and 15:00-16:00 and therefore for the purposes of this assessment the TRICS forecasts of trip generation peak periods have been applied.
- 5.2.4 Review of the TRICS data attached at **Appendix TS3** suggests the following trip rates for both the peak hour periods, as outlined in **Table TS5.1** below:

Table TS5.1: TRICS Derived Trip Rates - Affordable/Local Authority Housing

	Affordable Rented Housing - Trip Rate (<i>per dwelling</i>)		
	Arr	Dep	Total
AM Peak (08:00-09:00)	0.175	0.279	0.454
PM Peak (15:00-16:00)	0.350	0.263	0.613

- 5.2.5 Application of these trip rates to the proposed development size of 24 dwellings at the Greenhill Road site would suggest the following estimates of trip demand, as outlined in **Table TS5.2** below:

Table TS5.2: Predicted Residential Development Trips

	Affordable Rented Housing - Trips		
	Arr	Dep	Total
AM Peak (08:00-09:00)	4	7	11
PM Peak (17:00-18:00)	8	6	15

- 5.2.6 The above analysis demonstrates that the proposal scheme is not anticipated to generate a substantial level of peak hour traffic, with maximum two-way vehicle movements being 15 vehicles per hour. Such levels of traffic are the equivalent of just 1 additional vehicle movement every four minutes and are unlikely to result in any noticeable impact upon local network operating conditions.

6.0 SUMMARY AND CONCLUSIONS

- 6.1.1 This Transport Statement has been prepared by Focus Transport Planning on behalf of J. Walker Homes Ltd. to consider the highways and transport matters related to proposals for a residential development on land south of Greenhill Road, Middleton, in Rochdale.
- 6.1.2 The project would see the development of 24 affordable rented residential dwellings served from the existing residential route of Greenhill Road. This report includes a review of existing local conditions, consideration of the development scheme, review of the proposed site access strategy and review of the anticipated trip generation of the new residential development.
- 6.1.3 This report has been prepared in accordance with national Planning Practice Guidance (PPG), and supporting documents, with the scope and nature of the assessment matters reflecting the extent of highway and transport issues considered to be of material interest to the Local Planning and Highway Authority, Rochdale Borough Council.

6.2 Site Location & Existing Highway Conditions

- 6.2.1 The proposal site forms a 0.57Ha parcel of land to the south of the residential route of Greenhill Road. Further to the south lies B6189 Grimshaw Lane which serves as a local distributor road to the east of Middleton town centre, predominantly providing access to a mix of local shops and residential dwellings. To the east the B6393 Greengate forms part of the key local distributor and bus route linking Middleton to the north and Manchester city centre via the key primary distributor route Oldham Road in the south.
- 6.2.2 Personal Injury Accident data (PIA) for the local highway network to the site has been obtained for the most recent five-year period of Q1 2017 - Q3 2021. Review of this information has identified no accident incidents have been recorded within the illustrated search area. Overall, it is concluded that the review of road traffic incident data has demonstrated that there are no material highway safety issues within the vicinity of the site.

6.3 Site Accessibility Audit

- 6.3.1 An audit of the application site's accessibility to key local services and sustainable transport options has concluded that it is appropriately located for residential and local retail development, being located within a reasonable walk/cycle catchment of key everyday destinations such as local schools, services and shopping facilities. The site is located within a well-established residential area, is surrounded by good quality walk/cycle infrastructure, and has access to frequent public transport connections via both bus and rail services. Such locational characteristics should assist in meeting the key sustainable planning objectives of promoting opportunities for the use of alternative travel modes to the private car and managing the overall traffic impact associated with new development.

6.4 Description of the Proposal Scheme

- 6.4.1 The application site is proposed to be developed to deliver 24 affordable rented (via a housing association) residential units, and associated parking and access (vehicular and pedestrian). Access to the development site is proposed to be taken directly off Greenhill Road, via a newly constructed section of highway.
- 6.4.2 The internal layout of the residential development is proposed to be constructed fully in accordance with the relevant design guidance, with main site roads at a width of 4.8m and 2m footways to both sides. Parking would be provided fully in accordance with RBC parking standards. The proposed site layout has been demonstrated to be fully accessible by larger service vehicles, such as Refuse Collection Vehicles (RCVs).

6.5 Anticipated Trip Generation

- 6.5.1 Development traffic estimates have been calculated via reference to the TRICS database of development trip rates for the "Residential - Affordable/Local Authority Houses" land use.
- 6.5.2 Based on this approach, it has been identified that the residential development could generate approximately 15 two-way vehicle movements during the peak hour periods. This level of trip generation would equate to just 1 additional vehicle

movement every 4 minutes during each peak hour - a level of additional traffic that is unlikely to give rise to any material issues on the local highway network.

6.6 Summary

- 6.6.1 This report has demonstrated that the residential redevelopment proposals on land to the south of Greenhill Road would represent appropriate and sustainable development when considered in highways and transport terms. The application site is located within an established residential area and offers the potential to encourage access by alternative sustainable travel modes to the private car for many day-to-day journeys. It is considered that the application scheme would not give rise to a severe detrimental impact on local highway network operation - development traffic increases would not be significant, and operational effects on local highway network capacity would be limited. Focus TP therefore considers that there are no overriding reasons for refusing the planning application on highways and transportation grounds.



PROPOSED RESIDENTIAL
DEVELOPMENT AT
GREENHILL ROAD,
MIDDLETON

LEGEND

- TURFED AREAS
- PRECAST CONCRETE PAVING
- TARMACADAM PARKING
- TREES TO BE REMOVED
- TREES TO BE RETAINED
- NEW TREE PLANTING
- NEW HEDGE / SHRUB PLANTING
REFER TO LANDSCAPING LAYOUT
- TARMACADAM HIGHWAY / FOOTWAY
- REFUSE CONTAINERS
- EV CHARGING

Schedule of Accommodation

TYPE A - 2 Bed 4 Person House	70.0 Sq.Metres	4No
TYPE B - 3 Bed 5 Person House	82.0 Sq.Metres	20No
TOTAL		24No


BOUNDARY TREATMENTS

- 1800mm CLOSE VERTICAL BOARDED
TIMBER FENCE WITH CONCRETE POSTS
AND PLINTH PANEL
- 1500mm CLOSE VERTICAL BOARDED
TIMBER FENCE WITH CONCRETE POSTS
AND PLINTH PANEL
- 900mm CLOSE VERTICAL BOARDED
TIMBER FENCE WITH CONCRETE POSTS
AND PLINTH PANEL

BOUNDARY FENCE TYPE - 1

BOUNDARY FENCE TYPE - 2 (1500mm High)
BOUNDARY FENCE TYPE - 3 (900mm High)

SITE LAYOUT Scale 1:200

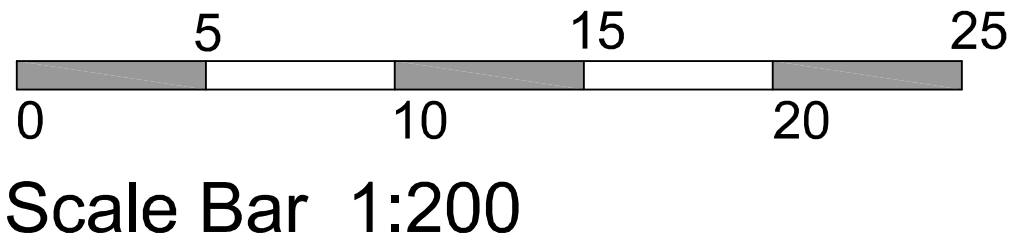


nicolthomas

Rev.	Date	Description

nicol thomas
architects project managers construction cost consultants CDM
co-ordinators
Registered in England and Wales. Reg No. 2140639
Quality Assured to BS EN ISO 9001:1994 Certificate Number GB 4723
Heyside House Blackshaw Lane Heyside Royton Oldham OL2 6NS
t:01706 290088 f:01706 290099 e:oldham@nicolthomas.com
Also at Birmingham (Registered office)
Do not scale from this drawing. All dimensions must be checked and
verified before preparing production drawings or commencing works.
This drawing and its design is the copyright of Nicol Thomas Ltd
and may not be reproduced in any form whatsoever without their
prior express written consent.

Client:	J WALKER HOMES
Job:	GREENHILL ROAD, MIDDLETON
Drawing title:	PROPOSED SITE LAYOUT
Drawing Number: (Job number)	M4996.PL.01
Scale:	1:200 @ A1
Date:	July 2023
Drawn by/ checked by:	S

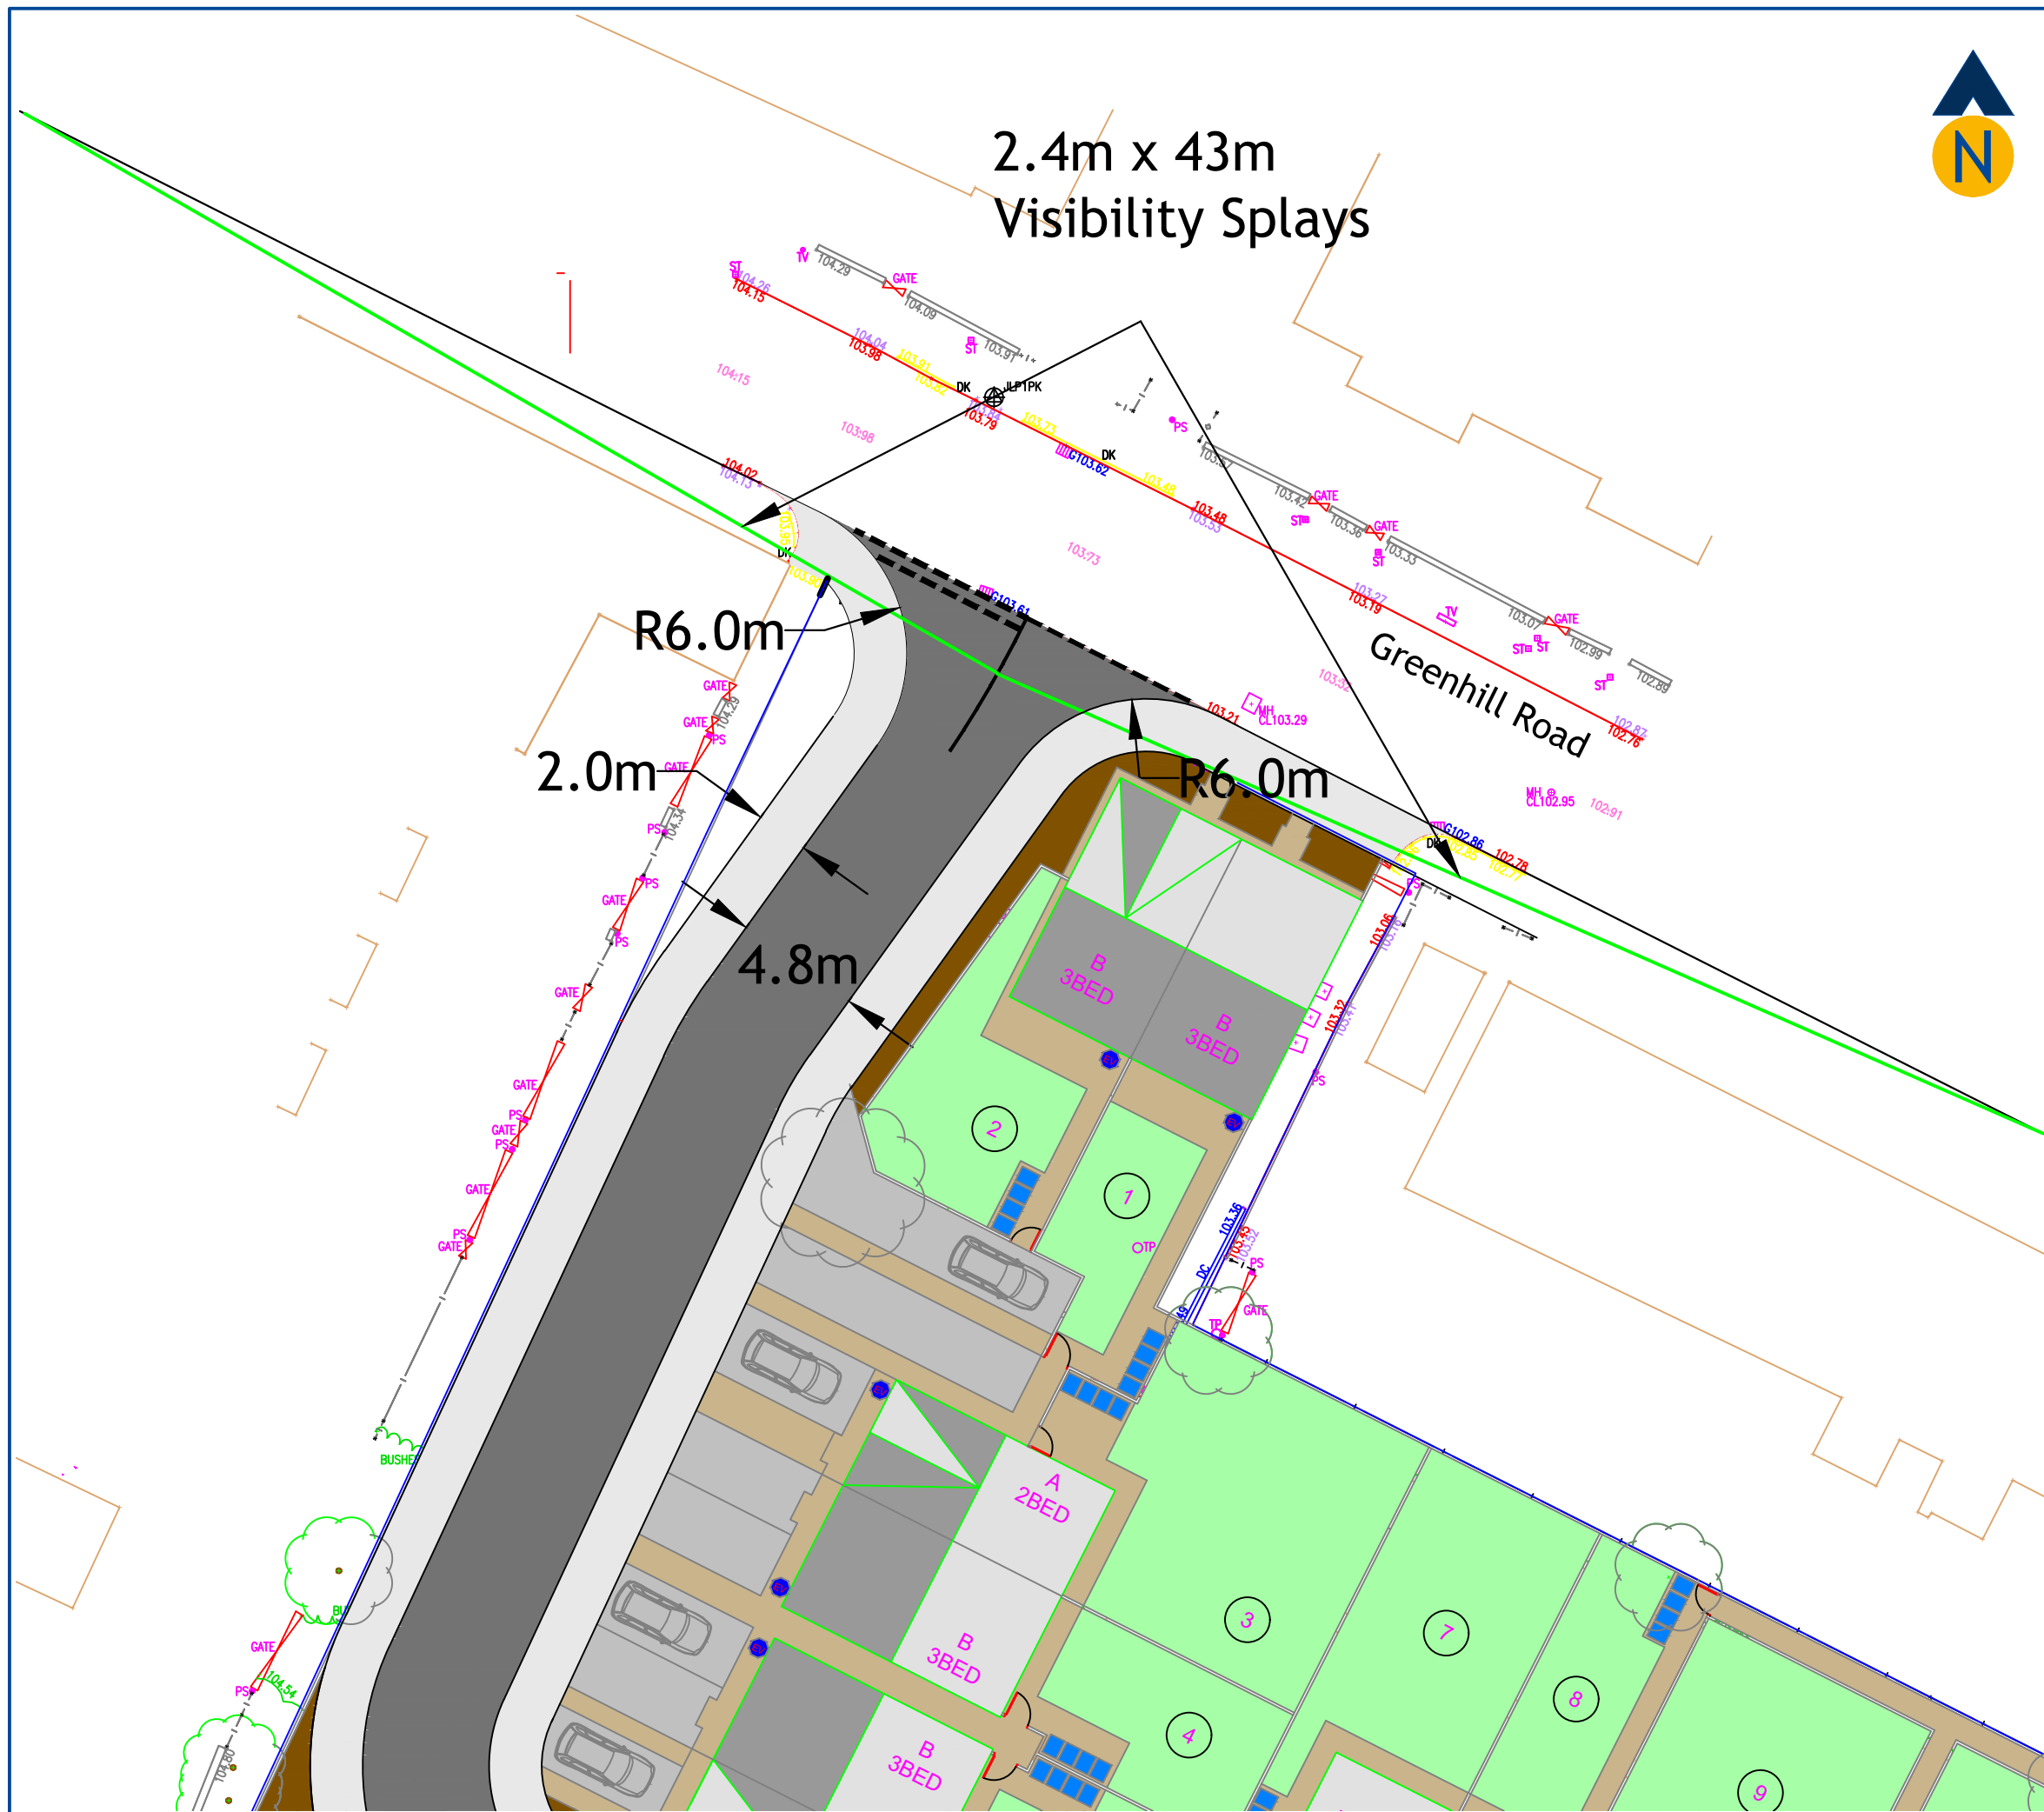


Revision:
A -

Client:		J Walker Homes Ltd.
Project:		Land at Greenhill Road Middleton
Drawing Title:		Proposed Site Access Junction with Greenhill Road, Including Visibility Splays from 2.4m X-Distance to 43m Y-Distance
Drawing Number:	Revision:	J000452-GA001 -
Date:	Scale:	25.09.23 1:250 (A3)
Drawn By:	Checked By:	MH MH
Status:		Planning


This drawing is the copyright of Focus Transport Planning Ltd. and may not be loaned, copied or reproduced in any way, or used for any offer, quote, tender or construction purposes without prior written consent of the company.

DO NOT SCALE - Follow any figured dimensions.

This drawing has been prepared for feasibility purposes and does not represent a construction plan. All design aspects to be confirmed at the appropriate detailed design stage.

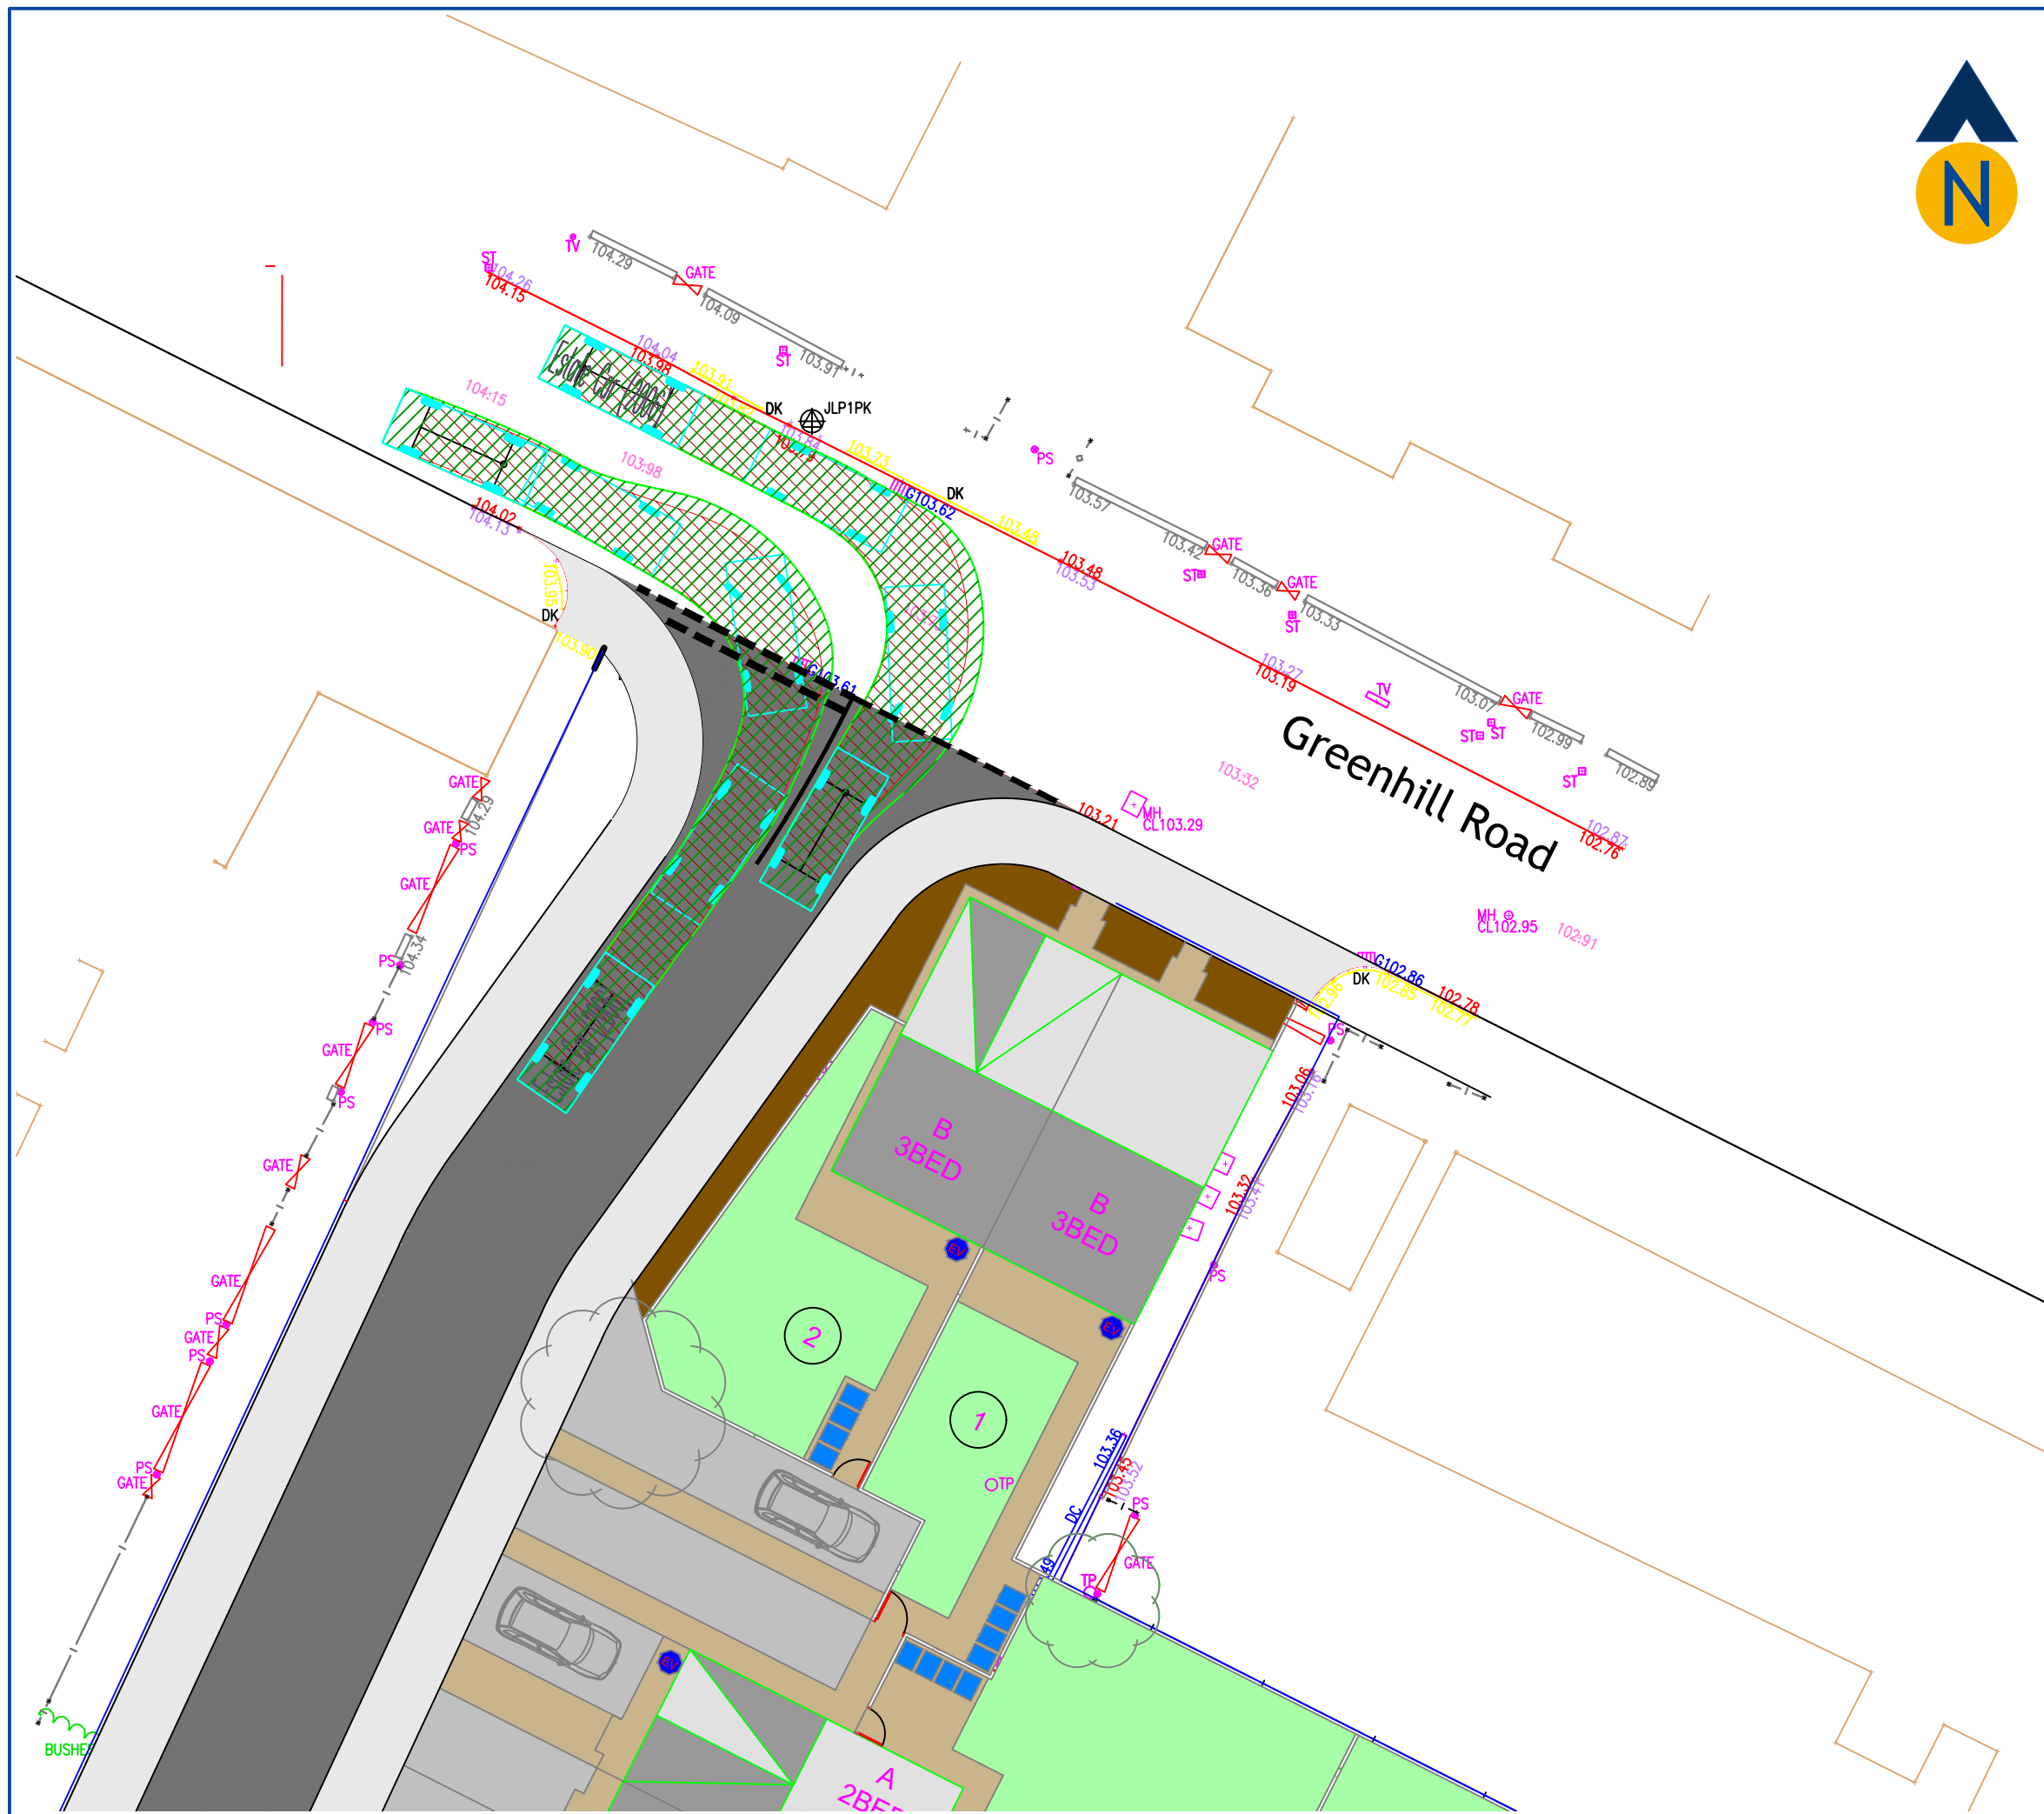

Revision:
A -

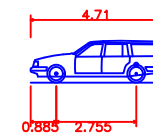


Estate Car (2006)
Overall Length 4.710m
Overall Width 1.804m
Overall Body Height 1.442m
Min Body Ground Clearance 0.207m
Max Track Width 1.756m
Lock to lock time 4.00s
Kerb to Kerb Turning Radius 5.950m

Client:		J Walker Homes Ltd.
Project:		Land at Greenhill Road Middleton
Drawing Title:		Swept Path Assessment of Proposed Site Access Junction based on Estate Car
Drawing Number:	Revision:	J000452-ATR001 -
Date:	Scale:	25.09.23 NTS
Drawn By:	Checked By:	MH MH
Status:		Planning


This drawing is the copyright of Focus Transport Planning Ltd. and may not be loaned, copied or reproduced in any way, or used for any offer, quote, tender or construction purposes without prior written consent of the company.

DO NOT SCALE - Follow any figured dimensions.

This drawing has been prepared for feasibility purposes and does not represent a construction plan. All design aspects to be confirmed at the appropriate detailed design stage.

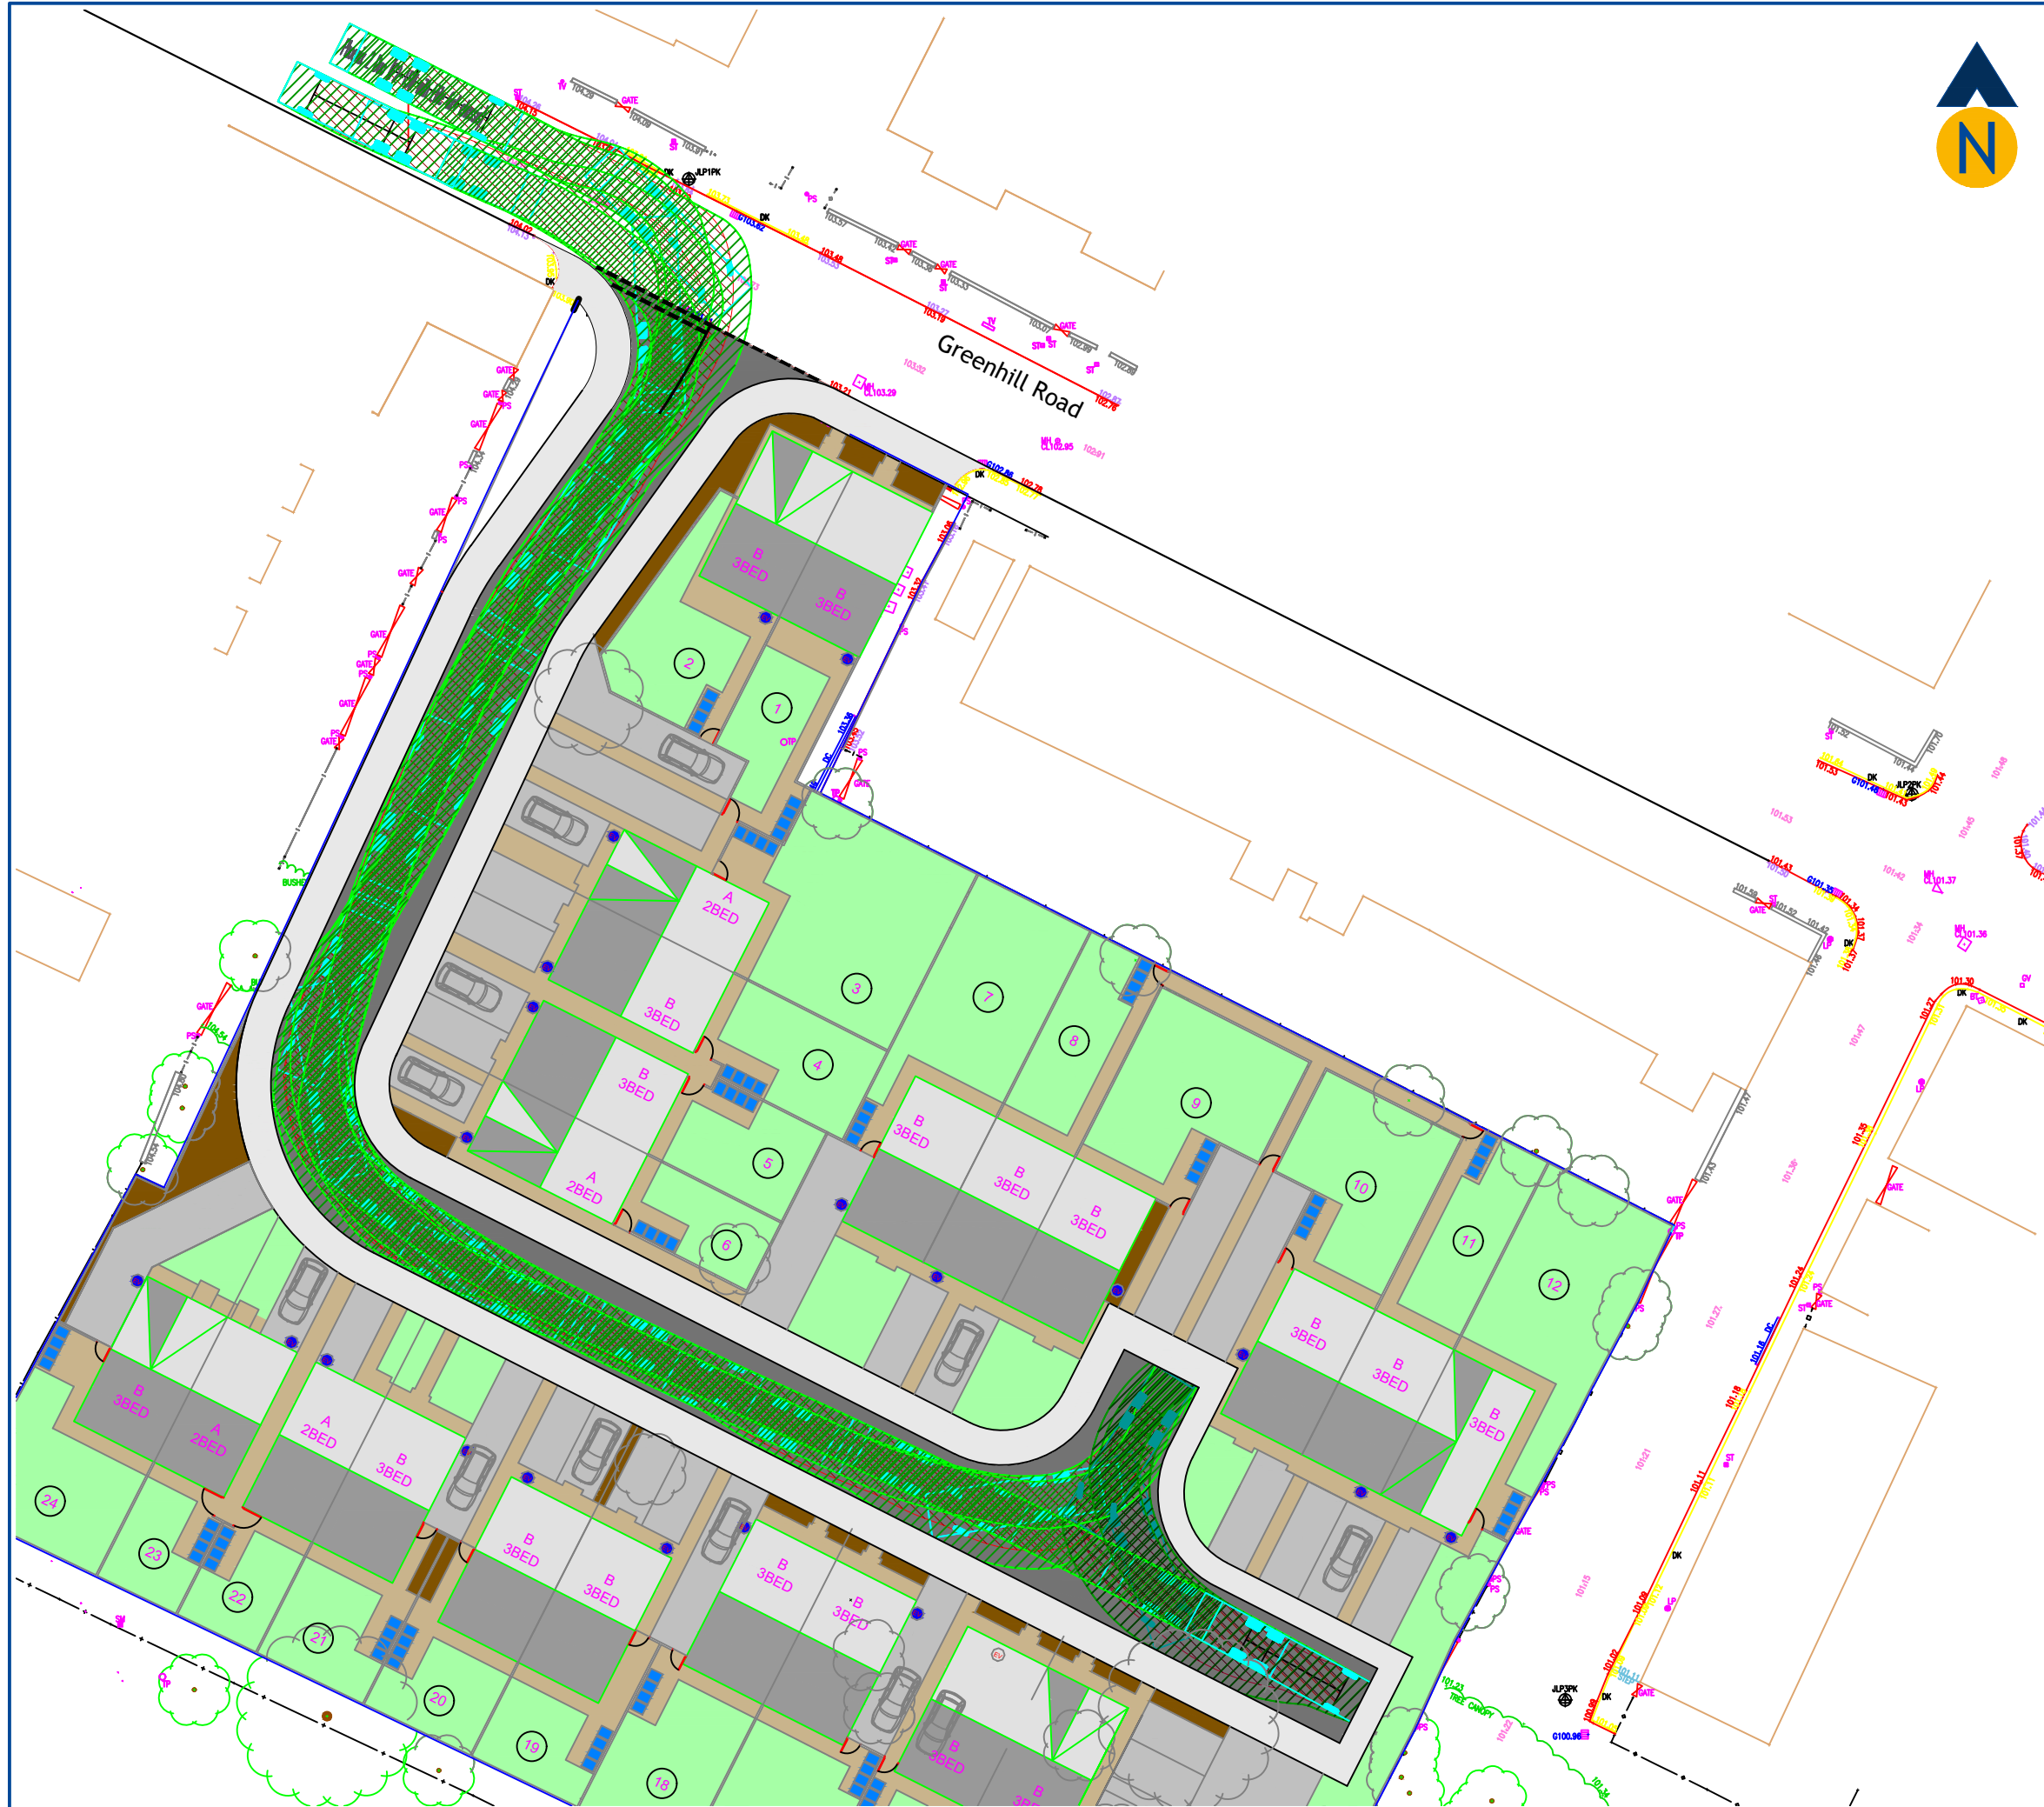

Revision:	
A -	

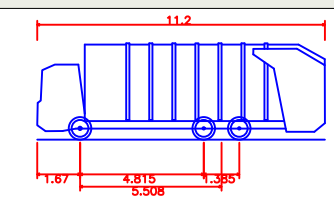

Phoenix 2 Duo (P2-15W with Elite 6x4 chassis)
Overall Length 11.200m
Overall Width 2.530m
Overall Body Height 3.751m
Min Body Ground Clearance 0.304m
Track Width 2.500m
Lock to lock time 4.00s
Kerb to Kerb Turning Radius 9.500m

Client:	J Walker Homes Ltd.
Project:	Land at Greenhill Road Middleton
Drawing Title:	Swept Path Assessment of Proposed Site Layout Based on Large 11.2m Refuse Collection Vehicle
Drawing Number:	J000452-ATR002
Revision:	-
Date:	25.09.23
Scale:	NTS
Drawn By:	MH
Checked By:	MH
Status:	Planning


This drawing is the copyright of Focus Transport Planning Ltd. and may not be loaned, copied or reproduced in any way, or used for any offer, quote, tender or construction purposes without prior written consent of the company.

DO NOT SCALE - Follow any figured dimensions.

This drawing has been prepared for feasibility purposes and does not represent a construction plan. All design aspects to be confirmed at the appropriate detailed design stage.





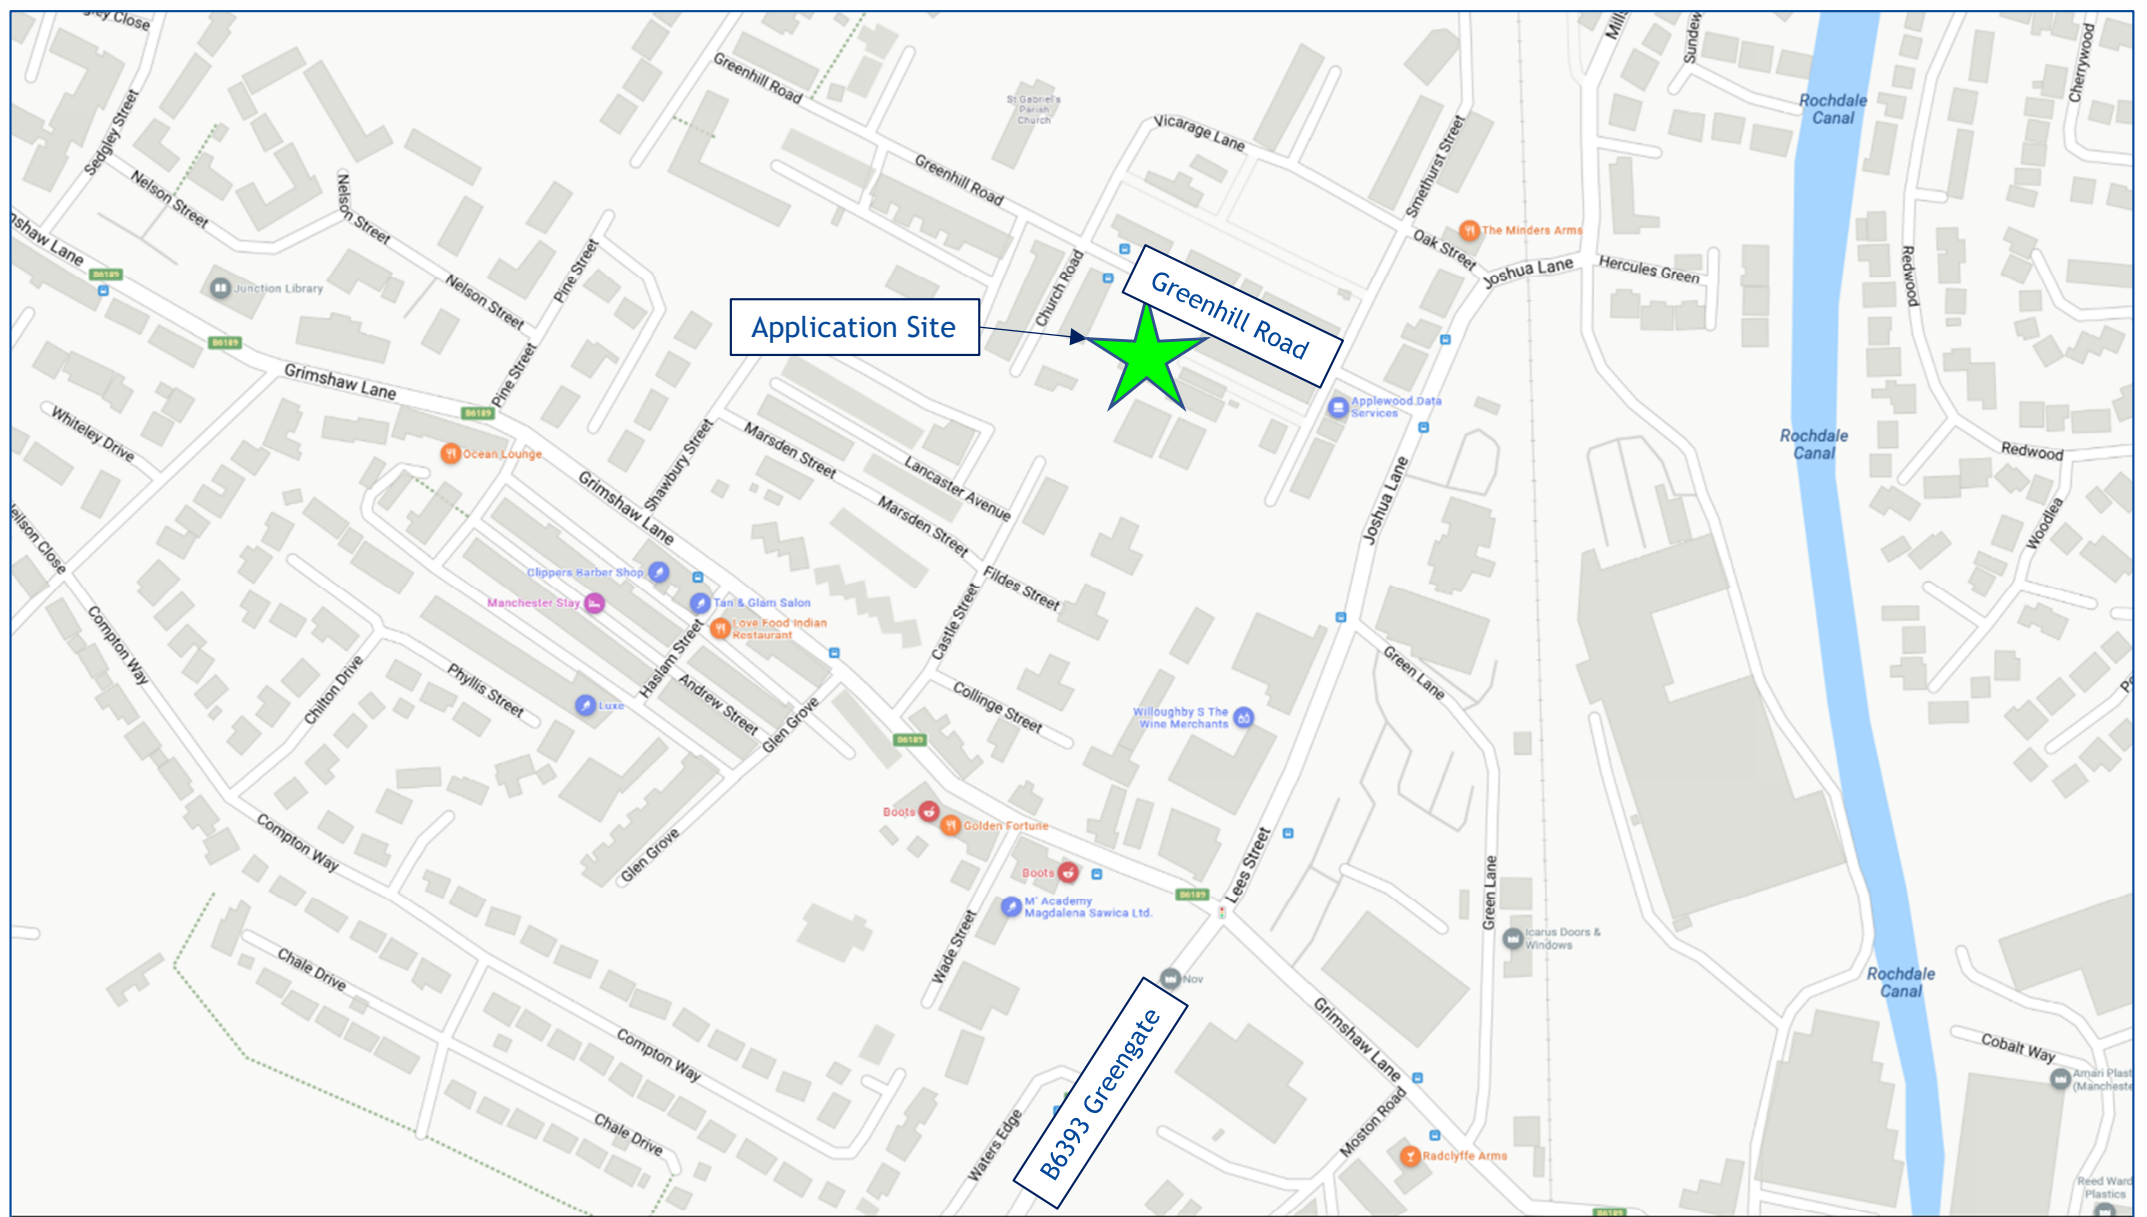

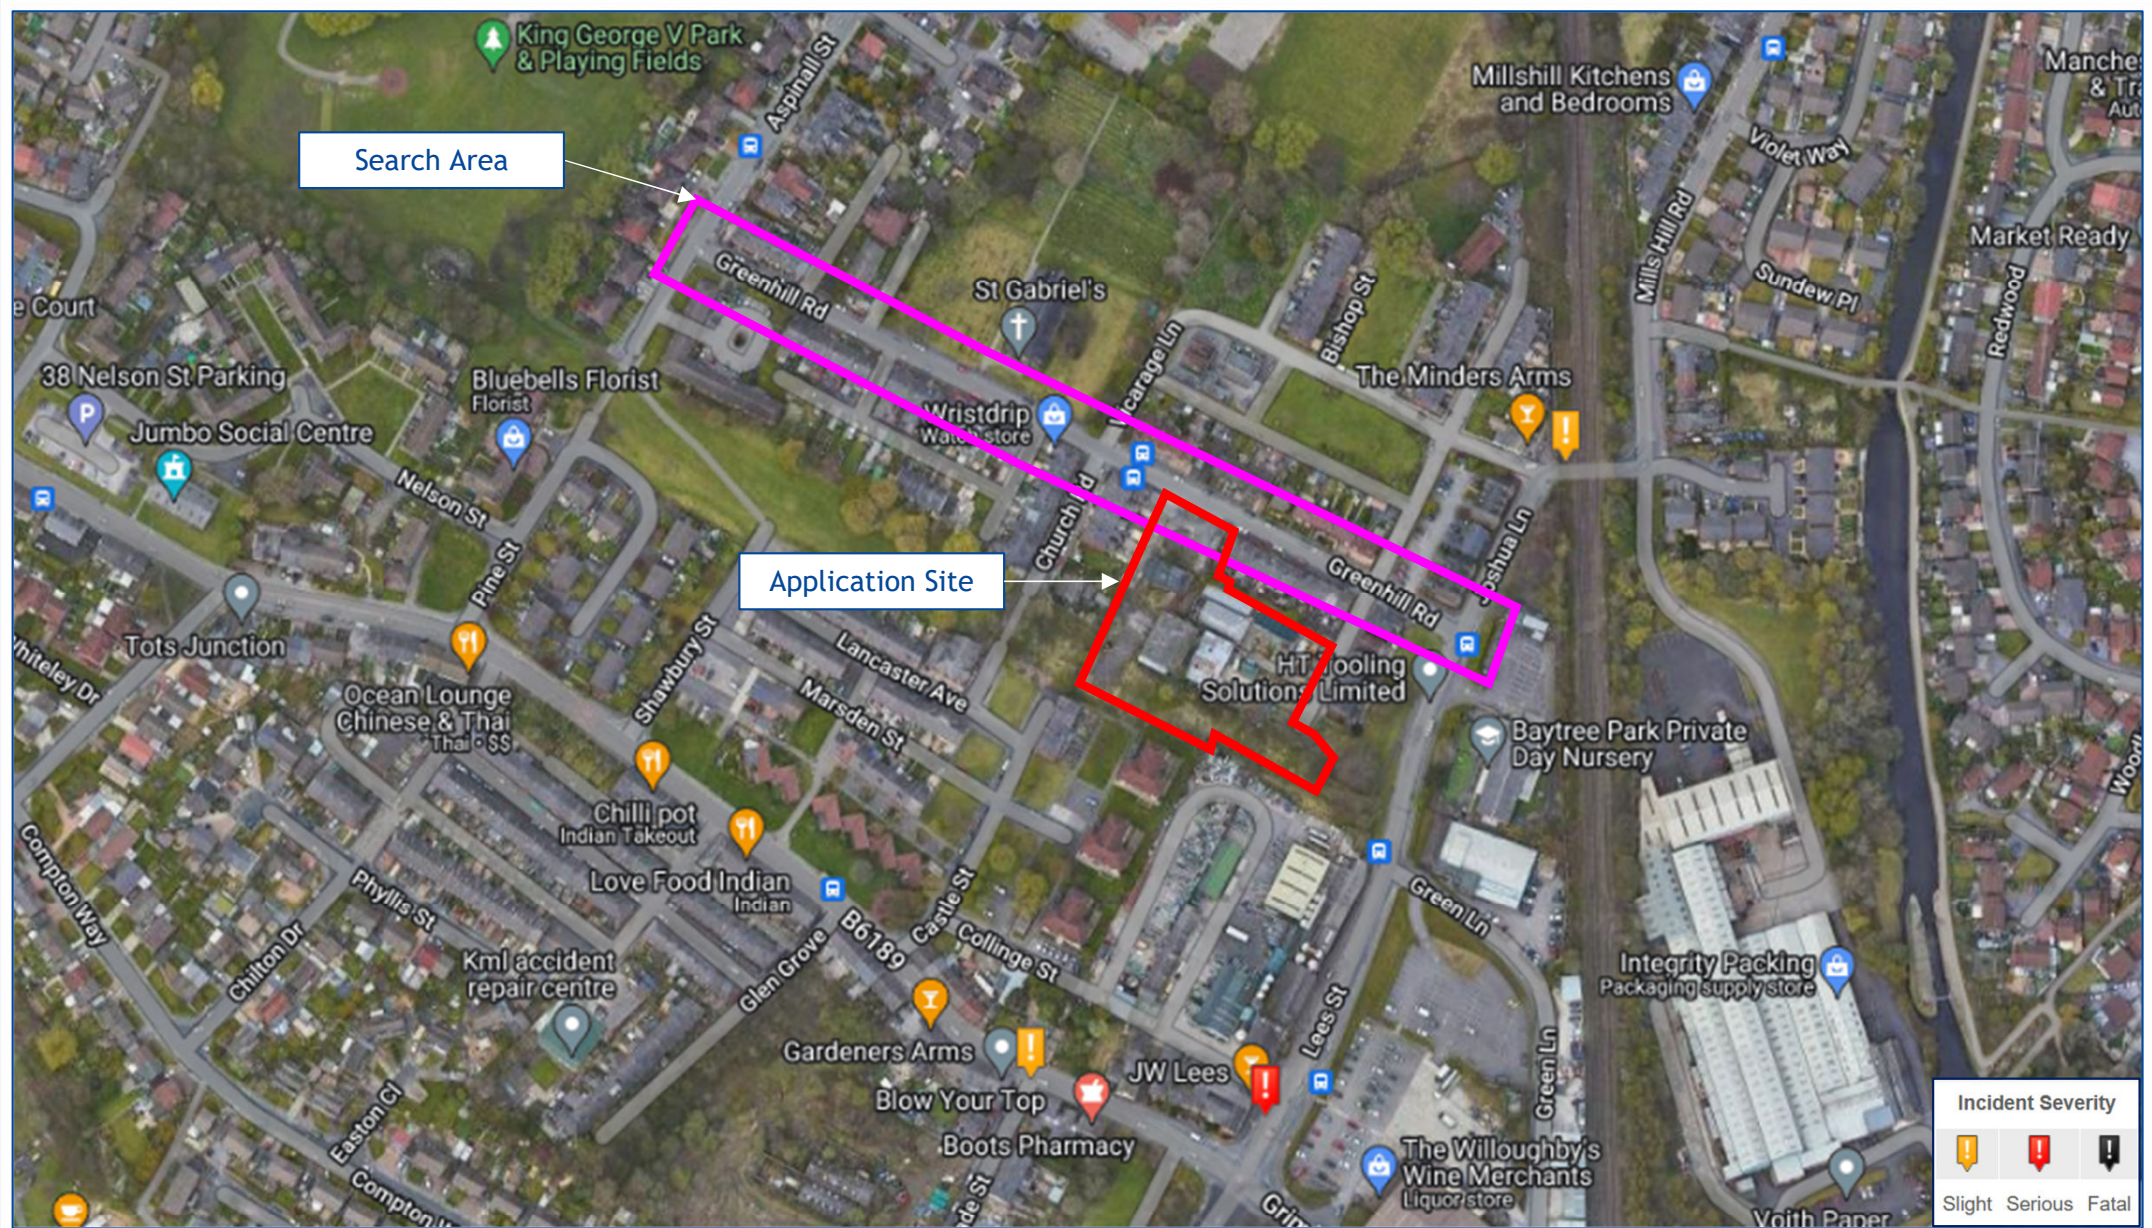



Figure TS3


Location of Recorded Personal Injury Accident Incidents (2017 - 2021)

J000452


Land South of Greenhill Road, Middleton

September 2023

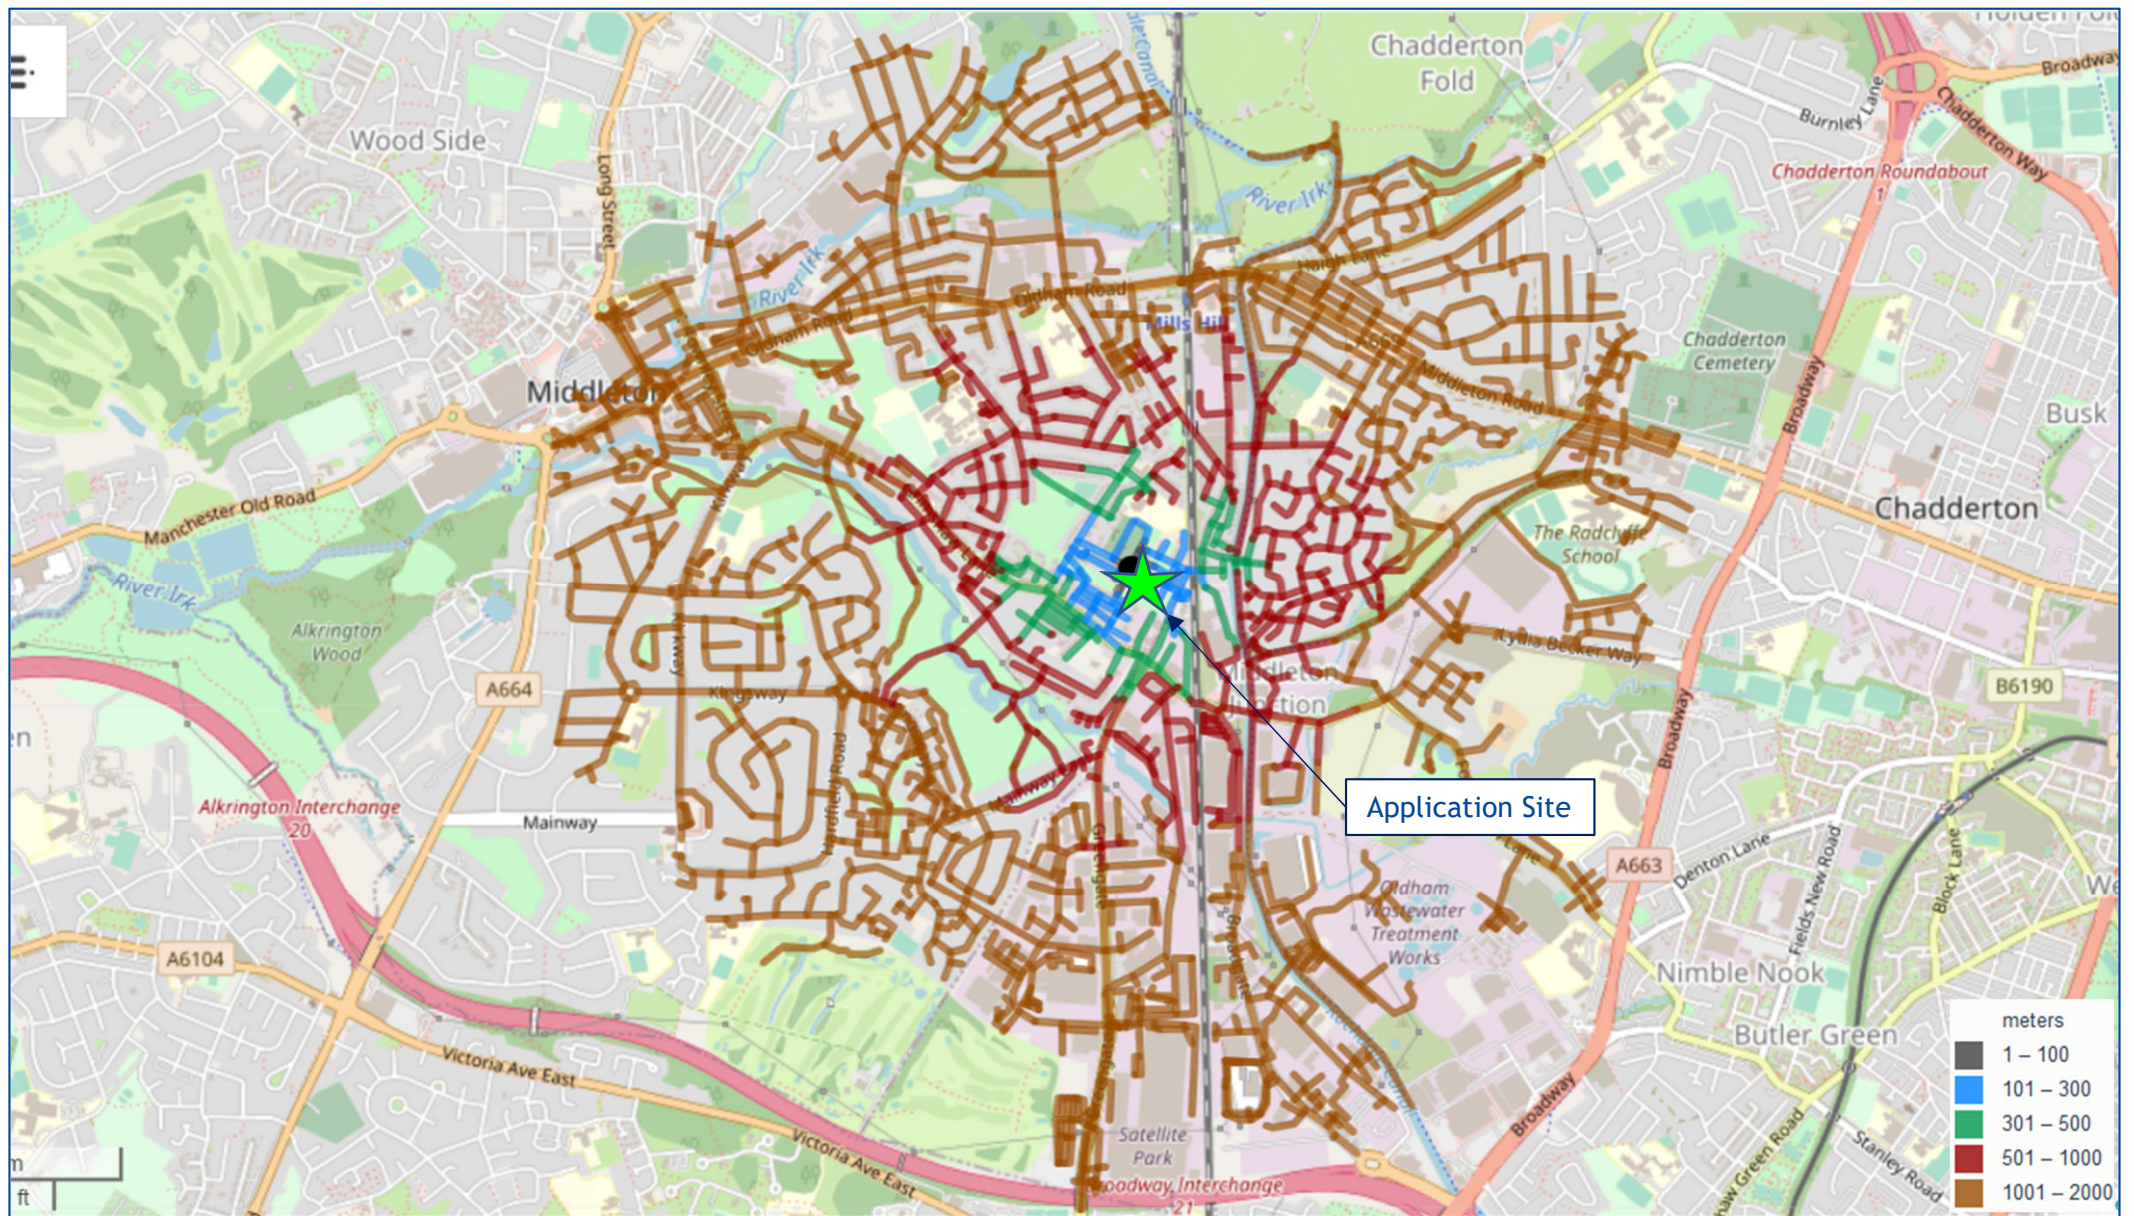

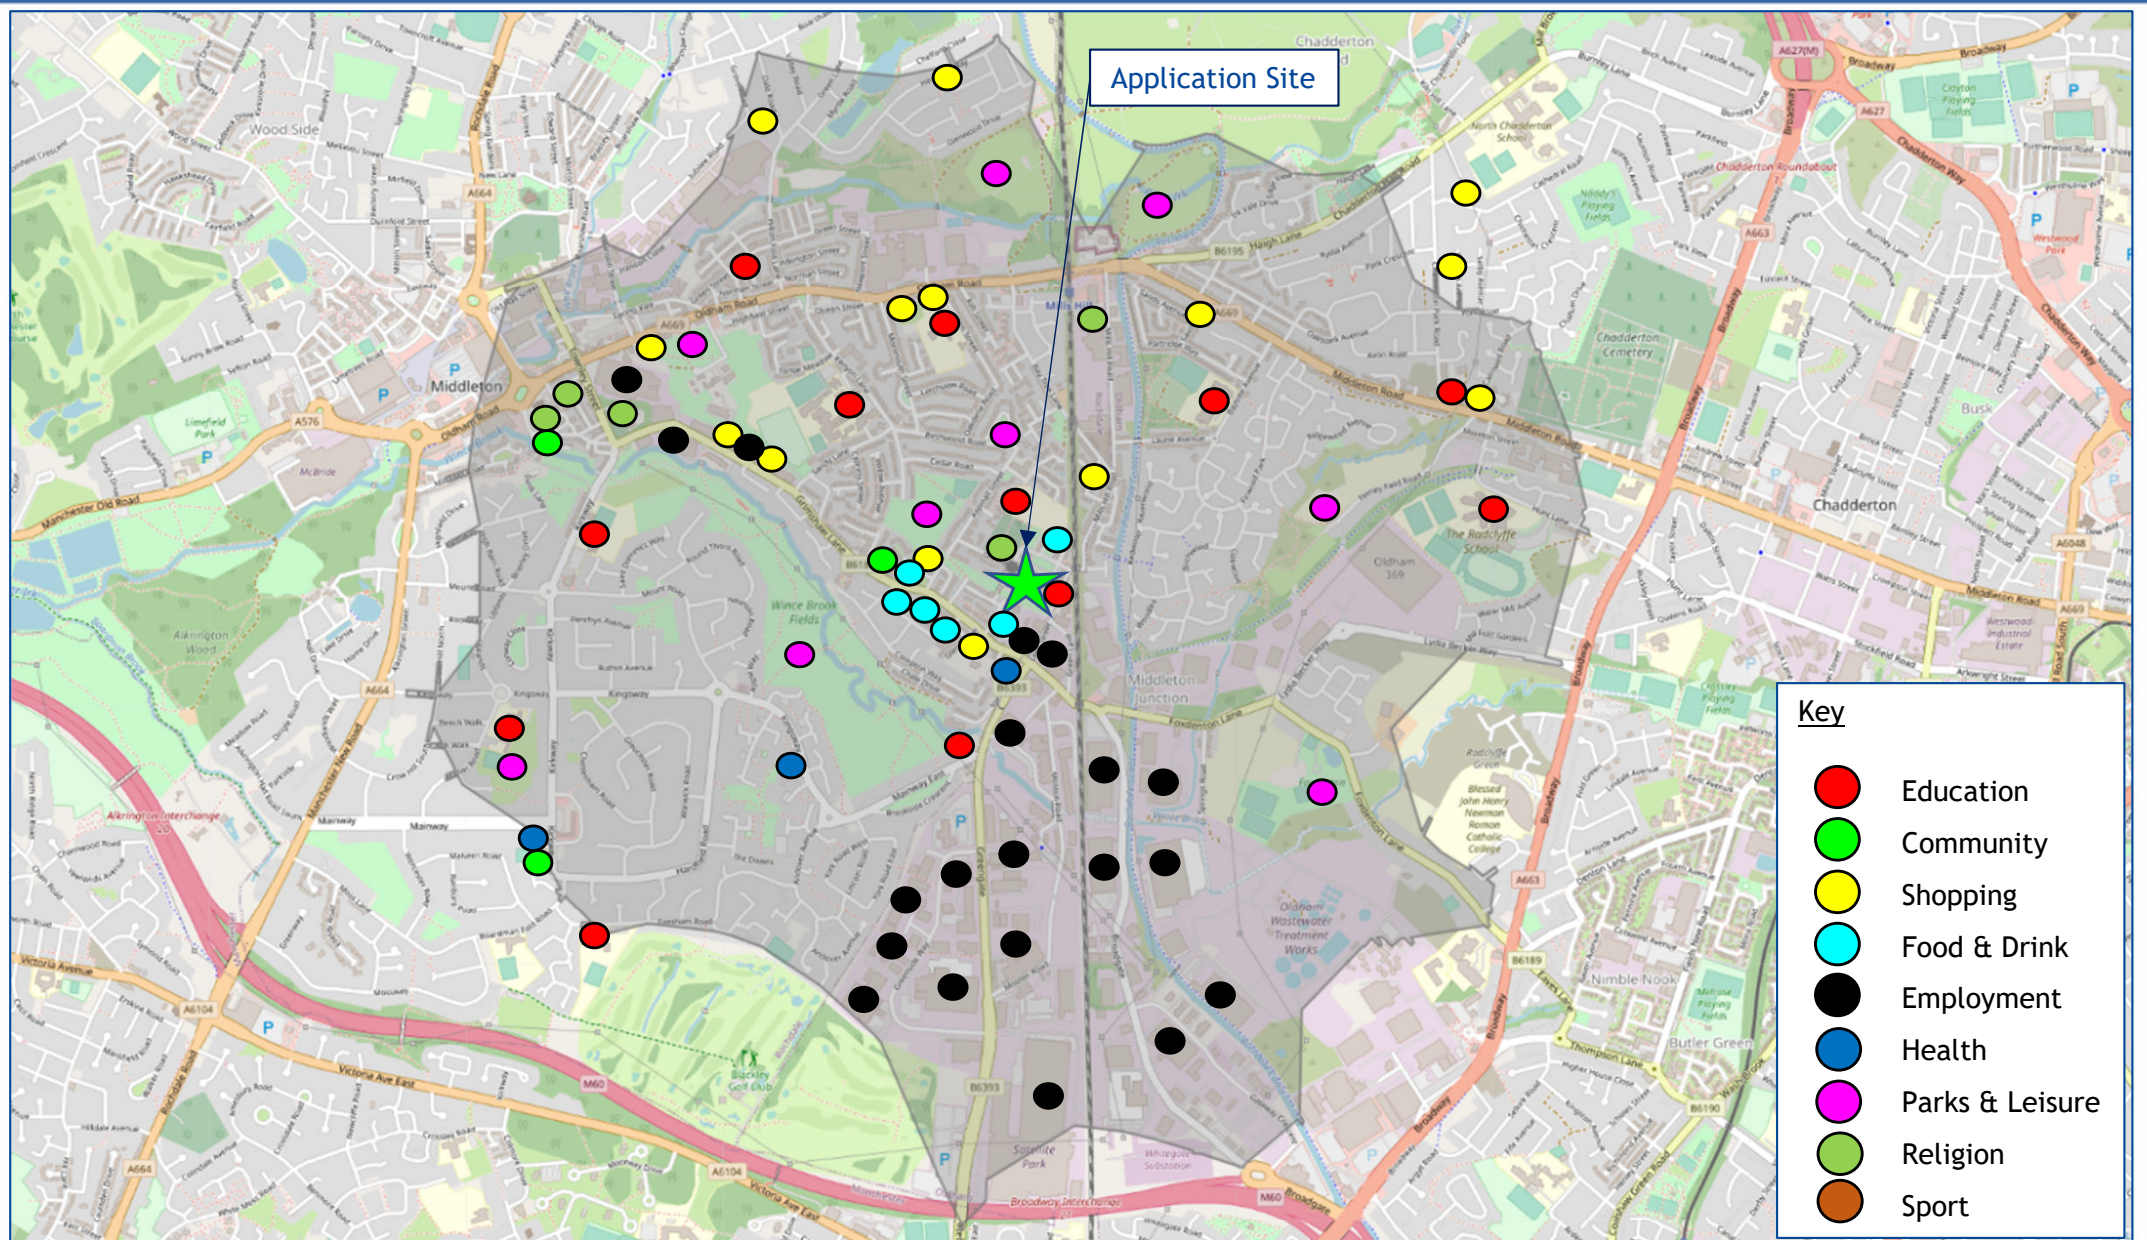




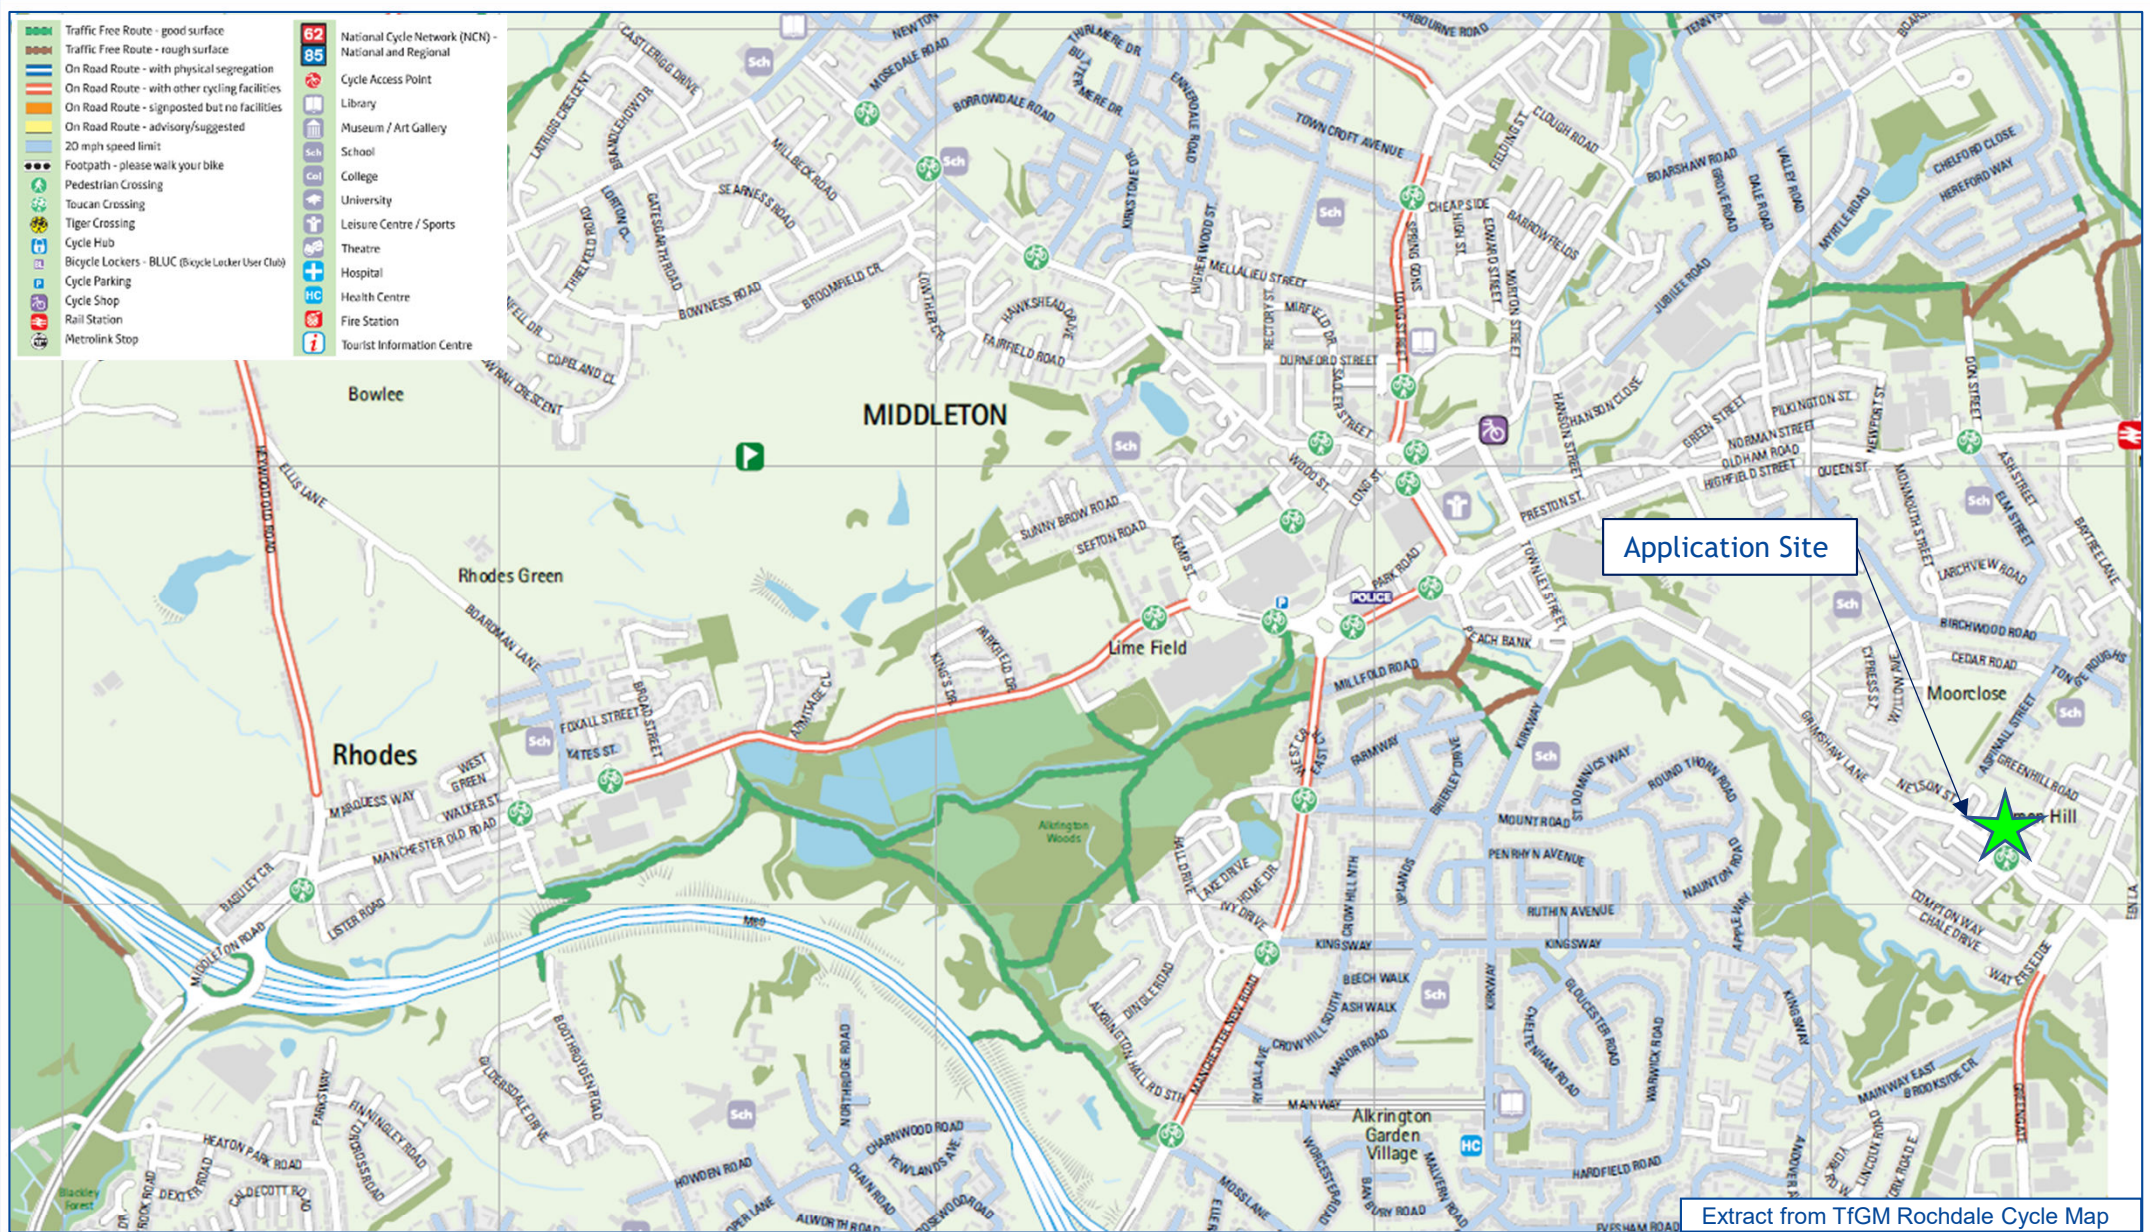

- Major bus interchange
- Interchange with free bus
- Parking available
- Cycle Hub
Membership required
- Cycle parking or storage available
- Within easy walking distance
- Station or stop with step-free access to all platforms

- Metrolink and stop
- Northern
- Limited service (one train per week)
- Rail/Metrolink interchange

Please refer to individual operators for specific routing and timetable information

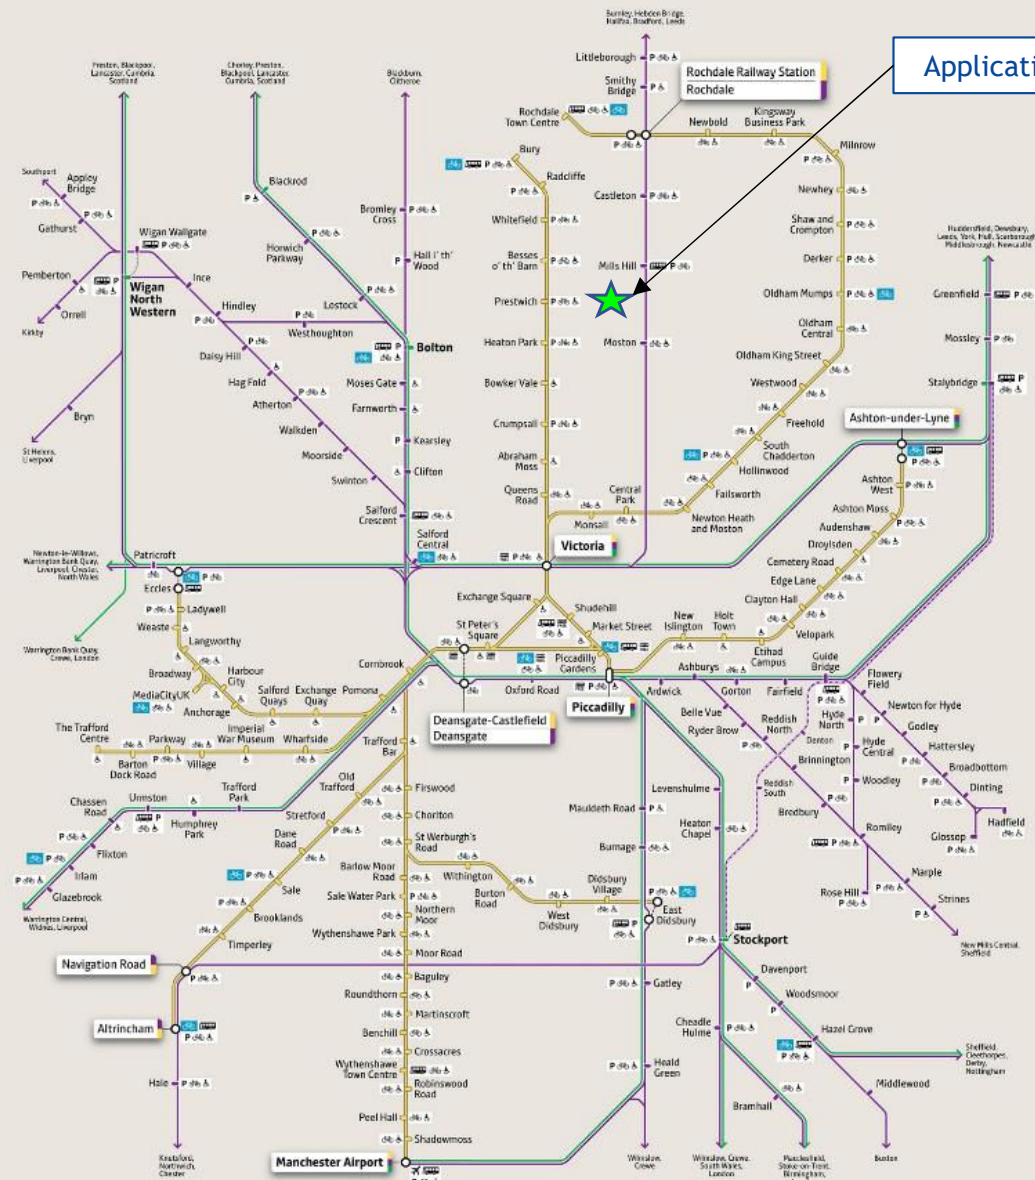

Application Site







From 16 April

396

Route is changed in Chadderton due to the permanent closure of the Peel Street junction at Middleton Road.

Bus

396



Easy access on all buses

Middleton
Moorclose
Mills Hill
Firwood Park
Fitton Park
Chadderton
Coppice
Hollins
Hathershaw
Fitton Hill
Limehurst Farm
Waterloo
Smallshaw
Ashton-under-Lyne

From 16 April 2023

For public transport information
phone **0161 244 1000**

7am – 8pm Mon to Fri

8am – 8pm Sat, Sun & public holidays

This timetable is available online at
tfgm.com

Operated by
**Stagecoach
Stotts**

Additional information

Alternative format

To ask for leaflets to be sent to you, or to request large print, Braille or recorded information phone 0161 244 1000 or visit tfgm.com

Easy access on buses



Journeys run with low floor buses have no steps at the entrance, making getting on and off easier. Where shown, low floor buses have a ramp for access and a dedicated space for wheelchairs and pushchairs inside the bus. The bus operator will always try to provide easy access services where these services are scheduled to run.

Using this timetable

Timetables show the direction of travel, bus numbers and the days of the week. Main stops on the route are listed on the left. Where no time is shown against a particular stop, the bus does not stop there on that journey. Check any letters which are shown in the timetable against the key at the bottom of the page.

Where to find information about service changes

tfgm.com

Bus station posters

Leaflets from outlets.

Tickets and information

Bus companies offer a range of tickets for use on their own buses. For travel on any service in the County, use System One tickets, including DaySaver. Travelshops provide tickets, information and journey planning advice on buses, trains and trams for work and pleasure.

Using the 24 hour clock

Times are shown in four figures. The first two are the hour and the last two are the minutes.

0753 is 53 minutes past 7am

1953 is 53 minutes past 7pm



Operator details

Stagecoach

Head Office

Hyde Road

Ardwick

Manchester

M12 6JS

Telephone 0345 241 8000

Email manchester.enquiries@stagecoachbus.com

Twitter @stagecoachGM

Stotts

142-144 Lees Road

Oldham

OL4 1HT

Telephone 0161 624 4200

Travelshops

Ashton-under-Lyne Interchange

Mon to Fri 7am to 5.30pm

Saturday 8am to 5.30pm

Sunday* Closed

Middleton Bus Station

Mon to Sat 8.30am to 1.15pm and 2pm to 4pm

Sunday* Closed


Oldham Bus Station

Mon to Fri 7am to 5.30pm

Saturday 8am to 5.30pm

Sunday* Closed

*Including public holidays

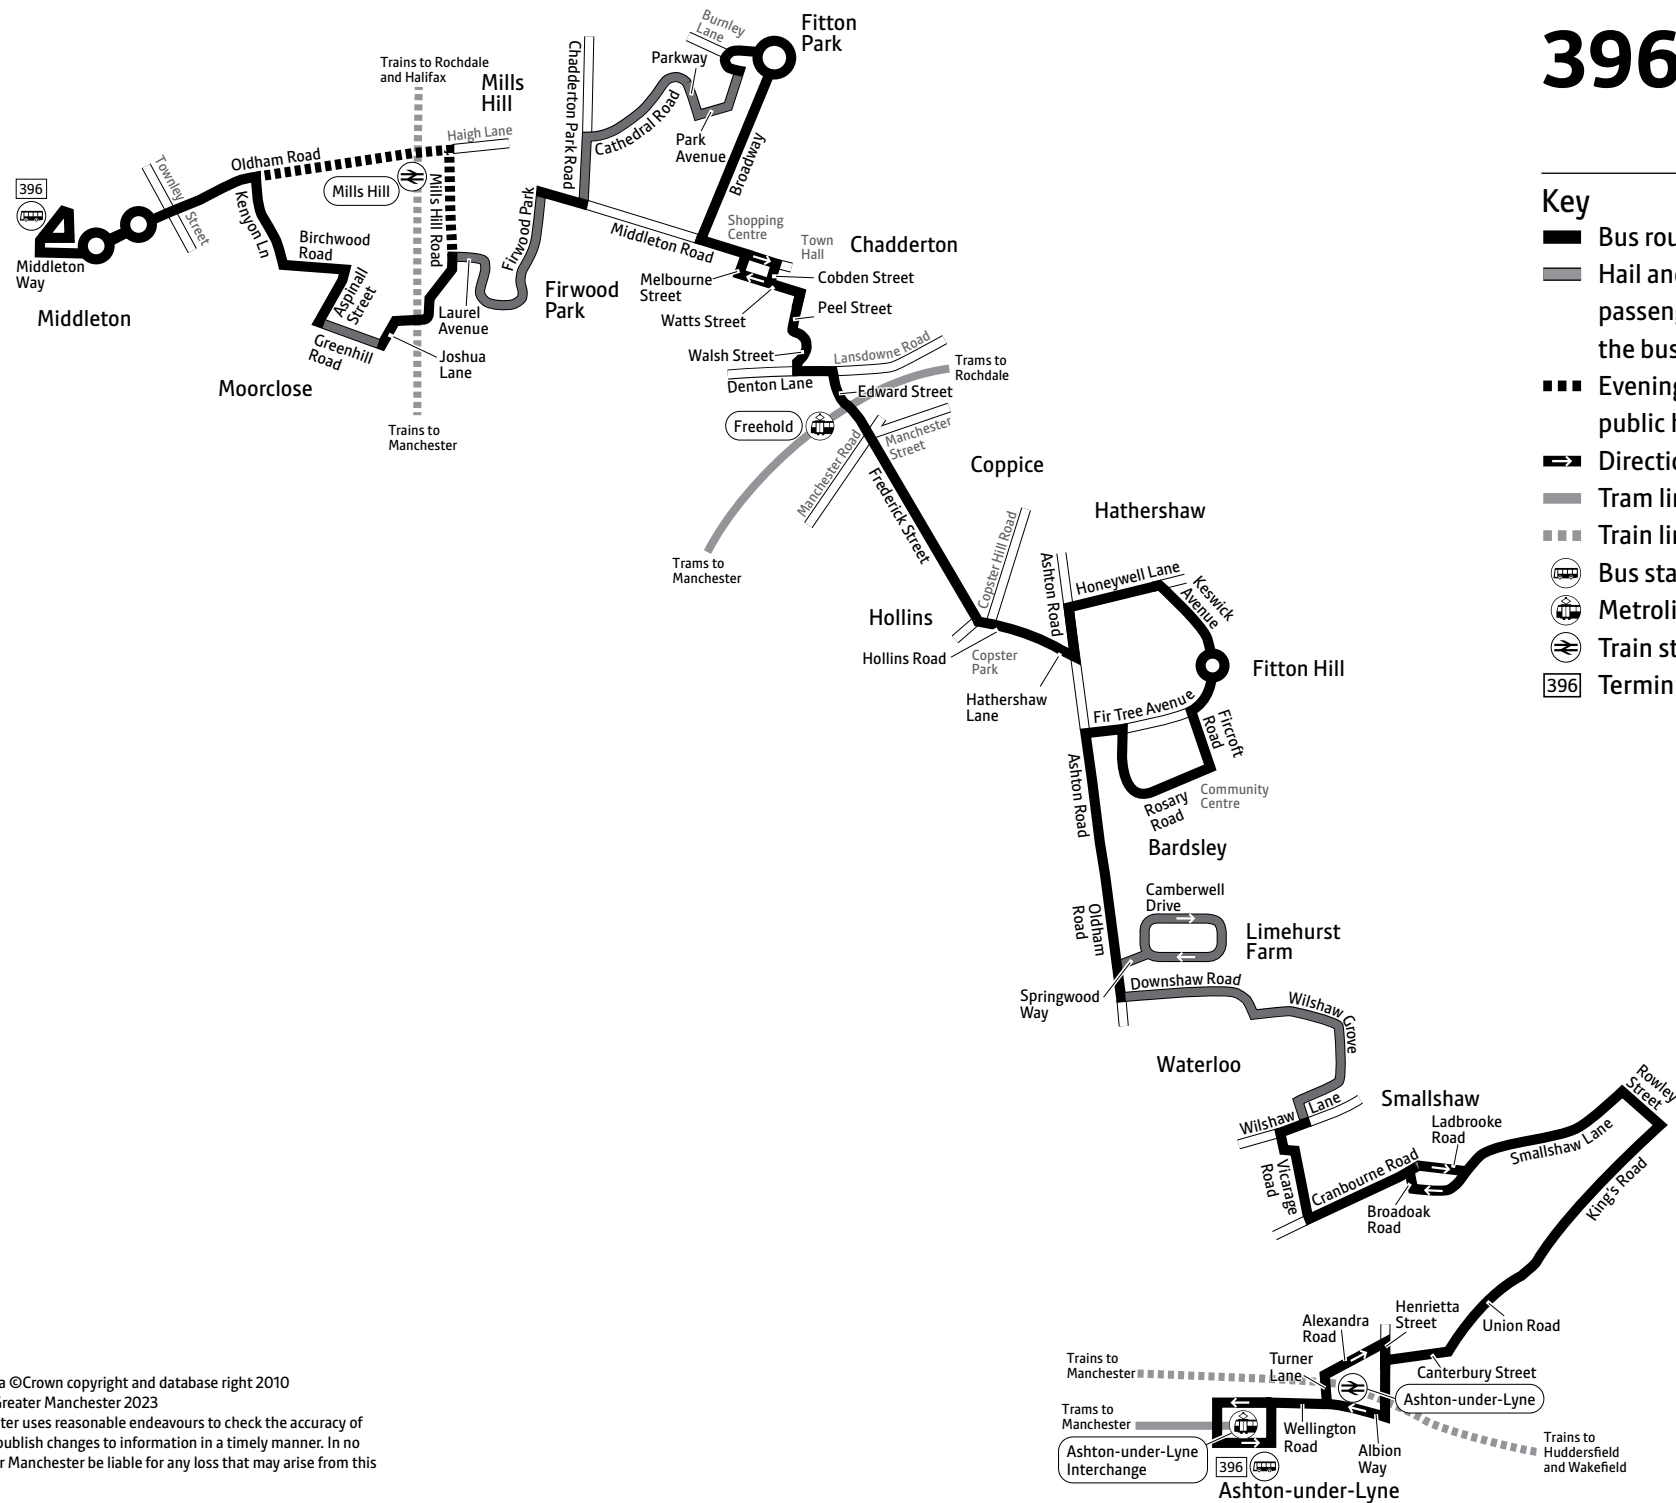

Mondays to Fridays

				a	a	
Middleton, Bus Station	0647	1547	1654	1754	1930	2130
Mills Hill, Train Station				1935	2135	
Firwood Park	0658	1558	1705	1805	1937	2137
Parkway/Park Avenue	0706	and	1606	1713	1813	1944
Chadderton, Shopping Centre	0712	every	1612	1720	1819	1950
Copster Park	0718	hour	1618	1727	1825	1956
Fitton Hill, Community Centre	0722	until	1622	1732	1829	1959
Limehurst Farm, Camberwell Drive	0733		1633	1743	1840	2008
Waterloo, Vicarage Road	0739		1639	1749	1846	2013
Ashton, Interchange	0749		1649	1759	1856	2023

Saturdays

Sundays and public holidays (except Christmas and New Year period)

			a	a	a	a	a	a	a	a	a
Middleton, Bus Station	0847		1747	1930	2130		1130	1330	1530	1730	1930
Mills Hill, Train Station				1935	2135		1135	1335	1535	1735	1935
Firwood Park	0858		1758	1937	2137		1137	1337	1537	1737	1937
Parkway/Park Avenue	0906	and	1806	1944	2144		1144	1344	1544	1744	1944
Chadderton, Shopping Centre	0912	every	1812	1950	2150		1150	1350	1550	1750	1950
Copster Park	0818	0918	hour	1818	1956	2156		1156	1356	1556	1756
Fitton Hill, Community Centre	0822	0922	until	1822	1959	2159		1159	1359	1559	1759
Limehurst Farm, Camberwell Drive	0833	0933		1833	2008	2208	1008	1208	1408	1608	1808
Waterloo, Vicarage Road	0839	0939		1839	2013	2213	1013	1213	1413	1613	1813
Ashton, Interchange	0849	0949		1849	2023	2223	1023	1223	1423	1623	1823

For details of buses during the Christmas and New Year period, please phone 0161 244 1000

Bus 396 is provided with the financial support of Transport for Greater Manchester

a – Run by Stagecoach. Does not serve Moorclose. All other journeys are run by Stotts

♿ – All bus 396 journeys are run using easy access buses. See inside front cover of this leaflet for details

Mondays to Fridays

						a	a	a	a		
Ashton, Interchange	0630	0725	0835	0935		1635	1745	1834	2034	2234	2334
Waterloo, Vicarage Road	0640	0736	0845	0945		1645	1750	1842	2042	2242	2342
Limehurst Farm, Camberwell Drive	0647	0744	0852	0952		1652	1757	1848	2048	2248	2348
Fitton Hill, Community Centre	0659	0756	0904	1004	and	1704	1809	1858	2058	2258	
Copster Park	0703	0802	0908	1008	every	1708	1813	1901	2101	2301	
Chadderton, Shopping Centre	0710	0809	0915	1015	hour	1715		1907	2107	2307	
Parkway/Park Avenue	0715	0814	0920	1020	until	1720		1911	2111	2311	
Firwood Park	0723	0823	0928	1028		1728		1918	2118	2318	
Mills Hill, Train Station								1920	2120	2320	
Middleton, Bus Station	0734	0835	0941	1039		1739		1926	2126	2326	

Saturdays

Sundays and public holidays (except Christmas and New Year period)

			a	a	a	a		a	a	a	a	a	a	a
Ashton, Interchange	0735		1635	1834	2034	2234	2334	1034	1234	1434	1634	1834	2034	2234
Waterloo, Vicarage Road	0745		1645	1842	2042	2242	2342	1042	1242	1442	1642	1842	2042	2242
Limehurst Farm, Camberwell Drive	0752		1652	1848	2048	2248	2328	1048	1248	1448	1648	1848	2048	2248
Fitton Hill, Community Centre	0804	and	1704	1858	2058	2258		1058	1258	1458	1658	1858	2058	
Copster Park	0808	every	1708	1901	2101	2301		1101	1301	1501	1701	1901	2101	
Chadderton, Shopping Centre	0815	hour	1715	1907	2107	2307		1107	1307	1507	1707	1907	2107	
Parkway/Park Avenue	0820	until	1720	1911	2111	2311		1111	1311	1511	1711	1911	2111	
Firwood Park	0828		1728	1918	2118	2318		1118	1318	1518	1718	1918	2118	
Mills Hill, Train Station				1920	2120	2320		1120	1320	1520	1720	1920	2120	
Middleton, Bus Station	0839		1739	1926	2126	2326		1126	1326	1526	1726	1926	2126	

For details of buses during the Christmas and New Year period, please phone 0161 244 1000

Bus 396 is provided with the financial support of Transport for Greater Manchester

a – Run by Stagecoach. Does not serve Moorclose. All other journeys are run by Stotts

♿ – All bus 396 journeys are run using easy access buses. See inside front cover of this leaflet for details



From 4 September

112

Additional school/college day journeys
are introduced and additional early
evening journeys are also introduced
Saturdays

Buses

112 113 117



Easy access on all buses

Middleton
Middleton Junction
New Moston
Moston
Harpurhey
Collyhurst
Manchester

Including peak period journey
from Boarshaw

From 4 September 2022

For public transport information
phone **0161 244 1000**

7am – 8pm Mon to Fri

8am – 8pm Sat, Sun & public holidays

This timetable is available online at
www.tfgm.com

Operated by
Stagecoach

Additional information

Alternative format

To ask for leaflets to be sent to you, or to request large print, Braille or recorded information phone 0161 244 1000 or visit www.tfgm.com

Easy access on buses



Journeys run with low floor buses have no steps at the entrance, making getting on and off easier. Where shown, low floor buses have a ramp for access and a dedicated space for wheelchairs and pushchairs inside the bus. The bus operator will always try to provide easy access services where these services are scheduled to run.

Using this timetable

Timetables show the direction of travel, bus numbers and the days of the week. Main stops on the route are listed on the left. Where no time is shown against a particular stop, the bus does not stop there on that journey. Check any letters which are shown in the timetable against the key at the bottom of the page.

Where to find information about service changes

www.tfgm.com

Bus station posters

Leaflets from outlets.

Tickets and information

Bus companies offer a range of tickets for use on their own buses. For travel on any service in the County, use System One tickets, including DaySaver. Travelshops provide tickets, information and journey planning advice on buses, trains and trams for work and pleasure.

Using the 24 hour clock

Times are shown in four figures. The first two are the hour and the last two are the minutes.

0753 is 53 minutes past 7am

1953 is 53 minutes past 7pm



Operator details

Stagecoach

Head Office

Hyde Road

Ardwick

Manchester

M12 6JS

Telephone 0345 241 8000

Email manchester.enquiries@stagecoachbus.com

Twitter @stagecoachGM

Travelshops

Manchester Shudehill Interchange

Mon to Sat 7am to 6pm

Sunday 8am to 1.15pm and 2pm to 4pm

Public hols 8am to 5.20pm

Middleton Bus Station

Mon to Sat 8.30am to 1.15pm and 2pm to 4pm

Sunday* Closed

*Including public holidays

Middleton — Moston — Collyhurst — Manchester

Including Monday to Friday morning peak period journey from Boarshaw

112 113

Mondays to Fridays

	112	112	112	112	112	112 CD	112	112 CD	113	112	113	112	112	112	112 CD	112	112	112	112
Boarshaw Cemetery														0740					
Middleton, Bus Station	0504	0554	0612	0631	0645		0655		0702	0709	0716	0728	0738	0748		0758		0810	0827
Greengate, Stagecoach Depot	0512	0602	0622	0641	0657	0701	0707	0713	0714	0722	0729	0741	0751	0801	a	0811	b	0823	0840
Moston, Ben Brierley	0519	0609	0629	0649	0707	0712	0718	0723	0724	0735	0742	0754	0804	0814	0821	0824	0827	0836	0852
Collyhurst, Queens Road	0526	0616	0636	0656	0714	0719	0726	0731	0732	0745	0754	0806	0816	0826	0833	0836	0837	0848	0902
Manchester, Albert Square									0746		0810								
Manchester, Piccadilly Gardens	0534	0624	0644	0704	0725	0732	0740	0745	0759	0759	0825	0818	0828	0838	0845	0848	0849	0900	0914

	112	112		112	112	112		112	112	112	112		112	112	112	112	112	112
Middleton, Bus Station	0847	0902	and	1547	1602	1617	and	1717	1735	1747	1804	and	2024	2048	2118	2148	2218	2248
Greengate, Stagecoach Depot	0858	0913	every	1558	1614	1629	every	1729	1747	1759	1813	every	2033	2056	2126	2156	2226	2256
Moston, Ben Brierley	0908	0922	15	1607	1623	1638	15	1738	1756	1808	1822	20	2042	2105	2135	2205	2235	2305
Collyhurst, Queens Road	0918	0932	mins	1617	1633	1648	mins	1748	1806	1818	1829	mins	2049	2112	2142	2212	2242	2312
Manchester, Piccadilly Gardens	0929	0943	until	1628	1644	1659	until	1759	1817	1829	1838	until	2058	2120	2150	2220	2250	2320

 – Journey provided with the financial support of Transport for Greater Manchester

a – Starts from Moston, Gardener's Arms at 0817

b – Starts from Moston, Gardener's Arms at 0829

CD – College days only

 – All bus 112 and 113 journeys are run using easy access buses. See inside front cover of this leaflet for details

Summer times: between mid July and early September, some timetables will be different. Check www.tfgm.com for details

Middleton — Moston — Collyhurst — Manchester

112

Saturdays

	112	112	112	112	112	112		112	112	112	112		112	112	112	112	112	112	
Middleton, Bus Station	0558	0618	0638	0658	0726	0752	and	0912	0932	0947	1002	and	1702	1717	1732	1747	1802	1817	1832
Greengate, Stagecoach Depot	0606	0626	0646	0706	0734	0800	every	0920	0942	0957	1013	every	1713	1727	1741	1756	1813	1826	1841
Moston, Ben Brierley	0613	0633	0653	0714	0742	0808	20	0928	0951	1006	1022	15	1722	1736	1750	1805	1822	1835	1850
Collyhurst, Queens Road	0620	0640	0700	0721	0749	0815	mins	0935	1001	1016	1032	mins	1732	1745	1758	1813	1830	1842	1857
Manchester, Piccadilly Gardens	0628	0648	0708	0730	0800	0826	until	0946	1012	1027	1043	until	1743	1755	1808	1823	1840	1851	1906

	112	112	112	112	112	112	112	112	112	112	112	112	112	
Middleton, Bus Station	1847	1902	1917	1932	1947	2002	2022	2048	2118	2148	2218	2248	2318	
Greengate, Stagecoach Depot	1856	1911	1926	1941	1956	2011	2031	2056	2126	2156	2226	2256	2326	
Moston, Ben Brierley	1905	1920	1935	1950	2005	2020	2040	2105	2135	2205	2235	2305	2335	
Collyhurst, Queens Road	1912	1927	1942	1957	2012	2027	2047	2112	2142	2212	2242	2312	2342	
Manchester, Piccadilly Gardens	1921	1936	1951	2006	2021	2036	2056	2120	2150	2220	2250	2320	2350	

Sundays and public holidays (except Christmas and New Year period)

	112	112	112	112	112		112	112	112	112	112	112	112	112	112	112	112	112	
Middleton, Bus Station	0709	0739	0809	0839	0909	and	1709	1739	1809	1835	1905	1935	2002	2048	2118	2148	2218	2248	2318
Greengate, Stagecoach Depot	0717	0747	0817	0847	0918	every	1718	1748	1817	1843	1913	1943	2010	2056	2126	2156	2226	2256	2326
Moston, Ben Brierley	0725	0755	0825	0855	0926	30	1726	1756	1825	1851	1921	1951	2018	2104	2134	2204	2234	2304	2334
Collyhurst, Queens Road	0732	0802	0832	0902	0933	mins	1733	1803	1832	1858	1928	1958	2025	2111	2141	2211	2241	2311	2341
Manchester, Piccadilly Gardens	0743	0813	0843	0913	0944	until	1744	1812	1840	1906	1936	2006	2033	2119	2149	2219	2249	2319	2349

Bus 113 does not run on Saturdays, Sundays or public holidays

For details of buses during the Christmas and New Year period, please phone 0161 244 1000

 – Journey provided with the financial support of Transport for Greater Manchester

 – All bus 112 journeys are run using easy access buses. See inside front cover of this leaflet for details

Manchester — Collyhurst — Moston — Middleton

112

Mondays to Fridays

	112	112	112	112	112	112	112	112	112	112	112	112	112	112	112	112	112	112	
Manchester, Piccadilly Gardens	0540	0610	0640	0700	0725	0742	0757	0812	0827	0842	0857	0912	0915	0927	0942	0957	1012	1027	1042
Collyhurst, Queens Road	0550	0620	0650	0710	0738	0756	0811	0826	0841	0855	0910	0925	0928	0938	0953	1008	1023	1038	1053
Moston, Ben Brierley	0559	0629	0659	0719	0747	0806	0821	0836	0851	0905	0920	0935	0938	0948	1003	1018	1033	1048	1103
Greengate, Stagecoach Depot	0608	0638	0708	0728	0756	0815	0830	0845	0900	0914	0929	0944	0947	0957	1012	1027	1042	1057	1112
Middleton, Bus Station	0617	0647	0717	0737	0805	0824	0839	0854	0909	0923	0938	0953	0956	1006	1021	1036	1051	1106	1121

	112		112	112	112	112		112	112	112	112	112	112	112	112	112	112	112	112
																	SD		
Manchester, Piccadilly Gardens	1057		12	27	42	57	mins	1357	1412	1427	1442	1457	1512	1527	1542	1557	1604	1612	1627
Collyhurst, Queens Road	1108	then	23	38	53	08	past	1408	1423	1438	1453	1508	1525	1540	1556	1611	1618	1626	1645
Moston, Ben Brierley	1118	at	33	48	03	18	each	1418	1433	1448	1503	1518	1535	1550	1606	1621	1629	1637	1658
Greengate, Stagecoach Depot	1127		42	57	12	27	hour	1427	1442	1457	1512	1528	1547	1602	1618	1633	1641	1649	1710
Middleton, Bus Station	1136		51	06	21	36	until	1436	1453	1508	1523	1539	1602	1617	1634	1649	1657	1705	1726

	112	112	112	112	112	112	112	112	112	112	112	112	112	112	112	112	112	112	112
Manchester, Piccadilly Gardens	1642	1657	1712	1727	1742	1757	1812	1827	1841	1903	1920	1938	1955	2020	2040	2110	2140	2210	2240
Collyhurst, Queens Road	1700	1715	1730	1745	1800	1813	1826	1841	1855	1913	1929	1947	2004	2029	2049	2119	2149	2219	2249
Moston, Ben Brierley	1713	1728	1743	1758	1813	1825	1836	1851	1905	1921	1937	1955	2012	2037	2057	2127	2157	2227	2257
Greengate, Stagecoach Depot	1725	1740	1755	1810	1824	1834	1845	1900	1914	1929	1944	2002	2019	2044	2104	2134	2204	2233	2303
Middleton, Bus Station	1741	1756	1811	1826	1840	1847	1857	1911	1924	1938	1953	2011	2028	2053	2113	2143	2213	2242	2312

	112	112	112	112
Manchester, Piccadilly Gardens	2310	2340	2350	0100
Collyhurst, Queens Road	2319	2349	2359	0108
Moston, Ben Brierley	2327	2357	0007	0115
Greengate, Stagecoach Depot	2333	0003	0013	0121
Middleton, Bus Station	2342	0012	0022	

Bus 113 does not run from Manchester

🚏 – Journey provided with the financial support of Transport for Greater Manchester. SD – Schooldays only

♿ – All bus 112 journeys are run using easy access buses. See inside front cover of this leaflet for details

Summer times: between mid July and early September, some timetables will be different. Check www.tfgm.com for details

Continues after route plan

112 113 117

Key

Bus route

Monday to Friday peak periods only

Train line

Tram line

Direction of travel

Bus station/connection point



Train station

Metrolink stop

112

Terminus

Routes in Manchester city centre

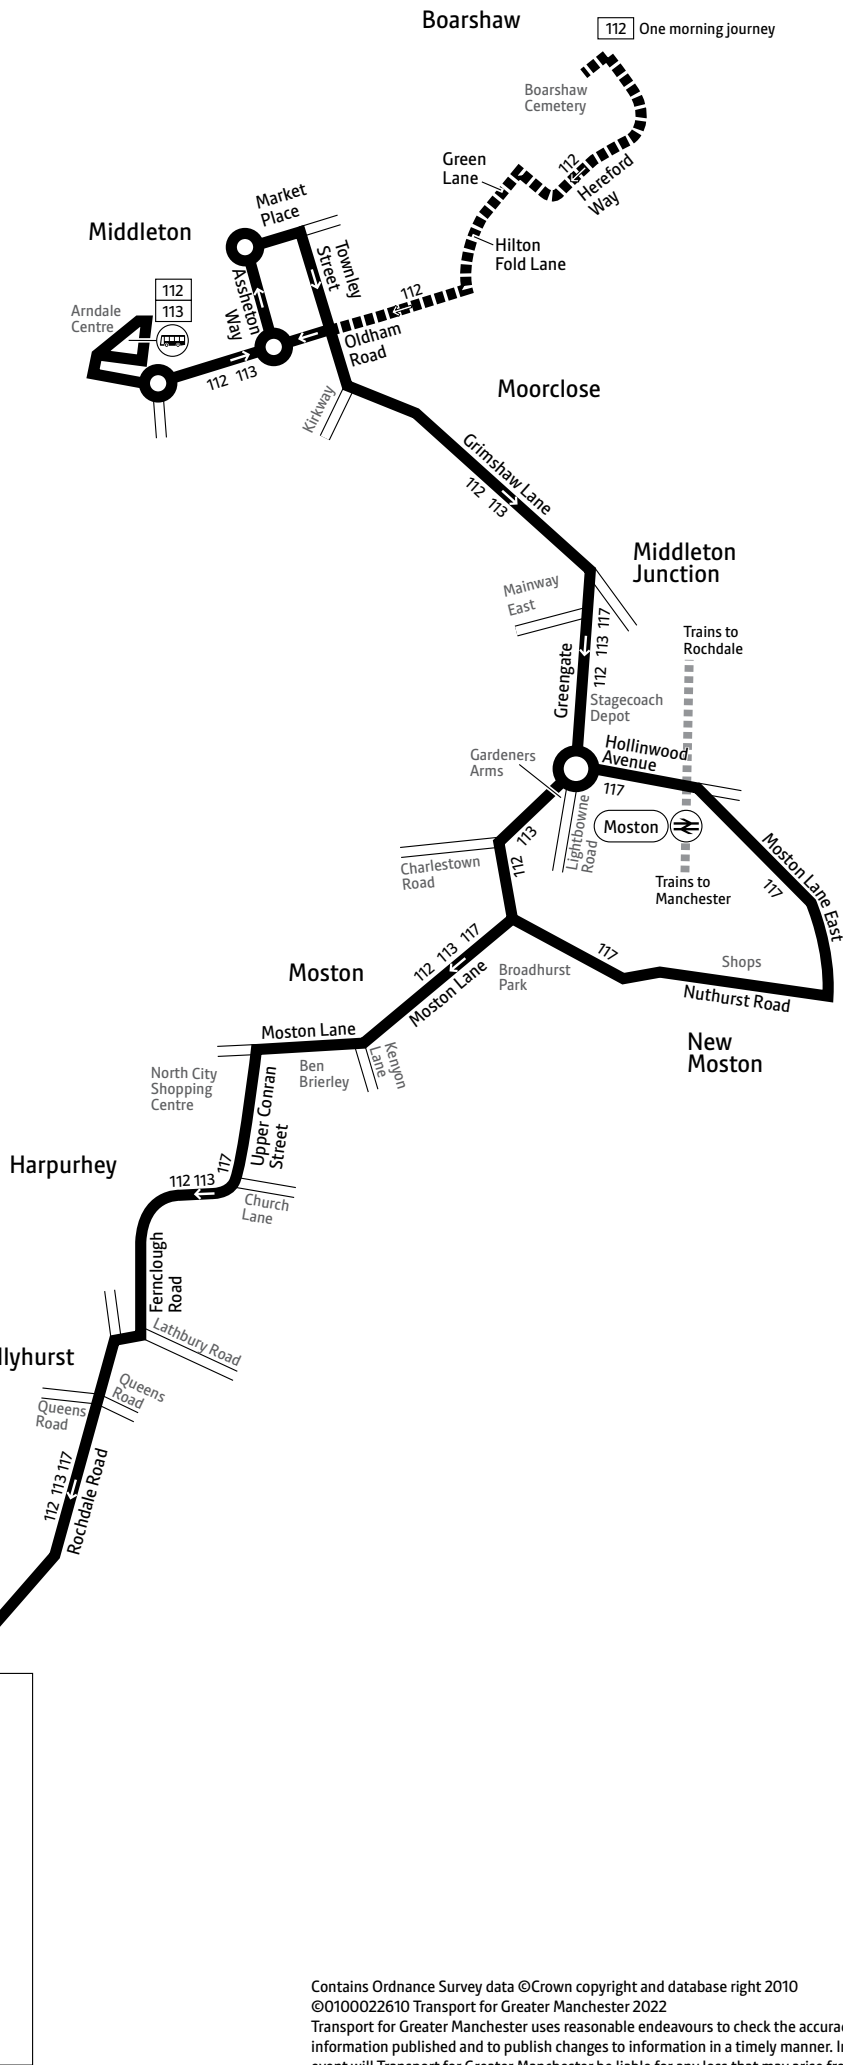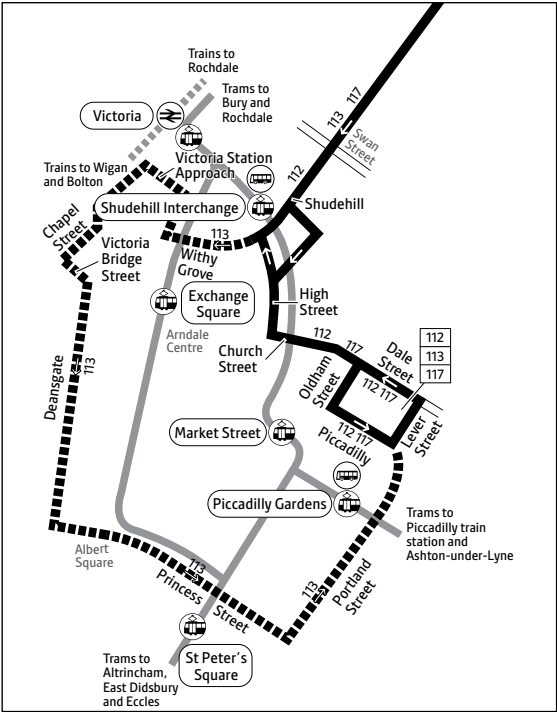

Contains Ordnance Survey data ©Crown copyright and database right 2010
©0100022610 Transport for Greater Manchester 2022
Transport for Greater Manchester uses reasonable endeavours to check the accuracy of information published and to publish changes to information in a timely manner. In no event will Transport for Greater Manchester be liable for any loss that may arise from this information being inaccurate.

Saturdays

	112	112	112	112	112	112	112	112		112	112	112	112		112	112	112	112	112
Manchester, Piccadilly Gardens	0625	0655	0725	0815	0840	0900	0920	0942		57	12	27	42	mins	1712	1727	1742	1757	1812
Collyhurst, Queens Road	0635	0705	0735	0825	0850	0910	0930	0953	then	08	23	38	53	past	1723	1737	1752	1807	1822
Moston, Ben Brierley	0643	0713	0743	0833	0858	0918	0939	1003	at	18	33	48	03	each	1733	1745	1800	1815	1830
Greengate, Stagecoach Depot	0651	0721	0751	0841	0906	0926	0948	1013		28	43	58	13	hour	1743	1753	1808	1823	1838
Middleton, Bus Station	0700	0730	0800	0850	0915	0935	0958	1024		39	54	09	24	until	1754	1803	1817	1832	1847

	112	112	112	112	112	112	112	112	112	112	112	112	112	112	112	112	112	112	112
Manchester, Piccadilly Gardens	1827	1842	1857	1912	1927	1943	2002	2020	2040	2110	2140	2210	2240	2310	2340	2350	0100		
Collyhurst, Queens Road	1837	1852	1907	1921	1936	1952	2011	2029	2049	2119	2149	2219	2249	2319	2349	2359	0108		
Moston, Ben Brierley	1845	1900	1915	1929	1944	2000	2019	2037	2057	2127	2157	2227	2257	2327	2357	0007	0115		
Greengate, Stagecoach Depot	1853	1908	1923	1936	1951	2007	2026	2044	2104	2134	2203	2233	2303	2333	0003	0013	0121		
Middleton, Bus Station	1902	1917	1932	1945	2000	2016	2035	2053	2113	2143	2212	2242	2312	2342	0012	0022			

Sundays and public holidays (except Christmas and New Year period)

	112	112	112	112		112	112	112	112	112	112	112	112	112	112	112	112	112	112
Manchester, Piccadilly Gardens	0754	0824	0854	0924	and	1724	1754	1815	1845	1915	1945	2015	2040	2110	2140	2210	2240	2310	2340
Collyhurst, Queens Road	0804	0834	0904	0935	every	1735	1804	1825	1855	1924	1954	2024	2049	2119	2149	2219	2249	2319	2349
Moston, Ben Brierley	0812	0842	0912	0944	30	1744	1812	1833	1903	1932	2002	2032	2057	2127	2157	2227	2257	2327	2357
Greengate, Stagecoach Depot	0820	0850	0920	0952	mins	1752	1820	1841	1911	1939	2009	2039	2104	2134	2202	2232	2302	2332	0002
Middleton, Bus Station	0829	0859	0929	1001	until	1801	1829	1850	1920	1948	2018	2048	2113	2143	2211	2241	2311	2341	0011

	112
Manchester, Piccadilly Gardens	2350
Collyhurst, Queens Road	2359
Moston, Ben Brierley	0007
Greengate, Stagecoach Depot	0012
Middleton, Bus Station	0021

Bus 113 does not run from Manchester

For details of buses during the Christmas and New Year period, please phone 0161 244 1000

♿ – Journey provided with the financial support of Transport for Greater Manchester

♿ – All bus 112 journeys are run using easy access buses. See inside front cover of this leaflet for details

Mondays to Fridays

Greengate, Stagecoach Depot	0648	0717	0747	0817	0847	0917	and	1847
New Moston, Shops	0658	0727	0757	0827	0853	0923	every	1853
Moston, Ben Brierley	0708	0737	0807	0837	0901	0931	30	1901
Collyhurst, Queens Road	0718	0747	0817	0847	0911	0941	mins	1911
Manchester, Piccadilly Gardens	0729	0758	0828	0858	0922	0952	until	1922

Saturdays

Greengate, Stagecoach Depot	0917	0947	and	1747
New Moston, Shops	0923	0953	every	1753
Moston, Ben Brierley	0930	1000	30	1800
Collyhurst, Queens Road	0937	1007	mins	1807
Manchester, Piccadilly Gardens	0948	1018	until	1818

Sundays and public holidays (except Christmas and New Year period)

Greengate, Stagecoach Depot	1034	and	1534
New Moston, Shops	1039	every	1539
Moston, Ben Brierley	1046	hour	1546
Collyhurst, Queens Road	1053	until	1553
Manchester, Piccadilly Gardens	1104		1604

For details of buses during the Christmas and New Year period, please phone 0161 244 1000

♿ – All bus 117 journeys are run using easy access buses. See inside front cover of this leaflet for details

Summer times: between mid July and early September, some timetables will be different. Check www.tfgm.com for details

Mondays to Fridays

Manchester, Piccadilly Gardens	0707	0737	and	1507	1537	1607	1637	1707	1737	1807
Collyhurst, Queens Road	0718	0748	every	1518	1551	1621	1655	1725	1755	1823
Moston, Ben Brierley	0728	0758	30	1528	1601	1631	1707	1737	1807	1835
New Moston, Shops	0735	0805	mins	1535	1608	1638	1714	1744	1814	1842
Greengate, Stagecoach Depot	0742	0812	until	1542	1615	1645	1721	1751	1821	1849

Saturdays

Manchester, Piccadilly Gardens	0907	1007	and	1837
Collyhurst, Queens Road	0917	1017	every	1847
Moston, Ben Brierley	0926	1026	30	1856
New Moston, Shops	0933	1033	mins	1903
Greengate, Stagecoach Depot	0940	1040	until	1910

Sundays and public holidays (except Christmas and New Year period)

Manchester, Piccadilly Gardens	0940	1044	and	1444
Collyhurst, Queens Road	0951	1055	every	1455
Moston, Ben Brierley	1000	1104	hour	1504
New Moston, Shops	1005	1109	until	1509
Greengate, Stagecoach Depot	1012	1116		1516

For details of buses during the Christmas and New Year period, please phone 0161 244 1000

♿ – All bus 117 journeys are run using easy access buses. See inside front cover of this leaflet for details

Summer times: between mid July and early September, some timetables will be different. Check www.tfgm.com for details



From 17 April

415

Minor timetable changes to Monday to
Saturday journeys

Bus

415



Easy access on all buses

Middleton
Alkrington
Middleton Junction
Chadderton
Westwood
Oldham

From 17 April 2023

For public transport information
phone **0161 244 1000**

7am – 8pm Mon to Fri

8am – 8pm Sat, Sun & public holidays

This timetable is available online at
tfgm.com

PO Box 429, Manchester, M1 3BG
©Transport for Greater Manchester 23-SC-0055–G415–1500–0223

Operated by
**Go North West
Stagecoach**

Additional information

Alternative format

To ask for leaflets to be sent to you, or to request large print, Braille or recorded information phone 0161 244 1000 or visit tfgm.com

Easy access on buses



Journeys run with low floor buses have no steps at the entrance, making getting on and off easier. Where shown, low floor buses have a ramp for access and a dedicated space for wheelchairs and pushchairs inside the bus. The bus operator will always try to provide easy access services where these services are scheduled to run.

Using this timetable

Timetables show the direction of travel, bus numbers and the days of the week. Main stops on the route are listed on the left. Where no time is shown against a particular stop, the bus does not stop there on that journey. Check any letters which are shown in the timetable against the key at the bottom of the page.

Where to find information about service changes

tfgm.com

Bus station posters

Leaflets from outlets.

Tickets and information

Bus companies offer a range of tickets for use on their own buses. For travel on any service in the County, use System One tickets, including DaySaver. Travelshops provide tickets, information and journey planning advice on buses, trains and trams for work and pleasure.

Using the 24 hour clock

Times are shown in four figures. The first two are the hour and the last two are the minutes.

0753 is 53 minutes past 7am

1953 is 53 minutes past 7pm



Operator details

Go North West

Queens Road Depot

Boyle Street

Manchester

M8 8UE

Telephone 0330 1234 121

Email ask@gonorthwest.co.uk

Stagecoach

Head Office

Hyde Road

Ardwick

Manchester

M12 6JS

Telephone 0345 241 8000

Email manchester.enquiries@stagecoachbus.com

Twitter [@stagecoachGM](https://twitter.com/stagecoachGM)

Travelshops

Middleton Bus Station

Mon to Sat 8.30am to 1.15pm and 2pm to 4pm

Sunday* Closed

Oldham Bus Station

Mon to Fri 7am to 5.30pm


Saturday 8am to 5.30pm

Sunday* Closed

*Including public holidays

415

- Key
- Bus route
 - Tram line
 - Direction of travel
 - Bus station/connection point
 - Metrolink stop
 - 415 Terminus

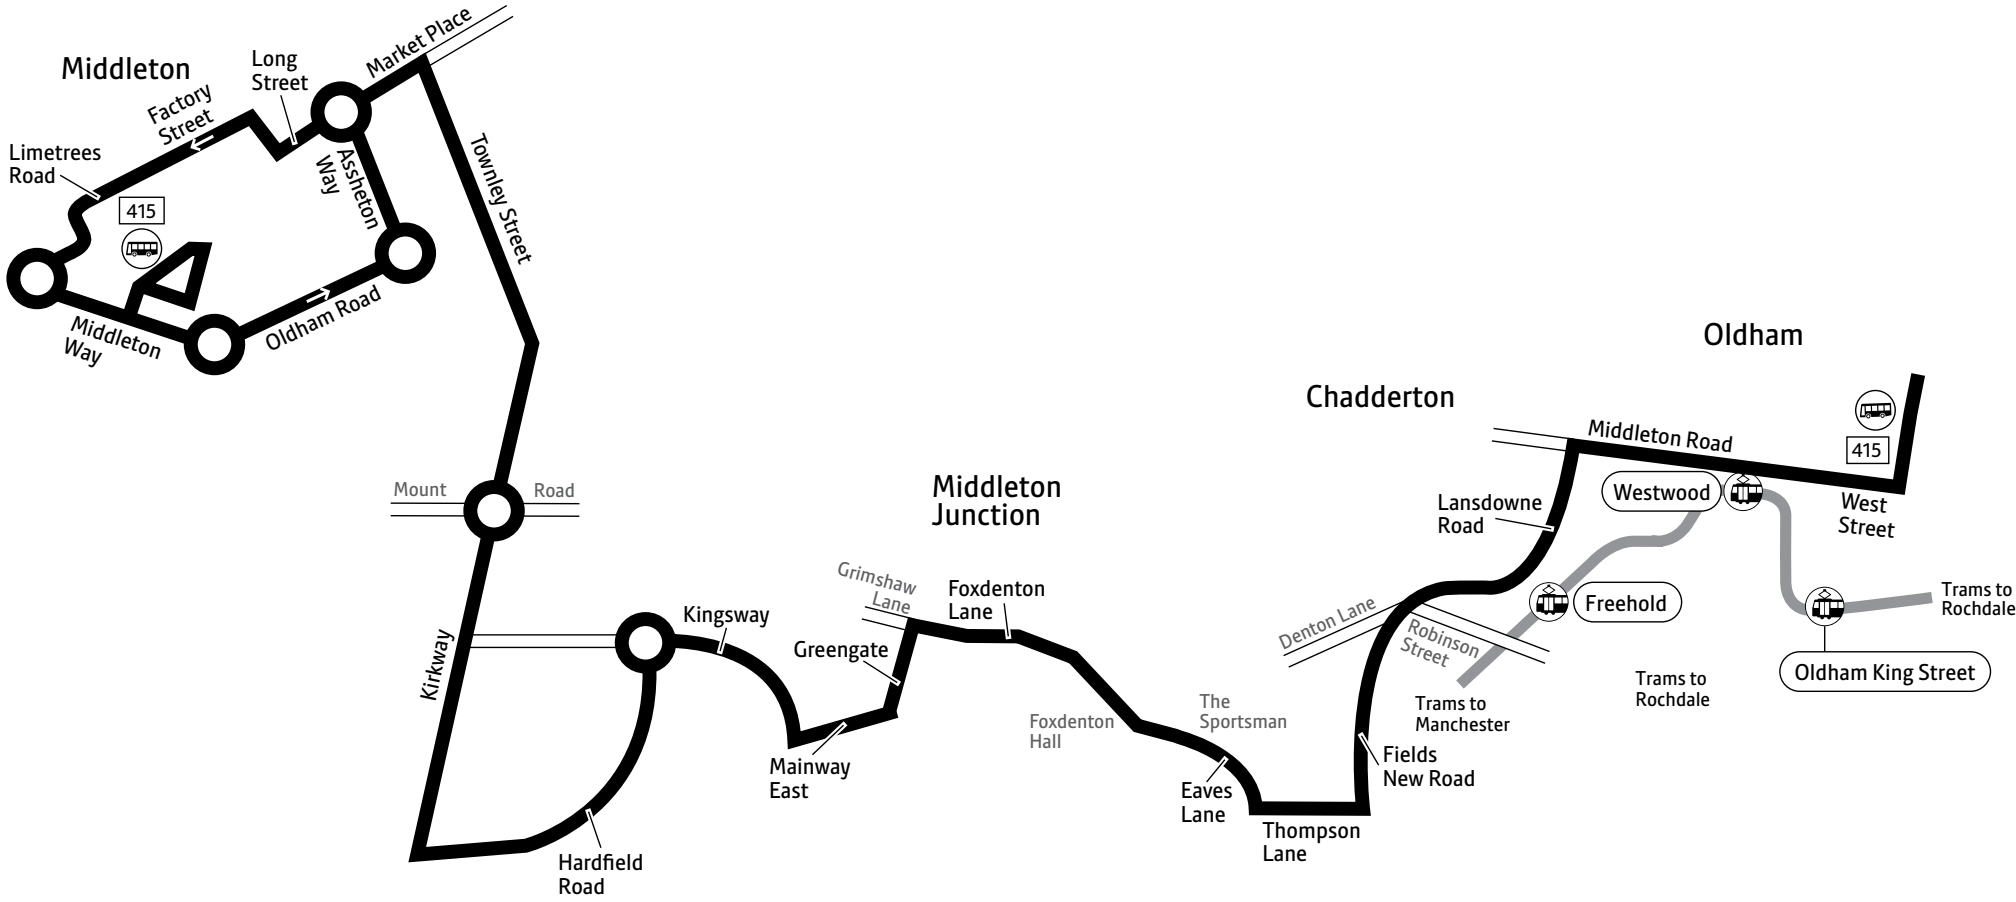

Contains Ordnance Survey data ©Crown copyright and database right 2010
©0100022610 Transport for Greater Manchester 2023
Transport for Greater Manchester uses reasonable endeavours to check the accuracy of information published and to publish changes to information in a timely manner. In no event will Transport for Greater Manchester be liable for any loss that may arise from this information being inaccurate.

Mondays to Fridays

Middleton, Bus Station	0619	0719	and	1819	1919	2119	2305
Alkrington, Mainway East	0632	0733	every	1833	1932	2133	2319
Chadderton, Sportsman	0639	0742	hour	1842	1940	2139	2325
Chadderton, Robinson Street	0644	0746	until	1846	1944	2144	2330
Oldham, Bus Station	0654	0754		1854	1953	2153	2339

Saturdays

Middleton, Bus Station	0619	0719	0819	0919	and	1819	1919	2119	2305
Alkrington, Mainway East	0632	0732	0832	0933	every	1833	1932	2132	2318
Chadderton, Sportsman	0639	0739	0839	0940	hour	1840	1939	2139	2325
Chadderton, Robinson Street	0644	0744	0844	0945	until	1845	1944	2144	2330
Oldham, Bus Station	0654	0754	0854	0954		1854	1953	2153	2339

Sundays and public holidays (except Christmas and New Year period)

	a		a	a	a
Middleton, Bus Station	0920	and	1920	2120	2305
Alkrington, Mainway East	0934	every	1934	2134	2319
Chadderton, Sportsman	0940	hour	1940	2140	2325
Chadderton, Robinson Street	0945	until	1945	2145	2330
Oldham, Bus Station	0954		1954	2154	2339

For details of buses during the Christmas and New Year period, please phone 0161 244 1000

Bus 415 is provided with the financial support of Transport for Greater Manchester

a – Run by Stagecoach. All other journeys are run by Go North West

♿ – All bus 415 journeys are run using easy access buses. See inside front cover of this leaflet for details

Mondays to Fridays

Oldham, Bus Station	0559	0659	0759	0859	and	1359	1459	1559	1659	1759	1859	1959	2159
Chadderton, Robinson Street	0606	0706	0806	0907	every	1407	1508	1608	1708	1807	1906	2006	2206
Chadderton, Sportsman	0610	0711	0811	0912	hour	1412	1514	1614	1714	1812	1910	2010	2210
Alkington, Mainway East	0616	0717	0819	0919	until	1419	1520	1620	1720	1819	1916	2016	2216
Middleton, Bus Station	0635	0735	0835	0935		1435	1535	1635	1735	1835	1930	2030	2230

Saturdays

Oldham, Bus Station	0559	0659	0759	0859	0959	1059	1159	1259	1359	1459	1559	1659	1759	1859	1959	2159
Chadderton, Robinson Street	0606	0706	0806	0906	1006	1106	1206	1307	1407	1507	1607	1707	1807	1906	2006	2206
Chadderton, Sportsman	0610	0710	0810	0911	1011	1112	1212	1312	1412	1512	1612	1712	1812	1910	2010	2210
Alkington, Mainway East	0617	0717	0817	0917	1018	1119	1219	1319	1419	1519	1619	1719	1818	1916	2016	2216
Middleton, Bus Station	0635	0735	0835	0935	1035	1135	1235	1335	1435	1535	1635	1735	1835	1930	2030	2230

Sundays and public holidays (except Christmas and New Year period)

	a		a	a
Oldham, Bus Station	0902	and	2002	2202
Chadderton, Robinson Street	0907	every	2007	2207
Chadderton, Sportsman	0911	hour	2011	2211
Alkington, Mainway East	0916	until	2016	2216
Middleton, Bus Station	0928		2028	2228

For details of buses during the Christmas and New Year period, please phone 0161 244 1000

Bus 415 is provided with the financial support of Transport for Greater Manchester

a – Run by Stagecoach. All other journeys are run by Go North West

♿ – All bus 415 journeys are run using easy access buses. See inside front cover of this leaflet for details



Train times

23 July 2023 –
30 September 2023

36

Leeds to Manchester Victoria via Bradford Interchange/Brighouse and Manchester to Blackburn



This timetable shows all our services on the **Calder Valley**. TransPennine Express also run other non-stop services between **Manchester Victoria – Leeds**. Trains between **York /Leeds** and **Blackpool** are shown in timetable 9.

How to read this timetable

Look down the left hand column for your departure station. Read across until you find a suitable departure time. Read down the column to find the arrival time at your destination. Through services are shown in bold type (this means you won't have to change trains). Connecting services are shown in light type. If you travel on a connecting service, change at the next station shown in bold or if you arrive on a connecting service, change at the last station shown in bold, unless a footnote advises otherwise.

Minimum connection times

All stations have a minimum connection time of 5 minutes unless stated. Leeds 10 minutes.

Community Rail Partnerships and community groups

We support a number of active community rail partnerships (CRPs) across our network. CRPs bring together local communities and the rail industry to deliver benefits to both, and encourage use of the lines they represent.

East Lancashire Community Rail Partnership
www.communityraillancashire.co.uk

Some stations on this route are adopted by local community groups. For more information visit northernrailway.co.uk/community

Planning your journey

National Rail Enquiries

For full details of all train times, fares and rail travel information anywhere on the national rail network, call **03457 48 49 50**, or visit nationalrail.co.uk

TrainTracker™

For up to date travel information and live departures direct to your mobile, text your station **name** or **location code** to **8 49 50**.

Customers with disabilities or restricted mobility are encouraged to contact our **Customer Experience Centre** who will book assistance for you.

Call: **0800 138 5560**

Textphone: **0800 138 5561**

Email: assistance@northernrailway.co.uk

Improving our railway

Engineering work to help improve our services sometimes affects trains, particularly at weekends and bank holidays.

Visit: northernrailway.co.uk/improvements or call National Rail Enquiries: **03457 48 49 50** to check before you travel.

Delay Repay

You can claim Delay Repay if one of our trains is late or cancelled and as a result you get to your destination station later than scheduled, whether it is our fault or not. Visit northernrailway.co.uk/delayrepay for more information.

Whilst every care has been taken to ensure the accuracy of the information contained in this timetable, we can accept no liability for any inaccuracies, and reserve the right to change information without further notice. Visit our website for the most up to date timetables and check before you travel.

Leeds to Manchester Victoria (Calder Valley)

Mondays to Saturdays										
		SO	SO	SX	TP					TP
		W	V		SO	SO	SX	SX	SO	SO
					L	Y				Y
York	d	-	-	-	-	-	-	-	-	0503
Hull	d	-	-	-	-	-	-	-	-	-
Selby	d	-	-	-	-	-	-	-	-	-
Garforth	d	-	-	-	-	-	-	-	-	-
Leeds	d	-	-	-	0454	0512	0519	0519	0541	0542 0545
Bramley	d	-	-	-	-	0519	-	-	0549	0549 -
New Pudsey	d	-	-	-	-	0523	-	-	0553	0553 -
Bradford Interchange	a	-	-	-	-	0531	0539	0539	0601	0601 -
Bradford Interchange	d	-	-	-	-	0533	0543	0543	0604	0604 -
Low Moor	d	-	-	-	-	-	0550	0550	0610	0610 -
Halifax	d	-	-	-	-	0545	0558	0558	0616	0616 -
Cottingley	d	-	-	-	-	-	-	-	-	-
Morley	d	-	-	-	-	-	-	-	-	-
Batley	d	-	-	-	-	-	-	-	-	-
Dewsbury	d	-	-	-	-	-	-	-	-	0556
Ravensthorpe	d	-	-	-	-	-	-	-	-	-
Castleford	d	-	-	-	-	-	-	-	-	-
Normanton	d	-	-	-	-	-	-	-	-	-
Wakefield Kirkgate	d	-	-	-	-	-	-	-	-	-
Mirfield	d	-	-	-	-	-	-	-	-	-
Brighouse	a	-	-	-	0533	-	-	-	-	0604
Brighouse	d	-	-	-	0534	-	-	-	-	0606
Deighton	d	-	-	-	-	-	-	-	-	-
Huddersfield	a	-	-	-	-	-	-	-	-	-
Sowerby Bridge	d	-	-	-	-	0604	0604	0622	0622	-
Mytholmroyd	d	-	-	-	-	0609	0609	0627	0627	-
Hebden Bridge	d	-	-	-	0556	0613	0613	0631	0631	-
Burnley Manchester Road	a	-	-	-	-	-	-	-	-	-
Blackburn	a	-	-	-	-	-	-	-	-	-
Preston	a	-	-	-	-	-	-	-	-	-
Poulton-le-Fylde	d	-	-	-	-	-	-	-	-	-
Blackpool North	a	-	-	-	-	-	-	-	-	-
Todmorden	d	-	-	-	-	0602	0620	0620	0637	0637 -
Walsden	d	-	-	-	-	-	0623	0623	-	-
Littleborough	d	-	-	-	-	0609	0630	0630	-	-
Smithy Bridge	d	-	-	-	-	-	0632	0632	-	-
Rochdale	d	0549	0551	0551	-	0614	0636	0637	0647	0647 -
Castleton	d	0552	0554	0554	-	-	-	-	-	-
Mills Hill	d	0557	0559	0559	-	-	-	-	-	-
Moston	d	0600	0602	0602	-	-	-	-	-	-
Manchester Victoria	a	0609	0611	0611	0617	0629	0651	0652	0701	0701 0655
Wigan Wallgate	a	-	-	-	-	-	0740	0740	-	-
Wigan North Western	a	-	-	-	-	-	-	-	-	-
Newton-le-Willows	d	-	-	-	0636a	-	-	-	0726	0726 -
Warrington Bank Quay	d	-	-	-	-	-	-	-	0740	0740 -
Chester	a	-	-	-	-	-	-	-	0809	0809 -

Notes

L To Liverpool Lime Street.
V Until 29 July.
W From 5 August.
Y From 16 September.
SO Saturdays only.
SX Mondays to Fridays only.
TP Service operated by TransPennine Express.

Leeds to Manchester Victoria (Calder Valley)

Mondays to Saturdays										
			TP							
			SO	R	C	SO	SO	SX		
			L	Y		W	V			
York	d	0519	-	-	0549	-	-	-	-	-
Hull	d	-	-	-	-	-	-	-	-	-
Selby	d	-	-	-	-	-	-	-	-	-
Garforth	d	0542	-	-	-	-	-	-	-	-
Leeds	d	0557	-	0612	0615	-	-	0617	0617	0617 -
Bramley	d	-	-	0618	-	-	-	-	-	-
New Pudsey	d	0606	-	0622	-	-	-	-	-	-
Bradford Interchange	a	0614	-	0630	-	-	-	-	-	-
Bradford Interchange	d	0616	-	0633	-	-	-	-	-	0636
Low Moor	d	-	-	-	-	-	-	-	-	0643
Halifax	d	0627	-	0645	-	-	-	-	-	0651
Cottingley	d	-	-	-	-	-	-	-	-	-
Morley	d	-	-	-	-	-	0626	0626	0626	-
Batley	d	-	-	-	-	-	0631	0631	0631	-
Dewsbury	d	-	-	-	0626	-	-	0635	0635	0635 -
Ravensthorpe	d	-	-	-	-	-	-	-	-	-
Castleford	d	-	-	-	-	-	-	-	-	-
Normanton	d	-	-	-	-	-	-	-	-	-
Wakefield Kirkgate	d	-	-	-	-	-	-	-	-	-
Mirfield	d	-	-	-	-	-	0642	0642	0642	-
Brighouse	a	-	-	-	0634	-	-	0649	0651	0651 0700
Brighouse	d	-	-	-	0636	-	-	0650	0652	0652 0701
Deighton	d	-	-	-	-	-	-	-	-	-
Huddersfield	a	-	-	-	-	-	-	-	-	0714
Sowerby Bridge	d	-	-	-	-	-	0659	0702	0702	-
Mytholmroyd	d	-	-	-	-	-	0705	0707	0707	-
Hebden Bridge	d	0638	-	0656	-	-	0708	0712	0712	-
Burnley Manchester Road	a	0657	-	-	-	-	-	-	-	-
Blackburn	a	0721	-	-	-	-	-	-	-	-
Preston	a	0745	-	-	-	-	-	-	-	-
Poulton-le-Fylde	d	0802	-	-	-	-	-	-	-	-
Blackpool North	a	0809	-	-	-	-	-	-	-	-
Todmorden	d	-	-	0702	-	0656	-	0716	0719	0719 -
Walsden	d	-	-	-	-	-	-	0719	0722	0722 -
Littleborough	d	-	-	0709	-	0703	-	0725	0729	0729 -
Smithy Bridge	d	-	-	-	-	0705	-	0728	0731	0731 -
Rochdale	d	-	0652	0714	-	0710	0721	0732	0736	0736 -
Castleton	d	-	0655	-	-	-	0724	-	-	-
Mills Hill	d	-	0700	-	-	-	0729	-	-	-
Moston	d	-	0703	-	-	-	0732	-	-	-
Manchester Victoria	a	-	0714	0729	0716	0725	0741	0747	0751	0751 -
Wigan Wallgate	a	-	-	-	-	0811	-	0840	0840	0840 -
Wigan North Western	a	-	-	-	-	-	-	-	-	-
Newton-le-Willows	d	-	-	-	-	0739a	-	-	-	-
Warrington Bank Quay	d	-	-	-	-	-	-	-	-	-
Chester	a	-	-	-	-	-	-	-	-	-

Notes

a Arrival time.
C To Clitheroe.
L To Liverpool Lime Street.
R To Rainford.
V Until 29 July.
W From 5 August.
Y From 16 September.
SO Saturdays only.
SX Mondays to Fridays only.
TP Service operated by TransPennine Express.

Leeds to Manchester Victoria (Calder Valley)

Mondays to Saturdays										
		TP	GC	TP	TP	TP				
		SO	Y	SO	SO	SX			SO	SO
		Y	K	Y	X				W	V
York	d	-	0618	-	-	-	-	-	0612	- -
Hull	d	-	-	-	-	-	-	-	-	-
Selby	d	-	-	-	-	-	-	-	-	-
Garforth	d	-	-	-	-	-	-	-	0642	- -
Leeds	d	0642	0645	-	0647	0647	0647	-	0658	0712 0712
Bramley	d	0650	-	-	-	-	-	-	-	0719 0719
New Pudsey	d	0654	-	-	-	-	-	-	0707	0723 0723
Bradford Interchange	a	0702	-	-	-	-	-	-	0715	0731 0731
Bradford Interchange	d	0704	-	0659	-	-	-	-	0717	0734 0734
Low Moor	d	0710	-	0705	-	-	-	-	-	-
Halifax	d	0716	-	0712	-	-	-	-	0728	0745 0745
Cottingley	d	-	-	-	0652	0652	0652	-	-	-
Morley	d	-	-	-	0656	0656	0656	-	-	-
Batley	d	-	-	-	0701	0701	0701	-	-	-
Dewsbury	d	-	0657	-	0704	0704	0704	-	-	-
Ravensthorpe	d	-	-	-	0707	0707	0707	-	-	-
Castleford	d	-	-	-	-	-	-	-	-	-
Normanton	d	-	-	-	-	-	-	-	-	-
Wakefield Kirkgate	d	-	-	0743a	-	-	-	-	-	-
Mirfield	d	-	-	-	0711	0711	0711	-	-	-
Brighouse	a	-	0705	-	-	-	-	-	-	-
Brighouse	d	-	0706	-	-	-	-	-	-	-
Deighton	d	-	-	-	0715	0717	0717	-	-	-
Huddersfield	a	-	-	-	0719	0722	0722	-	-	-
Sowerby Bridge	d	0722	-	-	-	-	-	-	-	-
Mytholmroyd	d	0727	-	-	-	-	-	-	-	-
Hebden Bridge	d	0731	-	-	-	-	-	-	0741	0757 0756
Burnley Manchester Road	a	-	-	-	-	-	-	-	0801	- -
Blackburn	a	-	-	-	-	-	-	-	0819	- -
Preston	a	-	-	-	-	-	-	-	0844	- -
Poulton-le-Fylde	d	-	-	-	-	-	-	-	0901	- -
Blackpool North	a	-	-	-	-	-	-	-	0909	- -
Todmorden	d	0737	-	-	-	-	-	-	0803	0802
Walsden	d	-	-	-	-	-	-	-	-	-
Littleborough	d	-	-	-	-	-	-	-	0810	0809
Smithy Bridge	d	-	-	-	-	-	-	-	-	-
Rochdale	d	0747	-	-	-	-	-	0752	-	0816 0814
Castleton	d	-	-	-	-	-	-	0755	-	-
Mills Hill	d	-	-	-	-	-	-	0800	-	-
Moston	d	-	-	-	-	-	-	0803	-	-
Manchester Victoria	a	0801	0751	-	-	-	-	0813	-	0831 0829
Wigan Wallgate	a	-	-	-	-	-	-	-	-	-
Wigan North Western	a	-	-	-	-	-	-	-	-	-
Newton-le-Willows	d	0827	-	-	-	-	-	-	-	-
Warrington Bank Quay	d	0839	-	-	-	-	-	-	-	-
Chester	a	0901	-	-	-	-	-	-	-	-

Notes

a Arrival time.
K To London Kings Cross.
V Until 29 July.
W From 5 August.
X Until 9 September.
Y From 16 September.
SO Saturdays only.
SX Mondays to Fridays only.
GC Service operated by Grand Central.
TP Service operated by TransPennine Express.

Leeds to Manchester Victoria (Calder Valley)

Mondays to Saturdays											
		SX	TP SO L Y	SO R V	SX	SO R W	C	SO W	SX	SO V	
York	d	-	0649	-	-	-	-	-	-	-	-
Hull	d	-	-	-	-	-	-	-	-	-	-
Selby	d	-	-	-	-	-	-	-	-	-	-
Garforth	d	-	-	-	-	-	-	-	-	-	-
Leeds	d	0712	0715	-	-	-	-	0717	0717	0717	0743
Bramley	d	0719	-	-	-	-	-	-	-	-	0749
New Pudsey	d	0723	-	-	-	-	-	-	-	-	0753
Bradford Interchange	a	0731	-	-	-	-	-	-	-	-	0801
Bradford Interchange	d	0734	-	-	-	-	-	-	-	-	0804
Low Moor	d	-	-	-	-	-	-	-	-	-	0810
Halifax	d	0745	-	-	-	-	-	-	-	-	0816
Cottingley	d	-	-	-	-	-	-	-	-	-	-
Morley	d	-	-	-	-	-	-	0726	0726	0726	-
Batley	d	-	-	-	-	-	-	0731	0731	0731	-
Dewsbury	d	-	0726	-	-	-	-	0735	0735	0735	-
Ravensthorpe	d	-	-	-	-	-	-	-	-	-	-
Castleford	d	-	-	-	-	-	-	-	-	-	-
Normanton	d	-	-	-	-	-	-	-	-	-	-
Wakefield Kirkgate	d	-	-	-	-	-	-	-	-	-	-
Mirfield	d	-	-	-	-	-	-	0742	0742	0742	-
Brighouse	a	-	0734	-	-	-	-	0749	0751	0751	-
Brighouse	d	-	0736	-	-	-	-	0750	0752	0752	-
Deighton	d	-	-	-	-	-	-	-	-	-	-
Huddersfield	a	-	-	-	-	-	-	-	-	-	-
Sowerby Bridge	d	-	-	-	-	-	-	0759	0802	0802	0822
Mytholmroyd	d	-	-	-	-	-	-	0805	0807	0807	0828
Hebden Bridge	d	0756	-	-	-	-	-	0808	0812	0812	0831
Burnley Manchester Road	a	-	-	-	-	-	-	-	-	-	-
Blackburn	a	-	-	-	-	-	-	-	-	-	-
Preston	a	-	-	-	-	-	-	-	-	-	-
Poulton-le-Fylde	d	-	-	-	-	-	-	-	-	-	-
Blackpool North	a	-	-	-	-	-	-	-	-	-	-
Todmorden	d	0802	-	0754	0754	0756	-	0816	0821	0821	0838
Walsden	d	-	-	0757	0757	0759	-	0819	0824	0824	-
Littleborough	d	0809	-	0803	0803	0805	-	0825	0830	0830	-
Smithy Bridge	d	-	-	0805	0805	0807	-	0828	0833	0833	-
Rochdale	d	0814	-	0810	0810	0812	0823	0832	0837	0837	0848
Castleton	d	-	-	-	-	-	0826	-	-	-	-
Mills Hill	d	-	-	-	-	-	0831	-	-	-	-
Moston	d	-	-	-	-	-	0834	-	-	-	-
Manchester Victoria	a	0829	0816	0825	0825	0826	0842	0847	0852	0852	0902
Wigan Wallgate	a	-	-	0911	0911	0911	-	0940	0940	0940	-
Wigan North Western	a	-	-	-	-	-	-	-	-	-	-
Newton-le-Willows	d	-	0839a	-	-	-	-	-	-	-	0926
Warrington Bank Quay	d	-	-	-	-	-	-	-	-	-	0939
Chester	a	-	-	-	-	-	-	-	-	-	1001

Notes

a Arrival time.
C To Clitheroe.
L To Liverpool Lime Street.
R To Rainford.
V Until 29 July.

W From 5 August.
Y From 16 September.
SO Saturdays only.
SX Mondays to Fridays only.
TP Service operated by TransPennine Express.

Leeds to Manchester Victoria (Calder Valley)

Mondays to Saturdays											
		TP SO Y	GC SX K	TP SO X	TP SX	TP SO Y					
York	d	0719	-	-	-	-	-	0713	-	-	-
Hull	d	-	-	-	-	-	-	-	-	-	-
Selby	d	-	-	-	-	-	-	-	-	-	-
Garforth	d	-	-	-	-	-	-	-	-	-	-
Leeds	d	0745	-	-	0747	0747	0747	-	0755	-	0812
Bramley	d	-	-	-	-	-	-	-	-	-	0819
New Pudsey	d	-	-	-	-	-	-	-	0804	-	0823
Bradford Interchange	a	-	-	-	-	-	-	-	0814	-	0831
Bradford Interchange	d	-	0738	0758	-	-	-	-	0816	-	0833
Low Moor	d	-	0744	0804	-	-	-	-	-	-	-
Halifax	d	-	0752	0811	-	-	-	-	0827	-	0845
Cottingley	d	-	-	-	0752	0752	0752	-	-	-	-
Morley	d	-	-	-	0756	0756	0756	-	-	-	-
Batley	d	-	-	-	0801	0801	0801	-	-	-	-
Dewsbury	d	0757	-	-	0804	0804	0804	-	-	-	-
Ravensthorpe	d	-	-	-	0807	0807	0807	-	-	-	-
Castleford	d	-	-	-	-	-	-	0730	-	-	-
Normanton	d	-	-	-	-	-	-	0742	-	-	-
Wakefield Kirkgate	d	-	-	0851a	-	-	-	0754	-	-	-
Mirfield	d	-	-	-	0811	0811	0811	0829	-	-	-
Brighouse	a	0805	0801	-	-	-	-	-	-	-	-
Brighouse	d	0806	0801	-	-	-	-	-	-	-	-
Deighton	d	-	-	-	0817	0817	0815	0839	-	-	-
Huddersfield	a	-	0813	-	0822	0822	0819	0848	-	-	-
Sowerby Bridge	d	-	-	-	-	-	-	-	-	-	-
Mytholmroyd	d	-	-	-	-	-	-	-	-	-	-
Hebden Bridge	d	-	-	-	-	-	-	0838	-	0857	-
Burnley Manchester Road	a	-	-	-	-	-	-	0858	-	-	-
Blackburn	a	-	-	-	-	-	-	0919	-	-	-
Preston	a	-	-	-	-	-	-	0938	-	-	-
Poulton-le-Fylde	d	-	-	-	-	-	-	0958	-	-	-
Blackpool North	a	-	-	-	-	-	-	1004	-	-	-
Todmorden	d	-	-	-	-	-	-	-	-	0903	-
Walsden	d	-	-	-	-	-	-	-	-	-	-
Littleborough	d	-	-	-	-	-	-	-	-	-	-
Smithy Bridge	d	-	-	-	-	-	-	-	-	-	-
Rochdale	d	-	-	-	-	-	-	-	0852	0914	-
Castleton	d	-	-	-	-	-	-	-	0855	-	-
Mills Hill	d	-	-	-	-	-	-	-	0900	-	-
Moston	d	-	-	-	-	-	-	-	0903	-	-
Manchester Victoria	a	0851	-	-	-	-	-	-	0913	0929	-
Wigan Wallgate	a	-	-	-	-	-	-	-	-	-	-
Wigan North Western	a	-	-	-	-	-	-	-	-	-	-
Newton-le-Willows	d	-	-	-	-	-	-	-	-	-	-
Warrington Bank Quay	d	-	-	-	-	-	-	-	-	-	-
Chester	a	-	-	-	-	-	-	-	-	-	-

Notes

a Arrival time.
K To London Kings Cross.
X Until 9 September.
Y From 16 September.
SO Saturdays only.

SX Mondays to Fridays only.
GC Service operated by Grand Central.
TP Service operated by TransPennine Express.
Bus Service - heavy luggage, dogs, bicycles and pushchairs may not be carried.

Leeds to Manchester Victoria (Calder Valley)

Mondays to Saturdays											
		TP SO L Y	R	C	SO W	SO V	SX		TP SO Y	GC SO K	
York	d	0750	-	-	-	-	-	-	0819	-	-
Hull	d	-	-	-	-	-	-	-	-	-	-
Selby	d	-	-	-	-	-	-	-	-	-	-
Garforth	d	-	-	-	-	-	-	-	-	-	-
Leeds	d	0815	-	-	0817	0817	0817	0843	0845	-	-
Bramley	d	-	-	-	-	-	-	0849	-	-	-
New Pudsey	d	-	-	-	-	-	-	0853	-	-	-
Bradford Interchange	a	-	-	-	-	-	-	0901	-	-	-
Bradford Interchange	d	-	-	-	-	-	-	0904	-	0836	0846
Low Moor	d	-	-	-	-	-	-	0910	-	0843	0852
Halifax	d	-	-	-	-	-	-	0916	-	0850	0900
Cottingley	d	-	-	-	-	-	-	-	-	-	-
Morley	d	-	-	-	0826	0826	0826	-	-	-	-
Batley	d	-	-	-	0831	0831	0831	-	-	-	-
Dewsbury	d	0827	-	-	0835	0835	0835	-	0857	-	-
Ravensthorpe	d	-	-	-	-	-	-	-	-	-	-
Castleford	d	-	-	-	-	-	-	-	-	-	-
Normanton	d	-	-	-	-	-	-	-	-	-	-
Wakefield Kirkgate	d	-	-	-	-	-	-	-	-	-	0932a
Mirfield	d	-	-	-	0842	0842	0842	-	-	-	-
Brighouse	a	0835	-	-	0849	0851	0851	-	0905	0900	-
Brighouse	d	0836	-	-	0850	0852	0852	-	0906	0900	-
Deighton	d	-	-	-	-	-	-	-	-	-	-
Huddersfield	a	-	-	-	-	-	-	-	-	0913	-
Sowerby Bridge	d	-	-	-	0859	0902	0902	0922	-	-	-
Mytholmroyd	d	-	-	-	0905	0907	0907	0927	-	-	-
Hebden Bridge	d	-	-	-	0908	0912	0912	0931	-	-	-
Burnley Manchester Road	a	-	-	-	-	-	-	-	-	-	-
Blackburn	a	-	-	-	-	-	-	-	-	-	-
Preston	a	-	-	-	-	-	-	-	-	-	-
Poulton-le-Fylde	d	-	-	-	-	-	-	-	-	-	-
Blackpool North	a	-	-	-	-	-	-	-	-	-	-
Todmorden	d	-	0856	-	0916	0921	0921	0937	-	-	-
Walsden	d	-	-	-	0919	0924	0924	-	-	-	-
Littleborough	d	-	0903	-	0925	0930	0930	-	-	-	-
Smithy Bridge	d	-	0905	-	0928	0933	0933	-	-	-	-
Rochdale	d	-	0910	0921	0932	0937	0937	0947	-	-	-
Castleton	d	-	-	0924	-	-	-	-	-	-	-
Mills Hill	d	-	-	0929	-	-	-	-	-	-	-
Moston	d	-	-	0932	-	-	-	-	-	-	-
Manchester Victoria	a	0916	0925	0941	0947	0952	0952	1001	0951	-	-
Wigan Wallgate	a	-	1011	-	1040	1040	1040	-	-	-	-
Wigan North Western	a	-	-	-	-	-	-	-	-	-	-
Newton-le-Willows	d	0939a	-	-	-	-	-	1026	-	-	-
Warrington Bank Quay	d	-	-	-	-	-	-	1039	-	-	-
Chester	a	-	-	-	-	-	-	1101	-	-	-

Notes

a Arrival time.
C To Clitheroe.
K To London Kings Cross.
L To Liverpool Lime Street.
R To Rainford.
V Until 29 July.

W From 5 August.
Y From 16 September.
SO Saturdays only.
SX Mondays to Fridays only.
GC Service operated by Grand Central.
TP Service operated by TransPennine Express.

Leeds to Manchester Victoria (Calder Valley)

Mondays to Saturdays										
	TP	TP	TP		TP					
	SO	SX	SO		SO	R	C	SO		
	X		Y		L Y			W		
York d	-	-	-	-	0822	-	0850	-	-	-
Hull d	-	-	-	-	-	-	-	-	-	-
Selby d	-	-	-	-	-	-	-	-	-	-
Garforth d	-	-	-	-	0844	-	-	-	-	-
Leeds d	0847	0847	0847	-	0857	0912	0915	-	-	0918
Bramley d	-	-	-	-	-	0919	-	-	-	-
New Pudsey d	-	-	-	-	0906	0923	-	-	-	-
Bradford Interchange a	-	-	-	-	0915	0931	-	-	-	-
Bradford Interchange d	-	-	-	-	0917	0933	-	-	-	-
Low Moor d	-	-	-	-	-	-	-	-	-	-
Halifax d	-	-	-	-	0928	0945	-	-	-	-
Cottingley d	0852	0852	0852	-	-	-	-	-	-	-
Morley d	0856	0856	0856	-	-	-	-	-	-	0926
Batley d	0901	0901	0901	-	-	-	-	-	-	0931
Dewsbury d	0904	0904	0904	-	-	-	0927	-	-	0935
Ravensthorpe d	0907	0907	0907	-	-	-	-	-	-	-
Castleford d	-	-	-	-	-	-	-	-	-	-
Normanton d	-	-	-	-	-	-	-	-	-	-
Wakefield Kirkgate d	-	-	-	-	-	-	-	-	-	-
Mirfield d	0911	0911	0911	-	-	-	-	-	-	0942
Brighouse a	-	-	-	-	-	-	0935	-	-	0949
Brighouse d	-	-	-	-	-	-	0936	-	-	0950
Deighton d	0917	0917	0915	-	-	-	-	-	-	-
Huddersfield a	0922	0922	0919	-	-	-	-	-	-	-
Sowerby Bridge d	-	-	-	-	-	-	-	-	-	0959
Mytholmroyd d	-	-	-	-	-	-	-	-	-	1005
Hebden Bridge d	-	-	-	-	0941	0957	-	-	-	1008
Burnley Manchester Road a	-	-	-	-	1001	-	-	-	-	-
Blackburn a	-	-	-	-	1019	-	-	-	-	-
Preston a	-	-	-	-	1038	-	-	-	-	-
Poulton-le-Fylde d	-	-	-	-	1100	-	-	-	-	-
Blackpool North a	-	-	-	-	1108	-	-	-	-	-
Todmorden d	-	-	-	-	1003	-	0956	-	-	1016
Walsden d	-	-	-	-	-	-	-	-	-	1019
Littleborough d	-	-	-	-	-	-	1003	-	-	1025
Smithy Bridge d	-	-	-	-	-	-	1005	-	-	1028
Rochdale d	-	-	-	0952	-	1014	-	1010	1021	1032
Castleton d	-	-	-	0955	-	-	-	-	1024	-
Mills Hill d	-	-	-	1000	-	-	-	-	1029	-
Moston d	-	-	-	1003	-	-	-	-	1032	-
Manchester Victoria a	-	-	-	1012	-	1029	1016	1025	1041	1047
Wigan Wallgate a	-	-	-	-	-	-	1111	-	-	1140
Wigan North Western a	-	-	-	-	-	-	-	-	-	-
Newton-le-Willows d	-	-	-	-	-	-	1037a	-	-	-
Warrington Bank Quay d	-	-	-	-	-	-	-	-	-	-
Chester a	-	-	-	-	-	-	-	-	-	-

Notes
a Arrival time.
C To Clitheroe.
L To Liverpool Lime Street.
R To Rainford.
W From 5 August.
X Until 9 September.
Y From 16 September.
SO Saturdays only.
SX Mondays to Fridays only.
TP Service operated by TransPennine Express.

Leeds to Manchester Victoria (Calder Valley)

Mondays to Saturdays										
			TP	TP	TP	TP				
	SO	SX	SO	SO	SO	SX				
	V		Y	Y	X					
York d	-	-	-	0919	-	-	-	-	-	0922
Hull d	-	-	-	-	-	-	-	-	-	-
Selby d	-	-	-	-	-	-	-	-	-	-
Garforth d	-	-	-	-	-	-	-	-	-	0942
Leeds d	0918	0918	0943	0945	-	0947	0947	0947	-	0957
Bramley d	-	-	0949	-	-	-	-	-	-	-
New Pudsey d	-	-	0953	-	-	-	-	-	-	1007
Bradford Interchange a	-	-	1001	-	-	-	-	-	-	1015
Bradford Interchange d	-	-	1004	-	0936	-	-	-	-	1018
Low Moor d	-	-	1010	-	0943	-	-	-	-	-
Halifax d	-	-	1016	-	0950	-	-	-	-	1029
Cottingley d	-	-	-	-	0952	0952	0952	-	-	-
Morley d	0926	0926	-	-	0956	0956	0956	-	-	-
Batley d	0931	0931	-	-	1001	1001	1001	-	-	-
Dewsbury d	0935	0935	-	0957	-	1004	1004	1004	-	-
Ravensthorpe d	-	-	-	-	1007	1007	1007	-	-	-
Castleford d	-	-	-	-	-	-	-	-	-	-
Normanton d	-	-	-	-	-	-	-	-	-	-
Wakefield Kirkgate d	-	-	-	-	-	-	-	-	-	-
Mirfield d	0942	0942	-	-	1011	1011	1011	-	-	-
Brighouse a	0951	0951	-	1005	1000	-	-	-	-	-
Brighouse d	0952	0952	-	1006	1000	-	-	-	-	-
Deighton d	-	-	-	-	1015	1017	1017	-	-	-
Huddersfield a	-	-	-	1013	1019	1022	1022	-	-	-
Sowerby Bridge d	1002	1002	1022	-	-	-	-	-	-	-
Mytholmroyd d	1007	1007	1027	-	-	-	-	-	-	-
Hebden Bridge d	1012	1012	1031	-	-	-	-	-	-	1041
Burnley Manchester Road a	-	-	-	-	-	-	-	-	-	1101
Blackburn a	-	-	-	-	-	-	-	-	-	1119
Preston a	-	-	-	-	-	-	-	-	-	1138
Poulton-le-Fylde d	-	-	-	-	-	-	-	-	-	1158
Blackpool North a	-	-	-	-	-	-	-	-	-	1204
Todmorden d	1021	1021	1037	-	-	-	-	-	-	-
Walsden d	1024	1024	-	-	-	-	-	-	-	-
Littleborough d	1030	1030	-	-	-	-	-	-	-	-
Smithy Bridge d	1033	1033	-	-	-	-	-	-	-	-
Rochdale d	1037	1037	1047	-	-	-	-	-	1052	-
Castleton d	-	-	-	-	-	-	-	-	1055	-
Mills Hill d	-	-	-	-	-	-	-	-	1100	-
Moston d	-	-	-	-	-	-	-	-	1103	-
Manchester Victoria a	1052	1052	1101	1051	-	-	-	-	1112	-
Wigan Wallgate a	1140	1140	-	-	-	-	-	-	-	-
Wigan North Western a	-	-	-	-	-	-	-	-	-	-
Newton-le-Willows d	-	-	1126	-	-	-	-	-	-	-
Warrington Bank Quay d	-	-	1139	-	-	-	-	-	-	-
Chester a	-	-	1201	-	-	-	-	-	-	-

Notes
V Until 29 July.
Y From 16 September.
X Until 9 September.
SO Saturdays only.
SX Mondays to Fridays only.
TP Service operated by TransPennine Express.

Leeds to Manchester Victoria (Calder Valley)

Mondays to Saturdays										
	TP		GC							
	SO			SO	SO	SX	SX	SO		
	L Y	R	K	W	V		C	C		
York d	-	0949	-	-	-	-	-	-	-	-
Hull d	-	-	-	-	-	-	-	-	-	-
Selby d	-	-	-	-	-	-	-	-	-	-
Garforth d	-	-	-	-	-	-	-	-	-	-
Leeds d	1012	1015	-	-	1017	1017	1017	-	-	1043
Bramley d	1018	-	-	-	-	-	-	-	-	1049
New Pudsey d	1022	-	-	-	-	-	-	-	-	1053
Bradford Interchange a	1030	-	-	-	-	-	-	-	-	1101
Bradford Interchange d	1033	-	-	1023	-	-	-	-	-	1104
Low Moor d	-	-	-	1029	-	-	-	-	-	1110
Halifax d	1045	-	-	1040	-	-	-	-	-	1116
Cottingley d	-	-	-	-	-	-	-	-	-	-
Morley d	-	-	-	-	1026	1026	1026	-	-	-
Batley d	-	-	-	-	1031	1031	1031	-	-	-
Dewsbury d	-	1026	-	-	1035	1035	1035	-	-	-
Ravensthorpe d	-	-	-	-	-	-	-	-	-	-
Castleford d	-	-	-	-	-	-	-	-	-	-
Normanton d	-	-	-	-	-	-	-	-	-	-
Wakefield Kirkgate d	-	-	-	1115a	-	-	-	-	-	-
Mirfield d	-	-	-	-	1042	1042	1042	-	-	-
Brighouse a	-	1034	-	-	1049	1051	1051	-	-	-
Brighouse d	-	1036	-	-	1050	1052	1052	-	-	-
Deighton d	-	-	-	-	-	-	-	-	-	-
Huddersfield a	-	-	-	-	-	-	-	-	-	-
Sowerby Bridge d	-	-	-	-	1059	1102	1102	-	-	1122
Mytholmroyd d	-	-	-	-	1105	1107	1107	-	-	1127
Hebden Bridge d	1057	-	-	-	1108	1112	1112	-	-	1131
Burnley Manchester Road a	-	-	-	-	-	-	-	-	-	-
Blackburn a	-	-	-	-	-	-	-	-	-	-
Preston a	-	-	-	-	-	-	-	-	-	-
Poulton-le-Fylde d	-	-	-	-	-	-	-	-	-	-
Blackpool North a	-	-	-	-	-	-	-	-	-	-
Todmorden d	1103	-	1056	-	1116	1121	1121	-	-	1137
Walsden d	-	-	-	-	1119	1124	1124	-	-	-
Littleborough d	-	-	1103	-	1125	1130	1130	-	-	-
Smithy Bridge d	-	-	1105	-	1128	1133	1133	-	-	-
Rochdale d	1114	-	1110	-	1132	1137	1137	1121	1122	1147
Castleton d	-	-	-	-	-	-	-	1124	1125	-
Mills Hill d	-	-	-	-	-	-	-	1129	1130	-
Moston d	-	-	-	-	-	-	-	1132	1133	-
Manchester Victoria a	1129	1116	1125	-	1147	1152	1152	1141	1142	1201
Wigan Wallgate a	-	-	1211	-	1240	1240	1240	-	-	-
Wigan North Western a	-	-	-	-	-	-	-	-	-	-
Newton-le-Willows d	-	1137a	-	-	-	-	-	-	-	1226
Warrington Bank Quay d	-	-	-	-	-	-	-	-	-	1238
Chester a	-	-	-	-	-	-	-	-	-	1300

Notes
a Arrival time.
C To Clitheroe.
K To London Kings Cross.
L To Liverpool Lime Street.
R To Rainford.
V Until 29 July.
W From 5 August.
Y From 16 September.
SO Saturdays only.
SX Mondays to Fridays only.
GC Service operated by Grand Central.
TP Service operated by TransPennine Express.

Leeds to Manchester Victoria (Calder Valley)

Mondays to Saturdays										
	TP	SO	SX	SO	TP	TP	TP		TP	
	SO	Y			SO	SO	SX		SO	LY
York	d	1019	-	-	-	-	-	-	1023	- 1049
Hull	d	-	-	-	-	-	-	-	-	-
Selby	d	-	-	-	-	-	-	-	-	-
Garforth	d	-	-	-	-	-	-	-	1043	-
Leeds	d	1045	-	-	1047	1047	1047	-	1058	1112 1115
Bramley	d	-	-	-	-	-	-	-	1119	-
New Pudsey	d	-	-	-	-	-	-	-	1107	1123
Bradford Interchange	a	-	-	-	-	-	-	-	1115	1131 -
Bradford Interchange	d	-	1036	1036	-	-	-	-	1119	1133 -
Low Moor	d	-	1043	1042	-	-	-	-	-	-
Halifax	d	-	1050	1050	-	-	-	-	1130	1145 -
Cottingley	d	-	-	-	1052	1052	1052	-	-	-
Morley	d	-	-	-	1056	1056	1056	-	-	-
Batley	d	-	-	-	1101	1101	1101	-	-	-
Dewsbury	d	1057	-	-	1104	1104	1104	-	-	1126
Ravensthorpe	d	-	-	-	1107	1107	1107	-	-	-
Castleford	d	-	-	-	-	-	-	-	-	-
Normanton	d	-	-	-	-	-	-	-	-	-
Wakefield Kirkgate	d	-	-	-	-	-	-	-	-	-
Mirfield	d	-	-	-	1111	1111	1111	-	-	-
Brighouse	a	1105	1100	1100	-	-	-	-	-	1134
Brighouse	d	1106	1100	1100	-	-	-	-	-	1136
Deighton	d	-	-	-	1115	1117	1117	-	-	-
Huddersfield	a	-	1113	1113	1119	1122	1122	-	-	-
Sowerby Bridge	d	-	-	-	-	-	-	-	-	-
Mytholmroyd	d	-	-	-	-	-	-	-	-	-
Hebden Bridge	d	-	-	-	-	-	-	-	1141	1157 -
Burnley Manchester Road	a	-	-	-	-	-	-	-	1200	-
Blackburn	a	-	-	-	-	-	-	-	1219	-
Preston	a	-	-	-	-	-	-	-	1238	-
Poulton-le-Fylde	d	-	-	-	-	-	-	-	1258	-
Blackpool North	a	-	-	-	-	-	-	-	1304	-
Todmorden	d	-	-	-	-	-	-	-	1206	-
Walsden	d	-	-	-	-	-	-	-	-	-
Littleborough	d	-	-	-	-	-	-	-	-	-
Smithy Bridge	d	-	-	-	-	-	-	-	-	-
Rochdale	d	-	-	-	-	-	-	1152	-	1218 -
Castleton	d	-	-	-	-	-	-	1155	-	-
Mills Hill	d	-	-	-	-	-	-	1200	-	-
Moston	d	-	-	-	-	-	-	1203	-	-
Manchester Victoria	a	1151	-	-	-	-	-	1212	-	1234 1216
Wigan Wallgate	a	-	-	-	-	-	-	-	-	-
Wigan North Western	a	-	-	-	-	-	-	-	-	-
Newton-le-Willows	d	-	-	-	-	-	-	-	-	1239a
Warrington Bank Quay	d	-	-	-	-	-	-	-	-	-
Chester	a	-	-	-	-	-	-	-	-	-

Notes
a Arrival time.
L To Liverpool Lime Street.
X Until 9 September.
Y From 16 September.
SO Saturdays only.
SX Mondays to Fridays only.
TP Service operated by TransPennine Express.

Leeds to Manchester Victoria (Calder Valley)

Mondays to Saturdays										
		SX	SO		SO	SO	SX		TP	TP
		R	R	C	W	V			SO	SO
									Y	Y
York	d	-	-	-	-	-	-	-	1120	- -
Hull	d	-	-	-	-	-	-	-	-	-
Selby	d	-	-	-	-	-	-	-	-	-
Garforth	d	-	-	-	-	-	-	-	-	-
Leeds	d	-	-	-	1117	1117	1117	1143	1145	- 1147
Bramley	d	-	-	-	-	-	-	1149	-	-
New Pudsey	d	-	-	-	-	-	-	1153	-	-
Bradford Interchange	a	-	-	-	-	-	-	1201	-	-
Bradford Interchange	d	-	-	-	-	-	-	1204	-	1136 -
Low Moor	d	-	-	-	-	-	-	1211	-	1143 -
Halifax	d	-	-	-	-	-	-	1217	-	1150 -
Cottingley	d	-	-	-	-	-	-	-	-	1152
Morley	d	-	-	-	1126	1126	1126	-	-	1156
Batley	d	-	-	-	1131	1131	1131	-	-	1201
Dewsbury	d	-	-	-	1135	1135	1135	-	1157	- 1204
Ravensthorpe	d	-	-	-	-	-	-	-	-	1207
Castleford	d	-	-	-	-	-	-	-	-	-
Normanton	d	-	-	-	-	-	-	-	-	-
Wakefield Kirkgate	d	-	-	-	-	-	-	-	-	-
Mirfield	d	-	-	-	1142	1142	1142	-	-	1211
Brighouse	a	-	-	-	1149	1151	1151	-	1205	1200 -
Brighouse	d	-	-	-	1150	1152	1152	-	1206	1200 -
Deighton	d	-	-	-	-	-	-	-	-	1215
Huddersfield	a	-	-	-	-	-	-	-	-	1213 1219
Sowerby Bridge	d	-	-	-	1159	1202	1202	1223	-	-
Mytholmroyd	d	-	-	-	1205	1207	1207	1228	-	-
Hebden Bridge	d	-	-	-	1208	1212	1212	1232	-	-
Burnley Manchester Road	a	-	-	-	-	-	-	-	-	-
Blackburn	a	-	-	-	-	-	-	-	-	-
Preston	a	-	-	-	-	-	-	-	-	-
Poulton-le-Fylde	d	-	-	-	-	-	-	-	-	-
Blackpool North	a	-	-	-	-	-	-	-	-	-
Todmorden	d	1154	1156	-	1216	1221	1221	1238	-	-
Walsden	d	-	-	-	1219	1224	1224	-	-	-
Littleborough	d	1201	1203	-	1225	1230	1230	-	-	-
Smithy Bridge	d	1204	1205	-	1228	1233	1233	-	-	-
Rochdale	d	1208	1210	1222	1232	1237	1237	1248	-	-
Castleton	d	-	-	1225	-	-	-	-	-	-
Mills Hill	d	-	-	1230	-	-	-	-	-	-
Moston	d	-	-	1233	-	-	-	-	-	-
Manchester Victoria	a	1225	1225	1242	1247	1252	1252	1302	1251	- -
Wigan Wallgate	a	1311	1311	-	1340	1340	1340	-	-	-
Wigan North Western	a	-	-	-	-	-	-	-	-	-
Newton-le-Willows	d	-	-	-	-	-	-	1326	-	-
Warrington Bank Quay	d	-	-	-	-	-	-	1339	-	-
Chester	a	-	-	-	-	-	-	1401	-	-

Notes
C To Clitheroe.
R To Rainford.
V Until 29 July.
W From 5 August.
Y From 16 September.
SO Saturdays only.
SX Mondays to Fridays only.
TP Service operated by TransPennine Express.

Leeds to Manchester Victoria (Calder Valley)

Mondays to Saturdays										
	TP	TP			TP	SX	SO			SO
	SO	SX			SO	R	R	C		W
	X				LY					
York	d	-	-	-	1123	-	1150	-	-	-
Hull	d	-	-	-	-	-	-	-	-	-
Selby	d	-	-	-	-	-	-	-	-	-
Garforth	d	-	-	-	1143	-	-	-	-	-
Leeds	d	1147	1147	-	1157	1212	1215	-	-	1217
Bramley	d	-	-	-	-	1219	-	-	-	-
New Pudsey	d	-	-	-	1207	1223	-	-	-	-
Bradford Interchange	a	-	-	-	1215	1231	-	-	-	-
Bradford Interchange	d	-	-	-	1218	1233	-	-	-	-
Low Moor	d	-	-	-	-	-	-	-	-	-
Halifax	d	-	-	-	1229	1244	-	-	-	-
Cottingley	d	1152	1152	-	-	-	-	-	-	-
Morley	d	1156	1156	-	-	-	-	-	-	1226
Batley	d	1201	1201	-	-	-	-	-	-	1231
Dewsbury	d	1204	1204	-	-	1226	-	-	-	1234
Ravensthorpe	d	1207	1207	-	-	-	-	-	-	1237
Castleford	d	-	-	-	-	-	-	-	-	-
Normanton	d	-	-	-	-	-	-	-	-	-
Wakefield Kirkgate	d	-	-	-	-	-	-	-	-	-
Mirfield	d	1211	1211	-	-	-	-	-	-	1242
Brighouse	a	-	-	-	-	-	1234	-	-	1249
Brighouse	d	-	-	-	-	1236	-	-	-	1250
Deighton	d	1217	1217	-	-	-	-	-	-	-
Huddersfield	a	1222	1222	-	-	-	-	-	-	-
Sowerby Bridge	d	-	-	-	-	-	-	-	-	1259
Mytholmroyd	d	-	-	-	-	-	-	-	-	1305
Hebden Bridge	d	-	-	-	1243	1255	-	-	-	1308
Burnley Manchester Road	a	-	-	-	1301	-	-	-	-	-
Blackburn	a	-	-	-	1319	-	-	-	-	-
Preston	a	-	-	-	1338	-	-	-	-	-
Poulton-le-Fylde	d	-	-	-	1358	-	-	-	-	-
Blackpool North	a	-	-	-	1404	-	-	-	-	-
Todmorden	d	-	-	-	-	1301	-	1255	1256	- 1316
Walsden	d	-	-	-	-	-	-	-	-	1319
Littleborough	d	-	-	-	-	-	-	1302	1303	- 1325
Smithy Bridge	d	-	-	-	-	-	-	1304	1305	- 1328
Rochdale	d	-	-	1252	-	1313	-	1309	1310	1321 1332
Castleton	d	-	-	1255	-	-	-	-	-	1324 -
Mills Hill	d	-	-	1300	-	-	-	-	-	1329 -
Moston	d	-	-	1303	-	-	-	-	-	1332 -
Manchester Victoria	a	-	-	1313	-	1328	1316	1325	1325	1341 1347
Wigan Wallgate	a	-	-	-	-	-	-	1403	1403	- 1441
Wigan North Western	a	-	-	-	-	-	-	-	-	-
Newton-le-Willows	d	-	-	-	-	-	1337a	-	-	-
Warrington Bank Quay	d	-	-	-	-	-	-	-	-	-
Chester	a	-	-	-	-	-	-	-	-	-

Notes
a Arrival time.
C To Clitheroe.
L To Liverpool Lime Street.
R To Rainford.
W From 5 August.
X Until 9 September.
Y From 16 September.
SO Saturdays only.
SX Mondays to Fridays only.
TP Service operated by TransPennine Express.

Leeds to Manchester Victoria (Calder Valley)

Mondays to Saturdays										
		SO	SX	TP	TP	TP	TP			
		V		SO	SO	SO	SX			
		Y		Y	Y	X				
York	d	-	-	-	1220	-	-	-	-	1223
Hull	d	-	-	-	-	-	-	-	-	-
Selby	d	-	-	-	-	-	-	-	-	-
Garforth	d	-	-	-	-	-	-	-	-	1243
Leeds	d	1217	1217	1243	1245	-	1248	1248	1248	- 1257
Bramley	d	-	-	1249	-	-	-	-	-	-
New Pudsey	d	-	-	1253	-	-	-	-	-	1307
Bradford Interchange	a	-	-	1301	-	-	-	-	-	1315
Bradford Interchange	d	-	-	1306	-	1236	-	-	-	1318
Low Moor	d	-	-	-	1243	-	-	-	-	1324
Halifax	d	-	-	1317	-	1250	-	-	-	1330
Cottingley	d	-	-	-	-	1253	1253	1253	-	-
Morley	d	1226	1226	-	-	1257	1257	1257	-	-
Batley	d	1231	1231	-	-	1301	1301	1301	-	-
Dewsbury	d	1234	1234	-	1257	-	1304	1304	1304	-
Ravensthorpe	d	1237	1237	-	-	-	1307	1307	1307	-
Castleford	d	-	-	-	-	-	-	-	-	-
Normanton	d	-	-	-	-	-	-	-	-	-
Wakefield Kirkgate	d	-	-	-	-	-	-	-	-	-
Mirfield	d	1242	1242	-	-	1311	1311	1311	-	-
Brighouse	a	1252	1252	-	1305	1300	-	-	-	-
Brighouse	d	1252	1252	-	1306	1300	-	-	-	-
Deighton	d	-	-	-	-	1316	1318	1318	-	-
Huddersfield	a	-	-	-	-	1314	1320	1322	1323	-
Sowerby Bridge	d	1302	1302	1323	-	-	-	-	-	-
Mytholmroyd	d	1307	1307	-	-	-	-	-	-	-
Hebden Bridge	d	1312	1312	1331	-	-	-	-	-	1342
Burnley Manchester Road	a	-	-	-	-	-	-	-	-	1401
Blackburn	a	-	-	-	-	-	-	-	-	1419
Preston	a	-	-	-	-	-	-	-	-	1438
Poulton-le-Fylde	d	-	-	-	-	-	-	-	-	1458
Blackpool North	a	-	-	-	-	-	-	-	-	1504
Todmorden	d	1321	1321	1337	-	-	-	-	-	-
Walsden	d	1324	1324	-	-	-	-	-	-	-
Littleborough	d	1330	1330	-	-	-	-	-	-	-
Smithy Bridge	d	1333	1333	-	-	-	-	-	-	-
Rochdale	d	1337	1337	1347	-	-	-	-	1352	-
Castleton	d	-	-	-	-	-	-	-	1355	-
Mills Hill	d	-	-	-	-	-	-	-	1400	-
Moston	d	-	-	-	-	-	-	-	1403	-
Manchester Victoria	a	1352	1352	1401	1351	-	-	-	-	1412
Wigan Wallgate	a	1441	1441	-	-	-	-	-	-	-
Wigan North Western	a	-	-	-	-	-	-	-	-	-
Newton-le-Willows	d	-	-	1426	-	-	-	-	-	-
Warrington Bank Quay	d	-	-	1439	-	-	-	-	-	-
Chester	a	-	-	1501	-	-	-	-	-	-

Notes
V Until 29 July.
X Until 9 September.
Y From 16 September.
SO Saturdays only.
SX Mondays to Fridays only.
TP Service operated by TransPennine Express.

Leeds to Manchester Victoria (Calder Valley)

Mondays to Saturdays										
		TP								
		SO	R	C	SO	SO	SX			
		L Y			W	V		TP		
		Y						SO		
		Y						Y		
York	d	-	1249	-	-	-	-	-	1320	-
Hull	d	-	-	-	-	-	-	-	-	-
Selby	d	-	-	-	-	-	-	-	-	-
Garforth	d	-	-	-	-	-	-	-	-	-
Leeds	d	1312	1315	-	-	1317	1317	1317	1343	1345
Bramley	d	1319	-	-	-	-	-	-	1349	-
New Pudsey	d	1323	-	-	-	-	-	-	1353	-
Bradford Interchange	a	1331	-	-	-	-	-	-	1401	-
Bradford Interchange	d	1333	-	-	-	-	-	-	1405	- 1339
Low Moor	d	-	-	-	-	-	-	-	1411	- 1345
Halifax	d	1345	-	-	-	-	-	-	1417	- 1353
Cottingley	d	-	-	-	-	-	-	-	-	-
Morley	d	-	-	-	-	1326	1326	1326	-	-
Batley	d	-	-	-	-	1331	1331	1331	-	-
Dewsbury	d	-	1326	-	-	1335	1335	1335	-	1357
Ravensthorpe	d	-	-	-	-	-	-	-	-	-
Castleford	d	-	-	-	-	-	-	-	-	-
Normanton	d	-	-	-	-	-	-	-	-	-
Wakefield Kirkgate	d	-	-	-	-	-	-	-	-	-
Mirfield	d	-	-	-	-	1342	1342	1342	-	-
Brighouse	a	-	1334	-	-	1349	1351	1351	-	1405 1402
Brighouse	d	-	1336	-	-	1350	1352	1352	-	1406 1403
Deighton	d	-	-	-	-	-	-	-	-	-
Huddersfield	a	-	-	-	-	-	-	-	-	1413
Sowerby Bridge	d	-	-	-	-	1359	1402	1402	1423	-
Mytholmroyd	d	-	-	-	-	1405	1407	1407	1428	-
Hebden Bridge	d	1357	-	-	-	1408	1412	1412	1432	-
Burnley Manchester Road	a	-	-	-	-	-	-	-	-	-
Blackburn	a	-	-	-	-	-	-	-	-	-
Preston	a	-	-	-	-	-	-	-	-	-
Poulton-le-Fylde	d	-	-	-	-	-	-	-	-	-
Blackpool North	a	-	-	-	-	-	-	-	-	-
Todmorden	d	1403	-	1356	-	1416	1421	1421	1438	-
Walsden	d	-	-	-	-	1419	1424	1424	-	-
Littleborough	d	-	-	1403	-	1425	1430	1430	-	-
Smithy Bridge	d	-	-	1405	-	1428	1433	1433	-	-
Rochdale	d	1414	-	1410	1421	1432	1437	1437	1448	-
Castleton	d	-	-	-	1424	-	-	-	-	-
Mills Hill	d	-	-	-	1429	-	-	-	-	-
Moston	d	-	-	-	1432	-	-	-	-	-
Manchester Victoria	a	1429	1415	1425	1441	1447	1452	1452	1502	1451
Wigan Wallgate	a	-	-	1511	-	1540	1540	1540	-	-
Wigan North Western	a	-	-	-	-	-	-	-	-	-
Newton-le-Willows	d	-	1439a	-	-	-	-	-	1526	-
Warrington Bank Quay	d	-	-	-	-	-	-	-	1539	-
Chester	a	-	-	-	-	-	-	-	1601	-

Notes
a Arrival time.
C To Clitheroe.
L To Liverpool Lime Street.
R To Rainford.
V Until 29 July.
W From 5 August.
Y From 16 September.
SO Saturdays only.
SX Mondays to Fridays only.
TP Service operated by TransPennine Express.

Leeds to Manchester Victoria (Calder Valley)

Mondays to Saturdays										
		TP	TP	TP						
		SO	SO	SX						
		Y	X		TP					
		Y			SO	R	C		SO	
		Y			L W				W	
York	d	-	-	-	-	1323	-	1350	-	-
Hull	d	-	-	-	-	-	-	-	-	-
Selby	d	-	-	-	-	-	-	-	-	-
Garforth	d	-	-	-	-	1343	-	-	-	-
Leeds	d	1347	1347	1347	-	1357	1412	1415	-	- 1417
Bramley	d	-	-	-	-	-	1419	-	-	-
New Pudsey	d	-	-	-	-	1407	1423	-	-	-
Bradford Interchange	a	-	-	-	-	1415	1431	-	-	-
Bradford Interchange	d	-	-	-	-	1418	1433	-	-	-
Low Moor	d	-	-	-	-	-	-	-	-	-
Halifax	d	-	-	-	-	1429	1445	-	-	-
Cottingley	d	1352	1352	1352	-	-	-	-	-	-
Morley	d	1356	1356	1356	-	-	-	-	-	1426
Batley	d	1401	1401	1401	-	-	-	-	-	1431
Dewsbury	d	1404	1404	1404	-	-	-	1426	-	1435
Ravensthorpe	d	1407	1407	1407	-	-	-	-	-	-
Castleford	d	-	-	-	-	-	-	-	-	-
Normanton	d	-	-	-	-	-	-	-	-	-
Wakefield Kirkgate	d	-	-	-	-	-	-	-	-	-
Mirfield	d	1411	1411	1411	-	-	-	-	-	1442
Brighouse	a	-	-	-	-	-	-	1434	-	1449
Brighouse	d	-	-	-	-	-	-	1436	-	1450
Deighton	d	1415	1417	1417	-	-	-	-	-	-
Huddersfield	a	1419	1422	1422	-	-	-	-	-	-
Sowerby Bridge	d	-	-	-	-	-	-	-	-	1459
Mytholmroyd	d	-	-	-	-	-	-	-	-	1505
Hebden Bridge	d	-	-	-	-	1441	1457	-	-	1508
Burnley Manchester Road	a	-	-	-	-	1501	-	-	-	-
Blackburn	a	-	-	-	-	1519	-	-	-	-
Preston	a	-	-	-	-	1538	-	-	-	-
Poulton-le-Fylde	d	-	-	-	-	1558	-	-	-	-
Blackpool North	a	-	-	-	-	1604	-	-	-	-
Todmorden	d	-	-	-	-	-	1503	-	1456	- 1516
Walsden	d	-	-	-	-	-	-	-	-	1519
Littleborough	d	-	-	-	-	-	-	-	1503	- 1525
Smithy Bridge	d	-	-	-	-	-	-	-	1505	- 1528
Rochdale	d	-	-	-	1452	-	1514	-	1510	1521 1532
Castleton	d	-	-	-	1455	-	-	-	-	1524
Mills Hill	d	-	-	-	1500	-	-	-	-	1529
Moston	d	-	-	-	1503	-	-	-	-	1532
Manchester Victoria	a	-	-	-	1512	-	1529	1516	1525	1541 1547
Wigan Wallgate	a	-	-	-	-	-	-	-	1611	- 1640
Wigan North Western	a	-	-	-	-	-	-	-	-	-
Newton-le-Willows	d	-	-	-	-	-	-	1537a	-	-
Warrington Bank Quay	d	-	-	-	-	-	-	-	-	-
Chester	a	-	-	-	-	-	-	-	-	-

Notes
a Arrival time.
C To Clitheroe.
L To Liverpool Lime Street.
R To Rainford.
W From 5 August.
X Until 9 September.
Y From 16 September.
SO Saturdays only.
SX Mondays to Fridays only.
TP Service operated by TransPennine Express.

Leeds to Manchester Victoria (Calder Valley)

Mondays to Saturdays									
	SO	SX	TP	GC	TP	TP	TP		
	V		SO	SX	SO	SX	SO		
	Y		Y	K	X	X	Y		
York d	-	-	1420	-	-	-	-	-	-
Hull d	-	-	-	-	-	-	-	-	-
Selby d	-	-	-	-	-	-	-	-	-
Garforth d	-	-	-	-	-	-	-	-	-
Leeds d	1417	1417	1443	1445	-	-	1447	1447	1447
Bramley d	-	-	1449	-	-	-	-	-	-
New Pudsey d	-	-	1453	-	-	-	-	-	-
Bradford Interchange a	-	-	1501	-	-	-	-	-	-
Bradford Interchange d	-	-	1504	-	1436	1450	-	-	-
Low Moor d	-	-	1510	-	1443	1456	-	-	-
Halifax d	-	-	1516	-	1450	1503	-	-	-
Cottingley d	-	-	-	-	-	1452	1452	1452	-
Morley d	1426	1426	-	-	-	1456	1456	1456	-
Batley d	1431	1431	-	-	-	1501	1501	1501	-
Dewsbury d	1435	1435	-	1457	-	1504	1504	1504	-
Ravensthorpe d	-	-	-	-	-	1507	1507	1507	-
Castleford d	-	-	-	-	-	-	-	-	-
Normanton d	-	-	-	-	-	-	-	-	-
Wakefield Kirkgate d	-	-	-	-	1537a	-	-	-	-
Mirfield d	1442	1442	-	-	-	1511	1511	1511	-
Brighouse a	1451	1451	-	1505	1500	-	-	-	-
Brighouse d	1452	1452	-	1506	1500	-	-	-	-
Deighton d	-	-	-	-	-	1517	1517	1515	-
Huddersfield a	-	-	-	1513	-	1522	1522	1519	-
Sowerby Bridge d	1502	1502	1522	-	-	-	-	-	-
Mytholmroyd d	1507	1507	1527	-	-	-	-	-	-
Hebden Bridge d	1512	1512	1531	-	-	-	-	-	-
Burnley Manchester Road a	-	-	-	-	-	-	-	-	-
Blackburn a	-	-	-	-	-	-	-	-	-
Preston a	-	-	-	-	-	-	-	-	-
Poulton-le-Fylde d	-	-	-	-	-	-	-	-	-
Blackpool North a	-	-	-	-	-	-	-	-	-
Todmorden d	1521	1521	1537	-	-	-	-	-	-
Walsden d	1524	1524	-	-	-	-	-	-	-
Littleborough d	1530	1530	-	-	-	-	-	-	-
Smithy Bridge d	1533	1533	-	-	-	-	-	-	-
Rochdale d	1537	1537	1547	-	-	-	-	-	1552
Castleton d	-	-	-	-	-	-	-	-	1555
Mills Hill d	-	-	-	-	-	-	-	-	1600
Moston d	-	-	-	-	-	-	-	-	1603
Manchester Victoria a	1552	1552	1601	1551	-	-	-	-	1613
Wigan Wallgate a	1640	1640	-	-	-	-	-	-	-
Wigan North Western a	-	-	-	-	-	-	-	-	-
Newton-le-Willows d	-	-	1626	-	-	-	-	-	-
Warrington Bank Quay d	-	-	1639	-	-	-	-	-	-
Chester a	-	-	1709	-	-	-	-	-	-

Notes
a Arrival time.
K To London Kings Cross.
V Until 29 July.
X Until 9 September.
Y From 16 September.

SO Saturdays only.
SX Mondays to Fridays only.
GC Service operated by Grand Central.
TP Service operated by TransPennine Express.

Leeds to Manchester Victoria (Calder Valley)

Mondays to Saturdays									
	TP	GC							
	SO	SO							
	L	Y	R	K	V	SX	W	C	
York d	1423	-	1450	-	-	-	-	-	-
Hull d	-	-	-	-	-	-	-	-	-
Selby d	-	-	-	-	-	-	-	-	-
Garforth d	1443	-	-	-	-	-	-	-	-
Leeds d	1457	1512	1515	-	-	1517	1517	1517	-
Bramley d	-	1519	-	-	-	-	-	-	1549
New Pudsey d	1507	1523	-	-	-	-	-	-	1553
Bradford Interchange a	1515	1531	-	-	-	-	-	-	1601
Bradford Interchange d	1518	1533	-	-	1529	-	-	-	1604
Low Moor d	-	-	-	-	1535	-	-	-	1610
Halifax d	1529	1545	-	-	1542	-	-	-	1616
Cottingley d	-	-	-	-	-	-	-	-	-
Morley d	-	-	-	-	1526	1526	1526	-	-
Batley d	-	-	-	-	1531	1531	1531	-	-
Dewsbury d	-	-	1526	-	1535	1535	1535	-	-
Ravensthorpe d	-	-	-	-	-	-	-	-	-
Castleford d	-	-	-	-	-	-	-	-	-
Normanton d	-	-	-	-	-	-	-	-	-
Wakefield Kirkgate d	-	-	-	-	1615a	-	-	-	-
Mirfield d	-	-	-	-	1542	1542	1542	-	-
Brighouse a	-	-	1534	-	1551	1551	1549	-	-
Brighouse d	-	-	1536	-	1552	1552	1550	-	-
Deighton d	-	-	-	-	-	-	-	-	-
Huddersfield a	-	-	-	-	-	-	-	-	-
Sowerby Bridge d	-	-	-	-	1602	1602	1559	-	1622
Mytholmroyd d	-	-	-	-	1607	1607	1605	-	1627
Hebden Bridge d	1541	1557	-	-	1612	1612	1608	-	1631
Burnley Manchester Road a	1601	-	-	-	-	-	-	-	-
Blackburn a	1619	-	-	-	-	-	-	-	-
Preston a	1638	-	-	-	-	-	-	-	-
Poulton-le-Fylde d	1658	-	-	-	-	-	-	-	-
Blackpool North a	1704	-	-	-	-	-	-	-	-
Todmorden d	-	1603	-	1556	-	1621	1621	1616	-
Walsden d	-	-	-	-	-	1624	1624	1619	-
Littleborough d	-	-	-	1603	-	1630	1630	1625	-
Smithy Bridge d	-	-	-	1605	-	1633	1633	1628	-
Rochdale d	-	1614	-	1610	-	1637	1637	1632	1619
Castleton d	-	-	-	-	-	-	-	1622	-
Mills Hill d	-	-	-	-	-	-	-	1627	-
Moston d	-	-	-	-	-	-	-	1630	-
Manchester Victoria a	-	1629	1616	1625	-	1652	1652	1647	1639
Wigan Wallgate a	-	-	-	1711	-	1740	1740	1740	-
Wigan North Western a	-	-	-	-	-	-	-	-	-
Newton-le-Willows d	-	-	1639a	-	-	-	-	-	1726
Warrington Bank Quay d	-	-	-	-	-	-	-	-	1739
Chester a	-	-	-	-	-	-	-	-	1809

Notes
a Arrival time.
C To Clitheroe.
K To London Kings Cross.
L To Liverpool Lime Street.
R To Rainford.
Y From 16 September.

V Until 29 July.
W From 5 August.
SO Saturdays only.
SX Mondays to Fridays only.
GC Service operated by Grand Central.
TP Service operated by TransPennine Express.

Leeds to Manchester Victoria (Calder Valley)

Mondays to Saturdays									
	TP	TP	TP	TP		TP			
	SO	SO	SO	SX		SO			
	Y	Y	X			L	Y	R	
York d	1520	-	-	-	-	1523	-	1550	-
Hull d	-	-	-	-	-	-	-	-	-
Selby d	-	-	-	-	-	-	-	-	-
Garforth d	-	-	-	-	-	1543	-	-	-
Leeds d	1545	-	1547	1547	1547	-	1557	1612	1615
Bramley d	-	-	-	-	-	-	-	1619	-
New Pudsey d	-	-	-	-	-	-	1607	1623	-
Bradford Interchange a	-	-	-	-	-	-	1615	1631	-
Bradford Interchange d	-	1536	-	-	-	-	1618	1633	-
Low Moor d	-	1543	-	-	-	-	-	-	-
Halifax d	-	1550	-	-	-	-	1629	1645	-
Cottingley d	-	-	1552	1552	1552	-	-	-	-
Morley d	-	-	1556	1556	1556	-	-	-	-
Batley d	-	-	1601	1601	1601	-	-	-	-
Dewsbury d	1557	-	1604	1604	1604	-	-	-	1627
Ravensthorpe d	-	-	1607	1607	1607	-	-	-	-
Castleford d	-	-	-	-	-	-	-	-	-
Normanton d	-	-	-	-	-	-	-	-	-
Wakefield Kirkgate d	-	-	-	-	-	-	-	-	-
Mirfield d	-	-	1611	1611	1611	-	-	-	-
Brighouse a	1605	1600	-	-	-	-	-	-	1635
Brighouse d	1606	1600	-	-	-	-	-	-	1636
Deighton d	-	-	1615	1617	1617	-	-	-	-
Huddersfield a	-	1613	1619	1622	1622	-	-	-	-
Sowerby Bridge d	-	-	-	-	-	-	-	-	-
Mytholmroyd d	-	-	-	-	-	-	-	-	-
Hebden Bridge d	-	-	-	-	-	-	1641	1657	-
Burnley Manchester Road a	-	-	-	-	-	-	1701	-	-
Blackburn a	-	-	-	-	-	-	1719	-	-
Preston a	-	-	-	-	-	-	1738	-	-
Poulton-le-Fylde d	-	-	-	-	-	-	1758	-	-
Blackpool North a	-	-	-	-	-	-	1804	-	-
Todmorden d	-	-	-	-	-	-	1703	-	1656
Walsden d	-	-	-	-	-	-	-	-	-
Littleborough d	-	-	-	-	-	-	-	-	1703
Smithy Bridge d	-	-	-	-	-	-	-	-	1705
Rochdale d	-	-	-	-	-	1653	-	1714	1710
Castleton d	-	-	-	-	-	1656	-	-	-
Mills Hill d	-	-	-	-	-	1701	-	-	-
Moston d	-	-	-	-	-	1704	-	-	-
Manchester Victoria a	1651	-	-	-	-	1713	-	1729	1716
Wigan Wallgate a	-	-	-	-	-	-	-	-	1811
Wigan North Western a	-	-	-	-	-	-	-	-	-
Newton-le-Willows d	-	-	-	-	-	-	-	-	1737a
Warrington Bank Quay d	-	-	-	-	-	-	-	-	-
Chester a	-	-	-	-	-	-	-	-	-

Notes
a Arrival time.
L To Liverpool Lime Street.
R To Rainford.
X Until 9 September.

Y From 16 September.
SO Saturdays only.
SX Mondays to Fridays only.
TP Service operated by TransPennine Express.

Leeds to Manchester Victoria (Calder Valley)

Mondays to Saturdays									
		C	SO W	SO V	SX	TP SO Y	TP SO Y	TP SO X	TP SX
York	d	-	-	-	-	1619	-	-	-
Hull	d	-	-	-	-	-	-	-	-
Selby	d	-	-	-	-	-	-	-	-
Garforth	d	-	-	-	-	-	-	-	-
Leeds	d	-	1617	1617	1617	1643 1645	-	1647 1647	1647
Bramley	d	-	-	-	-	1649	-	-	-
New Pudsey	d	-	-	-	-	1653	-	-	-
Bradford Interchange	a	-	-	-	-	1701	-	-	-
Bradford Interchange	d	-	-	-	-	1704	-	1636	-
Low Moor	d	-	-	-	-	1710	-	1643	-
Halifax	d	-	-	-	-	1716	-	1651	-
Cottingley	d	-	-	-	-	-	-	1652 1652	1652
Morley	d	-	1626	1626	1626	-	-	1656 1656	1656
Batley	d	-	1631	1631	1631	-	-	1701 1701	1701
Dewsbury	d	-	1634	1634	1634	-	1657	1704 1704	1704
Ravensthorpe	d	-	1637	1637	1637	-	-	1707 1707	1707
Castleford	d	-	-	-	-	-	-	-	-
Normanton	d	-	-	-	-	-	-	-	-
Wakefield Kirkgate	d	-	-	-	-	-	-	-	-
Mirfield	d	-	1642	1642	1642	-	-	1711 1711	1711
Brighouse	a	-	1649	1651	1651	-	1705 1700	-	-
Brighouse	d	-	1650	1652	1652	-	1706 1701	-	-
Deighton	d	-	-	-	-	-	-	1715 1717	1717
Huddersfield	a	-	-	-	-	-	-	1713 1719	1722 1722
Sowerby Bridge	d	-	1659	1702	1702	1722	-	-	-
Mytholmroyd	d	-	1705	1707	1707	1727	-	-	-
Hebden Bridge	d	-	1708	1712	1712	1731	-	-	-
Burnley Manchester Road	a	-	-	-	-	-	-	-	-
Blackburn	a	-	-	-	-	-	-	-	-
Preston	a	-	-	-	-	-	-	-	-
Poulton-le-Fylde	d	-	-	-	-	-	-	-	-
Blackpool North	a	-	-	-	-	-	-	-	-
Todmorden	d	-	1716	1721	1721	1737	-	-	-
Walsden	d	-	1719	1724	1724	-	-	-	-
Littleborough	d	-	1725	1730	1730	-	-	-	-
Smithy Bridge	d	-	1728	1733	1733	-	-	-	-
Rochdale	d	1721	1732	1737	1737	1747	-	-	-
Castleton	d	1724	-	-	-	-	-	-	-
Mills Hill	d	1729	-	-	-	-	-	-	-
Moston	d	1732	-	-	-	-	-	-	-
Manchester Victoria	a	1741	1747	1752	1752	1802 1751	-	-	-
Wigan Wallgate	a	-	1840	1840	1840	-	-	-	-
Wigan North Western	a	-	-	-	-	-	-	-	-
Newton-le-Willows	d	-	-	-	-	1826	-	-	-
Warrington Bank Quay	d	-	-	-	-	1839	-	-	-
Chester	a	-	-	-	-	1909	-	-	-

Notes
C To Clitheroe.
V Until 29 July.
W From 5 August.
X Until 9 September.
Y From 16 September.
SO Saturdays only.
SX Mondays to Fridays only.
TP Service operated by TransPennine Express.

Leeds to Manchester Victoria (Calder Valley)

Mondays to Saturdays									
			SO	SX		TP SO L Y	R	C	SO W
York	d	-	1623 1623	-	1650	-	-	-	-
Hull	d	-	-	-	-	-	-	-	-
Selby	d	-	-	-	-	-	-	-	-
Garforth	d	-	-	-	-	-	-	-	-
Leeds	d	-	1657 1657	1712 1715	-	-	-	-	1717
Bramley	d	-	-	1719	-	-	-	-	-
New Pudsey	d	-	1707 1708	1723	-	-	-	-	-
Bradford Interchange	a	-	1715 1716	1731	-	-	-	-	-
Bradford Interchange	d	-	1718 1719	1733	-	-	-	1736	-
Low Moor	d	-	-	-	-	-	-	1743	-
Halifax	d	-	1729 1730	1745	-	-	-	1750	-
Cottingley	d	-	-	-	-	-	-	-	1724
Morley	d	-	-	-	-	-	-	-	1728
Batley	d	-	-	-	-	-	-	-	1733
Dewsbury	d	-	-	-	1727	-	-	-	1737
Ravensthorpe	d	-	-	-	-	-	-	-	-
Castleford	d	-	-	-	-	-	-	1630	-
Normanton	d	-	-	-	-	-	-	1642	-
Wakefield Kirkgate	d	-	-	-	-	-	-	1654	-
Mirfield	d	-	-	-	-	-	-	1729	1744
Brighouse	a	-	-	-	1735	-	-	1800 1751	-
Brighouse	d	-	-	-	1736	-	-	1800 1752	-
Deighton	d	-	-	-	-	-	-	1739	-
Huddersfield	a	-	-	-	-	-	-	1748 1813	-
Sowerby Bridge	d	-	1735 1736	-	-	-	-	-	1801
Mytholmroyd	d	-	-	-	-	-	-	-	1806
Hebden Bridge	d	-	1741 1742	1801	-	-	-	-	1810
Burnley Manchester Road	a	-	1801 1801	-	-	-	-	-	-
Blackburn	a	-	1819 1820	-	-	-	-	-	-
Preston	a	-	1838 1838	-	-	-	-	-	-
Poulton-le-Fylde	d	-	1858 1858	-	-	-	-	-	-
Blackpool North	a	-	1904 1904	-	-	-	-	-	-
Todmorden	d	-	-	1809	-	1756	-	-	1817
Walsden	d	-	-	-	-	-	-	-	1820
Littleborough	d	-	-	-	-	1803	-	-	1827
Smithy Bridge	d	-	-	-	-	1805	-	-	1829
Rochdale	d	1752	-	-	1819	-	1810 1824	-	1834
Castleton	d	1755	-	-	-	-	1827	-	-
Mills Hill	d	1800	-	-	-	-	1832	-	-
Moston	d	1803	-	-	-	-	1835	-	-
Manchester Victoria	a	1813	-	-	1834 1816	1825 1842	-	-	1851
Wigan Wallgate	a	-	-	-	-	1911	-	-	1940
Wigan North Western	a	-	-	-	-	-	-	-	-
Newton-le-Willows	d	-	-	-	1840a	-	-	-	-
Warrington Bank Quay	d	-	-	-	-	-	-	-	-
Chester	a	-	-	-	-	-	-	-	-

Notes
a Arrival time.
C To Clitheroe.
R To Rainford.
L Runs from 16 September. To Liverpool Lime Street.
W From 5 August.
Y From 16 September.
SO Saturdays only.
SX Mondays to Fridays only.
TP Service operated by TransPennine Express.
Bus Service - heavy luggage, dogs, bicycles and pushchairs may not be carried.

Leeds to Manchester Victoria (Calder Valley)

Mondays to Saturdays									
			SO V	SX		TP SO Y	TP SO Y	TP SO X	TP SX
York	d	-	-	-	1720	-	-	-	1723 -
Hull	d	-	-	-	-	-	-	-	-
Selby	d	-	-	-	-	-	-	-	-
Garforth	d	-	-	-	-	-	-	-	1744 -
Leeds	d	1717 1717	1743 1745	1747 1747	1747 1747	-	-	-	1757 1812
Bramley	d	-	-	1750	-	-	-	-	1819
New Pudsey	d	-	-	1754	-	-	-	-	1808 1823
Bradford Interchange	a	-	-	1802	-	-	-	-	1816 1831
Bradford Interchange	d	-	-	1804	-	-	-	-	1819 1834
Low Moor	d	-	-	1810	-	-	-	-	-
Halifax	d	-	-	1816	-	-	-	-	1830 1845
Cottingley	d	1724 1724	-	-	1752 1752	1752	-	-	-
Morley	d	1728 1728	-	-	1756 1756	1756	-	-	-
Batley	d	1733 1733	-	-	1801 1801	1801	-	-	-
Dewsbury	d	1737 1737	-	1757	1804 1804	1804	-	-	-
Ravensthorpe	d	-	-	-	1807 1807	1807	-	-	-
Castleford	d	-	-	-	-	-	-	-	-
Normanton	d	-	-	-	-	-	-	-	-
Wakefield Kirkgate	d	-	-	-	-	-	-	-	-
Mirfield	d	1744 1744	-	-	1811 1811	1811	-	-	-
Brighouse	a	1752 1752	-	1805	-	-	-	-	-
Brighouse	d	1752 1752	-	1806	-	-	-	-	-
Deighton	d	-	-	-	1815 1817	1817	-	-	-
Huddersfield	a	-	-	-	1819 1822	1822	-	-	-
Sowerby Bridge	d	1802 1802	1822	-	-	-	-	-	1836 -
Mytholmroyd	d	1807 1807	1827	-	-	-	-	-	-
Hebden Bridge	d	1812 1812	1831	-	-	-	-	-	1842 1857
Burnley Manchester Road	a	-	-	-	-	-	-	-	1902 -
Blackburn	a	-	-	-	-	-	-	-	1919 -
Preston	a	-	-	-	-	-	-	-	1939 -
Poulton-le-Fylde	d	-	-	-	-	-	-	-	1959 -
Blackpool North	a	-	-	-	-	-	-	-	2006 -
Todmorden	d	1821 1821	1837	-	-	-	-	-	1904
Walsden	d	1824 1824	-	-	-	-	-	-	-
Littleborough	d	1830 1830	-	-	-	-	-	-	-
Smithy Bridge	d	1833 1833	-	-	-	-	-	-	-
Rochdale	d	1837 1837	1847	-	-	-	-	1852	1916
Castleton	d	-	-	-	-	-	-	1855	-
Mills Hill	d	-	-	-	-	-	-	1900	-
Moston	d	-	-	-	-	-	-	1903	-
Manchester Victoria	a	1852 1852	1901 1855	-	-	-	-	1912	1930
Wigan Wallgate	a	1940 1940	-	-	-	-	-	-	-
Wigan North Western	a	-	-	-	-	-	-	-	-
Newton-le-Willows	d	-	-	1927	-	-	-	-	-
Warrington Bank Quay	d	-	-	1939	-	-	-	-	-
Chester	a	-	-	2001	-	-	-	-	-

Notes
V Until 29 July.
X Until 9 September.
Y From 16 September.
SO Saturdays only.
SX Mondays to Fridays only.
TP Service operated by TransPennine Express.

Leeds to Manchester Victoria (Calder Valley)

Mondays to Saturdays										
	TP							TP	TP	
	SO			SO	SO	SX		SO	SO	
	L Y		C	W	V			Y	Y	
York	d	1750	-	-	-	-	-	-	1818	-
Hull	d	-	-	-	-	-	-	-	-	-
Selby	d	-	-	-	-	-	-	-	-	-
Garforth	d	-	-	-	-	-	-	-	-	-
Leeds	d	1815	-	-	1817	1817	1817	-	1843	1845 1847
Bramley	d	-	-	-	-	-	-	-	1850	-
New Pudsey	d	-	-	-	-	-	-	-	-	-
Bradford Interchange	a	-	-	-	-	-	-	-	1902	-
Bradford Interchange	d	-	-	-	-	-	-	-	1838	1904 -
Low Moor	d	-	-	-	-	-	-	-	1844	1910 -
Halifax	d	-	-	-	-	-	-	-	1852	1916 -
Cottingley	d	-	-	-	-	-	-	-	-	1852
Morley	d	-	-	-	1826	1826	1826	-	-	1856
Batley	d	-	-	-	1831	1831	1831	-	-	1901
Dewsbury	d	1826	-	-	1835	1835	1835	-	-	1857 1904
Ravensthorpe	d	-	-	-	-	-	-	-	-	1907
Castleford	d	-	-	-	-	-	-	-	-	-
Normanton	d	-	-	-	-	-	-	-	-	-
Wakefield Kirkgate	d	-	-	-	-	-	-	-	-	-
Mirfield	d	-	-	-	1842	1842	1842	-	-	1911
Brighouse	a	1834	-	-	1851	1851	1851	1901	-	1905 -
Brighouse	d	1836	-	-	1852	1852	1852	1902	-	1906 -
Deighton	d	-	-	-	-	-	-	-	-	1915
Huddersfield	a	-	-	-	-	-	1914	-	-	1919
Sowerby Bridge	d	-	-	-	1901	1902	1902	-	1922	-
Mytholmroyd	d	-	-	-	1906	1907	1907	-	1927	-
Hebden Bridge	d	-	-	-	1910	1912	1912	-	1931	-
Burnley Manchester Road	a	-	-	-	-	-	-	-	-	-
Blackburn	a	-	-	-	-	-	-	-	-	-
Preston	a	-	-	-	-	-	-	-	-	-
Poulton-le-Fylde	d	-	-	-	-	-	-	-	-	-
Blackpool North	a	-	-	-	-	-	-	-	-	-
Todmorden	d	-	1857	-	1917	1921	1921	-	1937	-
Walsden	d	-	-	-	1920	1924	1924	-	-	-
Littleborough	d	-	1904	-	1927	1930	1930	-	-	-
Smithy Bridge	d	-	1907	-	1929	1933	1933	-	-	-
Rochdale	d	-	1911	1921	1934	1937	1937	-	1947	-
Castleton	d	-	-	1924	-	-	-	-	-	-
Mills Hill	d	-	-	1929	-	-	-	-	-	-
Moston	d	-	-	1932	-	-	-	-	-	-
Manchester Victoria	a	1916	1926	1941	1949	1952	1952	-	2001	1953 -
Wigan Wallgate	a	-	2012	-	2040	2040	2040	-	-	-
Wigan North Western	a	-	-	-	-	-	-	-	-	-
Newton-le-Willows	d	1940a	-	-	-	-	-	-	2026	-
Warrington Bank Quay	d	-	-	-	-	-	-	-	2039	-
Chester	a	-	-	-	-	-	-	-	2109	-

Notes
a Arrival time.
C To Clitheroe.
L To Liverpool Lime Street.
V Until 29 July.
W From 5 August.
Y From 16 September.
SO Saturdays only.
SX Mondays to Fridays only.
TP Service operated by TransPennine Express.

Leeds to Manchester Victoria (Calder Valley)

Mondays to Saturdays										
	TP	TP						TP		
	SO	SX						SO		SO
	X							L Y	C	W
York	d	-	-	-	1822	-	1850	-	-	-
Hull	d	-	-	-	-	-	-	-	-	-
Selby	d	-	-	-	-	-	-	-	-	-
Garforth	d	-	-	-	1842	-	-	-	-	-
Leeds	d	1847	1847	-	1857	1912	1915	-	-	1917
Bramley	d	-	-	-	-	1919	-	-	-	-
New Pudsey	d	-	-	-	1906	1923	-	-	-	-
Bradford Interchange	a	-	-	-	1915	1931	-	-	-	-
Bradford Interchange	d	-	-	-	1917	1933	-	-	-	-
Low Moor	d	-	-	-	-	-	-	-	-	-
Halifax	d	-	-	-	1928	1945	-	-	-	-
Cottingley	d	1852	1852	-	-	-	-	-	-	-
Morley	d	1856	1856	-	-	-	-	-	-	1926
Batley	d	1901	1901	-	-	-	-	-	-	1931
Dewsbury	d	1904	1904	-	-	-	1927	-	-	1935
Ravensthorpe	d	1907	1907	-	-	-	-	-	-	-
Castleford	d	-	-	-	-	-	-	-	1830	-
Normanton	d	-	-	-	-	-	-	-	1842	-
Wakefield Kirkgate	d	-	-	-	-	-	-	-	1854	-
Mirfield	d	1911	1911	-	-	-	-	-	1929	1942
Brighouse	a	-	-	-	-	1935	-	-	-	1949
Brighouse	d	-	-	-	-	1936	-	-	-	1950
Deighton	d	1917	1917	-	-	-	-	-	1939	-
Huddersfield	a	1922	1922	-	-	-	-	-	1948	-
Sowerby Bridge	d	-	-	-	1934	-	-	-	-	1959
Mytholmroyd	d	-	-	-	-	-	-	-	-	2005
Hebden Bridge	d	-	-	-	1941	1957	-	-	-	2008
Burnley Manchester Road	a	-	-	-	2001	-	-	-	-	-
Blackburn	a	-	-	-	2019	-	-	-	-	-
Preston	a	-	-	-	2039	-	-	-	-	-
Poulton-le-Fylde	d	-	-	-	2058	-	-	-	-	-
Blackpool North	a	-	-	-	2104	-	-	-	-	-
Todmorden	d	-	-	-	-	2003	-	1956	-	2016
Walsden	d	-	-	-	-	-	-	-	-	2019
Littleborough	d	-	-	-	-	-	-	2003	-	2025
Smithy Bridge	d	-	-	-	-	-	-	2005	-	2028
Rochdale	d	-	-	1952	-	2014	-	2010	2021	2032
Castleton	d	-	-	1955	-	-	-	-	2024	-
Mills Hill	d	-	-	2000	-	-	-	-	2029	-
Moston	d	-	-	2003	-	-	-	-	2032	-
Manchester Victoria	a	-	-	2012	-	2029	2015	2025	2041	- 2047
Wigan Wallgate	a	-	-	-	-	-	-	2112	-	2140
Wigan North Western	a	-	-	-	-	-	-	-	-	-
Newton-le-Willows	d	-	-	-	-	-	-	2038a	-	-
Warrington Bank Quay	d	-	-	-	-	-	-	-	-	-
Chester	a	-	-	-	-	-	-	-	-	-

Notes
a Arrival time.
C To Clitheroe.
L To Liverpool Lime Street.
W From 5 August.
X Until 9 September.
Y From 16 September.
SO Saturdays only.
SX Mondays to Fridays only.
TP Service operated by TransPennine Express.
Bus Service - heavy luggage, dogs, bicycles and pushchairs may not be carried.

Leeds to Manchester Victoria (Calder Valley)

Mondays to Saturdays										
								TP	TP	TP
								SO	SO	SO
								Y	Y	M X
										SX M
York	d	-	-	-	1919	-	-	-	-	1923 -
Hull	d	-	-	-	-	-	-	-	-	-
Selby	d	-	-	-	-	-	-	-	-	-
Garforth	d	-	-	-	-	-	-	-	-	1943 -
Leeds	d	1917	1917	1943	1945	-	1947	1947	1947	1957 2012
Bramley	d	-	-	1949	-	-	-	-	-	- 2019
New Pudsey	d	-	-	1953	-	-	-	-	-	2006 2023
Bradford Interchange	a	-	-	2001	-	-	-	-	-	2015 2031
Bradford Interchange	d	-	-	2004	-	1937	-	-	-	2017 2034
Low Moor	d	-	-	2010	-	1943	-	-	-	-
Halifax	d	-	-	2016	-	1951	-	-	-	2028 2045
Cottingley	d	-	-	-	-	-	1952	1952	1952	-
Morley	d	1926	1926	-	-	-	1955	1955	1956	-
Batley	d	1931	1931	-	-	-	2000	2000	2001	-
Dewsbury	d	1935	1935	-	1957	-	2003	2003	2004	-
Ravensthorpe	d	-	-	-	-	-	2006	2006	2007	-
Castleford	d	-	-	-	-	-	-	-	-	-
Normanton	d	-	-	-	-	-	-	-	-	-
Wakefield Kirkgate	d	-	-	-	-	-	-	-	-	-
Mirfield	d	1942	1942	-	-	-	2010	2010	2011	-
Brighouse	a	1951	1951	-	2005	2000	-	-	-	-
Brighouse	d	1952	1952	-	2006	2000	-	-	-	-
Deighton	d	-	-	-	-	-	2014	2017	2018	-
Huddersfield	a	-	-	-	-	2013	2018	2020	2021	-
Sowerby Bridge	d	2002	2002	2022	-	-	-	-	-	-
Mytholmroyd	d	2007	2007	2027	-	-	-	-	-	-
Hebden Bridge	d	2012	2012	2031	-	-	-	-	-	2041 2057
Burnley Manchester Road	a	-	-	-	-	-	-	-	-	2101 -
Blackburn	a	-	-	-	-	-	-	-	-	2119 -
Preston	a	-	-	-	-	-	-	-	-	2139 -
Poulton-le-Fylde	d	-	-	-	-	-	-	-	-	2158 -
Blackpool North	a	-	-	-	-	-	-	-	-	2206 -
Todmorden	d	2021	2021	2037	-	-	-	-	-	2103
Walsden	d	2024	2024	-	-	-	-	-	-	-
Littleborough	d	2030	2030	-	-	-	-	-	-	-
Smithy Bridge	d	2033	2033	-	-	-	-	-	-	-
Rochdale	d	2037	2037	2047	-	-	-	-	-	2114
Castleton	d	-	-	-	-	-	-	-	-	-
Mills Hill	d	-	-	-	-	-	-	-	-	-
Moston	d	-	-	-	-	-	-	-	-	-
Manchester Victoria	a	2052	2052	2101	2051	-	-	-	-	2129
Wigan Wallgate	a	2140	2140	-	-	-	-	-	-	-
Wigan North Western	a	-	-	-	-	-	-	-	-	-
Newton-le-Willows	d	-	-	2126	-	-	-	-	-	-
Warrington Bank Quay	d	-	-	2139	-	-	-	-	-	-
Chester	a	-	-	2201	-	-	-	-	-	-

Notes
M To Manchester Piccadilly.
V Until 29 July.
X Until 9 September.
Y From 16 September.
SO Saturdays only.
SX Mondays to Fridays only.
TP Service operated by TransPennine Express.

Leeds to Manchester Victoria (Calder Valley)

Mondays to Saturdays										
	TP								TP	
	SO		SX	SO	SX	SO	SO		SO	
	L Y		C	C	W	V			Y	
York	d	1949	-	-	-	-	-	-	-	2019
Hull	d	-	-	-	-	-	-	-	-	-
Selby	d	-	-	-	-	-	-	-	-	-
Garforth	d	-	-	-	-	-	-	-	-	-
Leeds	d	2016	-	-	2017	2018	2018	-	2042	2045
Bramley	d	-	-	-	-	-	-	-	2049	-
New Pudsey	d	-	-	-	-	-	-	-	2053	-
Bradford Interchange	a	-	-	-	-	-	-	-	2101	-
Bradford Interchange	d	-	-	-	-	-	-	2038	2104	-
Low Moor	d	-	-	-	-	-	-	2044	2110	-
Halifax	d	-	-	-	-	-	-	2052	2116	-
Cottingley	d	-	-	-	-	-	-	-	-	-
Morley	d	-	-	-	2026	2026	2026	-	-	-
Batley	d	-	-	-	2031	2031	2031	-	-	-
Dewsbury	d	2027	-	-	2035	2035	2035	-	-	2057
Ravensthorpe	d	-	-	-	-	-	-	-	-	-
Castleford	d	-	-	-	-	-	-	-	-	-
Normanton	d	-	-	-	-	-	-	-	-	-
Wakefield Kirkgate	d	-	-	-	-	-	-	-	-	-
Mirfield	d	-	-	-	2042	2042	2042	-	-	-
Brighouse	a	2035	-	-	2051	2049	2051	2101	-	2105
Brighouse	d	2036	-	-	2052	2050	2052	2102	-	2106
Deighton	d	-	-	-	-	-	-	-	-	-
Huddersfield	a	-	-	-	-	-	2113	-	-	-
Sowerby Bridge	d	-	-	-	2102	2059	2102	-	2122	-
Mytholmroyd	d	-	-	-	2107	2105	2107	-	2127	-
Hebden Bridge	d	-	-	-	2112	2108	2112	-	2131	-
Burnley Manchester Road	a	-	-	-	-	-	-	-	-	-
Blackburn	a	-	-	-	-	-	-	-	-	-
Preston	a	-	-	-	-	-	-	-	-	-
Poulton-le-Fylde	d	-	-	-	-	-	-	-	-	-
Blackpool North	a	-	-	-	-	-	-	-	-	-
Todmorden	d	-	2056	-	2121	2116	2121	-	2137	-
Walsden	d	-	-	-	2124	2119	2124	-	-	-
Littleborough	d	-	2103	-	2130	2125	2130	-	-	-
Smithy Bridge	d	-	2105	-	2133	2128	2133	-	-	-
Rochdale	d	-	2110	2121	2122	2137	2132	2137	-	2147
Castleton	d	-	-	2124	2125	-	-	-	-	-
Mills Hill	d	-	-	2129	2130	-	-	-	-	-
Moston	d	-	-	2132	2133	-	-	-	-	-
Manchester Victoria	a	2116	2125	2141	2141	2152	2147	2152	-	2204 2152
Wigan Wallgate	a	-	2212	-	-	-	-	-	-	-
Wigan North Western	a	-	-	-	2241	2241	2241	-	-	-
Newton-le-Willows	d	2139a	-	-	-	-	-	-	-	-
Warrington Bank Quay	d	-	-	-	-	-	-	-	-	-
Chester	a	-	-	-	-	-	-	-	-	-

Notes
a Arrival time.
C To Clitheroe.
L To Liverpool Lime Street.
V Until 29 July.
W From 5 August.
Y From 16 September.
SO Saturdays only.
SX Mondays to Fridays only.
TP Service operated by TransPennine Express.

Leeds to Manchester Victoria (Calder Valley)

Mondays to Saturdays										
	TP	TP	TP					TP	FSX	FSO
	SO	SO	SX		SO	SX		SO		S
	Y	M X	M	C				L Y		
York	d	-	-	-	2023	2023	-	2050	-	-
Hull	d	-	-	-	-	-	-	-	-	-
Selby	d	-	-	-	-	-	-	-	-	-
Garforth	d	-	-	-	2043	2043	-	-	-	-
Leeds	d	2047	2047	2047	-	2058	2059	2112	2115	-
Bramley	d	-	-	-	-	-	-	2119	-	-
New Pudsey	d	-	-	-	-	2107	2108	2123	-	-
Bradford Interchange	a	-	-	-	-	2116	2116	2131	-	-
Bradford Interchange	d	-	-	-	-	2119	2119	2133	-	-
Low Moor	d	-	-	-	-	-	-	-	-	-
Halifax	d	-	-	-	-	2130	2130	2145	-	-
Cottingley	d	2052	2052	2052	-	-	-	-	-	-
Morley	d	2056	2056	2056	-	-	-	-	-	-
Batley	d	2101	2101	2101	-	-	-	-	-	-
Dewsbury	d	2104	2104	2104	-	-	-	2126	-	-
Ravensthorpe	d	2107	2107	2107	-	-	-	-	-	-
Castleford	d	-	-	-	-	-	-	-	-	-
Normanton	d	-	-	-	-	-	-	-	-	-
Wakefield Kirkgate	d	-	-	-	-	-	-	-	-	-
Mirfield	d	2111	2111	2111	-	-	-	-	-	-
Brighouse	a	-	-	-	-	-	-	2134	-	-
Brighouse	d	-	-	-	-	-	-	2136	-	-
Deighton	d	2115	2117	2117	-	-	-	-	-	-
Huddersfield	a	2119	2121	2121	-	-	-	-	-	-
Sowerby Bridge	d	-	-	-	-	-	-	-	-	-
Mytholmroyd	d	-	-	-	-	-	-	-	-	-
Hebden Bridge	d	-	-	-	-	2142	2142	2157	-	-
Burnley Manchester Road	a	-	-	-	-	2201	2202	-	-	-
Blackburn	a	-	-	-	-	2219	2219	-	-	-
Preston	a	-	-	-	-	2239	2239	-	-	-
Poulton-le-Fylde	d	-	-	-	-	2258	2258	-	-	-
Blackpool North	a	-	-	-	-	2306	2306	-	-	-
Todmorden	d	-	-	-	-	-	2203	-	2156	2156
Walsden	d	-	-	-	-	-	-	-	-	-
Littleborough	d	-	-	-	-	-	-	-	2203	2203
Smithy Bridge	d	-	-	-	-	-	-	-	2205	2205
Rochdale	d	-	-	-	2152	-	-	2214	-	2210 2210
Castleton	d	-	-	-	2155	-	-	-	-	-
Mills Hill	d	-	-	-	2200	-	-	-	-	-
Moston	d	-	-	-	2203	-	-	-	-	-
Manchester Victoria	a	-	-	-	2212	-	-	2229	2216	2225 2225
Wigan Wallgate	a	-	-	-	-	-	-	-	-	2323
Wigan North Western	a	-	-	-	-	-	-	-	-	-
Newton-le-Willows	d	-	-	-	-	-	-	2238	-	-
Warrington Bank Quay	d	-	-	-	-	-	-	-	-	-
Chester	a	-	-	-	-	-	-	-	-	-

Notes
C To Clitheroe.
L To Liverpool Lime Street.
M To Manchester Piccadilly.
S To Southport.
X Until 9 September.
Y From 16 September.
FSO Fridays and Saturdays only.
FSX Mondays to Thursdays only.
SO Saturdays only.
SX Mondays to Fridays only.
TP Service operated by TransPennine Express.

Leeds to Manchester Victoria (Calder Valley)

Mondays to Saturdays										
					TP	TP	TP	TP		
		SO	SX	SO	SO	SO	SX	SO		
		W		V	W	Y	M	M X		
York	d	-	-	-	-	2104	-	-	-	-
Hull	d	-	-	-	-	-	-	-	-	-
Selby	d	-	-	-	-	-	-	-	-	-
Garforth	d	-	-	-	-	-	-	-	-	-
Leeds	d	2117	2117	2117	-	2143	2145	2147	2147	-
Bramley	d	-	-	-	-	2150	-	-	-	-
New Pudsey	d	-	-	-	-	2154	-	-	-	-
Bradford Interchange	a	-	-	-	-	2202	-	-	-	-
Bradford Interchange	d	-	-	-	-	2136	2205	-	-	-
Low Moor	d	-	-	-	-	2143	2211	-	-	-
Halifax	d	-	-	-	-	2150	2217	-	-	-
Cottingley	d	-	-	-	-	-	2152	2152	2152	-
Morley	d	2126	2126	2126	-	-	2156	2156	2156	-
Batley	d	2131	2131	2131	-	-	2201	2201	2201	-
Dewsbury	d	2135	2135	2135	-	-	2157	2204	2204	2204
Ravensthorpe	d	-	-	-	-	-	2207	2207	2207	-
Castleford	d	-	-	-	-	-	-	-	-	-
Normanton	d	-	-	-	-	-	-	-	-	-
Wakefield Kirkgate	d	-	-	-	-	-	-	-	-	-
Mirfield	d	2142	2142	2142	-	-	2211	2211	2211	-
Brighouse	a	2149	2151	2151	2200	-	2205	-	-	-
Brighouse	d	2150	2152	2152	2200	-	2206	-	-	-
Deighton	d	-	-	-	-	-	2215	2217	2222	-
Huddersfield	a	-	-	-	2213	-	2219	2221	2226	-
Sowerby Bridge	d	2159	2204	2204	-	2223	-	-	-	-
Mytholmroyd	d	2205	2209	2209	-	2228	-	-	-	-
Hebden Bridge	d	2209	2213	2213	-	2232	-	-	-	-
Burnley Manchester Road	a	-	-	-	-	-	-	-	-	-
Blackburn	a	-	-	-	-	-	-	-	-	-
Preston	a	-	-	-	-	-	-	-	-	-
Poulton-le-Fylde	d	-	-	-	-	-	-	-	-	-
Blackpool North	a	-	-	-	-	-	-	-	-	-
Todmorden	d	2216	2221	2221	-	2238	-	-	-	-
Walsden	d	2219	2224	2224	-	-	-	-	-	-
Littleborough	d	2226	2230	2230	-	-	-	-	-	-
Smithy Bridge	d	2229	2233	2233	-	-	-	-	-	-
Rochdale	d	2233	2237	2237	-	2248	-	-	-	2252
Castleton	d	-	-	-	-	-	-	-	-	2255
Mills Hill	d	-	-	-	-	-	-	-	-	2300
Moston	d	-	-	-	-	-	-	-	-	2303
Manchester Victoria	a	2249	2253	2253	-	2302	2254	-	-	2312
Wigan Wallgate	a	-	-	-	-	-	-	-	-	-
Wigan North Western	a	-	-	-	-	-	-	-	-	-
Newton-le-Willows	d	-	-	-	-	-	-	-	-	-
Warrington Bank Quay	d	-	-	-	-	-	-	-	-	-
Chester	a	-	-	-	-	-	-	-	-	-

Notes
M To Manchester Piccadilly.
V Until 29 July.
W From 5 August.
X Until 9 September.
Y From 16 September.
SO Saturdays only.
SX Mondays to Fridays only.
TP Service operated by TransPennine Express.

Leeds to Manchester Victoria (Calder Valley)

Mondays to Saturdays											
		TP								TP	
		SO	SO	FSX	FO					SO	
		Y								M	X
York	d	2123	2141	-	-	-	-	-	-	-	-
Hull	d	-	-	-	-	-	-	-	-	-	-
Selby	d	-	-	-	-	-	-	-	-	-	-
Garforth	d	2143	-	-	-	-	-	-	-	-	-
Leeds	d	2157	2209	-	-	-	-	2212	2212	2242	2247
Bramley	d	-	-	-	-	-	-	2219	2219	2249	-
New Pudsey	d	2206	-	-	-	-	-	2223	2223	2253	-
Bradford Interchange	a	2215	-	-	-	-	-	2231	2231	2301	-
Bradford Interchange	d	2216	-	-	-	-	-	2220	2233	2303	-
Low Moor	d	-	-	-	-	-	-	2226	-	2309	-
Halifax	d	2227	-	-	-	-	-	2234	2245	2245	2316
Cottingley	d	-	-	-	-	-	-	-	-	-	2252
Morley	d	-	-	-	-	-	-	-	-	-	2256
Batley	d	-	-	-	-	-	-	-	-	-	2301
Dewsbury	d	-	2221	-	-	-	-	-	-	-	2304
Ravensthorpe	d	-	-	-	-	-	-	-	-	-	2307
Castleford	d	-	-	-	-	-	-	-	-	-	-
Normanton	d	-	-	-	-	-	-	-	-	-	-
Wakefield Kirkgate	d	-	-	-	-	-	-	-	-	-	-
Mirfield	d	-	-	-	-	-	-	-	-	-	2311
Brighouse	a	-	2229	-	-	-	-	2244	-	-	-
Brighouse	d	-	2230	-	-	-	-	2245	-	-	-
Deighton	d	-	-	-	-	-	-	-	-	-	2320
Huddersfield	a	-	-	-	-	-	-	2257	-	-	2323
Sowerby Bridge	d	-	-	-	-	-	-	-	-	-	2322
Mytholmroyd	d	-	-	-	-	-	-	-	-	-	2327
Hebden Bridge	d	2238	-	-	-	-	-	2257	2257	2330	-
Burnley Manchester Road	a	2256	-	-	-	-	-	-	-	-	-
Blackburn	a	2318	-	-	-	-	-	-	-	-	-
Preston	a	2339	-	-	-	-	-	-	-	-	-
Poulton-le-Fylde	d	2358	-	-	-	-	-	-	-	-	-
Blackpool North	a	0004	-	-	-	-	-	-	-	-	-
Todmorden	d	-	-	2256	2258	2258	-	2303	2303	2336	-
Walsden	d	-	-	-	-	-	-	-	-	-	2339
Littleborough	d	-	-	2303	2305	2305	-	-	-	-	2344
Smithy Bridge	d	-	-	2305	2307	2307	-	-	-	-	2347
Rochdale	d	-	-	2310	2312	2312	-	2314	2316	2351	-
Castleton	d	-	-	-	-	-	-	-	-	-	-
Mills Hill	d	-	-	-	-	-	-	-	-	-	-
Moston	d	-	-	-	-	-	-	-	-	-	-
Manchester Victoria	a	-	2318	2325	2327	2327	-	2330	2330	0005	-
Wigan Wallgate	a	-	-	-	-	0024	-	-	-	-	-
Wigan North Western	a	-	-	-	-	-	-	-	-	-	-
Newton-le-Willows	d	-	-	-	-	-	-	-	-	-	-
Warrington Bank Quay	d	-	-	-	-	-	-	-	-	-	-
Chester	a	-	-	-	-	-	-	-	-	-	-

Notes

M To Manchester Piccadilly.
X Until 9 September.
Y From 16 September.
FO Fridays only.
FSX Mondays to Thursdays only.
SO Saturdays only.
SX Mondays to Fridays only.
TP Service operated by TransPennine Express.

Leeds to Manchester Victoria (Calder Valley)

Mondays to Saturdays											
		TP	TP								
		SO	SX	SO	SX	SO	SO	SX	SO	SO	SX
		Y	W	Y	V	W					
York	d	2220	-	2219	2219	-	-	-	-	-	-
Hull	d	-	-	-	-	2203	-	-	-	-	-
Selby	d	-	-	-	-	2235	-	-	-	-	-
Garforth	d	-	-	2242	2242	-	-	-	-	-	-
Leeds	d	2247	2250	2257	2258	2300	-	-	-	-	-
Bramley	d	-	-	-	-	-	-	-	-	-	-
New Pudsey	d	-	-	2306	2306	-	-	-	-	-	-
Bradford Interchange	a	-	-	2315	2315	-	-	-	-	-	-
Bradford Interchange	d	-	-	2317	2317	-	2340	2340	2340	-	-
Low Moor	d	-	-	-	-	-	2346	2346	2358	-	-
Halifax	d	-	-	2328	2328	-	2354	2354	0018	-	-
Cottingley	d	2252	2305	-	-	-	-	-	-	-	-
Morley	d	2256	2315	-	-	-	-	-	-	-	-
Batley	d	2301	2325	-	-	-	-	-	-	-	-
Dewsbury	d	2304	2333	-	-	2311	-	-	-	-	-
Ravensthorpe	d	2307	2340	-	-	-	-	-	-	-	-
Castleford	d	-	-	-	-	-	-	-	-	-	-
Normanton	d	-	-	-	-	-	-	-	-	-	-
Wakefield Kirkgate	d	-	-	-	-	-	-	-	-	-	-
Mirfield	d	2311	2345	-	-	-	-	-	-	-	-
Brighouse	a	-	-	-	-	2319	0003	0003	0038	-	-
Brighouse	d	-	-	-	-	2320	0004	0004	0038	-	-
Deighton	d	2316	2355	-	-	-	-	-	-	-	-
Huddersfield	a	2320	0004	-	-	-	0015	0016	0053	-	-
Sowerby Bridge	d	-	-	-	-	-	-	-	-	-	-
Mytholmroyd	d	-	-	-	-	-	-	-	-	-	-
Hebden Bridge	d	-	-	2340	2340	-	-	-	-	-	-
Burnley Manchester Road	a	-	-	2359	2359	-	-	-	-	-	-
Blackburn	a	-	-	0017	0017	-	-	-	-	-	-
Preston	a	-	-	-	-	-	-	-	-	-	-
Poulton-le-Fylde	d	-	-	-	-	-	-	-	-	-	-
Blackpool North	a	-	-	-	-	-	-	-	-	-	-
Todmorden	d	-	-	-	-	-	-	-	2355	2356	-
Walsden	d	-	-	-	-	-	-	-	-	-	-
Littleborough	d	-	-	-	-	-	-	-	0002	0003	-
Smithy Bridge	d	-	-	-	-	-	-	-	0005	0005	-
Rochdale	d	-	-	-	-	-	-	-	0009	0010	-
Castleton	d	-	-	-	-	-	-	-	-	-	-
Mills Hill	d	-	-	-	-	-	-	-	-	-	-
Moston	d	-	-	-	-	-	-	-	-	-	-
Manchester Victoria	a	-	-	-	-	0011	-	-	0025	0025	-
Wigan Wallgate	a	-	-	-	-	-	-	-	-	-	-
Wigan North Western	a	-	-	-	-	-	-	-	-	-	-
Newton-le-Willows	d	-	-	-	-	-	-	-	-	-	-
Warrington Bank Quay	d	-	-	-	-	-	-	-	-	-	-
Chester	a	-	-	-	-	-	-	-	-	-	-

Notes

V Until 29 July.
W From 5 August.
Y From 16 September.
SO Saturdays only.
SX Mondays to Fridays only.
TP Service operated by TransPennine Express.
Bus Service - heavy luggage, dogs, bicycles and pushchairs may not be carried.

Leeds to Manchester Victoria (Calder Valley)

Mondays to Saturdays											
			TP	TP	TP	TP					
			SO	FO	FSX	FO	SX				
			T	U							
York	d	-	2319	2319	2319	-	-	-	-	-	-
Hull	d	2215	-	-	-	-	-	-	-	-	-
Selby	d	2248	-	-	-	-	-	-	-	-	-
Garforth	d	2312	-	-	-	-	-	-	-	-	-
Leeds	d	2327	2347	2347	2347	2350	-	-	-	-	-
Bramley	d	2335	-	-	-	-	-	-	-	-	-
New Pudsey	d	2340	-	-	-	-	-	-	-	-	-
Bradford Interchange	a	2349	-	-	-	-	-	-	-	-	-
Bradford Interchange	d	-	-	-	-	-	-	-	-	-	-
Low Moor	d	-	-	-	-	-	-	-	-	-	-
Halifax	d	-	-	-	-	-	-	-	-	-	-
Cottingley	d	-	-	-	-	0005	-	-	-	-	-
Morley	d	-	-	-	-	0015	-	-	-	-	-
Batley	d	-	-	-	-	0025	-	-	-	-	-
Dewsbury	d	-	-	-	-	0033	-	-	-	-	-
Ravensthorpe	d	-	-	-	-	0040	-	-	-	-	-
Castleford	d	-	-	-	-	-	-	-	-	-	-
Normanton	d	-	-	-	-	-	-	-	-	-	-
Wakefield Kirkgate	d	-	-	-	-	-	-	-	-	-	-
Mirfield	d	-	0015	0015	0015	0045	-	-	-	-	-
Brighouse	a	-	-	-	-	-	-	-	-	-	-
Brighouse	d	-	-	-	-	-	-	-	-	-	-
Deighton	d	-	0022	0022	0022	0055	-	-	-	-	-
Huddersfield	a	-	0026	0026	0026	0104	-	-	-	-	-
Sowerby Bridge	d	-	-	-	-	-	-	-	-	-	-
Mytholmroyd	d	-	-	-	-	-	-	-	-	-	-
Hebden Bridge	d	-	-	-	-	-	-	-	-	-	-
Burnley Manchester Road	a	-	-	-	-	-	-	-	-	-	-
Blackburn	a	-	-	-	-	-	-	-	-	-	-
Preston	a	-	-	-	-	-	-	-	-	-	-
Poulton-le-Fylde	d	-	-	-	-	-	-	-	-	-	-
Blackpool North	a	-	-	-	-	-	-	-	-	-	-
Todmorden	d	-	-	-	-	-	-	-	-	-	-
Walsden	d	-	-	-	-	-	-	-	-	-	-
Littleborough	d	-	-	-	-	-	-	-	-	-	-
Smithy Bridge	d	-	-	-	-	-	-	-	-	-	-
Rochdale	d	-	-	-	-	-	-	-	-	-	-
Castleton	d	-	-	-	-	-	-	-	-	-	-
Mills Hill	d	-	-	-	-	-	-	-	-	-	-
Moston	d	-	-	-	-	-	-	-	-	-	-
Manchester Victoria	a	-	0058	0116	0116	-	-	-	-	-	-
Wigan Wallgate	a	-	-	-	-	-	-	-	-	-	-
Wigan North Western	a	-	-	-	-	-	-	-	-	-	-
Newton-le-Willows	d	-	-	-	-	-	-	-	-	-	-
Warrington Bank Quay	d	-	-	-	-	-	-	-	-	-	-
Chester	a	-	-	-	-	-	-	-	-	-	-

Notes

T Until 8 September.
U From 15 September.
FO Fridays only.
FSX Mondays to Thursdays only.
SO Saturdays only.
SX Mondays to Fridays only.
TP Service operated by TransPennine Express.
Bus Service - heavy luggage, dogs, bicycles and pushchairs may not be carried.

Leeds to Manchester Victoria (Calder Valley)

Leeds to Manchester Victoria (Calder Valley)

Leeds to Manchester Victoria (Calder Valley)

Sundays[illegible]

Notes

Notes

a Arrival time.	W From 6 August.
K To London Kings Cross.	GC Service operated by Grand Central.
L To Liverpool Lime Street.	TP Service operated by TransPennine Express.
S To Southport.	 Bus Service - heavy luggage, dogs, bicycles
V Until 30 July.	and pushchairs may not be carried.

Sundays

		S	W	V	W	TP W		TP M V	W		TP L W
	York d	-	-	-	-	0916	-	-	-	0922	0951
	Hull d	-	-	-	-	-	-	-	-	-	-
	Selby d	-	-	-	-	-	-	-	-	-	-
	Garforth d	-	-	-	-	-	-	-	-	0942	-
	Leeds d	-	0919	0929	0929	0945	0943	0948	-	0957	1015
	Bramley d	-	0925	0937	0937	-	-	-	-	-	-
	New Pudsey d	-	0929	0941	0941	-	0952	-	-	1006	-
	Bradford Interchange a	-	0937	0950	0950	-	1001	-	-	1014	-
	Bradford Interchange d	-	0939	0952	0952	-	1004	-	-	1016	-
	Low Moor d	-	-	0959	0959	-	-	-	-	-	-
	Halifax d	-	0950	1006	1007a	-	1015	-	1016	1027	-
	Cottingley d	-	-	-	-	-	0953	-	-	-	-
	Morley d	-	-	-	-	-	0957	-	-	-	-
	Batley d	-	-	-	-	-	1002	-	-	-	-
	Dewsbury d	-	-	-	-	0958	1005	-	-	-	1027
	Ravensthorpe d	-	-	-	-	-	1008	-	-	-	-
	Castleford d	-	-	-	-	-	-	-	-	-	-
	Normanton d	-	-	-	-	-	-	-	-	-	-
	Wakefield Kirkgate d	-	-	-	-	-	-	-	-	-	-
	Mirfield d	-	-	-	-	-	1011	-	-	-	-
	Brighouse a	-	-	1016	-	1006	-	-	1036	-	1035
	Brighouse d	-	-	1016	-	1007	-	-	1036	-	1036
	Deighton d	-	-	-	-	-	1018	-	-	-	-
	Huddersfield a	-	-	1029	-	-	1021	1051	-	-	-
	Sowerby Bridge d	-	0956	-	-	-	1021	-	-	1033	-
	Mytholmroyd d	-	-	-	-	-	1026	-	-	1039	-
	Hebden Bridge d	-	1002	-	-	-	1030	-	-	1043	-
	Burnley Manchester Road a	-	-	-	-	-	-	-	-	1102	-
	Blackburn a	-	-	-	-	-	-	-	-	1123	-
	Preston a	-	-	-	-	-	-	-	-	1142	-
	Poulton-le-Fylde d	-	-	-	-	-	-	-	-	1159	-
	Blackpool North a	-	-	-	-	-	-	-	-	1206	-
	Todmorden d	0956	1008	-	-	-	1036	-	-	-	-
	Walsden d	0959	-	-	-	-	-	-	-	-	-
	Littleborough d	1005	1015	-	-	-	-	-	-	-	-
	Smithy Bridge d	1008	-	-	-	-	-	-	-	-	-
	Rochdale d	1012	1021	-	-	-	1046	-	-	-	-
	Castleton d	1015	-	-	-	-	-	-	-	-	-
	Mills Hill d	1021	-	-	-	-	-	-	-	-	-
	Moston d	1024	-	-	-	-	-	-	-	-	-
	Manchester Victoria a	1033	1037	-	-	1045	1100	-	-	-	1114
	Wigan Wallgate a	1118	-	-	-	-	-	-	-	-	-
	Wigan North Western a	-	-	-	-	-	-	-	-	-	-
	Newton-le-Willows d	-	-	-	-	-	1127	-	-	-	1140a
	Warrington Bank Quay d	-	-	-	-	-	1146	-	-	-	-
	Chester a	-	-	-	-	-	1208	-	-	-	-

Notes

Notes
a Arrival time.
L To Liverpool Lime Street.
M To Manchester Piccadilly.
S To Southport.
V Until 30 July.

W From 6 August.
TP Service operated by TransPennine Express.
Bus Service - heavy luggage, dogs, bicycles and pushchairs may not be carried.

Sundays

		S V S W					TP W		TP M V W			
	York d	-	-	-	-	-	1017	-	-	-	1020	
	Hull d	-	-	-	-	-	-	-	-	-	-	
	Selby d	-	-	-	-	-	-	-	-	-	-	
	Garforth d	-	-	-	-	-	-	-	-	-	1043	
	Leeds d	-	-	1019	1029	1029	1045	1043	1047	-	1056	
	Bramley d	-	-	1025	1037	1037	-	-	-	-	-	
	New Pudsey d	-	-	1029	1041	1041	-	1052	-	-	1106	
Bradford Interchange	a	-	-	1037	1050	1050	-	1101	-	-	1114	
Bradford Interchange	d	-	-	1039	1052	1052	-	1104	-	-	1116	
	Low Moor d	-	-	-	1059	1059	-	-	-	-	-	
	Halifax d	-	-	1050	1106	1107a	-	1115	-	1116	1127	
	Cottingley d	-	-	-	-	-	-	1052	-	-	-	
	Morley d	-	-	-	-	-	-	1056	-	-	-	
	Batley d	-	-	-	-	-	-	1101	-	-	-	
	Dewsbury d	-	-	-	-	-	1057	1104	-	-	-	
	Ravensthorpe d	-	-	-	-	-	-	1107	-	-	-	
	Castleford d	-	-	-	-	-	-	-	-	-	-	
	Normanton d	-	-	-	-	-	-	-	-	-	-	
Wakefield Kirkgate	d	-	-	-	-	-	-	-	-	-	-	
	Mirfield d	-	-	-	-	-	-	1111	-	-	-	
	Brighouse a	-	-	-	1116	-	1105	-	-	1136	-	
	Brighouse d	-	-	-	1116	-	1106	-	-	1136	-	
	Deighton d	-	-	-	-	-	-	1118	-	-	-	
	Huddersfield a	-	-	-	1129	-	-	1121	1151	-	-	
	Sowerby Bridge d	-	-	1056	-	-	-	1121	-	-	1133	
	Mytholmroyd d	-	-	-	-	-	-	1126	-	-	1139	
	Hebden Bridge d	-	-	1102	-	-	-	1130	-	-	1143	
Burnley Manchester Road	a	-	-	-	-	-	-	-	-	-	1202	
	Blackburn a	-	-	-	-	-	-	-	-	-	1223	
	Preston a	-	-	-	-	-	-	-	-	-	1242	
	Poulton-le-Fylde d	-	-	-	-	-	-	-	-	-	1259	
	Blackpool North a	-	-	-	-	-	-	-	-	-	1305	
	Todmorden d	1046	1056	1108	-	-	-	1135	-	-	-	
	Walsden d	1049	1059	-	-	-	-	-	-	-	-	
	Littleborough d	1056	1106	1115	-	-	-	-	-	-	-	
	Smithy Bridge d	1058	1108	-	-	-	-	-	-	-	-	
	Rochdale d	1103	1113	1121	-	-	-	1145	-	-	-	
	Castleton d	1106	1116	-	-	-	-	-	-	-	-	
	Mills Hill d	1111	1121	-	-	-	-	-	-	-	-	
	Moston d	1115	1125	-	-	-	-	-	-	-	-	
Manchester Victoria	a	1124	1134	1137	-	-	1144	1159	-	-	-	
	Wigan Wallgate a	1209	1219	-	-	-	-	-	-	-	-	
Wigan North Western	a	-	-	-	-	-	-	-	-	-	-	
	Newton-le-Willows d	-	-	-	-	-	-	1227	-	-	-	
Warrington Bank Quay	d	-	-	-	-	-	-	1245	-	-	-	
	Chester a	-	-	-	-	-	-	1307	-	-	-	

Notes

N a Arrival time.
 M To Manchester Piccadilly.
 S To Southport.
 V Until 30 July.
 W From 6 August.
 TP Service operated by TransPennine Express.
 * Bus Service - heavy luggage, dogs, bicycles and pushchairs may not be carried.

Leeds to Manchester Victoria (Calder Valley)

Sundays											
	TP						TP		TP		
	L	W	S	V	S	W	V	W	M	V	W
York d	1049	-	-	-	-	-	1116	-	-	-	
Hull d	-	-	-	-	-	-	-	-	-	-	
Selby d	-	-	-	-	-	-	-	-	-	-	
Garforth d	-	-	-	-	-	-	-	-	-	-	
Leeds d	1115	-	-	1118	1129	1129	1145	1143	1147	-	
Bramley d	-	-	-	1125	1137	1137	-	-	-	-	
New Pudsey d	-	-	-	1129	1141	1141	-	1152	-	-	
Bradford Interchange a	-	-	-	1137	1150	1150	-	1201	-	-	
Bradford Interchange d	-	-	-	1139	1152	1152	-	1204	-	-	
Low Moor d	-	-	-	-	1159	1159	-	-	-	-	
Halifax d	-	-	-	1150	1206	1207a	-	1215	-	1216	
Cottingley d	-	-	-	-	-	-	-	1152	-	-	
Morley d	-	-	-	-	-	-	-	1156	-	-	
Batley d	-	-	-	-	-	-	-	1201	-	-	
Dewsbury d	1127	-	-	-	-	-	1157	-	1204	-	
Ravensthorpe d	-	-	-	-	-	-	-	1207	-	-	
Castleford d	-	-	-	-	-	-	-	-	-	-	
Normanton d	-	-	-	-	-	-	-	-	-	-	
Wakefield Kirkgate d	-	-	-	-	-	-	-	-	-	-	
Mirfield d	-	-	-	-	-	-	-	1211	-	-	
Brighouse a	1135	-	-	-	1216	-	1206	-	-	1236	
Brighouse d	1136	-	-	-	1216	-	1207	-	-	1236	
Deighton d	-	-	-	-	-	-	-	1218	-	-	
Huddersfield a	-	-	-	-	1229	-	-	-	1221	1251	
Sowerby Bridge d	-	-	-	1156	-	-	-	1221	-	-	
Mytholmroyd d	-	-	-	-	-	-	-	1226	-	-	
Hebden Bridge d	-	-	-	1202	-	-	-	1230	-	-	
Burnley Manchester Road a	-	-	-	-	-	-	-	-	-	-	
Blackburn a	-	-	-	-	-	-	-	-	-	-	
Preston a	-	-	-	-	-	-	-	-	-	-	
Poulton-le-Fylde d	-	-	-	-	-	-	-	-	-	-	
Blackpool North a	-	-	-	-	-	-	-	-	-	-	
Todmorden d	-	1146	1156	1208	-	-	-	1236	-	-	
Walsden d	-	1149	1159	-	-	-	-	-	-	-	
Littleborough d	-	1156	1206	1215	-	-	-	-	-	-	
Smithy Bridge d	-	1158	1208	-	-	-	-	-	-	-	
Rochdale d	-	1203	1213	1221	-	-	-	1246	-	-	
Castleton d	-	1206	1216	-	-	-	-	-	-	-	
Mills Hill d	-	1211	1221	-	-	-	-	-	-	-	
Moston d	-	1215	1225	-	-	-	-	-	-	-	
Manchester Victoria a	1214	1224	1234	1237	-	-	1244	1300	-	-	
Wigan Wallgate a	-	1309	1319	-	-	-	-	-	-	-	
Wigan North Western a	-	-	-	-	-	-	-	-	-	-	
Newton-le-Willows d	1239a	-	-	-	-	-	-	1326	-	-	
Warrington Bank Quay d	-	-	-	-	-	-	-	1346	-	-	
Chester a	-	-	-	-	-	-	-	1410	-	-	

Notes

a Arrival time.
L To Liverpool Lime Street.
M To Manchester Piccadilly.
S To Southport.
V Until 30 July.
W From 6 August.
TP Service operated by TransPennine Express.
Bus Service - heavy luggage, dogs, bicycles and pushchairs may not be carried.

Leeds to Manchester Victoria (Calder Valley)

Sundays											
	GC						TP		TP		
	K	L	W	S	V	S	W	V	W	W	
York d	-	1119	1149	-	-	-	-	-	1217	-	
Hull d	-	-	-	-	-	-	-	-	-	-	
Selby d	-	-	-	-	-	-	-	-	-	-	
Garforth d	-	1143	-	-	-	-	-	-	-	-	
Leeds d	-	1157	1215	-	-	1219	1229	1229	1245	1243	
Bramley d	-	-	-	-	-	1225	1237	1237	-	-	
New Pudsey d	-	1206	-	-	-	1229	1241	1241	-	1252	
Bradford Interchange a	-	1215	-	-	-	1237	1250	1250	-	1300	
Bradford Interchange d	1210	1218	-	-	-	1239	1252	1252	-	1303	
Low Moor d	1216	-	-	-	-	-	1259	1259	-	-	
Halifax d	1223	1229	-	-	-	1250	1306	1307a	-	1314	
Cottingley d	-	-	-	-	-	-	-	-	-	-	
Morley d	-	-	-	-	-	-	-	-	-	-	
Batley d	-	-	-	-	-	-	-	-	-	-	
Dewsbury d	-	1227	-	-	-	-	-	1257	-	-	
Ravensthorpe d	-	-	-	-	-	-	-	-	-	-	
Castleford d	-	-	-	-	-	-	-	-	-	-	
Normanton d	-	-	-	-	-	-	-	-	-	-	
Wakefield Kirkgate d	1256a	-	-	-	-	-	-	-	-	-	
Mirfield d	-	-	-	-	-	-	-	-	-	-	
Brighouse a	-	-	1235	-	-	-	1316	-	1306	-	
Brighouse d	-	-	1236	-	-	-	1316	-	1307	-	
Deighton d	-	-	-	-	-	-	-	-	-	-	
Huddersfield a	-	-	-	-	-	-	1330	-	-	-	
Sowerby Bridge d	-	1235	-	-	-	1256	-	-	-	1320	
Mytholmroyd d	-	1240	-	-	-	-	-	-	-	1325	
Hebden Bridge d	-	1243	-	-	-	1302	-	-	-	1329	
Burnley Manchester Road a	-	1302	-	-	-	-	-	-	-	-	
Blackburn a	-	1323	-	-	-	-	-	-	-	-	
Preston a	-	1343	-	-	-	-	-	-	-	-	
Poulton-le-Fylde d	-	1400	-	-	-	-	-	-	-	-	
Blackpool North a	-	1406	-	-	-	-	-	-	-	-	
Todmorden d	-	-	-	1246	1256	1308	-	-	-	1335	
Walsden d	-	-	-	1249	1259	-	-	-	-	-	
Littleborough d	-	-	-	1256	1306	1315	-	-	-	-	
Smithy Bridge d	-	-	-	1258	1308	-	-	-	-	-	
Rochdale d	-	-	-	1303	1313	1321	-	-	-	1345	
Castleton d	-	-	-	1306	1316	-	-	-	-	-	
Mills Hill d	-	-	-	1311	1321	-	-	-	-	-	
Moston d	-	-	-	1315	1325	-	-	-	-	-	
Manchester Victoria a	-	-	1314	1324	1334	1337	-	-	1347	1359	
Wigan Wallgate a	-	-	-	1409	1419	-	-	-	-	-	
Wigan North Western a	-	-	-	-	-	-	-	-	-	-	
Newton-le-Willows d	-	-	1339a	-	-	-	-	-	-	1426	
Warrington Bank Quay d	-	-	-	-	-	-	-	-	-	1446	
Chester a	-	-	-	-	-	-	-	-	-	1508	

Notes

a Arrival time.
K To London Kings Cross.
L To Liverpool Lime Street.
S To Southport.
V Until 30 July.
W From 6 August.
GC Service operated by Grand Central.
TP Service operated by TransPennine Express.

Leeds to Manchester Victoria (Calder Valley)

Sundays												
			TP				TP					
			M	V	W		L	W	S	V	S	W
	York	d	-	-	-	1223	1249	-	-	-	-	-
	Hull	d	-	-	-	-	-	-	-	-	-	-
	Selby	d	-	-	-	-	-	-	-	-	-	-
	Garforth	d	-	-	-	1243	-	-	-	-	-	-
	Leeds	d	1247	-	-	1257	1315	-	-	1319	1329	1329
	Bramley	d	-	-	-	-	-	-	-	1325	1337	1337
	New Pudsey	d	-	-	-	1306	-	-	-	1329	1341	1341
	Bradford Interchange	a	-	-	-	1314	-	-	-	1337	1350	1350
	Bradford Interchange	d	-	-	-	1316	-	-	-	1339	1352	1352
	Low Moor	d	-	-	-	-	-	-	-	-	1359	1359
	Halifax	d	-	-	1316	1327	-	-	-	1350	1406	1407a
	Cottingley	d	1252	-	-	-	-	-	-	-	-	-
	Morley	d	1256	-	-	-	-	-	-	-	-	-
	Batley	d	1301	-	-	-	-	-	-	-	-	-
	Dewsbury	d	1304	-	-	1327	-	-	-	-	-	-
	Ravensthorpe	d	1307	-	-	-	-	-	-	-	-	-
	Castleford	d	-	-	-	-	-	-	-	-	-	-
	Normanton	d	-	-	-	-	-	-	-	-	-	-
	Wakefield Kirkgate	d	-	-	-	-	-	-	-	-	-	-
	Mirfield	d	1311	-	-	-	-	-	-	-	-	-
	Brighouse	a	-	-	1336	-	1335	-	-	-	1416	-
	Brighouse	d	-	-	1336	-	1336	-	-	-	1416	-
	Deighton	d	1318	-	-	-	-	-	-	-	-	-
	Huddersfield	a	1321	1351	-	-	-	-	-	-	1429	-
	Sowerby Bridge	d	-	-	-	1333	-	-	-	1356	-	-
	Mytholmroyd	d	-	-	-	1339	-	-	-	-	-	-
	Hebden Bridge	d	-	-	-	1343	-	-	-	1402	-	-
	Burnley Manchester Road	a	-	-	-	1402	-	-	-	-	-	-
	Blackburn	a	-	-	-	1423	-	-	-	-	-	-
	Preston	a	-	-	-	1443	-	-	-	-	-	-
	Poulton-le-Fylde	d	-	-	-	1500	-	-	-	-	-	-
	Blackpool North	a	-	-	-	1506	-	-	-	-	-	-
	Todmorden	d	-	-	-	-	-	1346	1356	1408	-	-
	Walsden	d	-	-	-	-	-	1349	1359	-	-	-
	Littleborough	d	-	-	-	-	-	1356	1406	1415	-	-
	Smithy Bridge	d	-	-	-	-	-	1358	1408	-	-	-
	Rochdale	d	-	-	-	-	-	1403	1413	1421	-	-
	Castleton	d	-	-	-	-	-	1406	1416	-	-	-
	Mills Hill	d	-	-	-	-	-	1411	1421	-	-	-
	Moston	d	-	-	-	-	-	1415	1425	-	-	-
	Manchester Victoria	a	-	-	-	-	1414	1424	1434	1437	-	-
	Wigan Wallgate	a	-	-	-	-	-	1509	1519	-	-	-
	Wigan North Western	a	-	-	-	-	-	-	-	-	-	-
	Newton-le-Willows	d	-	-	-	-	1440a	-	-	-	-	-
	Warrington Bank Quay	d	-	-	-	-	-	-	-	-	-	-
	Chester	a	-	-	-	-	-	-	-	-	-	-

Notes

a Arrival time.
L To Liverpool Lime Street.
M To Manchester Piccadilly.
S To Southport.
V Until 30 July.
W From 6 August.
TP Service operated by TransPennine Express.
Bus Service - heavy luggage, dogs, bicycles and pushchairs may not be carried.

Leeds to Manchester Victoria (Calder Valley)

Sundays										
	TP	TP	TP	S	V	S	W	V	W	
	W	M	L	S	V	S	W	V	W	
York d	1316	-	1319	1349	-	-	-	-	-	-
Hull d	-	-	-	-	-	-	-	-	-	-
Selby d	-	-	-	-	-	-	-	-	-	-
Garforth d	-	-	1343	-	-	-	-	-	-	-
Leeds d	1345	1343	1347	1357	1415	-	-	1419	1429	1429
Bramley d	-	-	-	-	-	-	-	1425	1437	1437
New Pudsey d	-	1352	-	1406	-	-	-	1429	1441	1441
Bradford Interchange a	-	1401	-	1414	-	-	-	1437	1450	1450
Bradford Interchange d	-	1404	-	1416	-	-	-	1439	1452	1452
Low Moor d	-	-	-	-	-	-	-	1459	1459	-
Halifax d	-	1418	-	1427	-	-	-	1450	1506	1507a
Cottingley d	-	-	1352	-	-	-	-	-	-	-
Morley d	-	-	1356	-	-	-	-	-	-	-
Batley d	-	-	1401	-	-	-	-	-	-	-
Dewsbury d	1356	-	1404	-	1427	-	-	-	-	-
Ravensthorpe d	-	-	1407	-	-	-	-	-	-	-
Castleford d	-	-	-	-	-	-	-	-	-	-
Normanton d	-	-	-	-	-	-	-	-	-	-
Wakefield Kirkgate d	-	-	-	-	-	-	-	-	-	-
Mirfield d	-	-	1411	-	-	-	-	-	-	-
Brighouse a	1404	-	-	1435	-	-	-	1516	-	-
Brighouse d	1406	-	-	1436	-	-	-	1516	-	-
Deighton d	-	-	1418	-	-	-	-	-	-	-
Huddersfield a	-	-	1421	-	-	-	-	1530	-	-
Sowerby Bridge d	-	1424	-	1433	-	-	-	1456	-	-
Mytholmroyd d	-	1429	-	1439	-	-	-	-	-	-
Hebden Bridge d	-	1433	-	1443	-	-	-	1502	-	-
Burnley Manchester Road a	-	-	-	1502	-	-	-	-	-	-
Blackburn a	-	-	-	1523	-	-	-	-	-	-
Preston a	-	-	-	1543	-	-	-	-	-	-
Poulton-le-Fylde d	-	-	-	1600	-	-	-	-	-	-
Blackpool North a	-	-	-	1606	-	-	-	-	-	-
Todmorden d	-	1439	-	-	-	1446	1456	1508	-	-
Walsden d	-	-	-	-	-	1449	1459	-	-	-
Littleborough d	-	-	-	-	-	1456	1506	1515	-	-
Smithy Bridge d	-	-	-	-	-	1458	1508	-	-	-
Rochdale d	-	1449	-	-	-	1503	1513	1521	-	-
Castleton d	-	-	-	-	-	1506	1516	-	-	-
Mills Hill d	-	-	-	-	-	1511	1521	-	-	-
Moston d	-	-	-	-	-	1515	1525	-	-	-
Manchester Victoria a	1444	1503	-	-	1514	1524	1534	1537	-	-
Wigan Wallgate a	-	-	-	-	-	1609	1619	-	-	-
Wigan North Western a	-	-	-	-	-	-	-	-	-	-
Newton-le-Willows d	-	1526	-	-	1539a	-	-	-	-	-
Warrington Bank Quay d	-	1546	-	-	-	-	-	-	-	-
Chester a	-	1608	-	-	-	-	-	-	-	-

Notes

a Arrival time.
L To Liverpool Lime Street.
M To Manchester Piccadilly.
S To Southport.
V Until 30 July.
W From 6 August.
TP Service operated by TransPennine Express.

Leeds to Manchester Victoria (Calder Valley)

Sundays										
	TP	TP	GC	TP	S	V	S	W	V	W
	W	M	W	K	L	S	V	S	W	
York d	1416	-	-	-	1419	1446	-	-	-	-
Hull d	-	-	-	-	-	-	-	-	-	-
Selby d	-	-	-	-	-	-	-	-	-	-
Garforth d	-	-	-	-	1443	-	-	-	-	-
Leeds d	1445	1443	1447	-	1457	1515	-	-	1519	-
Bramley d	-	-	-	-	-	-	-	-	1525	-
New Pudsey d	-	1452	-	-	1506	-	-	-	1529	-
Bradford Interchange a	-	1501	-	-	1514	-	-	-	1537	-
Bradford Interchange d	-	1504	-	-	1512	1518	-	-	1539	-
Low Moor d	-	-	-	-	1518	-	-	-	-	-
Halifax d	-	1515	-	1516	1525	1529	-	-	1550	-
Cottingley d	-	-	1452	-	-	-	-	-	-	-
Morley d	-	-	1456	-	-	-	-	-	-	-
Batley d	-	-	1501	-	-	-	-	-	-	-
Dewsbury d	1457	-	1504	-	-	1527	-	-	-	-
Ravensthorpe d	-	-	1507	-	-	-	-	-	-	-
Castleford d	-	-	-	-	-	-	-	-	-	-
Normanton d	-	-	-	-	-	-	-	-	-	-
Wakefield Kirkgate d	-	-	-	-	1555a	-	-	-	-	-
Mirfield d	-	-	1511	-	-	-	-	-	-	-
Brighouse a	1505	-	1536	-	-	1535	-	-	-	-
Brighouse d	1506	-	1536	-	-	1536	-	-	-	-
Deighton d	-	-	1518	-	-	-	-	-	-	-
Huddersfield a	-	-	1521	1551	-	-	-	-	-	-
Sowerby Bridge d	-	1521	-	-	1535	-	-	-	1556	-
Mytholmroyd d	-	1527	-	-	1540	-	-	-	-	-
Hebden Bridge d	-	1530	-	-	1543	-	-	-	1602	-
Burnley Manchester Road a	-	-	-	-	1602	-	-	-	-	-
Blackburn a	-	-	-	-	1623	-	-	-	-	-
Preston a	-	-	-	-	1643	-	-	-	-	-
Poulton-le-Fylde d	-	-	-	-	1700	-	-	-	-	-
Blackpool North a	-	-	-	-	1706	-	-	-	-	-
Todmorden d	-	1536	-	-	-	1546	1556	1608	-	-
Walsden d	-	-	-	-	-	1549	1559	-	-	-
Littleborough d	-	-	-	-	-	1556	1606	1615	-	-
Smithy Bridge d	-	-	-	-	-	1558	1608	-	-	-
Rochdale d	-	1546	-	-	-	1603	1613	1621	-	-
Castleton d	-	-	-	-	-	1606	1616	-	-	-
Mills Hill d	-	-	-	-	-	1611	1621	-	-	-
Moston d	-	-	-	-	-	1615	1625	-	-	-
Manchester Victoria a	1545	1600	-	-	-	1614	1624	1634	1637	-
Wigan Wallgate a	-	-	-	-	-	-	1709	1719	-	-
Wigan North Western a	-	-	-	-	-	-	-	-	-	-
Newton-le-Willows d	-	1626	-	-	-	1639a	-	-	-	-
Warrington Bank Quay d	-	1646	-	-	-	-	-	-	-	-
Chester a	-	1708	-	-	-	-	-	-	-	-

Notes

a Arrival time.
K To London Kings Cross.
L To Liverpool Lime Street.
M To Manchester Piccadilly.
S To Southport.
V Until 30 July.
W From 6 August.
GC Service operated by Grand Central.
TP Service operated by TransPennine Express.
Bus Service - heavy luggage, dogs, bicycles and pushchairs may not be carried.

Leeds to Manchester Victoria (Calder Valley)

Sundays										
	V	W	TP	GC	TP	TP	TP	TP	TP	
			M	K	W	W	L	W	S	V
York d	-	-	-	-	-	1515	-	1519	1551	-
Hull d	-	-	-	-	-	-	-	-	-	-
Selby d	-	-	-	-	-	-	-	-	-	-
Garforth d	-	-	-	-	-	-	-	1545	-	-
Leeds d	1529	1529	1547	-	-	1545	1543	1559	1615	-
Bramley d	1537	1537	-	-	-	-	-	-	-	-
New Pudsey d	1541	1541	-	-	-	-	-	1552	1608	-
Bradford Interchange a	1550	1550	-	-	-	-	-	1601	1616	-
Bradford Interchange d	1552	1552	-	1559	-	-	-	1605	1618	-
Low Moor d	1559	1559	-	1605	-	-	-	-	-	-
Halifax d	1606	1607a	-	1612	1616	-	-	1617	1629	-
Cottingley d	-	-	1552	-	-	-	-	-	-	-
Morley d	-	-	1556	-	-	-	-	-	-	-
Batley d	-	-	1601	-	-	-	-	-	-	-
Dewsbury d	-	-	1604	-	-	1557	-	-	1627	-
Ravensthorpe d	-	-	1607	-	-	-	-	-	-	-
Castleford d	-	-	-	-	-	-	-	-	-	-
Normanton d	-	-	-	-	-	-	-	-	-	-
Wakefield Kirkgate d	-	-	-	1643a	-	-	-	-	-	-
Mirfield d	-	-	1611	-	-	-	-	-	-	-
Brighouse a	1616	-	-	-	1636	1605	-	-	1635	-
Brighouse d	1616	-	-	-	1636	1606	-	-	1636	-
Deighton d	-	-	1618	-	-	-	-	-	-	-
Huddersfield a	1629	-	1621	-	1651	-	-	-	-	-
Sowerby Bridge d	-	-	-	-	-	-	1624	1635	-	-
Mytholmroyd d	-	-	-	-	-	-	1629	1640	-	-
Hebden Bridge d	-	-	-	-	-	-	1633	1643	-	-
Burnley Manchester Road a	-	-	-	-	-	-	-	1702	-	-
Blackburn a	-	-	-	-	-	-	-	1723	-	-
Preston a	-	-	-	-	-	-	-	1743	-	-
Poulton-le-Fylde d	-	-	-	-	-	-	-	1800	-	-
Blackpool North a	-	-	-	-	-	-	-	1807	-	-
Todmorden d	-	-	-	-	-	-	1638	-	-	1646
Walsden d	-	-	-	-	-	-	-	-	-	1649
Littleborough d	-	-	-	-	-	-	-	-	-	1656
Smithy Bridge d	-	-	-	-	-	-	-	-	-	1658
Rochdale d	-	-	-	-	-	-	1648	-	-	1703
Castleton d	-	-	-	-	-	-	-	-	-	1706
Mills Hill d	-	-	-	-	-	-	-	-	-	1711
Moston d	-	-	-	-	-	-	-	-	-	1715
Manchester Victoria a	-	-	-	-	-	1644	1702	-	1714	1724
Wigan Wallgate a	-	-	-	-	-	-	-	-	-	1809
Wigan North Western a	-	-	-	-	-	-	-	-	-	-
Newton-le-Willows d	-	-	-	-	-	-	1726	-	1739a	-
Warrington Bank Quay d	-	-	-	-	-	-	1746	-	-	-
Chester a	-	-	-	-	-	-	1808	-	-	-

Notes

a Arrival time.
K To London Kings Cross.
L To Liverpool Lime Street.
M To Manchester Piccadilly.
S To Southport.
V Until 30 July.
W From 6 August.
GC Service operated by Grand Central.
TP Service operated by TransPennine Express.
Bus Service - heavy luggage, dogs, bicycles and pushchairs may not be carried.

Leeds to Manchester Victoria (Calder Valley)

Sundays												
		S	W	V	W	TP W	TP M V	W	TP L W			
York	d	-	-	-	-	1618	-	-	1624	1649		
Hull	d	-	-	-	-	-	-	-	-	-		
Selby	d	-	-	-	-	-	-	-	-	-		
Garforth	d	-	-	-	-	-	-	-	1643	-		
Leeds	d	-	1619	1629	1629	1645	1643	1647	-	1657	1715	
Bramley	d	-	1625	1637	1637	-	-	-	-	-	-	
New Pudsey	d	-	1629	1641	1641	-	1652	-	-	1706	-	
Bradford Interchange	a	-	1637	1650	1650	-	1701	-	-	1714	-	
Bradford Interchange	d	-	1639	1652	1652	-	1704	-	-	1716	-	
Low Moor	d	-	-	1659	1659	-	-	-	-	-	-	
Halifax	d	-	1650	1706	1707a	-	1715	-	1716	1727	-	
Cottingley	d	-	-	-	-	-	1652	-	-	-	-	
Morley	d	-	-	-	-	-	1656	-	-	-	-	
Batley	d	-	-	-	-	-	1701	-	-	-	-	
Dewsbury	d	-	-	-	-	1657	-	1704	-	-	1727	
Ravensthorpe	d	-	-	-	-	-	1707	-	-	-	-	
Castleford	d	-	-	-	-	-	-	-	-	-	-	
Normanton	d	-	-	-	-	-	-	-	-	-	-	
Wakefield Kirkgate	d	-	-	-	-	-	-	-	-	-	-	
Mirfield	d	-	-	-	-	-	1711	-	-	-	-	
Brighouse	a	-	-	1716	-	1706	-	-	1736	-	1735	
Brighouse	d	-	-	1716	-	1707	-	-	1736	-	1736	
Deighton	d	-	-	-	-	-	1718	-	-	-	-	
Huddersfield	a	-	-	1729	-	-	-	1721	1751	-	-	
Sowerby Bridge	d	-	1656	-	-	-	1721	-	-	1733	-	
Mytholmroyd	d	-	-	-	-	-	1726	-	-	1739	-	
Hebden Bridge	d	-	1702	-	-	-	1730	-	-	1743	-	
Burnley Manchester Road	a	-	-	-	-	-	-	-	-	1802	-	
Blackburn	a	-	-	-	-	-	-	-	-	1823	-	
Preston	a	-	-	-	-	-	-	-	-	1842	-	
Poulton-le-Fylde	d	-	-	-	-	-	-	-	-	1859	-	
Blackpool North	a	-	-	-	-	-	-	-	-	1905	-	
Todmorden	d	1656	1708	-	-	-	1736	-	-	-	-	
Walsden	d	1659	-	-	-	-	-	-	-	-	-	
Littleborough	d	1706	1715	-	-	-	-	-	-	-	-	
Smithy Bridge	d	1708	-	-	-	-	-	-	-	-	-	
Rochdale	d	1713	1721	-	-	-	1746	-	-	-	-	
Castleton	d	1716	-	-	-	-	-	-	-	-	-	
Mills Hill	d	1721	-	-	-	-	-	-	-	-	-	
Moston	d	1725	-	-	-	-	-	-	-	-	-	
Manchester Victoria	a	1734	1737	-	-	1748	1800	-	-	-	1814	
Wigan Wallgate	a	1819	-	-	-	-	-	-	-	-	-	
Wigan North Western	a	-	-	-	-	-	-	-	-	-	-	
Newton-le-Willows	d	-	-	-	-	-	1824	-	-	-	1839a	
Warrington Bank Quay	d	-	-	-	-	-	1846	-	-	-	-	
Chester	a	-	-	-	-	-	1909	-	-	-	-	

Notes

a Arrival time.
L To Liverpool Lime Street.
M To Manchester Piccadilly.
S To Southport.
V Until 30 July.
W From 6 August.
TP Service operated by TransPennine Express.
Bus Service - heavy luggage, dogs, bicycles and pushchairs may not be carried.

Leeds to Manchester Victoria (Calder Valley)

Sundays												
		S	V	S	W	V	W	W	TP W	TP M V		
York	d	-	-	-	-	-	-	-	1716	-	-	1719
Hull	d	-	-	-	-	-	-	-	-	-	-	-
Selby	d	-	-	-	-	-	-	-	-	-	-	-
Garforth	d	-	-	-	-	-	-	-	-	-	-	1742
Leeds	d	-	-	1719	1729	1729	-	-	1745	1743	1748	1757
Bramley	d	-	-	1725	1737	1737	-	-	-	-	-	-
New Pudsey	d	-	-	1729	1741	1741	-	-	1752	-	-	1806
Bradford Interchange	a	-	-	1737	1750	1750	-	-	1801	-	-	1814
Bradford Interchange	d	-	-	1739	1752	1752	-	-	1804	-	-	1816
Low Moor	d	-	-	-	1759	1759	-	-	-	-	-	-
Halifax	d	-	-	1750	1806	1807a	1816	-	-	1818	-	1827
Cottingley	d	-	-	-	-	-	-	-	-	1753	-	-
Morley	d	-	-	-	-	-	-	-	-	1757	-	-
Batley	d	-	-	-	-	-	-	-	-	1802	-	-
Dewsbury	d	-	-	-	-	-	-	1757	-	1805	-	-
Ravensthorpe	d	-	-	-	-	-	-	-	-	1807	-	-
Castleford	d	-	-	-	-	-	-	-	-	-	-	-
Normanton	d	-	-	-	-	-	-	-	-	-	-	-
Wakefield Kirkgate	d	-	-	-	-	-	-	-	-	-	-	-
Mirfield	d	-	-	-	-	-	-	-	-	-	1811	-
Brighouse	a	-	-	-	1816	-	-	1836	1805	-	-	-
Brighouse	d	-	-	-	1816	-	-	1836	1806	-	-	-
Deighton	d	-	-	-	-	-	-	-	-	1818	-	-
Huddersfield	a	-	-	-	1830	-	-	1851	-	-	1822	-
Sowerby Bridge	d	-	-	1756	-	-	-	-	-	1824	-	1833
Mytholmroyd	d	-	-	-	-	-	-	-	-	1829	-	1839
Hebden Bridge	d	-	-	1802	-	-	-	-	-	1833	-	1843
Burnley Manchester Road	a	-	-	-	-	-	-	-	-	-	-	1902
Blackburn	a	-	-	-	-	-	-	-	-	-	-	1923
Preston	a	-	-	-	-	-	-	-	-	-	-	1942
Poulton-le-Fylde	d	-	-	-	-	-	-	-	-	-	-	1959
Blackpool North	a	-	-	-	-	-	-	-	-	-	-	2005
Todmorden	d	1746	1756	1808	-	-	-	-	-	1839	-	-
Walsden	d	1749	1759	-	-	-	-	-	-	-	-	-
Littleborough	d	1756	1806	1815	-	-	-	-	-	-	-	-
Smithy Bridge	d	1758	1808	-	-	-	-	-	-	-	-	-
Rochdale	d	1803	1813	1821	-	-	-	-	-	1849	-	-
Castleton	d	1806	1816	-	-	-	-	-	-	-	-	-
Mills Hill	d	1811	1821	-	-	-	-	-	-	-	-	-
Moston	d	1815	1825	-	-	-	-	-	-	-	-	-
Manchester Victoria	a	1824	1834	1837	-	-	-	-	1844	1903	-	-
Wigan Wallgate	a	1909	1919	-	-	-	-	-	-	-	-	-
Wigan North Western	a	-	-	-	-	-	-	-	-	-	-	-
Newton-le-Willows	d	-	-	-	-	-	-	-	-	1926	-	-
Warrington Bank Quay	d	-	-	-	-	-	-	-	-	1946	-	-
Chester	a	-	-	-	-	-	-	-	-	2008	-	-

Notes

a Arrival time.
M To Manchester Piccadilly.
S To Southport.
V Until 30 July.
W From 6 August.
TP Service operated by TransPennine Express.
Bus Service - heavy luggage, dogs, bicycles and pushchairs may not be carried.

Leeds to Manchester Victoria (Calder Valley)

Sundays												
			TP						TP		TP	
			L	W	S	V	S	W		V	W	W
	York	d	1750	-	-	-	-	-	1818	-	-	-
	Hull	d	-	-	-	-	-	-	-	-	-	-
	Selby	d	-	-	-	-	-	-	-	-	-	-
	Garforth	d	-	-	-	-	-	-	-	-	-	-
	Leeds	d	1815	-	-	-	1819	1829	1829	1845	1843	1847
	Bramley	d	-	-	-	-	1825	1837	1837	-	-	-
	New Pudsey	d	-	-	-	-	1829	1841	1841	-	1852	-
	Bradford Interchange	a	-	-	-	-	1837	1850	1850	-	1900	-
	Bradford Interchange	d	-	-	-	-	1839	1852	1852	-	1903	-
	Low Moor	d	-	-	-	-	-	1859	1859	-	-	-
	Halifax	d	-	-	-	-	1850	1906	1907a	-	1914	-
	Cottingley	d	-	-	-	-	-	-	-	-	1852	-
	Morley	d	-	-	-	-	-	-	-	-	1856	-
	Batley	d	-	-	-	-	-	-	-	-	1901	-
	Dewsbury	d	1827	-	-	-	-	-	-	1858	-	1904
	Ravensthorpe	d	-	-	-	-	-	-	-	-	1907	-
	Castleford	d	-	-	-	-	-	-	-	-	-	-
	Normanton	d	-	-	-	-	-	-	-	-	-	-
	Wakefield Kirkgate	d	-	-	-	-	-	-	-	-	-	-
	Mirfield	d	-	-	-	-	-	-	-	-	1911	-
	Brighouse	a	1835	-	-	-	-	1916	-	1906	-	-
	Brighouse	d	1836	-	-	-	-	1916	-	1907	-	-
	Deighton	d	-	-	-	-	-	-	-	-	1918	-
	Huddersfield	a	-	-	-	-	-	1929	-	-	-	1921
	Sowerby Bridge	d	-	-	-	-	1856	-	-	-	1920	-
	Mytholmroyd	d	-	-	-	-	-	-	-	-	1925	-
	Hebden Bridge	d	-	-	-	-	1902	-	-	-	1929	-
	Burnley Manchester Road	a	-	-	-	-	-	-	-	-	-	-
	Blackburn	a	-	-	-	-	-	-	-	-	-	-
	Preston	a	-	-	-	-	-	-	-	-	-	-
	Poulton-le-Fylde	d	-	-	-	-	-	-	-	-	-	-
	Blackpool North	a	-	-	-	-	-	-	-	-	-	-
	Todmorden	d	-	1846	1856	1908	-	-	-	-	1935	-
	Walsden	d	-	1849	1859	-	-	-	-	-	-	-
	Littleborough	d	-	1856	1906	1915	-	-	-	-	-	-
	Smithy Bridge	d	-	1858	1908	-	-	-	-	-	-	-
	Rochdale	d	-	1903	1913	1921	-	-	-	-	1945	-
	Castleton	d	-	1906	1916	-	-	-	-	-	-	-
	Mills Hill	d	-	1911	1921	-	-	-	-	-	-	-
	Moston	d	-	1915	1925	-	-	-	-	-	-	-
	Manchester Victoria	a	1914	1924	1934	1937	-	-	-	1945	1959	-
	Wigan Wallgate	a	-	2009	2019	-	-	-	-	-	-	-
	Wigan North Western	a	-	-	-	-	-	-	-	-	-	-
	Newton-le-Willows	d	1939a	-	-	-	-	-	-	-	2026	-
	Warrington Bank Quay	d	-	-	-	-	-	-	-	-	2044	-
	Chester	a	-	-	-	-	-	-	-	-	2106	-

Leeds to Manchester Victoria (Calder Valley)

Sundays											
		TP						TP		TP	
		L	W	S	V	S	W	V	W	W	M
York	d	1826	1851	-	-	-	-	-	1917	-	-
Hull	d	-	-	-	-	-	-	-	-	-	-
Selby	d	-	-	-	-	-	-	-	-	-	-
Garforth	d	1853	-	-	-	-	-	-	-	-	-
Leeds	d	1906	1915	-	-	1919	1929	1929	1945	1944	1947
Bramley	d	-	-	-	-	1927	1937	1937	-	-	-
New Pudsey	d	1915	-	-	-	1931	1941	1941	-	1953	-
Bradford Interchange	a	1923	-	-	-	1939	1950	1950	-	2001	-
Bradford Interchange	d	1925	-	-	-	1942	1952	1952	-	2004	-
Low Moor	d	-	-	-	-	1959	1959	-	-	-	-
Halifax	d	1936	-	-	-	1954	2006	2007a	-	2015	-
Cottingley	d	-	-	-	-	-	-	-	-	1952	-
Morley	d	-	-	-	-	-	-	-	-	1956	-
Batley	d	-	-	-	-	-	-	-	-	2001	-
Dewsbury	d	-	1927	-	-	-	-	-	1957	-	2004
Ravensthorpe	d	-	-	-	-	-	-	-	-	2007	-
Castleford	d	-	-	-	-	-	-	-	-	-	-
Normanton	d	-	-	-	-	-	-	-	-	-	-
Wakefield Kirkgate	d	-	-	-	-	-	-	-	-	-	-
Mirfield	d	-	-	-	-	-	-	-	-	2011	-
Brighouse	a	-	1935	-	-	2016	-	2005	-	-	-
Brighouse	d	-	1936	-	-	2016	-	2006	-	-	-
Deighton	d	-	-	-	-	-	-	-	-	2018	-
Huddersfield	a	-	-	-	-	2030	-	-	-	2021	-
Sowerby Bridge	d	1942	-	-	-	2000	-	-	2021	-	-
Mytholmroyd	d	1948	-	-	-	-	-	-	2026	-	-
Hebden Bridge	d	1952	-	-	-	2007	-	-	2030	-	-
Burnley Manchester Road	a	2010	-	-	-	-	-	-	-	-	-
Blackburn	a	2027	-	-	-	-	-	-	-	-	-
Preston	a	2046	-	-	-	-	-	-	-	-	-
Poulton-le-Fylde	d	2103	-	-	-	-	-	-	-	-	-
Blackpool North	a	2109	-	-	-	-	-	-	-	-	-
Todmorden	d	-	-	1946	1956	2014	-	-	2036	-	-
Walsden	d	-	-	1949	1959	-	-	-	-	-	-
Littleborough	d	-	-	1956	2006	2022	-	-	-	-	-
Smithy Bridge	d	-	-	1958	2008	-	-	-	-	-	-
Rochdale	d	-	-	2003	2013	2028	-	-	2046	-	-
Castleton	d	-	-	2006	2016	-	-	-	-	-	-
Mills Hill	d	-	-	2011	2021	-	-	-	-	-	-
Moston	d	-	-	2015	2025	-	-	-	-	-	-
Manchester Victoria	a	-	2014	2024	2034	2044	-	-	2047	2100	-
Wigan Wallgate	a	-	-	2109	2119	-	-	-	-	-	-
Wigan North Western	a	-	-	-	-	-	-	-	-	-	-
Newton-le-Willows	d	-	2039a	-	-	-	-	-	2126	-	-
Warrington Bank Quay	d	-	-	-	-	-	-	-	2145	-	-
Chester	a	-	-	-	-	-	-	-	2208	-	-

Notes

a Arrival time.
L To Liverpool Lime Street.
M To Manchester Piccadilly.
S To Southport.
V Until 30 July.
W From 6 August.
TP Service operated by TransPennine Express.

Leeds to Manchester Victoria (Calder Valley)

Sundays											
			TP						TP		
		W	L	W	S	V	S	W	V	W	W
York	d	-	1920	1951	-	-	-	-	-	2018	-
Hull	d	-	-	-	-	-	-	-	-	-	-
Selby	d	-	-	-	-	-	-	-	-	-	-
Garforth	d	-	1943	-	-	-	-	-	-	-	-
Leeds	d	-	1957	2015	-	-	2019	2029	2029	2045	2043
Bramley	d	-	-	-	-	-	2025	2037	2037	-	-
New Pudsey	d	-	2006	-	-	-	2029	2041	2041	-	2052
Bradford Interchange	a	-	2014	-	-	-	2037	2050	2050	-	2101
Bradford Interchange	d	-	2016	-	-	-	2039	2052	2052	-	2103
Low Moor	d	-	-	-	-	-	-	2059	2059	-	-
Halifax	d	2016	2027	-	-	-	2050	2106	2107a	-	2114
Cottingley	d	-	-	-	-	-	-	-	-	-	-
Morley	d	-	-	-	-	-	-	-	-	-	-
Batley	d	-	-	-	-	-	-	-	-	-	-
Dewsbury	d	-	-	2027	-	-	-	-	2057	-	-
Ravensthorpe	d	-	-	-	-	-	-	-	-	-	-
Castleford	d	-	-	-	-	-	-	-	-	-	-
Normanton	d	-	-	-	-	-	-	-	-	-	-
Wakefield Kirkgate	d	-	-	-	-	-	-	-	-	-	-
Mirfield	d	-	-	-	-	-	-	-	-	-	-
Brighouse	a	2036	-	2035	-	-	-	2116	-	2105	-
Brighouse	d	2036	-	2036	-	-	-	2116	-	2106	-
Deighton	d	-	-	-	-	-	-	-	-	-	-
Huddersfield	a	2051	-	-	-	-	-	2132	-	-	-
Sowerby Bridge	d	-	2033	-	-	-	2056	-	-	2120	-
Mytholmroyd	d	-	2039	-	-	-	-	-	-	2125	-
Hebden Bridge	d	-	2043	-	-	-	2102	-	-	2129	-
Burnley Manchester Road	a	-	2102	-	-	-	-	-	-	-	-
Blackburn	a	-	2123	-	-	-	-	-	-	-	-
Preston	a	-	2142	-	-	-	-	-	-	-	-
Poulton-le-Fylde	d	-	2159	-	-	-	-	-	-	-	-
Blackpool North	a	-	2205	-	-	-	-	-	-	-	-
Todmorden	d	-	-	-	2053	2056	2108	-	-	2134	-
Walsden	d	-	-	-	2056	2059	-	-	-	-	-
Littleborough	d	-	-	-	2103	2106	2115	-	-	-	-
Smithy Bridge	d	-	-	-	2105	2108	-	-	-	-	-
Rochdale	d	-	-	-	2110	2113	2121	-	-	2144	-
Castleton	d	-	-	-	2113	2116	-	-	-	-	-
Mills Hill	d	-	-	-	2118	2121	-	-	-	-	-
Moston	d	-	-	-	2122	2125	-	-	-	-	-
Manchester Victoria	a	-	-	2114	2131	2134	2137	-	-	2146	2159
Wigan Wallgate	a	-	-	-	2215	2219	-	-	-	-	-
Wigan North Western	a	-	-	-	-	-	-	-	-	-	-
Newton-le-Willows	d	-	-	2141	-	-	-	-	-	-	-
Warrington Bank Quay	d	-	-	-	-	-	-	-	-	-	-
Chester	a	-	-	-	-	-	-	-	-	-	-

Notes

a Arrival time.
L To Liverpool Lime Street.
S To Southport.
V Until 30 July.
W From 6 August.
TP Service operated by TransPennine Express.
Bus Service - heavy luggage, dogs, bicycles and pushchairs may not be carried.

Leeds to Manchester Victoria (Calder Valley)

Sundays											
		TP						TP			TP
		M	V	W		L	W	V	W		V
York	d	-	-	2023	2049	-	-	-	-	-	2104
Hull	d	-	-	-	-	-	-	-	-	-	-
Selby	d	-	-	-	-	-	-	-	-	-	-
Garforth	d	-	-	2044	-	-	-	-	-	-	-
Leeds	d	2047	-	2058	2115	-	-	2119	2129	2129	2145
Bramley	d	-	-	-	-	-	-	2125	2137	2137	-
New Pudsey	d	-	-	2107	-	-	-	2129	2141	2141	-
Bradford Interchange	a	-	-	2116	-	-	-	2137	2150	2150	-
Bradford Interchange	d	-	-	2119	-	-	-	2139	2153	2153	-
Low Moor	d	-	-	-	-	-	-	-	2159	2159	-
Halifax	d	-	2116	2130	-	-	-	2150	2207	2207a	-
Cottingley	d	2052	-	-	-	-	-	-	-	-	-
Morley	d	2056	-	-	-	-	-	-	-	-	-
Batley	d	2101	-	-	-	-	-	-	-	-	-
Dewsbury	d	2104	-	-	2126	-	-	-	-	-	2157
Ravensthorpe	d	2107	-	-	-	-	-	-	-	-	-
Castleford	d	-	-	-	-	-	-	-	-	-	-
Normanton	d	-	-	-	-	-	-	-	-	-	-
Wakefield Kirkgate	d	-	-	-	-	-	-	-	-	-	-
Mirfield	d	2111	-	-	-	-	-	-	-	-	-
Brighouse	a	-	2136	-	2134	-	-	-	2216	-	2205
Brighouse	d	-	2136	-	2135	-	-	-	2217	-	2206
Deighton	d	2118	-	-	-	-	-	-	-	-	-
Huddersfield	a	2121	2151	-	-	-	-	-	2232	-	-
Sowerby Bridge	d	-	-	-	-	-	-	2156	-	-	-
Mytholmroyd	d	-	-	-	-	-	-	-	-	-	-
Hebden Bridge	d	-	-	2143	-	-	-	2202	-	-	-
Burnley Manchester Road	a	-	-	2202	-	-	-	-	-	-	-
Blackburn	a	-	-	2223	-	-	-	-	-	-	-
Preston	a	-	-	2243	-	-	-	-	-	-	-
Poulton-le-Fylde	d	-	-	2302	-	-	-	-	-	-	-
Blackpool North	a	-	-	2309	-	-	-	-	-	-	-
Todmorden	d	-	-	-	-	2149	2156	2208	-	-	-
Walsden	d	-	-	-	-	2152	2159	-	-	-	-
Littleborough	d	-	-	-	-	2158	2206	2215	-	-	-
Smithy Bridge	d	-	-	-	-	2201	2208	-	-	-	-
Rochdale	d	-	-	-	-	2205	2213	2221	-	-	-
Castleton	d	-	-	-	-	2208	2216	-	-	-	-
Mills Hill	d	-	-	-	-	2214	2221	-	-	-	-
Moston	d	-	-	-	-	2217	2225	-	-	-	-
Manchester Victoria	a	-	-	-	2214	2227	2234	2237	-	-	2245
Wigan Wallgate	a	-	-	-	-	2303	2312	-	-	-	-
Wigan North Western	a	-	-	-	-	-	-	-	-	-	-
Newton-le-Willows	d	-	-	-	2239a	-	-	-	-	-	-
Warrington Bank Quay	d	-	-	-	-	-	-	-	-	-	-
Chester	a	-	-	-	-	-	-	-	-	-	-

Notes

a Arrival time.
L To Liverpool Lime Street.
M To Manchester Piccadilly.
V Until 30 July.
W From 6 August.
TP Service operated by TransPennine Express.
Bus Service - heavy luggage, dogs, bicycles and pushchairs may not be carried.

Leeds to Manchester Victoria (Calder Valley)

Sundays											
		TP			TP			TP			TP
		M	V	W	W	V	W	M	V	W	
1999											
York	d	-	-	-	2123	2149	-	-	-	-	-
Hull	d	-	-	-	-	-	-	-	-	-	2203
Selby	d	-	-	-	-	-	-	-	-	-	2236
Garforth	d	-	-	-	2144	-	-	-	-	-	-
Leeds	d	2144	2147	-	2157	2215	-	-	2219	2247	2300
Bramley	d	-	-	-	-	-	-	-	2225	-	-
New Pudsey	d	2153	-	-	2206	-	-	-	2229	-	-
Bradford Interchange	a	2201	-	-	2214	-	-	-	2237	-	-
Bradford Interchange	d	2204	-	-	2216	-	-	-	2239	-	-
Low Moor	d	-	-	-	-	-	-	-	-	-	-
Halifax	d	2215	-	2216	2227	-	-	-	2250	-	-
Cottingley	d	-	2152	-	-	-	-	-	2252	-	-
Morley	d	-	2156	-	-	-	-	-	2256	-	-
Batley	d	-	2201	-	-	-	-	-	2301	-	-
Dewsbury	d	-	2204	-	-	2227	-	-	2304	2311	-
Ravensthorpe	d	-	2207	-	-	-	-	-	2307	-	-
Castleford	d	-	-	-	-	-	-	-	-	-	-
Normanton	d	-	-	-	-	-	-	-	-	-	-
Wakefield Kirkgate	d	-	-	-	-	-	-	-	-	-	-
Mirfield	d	-	2211	-	-	-	-	-	2311	-	-
Brighouse	a	-	-	2236	-	2235	-	-	-	-	2319
Brighouse	d	-	-	2236	-	2236	-	-	-	-	2320
Deighton	d	-	2217	-	-	-	-	-	2318	-	-
Huddersfield	a	-	2221	2251	-	-	-	-	2321	-	-
Sowerby Bridge	d	2221	-	-	2233	-	-	-	2256	-	-
Mytholmroyd	d	2226	-	-	2239	-	-	-	-	-	-
Hebden Bridge	d	2229	-	-	2243	-	-	-	2302	-	-
Burnley Manchester Road	a	-	-	-	2302	-	-	-	-	-	-
Blackburn	a	-	-	-	2324	-	-	-	-	-	-
Preston	a	-	-	-	2344	-	-	-	-	-	-
Poulton-le-Fylde	d	-	-	-	0001	-	-	-	-	-	-
Blackpool North	a	-	-	-	0008	-	-	-	-	-	-
Todmorden	d	2235	-	-	-	-	2249	2256	2308	-	-
Walsden	d	-	-	-	-	-	2252	2259	-	-	-
Littleborough	d	-	-	-	-	-	2258	2306	2315	-	-
Smithy Bridge	d	-	-	-	-	-	2301	2308	-	-	-
Rochdale	d	2245	-	-	-	-	2306	2313	2321	-	-
Castleton	d	-	-	-	-	-	2309	2316	-	-	-
Mills Hill	d	-	-	-	-	-	2314	2321	-	-	-
Moston	d	-	-	-	-	-	2318	2325	-	-	-
Manchester Victoria	a	2300	-	-	-	2315	2327	2335	2338	-	0004
Wigan Wallgate	a	-	-	-	-	-	-	-	-	-	-
Wigan North Western	a	-	-	-	-	-	-	-	-	-	-
Newton-le-Willows	d	-	-	-	-	-	-	-	-	-	-
Warrington Bank Quay	d	-	-	-	-	-	-	-	-	-	-
Chester	a	-	-	-	-	-	-	-	-	-	-

Notes
M To Manchester Piccadilly.
V Until 30 July.
W From 6 August.
TP Service operated by TransPennine Express.
Bus Service - heavy luggage, dogs, bicycles and pushchairs may not be carried.

Leeds to Manchester Victoria (Calder Valley)

Sundays										
York	d	-	-	-	-	-	-	-	-	-
Hull	d	-	-	-	-	-	-	-	-	-
Selby	d	-	-	-	-	-	-	-	-	-
Garforth	d	-	-	-	-	-	-	-	-	-
Leeds	d	-	-	2319	-	-	-	-	-	-
Bramley	d	-	-	2325	-	-	-	-	-	-
New Pudsey	d	-	-	2329	-	-	-	-	-	-
Bradford Interchange	a	-	-	2337	-	-	-	-	-	-
Bradford Interchange	d	-	-	2339	-	-	-	-	-	-
Low Moor	d	-	-	-	-	-	-	-	-	-
Halifax	d	-	-	2350	-	-	-	-	-	-
Cottingley	d	-	-	-	-	-	-	-	-	-
Morley	d	-	-	-	-	-	-	-	-	-
Batley	d	-	-	-	-	-	-	-	-	-
Dewsbury	d	-	-	-	-	-	-	-	-	-
Ravensthorpe	d	-	-	-	-	-	-	-	-	-
Castleford	d	-	-	-	-	-	-	-	-	-
Normanton	d	-	-	-	-	-	-	-	-	-
Wakefield Kirkgate	d	-	-	-	-	-	-	-	-	-
Mirfield	d	-	-	-	-	-	-	-	-	-
Brighouse	a	-	-	-	-	-	-	-	-	-
Brighouse	d	-	-	-	-	-	-	-	-	-
Deighton	d	-	-	-	-	-	-	-	-	-
Huddersfield	a	-	-	-	-	-	-	-	-	-
Sowerby Bridge	d	-	-	-	-	-	-	-	-	-
Mytholmroyd	d	-	-	-	-	-	-	-	-	-
Hebden Bridge	d	-	-	0002	-	-	-	-	-	-
Burnley Manchester Road	a	-	-	-	-	-	-	-	-	-
Blackburn	a	-	-	-	-	-	-	-	-	-
Preston	a	-	-	-	-	-	-	-	-	-
Poulton-le-Fylde	d	-	-	-	-	-	-	-	-	-
Blackpool North	a	-	-	-	-	-	-	-	-	-
Todmorden	d	2338	2340	0008	-	-	-	-	-	-
Walsden	d	2341	2343	-	-	-	-	-	-	-
Littleborough	d	2347	2349	0015	-	-	-	-	-	-
Smithy Bridge	d	2350	2352	-	-	-	-	-	-	-
Rochdale	d	2354	2356	0020	-	-	-	-	-	-
Castleton	d	2357	2359	-	-	-	-	-	-	-
Mills Hill	d	0002	0004	-	-	-	-	-	-	-
Moston	d	0006	0008	-	-	-	-	-	-	-
Manchester Victoria	a	0015	0017	0034	-	-	-	-	-	-
Wigan Wallgate	a	-	-	-	-	-	-	-	-	-
Wigan North Western	a	-	-	-	-	-	-	-	-	-
Newton-le-Willows	d	-	-	-	-	-	-	-	-	-
Warrington Bank Quay	d	-	-	-	-	-	-	-	-	-
Chester	a	-	-	-	-	-	-	-	-	-

Notes
V Until 30 July.
W From 6 August.

Manchester Victoria to Leeds (Calder Valley)

Mondays to Saturdays										
		TP				TP				
						SO			SO	TP
						N	Y		F	Y
Chester	d	-	-	-	-	-	-	-	-	-
Warrington Bank Quay	d	-	-	-	-	-	-	-	-	-
Newton-le-Willows	d	-	-	0515	-	-	-	-	-	-
Wigan North Western	d	-	-	-	-	-	-	-	-	-
Wigan Wallgate	d	-	-	-	-	-	-	-	-	-
Manchester Victoria	d	-	-	0535	-	0551	-	-	0558	-
Moston	d	-	-	-	-	0557	-	-	-	-
Mills Hill	d	-	-	-	-	0601	-	-	-	-
Castleton	d	-	-	-	-	0606	-	-	-	-
Rochdale	d	-	-	-	-	0610	-	-	-	-
Smithy Bridge	d	-	-	-	-	0614	-	-	-	-
Littleborough	d	-	-	-	-	0617	-	-	-	-
Walsden	d	-	-	-	-	0622	-	-	-	-
Todmorden	d	-	-	-	-	0625	-	-	-	-
Blackpool North	d	-	-	-	-	-	0519	-	-	-
Poulton-le-Fylde	d	-	-	-	-	-	0525	-	-	-
Preston	d	-	-	-	-	-	0544	-	-	-
Blackburn	d	-	-	-	-	-	0604	-	-	-
Burnley Manchester Road	d	-	-	-	-	-	0622	-	-	-
Hebden Bridge	d	-	0543	-	-	0631	0642	-	-	0649
Mytholmroyd	d	-	0546	-	-	-	-	-	-	0652
Sowerby Bridge	d	-	0551	-	-	0637	-	-	-	0657
Huddersfield	d	0550	-	-	-	-	-	0635	-	0649
Deighton	d	0554	-	-	-	-	-	-	-	0653
Brighouse	a	-	-	0617	-	-	-	0645	0648	-
Brighouse	d	-	-	0618	0632	-	-	0645	0649	-
Mirfield	d	0558	-	-	0639	-	-	-	-	0657
Wakefield Kirkgate	d	-	-	-	-	-	-	-	-	-
Normanton	d	-	-	-	-	-	-	-	-	-
Castleford	d	-	-	-	-	-	-	-	-	-
Ravensthorpe	d	0602	-	-	0642	-	-	-	-	0701
Dewsbury	d	0609	-	0628	0646	-	-	-	0658	0709
Batley	d	0612	-	-	0649	-	-	-	-	0712
Morley	d	0617	-	-	0655	-	-	-	-	0717
Cottingley	d	0621	-	-	0658	-	-	-	-	0721
Halifax	d	-	0600	-	-	0645	0653	0656	-	0707
Low Moor	d	-	0607	-	-	0652	-	0704	-	-
Bradford Interchange	a	-	0614	-	-	0659	0705	0712	-	0719
Bradford Interchange	d	-	0618	-	-	0702	0707	-	-	0721
New Pudsey	d	-	0627	-	-	0710	0716	-	-	0731
Bramley	d	-	0630	-	-	0713	-	-	-	-
Leeds	a	0629	0639	0643	0707	0723	0729	-	0710	0729
Garforth	d	-	-	-	-	-	0745	-	-	0755
Selby	a	-	-	-	-	-	-	-	-	-
Hull	a	-	-	-	-	-	-	-	-	-
York	a	-	-	0707	-	-	0802	-	0736	0815

Notes
a Arrival time.
F To Saltburn.
N To Newcastle.
Y From 16 September.
SO Saturdays only.
TP Service operated by TransPennine Express.

Manchester Victoria to Leeds (Calder Valley)

Mondays to Saturdays										
		GC SO K	GC SX K	SO B V	SX B W	SO B W	TP SO N Y	SO V	SX	
Chester d	-	-	-	-	-	-	-	-	-	-
Warrington Bank Quay d	-	-	-	-	-	-	-	-	-	-
Newton-le-Willows d	-	-	-	-	-	-	0606	-	-	-
Wigan North Western d	-	-	-	-	-	-	-	-	-	-
Wigan Wallgate d	-	-	-	-	-	-	-	-	-	-
Manchester Victoria d	-	-	-	0604	0604	0604	0610	0628	0630	0630
Moston d	-	-	-	-	-	-	0618	-	-	-
Mills Hill d	-	-	-	-	-	-	0623	-	-	-
Castleton d	-	-	-	-	-	-	0629	-	-	-
Rochdale d	-	-	-	0617	0617	0618	0632a	-	0643	0643
Smithy Bridge d	-	-	-	0621	0621	0622	-	-	-	-
Littleborough d	-	-	-	0624	0624	0625	-	-	-	-
Walsden d	-	-	-	-	-	-	-	-	-	-
Todmorden d	-	-	-	0633	0633	0634	-	-	0658	0658
Blackpool North d	-	-	-	-	-	-	-	-	-	-
Poulton-le-Fylde d	-	-	-	-	-	-	-	-	-	-
Preston d	-	-	-	-	-	-	-	-	-	-
Blackburn d	-	-	-	0710a	0710a	0711a	-	-	-	-
Burnley Manchester Road d	-	-	-	-	-	-	-	-	-	-
Hebden Bridge d	-	-	-	-	-	-	-	0704	0704	-
Mytholmroyd d	-	-	-	-	-	-	-	0707	0707	-
Sowerby Bridge d	-	-	-	-	-	-	-	0712	0712	-
Huddersfield d	0703	-	-	-	-	-	-	-	-	-
Deighton d	0712	-	-	-	-	-	-	-	-	-
Brighouse a	-	-	-	-	-	-	0709	-	-	-
Brighouse d	-	0722	0723	-	-	-	0710	-	-	-
Mirfield d	0722	0729	0730	-	-	-	-	-	-	-
Wakefield Kirkgate d	0757	0742a	0743a	-	-	-	-	-	-	-
Normanton d	0809	-	-	-	-	-	-	-	-	-
Castleford d	0821a	-	-	-	-	-	-	-	-	-
Ravensthorpe d	-	-	-	-	-	-	-	-	-	-
Dewsbury d	-	-	-	-	-	-	0727	-	-	-
Batley d	-	-	-	-	-	-	-	-	-	-
Morley d	-	-	-	-	-	-	-	-	-	-
Cottingley d	-	-	-	-	-	-	-	-	-	-
Halifax d	-	-	-	-	-	-	-	0720	0720	-
Low Moor d	-	-	-	-	-	-	-	0726	0726	-
Bradford Interchange a	-	-	-	-	-	-	-	0733	0733	-
Bradford Interchange d	-	-	-	-	-	-	-	0737	0737	-
New Pudsey d	-	-	-	-	-	-	-	0745	0745	-
Bramley d	-	-	-	-	-	-	-	0749	0749	-
Leeds a	-	-	-	-	-	-	0740	0759	0759	-
Garforth d	-	-	-	-	-	-	-	-	-	-
Selby a	-	-	-	-	-	-	-	-	-	-
Hull a	-	-	-	-	-	-	-	-	-	-
York a	-	-	-	-	-	-	0806	-	-	-

Notes
a Arrival time.
B To Blackburn.
K To London Kings Cross.
N To Newcastle.
V Until 29 July.
W From 5 August.
Y From 16 September.

SO Saturdays only.
SX Mondays to Fridays only.
GC Service operated by Grand Central.
TP Service operated by TransPennine Express.
Bus Service - Heavy luggage, dogs, bicycles and pushchairs may not be carried.

Manchester Victoria to Leeds (Calder Valley)

Mondays to Saturdays										
		SO W	MSO	MSX		TP SO F Y	TP	SO B V		
Chester d	-	-	-	-	-	-	-	-	-	-
Warrington Bank Quay d	-	-	-	-	-	-	-	-	-	-
Newton-le-Willows d	-	-	-	-	-	-	-	-	-	-
Wigan North Western d	-	0549	-	-	-	-	-	-	-	-
Wigan Wallgate d	-	-	0548	-	-	-	-	-	0620	-
Manchester Victoria d	0630	0636	0636	0641	0656	-	0701	-	-	0703
Moston d	-	-	-	0648	-	-	-	-	-	-
Mills Hill d	-	-	-	0652	-	-	-	-	-	-
Castleton d	-	-	-	0658	-	-	-	-	-	-
Rochdale d	0645	0650	0650	0701a	0709	-	-	-	-	0717
Smithy Bridge d	-	0654	0654	-	-	-	-	-	-	0721
Littleborough d	-	0658	0658	-	0713	-	-	-	-	0724
Walsden d	-	0704	0704	-	-	-	-	-	-	0730
Todmorden d	0658	0707	0707	-	0720	-	-	-	-	0735
Blackpool North d	-	-	-	-	-	0619	-	-	-	-
Poulton-le-Fylde d	-	-	-	-	-	0625	-	-	-	-
Preston d	-	-	-	-	-	0644	-	-	-	-
Blackburn d	-	-	-	-	-	0704	-	-	-	0812a
Burnley Manchester Road d	-	-	-	-	-	0721	-	-	-	-
Hebden Bridge d	0704	0714	0714	-	0726	0742	-	-	-	-
Mytholmroyd d	0707	0717	0717	-	-	-	-	-	-	-
Sowerby Bridge d	0712	0723	0723	-	0732	-	-	-	-	-
Huddersfield d	-	-	-	-	-	-	0735	0749	-	-
Deighton d	-	-	-	-	-	-	-	0753	-	-
Brighouse a	-	0732	0732	-	-	0744	0745	-	-	-
Brighouse d	-	0732	0732	-	-	0745	0745	-	-	-
Mirfield d	-	0739	0739	-	-	-	-	0757	-	-
Wakefield Kirkgate d	-	-	-	-	-	-	-	-	-	-
Normanton d	-	-	-	-	-	-	-	-	-	-
Castleford d	-	-	-	-	-	-	-	-	-	-
Ravensthorpe d	-	-	-	-	-	-	-	0801	-	-
Dewsbury d	-	0744	0744	-	-	0757	-	0809	-	-
Batley d	-	0747	0747	-	-	-	-	0812	-	-
Morley d	-	0753	0753	-	-	-	-	0817	-	-
Cottingley d	-	0757	0757	-	-	-	-	0821	-	-
Halifax d	0720	-	-	-	0739	0753	-	0757	-	-
Low Moor d	0726	-	-	-	-	-	-	0804	-	-
Bradford Interchange a	0733	-	-	-	0751	0805	-	0811	-	-
Bradford Interchange d	0737	-	-	-	0754	0807	-	-	-	-
New Pudsey d	0745	-	-	-	0803	0816	-	-	-	-
Bramley d	0749	-	-	-	0806	-	-	-	-	-
Leeds a	0759	0804	0804	-	0815	0826	0810	-	0829	-
Garforth d	-	-	-	-	-	0838	-	-	-	-
Selby a	-	-	-	-	-	-	-	-	-	-
Hull a	-	-	-	-	-	-	-	-	-	-
York a	-	-	-	-	-	0857	0836	-	-	-

Notes
a Arrival time.
B To Blackburn.
MSX Tuesdays to Fridays only.
V Runs until 29 July.
W From 5 August.

Y From 16 September.
MSO Mondays and Saturdays only.
SO Saturdays only.
TP Service operated by TransPennine Express.

Manchester Victoria to Leeds (Calder Valley)

Mondays to Saturdays										
		SX B	SO B W		GC SX K	TP SO N Y		SO W	SO V	
Chester d	-	-	-	0623	-	-	-	-	-	-
Warrington Bank Quay d	-	-	-	0650	-	-	-	-	-	-
Newton-le-Willows d	-	-	-	0700	-	0712	-	-	-	-
Wigan North Western d	-	-	-	-	-	-	-	-	-	-
Wigan Wallgate d	0620	0620	-	-	-	-	0649	-	-	-
Manchester Victoria d	0703	0703	0709	0721	-	0732	0736	0741	0757	0757
Moston d	-	-	-	0716	-	-	-	-	0748	-
Mills Hill d	-	-	-	0720	-	-	-	-	0752	-
Castleton d	-	-	-	0726	-	-	-	-	0758	-
Rochdale d	0717	0718	0729a	0734	-	-	0750	0801a	0810	0810
Smithy Bridge d	0721	0722	-	-	-	-	0754	-	-	-
Littleborough d	0724	0725	-	-	-	-	0758	-	0815	0815
Walsden d	0730	0731	-	-	-	-	0804	-	-	-
Todmorden d	0735	0735	-	0744	-	-	0807	-	0822	0822
Blackpool North d	-	-	-	-	-	-	-	-	-	-
Poulton-le-Fylde d	-	-	-	-	-	-	-	-	-	-
Preston d	-	-	-	-	-	-	-	-	-	-
Blackburn d	0812a	0812a	-	-	-	-	-	-	-	-
Burnley Manchester Road d	-	-	-	-	-	-	-	-	-	-
Hebden Bridge d	-	-	-	0750	-	-	0814	-	0829	0830
Mytholmroyd d	-	-	-	0753	-	-	0817	-	-	-
Sowerby Bridge d	-	-	-	0758	-	-	0823	-	0835	0836
Huddersfield d	-	-	-	-	-	-	-	-	-	-
Deighton d	-	-	-	-	-	-	-	-	-	-
Brighouse a	-	-	-	-	-	0814	0832	-	-	-
Brighouse d	-	-	-	-	0823	0817	0832	-	-	-
Mirfield d	-	-	-	-	0830	-	0839	-	-	-
Wakefield Kirkgate d	-	-	-	-	0851a	-	-	-	-	-
Normanton d	-	-	-	-	-	-	-	-	-	-
Castleford d	-	-	-	-	-	-	-	-	-	-
Ravensthorpe d	-	-	-	-	-	-	0842	-	-	-
Dewsbury d	-	-	-	-	-	0826	0846	-	-	-
Batley d	-	-	-	-	-	-	0849	-	-	-
Morley d	-	-	-	-	-	-	0855	-	-	-
Cottingley d	-	-	-	-	-	-	-	-	-	-
Halifax d	-	-	-	0805	-	-	-	-	0843	0843
Low Moor d	-	-	-	0811	-	-	-	-	-	-
Bradford Interchange a	-	-	-	0818	-	-	-	-	0856	0856
Bradford Interchange d	-	-	-	0821	-	-	-	-	0900	0900
New Pudsey d	-	-	-	0829	-	-	-	-	0909	0909
Bramley d	-	-	-	0833	-	-	-	-	0912	0912
Leeds a	-	-	-	0842	-	0839	0904	-	0921	0921
Garforth d	-	-	-	-	-	-	-	-	-	-
Selby a	-	-	-	-	-	-	-	-	-	-
Hull a	-	-	-	-	-	-	-	-	-	-
York a	-	-	-	-	-	0905	-	-	-	-

Notes
a Arrival time.
B To Blackburn.
K To London Kings Cross.
N To Newcastle.
V Until 29 July.
W From 5 August.

Y From 16 September.
SO Saturdays only.
SX Mondays to Fridays only.
GC Service operated by Grand Central.
TP Service operated by TransPennine Express.

Manchester Victoria to Leeds (Calder Valley)

Mondays to Saturdays										
	SX	TP SO F Y	TP SX	TP SO	GC SO K	SO B V	SX B	SO B W		
Chester d	-	-	-	-	-	-	-	-		
Warrington Bank Quay d	-	-	-	-	-	-	-	-		
Newton-le-Willows d	-	-	-	-	-	-	-	-		
Wigan North Western d	-	-	-	-	-	-	-	-		
Wigan Wallgate d	-	-	-	-	-	0720	0720	0720		
Manchester Victoria d	0757	-	0801	-	-	0804	0804	0804		
Moston d	-	-	-	-	-	-	-	-		
Mills Hill d	-	-	-	-	-	-	-	-		
Castleton d	-	-	-	-	-	-	-	-		
Rochdale d	0810	-	-	-	-	0817	0817	0818		
Smithy Bridge d	-	-	-	-	-	0821	0821	0822		
Littleborough d	0815	-	-	-	-	0824	0824	0825		
Walsden d	-	-	-	-	-	0830	0830	0831		
Todmorden d	0822	-	-	-	-	0835	0835	0836		
Blackpool North d	-	0718	-	-	-	-	-	-		
Poulton-le-Fylde d	-	0725	-	-	-	-	-	-		
Preston d	-	0744	-	-	-	-	-	-		
Blackburn d	-	0804	-	-	-	0912a	0912a	0913a		
Burnley Manchester Road d	-	0822	-	-	-	-	-	-		
Hebden Bridge d	0830	0843	-	-	-	-	-	-		
Mytholmroyd d	-	-	-	-	-	-	-	-		
Sowerby Bridge d	0836	-	-	-	-	-	-	-		
Huddersfield d	-	-	0835	-	0849	0849	-	-	-	
Deighton d	-	-	-	-	0853	0853	-	-	-	
Brighouse a	-	-	0845	0847	-	-	-	-	-	
Brighouse d	-	-	0845	0848	-	0913	-	-	-	
Mirfield d	-	-	-	-	0857	0857	0919	-	-	
Wakefield Kirkgate d	-	-	-	-	-	0932a	-	-	-	
Normanton d	-	-	-	-	-	-	-	-	-	
Castleford d	-	-	-	-	-	-	-	-	-	
Ravensthorpe d	-	-	-	-	0901	0901	-	-	-	
Dewsbury d	-	-	0857	0909	0909	-	-	-	-	
Batley d	-	-	-	0912	0912	-	-	-	-	
Morley d	-	-	-	0917	0917	-	-	-	-	
Cottingley d	-	-	-	0921	0921	-	-	-	-	
Halifax d	0843	0854	0857	-	-	-	-	-	-	
Low Moor d	-	-	0904	-	-	-	-	-	-	
Bradford Interchange a	0856	0906	0911	-	-	-	-	-	-	
Bradford Interchange d	0900	0908	-	-	-	-	-	-	-	
New Pudsey d	0909	0917	-	-	-	-	-	-	-	
Bramley d	0912	-	-	-	-	-	-	-	-	
Leeds a	0921	0929	-	0910	0929	0932	-	-	-	
Garforth d	-	0939	-	-	-	-	-	-	-	
Selby a	-	-	-	-	-	-	-	-	-	
Hull a	-	-	-	-	-	-	-	-	-	
York a	-	0958	-	0936	-	-	-	-	-	

Notes

a Arrival time.
B To Blackburn.
F To Saltburn.
K To London Kings Cross.
V Until 29 July.
W From 5 August.

Y From 16 September.
SO Saturdays only.
SX Mondays to Fridays only.
GC Service operated by Grand Central.
TP Service operated by TransPennine Express.

Manchester Victoria to Leeds (Calder Valley)

Mondays to Saturdays										
	TP SO N Y	TP SO F Y	TP							
Chester d	-	0723	-	-	-	-	-	-	-	-
Warrington Bank Quay d	-	0750	-	-	-	-	-	-	-	-
Newton-le-Willows d	-	0800	0812	-	-	-	-	-	-	-
Wigan North Western d	-	-	-	0749	-	-	-	-	-	-
Wigan Wallgate d	-	-	-	-	-	-	-	-	-	-
Manchester Victoria d	0809	0820	0832	0836	0841	0857	-	0901	-	-
Moston d	0816	-	-	-	0848	-	-	-	-	-
Mills Hill d	0820	-	-	-	0852	-	-	-	-	-
Castleton d	0826	-	-	-	0858	-	-	-	-	-
Rochdale d	0829a	0835	-	0850	0901a	0910	-	-	-	-
Smithy Bridge d	-	-	-	0854	-	-	-	-	-	-
Littleborough d	-	-	-	0858	-	-	-	-	-	-
Walsden d	-	-	-	0904	-	-	-	-	-	-
Todmorden d	-	0845	-	0907	-	0919	-	-	-	-
Blackpool North d	-	-	-	-	-	0819	-	-	-	-
Poulton-le-Fylde d	-	-	-	-	-	0825	-	-	-	-
Preston d	-	-	-	-	-	0844	-	-	-	-
Blackburn d	-	-	-	-	-	0904	-	-	-	-
Burnley Manchester Road d	-	-	-	-	-	0922	-	-	-	-
Hebden Bridge d	-	0851	-	0914	-	0926	0943	-	-	-
Mytholmroyd d	-	0854	-	0917	-	-	-	-	-	-
Sowerby Bridge d	-	0859	-	0923	-	-	-	-	-	-
Huddersfield d	-	-	-	-	-	-	-	0935	0949	
Deighton d	-	-	-	-	-	-	-	-	0953	
Brighouse a	-	-	0916	0932	-	-	0943	0945	-	
Brighouse d	-	-	0918	0932	-	-	0946	0945	-	
Mirfield d	-	-	-	0939	-	-	-	-	0957	
Wakefield Kirkgate d	-	-	-	-	-	-	-	-	-	
Normanton d	-	-	-	-	-	-	-	-	-	
Castleford d	-	-	-	-	-	-	-	-	-	
Ravensthorpe d	-	-	-	-	-	-	-	-	1001	
Dewsbury d	-	-	0928	0945	-	-	0957	-	1009	
Batley d	-	-	-	0949	-	-	-	-	1012	
Morley d	-	-	-	0955	-	-	-	-	1017	
Cottingley d	-	-	-	-	-	-	-	-	1021	
Halifax d	-	0906	-	-	-	0937	0954	-	0957	-
Low Moor d	-	0912	-	-	-	-	-	-	1004	-
Bradford Interchange a	-	0919	-	-	-	0950	1006	-	1011	-
Bradford Interchange d	-	0922	-	-	-	0953	1008	-	-	-
New Pudsey d	-	0930	-	-	-	1001	1017	-	-	-
Bramley d	-	0933	-	-	-	1004	-	-	-	-
Leeds a	-	0942	0940	1004	-	1012	1027	1010	-	1029
Garforth d	-	-	-	-	-	-	1038	-	-	-
Selby a	-	-	-	-	-	-	-	-	-	-
Hull a	-	-	-	-	-	-	-	-	-	-
York a	-	-	1004	-	-	-	1057	1036	-	-

Notes

a Arrival time.
F To Saltburn.
N To Newcastle.
Y From 16 September.
SO Saturdays only.
TP Service operated by TransPennine Express.

Manchester Victoria to Leeds (Calder Valley)

Mondays to Saturdays										
	SO B V	SX B	SO B W	TP SO N Y	TP SO F Y	TP SX				
Chester d	-	-	-	-	0821	-	-	-	-	-
Warrington Bank Quay d	-	-	-	-	0848	-	-	-	-	-
Newton-le-Willows d	-	-	-	-	0900	0912	-	-	-	-
Wigan North Western d	-	-	-	-	-	-	-	-	-	-
Wigan Wallgate d	0820	0820	0820	-	-	-	0849	-	-	-
Manchester Victoria d	0904	0904	0904	0909	0921	0932	0936	0941	0957	-
Moston d	-	-	-	0916	-	-	-	0948	-	-
Mills Hill d	-	-	-	0920	-	-	-	0952	-	-
Castleton d	-	-	-	0926	-	-	-	0958	-	-
Rochdale d	0917	0917	0918	0929a	0934	-	0950	1001a	1010	-
Smithy Bridge d	0921	0921	0922	-	-	-	0954	-	-	-
Littleborough d	0924	0924	0925	-	-	-	0958	-	-	-
Walsden d	-	-	-	-	-	-	1004	-	-	-
Todmorden d	0933	0933	0934	-	0943	-	1007	-	1019	-
Blackpool North d	-	-	-	-	-	-	-	-	-	-
Poulton-le-Fylde d	-	-	-	-	-	-	-	-	-	-
Preston d	-	-	-	-	-	-	-	-	-	-
Blackburn d	1010a	1010a	1011a	-	-	-	-	-	-	-
Burnley Manchester Road d	-	-	-	-	-	-	-	-	-	-
Hebden Bridge d	-	-	-	-	0950	-	1014	-	1027	-
Mytholmroyd d	-	-	-	-	0953	-	1017	-	-	-
Sowerby Bridge d	-	-	-	-	0958	-	1023	-	-	-
Huddersfield d	-	-	-	-	-	-	-	-	-	1049
Deighton d	-	-	-	-	-	-	-	-	-	1053
Brighouse a	-	-	-	-	-	1014	1032	-	-	-
Brighouse d	-	-	-	-	-	1017	1032	-	-	-
Mirfield d	-	-	-	-	-	-	1039	-	-	1057
Wakefield Kirkgate d	-	-	-	-	-	-	-	-	-	-
Normanton d	-	-	-	-	-	-	-	-	-	-
Castleford d	-	-	-	-	-	-	-	-	-	-
Ravensthorpe d	-	-	-	-	-	-	-	-	-	1101
Dewsbury d	-	-	-	-	-	1027	1045	-	-	1109
Batley d	-	-	-	-	-	-	1049	-	-	1112
Morley d	-	-	-	-	-	-	1055	-	-	1117
Cottingley d	-	-	-	-	-	-	-	-	-	1121
Halifax d	-	-	-	-	1005	-	-	-	-	1038
Low Moor d	-	-	-	-	1011	-	-	-	-	-
Bradford Interchange a	-	-	-	-	1018	-	-	-	-	1050
Bradford Interchange d	-	-	-	-	1021	-	-	-	-	1053
New Pudsey d	-	-	-	-	1029	-	-	-	-	1101
Bramley d	-	-	-	-	1033	-	-	-	-	1104
Leeds a	-	-	-	-	1042	1040	1104	-	-	1113
Garforth d	-	-	-	-	-	-	-	-	-	-
Selby a	-	-	-	-	-	-	-	-	-	-
Hull a	-	-	-	-	-	-	-	-	-	-
York a	-	-	-	-	-	1104	-	-	-	-

Notes

a Arrival time.
B To Blackburn.
N To Newcastle.
V Until 29 July.
W From 5 August.

Y From 16 September.
SO Saturdays only.
SX Mondays to Fridays only.
TP Service operated by TransPennine Express.

Manchester Victoria to Leeds (Calder Valley)

Mondays to Saturdays										
	TP SO	GC SX K	GC SO K	TP SO F Y		SO B V	SX B	SO B W		
Chester d	-	-	-	-	-	-	-	-	-	-
Warrington Bank Quay d	-	-	-	-	-	-	-	-	-	-
Newton-le-Willows d	-	-	-	-	-	-	-	-	-	-
Wigan North Western d	-	-	-	-	-	-	-	-	-	-
Wigan Wallgate d	-	-	-	-	-	0920	0920	0920	-	-
Manchester Victoria d	-	-	-	1001	-	1004	1004	1004	1009	-
Moston d	-	-	-	-	-	-	-	-	-	1016
Mills Hill d	-	-	-	-	-	-	-	-	-	1020
Castleton d	-	-	-	-	-	-	-	-	-	1026
Rochdale d	-	-	-	-	-	1017	1017	1018	1029a	-
Smithy Bridge d	-	-	-	-	-	1021	1021	1022	-	-
Littleborough d	-	-	-	-	-	1024	1024	1025	-	-
Walsden d	-	-	-	-	-	-	-	-	-	-
Todmorden d	-	-	-	-	-	1033	1033	1034	-	-
Blackpool North d	-	-	-	0919	-	-	-	-	-	-
Poulton-le-Fylde d	-	-	-	0925	-	-	-	-	-	-
Preston d	-	-	-	0944	-	-	-	-	-	-
Blackburn d	-	-	-	1004	-	1110a	1110a	1111a	-	-
Burnley Manchester Road d	-	-	-	1022	-	-	-	-	-	-
Hebden Bridge d	-	-	-	1043	-	-	-	-	-	-
Mytholmroyd d	-	-	-	-	-	-	-	-	-	-
Sowerby Bridge d	-	-	-	-	-	-	-	-	-	-
Huddersfield d	1049	-	-	-	1035	-	-	-	-	-
Deighton d	1053	-	-	-	-	-	-	-	-	-
Brighouse a	-	-	-	1043	1045	-	-	-	-	-
Brighouse d	-	1054	1055	-	1045	1045	-	-	-	-
Mirfield d	1058	1102	1102	-	-	-	-	-	-	-
Wakefield Kirkgate d	-	1115a	1115a	-	-	-	-	-	-	-
Normanton d	-	-	-	-	-	-	-	-	-	-
Castleford d	-	-	-	-	-	-	-	-	-	-
Ravensthorpe d	1102	-	-	-	-	-	-	-	-	-
Dewsbury d	1109	-	-	1057	-	-	-	-	-	-
Batley d	1112	-	-	-	-	-	-	-	-	-
Morley d	1117	-	-	-	-	-	-	-	-	-
Cottingley d	1121	-	-	-	-	-	-	-	-	-
Halifax d	-	-	-	1054	-	1057	-	-	-	-
Low Moor d	-	-	-	-	1104	-	-	-	-	-
Bradford Interchange a	-	-	-	1106	-	1111	-	-	-	-
Bradford Interchange d	-	-	-	1108	-	-	-	-	-	-
New Pudsey d	-	-	-	1117	-	-	-	-	-	-
Bramley d	-	-	-	-	-	-	-	-	-	-
Leeds a	1129	-	-	1127	1110	-	-	-	-	-
Garforth d	-	-	-	1138	-	-	-	-	-	-
Selby a	-	-	-	-	-	-	-	-	-	-
Hull a	-	-	-	-	-	-	-	-	-	-
York a	-	-	-	1157	1136	-	-	-	-	-

Notes

a Arrival time.
B To Blackburn.
F To Saltburn.
K To London Kings Cross.
V Until 29 July.
W From 5 August.

Y From 16 September.
SO Saturdays only.
SX Mondays to Fridays only.
GC Service operated by Grand Central.
TP Service operated by TransPennine Express.

Manchester Victoria to Leeds (Calder Valley)

Mondays to Saturdays										
	TP SO N Y					TP SO F Y	TP SO B V			
Chester d	0929	-	-	-	-	-	-	-	-	-
Warrington Bank Quay d	0951	-	-	-	-	-	-	-	-	-
Newton-le-Willows d	1001	1012	-	-	-	-	-	-	-	-
Wigan North Western d	-	-	-	-	-	-	-	-	-	-
Wigan Wallgate d	-	-	0949	-	-	-	-	-	1020	-
Manchester Victoria d	1021	1032	1036	1041	1057	-	1101	-	-	1104
Moston d	-	-	-	1048	-	-	-	-	-	-
Mills Hill d	-	-	-	1052	-	-	-	-	-	-
Castleton d	-	-	-	1058	-	-	-	-	-	-
Rochdale d	1034	-	1050	1101a	1110	-	-	-	-	1117
Smithy Bridge d	-	-	1054	-	-	-	-	-	-	1121
Littleborough d	-	-	1058	-	-	-	-	-	-	1124
Walsden d	-	-	1104	-	-	-	-	-	-	-
Todmorden d	1043	-	1107	-	1119	-	-	-	-	1133
Blackpool North d	-	-	-	-	-	1019	-	-	-	-
Poulton-le-Fylde d	-	-	-	-	-	1025	-	-	-	-
Preston d	-	-	-	-	-	1044	-	-	-	-
Blackburn d	-	-	-	-	-	1104	-	-	-	1210a
Burnley Manchester Road d	-	-	-	-	-	1122	-	-	-	-
Hebden Bridge d	1050	-	1114	-	1126	1143	-	-	-	-
Mytholmroyd d	1053	-	1117	-	-	-	-	-	-	-
Sowerby Bridge d	1058	-	1123	-	-	-	-	-	-	-
Huddersfield d	-	-	-	-	-	-	1135	1149	-	-
Deighton d	-	-	-	-	-	-	-	1153	-	-
Brighouse a	-	1114	1132	-	-	-	1143	1145	-	-
Brighouse d	-	1117	1132	-	-	-	1146	1145	-	-
Mirfield d	-	-	1139	-	-	-	-	-	1157	-
Wakefield Kirkgate d	-	-	-	-	-	-	-	-	-	-
Normanton d	-	-	-	-	-	-	-	-	-	-
Castleford d	-	-	-	-	-	-	-	-	-	-
Ravensthorpe d	-	-	-	-	-	-	-	-	1201	-
Dewsbury d	-	1127	1145	-	-	-	1157	-	1209	-
Batley d	-	-	1149	-	-	-	-	-	1212	-
Morley d	-	-	1155	-	-	-	-	-	1217	-
Cottingley d	-	-	-	-	-	-	-	-	1221	-
Halifax d	1105	-	-	-	1137	1154	-	1157	-	-
Low Moor d	1111	-	-	-	-	-	-	1204	-	-
Bradford Interchange a	1118	-	-	-	1150	1206	-	1211	-	-
Bradford Interchange d	1121	-	-	-	1153	1208	-	-	-	-
New Pudsey d	1129	-	-	-	1201	1217	-	-	-	-
Bramley d	1133	-	-	-	1204	-	-	-	-	-
Leeds a	1145	1140	1204	-	1212	1227	1210	-	1229	-
Garforth d	-	-	-	-	-	1238	-	-	-	-
Selby a	-	-	-	-	-	-	-	-	-	-
Hull a	-	-	-	-	-	-	-	-	-	-
York a	-	1204	-	-	-	1257	1236	-	-	-

Notes

a Arrival time.
B To Blackburn.
F To Saltburn.
N To Newcastle.
V Until 29 July.
Y From 16 September.
SO Saturdays only.
TP Service operated by TransPennine Express.

Manchester Victoria to Leeds (Calder Valley)

Mondays to Saturdays										
		SX B	SO B W		TP SO N Y		SO W	SO V	SX	
Chester d	-	-	-	1027	-	-	-	-	-	-
Warrington Bank Quay d	-	-	-	1050	-	-	-	-	-	-
Newton-le-Willows d	-	-	-	1100	1112	-	-	-	-	-
Wigan North Western d	-	-	-	-	-	-	-	-	-	-
Wigan Wallgate d	1020	1020	-	-	-	1049	-	-	-	-
Manchester Victoria d	1104	1104	1109	1120	1132	1135	1140	1157	1157	1157
Moston d	-	-	-	1116	-	-	-	-	-	-
Mills Hill d	-	-	-	1120	-	-	-	-	-	-
Castleton d	-	-	-	1126	-	-	-	-	-	-
Rochdale d	1117	1118	1129a	1134	-	1151	1200a	1211	1212	1212
Smithy Bridge d	1121	1122	-	-	-	1155	-	-	-	-
Littleborough d	1124	1125	-	-	-	1159	-	-	-	-
Walsden d	-	-	-	-	-	1205	-	-	-	-
Todmorden d	1133	1134	-	1143	-	1208	-	1225	1226	1226
Blackpool North d	-	-	-	-	-	-	-	-	-	-
Poulton-le-Fylde d	-	-	-	-	-	-	-	-	-	-
Preston d	-	-	-	-	-	-	-	-	-	-
Blackburn d	1210a	1211a	-	-	-	-	-	-	-	-
Burnley Manchester Road d	-	-	-	-	-	-	-	-	-	-
Hebden Bridge d	-	-	-	1150	-	1215	-	1231	1232	1232
Mytholmroyd d	-	-	-	1153	-	1218	-	-	-	-
Sowerby Bridge d	-	-	-	1158	-	1223	-	-	-	-
Huddersfield d	-	-	-	-	-	-	-	-	-	-
Deighton d	-	-	-	-	-	-	-	-	-	-
Brighouse a	-	-	-	-	1214	1232	-	-	-	-
Brighouse d	-	-	-	-	1217	1232	-	-	-	-
Mirfield d	-	-	-	-	-	1239	-	-	-	-
Wakefield Kirkgate d	-	-	-	-	-	-	-	-	-	-
Normanton d	-	-	-	-	-	-	-	-	-	-
Castleford d	-	-	-	-	-	-	-	-	-	-
Ravensthorpe d	-	-	-	-	-	-	-	-	-	-
Dewsbury d	-	-	-	-	1227	1245	-	-	-	-
Batley d	-	-	-	-	-	1249	-	-	-	-
Morley d	-	-	-	-	-	1255	-	-	-	-
Cottingley d	-	-	-	-	-	-	-	-	-	-
Halifax d	-	-	-	1205	-	-	-	1243	1243	1243
Low Moor d	-	-	-	1211	-	-	-	-	-	-
Bradford Interchange a	-	-	-	1218	-	-	-	1256	1256	1256
Bradford Interchange d	-	-	-	1221	-	-	-	1259	1259	1259
New Pudsey d	-	-	-	1229	-	-	-	1307	1307	1307
Bramley d	-	-	-	1233	-	-	-	1310	1310	1310
Leeds a	-	-	-	1242	1240	1304	-	1320	1320	1320
Garforth d	-	-	-	-	-	-	-	-	-	-
Selby a	-	-	-	-	-	-	-	-	-	-
Hull a	-	-	-	-	-	-	-	-	-	-
York a	-	-	-	-	1305	-	-	-	-	-

Notes

a Arrival time.
B To Blackburn.
N To Newcastle.
V Until 29 July.
W From 5 August.

Y From 16 September.
SO Saturdays only.
SX Mondays to Fridays only.
TP Service operated by TransPennine Express.

Manchester Victoria to Leeds (Calder Valley)

Mondays to Saturdays										
		TP	TP							GC
		SO		SO	SX	SO				SO
		F	Y	B	V	B	B	W		
Chester	d	-	-	-	-	-	-	-	1128	-
Warrington Bank Quay	d	-	-	-	-	-	-	-	1150	-
Newton-le-Willows	d	-	-	-	-	-	-	-	1200	-
Wigan North Western	d	-	-	-	-	-	-	-	-	-
Wigan Wallgate	d	-	-	-	1120	1120	1120	-	-	-
Manchester Victoria	d	-	-	1201	-	1204	1204	1204	1209	1221
Moston	d	-	-	-	-	-	-	-	1216	-
Mills Hill	d	-	-	-	-	-	-	-	1220	-
Castleton	d	-	-	-	-	-	-	-	1226	-
Rochdale	d	-	-	-	-	1217	1217	1219	1229a	1234
Smithy Bridge	d	-	-	-	-	1221	1221	1223	-	-
Littleborough	d	-	-	-	-	1224	1224	1226	-	-
Walsden	d	-	-	-	-	-	-	-	-	-
Todmorden	d	-	-	-	-	1233	1233	1235	-	1243
Blackpool North	d	1119	-	-	-	-	-	-	-	-
Poulton-le-Fylde	d	1125	-	-	-	-	-	-	-	-
Preston	d	1144	-	-	-	-	-	-	-	-
Blackburn	d	1204	-	-	-	1310a	1310a	1312a	-	-
Burnley Manchester Road	d	1222	-	-	-	-	-	-	-	-
Hebden Bridge	d	1243	-	-	-	-	-	-	1250	-
Mytholmroyd	d	-	-	-	-	-	-	-	1253	-
Sowerby Bridge	d	-	-	-	-	-	-	-	1258	-
Huddersfield	d	-	1235	-	1249	-	-	-	-	-
Deighton	d	-	-	-	1253	-	-	-	-	-
Brighouse	a	-	1245	1247	-	-	-	-	-	-
Brighouse	d	-	1245	1248	-	-	-	-	-	1312
Mirfield	d	-	-	-	1257	-	-	-	-	-
Wakefield Kirkgate	d	-	-	-	-	-	-	-	-	-
Normanton	d	-	-	-	-	-	-	-	-	-
Castleford	d	-	-	-	-	-	-	-	-	-
Ravensthorpe	d	-	-	-	1301	-	-	-	-	-
Dewsbury	d	-	-	1257	1309	-	-	-	-	-
Batley	d	-	-	-	1312	-	-	-	-	-
Morley	d	-	-	-	1317	-	-	-	-	-
Cottingley	d	-	-	-	1321	-	-	-	-	-
Halifax	d	1254	1257	-	-	-	-	-	1305	1324
Low Moor	d	-	1304	-	-	-	-	-	1311	1331
Bradford Interchange	a	1306	1311	-	-	-	-	-	1318	1338
Bradford Interchange	d	1308	-	-	-	-	-	-	1321	-
New Pudsey	d	1317	-	-	-	-	-	-	1329	-
Bramley	d	-	-	-	-	-	-	-	1333	-
Leeds	a	1327	-	1310	1329	-	-	-	1342	-
Garforth	d	1338	-	-	-	-	-	-	-	-
Selby	a	-	-	-	-	-	-	-	-	-
Hull	a	-	-	-	-	-	-	-	-	-
York	a	1357	-	1336	-	-	-	-	-	-

Notes
a Arrival time.
B To Blackburn.
F To Saltburn.
V Until 29 July.
W From 5 August.
Y From 16 September.
SO Saturdays only.
SX Mondays to Fridays only.
GC Service operated by Grand Central.
TP Service operated by TransPennine Express.

Manchester Victoria to Leeds (Calder Valley)

Mondays to Saturdays										
		TP	GC					TP	TP	
		SO	SX					SO		SO
		N	Y					F	Y	B
Chester	d	-	-	-	-	-	-	-	-	-
Warrington Bank Quay	d	-	-	-	-	-	-	-	-	-
Newton-le-Willows	d	1212	-	-	-	-	-	-	-	-
Wigan North Western	d	-	-	-	-	-	-	-	-	-
Wigan Wallgate	d	-	-	1149	-	-	-	-	-	1220
Manchester Victoria	d	1232	-	1236	1241	1257	-	1301	-	1304
Moston	d	-	-	-	1248	-	-	-	-	-
Mills Hill	d	-	-	-	1252	-	-	-	-	-
Castleton	d	-	-	-	1258	-	-	-	-	-
Rochdale	d	-	-	1250	1301a	1310	-	-	-	1317
Smithy Bridge	d	-	-	1254	-	-	-	-	-	1321
Littleborough	d	-	-	1258	-	-	-	-	-	1324
Walsden	d	-	-	1304	-	-	-	-	-	-
Todmorden	d	-	-	1307	-	1319	-	-	-	1333
Blackpool North	d	-	-	-	-	-	1219	-	-	-
Poulton-le-Fylde	d	-	-	-	-	-	1225	-	-	-
Preston	d	-	-	-	-	-	1244	-	-	-
Blackburn	d	-	-	-	-	-	1304	-	-	1410a
Burnley Manchester Road	d	-	-	-	-	-	1322	-	-	-
Hebden Bridge	d	-	-	1314	-	1326	1343	-	-	-
Mytholmroyd	d	-	-	1317	-	-	-	-	-	-
Sowerby Bridge	d	-	-	1323	-	-	-	-	-	-
Huddersfield	d	-	-	-	-	-	-	1335	1349	-
Deighton	d	-	-	-	-	-	-	-	1353	-
Brighouse	a	1314	-	1332	-	-	-	1343	1345	-
Brighouse	d	1317	1335	1332	-	-	-	1346	1345	-
Mirfield	d	-	-	1339	-	-	-	-	1357	-
Wakefield Kirkgate	d	-	-	-	-	-	-	-	-	-
Normanton	d	-	-	-	-	-	-	-	-	-
Castleford	d	-	-	-	-	-	-	-	-	-
Ravensthorpe	d	-	-	-	-	-	-	-	1401	-
Dewsbury	d	1327	-	1345	-	-	-	1357	-	1409
Batley	d	-	-	1349	-	-	-	-	1412	-
Morley	d	-	-	1355	-	-	-	-	1417	-
Cottingley	d	-	-	-	-	-	-	-	1421	-
Halifax	d	-	1346	-	-	1337	1354	-	1358	-
Low Moor	d	-	1353	-	-	-	-	-	1405	-
Bradford Interchange	a	-	1400	-	-	1349	1406	-	1412	-
Bradford Interchange	d	-	-	-	-	1353	1408	-	-	-
New Pudsey	d	-	-	-	-	1401	1417	-	-	-
Bramley	d	-	-	-	-	1404	-	-	-	-
Leeds	a	1340	-	1404	-	1414	1427	1410	-	1429
Garforth	d	-	-	-	-	-	1438	-	-	-
Selby	a	-	-	-	-	-	-	-	-	-
Hull	a	-	-	-	-	-	-	-	-	-
York	a	1405	-	-	-	-	1457	1436	-	-

Notes
a Arrival time.
B To Blackburn.
F To Saltburn.
N To Newcastle.
Y From 16 September.
Z Runs 29 July only.
SO Saturdays only.
SX Mondays to Fridays only.
GC Service operated by Grand Central.
TP Service operated by TransPennine Express.

Manchester Victoria to Leeds (Calder Valley)

Mondays to Saturdays										
								TP		TP
								SO		SO
								N	Y	F
Chester	d	-	-	-	1229	-	-	-	-	-
Warrington Bank Quay	d	-	-	-	1250	-	-	-	-	-
Newton-le-Willows	d	-	-	-	1300	1312	-	-	-	-
Wigan North Western	d	-	-	-	-	-	-	-	-	-
Wigan Wallgate	d	1220	1220	-	-	-	1249	-	-	-
Manchester Victoria	d	1304	1304	1309	1321	1332	1336	1341	1357	-
Moston	d	-	-	1316	-	-	-	1348	-	-
Mills Hill	d	-	-	1320	-	-	-	1352	-	-
Castleton	d	-	-	1326	-	-	-	1358	-	-
Rochdale	d	1317	1318	1329a	1334	-	1351	1401a	1410	-
Smithy Bridge	d	1321	1322	-	-	-	1355	-	-	-
Littleborough	d	1324	1325	-	-	-	1359	-	-	-
Walsden	d	-	-	-	-	-	1405	-	-	-
Todmorden	d	1333	1334	-	1343	-	1408	-	1419	-
Blackpool North	d	-	-	-	-	-	-	-	1319	-
Poulton-le-Fylde	d	-	-	-	-	-	-	-	1325	-
Preston	d	-	-	-	-	-	-	-	1344	-
Blackburn	d	1410a	1411a	-	-	-	-	-	1404	-
Burnley Manchester Road	d	-	-	-	-	-	-	-	1422	-
Hebden Bridge	d	-	-	-	1350	-	1415	-	1426	1443
Mytholmroyd	d	-	-	-	1353	-	1418	-	-	-
Sowerby Bridge	d	-	-	-	1358	-	1423	-	-	-
Huddersfield	d	-	-	-	-	-	-	-	-	-
Deighton	d	-	-	-	-	-	-	-	-	-
Brighouse	a	-	-	-	-	1414	1432	-	-	1443
Brighouse	d	-	-	-	-	1417	1432	-	-	1446
Mirfield	d	-	-	-	-	-	1439	-	-	-
Wakefield Kirkgate	d	-	-	-	-	-	-	-	-	-
Normanton	d	-	-	-	-	-	-	-	-	-
Castleford	d	-	-	-	-	-	-	-	-	-
Ravensthorpe	d	-	-	-	-	-	-	-	-	-
Dewsbury	d	-	-	-	-	1427	1445	-	-	1457
Batley	d	-	-	-	-	-	1449	-	-	-
Morley	d	-	-	-	-	-	1455	-	-	-
Cottingley	d	-	-	-	-	-	-	-	-	-
Halifax	d	-	-	-	1405	-	-	-	1437	1454
Low Moor	d	-	-	-	1411	-	-	-	-	-
Bradford Interchange	a	-	-	-	1418	-	-	-	1449	1506
Bradford Interchange	d	-	-	-	1421	-	-	-	1452	1508
New Pudsey	d	-	-	-	1429	-	-	-	1500	1517
Bramley	d	-	-	-	1433	-	-	-	1503	-
Leeds	a	-	-	-	1442	1440	1504	-	1514	1527
Garforth	d	-	-	-	-	-	-	-	1538	-
Selby	a	-	-	-	-	-	-	-	-	-
Hull	a	-	-	-	-	-	-	-	-	-
York	a	-	-	-	-	1504	-	-	-	1557

Notes
a Arrival time.
B To Blackburn.
F To Saltburn.
N To Newcastle.
W From 5 August.
Y From 16 September.
SO Saturdays only.
SX Mondays to Fridays only.
TP Service operated by TransPennine Express.

Manchester Victoria to Leeds (Calder Valley)

Manchester Victoria to Leeds (Calder Valley)

Manchester Victoria to Leeds (Calder Valley)

Mondays to Saturdays

[illegible]

Notes

a Arrival time.
B To Blackburn.
K To London Kings Cross.
N To Newcastle.
V Until 29 July.
W From 5 August.

Y From 16 September.
SO Saturdays only.
SX Mondays to Fridays only.
GC Service operated by Grand Central.
TP Service operated by TransPennine Express.

64

Mondays to Saturdays

		SX	SX	SO	SX	SO	TP	GC SO K		TP SO F Y
	Chester	d	-	-	-	-	-	-	-	-
Warrington Bank Quay	d	-	-	-	-	-	-	-	-	-
Newton-le-Willows	d	-	-	-	-	-	-	-	-	-
Wigan North Western	d	-	-	-	-	-	-	-	-	-
Wigan Wallgate	d	1349	-	-	-	-	-	-	-	-
Manchester Victoria	d	1436	1441	1443	1454	1456	-	-	-	1501
Moston	d	-	1448	1453	-	-	-	-	-	-
Mills Hill	d	-	1452	1457	-	-	-	-	-	-
Castleton	d	-	1458	1505	-	-	-	-	-	-
Rochdale	d	1451	1501a	1508a	1509	1513	-	-	-	-
Smithy Bridge	d	1455	-	-	-	-	-	-	-	-
Littleborough	d	1459	-	-	-	-	-	-	-	-
Walsden	d	1505	-	-	-	-	-	-	-	-
Todmorden	d	1508	-	-	1519	1522	-	-	-	-
Blackpool North	d	-	-	-	-	-	-	1418	-	-
Poulton-le-Fylde	d	-	-	-	-	-	-	1425	-	-
Preston	d	-	-	-	-	-	-	1444	-	-
Blackburn	d	-	-	-	-	-	-	1504	-	-
Burnley Manchester Road	d	-	-	-	-	-	-	1522	-	-
Hebden Bridge	d	1515	-	-	1526	1529	-	1543	-	-
Mytholmroyd	d	1518	-	-	-	-	-	-	-	-
Sowerby Bridge	d	1523	-	-	-	-	-	-	-	-
Huddersfield	d	-	-	-	-	1549	-	-	1535	-
Deighton	d	-	-	-	-	1553	-	-	-	-
Brighouse	a	1532	-	-	-	-	-	-	1545	1545
Brighouse	d	1532	-	-	-	-	1555	-	1545	1546
Mirfield	d	1539	-	-	-	1559	1602	-	-	-
Wakefield Kirkgate	d	-	-	-	-	-	1615a	-	-	-
Normanton	d	-	-	-	-	-	-	-	-	-
Castleford	d	-	-	-	-	-	-	-	-	-
Ravensthorpe	d	-	-	-	-	1603	-	-	-	-
Dewsbury	d	1545	-	-	-	1609	-	-	-	1557
Batley	d	1549	-	-	-	1612	-	-	-	-
Morley	d	1555	-	-	-	1617	-	-	-	-
Cottingley	d	-	-	-	-	1621	-	-	-	-
Halifax	d	-	-	-	1537	1540	-	1554	1557	-
Low Moor	d	-	-	-	-	-	-	-	1604	-
Bradford Interchange	a	-	-	-	1550	1553	-	1606	1613	-
Bradford Interchange	d	-	-	-	1554	1557	-	1608	-	-
New Pudsey	d	-	-	-	1602	1605	-	1617	-	-
Bramley	d	-	-	-	1605	1608	-	-	-	-
Leeds	a	1604	-	-	1618	1620	1629	-	1627	1610
Garforth	d	-	-	-	-	-	-	1638	-	1621
Selby	a	-	-	-	-	-	-	-	-	-
Hull	a	-	-	-	-	-	-	-	-	-
York	a	-	-	-	-	-	-	1657	-	1637

Notes

Notes:
a Arrival time.
F To Saltburn.
K To London Kings Cross.
Y From 16 September.
SO Saturdays only.
SX Mondays to Fridays only.
GC Service operated by Grand Central.
TP Service operated by TransPennine Express.

65

Mondays to Saturdays

		SX B	SO B Z	SO B W		TP SO N Y				SO W
Chester d	-	-	-	-	-	1429	-	-	-	-
Warrington Bank Quay d	-	-	-	-	-	1450	-	-	-	-
Newton-le-Willows d	-	-	-	-	-	1500	1512	-	-	-
Wigan North Western d	-	-	-	-	-	-	-	-	-	-
Wigan Wallgate d	-	1420	1420	1420	-	-	-	1449	-	-
Manchester Victoria d	-	1504	1504	1504	1509	1521	1532	1536	1541	1557
Moston d	-	-	-	-	-	1516	-	-	-	1548
Mills Hill d	-	-	-	-	-	1520	-	-	-	1552
Castleton d	-	-	-	-	-	1526	-	-	-	1558
Rochdale d	-	1517	1518	1521	1529a	1534	-	1551	1601a	1610
Smithy Bridge d	-	1521	1522	1525	-	-	-	1555	-	-
Littleborough d	-	1524	1525	1528	-	-	-	1559	-	-
Walsden d	-	-	-	-	-	-	-	1605	-	-
Todmorden d	-	1533	1533	1536	-	1543	-	1608	-	1623
Blackpool North d	-	-	-	-	-	-	-	-	-	-
Poulton-le-Fylde d	-	-	-	-	-	-	-	-	-	-
Preston d	-	-	-	-	-	-	-	-	-	-
Blackburn d	-	1609a	1610a	1613a	-	-	-	-	-	-
Burnley Manchester Road d	-	-	-	-	-	-	-	-	-	-
Hebden Bridge d	-	-	-	-	-	1550	-	1615	-	1629
Mytholmroyd d	-	-	-	-	-	1553	-	1617	-	-
Sowerby Bridge d	-	-	-	-	-	1558	-	1623	-	-
Huddersfield d	1603	-	-	-	-	-	-	-	-	-
Deighton d	1612	-	-	-	-	-	-	-	-	-
Brighouse a	-	-	-	-	-	-	1614	1632	-	-
Brighouse d	-	-	-	-	-	-	1617	1632	-	-
Mirfield d	1622	-	-	-	-	-	-	1639	-	-
Wakefield Kirkgate d	1657	-	-	-	-	-	-	-	-	-
Normanton d	1709	-	-	-	-	-	-	-	-	-
Castleford d	1721a	-	-	-	-	-	-	-	-	-
Ravensthorpe d	-	-	-	-	-	-	-	-	-	-
Dewsbury d	-	-	-	-	-	-	1627	1645	-	-
Batley d	-	-	-	-	-	-	-	1649	-	-
Morley d	-	-	-	-	-	-	-	1655	-	-
Cottingley d	-	-	-	-	-	-	-	-	-	-
Halifax d	-	-	-	-	-	1605	-	-	-	1644
Low Moor d	-	-	-	-	-	1611	-	-	-	-
Bradford Interchange a	-	-	-	-	-	1618	-	-	-	1656
Bradford Interchange d	-	-	-	-	-	1621	-	-	-	1659
New Pudsey d	-	-	-	-	-	1629	-	-	-	1707
Bramley d	-	-	-	-	-	1633	-	-	-	1710
Leeds a	-	-	-	-	-	1642	1640	1704	-	1719
Garforth d	-	-	-	-	-	-	-	-	-	-
Selby a	-	-	-	-	-	-	-	-	-	-
Hull a	-	-	-	-	-	-	-	-	-	-
York a	-	-	-	-	-	-	1705	-	-	-

Notes

a Arrival time.
B To Blackburn.
N To Newcastle.
W From 5 August.
Y From 16 September.
Z Runs 29 July only.

SO Saturdays only.
SX Mondays to Fridays only.
TP Service operated by TransPennine Express.
Bus Service - Heavy luggage, dogs, bicycles and pushchairs may not be carried.

66

Manchester Victoria to Leeds (Calder Valley)

Mondays to Saturdays										
	SO	SX		TP		SO	SX	SO		
	V			F Y		B Z	B	B W		
Chester d	-	-	-	-	-	-	-	-	-	-
Warrington Bank Quay d	-	-	-	-	-	-	-	-	-	-
Newton-le-Willows d	-	-	-	-	-	-	-	-	-	-
Wigan North Western d	-	-	-	-	-	-	-	-	-	-
Wigan Wallgate d	-	-	-	-	-	1520	1520	1520	-	-
Manchester Victoria d	1557	1557	-	-	1601	-	1604	1604	1604	1609
Moston d	-	-	-	-	-	-	-	-	-	1616
Mills Hill d	-	-	-	-	-	-	-	-	-	1620
Castleton d	-	-	-	-	-	-	-	-	-	1626
Rochdale d	1613	1613	-	-	-	-	1617	1617	1618	1629a
Smithy Bridge d	-	-	-	-	-	-	1621	1621	1622	-
Littleborough d	-	-	-	-	-	-	1624	1624	1625	-
Walsden d	-	-	-	-	-	-	1630	1630	1631	-
Todmorden d	1627	1627	-	-	-	-	1635	1635	1636	-
Blackpool North d	-	-	1519	-	-	-	-	-	-	-
Poulton-le-Fylde d	-	-	1525	-	-	-	-	-	-	-
Preston d	-	-	1544	-	-	-	-	-	-	-
Blackburn d	-	-	1604	-	-	-	1712a	1712a	1713a	-
Burnley Manchester Road d	-	-	1622	-	-	-	-	-	-	-
Hebden Bridge d	1633	1633	1643	-	-	-	-	-	-	-
Mytholmroyd d	-	-	-	-	-	-	-	-	-	-
Sowerby Bridge d	-	-	-	-	-	-	-	-	-	-
Huddersfield d	-	-	-	1635	-	1649	-	-	-	-
Deighton d	-	-	-	-	-	1653	-	-	-	-
Brighouse a	-	-	-	1645	1645	-	-	-	-	-
Brighouse d	-	-	-	1645	1646	-	-	-	-	-
Mirfield d	-	-	-	-	-	1657	-	-	-	-
Wakefield Kirkgate d	-	-	-	-	-	-	-	-	-	-
Normanton d	-	-	-	-	-	-	-	-	-	-
Castleford d	-	-	-	-	-	-	-	-	-	-
Ravensthorpe d	-	-	-	-	-	1701	-	-	-	-
Dewsbury d	-	-	-	-	1657	1709	-	-	-	-
Batley d	-	-	-	-	1712	-	-	-	-	-
Morley d	-	-	-	-	1717	-	-	-	-	-
Cottingley d	-	-	-	-	1721	-	-	-	-	-
Halifax d	1644	1644	1654	1657	-	-	-	-	-	-
Low Moor d	-	-	-	1704	-	-	-	-	-	-
Bradford Interchange a	1656	1656	1706	1711	-	-	-	-	-	-
Bradford Interchange d	1659	1659	1708	-	-	-	-	-	-	-
New Pudsey d	1707	1707	1717	-	-	-	-	-	-	-
Bramley d	1710	1710	-	-	-	-	-	-	-	-
Leeds a	1719	1719	1728	-	1710	1729	-	-	-	-
Garforth d	-	-	-	-	-	-	-	-	-	-
Selby a	-	-	-	-	-	-	-	-	-	-
Hull a	-	-	-	-	-	-	-	-	-	-
York a	-	-	1759	-	1736	-	-	-	-	-

Notes
a Arrival time.
B To Blackburn.
F To Saltburn.
V Until 29 July.
W From 5 August.
Y From 16 September.
Z Runs 29 July only.
SO Saturdays only.
SX Mondays to Fridays only.
TP Service operated by TransPennine Express.

Manchester Victoria to Leeds (Calder Valley)

Mondays to Saturdays										
	TP	GC	GC							
	SO	SX	SO	SX	SO	SO				
	N Y				Z	W				
Chester d	1529	-	-	-	-	-	-	-	-	-
Warrington Bank Quay d	1550	-	-	-	-	-	-	-	-	-
Newton-le-Willows d	1600	1604	-	-	-	-	-	-	-	-
Wigan North Western d	-	-	-	-	-	-	-	-	-	-
Wigan Wallgate d	-	-	-	-	1549	1549	1549	-	-	-
Manchester Victoria d	1621	1623	-	-	1636	1636	1636	1641	1657	-
Moston d	-	-	-	-	-	-	1648	-	-	-
Mills Hill d	-	-	-	-	-	-	1652	-	-	-
Castleton d	-	-	-	-	-	-	1658	-	-	-
Rochdale d	1634	-	-	-	1651	1653	1654	1701a	1710	-
Smithy Bridge d	-	-	-	-	1655	1657	1658	-	1713	-
Littleborough d	-	-	-	-	1659	1700	1701	-	1716	-
Walsden d	-	-	-	-	1705	1706	1707	-	-	-
Todmorden d	1643	-	-	-	1708	1709	1710	-	1723	-
Blackpool North d	-	-	-	-	-	-	-	-	1619	-
Poulton-le-Fylde d	-	-	-	-	-	-	-	-	1625	-
Preston d	-	-	-	-	-	-	-	-	1644	-
Blackburn d	-	-	-	-	-	-	-	-	1704	-
Burnley Manchester Road d	-	-	-	-	-	-	-	-	1722	-
Hebden Bridge d	1650	-	-	-	1715	1716	1717	-	1729	1743
Mytholmroyd d	1653	-	-	-	1718	1718	1719	-	-	-
Sowerby Bridge d	1658	-	-	-	1723	1724	1725	-	-	-
Huddersfield d	-	-	-	-	-	-	-	-	-	-
Deighton d	-	-	-	-	-	-	-	-	-	-
Brighouse a	-	1710	-	-	1732	1732	1733	-	-	-
Brighouse d	-	1712	1734	1744	1732	1732	1733	-	-	-
Mirfield d	-	-	-	-	1739	1739	1740	-	-	-
Wakefield Kirkgate d	-	-	-	-	-	-	-	-	-	-
Normanton d	-	-	-	-	-	-	-	-	-	-
Castleford d	-	-	-	-	-	-	-	-	-	-
Ravensthorpe d	-	-	-	-	-	-	-	-	-	-
Dewsbury d	-	1726	-	-	1745	1745	1745	-	-	-
Batley d	-	-	-	-	1749	1749	1749	-	-	-
Morley d	-	-	-	-	1755	1755	1755	-	-	-
Cottingley d	-	-	-	-	-	-	-	-	-	-
Halifax d	1705	-	1745	1757	-	-	-	-	1740	1754
Low Moor d	1711	-	1753	1804	-	-	-	-	-	-
Bradford Interchange a	1718	-	1800	1812	-	-	-	-	1752	1806
Bradford Interchange d	1721	-	-	-	-	-	-	-	1756	1808
New Pudsey d	1729	-	-	-	-	-	-	-	1805	1817
Bramley d	1733	-	-	-	-	-	-	-	1808	-
Leeds a	1742	1739	-	-	1804	1804	1804	-	1820	1827
Garforth d	-	-	-	-	-	-	-	-	-	1838
Selby a	-	-	-	-	-	-	-	-	-	-
Hull a	-	-	-	-	-	-	-	-	-	-
York a	-	1804	-	-	-	-	-	-	-	1858

Notes
a Arrival time.
N To Newcastle.
W From 5 August.
Y From 16 September.
Z Runs 29 July only.
SO Saturdays only.
SX Mondays to Fridays only.
GC Service operated by Grand Central.
TP Service operated by TransPennine Express.

Manchester Victoria to Leeds (Calder Valley)

Mondays to Saturdays										
	TP			TP						
	SO	SX	SO		SO	SX	SO			
	F Y				B V	B	B W			
Chester d	-	-	-	-	-	-	-	-	1629	-
Warrington Bank Quay d	-	-	-	-	-	-	-	-	1650	-
Newton-le-Willows d	-	-	-	-	-	-	-	-	1700	-
Wigan North Western d	-	-	-	-	-	-	-	-	-	-
Wigan Wallgate d	-	-	-	-	1620	1620	1620	-	-	-
Manchester Victoria d	1701	-	-	-	1704	1704	1704	1709	1721	-
Moston d	-	-	-	-	-	-	-	-	1716	-
Mills Hill d	-	-	-	-	-	-	-	-	1720	-
Castleton d	-	-	-	-	-	-	-	-	1726	-
Rochdale d	-	-	-	-	1717	1717	1718	1729a	1734	-
Smithy Bridge d	-	-	-	-	-	-	-	-	-	-
Littleborough d	-	-	-	-	1723	1723	1725	-	-	-
Walsden d	-	-	-	-	1729	1729	1731	-	-	-
Todmorden d	-	-	-	-	1733	1733	1735	-	1743	-
Blackpool North d	-	-	-	-	-	-	-	-	-	-
Poulton-le-Fylde d	-	-	-	-	-	-	-	-	-	-
Preston d	-	-	-	-	-	-	-	-	-	-
Blackburn d	-	-	-	-	1810a	1810a	1812a	-	-	-
Burnley Manchester Road d	-	-	-	-	-	-	-	-	-	-
Hebden Bridge d	-	-	-	-	-	-	-	-	1749	-
Mytholmroyd d	-	-	-	-	-	-	-	-	1752	-
Sowerby Bridge d	-	-	-	-	-	-	-	-	1757	-
Huddersfield d	-	1735	1737	1750	-	-	-	-	-	1803
Deighton d	-	-	-	1754	-	-	-	-	-	1812
Brighouse a	1745	1747	1748	-	-	-	-	-	-	-
Brighouse d	1747	1747	1748	-	-	-	-	-	-	-
Mirfield d	-	-	-	1758	-	-	-	-	-	1822
Wakefield Kirkgate d	-	-	-	-	-	-	-	-	-	1857
Normanton d	-	-	-	-	-	-	-	-	-	1909
Castleford d	-	-	-	-	-	-	-	-	-	1921a
Ravensthorpe d	-	-	-	1802	-	-	-	-	-	-
Dewsbury d	1757	-	-	1809	-	-	-	-	-	-
Batley d	-	-	-	1812	-	-	-	-	-	-
Morley d	-	-	-	1817	-	-	-	-	-	-
Cottingley d	-	-	-	1821	-	-	-	-	-	-
Halifax d	-	1758	1759	-	-	-	-	-	-	1804
Low Moor d	-	1806	1807	-	-	-	-	-	-	1811
Bradford Interchange a	-	1813	1814	-	-	-	-	-	-	1818
Bradford Interchange d	-	-	-	-	-	-	-	-	-	1821
New Pudsey d	-	-	-	-	-	-	-	-	-	1830
Bramley d	-	-	-	-	-	-	-	-	-	1833
Leeds a	1810	-	-	1829	-	-	-	-	-	1842
Garforth d	-	-	-	-	-	-	-	-	-	-
Selby a	-	-	-	-	-	-	-	-	-	-
Hull a	-	-	-	-	-	-	-	-	-	-
York a	1836	-	-	-	-	-	-	-	-	-

Notes
a Arrival time.
B To Blackburn.
F To Saltburn.
V Until 29 July.
W From 5 August.
Y From 16 September.
SO Saturdays only.
SX Mondays to Fridays only.
TP Service operated by TransPennine Express.
Bus Service - Heavy luggage, dogs, bicycles and pushchairs may not be carried.

Manchester Victoria to Leeds (Calder Valley)

Mondays to Saturdays											
	TP					TP					
	SO					SO	SO	SX	SO		
	N Y					F Y	B V	B	B W		
Chester	d	-	-	-	-	-	-	-	-	-	-
Warrington Bank Quay	d	-	-	-	-	-	-	-	-	-	-
Newton-le-Willows	d	1712	-	-	-	-	-	-	-	-	-
Wigan North Western	d	-	-	-	-	-	-	-	-	-	-
Wigan Wallgate	d	-	1649	-	-	-	-	1717	1717	1717	1717
Manchester Victoria	d	1732	1736	1741	1757	-	-	1801	1804	1804	1804
Moston	d	-	-	1748	-	-	-	-	-	-	-
Mills Hill	d	-	-	1752	-	-	-	-	-	-	-
Castleton	d	-	-	1758	-	-	-	-	-	-	-
Rochdale	d	-	1750	1801a	1810	-	-	-	1817	1817	1818
Smithy Bridge	d	-	1754	-	1813	-	-	-	1821	1821	1822
Littleborough	d	-	1758	-	1816	-	-	-	1824	1824	1825
Walsden	d	-	1804	-	-	-	-	-	1830	1830	1831
Todmorden	d	-	1807	-	1823	-	-	-	1835	1835	1836
Blackpool North	d	-	-	-	1719	-	-	-	-	-	-
Poulton-le-Fylde	d	-	-	-	1725	-	-	-	-	-	-
Preston	d	-	-	-	1744	-	-	-	-	-	-
Blackburn	d	-	-	-	1805	-	-	1912a	1912a	1913a	1913a
Burnley Manchester Road	d	-	-	-	1822	-	-	-	-	-	-
Hebden Bridge	d	-	1814	-	1829	1843	-	-	-	-	-
Mytholmroyd	d	-	1817	-	-	-	-	-	-	-	-
Sowerby Bridge	d	-	1823	-	-	-	-	-	-	-	-
Huddersfield	d	-	-	-	-	1835	-	-	-	-	-
Deighton	d	-	-	-	-	-	-	-	-	-	-
Brighouse	a	1814	1832	-	-	1845	1845	-	-	-	-
Brighouse	d	1817	1832	-	-	1845	1846	-	-	-	-
Mirfield	d	-	1839	-	-	-	-	-	-	-	-
Wakefield Kirkgate	d	-	-	-	-	-	-	-	-	-	-
Normanton	d	-	-	-	-	-	-	-	-	-	-
Castleford	d	-	-	-	-	-	-	-	-	-	-
Ravensthorpe	d	-	-	-	-	-	-	-	-	-	-
Dewsbury	d	1827	1845	-	-	-	1857	-	-	-	-
Batley	d	-	1849	-	-	-	-	-	-	-	-
Morley	d	-	1855	-	-	-	-	-	-	-	-
Cottingley	d	-	-	-	-	-	-	-	-	-	-
Halifax	d	-	-	-	1840	1854	1857	-	-	-	-
Low Moor	d	-	-	-	-	1904	-	-	-	-	-
Bradford Interchange	a	-	-	-	1852	1906	1911	-	-	-	-
Bradford Interchange	d	-	-	-	1856	1908	-	-	-	-	-
New Pudsey	d	-	-	-	1904	1917	-	-	-	-	-
Bramley	d	-	-	-	1908	-	-	-	-	-	-
Leeds	a	1840	1904	-	1919	1927	-	1910	-	-	-
Garforth	d	-	-	-	1938	-	-	-	-	-	-
Selby	a	-	-	-	-	-	-	-	-	-	-
Hull	a	-	-	-	-	-	-	-	-	-	-
York	a	1907	-	-	1957	-	1936	-	-	-	-

Notes
a Arrival time.
B To Blackburn.
F To Saltburn.
N To Newcastle.
V Until 29 July.

W From 5 August.
Y From 16 September.
SO Saturdays only.
SX Mondays to Fridays only.
TP Service operated by TransPennine Express.

Manchester Victoria to Leeds (Calder Valley)

Mondays to Saturdays											
		GC	GC	TP	TP						
		SX	SO		SO						
					N Y						
Chester	d	-	1725	-	-	-	-	-	-	-	-
Warrington Bank Quay	d	-	1750	-	-	-	-	-	-	-	-
Newton-le-Willows	d	-	1800	-	-	-	1812	-	-	-	-
Wigan North Western	d	-	-	-	-	-	-	-	-	-	-
Wigan Wallgate	d	-	-	-	-	-	1749	-	-	-	-
Manchester Victoria	d	1809	1821	-	-	-	1832	1836	1841	1857	-
Moston	d	1816	-	-	-	-	-	1848	-	-	-
Mills Hill	d	1820	-	-	-	-	-	1852	-	-	-
Castleton	d	1826	-	-	-	-	-	1858	-	-	-
Rochdale	d	1829a	1834	-	-	-	-	1850	1901a	1910	-
Smithy Bridge	d	-	-	-	-	-	-	1854	-	-	-
Littleborough	d	-	-	-	-	-	-	1858	-	-	-
Walsden	d	-	-	-	-	-	-	1904	-	-	-
Todmorden	d	-	1843	-	-	-	-	1907	-	1919	-
Blackpool North	d	-	-	-	-	-	-	-	-	1819	-
Poulton-le-Fylde	d	-	-	-	-	-	-	-	-	1825	-
Preston	d	-	-	-	-	-	-	-	-	1844	-
Blackburn	d	-	-	-	-	-	-	-	-	1904	-
Burnley Manchester Road	d	-	-	-	-	-	-	-	-	1921	-
Hebden Bridge	d	-	1850	-	-	-	-	1914	-	1926	1942
Mytholmroyd	d	-	1853	-	-	-	-	1917	-	-	-
Sowerby Bridge	d	-	1858	-	-	-	-	1923	-	-	-
Huddersfield	d	-	-	-	-	1849	-	-	-	-	-
Deighton	d	-	-	-	-	1853	-	-	-	-	-
Brighouse	a	-	-	-	-	1916	1932	-	-	-	-
Brighouse	d	-	1856	1857	-	1917	1932	-	-	-	-
Mirfield	d	-	-	-	-	1857	1939	-	-	-	-
Wakefield Kirkgate	d	-	-	-	-	-	-	-	-	-	-
Normanton	d	-	-	-	-	-	-	-	-	-	-
Castleford	d	-	-	-	-	-	-	-	-	-	-
Ravensthorpe	d	-	-	-	-	1901	-	-	-	-	-
Dewsbury	d	-	-	-	-	1909	1926	1945	-	-	-
Batley	d	-	-	-	-	1912	-	1949	-	-	-
Morley	d	-	-	-	-	1917	-	1955	-	-	-
Cottingley	d	-	-	-	-	1921	-	-	-	-	-
Halifax	d	-	1905	1911	1909	-	-	-	-	1937	1953
Low Moor	d	-	1911	1918	1916	-	-	-	-	-	-
Bradford Interchange	a	-	1918	1925	1923	-	-	-	-	1950	2005
Bradford Interchange	d	-	1921	-	-	-	-	-	-	1953	2007
New Pudsey	d	-	1929	-	-	-	-	-	-	2001	2016
Bramley	d	-	1933	-	-	-	-	-	-	2004	-
Leeds	a	-	1942	-	-	1932	1939	2004	-	2015	2026
Garforth	d	-	-	-	-	-	-	-	-	2038	-
Selby	a	-	-	-	-	-	-	-	-	-	-
Hull	a	-	-	-	-	-	-	-	-	-	-
York	a	-	-	-	-	2004	-	-	-	2057	-

Notes
a Arrival time.
N To Newcastle.
Y From 16 September.
SO Saturdays only.
SX Mondays to Fridays only.
GC Service operated by Grand Central.
TP Service operated by TransPennine Express.

Manchester Victoria to Leeds (Calder Valley)

Mondays to Saturdays											
	TP					TP					
	SO										
	F Y						B			SO	N Y
Chester	d	-	-	-	-	-	1825	-	-	-	-
Warrington Bank Quay	d	-	-	-	-	-	1850	-	-	-	-
Newton-le-Willows	d	-	-	-	-	-	1900	1914	-	-	-
Wigan North Western	d	-	-	-	-	-	-	-	-	-	-
Wigan Wallgate	d	-	-	-	1820	-	-	-	1849	-	-
Manchester Victoria	d	1901	-	-	1905	1910	1922	1932	1936	1941	1957
Moston	d	-	-	-	-	1917	-	-	-	1948	-
Mills Hill	d	-	-	-	-	1921	-	-	-	1952	-
Castleton	d	-	-	-	-	1927	-	-	-	1958	-
Rochdale	d	-	-	-	1918	1930a	1935	-	1950	2001a	2010
Smithy Bridge	d	-	-	-	1922	-	-	-	1954	-	-
Littleborough	d	-	-	-	1925	-	-	-	1958	-	-
Walsden	d	-	-	-	-	-	-	-	2004	-	-
Todmorden	d	-	-	-	1934	-	1944	-	2007	-	2019
Blackpool North	d	-	-	-	-	-	-	-	-	-	-
Poulton-le-Fylde	d	-	-	-	-	-	-	-	-	-	-
Preston	d	-	-	-	-	-	-	-	-	-	-
Blackburn	d	-	-	-	2011a	-	-	-	-	-	-
Burnley Manchester Road	d	-	-	-	-	-	-	-	-	-	-
Hebden Bridge	d	-	-	-	-	-	1950	-	2014	-	2026
Mytholmroyd	d	-	-	-	-	-	1953	-	2017	-	-
Sowerby Bridge	d	-	-	-	-	-	1958	-	2023	-	-
Huddersfield	d	-	1935	1949	-	-	-	-	-	-	-
Deighton	d	-	-	1953	-	-	-	-	-	-	-
Brighouse	a	1942	1945	-	-	-	-	2014	2032	-	-
Brighouse	d	1946	1945	-	-	-	-	2017	2032	-	-
Mirfield	d	-	-	1957	-	-	-	-	2039	-	-
Wakefield Kirkgate	d	-	-	-	-	-	-	-	-	-	-
Normanton	d	-	-	-	-	-	-	-	-	-	-
Castleford	d	-	-	-	-	-	-	-	-	-	-
Ravensthorpe	d	-	-	2001	-	-	-	-	-	-	-
Dewsbury	d	1956	-	2009	-	-	-	2027	2045	-	-
Batley	d	-	-	2012	-	-	-	-	2049	-	-
Morley	d	-	-	2017	-	-	-	-	2055	-	-
Cottingley	d	-	-	2021	-	-	-	-	-	-	-
Halifax	d	-	1957	-	-	-	2005	-	-	-	2037
Low Moor	d	-	2004	-	-	-	2011	-	-	-	-
Bradford Interchange	a	-	2011	-	-	-	2018	-	-	-	2050
Bradford Interchange	d	-	-	-	-	-	2021	-	-	-	2053
New Pudsey	d	-	-	-	-	-	2029	-	-	-	2101
Bramley	d	-	-	-	-	-	2033	-	-	-	2104
Leeds	a	2010	-	2030	-	-	2042	2040	2104	-	2113
Garforth	d	-	-	-	-	-	-	-	-	-	-
Selby	a	-	-	-	-	-	-	-	-	-	-
Hull	a	-	-	-	-	-	-	-	-	-	-
York	a	2036	-	-	-	-	-	2128	-	-	-

Notes
a Arrival time.
B To Blackburn.
F To Saltburn.
N To Newcastle.
Y From 16 September.
SO Saturdays only.
TP Service operated by TransPennine Express.

Manchester Victoria to Leeds (Calder Valley)

Mondays to Saturdays											
		TP SO E Y		TP B				TP SO N Y			
Chester	d	-	-	-	-	-	1926	-	-	-	-
Warrington Bank Quay	d	-	-	-	-	-	1950	-	-	-	-
Newton-le-Willows	d	-	-	-	-	-	2000	2013	-	-	-
Wigan North Western	d	-	-	-	-	-	-	-	-	-	-
Wigan Wallgate	d	-	-	-	-	1920	-	-	-	1949	-
Manchester Victoria	d	-	2001	-	-	2004	2009	2021	2032	2036	2041
Moston	d	-	-	-	-	-	2016	-	-	-	2048
Mills Hill	d	-	-	-	-	-	2020	-	-	-	2052
Castleton	d	-	-	-	-	-	2026	-	-	-	2058
Rochdale	d	-	-	-	-	2018	2029a	2034	-	2050	2101a
Smithy Bridge	d	-	-	-	-	2022	-	-	-	2054	-
Littleborough	d	-	-	-	-	2025	-	-	-	2058	-
Walsden	d	-	-	-	-	-	-	-	-	2104	-
Todmorden	d	-	-	-	-	2034	-	2043	-	2107	-
Blackpool North	d	1919	-	-	-	-	-	-	-	-	-
Poulton-le-Fylde	d	1925	-	-	-	-	-	-	-	-	-
Preston	d	1944	-	-	-	-	-	-	-	-	-
Blackburn	d	2004	-	-	-	2111a	-	-	-	-	-
Burnley Manchester Road	d	2022	-	-	-	-	-	-	-	-	-
Hebden Bridge	d	2043	-	-	-	-	2050	-	2114	-	-
Mytholmroyd	d	-	-	-	-	-	2053	-	2117	-	-
Sowerby Bridge	d	-	-	-	-	-	2058	-	2123	-	-
Huddersfield	d	-	-	2035	2049	-	-	-	-	-	-
Deighton	d	-	-	-	2053	-	-	-	-	-	-
Brighouse	a	-	2043	2045	-	-	-	-	2114	2132	-
Brighouse	d	-	2046	2045	-	-	-	-	2117	2132	-
Mirfield	d	-	-	-	2057	-	-	-	-	2139	-
Wakefield Kirkgate	d	-	-	-	-	-	-	-	-	-	-
Normanton	d	-	-	-	-	-	-	-	-	-	-
Castleford	d	-	-	-	-	-	-	-	-	-	-
Ravensthorpe	d	-	-	-	2101	-	-	-	-	-	-
Dewsbury	d	-	2057	-	2109	-	-	-	-	2145	-
Batley	d	-	-	-	2112	-	-	-	-	2149	-
Morley	d	-	-	-	2117	-	-	-	-	2155	-
Cottingley	d	-	-	-	2121	-	-	-	-	-	-
Halifax	d	2054	-	2057	-	-	2105	-	-	-	-
Low Moor	d	-	-	2104	-	-	2111	-	-	-	-
Bradford Interchange	a	2106	-	2111	-	-	2118	-	-	-	-
Bradford Interchange	d	2108	-	-	-	-	2121	-	-	-	-
New Pudsey	d	2117	-	-	-	-	2129	-	-	-	-
Bramley	d	-	-	-	-	-	2133	-	-	-	-
Leeds	a	2129	2110	-	2129	-	2142	2137	2205	-	-
Garforth	d	2139	-	-	-	-	-	-	-	-	-
Selby	a	-	-	-	-	-	-	-	-	-	-
Hull	a	-	-	-	-	-	-	-	-	-	-
York	a	2158	2136	-	-	-	-	2203	-	-	-

Notes

a Arrival time.
B To Blackburn.
E To Middlesbrough.
N To Newcastle.
Y From 16 September.
SO Saturdays only.
TP Service operated by TransPennine Express.

Manchester Victoria to Leeds (Calder Valley)

Mondays to Saturdays											
			SO	SX	TP SO Y		SO B V	SX B	SO B W		GC SX
Chester	d	-	-	-	-	-	-	-	-	2029	-
Warrington Bank Quay	d	-	-	-	-	-	-	-	-	2050	-
Newton-le-Willows	d	-	-	-	-	-	-	-	-	2100	-
Wigan North Western	d	-	-	-	-	-	-	-	-	-	-
Wigan Wallgate	d	-	-	-	-	-	2020	2020	2020	-	-
Manchester Victoria	d	2057	-	-	2101	-	2104	2104	2104	2121	-
Moston	d	-	-	-	-	-	-	-	-	-	-
Mills Hill	d	-	-	-	-	-	-	-	-	-	-
Castleton	d	-	-	-	-	-	-	-	-	-	-
Rochdale	d	2110	-	-	-	-	2118	2118	2118	2134	-
Smithy Bridge	d	-	-	-	-	-	2122	2122	2122	-	-
Littleborough	d	-	-	-	-	-	2125	2125	2125	-	-
Walsden	d	-	-	-	-	-	-	-	-	-	-
Todmorden	d	2119	-	-	-	-	2133	2133	2134	2143	-
Blackpool North	d	-	2019	2019	-	-	-	-	-	-	-
Poulton-le-Fylde	d	-	2025	2025	-	-	-	-	-	-	-
Preston	d	-	2044	2044	-	-	-	-	-	-	-
Blackburn	d	-	2104	2104	-	-	2211a	2211a	2211a	-	-
Burnley Manchester Road	d	-	2121	2121	-	-	-	-	-	-	-
Hebden Bridge	d	2126	2142	2142	-	-	-	-	-	2150	-
Mytholmroyd	d	-	-	-	-	-	-	-	-	2153	-
Sowerby Bridge	d	-	-	-	-	-	-	-	-	2158	-
Huddersfield	d	-	-	-	-	2135	-	-	-	-	-
Deighton	d	-	-	-	-	-	-	-	-	-	-
Brighouse	a	-	-	-	2144	2145	-	-	-	-	-
Brighouse	d	-	-	-	2146	2145	-	-	-	-	2212
Mirfield	d	-	-	-	-	-	-	-	-	-	-
Wakefield Kirkgate	d	-	-	-	-	-	-	-	-	-	-
Normanton	d	-	-	-	-	-	-	-	-	-	-
Castleford	d	-	-	-	-	-	-	-	-	-	-
Ravensthorpe	d	-	-	-	-	-	-	-	-	-	-
Dewsbury	d	-	-	-	2157	-	-	-	-	-	-
Batley	d	-	-	-	-	-	-	-	-	-	-
Morley	d	-	-	-	-	-	-	-	-	-	-
Cottingley	d	-	-	-	-	-	-	-	-	-	-
Halifax	d	2137	2153	2153	-	2157	-	-	-	2205	2225
Low Moor	d	-	-	-	-	2204	-	-	-	2211	2233
Bradford Interchange	a	2149	2205	2205	-	2211	-	-	-	2218	2242
Bradford Interchange	d	2153	2207	2207	-	-	-	-	-	2221	-
New Pudsey	d	2201	2216	2216	-	-	-	-	-	2229	-
Bramley	d	2204	-	-	-	-	-	-	-	2233	-
Leeds	a	2214	2226	2227	2210	-	-	-	-	2242	-
Garforth	d	-	2240	2240	-	-	-	-	-	-	-
Selby	a	-	-	-	-	-	-	-	-	-	-
Hull	a	-	-	-	-	-	-	-	-	-	-
York	a	-	2303	2302	2235	-	-	-	-	-	-

Notes

a Arrival time.
B To Blackburn.
V Until 29 July.
W From 5 August.
Y From 16 September.
SO Saturdays only.
SX Mondays to Fridays only.
GC Service operated by Grand Central.
TP Service operated by TransPennine Express.

Manchester Victoria to Leeds (Calder Valley)

Mondays to Saturdays											
		TP SO Y	TP SO X	TP SX	TP SO N W	GC SO	SO	SX			
Chester	d	-	-	-	-	-	-	-	-	-	-
Warrington Bank Quay	d	-	-	-	-	-	-	-	-	-	-
Newton-le-Willows	d	-	-	-	2113	-	-	-	-	-	-
Wigan North Western	d	-	-	-	-	-	-	-	-	-	-
Wigan Wallgate	d	-	-	-	-	-	2049	2049	-	-	-
Manchester Victoria	d	-	-	-	2132	-	2136	2136	2141	2157	-
Moston	d	-	-	-	-	-	-	-	2148	-	-
Mills Hill	d	-	-	-	-	-	-	-	2152	-	-
Castleton	d	-	-	-	-	-	-	-	2158	-	-
Rochdale	d	-	-	-	-	-	2150	2152	2201a	2210	-
Smithy Bridge	d	-	-	-	-	-	2154	2156	-	-	-
Littleborough	d	-	-	-	-	-	2158	2200	-	-	-
Walsden	d	-	-	-	-	-	2204	2206	-	-	-
Todmorden	d	-	-	-	-	-	2207	2209	-	2219	-
Blackpool North	d	-	-	-	-	-	-	-	-	-	2118
Poulton-le-Fylde	d	-	-	-	-	-	-	-	-	-	2124
Preston	d	-	-	-	-	-	-	-	-	-	2143
Blackburn	d	-	-	-	-	-	-	-	-	-	2202
Burnley Manchester Road	d	-	-	-	-	-	-	-	-	-	2220
Hebden Bridge	d	-	-	-	-	-	2214	2216	-	2226	2241
Mytholmroyd	d	-	-	-	-	-	2217	2218	-	-	-
Sowerby Bridge	d	-	-	-	-	-	2223	2224	-	-	-
Huddersfield	d	2149	2151	2151	-	-	-	-	-	-	-
Deighton	d	2153	2155	2155	-	-	-	-	-	-	-
Brighouse	a	-	-	-	2214	-	2232	2232	-	-	-
Brighouse	d	-	-	-	2217	2234	2232	2232	-	-	-
Mirfield	d	2157	2159	2159	-	-	2239	-	-	-	-
Wakefield Kirkgate	d	-	-	-	-	-	-	-	-	-	-
Normanton	d	-	-	-	-	-	-	-	-	-	-
Castleford	d	-	-	-	-	-	-	-	-	-	-
Ravensthorpe	d	2201	2203	2203	-	-	-	-	-	-	-
Dewsbury	d	2209	2208	2208	-	-	2245	-	-	-	-
Batley	d	2212	2211	2211	-	-	2249	-	-	-	-
Morley	d	2217	2216	2216	-	-	2255	-	-	-	-
Cottingley	d	2221	2220	2220	-	-	-	-	-	-	-
Halifax	d	-	-	-	-	2245	-	-	-	2237	2252
Low Moor	d	-	-	-	-	2252	-	-	-	-	-
Bradford Interchange	a	-	-	-	-	2259	-	-	-	2249	2304
Bradford Interchange	d	-	-	-	-	-	-	-	-	2253	2306
New Pudsey	d	-	-	-	-	-	-	-	-	2302	2315
Bramley	d	-	-	-	-	-	-	-	-	2305	-
Leeds	a	2230	2230	2230	2236	-	2304	2252	-	2314	2326
Garforth	d	-	-	-	-	-	-	-	-	-	2346
Selby	a	-	-	-	-	-	-	-	-	-	-
Hull	a	-	-	-	-	-	-	-	-	-	-
York	a	2309	-	-	2305	-	-	-	-	-	0009

Notes

a Arrival time.
N To Newcastle.
W From 5 August.
X Until 9 September.
Y From 16 September.
SO Saturdays only.
SX Mondays to Fridays only.
GC Service operated by Grand Central.
TP Service operated by TransPennine Express.

Manchester Victoria to Leeds (Calder Valley)

Mondays to Saturdays

	TP	SO	SO	SX	SO	TP	TP	TP	SX	SO
	Y	B	V	B	W	SX	Y	X		
Chester d	-	-	-	-	-	-	-	-	-	-
Warrington Bank Quay d	-	-	-	-	-	-	-	-	-	-
Newton-le-Willows d	-	-	-	-	-	-	-	-	-	-
Wigan North Western d	-	-	-	-	-	-	-	-	-	-
Wigan Wallgate d	-	-	-	-	-	-	-	-	2144	2149
Manchester Victoria d	2200	2204	2204	2205	2215	-	-	-	2229	2235
Moston d	-	-	-	-	-	-	-	-	-	-
Mills Hill d	-	-	-	-	-	-	-	-	-	-
Castleton d	-	-	-	-	-	-	-	-	-	-
Rochdale d	-	2217	2217	2219	-	-	-	-	2243	2248
Smithy Bridge d	-	2221	2221	2223	-	-	-	-	-	2253
Littleborough d	-	2224	2224	2226	-	-	-	-	-	2256
Walsden d	-	-	-	-	-	-	-	-	-	-
Todmorden d	-	2233	2233	2234	-	-	-	-	2254	2304
Blackpool North d	-	-	-	-	-	-	-	-	-	-
Poulton-le-Fylde d	-	-	-	-	-	-	-	-	-	-
Preston d	-	-	-	-	-	-	-	-	-	-
Blackburn d	-	2310a	2310a	2311a	-	-	-	-	-	-
Burnley Manchester Road d	-	-	-	-	-	-	-	-	-	-
Hebden Bridge d	-	-	-	-	-	-	-	-	2301	2311
Mytholmroyd d	-	-	-	-	-	-	-	-	-	-
Sowerby Bridge d	-	-	-	-	-	-	-	-	-	-
Huddersfield d	-	-	-	-	2244	2251	2252	-	2300	-
Deighton d	-	-	-	-	2248	2255	2256	-	-	-
Brighouse a	2249	-	-	-	-	-	-	-	2312	-
Brighouse d	2250	-	-	-	-	-	-	-	2312	-
Mirfield d	-	-	-	-	2253	2259	2300	-	-	-
Wakefield Kirkgate d	-	-	-	-	-	-	-	-	-	-
Normanton d	-	-	-	-	-	-	-	-	-	-
Castleford d	-	-	-	-	-	-	-	-	-	-
Ravensthorpe d	-	-	-	-	-	2303	2304	-	-	-
Dewsbury d	2302	-	-	-	-	2309	2307	-	-	-
Batley d	-	-	-	-	-	2312	2310	-	-	-
Morley d	-	-	-	-	-	2317	2315	-	-	-
Cottingley d	-	-	-	-	-	2321	2319	-	-	-
Halifax d	-	-	-	-	-	-	-	2313	2323	-
Low Moor d	-	-	-	-	-	-	-	-	-	-
Bradford Interchange a	-	-	-	-	-	-	-	2324	2336	-
Bradford Interchange d	-	-	-	-	-	-	-	2329	-	-
New Pudsey d	-	-	-	-	-	-	-	-	-	-
Bramley d	-	-	-	-	-	-	-	-	-	-
Leeds a	2316	-	-	-	2323	2329	2326	2347	-	2340
Garforth d	-	-	-	-	-	-	-	-	-	-
Selby a	-	-	-	-	-	2351	-	-	-	-
Hull a	-	-	-	-	-	0024	-	-	-	-
York a	2349	-	-	-	2354	-	2354	-	-	-

Notes
a Arrival time.
B To Blackburn.
V Until 29 July.
W From 5 August.
X Until 9 September.

Y From 16 September.
SO Saturdays only.
SX Mondays to Fridays only.
TP Service operated by TransPennine Express.

Manchester Victoria to Leeds (Calder Valley)

Mondays to Saturdays

	SX	TP	B	TP	SX	TP	TP
		SX		SX		SX	
Chester d	-	-	-	-	2229	-	-
Warrington Bank Quay d	-	-	-	-	2250	-	-
Newton-le-Willows d	-	-	-	-	2300	-	-
Wigan North Western d	-	-	-	-	-	-	-
Wigan Wallgate d	-	-	-	-	-	-	-
Manchester Victoria d	-	2241	-	2257	2303	2315	2323
Moston d	-	2248	-	-	-	-	2342
Mills Hill d	-	2252	-	-	-	-	2347
Castleton d	-	2258	-	-	-	-	2354
Rochdale d	-	2301a	-	2310	2317	-	2336
Smithy Bridge d	-	-	-	2321	-	2340	-
Littleborough d	-	-	-	2324	-	2343	-
Walsden d	-	-	-	-	2348	-	-
Todmorden d	-	-	-	2319	2333	-	2351
Blackpool North d	2202	-	-	-	-	-	-
Poulton-le-Fylde d	2208	-	-	-	-	-	-
Preston d	2226	-	-	-	-	-	-
Blackburn d	2242	-	-	0010a	-	-	-
Burnley Manchester Road d	2259	-	-	-	-	-	-
Hebden Bridge d	2320	-	2326	-	2357	-	-
Mytholmroyd d	-	-	-	-	0002	-	-
Sowerby Bridge d	-	-	-	-	0005	-	-
Huddersfield d	-	2255	-	2352	-	2355	-
Deighton d	-	2304	-	2356	-	0004	-
Brighouse a	-	-	-	-	-	-	-
Brighouse d	-	-	-	-	-	-	-
Mirfield d	-	2314	-	0002	-	0014	-
Wakefield Kirkgate d	-	-	-	-	-	-	-
Normanton d	-	-	-	-	-	-	-
Castleford d	-	-	-	-	-	-	-
Ravensthorpe d	-	2319	-	-	-	0019	-
Dewsbury d	-	2327	-	-	-	0027	-
Batley d	-	2335	-	-	-	0035	-
Morley d	-	2347	-	-	-	0047	-
Cottingley d	-	2357	-	-	-	0057	-
Halifax d	2331	-	2337	-	0012	-	-
Low Moor d	-	-	2343	-	-	-	-
Bradford Interchange a	2345	-	2351	-	0024	-	-
Bradford Interchange d	2348	-	2353	-	0026	-	-
New Pudsey d	-	-	0002	-	-	-	-
Bramley d	-	-	0005	-	-	-	-
Leeds a	0003	-	0012	0014	-	0031	0043
Garforth d	-	-	-	-	-	-	-
Selby a	-	-	-	-	-	-	-
Hull a	-	-	-	-	-	-	-
York a	-	-	-	0113	-	-	-

Notes
a Arrival time.
B To Blackburn.
SX Mondays to Fridays only.
TP Service operated by TransPennine Express.
Bus Service - Heavy luggage, dogs, bicycles and pushchairs may not be carried.

Manchester Victoria to Leeds (Calder Valley)

Sundays

	GC	TP	V	W
	K	W	W	
Chester d	-	-	-	-
Warrington Bank Quay d	-	-	-	-
Newton-le-Willows d	-	-	-	-
Wigan North Western d	-	-	-	-
Wigan Wallgate d	-	-	-	-
Manchester Victoria d	-	0826	0829	-
Moston d	-	-	-	-
Mills Hill d	-	-	-	-
Castleton d	-	-	-	-
Rochdale d	-	-	0844	-
Smithy Bridge d	-	-	-	-
Littleborough d	-	-	-	-
Walsden d	-	-	-	-
Todmorden d	-	-	0853	-
Blackpool North d	-	-	-	-
Poulton-le-Fylde d	-	-	-	-
Preston d	-	-	-	-
Blackburn d	-	-	-	0952a
Burnley Manchester Road d	-	-	-	-
Hebden Bridge d	-	-	0859	-
Mytholmroyd d	-	-	0902	-
Sowerby Bridge d	-	-	0907	-
Huddersfield d	-	0838	-	0904
Deighton d	-	-	-	-
Brighouse a	-	0853	0905	0913
Brighouse d	0828	0853	0906	0914
Mirfield d	0835	-	-	-
Wakefield Kirkgate d	0848a	-	-	-
Normanton d	-	-	-	-
Castleford d	-	-	-	-
Ravensthorpe d	-	-	-	-
Dewsbury d	-	-	0919	-
Batley d	-	-	-	-
Morley d	-	-	-	-
Cottingley d	-	-	-	-
Halifax d	-	0858	0913a	-
Low Moor d	-	-	-	0914
Bradford Interchange a	-	0911	-	0926
Bradford Interchange d	-	0914	-	0928
New Pudsey d	-	0923	-	0937
Bramley d	-	-	-	0952
Leeds a	-	0935	-	0933
Garforth d	-	0950	-	0946
Selby a	-	-	-	1005
Hull a	-	-	-	1006
York a	-	1013	-	1001

Notes
a Arrival time.
K To London Kings Cross.
V Until 30 July.
W From 6 August.
GC Service operated by Grand Central.
TP Service operated by TransPennine Express.
Bus Service - heavy luggage, dogs, bicycles and pushchairs may not be carried.

Manchester Victoria to Leeds (Calder Valley)

Sundays			TP		TP	GC			TP	
		F	W	W	V	K	W	V	N	W
	Chester	d	-	-	1025	-	-	-	-	-
Warrington Bank Quay	d	-	-	1047	-	-	-	-	-	-
Newton-le-Willows	d	-	-	1057	-	-	-	-	1112	-
Wigan North Western	d	-	-	-	-	-	-	-	-	-
Wigan Wallgate	d	-	1015	-	-	-	-	-	-	-
Manchester Victoria	d	1057	1100	1120	-	-	-	-	1137	1154
Moston	d	-	1107	-	-	-	-	-	-	-
Mills Hill	d	-	1111	-	-	-	-	-	-	-
Castleton	d	-	1117	-	-	-	-	-	-	-
Rochdale	d	-	1121	1132	-	-	-	-	-	1208
Smithy Bridge	d	-	1125	-	-	-	-	-	-	-
Littleborough	d	-	1128	-	-	-	-	-	-	1214
Walsden	d	-	1134	-	-	-	-	-	-	-
Todmorden	d	-	1138	1142	-	-	-	-	-	1221
Blackpool North	d	-	-	-	-	-	-	-	-	-
Poulton-le-Fylde	d	-	-	-	-	-	-	-	-	-
Preston	d	-	-	-	-	-	-	-	-	-
Blackburn	d	-	1219a	-	-	-	-	-	-	-
Burnley Manchester Road	d	-	-	-	-	-	-	-	-	-
Hebden Bridge	d	-	-	1148	-	-	-	-	-	1228
Mytholmroyd	d	-	-	1151	-	-	-	-	-	-
Sowerby Bridge	d	-	-	1156	-	-	-	-	-	1235
Huddersfield	d	-	-	-	1135	1149	-	-	1204	-
Deighton	d	-	-	-	-	1153	-	-	-	-
Brighouse	a	1145	-	-	1150	-	-	-	1213	1215
Brighouse	d	1147	-	-	1150	-	1235	-	1214	1216
Mirfield	d	-	-	-	-	1157	1242	-	-	-
Wakefield Kirkgate	d	-	-	-	-	-	1256a	-	-	-
Normanton	d	-	-	-	-	-	-	-	-	-
Castleford	d	-	-	-	-	-	-	-	-	-
Ravensthorpe	d	-	-	-	-	1201	-	-	-	-
Dewsbury	d	1157	-	-	-	1209	-	-	-	1226
Batley	d	-	-	-	-	1212	-	-	-	-
Morley	d	-	-	-	-	1217	-	-	-	-
Cottingley	d	-	-	-	-	1221	-	-	-	-
Halifax	d	-	-	1204	1210a	-	1223	1225	1225	-
Low Moor	d	-	-	-	-	-	1216	1232	1232	-
Bradford Interchange	a	-	-	1218	-	-	-	1239	1239	-
Bradford Interchange	d	-	-	1221	-	-	-	1243	1243	-
New Pudsey	d	-	-	1229	-	-	-	1252	1252	-
Bramley	d	-	-	-	-	-	-	1256	1256	-
Leeds	a	1210	-	1240	-	1229	-	1304	1304	1239
Garforth	d	-	-	-	-	-	-	-	-	-
Selby	a	-	-	-	-	-	-	-	-	-
Hull	a	-	-	-	-	-	-	-	-	-
York	a	1238	-	-	-	-	-	-	-	1304

Notes
a Arrival time.
F To Saltburn.
K To London Kings Cross.
N To Newcastle.
V Until 30 July.

W From 6 August.
GC Service operated by Grand Central.
TP Service operated by TransPennine Express.
Bus Service - heavy luggage, dogs, bicycles and pushchairs may not be carried.

Manchester Victoria to Leeds (Calder Valley)

Sundays											
		TP			TP			TP			
		F	W		W	V	V	W	N	W	
Chester	d	-	-	-	1125	-	-	-	-	-	-
Warrington Bank Quay	d	-	-	-	1147	-	-	-	-	-	-
Newton-le-Willows	d	-	-	-	1157	-	-	-	-	1210	-
Wigan North Western	d	-	-	-	-	-	-	-	-	-	-
Wigan Wallgate	d	-	-	1115	-	-	-	-	-	-	-
Manchester Victoria	d	-	1157	1200	1220	-	-	-	-	1231	1254
Moston	d	-	-	1207	-	-	-	-	-	-	-
Mills Hill	d	-	-	1211	-	-	-	-	-	-	-
Castleton	d	-	-	1217	-	-	-	-	-	-	-
Rochdale	d	-	-	1221	1232	-	-	-	-	-	1307
Smithy Bridge	d	-	-	1225	-	-	-	-	-	-	-
Littleborough	d	-	-	1228	-	-	-	-	-	-	1312
Walsden	d	-	-	1234	-	-	-	-	-	-	-
Todmorden	d	-	-	1238	1242	-	-	-	-	-	1318
Blackpool North	d	1117	-	-	-	-	-	-	-	-	-
Poulton-le-Fylde	d	1123	-	-	-	-	-	-	-	-	-
Preston	d	1143	-	-	-	-	-	-	-	-	-
Blackburn	d	1200	-	1319a	-	-	-	-	-	-	-
Burnley Manchester Road	d	1217	-	-	-	-	-	-	-	-	-
Hebden Bridge	d	1238	-	-	1248	-	-	-	-	-	1325
Mytholmroyd	d	1241	-	-	1251	-	-	-	-	-	-
Sowerby Bridge	d	1245	-	-	1256	-	-	-	-	-	1331
Huddersfield	d	-	-	-	1234	1249	1304	-	-	-	-
Deighton	d	-	-	-	-	1253	-	-	-	-	-
Brighouse	a	-	1247	-	1249	-	1313	-	1308	-	-
Brighouse	d	-	1248	-	1249	-	1314	-	1310	-	-
Mirfield	d	-	-	-	-	1257	-	-	-	-	-
Wakefield Kirkgate	d	-	-	-	-	-	-	-	-	-	-
Normanton	d	-	-	-	-	-	-	-	-	-	-
Castleford	d	-	-	-	-	-	-	-	-	-	-
Ravensthorpe	d	-	-	-	-	1301	-	-	-	-	-
Dewsbury	d	-	1257	-	-	1309	-	-	1320	-	-
Batley	d	-	-	-	-	1312	-	-	-	-	-
Morley	d	-	-	-	-	1317	-	-	-	-	-
Cottingley	d	-	-	-	-	1321	-	-	-	-	-
Halifax	d	1252	-	-	1303	1309a	-	1324	1324	-	1338
Low Moor	d	-	-	-	-	-	1332	1332	-	-	-
Bradford Interchange	a	1304	-	-	1315	-	-	1339	1339	-	1351
Bradford Interchange	d	1307	-	-	1318	-	-	1343	1343	-	1354
New Pudsey	d	1315	-	-	1327	-	-	1352	1352	-	1403
Bramley	d	-	-	-	-	-	1356	1356	-	1406	-
Leeds	a	1327	1310	-	1337	-	1329	1404	1404	1332	1415
Garforth	d	1338	-	-	-	-	-	-	-	-	-
Selby	a	-	-	-	-	-	-	-	-	-	-
Hull	a	-	-	-	-	-	-	-	-	-	-
York	a	1357	1337	-	-	-	-	-	1400	-	-

Notes
a Arrival time.
F To Saltburn.
N To Newcastle.
V Until 30 July.
W From 6 August.
TP Service operated by TransPennine Express.
Bus Service - heavy luggage, dogs, bicycles and pushchairs may not be carried.

Manchester Victoria to Leeds (Calder Valley)

Sundays											
		TP			GC	TP			TP		
		F	W		W	V	W	V	N	W	
Chester	d	-	-	-	1225	-	-	-	-	-	-
Warrington Bank Quay	d	-	-	-	1247	-	-	-	-	-	-
Newton-le-Willows	d	-	-	-	1257	-	-	-	-	1310	-
Wigan North Western	d	-	-	-	-	-	-	-	-	-	-
Wigan Wallgate	d	-	-	1215	-	-	-	-	-	-	-
Manchester Victoria	d	-	1257	1300	1320	-	-	-	-	-	1337
Moston	d	-	-	1307	-	-	-	-	-	-	-
Mills Hill	d	-	-	1311	-	-	-	-	-	-	-
Castleton	d	-	-	1317	-	-	-	-	-	-	-
Rochdale	d	-	-	1321	1332	-	-	-	-	-	-
Smithy Bridge	d	-	-	1325	-	-	-	-	-	-	-
Littleborough	d	-	-	1328	-	-	-	-	-	-	-
Walsden	d	-	-	1334	-	-	-	-	-	-	-
Todmorden	d	-	-	1338	1342	-	-	-	-	-	-
Blackpool North	d	1217	-	-	-	-	-	-	-	-	-
Poulton-le-Fylde	d	1223	-	-	-	-	-	-	-	-	-
Preston	d	1241	-	-	-	-	-	-	-	-	-
Blackburn	d	1257	-	1419a	-	-	-	-	-	-	-
Burnley Manchester Road	d	1314	-	-	-	-	-	-	-	-	-
Hebden Bridge	d	1336	-	-	1348	-	-	-	-	-	-
Mytholmroyd	d	1339	-	-	1351	-	-	-	-	-	-
Sowerby Bridge	d	1343	-	-	1356	-	-	-	-	-	-
Huddersfield	d	-	-	-	-	1335	-	1349	-	1404	-
Deighton	d	-	-	-	-	-	1353	-	-	-	-
Brighouse	a	-	1343	-	-	1350	-	-	1413	1415	-
Brighouse	d	-	1345	-	-	1350	1402	-	-	1414	1416
Mirfield	d	-	-	-	-	-	1357	-	-	-	-
Wakefield Kirkgate	d	-	-	-	-	-	-	-	-	-	-
Normanton	d	-	-	-	-	-	-	-	-	-	-
Castleford	d	-	-	-	-	-	-	-	-	-	-
Ravensthorpe	d	-	-	-	-	-	-	1401	-	-	-
Dewsbury	d	-	1357	-	-	-	-	1409	-	-	1427
Batley	d	-	-	-	-	-	-	1412	-	-	-
Morley	d	-	-	-	-	-	-	1417	-	-	-
Cottingley	d	-	-	-	-	-	-	1421	-	-	-
Halifax	d	1350	-	-	1403	1410a	1413	-	1425	1425	-
Low Moor	d	-	-	-	-	-	1420	-	1433	1433	-
Bradford Interchange	a	1403	-	-	1415	-	1427	-	1440	1440	-
Bradford Interchange	d	1406	-	-	1418	-	-	-	1443	1443	-
New Pudsey	d	1414	-	-	1427	-	-	-	1452	1452	-
Bramley	d	-	-	-	-	-	-	-	1456	1456	-
Leeds	a	1426	1410	-	1437	-	-	1429	1504	1504	1440
Garforth	d	1438	-	-	-	-	-	-	-	-	-
Selby	a	-	-	-	-	-	-	-	-	-	-
Hull	a	-	-	-	-	-	-	-	-	-	-
York	a	1459	1437	-	-	-	-	-	-	-	1505

Notes
a Arrival time.
F To Saltburn.
N To Newcastle.
V Until 30 July.
W From 6 August.

GC Service operated by Grand Central.
TP Service operated by TransPennine Express.
Bus Service - heavy luggage, dogs, bicycles and pushchairs may not be carried.

Manchester Victoria to Leeds (Calder Valley)

Sundays											
		TP			TP			TP			GC
		F	W		W	V	V	W			K
Chester	d	-	-	-	-	1325	-	-	-	-	-
Warrington Bank Quay	d	-	-	-	-	1347	-	-	-	-	-
Newton-le-Willows	d	-	-	-	-	1357	-	-	-	-	-
Wigan North Western	d	-	-	-	-	-	-	-	-	-	-
Wigan Wallgate	d	-	-	-	1315	-	-	-	-	-	-
Manchester Victoria	d	1354	-	1357	1400	1420	-	-	-	-	-
Moston	d	-	-	-	1407	-	-	-	-	-	-
Mills Hill	d	-	-	-	1411	-	-	-	-	-	-
Castleton	d	-	-	-	1417	-	-	-	-	-	-
Rochdale	d	1407	-	-	1421	1432	-	-	-	-	-
Smithy Bridge	d	-	-	-	1425	-	-	-	-	-	-
Littleborough	d	1412	-	-	1428	-	-	-	-	-	-
Walsden	d	-	-	-	1434	-	-	-	-	-	-
Todmorden	d	1418	-	-	1438	1442	-	-	-	-	-
Blackpool North	d	-	1318	-	-	-	-	-	-	-	-
Poulton-le-Fylde	d	-	1324	-	-	-	-	-	-	-	-
Preston	d	-	1342	-	-	-	-	-	-	-	-
Blackburn	d	-	1358	-	1519a	-	-	-	-	-	-
Burnley Manchester Road	d	-	1415	-	-	-	-	-	-	-	-
Hebden Bridge	d	1425	1437	-	-	1448	-	-	-	-	-
Mytholmroyd	d	-	1440	-	-	1451	-	-	-	-	-
Sowerby Bridge	d	1431	1445	-	-	1456	-	-	-	-	-
Huddersfield	d	-	-	-	-	-	1434	1449	1504	-	-
Deighton	d	-	-	-	-	-	-	1453	-	-	-
Brighouse	a	-	-	1444	-	-	1449	-	1513	-	-
Brighouse	d	-	-	1446	-	-	1449	-	1514	-	1535
Mirfield	d	-	-	-	-	-	-	1457	-	-	1542
Wakefield Kirkgate	d	-	-	-	-	-	-	-	-	-	1555a
Normanton	d	-	-	-	-	-	-	-	-	-	-
Castleford	d	-	-	-	-	-	-	-	-	-	-
Ravensthorpe	d	-	-	-	-	-	-	1501	-	-	-
Dewsbury	d	-	-	1457	-	-	-	1509	-	-	-
Batley	d	-	-	-	-	-	-	1512	-	-	-
Morley	d	-	-	-	-	-	-	1517	-	-	-
Cottingley	d	-	-	-	-	-	-	1521	-	-	-
Halifax	d	1438	1452	-	-	1504	1509a	-	1524	1524	-
Low Moor	d	-	-	-	-	-	-	-	1532	1532	-
Bradford Interchange	a	1452	1504	-	-	1518	-	-	1539	1539	-
Bradford Interchange	d	1455	1506	-	-	1521	-	-	1543	1543	-
New Pudsey	d	1503	1515	-	-	1529	-	-	1552	1552	-
Bramley	d	1506	-	-	-	-	-	-	1556	1556	-
Leeds	a	1515	1526	1510	-	1540	-	1529	1604	1604	-
Garforth	d	-	1538	-	-	-	-	-	-	-	-
Selby	a	-	-	-	-	-	-	-	-	-	-
Hull	a	-	-	-	-	-	-	-	-	-	-
York	a	-	1557	1541	-	-	-	-	-	-	-

Notes
a Arrival time.
F To Saltburn.
K To London Kings Cross.
V Until 30 July.

Manchester Victoria to Leeds (Calder Valley)

Sundays										
		TP		TP			TP	GC		
		N	W	F	W	W	V	K	W	
	Chester	d	-	-	-	-	1425	-	-	-
	Warrington Bank Quay	d	-	-	-	-	1447	-	-	-
	Newton-le-Willows	d	1410	-	-	-	1457	-	-	-
	Wigan North Western	d	-	-	-	-	-	-	-	-
	Wigan Wallgate	d	-	-	-	-	1415	-	-	-
	Manchester Victoria	d	1437	1454	-	1457	1500	1520	-	-
	Moston	d	-	-	-	-	1507	-	-	-
	Mills Hill	d	-	-	-	-	1511	-	-	-
	Castleton	d	-	-	-	-	1517	-	-	-
	Rochdale	d	-	1507	-	-	1521	1532	-	-
	Smithy Bridge	d	-	-	-	-	1525	-	-	-
	Littleborough	d	-	1512	-	-	1528	-	-	-
	Walsden	d	-	-	-	-	1534	-	-	-
	Todmorden	d	-	1518	-	-	1538	1542	-	-
	Blackpool North	d	-	-	1418	-	-	-	-	-
	Poulton-le-Fylde	d	-	-	1424	-	-	-	-	-
	Preston	d	-	-	1442	-	-	-	-	-
	Blackburn	d	-	-	1459	-	1619a	-	-	-
	Burnley Manchester Road	d	-	-	1516	-	-	-	-	-
	Hebden Bridge	d	-	1525	1537	-	-	1548	-	-
	Mytholmroyd	d	-	-	1540	-	-	1551	-	-
	Sowerby Bridge	d	-	1531	1545	-	-	1556	-	-
	Huddersfield	d	-	-	-	-	1534	1549	-	-
	Deighton	d	-	-	-	-	-	1553	-	-
	Brighouse	a	1515	-	-	1545	-	1549	-	-
	Brighouse	d	1516	-	-	1547	-	1549	-	1623
	Mirfield	d	-	-	-	-	-	1557	1630	-
	Wakefield Kirkgate	d	-	-	-	-	-	-	1643a	-
	Normanton	d	-	-	-	-	-	-	-	-
	Castleford	d	-	-	-	-	-	-	-	-
	Ravensthorpe	d	-	-	-	-	-	1601	-	-
	Dewsbury	d	1527	-	-	1557	-	-	1609	-
	Batley	d	-	-	-	-	-	-	1612	-
	Morley	d	-	-	-	-	-	-	1617	-
	Cottingley	d	-	-	-	-	-	-	1621	-
	Halifax	d	-	1538	1552	-	-	1603	1609a	-
	Low Moor	d	-	-	-	-	-	-	-	1632
	Bradford Interchange	a	-	1551	1604	-	-	1615	-	-
	Bradford Interchange	d	-	1554	1607	-	-	1620	-	-
	New Pudsey	d	-	1603	1615	-	-	1629	-	-
	Bramley	d	-	1606	-	-	-	-	-	1656
	Leeds	a	1540	1615	1627	1610	-	1639	-	1629
	Garforth	d	-	-	1638	-	-	-	-	-
	Selby	a	-	-	-	-	-	-	-	-
	Hull	a	-	-	-	-	-	-	-	-
	York	a	1607	-	1658	1635	-	-	-	-

Notes
a Arrival time.
F To Saltburn.
K To London Kings Cross.
N To Newcastle.
V Until 30 July.

W From 6 August.
GC Service operated by Grand Central.
TP Service operated by TransPennine Express.
Bus Service - heavy luggage, dogs, bicycles and pushchairs may not be carried.

Manchester Victoria to Leeds (Calder Valley)

Sundays										
		TP		TP			TP			
		V	N	W	F	W	V	W		
	Chester	d	-	-	-	-	-	1525	-	-
	Warrington Bank Quay	d	-	-	-	-	-	1547	-	-
	Newton-le-Willows	d	-	1510	-	-	-	1557	-	-
	Wigan North Western	d	-	-	-	-	-	-	-	-
	Wigan Wallgate	d	-	-	-	-	-	1515	-	-
	Manchester Victoria	d	-	1531	1554	-	1557	1600	1620	-
	Moston	d	-	-	-	-	-	1607	-	-
	Mills Hill	d	-	-	-	-	-	1611	-	-
	Castleton	d	-	-	-	-	-	1617	-	-
	Rochdale	d	-	-	1607	-	-	1621	1632	-
	Smithy Bridge	d	-	-	-	-	-	1625	-	-
	Littleborough	d	-	-	1612	-	-	1628	-	-
	Walsden	d	-	-	-	-	-	1634	-	-
	Todmorden	d	-	-	1618	-	-	1638	1642	-
	Blackpool North	d	-	-	-	1518	-	-	-	-
	Poulton-le-Fylde	d	-	-	-	1524	-	-	-	-
	Preston	d	-	-	-	1542	-	-	-	-
	Blackburn	d	-	-	-	1559	-	1719a	-	-
	Burnley Manchester Road	d	-	-	-	1616	-	-	-	-
	Hebden Bridge	d	-	-	1625	1637	-	-	1648	-
	Mytholmroyd	d	-	-	-	1640	-	-	1651	-
	Sowerby Bridge	d	-	-	1631	1645	-	-	1656	-
	Huddersfield	d	1604	-	-	-	-	-	1634	1649
	Deighton	d	-	-	-	-	-	-	-	1653
	Brighouse	a	1613	1608	-	-	1644	-	-	1649
	Brighouse	d	1614	1609	-	-	1647	-	-	1649
	Mirfield	d	-	-	-	-	-	-	-	1657
	Wakefield Kirkgate	d	-	-	-	-	-	-	-	-
	Normanton	d	-	-	-	-	-	-	-	-
	Castleford	d	-	-	-	-	-	-	-	-
	Ravensthorpe	d	-	-	-	-	-	-	-	1701
	Dewsbury	d	-	1627	-	-	1657	-	-	1709
	Batley	d	-	-	-	-	-	-	-	1712
	Morley	d	-	-	-	-	-	-	-	1717
	Cottingley	d	-	-	-	-	-	-	-	1721
	Halifax	d	1625	-	1638	1652	-	-	1703	1709a
	Low Moor	d	1633	-	-	-	-	-	-	1732
	Bradford Interchange	a	1640	-	1651	1704	-	-	1715	-
	Bradford Interchange	d	1643	-	1654	1707	-	-	1718	-
	New Pudsey	d	1652	-	1703	1715	-	-	1727	-
	Bramley	d	1656	-	1706	-	-	-	-	1755
	Leeds	a	1704	1640	1715	1726	1710	-	1737	-
	Garforth	d	-	-	-	1738	-	-	-	-
	Selby	a	-	-	-	-	-	-	-	-
	Hull	a	-	-	-	-	-	-	-	-
	York	a	-	1705	-	1758	1738	-	-	-

Notes
a Arrival time.
F To Saltburn.
N To Newcastle.
V Until 30 July.
W From 6 August.
TP Service operated by TransPennine Express.
Bus Service - heavy luggage, dogs, bicycles and pushchairs may not be carried.

Manchester Victoria to Leeds (Calder Valley)

Sundays										
		TP		TP			TP	GC		
		V	N	W	F	W	V			
	Chester	d	-	-	-	-	-	1625	-	-
	Warrington Bank Quay	d	-	-	-	-	-	1647	-	-
	Newton-le-Willows	d	-	1610	-	-	-	1657	-	-
	Wigan North Western	d	-	-	-	-	-	-	-	-
	Wigan Wallgate	d	-	-	-	-	-	1615	-	-
	Manchester Victoria	d	-	1637	1654	-	1657	1700	1720	-
	Moston	d	-	-	-	-	-	1707	-	-
	Mills Hill	d	-	-	-	-	-	1711	-	-
	Castleton	d	-	-	-	-	-	1717	-	-
	Rochdale	d	-	-	1707	-	-	1721	1732	-
	Smithy Bridge	d	-	-	-	-	-	1725	-	-
	Littleborough	d	-	-	1712	-	-	1728	-	-
	Walsden	d	-	-	-	-	-	1734	-	-
	Todmorden	d	-	-	1718	-	-	1738	1742	-
	Blackpool North	d	-	-	-	1615	-	-	-	-
	Poulton-le-Fylde	d	-	-	-	1621	-	-	-	-
	Preston	d	-	-	-	1641	-	-	-	-
	Blackburn	d	-	-	-	1659	-	1819a	-	-
	Burnley Manchester Road	d	-	-	-	1716	-	-	-	-
	Hebden Bridge	d	-	-	1725	1737	-	-	1748	-
	Mytholmroyd	d	-	-	-	1740	-	-	1751	-
	Sowerby Bridge	d	-	-	1731	1745	-	-	1756	-
	Huddersfield	d	1704	-	-	-	-	-	1736	1749
	Deighton	d	-	-	-	-	-	-	-	1753
	Brighouse	a	1713	1715	-	-	1745	-	-	1751
	Brighouse	d	1714	1716	-	-	1746	-	-	1751
	Mirfield	d	-	-	-	-	-	-	-	1757
	Wakefield Kirkgate	d	-	-	-	-	-	-	-	-
	Normanton	d	-	-	-	-	-	-	-	-
	Castleford	d	-	-	-	-	-	-	-	-
	Ravensthorpe	d	-	-	-	-	-	-	-	1801
	Dewsbury	d	-	1727	-	-	1757	-	-	1809
	Batley	d	-	-	-	-	-	-	-	1812
	Morley	d	-	-	-	-	-	-	-	1817
	Cottingley	d	-	-	-	-	-	-	-	1821
	Halifax	d	1724	-	1738	1752	-	-	1803	1811a
	Low Moor	d	1732	-	-	-	-	-	-	1827
	Bradford Interchange	a	1739	-	1751	1805	-	-	1815	-
	Bradford Interchange	d	1742	-	1754	1808	-	-	1818	-
	New Pudsey	d	1751	-	1803	1816	-	-	1827	-
	Bramley	d	1755	-	1806	-	-	-	-	-
	Leeds	a	1806	1740	1814	1827	1810	-	1837	-
	Garforth	d	-	-	-	1838	-	-	-	-
	Selby	a	-	-	-	-	-	-	-	-
	Hull	a	-	-	-	-	-	-	-	-
	York	a	-	1806	-	1857	1836	-	-	-

Notes
a Arrival time.
F To Saltburn.
N To Newcastle.
V Until 30 July.
W From 6 August.

GC Service operated by Grand Central.
TP Service operated by TransPennine Express.
Bus Service - heavy luggage, dogs, bicycles and pushchairs may not be carried.

Manchester Victoria to Leeds (Calder Valley)

Sundays									
		W	V	TP N W		TP F W		W	TP V
Chester	d	-	-	-	-	-	-	1725	-
Warrington Bank Quay	d	-	-	-	-	-	-	1747	-
Newton-le-Willows	d	-	-	1710	-	-	-	1757	-
Wigan North Western	d	-	-	-	-	-	-	-	-
Wigan Wallgate	d	-	-	-	-	-	-	1715	-
Manchester Victoria	d	-	-	1737	1754	-	1758	1801	1820
Moston	d	-	-	-	-	-	-	1808	-
Mills Hill	d	-	-	-	-	-	-	1812	-
Castleton	d	-	-	-	-	-	-	1817	-
Rochdale	d	-	-	-	1807	-	-	1821	1832
Smithy Bridge	d	-	-	-	-	-	-	1825	-
Littleborough	d	-	-	-	1812	-	-	1828	-
Walsden	d	-	-	-	-	-	-	1834	-
Todmorden	d	-	-	-	1818	-	-	1838	1842
Blackpool North	d	-	-	-	-	1718	-	-	-
Poulton-le-Fylde	d	-	-	-	-	1724	-	-	-
Preston	d	-	-	-	-	1742	-	-	-
Blackburn	d	-	-	-	-	1758	-	1919a	-
Burnley Manchester Road	d	-	-	-	-	1815	-	-	-
Hebden Bridge	d	-	-	-	1825	1837	-	-	1848
Mytholmroyd	d	-	-	-	-	1840	-	-	1851
Sowerby Bridge	d	-	-	-	1831	1845	-	-	1856
Huddersfield	d	-	1804	-	-	-	-	-	1834
Deighton	d	-	-	-	-	-	-	-	1853
Brighouse	a	-	1814	1815	-	-	1844	-	1849
Brighouse	d	-	1815	1816	-	-	1847	-	1849
Mirfield	d	-	-	-	-	-	-	-	1857
Wakefield Kirkgate	d	-	-	-	-	-	-	-	-
Normanton	d	-	-	-	-	-	-	-	-
Castleford	d	-	-	-	-	-	-	-	-
Ravensthorpe	d	-	-	-	-	-	-	-	1901
Dewsbury	d	-	-	1827	-	-	1857	-	1909
Batley	d	-	-	-	-	-	-	-	1912
Morley	d	-	-	-	-	-	-	-	1917
Cottinghamly	d	-	-	-	-	-	-	-	1921
Halifax	d	1826	1826	-	1838	1852	-	1903	1909a
Low Moor	d	1834	1834	-	-	-	-	-	-
Bradford Interchange	a	1841	1841	-	1851	1904	-	-	1915
Bradford Interchange	d	1843	1843	-	1854	1906	-	-	1917
New Pudsey	d	1852	1852	-	1903	1915	-	-	1926
Bramley	d	1856	1856	-	1906	-	-	-	-
Leeds	a	1904	1904	1840	1915	1926	1910	-	1936
Garforth	d	-	-	-	-	1938	-	-	-
Selby	a	-	-	-	-	-	-	-	-
Hull	a	-	-	-	-	-	-	-	-
York	a	-	-	1905	-	2001	1938	-	-

Notes

a Arrival time.
F To Saltburn.
N To Newcastle.
V Until 30 July.
W From 6 August.
TP Service operated by TransPennine Express.
Bus Service - heavy luggage, dogs, bicycles and pushchairs may not be carried.

Manchester Victoria to Leeds (Calder Valley)

Sundays									
		W	V	TP N W		TP F W		W	TP V
Chester	d	-	-	-	-	-	-	1825	-
Warrington Bank Quay	d	-	-	-	-	-	-	1847	-
Newton-le-Willows	d	-	-	1810	-	-	-	1857	-
Wigan North Western	d	-	-	-	-	-	-	-	-
Wigan Wallgate	d	-	-	-	-	-	-	1815	-
Manchester Victoria	d	-	-	1837	1854	-	1857	1900	1920
Moston	d	-	-	-	-	-	-	1907	-
Mills Hill	d	-	-	-	-	-	-	1911	-
Castleton	d	-	-	-	-	-	-	1917	-
Rochdale	d	-	-	-	1907	-	-	1921	1932
Smithy Bridge	d	-	-	-	-	-	-	1925	-
Littleborough	d	-	-	-	1912	-	-	1928	-
Walsden	d	-	-	-	-	-	-	1934	-
Todmorden	d	-	-	-	1918	-	-	1938	1942
Blackpool North	d	-	-	-	-	1818	-	-	-
Poulton-le-Fylde	d	-	-	-	-	1824	-	-	-
Preston	d	-	-	-	-	1842	-	-	-
Blackburn	d	-	-	-	-	1858	-	2019a	-
Burnley Manchester Road	d	-	-	-	-	1915	-	-	-
Hebden Bridge	d	-	-	-	1925	1937	-	-	1948
Mytholmroyd	d	-	-	-	-	1940	-	-	1951
Sowerby Bridge	d	-	-	-	1931	1945	-	-	1956
Huddersfield	d	-	1904	-	-	-	-	-	1934
Deighton	d	-	-	-	-	-	-	-	1953
Brighouse	a	-	1913	1915	-	-	1943	-	1949
Brighouse	d	-	1914	1916	-	-	1944	-	1949
Mirfield	d	-	-	-	-	-	-	-	1957
Wakefield Kirkgate	d	-	-	-	-	-	-	-	-
Normanton	d	-	-	-	-	-	-	-	-
Castleford	d	-	-	-	-	-	-	-	-
Ravensthorpe	d	-	-	-	-	-	-	-	2001
Dewsbury	d	-	-	1927	-	-	1957	-	2009
Batley	d	-	-	-	-	-	-	-	2012
Morley	d	-	-	-	-	-	-	-	2017
Cottinghamly	d	-	-	-	-	-	-	-	2021
Halifax	d	1924	1924	-	1938	1952	-	2003	2009a
Low Moor	d	1932	1932	-	-	-	-	-	-
Bradford Interchange	a	1939	1939	-	1951	2005	-	-	2015
Bradford Interchange	d	1944	1944	-	1954	2007	-	-	2018
New Pudsey	d	1953	1953	-	2003	2016	-	-	2027
Bramley	d	1957	1957	-	2006	-	-	-	-
Leeds	a	2004	2004	1940	2016	2026	2010	-	2037
Garforth	d	-	-	-	-	2038	-	-	-
Selby	a	-	-	-	-	-	-	-	-
Hull	a	-	-	-	-	-	-	-	-
York	a	-	-	2007	-	2059	2037	-	-

Notes

a Arrival time.
F To Saltburn.
N To Newcastle.
V Until 30 July.
W From 6 August.
TP Service operated by TransPennine Express.
Bus Service - heavy luggage, dogs, bicycles and pushchairs may not be carried.

Manchester Victoria to Leeds (Calder Valley)

Sundays									
		W	V	TP N W		TP F W		W	TP V
Chester	d	-	-	-	-	-	-	1925	-
Warrington Bank Quay	d	-	-	-	-	-	-	1947	-
Newton-le-Willows	d	-	-	1910	-	-	-	1957	-
Wigan North Western	d	-	-	-	-	-	-	-	-
Wigan Wallgate	d	-	-	-	-	-	-	1915	-
Manchester Victoria	d	-	-	1937	1954	-	1957	2000	2020
Moston	d	-	-	-	-	-	-	2007	-
Mills Hill	d	-	-	-	-	-	-	2011	-
Castleton	d	-	-	-	-	-	-	2017	-
Rochdale	d	-	-	-	2007	-	-	2021	2032
Smithy Bridge	d	-	-	-	-	-	-	2025	-
Littleborough	d	-	-	-	2012	-	-	2028	-
Walsden	d	-	-	-	-	-	-	2034	-
Todmorden	d	-	-	-	2018	-	-	2038	2042
Blackpool North	d	-	-	-	-	1918	-	-	-
Poulton-le-Fylde	d	-	-	-	-	1924	-	-	-
Preston	d	-	-	-	-	1942	-	-	-
Blackburn	d	-	-	-	-	1959	-	2119a	-
Burnley Manchester Road	d	-	-	-	-	2016	-	-	-
Hebden Bridge	d	-	-	-	2025	2037	-	-	2048
Mytholmroyd	d	-	-	-	-	2039	-	-	2051
Sowerby Bridge	d	-	-	-	2031	2044	-	-	2056
Huddersfield	d	-	2004	-	-	-	-	-	2034
Deighton	d	-	-	-	-	-	-	-	2053
Brighouse	a	-	2013	2015	-	-	2043	-	2049
Brighouse	d	-	2014	2016	-	-	2046	-	2049
Mirfield	d	-	-	-	-	-	-	-	2057
Wakefield Kirkgate	d	-	-	-	-	-	-	-	-
Normanton	d	-	-	-	-	-	-	-	-
Castleford	d	-	-	-	-	-	-	-	-
Ravensthorpe	d	-	-	-	-	-	-	-	2101
Dewsbury	d	-	-	2027	-	-	2057	-	2109
Batley	d	-	-	-	-	-	-	-	2112
Morley	d	-	-	-	-	-	-	-	2117
Cottinghamly	d	-	-	-	-	-	-	-	2121
Halifax	d	2024	2024	-	2038	2051	-	2103	2109a
Low Moor	d	2032	2032	-	-	-	-	-	-
Bradford Interchange	a	2039	2039	-	2051	2103	-	-	2115
Bradford Interchange	d	2043	2043	-	2054	2106	-	-	2121
New Pudsey	d	2052	2052	-	2103	2114	-	-	2129
Bramley	d	2056	2056	-	2106	-	-	-	-
Leeds	a	2105	2105	2040	2115	2125	2110	-	2139
Garforth	d	-	-	-	-	2138	-	-	-
Selby	a	-	-	-	-	-	-	-	-
Hull	a	-	-	-	-	-	-	-	-
York	a	-	-	2110	-	2200	2135	-	-

Notes

a Arrival time.
F To Saltburn.
N To Newcastle.
V Until 30 July.
W From 6 August.
TP Service operated by TransPennine Express.
Bus Service - heavy luggage, dogs, bicycles and pushchairs may not be carried.

Manchester Victoria to Leeds (Calder Valley)

Sundays											
	V	W	GC	TP		GC	TP				
			N	W			W				
Chester d	-	-	-	-	-	-	-	-	-	-	2025
Warrington Bank Quay d	-	-	-	-	-	-	-	-	-	-	2047
Newton-le-Willows d	-	-	-	2010	-	-	-	-	-	-	2057
Wigan North Western d	-	-	-	-	-	-	-	-	-	-	-
Wigan Wallgate d	-	-	-	-	-	-	-	-	-	2016	-
Manchester Victoria d	-	-	-	2030	2054	-	-	2057	2100	2120	-
Moston d	-	-	-	-	-	-	-	-	2107	-	-
Mills Hill d	-	-	-	-	-	-	-	-	2111	-	-
Castleton d	-	-	-	-	-	-	-	-	2117	-	-
Rochdale d	-	-	-	-	2107	-	-	-	2121	2132	-
Smithy Bridge d	-	-	-	-	-	-	-	-	2125	-	-
Littleborough d	-	-	-	-	2112	-	-	-	2128	-	-
Walsden d	-	-	-	-	-	-	-	-	2134	-	-
Todmorden d	-	-	-	-	2118	-	-	-	2138	2142	-
Blackpool North d	-	-	-	-	-	2018	-	-	-	-	-
Poulton-le-Fylde d	-	-	-	-	-	2024	-	-	-	-	-
Preston d	-	-	-	-	-	2044	-	-	-	-	-
Blackburn d	-	-	-	-	-	2102	-	-	2219a	-	-
Burnley Manchester Road d	-	-	-	-	-	2118	-	-	-	-	-
Hebden Bridge d	-	-	-	-	-	2125	2139	-	-	-	2148
Mytholmroyd d	-	-	-	-	-	2142	-	-	-	-	2151
Sowerby Bridge d	-	-	-	-	-	2131	2147	-	-	-	2156
Huddersfield d	2104	-	-	-	-	-	-	-	-	-	-
Deighton d	-	-	-	-	-	-	-	-	-	-	-
Brighouse a	2113	-	-	2108	-	-	-	2145	-	-	-
Brighouse d	2114	-	2123	2110	-	-	2146	2147	-	-	-
Mirfield d	-	-	-	-	-	-	-	-	-	-	-
Wakefield Kirkgate d	-	-	-	-	-	-	-	-	-	-	-
Normanton d	-	-	-	-	-	-	-	-	-	-	-
Castleford d	-	-	-	-	-	-	-	-	-	-	-
Ravensthorpe d	-	-	-	-	-	-	-	-	-	-	-
Dewsbury d	-	-	-	2127	-	-	-	2157	-	-	-
Batley d	-	-	-	-	-	-	-	-	-	-	-
Morley d	-	-	-	-	-	-	-	-	-	-	-
Cottingley d	-	-	-	-	-	-	-	-	-	-	-
Halifax d	2124	2124	2133	-	2138	2154	2159	-	-	-	2204
Low Moor d	2132	2132	2140	-	-	-	2206	-	-	-	-
Bradford Interchange a	2139	2139	2148	-	2152	2206	2213	-	-	-	2216
Bradford Interchange d	2143	2143	-	-	2156	2208	-	-	-	-	2219
New Pudsey d	2152	2152	-	-	2204	2217	-	-	-	-	2227
Bramley d	2156	2156	-	-	2207	-	-	-	-	-	-
Leeds a	2205	2205	-	2141	2215	2227	-	2210	-	-	2239
Garforth d	-	-	-	-	-	2238	-	-	-	-	-
Selby a	-	-	-	-	-	-	-	-	-	-	-
Hull a	-	-	-	-	-	-	-	-	-	-	-
York a	-	-	-	2210	-	2300	-	2236	-	-	-

Notes

a Arrival time.
N To Newcastle.
V Until 30 July.
W From 6 August.
GC Service operated by Grand Central.
TP Service operated by TransPennine Express.

Manchester Victoria to Leeds (Calder Valley)

Sundays											
		TP	W	V	W	TP	N	W	TP	W	
Chester d	-	-	-	-	-	-	-	-	-	-	2025
Warrington Bank Quay d	-	-	-	-	-	-	-	-	-	-	2047
Newton-le-Willows d	-	-	-	-	-	2112	-	-	-	-	2057
Wigan North Western d	-	-	-	-	-	-	-	-	-	-	-
Wigan Wallgate d	-	-	-	-	-	-	-	-	2116	-	-
Manchester Victoria d	-	-	-	-	-	2138	2154	-	2159	2202	-
Moston d	-	-	-	-	-	-	-	-	2209	-	-
Mills Hill d	-	-	-	-	-	-	-	-	2213	-	-
Castleton d	-	-	-	-	-	-	-	-	2218	-	-
Rochdale d	-	-	-	-	-	-	2207	-	2222	-	-
Smithy Bridge d	-	-	-	-	-	-	-	-	2226	-	-
Littleborough d	-	-	-	-	-	2212	-	-	2229	-	-
Walsden d	-	-	-	-	-	-	-	-	2235	-	-
Todmorden d	-	-	-	-	-	2218	-	-	2239	-	-
Blackpool North d	-	-	-	-	-	-	2119	-	-	-	-
Poulton-le-Fylde d	-	-	-	-	-	-	2125	-	-	-	-
Preston d	-	-	-	-	-	-	2143	-	-	-	-
Blackburn d	-	-	-	-	-	-	2200	-	2320a	-	-
Burnley Manchester Road d	-	-	-	-	-	-	2217	-	-	-	-
Hebden Bridge d	-	-	-	-	-	-	2225	2238	-	-	-
Mytholmroyd d	-	-	-	-	-	-	2241	-	-	-	-
Sowerby Bridge d	-	-	-	-	-	-	2231	2246	-	-	-
Huddersfield d	2138	2149	-	2204	-	-	-	-	-	2234	-
Deighton d	-	2153	-	-	-	-	-	-	-	-	-
Brighouse a	2153	-	-	2213	2215	-	-	2243	-	2249	-
Brighouse d	2153	-	-	2214	2216	-	-	2247	-	2249	-
Mirfield d	-	2157	-	-	-	-	-	-	-	-	-
Wakefield Kirkgate d	-	-	-	-	-	-	-	-	-	-	-
Normanton d	-	-	-	-	-	-	-	-	-	-	-
Castleford d	-	-	-	-	-	-	-	-	-	-	-
Ravensthorpe d	-	2201	-	-	-	-	-	-	-	-	-
Dewsbury d	-	2209	-	-	2227	-	-	2257	-	-	-
Batley d	-	2212	-	-	-	-	-	-	-	-	-
Morley d	-	2217	-	-	-	-	-	-	-	-	-
Cottingley d	-	2221	-	-	-	-	-	-	-	-	-
Halifax d	2213a	-	2228	2228	-	2238	2253	-	-	2309a	-
Low Moor d	-	-	2235	2235	-	-	-	-	-	-	-
Bradford Interchange a	-	-	2245	2245	-	2251	2305	-	-	-	-
Bradford Interchange d	-	-	2248	2248	-	2254	2308	-	-	-	-
New Pudsey d	-	-	2257	2257	-	2303	2316	-	-	-	-
Bramley d	-	-	2301	2301	-	2306	-	-	-	-	-
Leeds a	-	2229	2310	2310	2240	2316	2327	2312	-	-	-
Garforth d	-	-	-	-	-	-	2338	-	-	-	-
Selby a	-	-	-	-	-	-	-	-	-	-	-
Hull a	-	-	-	-	-	-	-	-	-	-	-
York a	-	-	-	-	2308	-	2357	2341	-	-	-

Notes

a Arrival time.
N To Newcastle.
V Until 30 July.
W From 6 August.
TP Service operated by TransPennine Express.
Bus Service - heavy luggage, dogs, bicycles and pushchairs may not be carried.

Manchester Victoria to Leeds (Calder Valley)

Sundays											
	TP	TP	W	V		W	TP	TP			
	V	W	W	V		W	W	W			
Chester d	-	-	-	-	-	-	-	-	-	-	-
Warrington Bank Quay d	-	-	-	-	-	-	-	-	-	-	-
Newton-le-Willows d	-	-	-	-	-	-	-	-	-	2312	-
Wigan North Western d	-	-	-	-	-	-	-	-	-	-	-
Wigan Wallgate d	-	-	-	-	-	-	-	-	2216	-	-
Manchester Victoria d	-	2225	-	-	2254	-	2257	2300	2332	-	-
Moston d	-	-	-	-	-	-	-	-	2307	-	-
Mills Hill d	-	-	-	-	-	-	-	-	2312	-	-
Castleton d	-	-	-	-	-	-	-	-	2317	-	-
Rochdale d	-	-	-	-	2307	-	-	2321a	-	-	-
Smithy Bridge d	-	-	-	-	-	-	-	-	-	-	-
Littleborough d	-	-	-	-	2312	-	-	-	-	-	-
Walsden d	-	-	-	-	-	-	-	-	-	-	-
Todmorden d	-	-	-	-	2318	-	-	-	-	-	-
Blackpool North d	-	-	-	-	-	-	-	-	-	-	-
Poulton-le-Fylde d	-	-	-	-	-	-	-	-	-	-	-
Preston d	-	-	-	-	-	-	-	-	-	-	-
Blackburn d	-	-	-	-	-	-	-	-	-	-	-
Burnley Manchester Road d	-	-	-	-	-	-	-	-	-	-	-
Hebden Bridge d	-	-	-	-	2325	-	-	-	-	-	-
Mytholmroyd d	-	-	-	-	-	-	-	-	-	-	-
Sowerby Bridge d	-	-	-	-	2331	-	-	-	-	-	-
Huddersfield d	2247	-	-	2304	-	2304	-	-	-	-	-
Deighton d	2251	-	-	-	-	-	-	-	-	-	-
Brighouse a	-	2301	-	2313	-	2319	2343	-	0018	-	-
Brighouse d	-	2302	-	2314	-	2319	2346	-	0019	-	-
Mirfield d	2255	-	-	-	-	-	-	-	-	-	-
Wakefield Kirkgate d	-	-	-	-	-	-	-	-	-	-	-
Normanton d	-	-	-	-	-	-	-	-	-	-	-
Castleford d	-	-	-	-	-	-	-	-	-	-	-
Ravensthorpe d	2259	-	-	-	-	-	-	-	-	-	-
Dewsbury d	2302	2311	-	-	-	-	2357	-	0029	-	-
Batley d	2305	-	-	-	-	-	-	-	-	-	-
Morley d	2310	-	-	-	-	-	-	-	-	-	-
Cottingley d	2313	-	-	-	-	-	-	-	-	-	-
Halifax d	-	-	2324	2324	2338	2339	-	-	-	-	-
Low Moor d	-	-	2332	2332	-	2359	-	-	-	-	-
Bradford Interchange a	-	-	2340	2340	2351	0017	-	-	-	-	-
Bradford Interchange d	-	-	2344	2344	2354	0017	-	-	-	-	-
New Pudsey d	-	-	2353	2353	0003	0027	-	-	-	-	-
Bramley d	-	-	2356	2356	0006	0037	-	-	-	-	-
Leeds a	2321	2324	0004	0004	0014	0057	0010	-	0042	-	-
Garforth d	-	-	-	-	-	-	-	-	-	-	-
Selby a	-	2347	-	-	-	-	-	-	-	-	-
Hull a	-	0019	-	-	-	-	-	-	-	-	-
York a	-	-	-	-	-	-	0045	-	0111	-	-

Notes

a Arrival time.
V Until 30 July.
W From 6 August.
TP Service operated by TransPennine Express.
Bus Service - heavy luggage, dogs, bicycles and pushchairs may not be carried.

Useful contact details



Fares and service information

National Rail Enquiries
visit nationalrail.co.uk
call **03457 48 49 50**
textphone **0345 60 50 600**



Customer helpline

For comments and enquiries
visit northernrailway.co.uk/comments
call **0800 200 6060**



facebook [/northernassist](https://facebook.com/northernassist)



twitter [@northernassist](https://twitter.com/northernassist)



Access or disabled information and assistance

call **0800 138 5560**
email assistance@northernrailway.co.uk



Lost property

email lostproperty@northernrailway.co.uk
call **0800 200 6060**

Correspondence

Customer Experience Centre
Freepost NORTHERN RAILWAY



British Transport Police

call **0800 40 50 40** text **61016**

This timetable is also available online and you can download it to your mobile. This saves space in your pocket or bag, as well as paper and the planet! northernrailway.co.uk/timetables

All our policy documents can be found at
northernrailway.co.uk/legal



Focus Transport Planning Village Way Wilmslow

Licence No: 506501

Filtering Summary

Land Use	03/B	RESIDENTIAL/AFFORDABLE/LOCAL AUTHORITY HOUS
Selected Trip Rate Calculation Parameter Range	11-45 DWELLS	
Actual Trip Rate Calculation Parameter Range	15-45 DWELLS	
Date Range	Minimum: 01/01/12	Maximum: 22/10/21
Parking Spaces Range	All Surveys Included	
Parking Spaces Per Dwelling Range:	All Surveys Included	
Bedrooms Per Dwelling Range:	All Surveys Included	
Percentage of dwellings privately owned:	All Surveys Included	
Days of the week selected	Monday	2
	Tuesday	1
	Wednesday	3
	Thursday	1
	Friday	2
Main Location Types selected	Edge of Town Centre	2
	Suburban Area (PPS6 Out of Centre)	4
	Edge of Town	2
	Neighbourhood Centre (PPS6 Local Centre)	1
Inclusion of Servicing Vehicles Counts	Servicing vehicles Included	X - Selected
	Servicing vehicles Excluded	9 - Selected
Population within 500m	All Surveys Included	
Population <1 Mile ranges selected	1,001 to 5,000	1
	5,001 to 10,000	2
	25,001 to 50,000	5
	50,001 to 100,000	1
Population <5 Mile ranges selected	5,001 to 25,000	1
	50,001 to 75,000	1
	75,001 to 100,000	2
	125,001 to 250,000	3
	250,001 to 500,000	2
Car Ownership <5 Mile ranges selected	0.6 to 1.0	6
	1.1 to 1.5	3
PTAL Rating	No PTAL Present	9

Calculation Reference:
AUDIT-506501-230819-0822

TRIP RATE CALCULATION SELECTION PARAMETERS:

Land Use : 03 - RESIDENTIAL

Category : B - AFFORDABLE/LOCAL AUTHORITY HOUSES

TOTAL VEHICLES

Selected regions and areas:

04	EAST ANGLIA	
	NF NORFOLK	1 days
05	EAST MIDLANDS	
	LR LEICESTER	1 days
	NN NORTH NORTHAMPTONSHIRE	1 days
06	WEST MIDLANDS	
	WO WORCESTERSHIRE	1 days
07	YORKSHIRE & NORTH LINCOLNSHIRE	
	KS KIRKLEES	1 days
	LS LEEDS	1 days
08	NORTH WEST	
	BB BLACKBURN WITH DARWEN	1 days
	GM GREATER MANCHESTER	1 days
	MS MERSEYSIDE	1 days

This section displays the number of survey days per TRICS® sub-region in the selected set

Primary Filtering selection:

This data displays the chosen trip rate parameter and its selected range. Only sites that fall within the parameter range are included in the trip rate calculation.

Parameter: No of Dwellings

Actual Range: 15 to 45 (units:)

Range Selected by User: 11 to 45 (units:)

Parking Spaces Range: All Surveys Included

Parking Spaces per Dwelling Range: All Surveys Included

Bedrooms per Dwelling Range: All Surveys Included

Percentage of dwellings privately owned: All Surveys Included

Public Transport Provision:

Selection by: Include all surveys

Date Range: 01/01/12 to 22/10/21

This data displays the range of survey dates selected. Only surveys that were conducted within this date range are included in the trip rate calculation.

Selected survey days:

Monday	2 days
Tuesday	1 days
Wednesday	3 days
Thursday	1 days
Friday	2 days

This data displays the number of selected surveys by day of the week.

Selected survey types:

Manual count	9 days
Directional ATC Count	0 days

This data displays the number of manual classified surveys and the number of unclassified ATC surveys, the total adding up to the overall number of surveys in the selected set. Manual surveys are undertaken using staff, whilst ATC surveys are undertaking using machines.

Selected Locations:

Edge of Town Centre	2
Suburban Area (PPS6 Out of Centre)	4
Edge of Town	2
Neighbourhood Centre (PPS6 Local Centre)	1

This data displays the number of surveys per main location category within the selected set. The main location categories consist of Free Standing, Edge of Town, Suburban Area, Neighbourhood Centre, Edge of Town Centre, Town Centre and Not Known.

This data displays the number of surveys per location sub-category within the selected set. The location sub-categories consist of Commercial Zone, Industrial Zone, Development Zone, Residential Zone, Retail Zone, Built-Up Zone, Village, Out of Town, High Street and No Sub Category.

Inclusion of Servicing Vehicles Counts:

Servicing vehicles Included	X days - Selected
Servicing vehicles Excluded	9 days - Selected

Secondary Filtering selection:

Use Class:

C3	9 days
----	--------

This data displays the number of surveys per Use Class classification within the selected set. The Use Classes Order (England) 2020 has been used for this purpose, which can be found within the Library module of TRICS®.

Population within 500m Range:

All Surveys Included

Population within 1 mile:

1,001 to 5,000	1 days
5,001 to 10,000	2 days
25,001 to 50,000	5 days
50,001 to 100,000	1 days

This data displays the number of selected surveys within stated 1-mile radii of population.

Population within 5 miles:

5,001 to 25,000	1 days
50,001 to 75,000	1 days
75,001 to 100,000	2 days
125,001 to 250,000	3 days
250,001 to 500,000	2 days

This data displays the number of selected surveys within stated 5-mile radii of population.

Car ownership within 5 miles:

0.6 to 1.0	6 days
1.1 to 1.5	3 days

This data displays the number of selected surveys within stated ranges of average cars owned per residential dwelling, within a radius of 5-miles of selected survey sites.

Travel Plan:

No	9 days
----	--------

This data displays the number of surveys within the selected set that were undertaken at sites with Travel Plans in place, and the number of surveys that were undertaken at sites without Travel Plans.

PTAL Rating:

No PTAL Present	9 days
-----------------	--------

This data displays the number of selected surveys with PTAL Ratings.

LIST OF SITES relevant to selection parameters

1	BB-03-B-01 BILLINGE STREET BLACKBURN	SEMI DETACHED / TERRACED	BLACKBURN WITH DARWEN
	Edge of Town Centre Residential Zone Total No of Dwellings:	15	
	Survey date: MONDAY	10/06/13	Survey Type: MANUAL
2	GM-03-B-01 NEWBOLD ROCHDALE	TERRACED HOUSES	GREATER MANCHESTER
	Suburban Area (PPS6 Out of Centre) No Sub Category Total No of Dwellings:	43	
	Survey date: WEDNESDAY	21/10/15	Survey Type: MANUAL
3	KS-03-B-02 SYKES CLOSE BATLEY	TERRACED HOUSES	KIRKLEES
	Edge of Town Residential Zone Total No of Dwellings:	17	
	Survey date: FRIDAY	19/10/18	Survey Type: MANUAL
4	LR-03-B-01 COLEMAN ROAD LEICESTER	SEMI-DETACHED & TERRACED	LEICESTER
	Suburban Area (PPS6 Out of Centre) Residential Zone Total No of Dwellings:	38	
	Survey date: FRIDAY	22/10/21	Survey Type: MANUAL
5	LS-03-B-02 LINCOLN GREEN ROAD LEEDS	TERRACED HOUSES	LEEDS
	Suburban Area (PPS6 Out of Centre) Built-Up Zone Total No of Dwellings:	29	
	Survey date: THURSDAY	19/09/13	Survey Type: MANUAL
6	MS-03-B-01 TARBOCK ROAD LIVERPOOL SPEKE	TERRACED	MERSEYSIDE
	Edge of Town Residential Zone Total No of Dwellings:	16	
	Survey date: TUESDAY	18/06/13	Survey Type: MANUAL
7	NF-03-B-01 NELSON ROAD NORTH GREAT YARMOUTH	TERRACED HOUSES	NORFOLK
	Edge of Town Centre Residential Zone Total No of Dwellings:	45	
	Survey date: WEDNESDAY	13/09/17	Survey Type: MANUAL
8	NN-03-B-01 OCCUPATION ROAD CORBY	SEMI-DETACHED HOUSES	NORTH NORTHAMPTONSHIRE
	Suburban Area (PPS6 Out of Centre) Residential Zone Total No of Dwellings:	21	
	Survey date: WEDNESDAY	13/10/21	Survey Type: MANUAL

LIST OF SITES relevant to selection parameters (Cont.)

9	WO-03-B-02	TERRACED HOUSES	WORCESTERSHIRE
	GOODREST WALK		
	WORCESTER		
	MERRIMANS HILL		
	Neighbourhood Centre (PPS6 Local Centre)		
	Residential Zone		
	Total No of Dwellings:	16	
	Survey date: MONDAY	14/11/16	Survey Type: MANUAL

This section provides a list of all survey sites and days in the selected set. For each individual survey site, it displays a unique site reference code and site address, the selected trip rate calculation parameter and its value, the day of the week and date of each survey, and whether the survey was a manual classified count or an ATC count.

TRIP RATE for Land Use 03 - RESIDENTIAL/B - AFFORDABLE/LOCAL AUTHORITY HOUSES

TOTAL VEHICLES

Calculation factor: 1 DWELLS

Estimated TRIP rate value per 24 DWELLS shown in shaded columns

BOLD print indicates peak (busiest) period

Time Range	ARRIVALS				DEPARTURES				TOTALS			
	No. Days	Ave. DWELLS	Trip Rate	Estimated Trip Rate	No. Days	Ave. DWELLS	Trip Rate	Estimated Trip Rate	No. Days	Ave. DWELLS	Trip Rate	Estimated Trip Rate
00:00 - 01:00												
01:00 - 02:00												
02:00 - 03:00												
03:00 - 04:00												
04:00 - 05:00												
05:00 - 06:00												
06:00 - 07:00												
07:00 - 08:00	9	27	0.037	0.900	9	27	0.133	3.200	9	27	0.170	4.100
08:00 - 09:00	9	27	0.175	4.200	9	27	0.279	6.700	9	27	0.454	10.900
09:00 - 10:00	9	27	0.150	3.600	9	27	0.167	4.000	9	27	0.317	7.600
10:00 - 11:00	9	27	0.158	3.800	9	27	0.163	3.900	9	27	0.321	7.700
11:00 - 12:00	9	27	0.150	3.600	9	27	0.113	2.700	9	27	0.263	6.300
12:00 - 13:00	9	27	0.133	3.200	9	27	0.167	4.000	9	27	0.300	7.200
13:00 - 14:00	9	27	0.138	3.300	9	27	0.142	3.400	9	27	0.280	6.700
14:00 - 15:00	9	27	0.154	3.700	9	27	0.200	4.800	9	27	0.354	8.500
15:00 - 16:00	9	27	0.350	8.400	9	27	0.263	6.300	9	27	0.613	14.700
16:00 - 17:00	9	27	0.250	6.000	9	27	0.196	4.700	9	27	0.446	10.700
17:00 - 18:00	9	27	0.304	7.300	9	27	0.237	5.700	9	27	0.541	13.000
18:00 - 19:00	9	27	0.175	4.200	9	27	0.117	2.800	9	27	0.292	7.000
19:00 - 20:00												
20:00 - 21:00												
21:00 - 22:00												
22:00 - 23:00												
23:00 - 24:00												
Total Rates:			2.174	52.200			2.177	52.200			4.351	104.400

This section displays the trip rate results based on the selected set of surveys and the selected count type (shown just above the table). It is split by three main columns, representing arrivals trips, departures trips, and total trips (arrivals plus departures). Within each of these main columns are three sub-columns. These display the number of survey days where count data is included (per time period), the average value of the selected trip rate calculation parameter (per time period), and the trip rate result (per time period). Total trip rates (the sum of the column) are also displayed at the foot of the table.

*To obtain a trip rate, the average (mean) trip rate parameter value (TRP) is first calculated for all selected survey days that have count data available for the stated time period. The average (mean) number of arrivals, departures or totals (whichever applies) is also calculated (COUNT) for all selected survey days that have count data available for the stated time period. Then, the average count is divided by the average trip rate parameter value, and multiplied by the stated calculation factor (shown just above the table and abbreviated here as FACT). So, the method is: COUNT/TRP*FACT. Trip rates are then rounded to 3 decimal places.*

The survey data, graphs and all associated supporting information, contained within the TRICS Database are published by TRICS Consortium Limited ("the Company") and the Company claims copyright and database rights in this published work. The Company authorises those who possess a current TRICS licence to access the TRICS Database and copy the data contained within the TRICS Database for the licence holders' use only. Any resulting copy must retain all copyrights and other proprietary notices, and any disclaimer contained thereon.

The Company accepts no responsibility for loss which may arise from reliance on data contained in the TRICS Database. [No warranty of any kind, express or implied, is made as to the data contained in the TRICS Database.]

Parameter summary

Trip rate parameter range selected:

15 - 45 (units:)

Survey date date range:

01/01/12 - 22/10/21

Number of weekdays (Monday-Friday):

9

Number of Saturdays:

0

Number of Sundays:

0

Surveys automatically removed from selection:

0

Surveys manually removed from selection:

0

This section displays a quick summary of some of the data filtering selections made by the TRICS® user. The trip rate calculation parameter range of all selected surveys is displayed first, followed by the range of minimum and maximum survey dates selected by the user. Then, the total number of selected weekdays and weekend days in the selected set of surveys are show. Finally, the number of survey days that have been manually removed from the selected set outside of the standard filtering procedure are displayed.

TRIP RATE for Land Use 03 - RESIDENTIAL/B - AFFORDABLE/LOCAL AUTHORITY HOUSES
TAXIS

Calculation factor: 1 DWELLS
Estimated TRIP rate value per 24 DWELLS shown in shaded columns
BOLD print indicates peak (busiest) period

Time Range	ARRIVALS				DEPARTURES				TOTALS			
	No. Days	Ave. DWELLS	Trip Rate	Estimated Trip Rate	No. Days	Ave. DWELLS	Trip Rate	Estimated Trip Rate	No. Days	Ave. DWELLS	Trip Rate	Estimated Trip Rate
00:00 - 01:00												
01:00 - 02:00												
02:00 - 03:00												
03:00 - 04:00												
04:00 - 05:00												
05:00 - 06:00												
06:00 - 07:00												
07:00 - 08:00	9	27	0.000	0.000	9	27	0.000	0.000	9	27	0.000	0.000
08:00 - 09:00	9	27	0.017	0.400	9	27	0.013	0.300	9	27	0.030	0.700
09:00 - 10:00	9	27	0.017	0.400	9	27	0.017	0.400	9	27	0.034	0.800
10:00 - 11:00	9	27	0.013	0.300	9	27	0.021	0.500	9	27	0.034	0.800
11:00 - 12:00	9	27	0.013	0.300	9	27	0.008	0.200	9	27	0.021	0.500
12:00 - 13:00	9	27	0.004	0.100	9	27	0.004	0.100	9	27	0.008	0.200
13:00 - 14:00	9	27	0.013	0.300	9	27	0.013	0.300	9	27	0.026	0.600
14:00 - 15:00	9	27	0.013	0.300	9	27	0.013	0.300	9	27	0.026	0.600
15:00 - 16:00	9	27	0.025	0.600	9	27	0.029	0.700	9	27	0.054	1.300
16:00 - 17:00	9	27	0.008	0.200	9	27	0.008	0.200	9	27	0.016	0.400
17:00 - 18:00	9	27	0.013	0.300	9	27	0.013	0.300	9	27	0.026	0.600
18:00 - 19:00	9	27	0.008	0.200	9	27	0.004	0.100	9	27	0.012	0.300
19:00 - 20:00												
20:00 - 21:00												
21:00 - 22:00												
22:00 - 23:00												
23:00 - 24:00												
Total Rates:			0.144	3.400			0.143	3.400			0.287	6.800

This section displays the trip rate results based on the selected set of surveys and the selected count type (shown just above the table). It is split by three main columns, representing arrivals trips, departures trips, and total trips (arrivals plus departures). Within each of these main columns are three sub-columns. These display the number of survey days where count data is included (per time period), the average value of the selected trip rate calculation parameter (per time period), and the trip rate result (per time period). Total trip rates (the sum of the column) are also displayed at the foot of the table.

To obtain a trip rate, the average (mean) trip rate parameter value (TRP) is first calculated for all selected survey days that have count data available for the stated time period. The average (mean) number of arrivals, departures or totals (whichever applies) is also calculated (COUNT) for all selected survey days that have count data available for the stated time period. Then, the average count is divided by the average trip rate parameter value, and multiplied by the stated calculation factor (shown just above the table and abbreviated here as FACT). So, the method is: COUNT/TRP*FACT. Trip rates are then rounded to 3 decimal places.

TRIP RATE for Land Use 03 - RESIDENTIAL/B - AFFORDABLE/LOCAL AUTHORITY HOUSES
OGVS

Calculation factor: 1 DWELLS
Estimated TRIP rate value per 24 DWELLS shown in shaded columns
BOLD print indicates peak (busiest) period

Time Range	ARRIVALS				DEPARTURES				TOTALS			
	No. Days	Ave. DWELLS	Trip Rate	Estimated Trip Rate	No. Days	Ave. DWELLS	Trip Rate	Estimated Trip Rate	No. Days	Ave. DWELLS	Trip Rate	Estimated Trip Rate
00:00 - 01:00												
01:00 - 02:00												
02:00 - 03:00												
03:00 - 04:00												
04:00 - 05:00												
05:00 - 06:00												
06:00 - 07:00												
07:00 - 08:00	9	27	0.000	0.000	9	27	0.000	0.000	9	27	0.000	0.000
08:00 - 09:00	9	27	0.000	0.000	9	27	0.000	0.000	9	27	0.000	0.000
09:00 - 10:00	9	27	0.008	0.200	9	27	0.000	0.000	9	27	0.008	0.200
10:00 - 11:00	9	27	0.000	0.000	9	27	0.008	0.200	9	27	0.008	0.200
11:00 - 12:00	9	27	0.004	0.100	9	27	0.004	0.100	9	27	0.008	0.200
12:00 - 13:00	9	27	0.008	0.200	9	27	0.008	0.200	9	27	0.016	0.400
13:00 - 14:00	9	27	0.000	0.000	9	27	0.000	0.000	9	27	0.000	0.000
14:00 - 15:00	9	27	0.000	0.000	9	27	0.000	0.000	9	27	0.000	0.000
15:00 - 16:00	9	27	0.000	0.000	9	27	0.000	0.000	9	27	0.000	0.000
16:00 - 17:00	9	27	0.000	0.000	9	27	0.000	0.000	9	27	0.000	0.000
17:00 - 18:00	9	27	0.000	0.000	9	27	0.000	0.000	9	27	0.000	0.000
18:00 - 19:00	9	27	0.000	0.000	9	27	0.000	0.000	9	27	0.000	0.000
19:00 - 20:00												
20:00 - 21:00												
21:00 - 22:00												
22:00 - 23:00												
23:00 - 24:00												
Total Rates:			0.020	0.500			0.020	0.500			0.040	1.000

This section displays the trip rate results based on the selected set of surveys and the selected count type (shown just above the table). It is split by three main columns, representing arrivals trips, departures trips, and total trips (arrivals plus departures). Within each of these main columns are three sub-columns. These display the number of survey days where count data is included (per time period), the average value of the selected trip rate calculation parameter (per time period), and the trip rate result (per time period). Total trip rates (the sum of the column) are also displayed at the foot of the table.

To obtain a trip rate, the average (mean) trip rate parameter value (TRP) is first calculated for all selected survey days that have count data available for the stated time period. The average (mean) number of arrivals, departures or totals (whichever applies) is also calculated (COUNT) for all selected survey days that have count data available for the stated time period. Then, the average count is divided by the average trip rate parameter value, and multiplied by the stated calculation factor (shown just above the table and abbreviated here as FACT). So, the method is: COUNT/TRP*FACT. Trip rates are then rounded to 3 decimal places.

TRIP RATE for Land Use 03 - RESIDENTIAL/B - AFFORDABLE/LOCAL AUTHORITY HOUSES
CYCLISTS

Calculation factor: 1 DWELLS
Estimated TRIP rate value per 24 DWELLS shown in shaded columns
BOLD print indicates peak (busiest) period

Time Range	ARRIVALS				DEPARTURES				TOTALS			
	No. Days	Ave. DWELLS	Trip Rate	Estimated Trip Rate	No. Days	Ave. DWELLS	Trip Rate	Estimated Trip Rate	No. Days	Ave. DWELLS	Trip Rate	Estimated Trip Rate
00:00 - 01:00												
01:00 - 02:00												
02:00 - 03:00												
03:00 - 04:00												
04:00 - 05:00												
05:00 - 06:00												
06:00 - 07:00												
07:00 - 08:00	9	27	0.004	0.100	9	27	0.004	0.100	9	27	0.008	0.200
08:00 - 09:00	9	27	0.004	0.100	9	27	0.013	0.300	9	27	0.017	0.400
09:00 - 10:00	9	27	0.008	0.200	9	27	0.021	0.500	9	27	0.029	0.700
10:00 - 11:00	9	27	0.008	0.200	9	27	0.000	0.000	9	27	0.008	0.200
11:00 - 12:00	9	27	0.004	0.100	9	27	0.008	0.200	9	27	0.012	0.300
12:00 - 13:00	9	27	0.008	0.200	9	27	0.004	0.100	9	27	0.012	0.300
13:00 - 14:00	9	27	0.000	0.000	9	27	0.000	0.000	9	27	0.000	0.000
14:00 - 15:00	9	27	0.013	0.300	9	27	0.008	0.200	9	27	0.021	0.500
15:00 - 16:00	9	27	0.008	0.200	9	27	0.013	0.300	9	27	0.021	0.500
16:00 - 17:00	9	27	0.046	1.100	9	27	0.037	0.900	9	27	0.083	2.000
17:00 - 18:00	9	27	0.013	0.300	9	27	0.008	0.200	9	27	0.021	0.500
18:00 - 19:00	9	27	0.013	0.300	9	27	0.000	0.000	9	27	0.013	0.300
19:00 - 20:00												
20:00 - 21:00												
21:00 - 22:00												
22:00 - 23:00												
23:00 - 24:00												
Total Rates:			0.129	3.100			0.116	2.800			0.245	5.900

This section displays the trip rate results based on the selected set of surveys and the selected count type (shown just above the table). It is split by three main columns, representing arrivals trips, departures trips, and total trips (arrivals plus departures). Within each of these main columns are three sub-columns. These display the number of survey days where count data is included (per time period), the average value of the selected trip rate calculation parameter (per time period), and the trip rate result (per time period). Total trip rates (the sum of the column) are also displayed at the foot of the table.

To obtain a trip rate, the average (mean) trip rate parameter value (TRP) is first calculated for all selected survey days that have count data available for the stated time period. The average (mean) number of arrivals, departures or totals (whichever applies) is also calculated (COUNT) for all selected survey days that have count data available for the stated time period. Then, the average count is divided by the average trip rate parameter value, and multiplied by the stated calculation factor (shown just above the table and abbreviated here as FACT). So, the method is: COUNT/TRP*FACT. Trip rates are then rounded to 3 decimal places.

TRIP RATE for Land Use 03 - RESIDENTIAL/B - AFFORDABLE/LOCAL AUTHORITY HOUSES
CARS

Calculation factor: 1 DWELLS
Estimated TRIP rate value per 24 DWELLS shown in shaded columns
BOLD print indicates peak (busiest) period

Time Range	ARRIVALS				DEPARTURES				TOTALS			
	No. Days	Ave. DWELLS	Trip Rate	Estimated Trip Rate	No. Days	Ave. DWELLS	Trip Rate	Estimated Trip Rate	No. Days	Ave. DWELLS	Trip Rate	Estimated Trip Rate
00:00 - 01:00												
01:00 - 02:00												
02:00 - 03:00												
03:00 - 04:00												
04:00 - 05:00												
05:00 - 06:00												
06:00 - 07:00												
07:00 - 08:00	9	27	0.033	0.800	9	27	0.125	3.000	9	27	0.158	3.800
08:00 - 09:00	9	27	0.142	3.400	9	27	0.258	6.200	9	27	0.400	9.600
09:00 - 10:00	9	27	0.100	2.400	9	27	0.133	3.200	9	27	0.233	5.600
10:00 - 11:00	9	27	0.129	3.100	9	27	0.096	2.300	9	27	0.225	5.400
11:00 - 12:00	9	27	0.113	2.700	9	27	0.092	2.200	9	27	0.205	4.900
12:00 - 13:00	9	27	0.113	2.700	9	27	0.142	3.400	9	27	0.255	6.100
13:00 - 14:00	9	27	0.121	2.900	9	27	0.117	2.800	9	27	0.238	5.700
14:00 - 15:00	9	27	0.129	3.100	9	27	0.175	4.200	9	27	0.304	7.300
15:00 - 16:00	9	27	0.283	6.800	9	27	0.188	4.500	9	27	0.471	11.300
16:00 - 17:00	9	27	0.208	5.000	9	27	0.171	4.100	9	27	0.379	9.100
17:00 - 18:00	9	27	0.267	6.400	9	27	0.196	4.700	9	27	0.463	11.100
18:00 - 19:00	9	27	0.163	3.900	9	27	0.113	2.700	9	27	0.276	6.600
19:00 - 20:00												
20:00 - 21:00												
21:00 - 22:00												
22:00 - 23:00												
23:00 - 24:00												
Total Rates:			1.801	43.200			1.806	43.300			3.607	86.500

This section displays the trip rate results based on the selected set of surveys and the selected count type (shown just above the table). It is split by three main columns, representing arrivals trips, departures trips, and total trips (arrivals plus departures). Within each of these main columns are three sub-columns. These display the number of survey days where count data is included (per time period), the average value of the selected trip rate calculation parameter (per time period), and the trip rate result (per time period). Total trip rates (the sum of the column) are also displayed at the foot of the table.

To obtain a trip rate, the average (mean) trip rate parameter value (TRP) is first calculated for all selected survey days that have count data available for the stated time period. The average (mean) number of arrivals, departures or totals (whichever applies) is also calculated (COUNT) for all selected survey days that have count data available for the stated time period. Then, the average count is divided by the average trip rate parameter value, and multiplied by the stated calculation factor (shown just above the table and abbreviated here as FACT). So, the method is: COUNT/TRP*FACT. Trip rates are then rounded to 3 decimal places.

TRIP RATE for Land Use 03 - RESIDENTIAL/B - AFFORDABLE/LOCAL AUTHORITY HOUSES

LGVS

Calculation factor: 1 DWELLS

Estimated TRIP rate value per 24 DWELLS shown in shaded columns

BOLD print indicates peak (busiest) period

Time Range	ARRIVALS				DEPARTURES				TOTALS			
	No. Days	Ave. DWELLS	Trip Rate	Estimated Trip Rate	No. Days	Ave. DWELLS	Trip Rate	Estimated Trip Rate	No. Days	Ave. DWELLS	Trip Rate	Estimated Trip Rate
00:00 - 01:00												
01:00 - 02:00												
02:00 - 03:00												
03:00 - 04:00												
04:00 - 05:00												
05:00 - 06:00												
06:00 - 07:00												
07:00 - 08:00	9	27	0.004	0.100	9	27	0.004	0.100	9	27	0.008	0.200
08:00 - 09:00	9	27	0.017	0.400	9	27	0.008	0.200	9	27	0.025	0.600
09:00 - 10:00	9	27	0.025	0.600	9	27	0.017	0.400	9	27	0.042	1.000
10:00 - 11:00	9	27	0.017	0.400	9	27	0.037	0.900	9	27	0.054	1.300
11:00 - 12:00	9	27	0.017	0.400	9	27	0.008	0.200	9	27	0.025	0.600
12:00 - 13:00	9	27	0.008	0.200	9	27	0.013	0.300	9	27	0.021	0.500
13:00 - 14:00	9	27	0.004	0.100	9	27	0.013	0.300	9	27	0.017	0.400
14:00 - 15:00	9	27	0.013	0.300	9	27	0.008	0.200	9	27	0.021	0.500
15:00 - 16:00	9	27	0.042	1.000	9	27	0.042	1.000	9	27	0.084	2.000
16:00 - 17:00	9	27	0.025	0.600	9	27	0.017	0.400	9	27	0.042	1.000
17:00 - 18:00	9	27	0.025	0.600	9	27	0.029	0.700	9	27	0.054	1.300
18:00 - 19:00	9	27	0.004	0.100	9	27	0.000	0.000	9	27	0.004	0.100
19:00 - 20:00												
20:00 - 21:00												
21:00 - 22:00												
22:00 - 23:00												
23:00 - 24:00												
Total Rates:			0.201	4.800			0.196	4.700			0.397	9.500

This section displays the trip rate results based on the selected set of surveys and the selected count type (shown just above the table). It is split by three main columns, representing arrivals trips, departures trips, and total trips (arrivals plus departures). Within each of these main columns are three sub-columns. These display the number of survey days where count data is included (per time period), the average value of the selected trip rate calculation parameter (per time period), and the trip rate result (per time period). Total trip rates (the sum of the column) are also displayed at the foot of the table.

To obtain a trip rate, the average (mean) trip rate parameter value (TRP) is first calculated for all selected survey days that have count data available for the stated time period. The average (mean) number of arrivals, departures or totals (whichever applies) is also calculated (COUNT) for all selected survey days that have count data available for the stated time period. Then, the average count is divided by the average trip rate parameter value, and multiplied by the stated calculation factor (shown just above the table and abbreviated here as FACT). So, the method is: $COUNT/TRP*FACT$. Trip rates are then rounded to 3 decimal places.

TRIP RATE for Land Use 03 - RESIDENTIAL/B - AFFORDABLE/LOCAL AUTHORITY HOUSES
MOTOR CYCLES
Calculation factor: 1 DWELLS
Estimated TRIP rate value per 24 DWELLS shown in shaded columns
BOLD print indicates peak (busiest) period

Time Range	ARRIVALS				DEPARTURES				TOTALS			
	No. Days	Ave. DWELLS	Trip Rate	Estimated Trip Rate	No. Days	Ave. DWELLS	Trip Rate	Estimated Trip Rate	No. Days	Ave. DWELLS	Trip Rate	Estimated Trip Rate
00:00 - 01:00												
01:00 - 02:00												
02:00 - 03:00												
03:00 - 04:00												
04:00 - 05:00												
05:00 - 06:00												
06:00 - 07:00												
07:00 - 08:00	9	27	0.000	0.000	9	27	0.004	0.100	9	27	0.004	0.100
08:00 - 09:00	9	27	0.000	0.000	9	27	0.000	0.000	9	27	0.000	0.000
09:00 - 10:00	9	27	0.000	0.000	9	27	0.000	0.000	9	27	0.000	0.000
10:00 - 11:00	9	27	0.000	0.000	9	27	0.000	0.000	9	27	0.000	0.000
11:00 - 12:00	9	27	0.004	0.100	9	27	0.000	0.000	9	27	0.004	0.100
12:00 - 13:00	9	27	0.000	0.000	9	27	0.000	0.000	9	27	0.000	0.000
13:00 - 14:00	9	27	0.000	0.000	9	27	0.000	0.000	9	27	0.000	0.000
14:00 - 15:00	9	27	0.000	0.000	9	27	0.004	0.100	9	27	0.004	0.100
15:00 - 16:00	9	27	0.000	0.000	9	27	0.004	0.100	9	27	0.004	0.100
16:00 - 17:00	9	27	0.008	0.200	9	27	0.000	0.000	9	27	0.008	0.200
17:00 - 18:00	9	27	0.000	0.000	9	27	0.000	0.000	9	27	0.000	0.000
18:00 - 19:00	9	27	0.000	0.000	9	27	0.000	0.000	9	27	0.000	0.000
19:00 - 20:00												
20:00 - 21:00												
21:00 - 22:00												
22:00 - 23:00												
23:00 - 24:00												
Total Rates:			0.012	0.300			0.012	0.300			0.024	0.600

This section displays the trip rate results based on the selected set of surveys and the selected count type (shown just above the table). It is split by three main columns, representing arrivals trips, departures trips, and total trips (arrivals plus departures). Within each of these main columns are three sub-columns. These display the number of survey days where count data is included (per time period), the average value of the selected trip rate calculation parameter (per time period), and the trip rate result (per time period). Total trip rates (the sum of the column) are also displayed at the foot of the table.

*To obtain a trip rate, the average (mean) trip rate parameter value (TRP) is first calculated for all selected survey days that have count data available for the stated time period. The average (mean) number of arrivals, departures or totals (whichever applies) is also calculated (COUNT) for all selected survey days that have count data available for the stated time period. Then, the average count is divided by the average trip rate parameter value, and multiplied by the stated calculation factor (shown just above the table and abbreviated here as FACT). So, the method is: COUNT/TRP*FACT. Trip rates are then rounded to 3 decimal places.*