

PHASE 1 GEO-ENVIRONMENTAL DESK STUDY
FOR LAND AT
3 CLOVER STREET, ROCHDALE OL12 6TP

Prepared for:-

Avanti Developments Ltd

The Land Consultancy Limited
Fairweather House
4 Parker Lane
Whitestake
Preston
Lancashire
PR4 4JX

V016 SFK (TLC1216) rep IM Avanti 080223
February 2023

**Project Quality Assurance
Information Sheet**

Phase 1 Geo-Environmental Desk Study for Land at 3 Clover Street, Rochdale OL12 6TP.

Report Number : TLC1216


Report Status : Final

Survey Date : 9th February 2023

Report Date : Feb. 2023

Prepared for : Avanti Developments Ltd

Prepared by : The Land Consultancy Limited
Fairweather House
4 Parker Lane
Whitestake
Preston
PR4 4JX

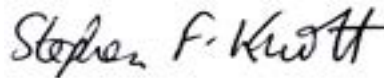

Written by : _____
Stephen F. Knott B.Sc. (Hons), Ph.D., F.G.S.
Director

Report Issue Record		
Revision	Date of Issue	Comments
0	12/02/2023	First Issue

CONTENTS

1.0	INTRODUCTION
2.0	SITE LOCATION AND DESCRIPTION
3.0	SITE HISTORY
4.0	ENVIRONMENTAL SETTING
5.0	PRELIMINARY RISK ASSESSMENT
6.0	RECOMMENDATIONS

APPENDICES

APPENDIX A	-	DRAWINGS
APPENDIX B	-	LANDMARK ENVIROCHECK REPORT
APPENDIX C	-	LANDMARK HISTORICAL MAPS
APPENDIX D	-	COAL AUTHORITY CONSULTANTS MINING REPORT
APPENDIX E	-	ZETICA UNEXPLODED BOMB RISK MAP
APPENDIX F	-	PRELIMINARY RISK RATING GUIDANCE

1.0 INTRODUCTION

- 1.1 The Land Consultancy Limited (TLC) has been commissioned by Mr Imran Mohammed, of Avanti Developments Ltd (e-mail dated 7th February 2023), to complete a Phase 1 geo-environmental desk study report for land associated with the following property: 3 Clover Street, Rochdale OL12 6TP. The site boundary (edged in red) is indicated on Drawing No. TLC1216/02a in Appendix A.
- 1.2 The site is scheduled to be developed out with a 3/4 storey apartment block. No landscaping or managed garden areas are scheduled. Proposed development plans/elevations are presented in Drawing Nos. TLC1216/03a to 03d in Appendix A.
- 1.3 The main aim of a Phase 1 desk study is to identify potential environmental issues that may represent a constraint to the proposed redevelopment of a site. The findings of this assessment can be used to determine the scope of a follow-on Phase 2 intrusive site investigation. Geotechnical and mining risks can also be assessed using the desk study report.
- 1.4 TLC's remit for the geo-environmental desk study included the following:
 - Review contemporary and historical Ordnance Survey and geological publications, conduct an environmental database search and obtain and review a Coal Authority Consultants mining report;
 - Complete a site walkover survey;
 - Prepare a conceptual site model and Preliminary Risk Assessment with respect to contamination, shallow mining, geotechnical and ground gas risks; and,
 - From the findings of the conceptual model, determine whether and to what extent site investigation and laboratory testing work are required to enable advice to be given with respect to foundation, floorslab and buried concrete design and mining.

1.5 Limitations

- 1.5.1 The assessment and interpretation of the factual data obtained as part of this desk study has been undertaken in accordance with generally accepted standard consulting practice and with current national and international guidance.
- 1.5.2 This report presents the observations made during the desk study and the factual data obtained. The conclusions and recommendations in this report are limited to those which can be made based on the findings of the survey and information provided by third parties. TLC assumes all third-party data to be true and correct. No responsibility can be accepted by TLC for inaccuracies in the information supplied by any other party.
- 1.5.3 This report is written in the context of an agreed scope of work and should not be used in a different context. Furthermore, new information, improved practices and changes in legislation may require a re-interpretation of the report in whole or in part after its original issue. TLC reserves the right to alter their conclusions and recommendations in the light of further information that may become available. This report is provided for the sole use of the Client and is confidential to them and their professional advisers unless agreed otherwise in writing.

2.0 SITE LOCATION AND DESCRIPTION

- 2.1 The site is located within a mixed residential/commercial setting and is situated $\approx 385\text{m}$ NW of Rochdale town hall. The property can be centred at the following coordinates: 389340E, 413570N, and is accessed directly from Clover Street which forms the site's northern boundary. Holland Street is located $\approx 20\text{m}$ south-east of the property.
- 2.2 General site location plans are presented in Drawing Nos. TLC1216/01a and 01b in Appendix A; a site boundary plan is presented in Drawing No. TLC1216/02a and a recent Google Earth image of the site, dated April 2021, is presented in Drawing No. TLC1216/02b.
- 2.3 The site is square in shape, orientated NW to SE, and has an area of $\approx 95\text{m}^2$.
- 2.4 The site is situated at an altitude of $\approx 135\text{m}$ AOD. The topography of the site and immediate surrounding area site slopes gently/moderately down to the SE.
- 2.5 A site walkover survey was undertaken on 9th February 2021. The main findings of this survey are presented below:
- A 2/3-storey commercial building resides on the property which was, until recently, occupied by a company called Avanti. This company specialised in colour printing and sign making.
 - The site is completely covered with the building or external hardstanding (rear). 2no. small dilapidated lean-to buildings occupy the rear yard area. The rear yard area is partly overgrown and contains numerous young trees (possible willow).
 - A church building is located immediately to the east. Land adjacent west comprises of tarmacadam hardstanding. Office space is situated just to the south-west; a taxi rank is also situated to the south-west which appears to be occupying a former garage area. A laundrette is located just beyond Clover Street to the north-east of the site.
 - No potentially invasive plant species were observed to be growing (e.g. Japanese Knotweed, Himalayan Balsam, Giant Hogweed etc).
 - No asbestos containing materials were observed during the site walkover. No ashy Made Ground deposits were observed.
 - No visible or olfactory evidence for the presence of mobile contamination (e.g. hydrocarbons/solvents) was recorded.
- 2.6 Selected site photographs taken during the walkover survey are presented in Drawing No. TLC1216/04 in Appendix A.

3.0 SITE HISTORY

3.1 Copies of the following Ordnance Survey (OS) plans have been sourced from Landmark and are reproduced in Appendix C.

3.2 The site history is summarised below:

Date	Historical Land use	
	Site	Adjacent areas (compass dir ⁿ) – within 250m
1851	Site is undeveloped – falls within a field.	Fields – 0m N, 0m E, 0m S & 0m W. Land 0m SW labelled as a Rope Walk. Church – 15m E; associated Graveyard – 20m E. Timber Yard – 40m NE. Gravel Pit – 40m N. Mills (cotton & woollen, or just cotton) – 80m S, 120m NE, 170m S & 210m SW. Mill Reservoir – 130m NE. Town Mill – 150m SW. Brewery – 210m SW. Dye Works – 150m SW.
1892 & 1893	Site contains 2no. adjoining small buildings adjacent to Clover Street which together make an 'L' shape. Remainder of the site likely to contain a path and possible landscaping.	Extensive development works have taken place around the site. Clover Street – 0m NW. School – 0m NE. Paths/possible landscaping – 0m SE. Buildings of unknown usage – 0m SW. Gravel Pit, Timber Yard, Rope Walk & Graveyard 20m E not shown/labelled. Brewery now a Dye Works. Works building – 30m S. Timber Yards – 95m NE & 185m N.
1910 & 1911	Little significant change.	Works 30m S labelled as a 'Doffing Plate etc' works. Cotton Waste Mill – 105m NW. Warehouses – 115m S & 125m NW. Reservoir to 130m NE has halved in size. Small Reservoir – 200m SW. Corporation Yard – 115m SE. Joinery Factory – 115m NE. Printing Works – 150m E. Smithy – 150m N. Saw Mill – 205m N. Engineering Works – 225m N. Timber Yards 95m NE & 185m N not shown. Dye Works not labelled.
1930 & 1931	No apparent change.	Reservoir to SW not shown. Printing Works to E not shown. Engineering Works and Smithy to N not shown. New Printing Works – 120m NE. Saw Mill – 150m NE. Shirt Factory – 150m E.
1938	No apparent change.	Little significant change within 250m.
1956	No apparent change.	Little significant change within 250m.
1959 & 1960	Small new building added adjacent to NE boundary.	Works – 25m W, several Works >110m N, several Works >125m NE, 135m W, 205m SW, and several Works >230m S. Nature of works not indicated. Warehouses – 120m, 165m W & 240m S. Numerous Allotments – 130m SW. Garage – 160m N. Infilling/upfilling activity has taken place – 110m E, 135m NE (the reservoir is being infilled) & 150m SW. Car Parks – 165m E & 180m S. Abattoir – 195m E. Saw Mills not shown.

Date	Historical Land use	
	Site	Adjacent areas (compass dir ⁿ) – within 250m
1966 - 1968	A small extension has been added to the rear of the building fronting onto Clover Street. The previous small new building is not shown.	Sign Making Works – 0m W. Telephone Exchange – 120m S. All Works/Mill buildings > ≈125m S & SW have been cleared to make way for Rochdale College and a new road layout. The local road network has been significantly modified to the SW, S, SE & E of the site; large amounts of ground reprofiling have taken place to accommodate the new road layout. Closest earthworks to site - ≈35m SE. Many of the Works buildings that do remain are labelled as Engineering Works. Reservoir to NE not shown. Brass Foundry – 180m W. Silk Mill – 190m NE. Water Works Depot – 180m SE.
1972 & 1974	No apparent change.	Garage – 15m SW. Car Park – 205m SW.
1977	No apparent change.	Little significant change within 250m.
1988 & 1990	No apparent change.	Depot – 140m W.
1992 & 1993	No apparent change.	Little significant change within 250m.
1999	No apparent change.	Little significant change within 250m.
2023	No apparent change.	Little significant change within 250m.

- 3.3 Google Earth historical imagery was available to view for the following years: 2000, 2003, 2005, 2013, 2016, 2017, 2018, 2019, 2020, 2021 and 2022.
- 3.4 The imagery indicates that the layout of the site has remained unchanged from 2000 to the present day and that no potentially contaminative new development has taken place in the immediate vicinity of the site during this time.

4.0 ENVIRONMENTAL SETTING

4.1 Data Sources

4.1.1 Unless indicated, the data which has been used to establish the environmental setting of the site has been obtained from the Landmark Envirocheck report presented in Appendix B.

4.2 Geology, Coal Mining, Quarrying and Ground Stability

4.2.1 Geological information pertaining to the site has been obtained from the following sources:

- The British Geological Survey (BGS) 1:50,000 scale Bedrock map for Rochdale (sheet 76) dated 2008;
- The BGS 1:50,000 scale Bedrock and Superficial map for Rochdale (sheet 76) dated 2008;
- The 1:10,560 scale geology plan covering the site (Lancashire Sheet 88NE) dated 1928;
- A Coal Authority CON29M coal mining report (this is presented in Appendix D); and the
- BGS online map viewer (www.mapapps.bgs.ac.uk/geologyofbritain/home.html).

4.2.2 The table below summarises the site geology findings:

MADE GROUND	None indicated on geological mapping.
DRIFT	Devensian Glaciofluvial Deposits Likely to comprise of undifferentiated SAND and GRAVEL with lenses of clay and stony clay. The Glaciofluvial Deposits may be underlain by Devensian Glacial Till (Boulder Clay) at depth. Glacial Till is likely to comprise of a brown sandy gravelly CLAY with variable cobble and boulder content. The drift is likely to be penetrated at depths of between 12-14m (see paragraph 4.2.3 below)
SOLID	Pennine Lower Coal Measures Strata – Undifferentiated strata. Undifferentiated strata often comprise of cyclical sequences of sandstone, siltstone, mudstone, coal seams and seat earths; marine bands and ironstone horizons are also occasionally present.
FAULTING	The property and immediate surrounding area are not affected by known faulting.
ROCK DIP	No BGS rock dips are indicated within at least 1km of the site. However, rock dip is likely to be southerly and shallow (perhaps $\approx 10^\circ$) – from rock dips in the general area.
COAL SEAMS AND COAL MINING	No coal seams are shown to sub-crop beneath the drift within or adjacent to the site boundary. No coal seams are indicated to sub-crop for at least 1km up-dip of the site. It is therefore highly unlikely that shallow coal seams will be present beneath the site. Nearest sub-cropping coal seam - The Arley Coal seam (≈ 70m SW). The strike of this coal seam is NW-SE. This coal seam will not be present beneath the site due to the southerly rock dip. The Coal Authority (CA) Consultants coal mining report indicated that: • No known past underground mining has taken place beneath the site. • The site is not at risk from probable unrecorded shallow workings. • There are no known mine entries recorded within at least 100m of the site. • There are no coal mining related fissures/ breaklines, or known geological faults within the site boundary. • There are no Coal Authority opencast coal mine sites or managed tips within at least 500m of the site. • The CA has not received a damage notice or claim for the site, or any property within 50m of the site boundary, since 31st October 1994. • No notices have been given, under section 46 of the Coal Mining Subsidence Act 1991, stating that the land is at risk of subsidence. • No mine gas emissions have been recorded within at least 500m of the site. It should be noted that CA records are incomplete prior to 1872.

4.2.3 Selected BGS borehole log findings are summarised below:

BGS Log Referenced SD81SE171 – BH22 (Positioned ≈90m to NE)

Cable tool percussion borehole sunk to 12.19m depth by Holst & Co. Ltd in 1968.

g.l. to 0.76m	-	Bricks and Soil. (MADE GROUND)
0.76 to 4.27m	-	Medium dense SAND and GRAVEL.
4.27 to 4.88m	-	Firm brown boulder CLAY.
4.88 to 7.32m	-	Firm brown laminated CLAY.
7.32 to 8.99m	-	Laminated CLAY with sand pockets.
8.99 to 11.88m	-	Stiff brown boulder CLAY.
11.88 to 12.19m	-	SANDSTONE.

No groundwater strikes recorded.

BGS Log Referenced SD81SE169 – BH20 (Positioned ≈100m to NNE)

Cable tool percussion borehole sunk to 12.19m depth by Holst & Co. Ltd in 1968.

g.l. to 0.30m	-	Ash. (MADE GROUND)
0.30 to 1.52m	-	Medium dense SAND and GRAVEL.
1.52 to 3.66m	-	Medium dense SAND and GRAVEL. Occasional large gravel.
3.66 to 4.72m	-	Stiff grey boulder CLAY and sand.
4.72 to 6.40m	-	Loose brown SAND.
6.40 to 8.53m	-	Grey laminated CLAY and bands of sand.
8.53 to 10.21m	-	Grey silty SAND.
10.21 to 11.73m	-	Stiff grey boulder CLAY.
11.73 to 12.19m	-	Hard yellow SANDSTONE.

No groundwater strikes recorded.

BGS Log Referenced SD81SE168 – BH19 (Positioned ≈100m to N)

Cable tool percussion borehole sunk to 12.19m depth by Holst & Co. Ltd in 1968.

g.l. to 0.23m	-	Stone sets. (MADE GROUND)
0.23 to 3.05m	-	Loose SAND and GRAVEL.
3.05 to 3.66m	-	Fine SAND and a little gravel.
3.66 to 4.88m	-	Medium dense SAND and GRAVEL.
4.88 to 6.10m	-	Firm brown boulder CLAY.
6.10 to 7.62m	-	Firm brown boulder CLAY with lenses of fine sand.
7.62 to 8.84m	-	Compact SAND.
8.84 to 10.97m	-	Firm brown laminated CLAY.
10.97 to 12.19m	-	Stiff brown boulder CLAY.
12.19 to 12.50m	-	SANDSTONE.

Groundwater strike made at 7.77m depth.

BGS Log Referenced SD81SE11 – BH9 (Positioned ≈125m to SW)

Hole sunk to 67.77m depth on behalf of Wimpey. Cable tool percussion boring used to penetrate the drift; rock penetrated using rotary coring. Hole sunk in 1962.

g.l. to 13.41m	-	Drift. <No description provided>
13.41 to 64.77m	-	Bedrock – comprised of horizons of MUDSTONE, SANDSTONE and SILTSTONE. Occasional ironstone bands and some fossiliferous zones recorded. No coal seams observed.

No groundwater observations recorded on the log.

4.2.4 No BGS recorded mineral sites have been identified within at least 500m of the site.

4.2.5 According to the BGS, the property is at no or very low risk of being affected by the following potential ground stability hazards: collapsible or compressible ground, landslip, ground dissolution, running sand or shrinking/swelling clay.

4.3 Hydrogeology

4.3.1 In terms of groundwater quality vulnerability, the strata (drift and rock) beneath the site have been designated as a high vulnerability Secondary Aquifers.

- 4.3.2 The Pennine Lower Coal Measures strata has been designated as a Secondary A Aquifer.
- 4.3.3 The Glacial deposits have also been designated as a Secondary A Aquifer.
- 4.3.4 The site does not lie within, or within at least 1km of, an Environment Agency (EA) defined groundwater source protection zone.
- 4.3.5 No EA licenced groundwater abstraction boreholes have been identified within 565m of the site.

4.4 Hydrology and Flooding

- 4.4.1 The nearest watercourse to the site is the River Roch – 210m SW. The closest approach of the River Spodden to the site is at the point where it joins the River Roch, some 430m SW.
- 4.4.2 The River Roch was given an EA General Quality Assessment (GQA) grade of C (fairly good) in the year 2000. The River Spodden was given an EA GQA grade of B (good) in 2000.
- 4.4.3 The EA gave the River Spodden a river quality chemistry GQA grade of A (very good) in 2009.
- 4.4.4 No EA licenced surface water abstraction points have been identified within 622m of the site.
- 4.4.5 The site is not indicated to be at risk from sea or river related flooding. The site is at very low risk of being affected by surface water flooding (source: www.check-long-term-flood-risk.service.gov.uk).
- 4.4.6 According to the BGS, the site is located within an area where there is limited potential for groundwater flooding to occur. This is the lowest groundwater flooding risk rating given by the BGS.

4.5 Radon

- 4.5.1 The property is located within a lower probability radon area (where <1% of homes are estimated to be at or above the Action Level).
- 4.5.2 In accordance with BRE publication BR211, no radon gas protection measures need to be installed into proposed developments falling within lower probability radon areas.

4.6 Landfills and Waste Related Industry

- 4.6.1 No landfills or waste related industry have been identified within at least 344m of the site.
- 4.6.2 Areas of upfilling/infilling were identified on historical mapping within 250m of the site. These are listed below:
- A gravel pit 40m N. The gravel pit is not shown on mapping ≥1892.
 - Former mill reservoirs (closest 130m NE). Likely to have been infilled by 1968.
 - Upfilling activity – 110m E & 150m SW. Likely to have been completed by 1968.
 - A large amount of ground reprofiling was carried out around the site between 1960-1968 associated with creating a new road layout. The closest earthworks to the site appear to have taken place ≈35m SE.

4.7 Other Relevant Environmental Information

4.7.1 14no. contemporary trade directory entries are listed within 250m of the site; these are:

- 3no. used car dealers: 11m SW – no longer trading, 26m SW – still trading, 89m W – no longer trading.
- A printers (Avanti Creative) - 84m W & no longer trading.
- A paint manufacturers (94m W) – still trading.
- Lubrication services (97m SE) – no longer trading.
- A car manufacturers (147m W) – no longer trading.
- An exhaust & shock absorber centre (159m W) – still trading.
- A vacuum cleaners sales and service centre (148m SE) – no longer trading.
- A bags, belts & accessories manufacturer & supplier (148m SE) – no longer trading.
- A cheese makers & suppliers (148m SE) – no longer trading.
- A distribution services business (189m NE) – no longer trading.
- 2no. garages: 231m & 232m NE – no longer trading.

4.7.2 The site does not lie within a nitrate vulnerable zone.

4.7.3 No fuel stations have been identified within 455m of the site.

4.7.4 4no. EA recorded pollution incidents to controlled waters are listed within 250m of the site (closest is 146m SW). These all occurred in 1995 or 1996 and the pollutant typically involved oil. The incidents are all listed as being Category 3 (i.e. minor) incidents.

4.7.5 None of the following were identified within influencing distance of the site:

- Wastewater discharge consents.
- Prosecutions relating to controlled waters.
- Integrated pollution prevention and control authorisations.
- Local authority pollution prevention and control authorisations.
- Local authority pollution prevention and control enforcements.
- Prosecutions relating to authorised processes.
- Substantiated pollution incident register entries.
- Contaminated land register entries and notices.
- Enforcement notices and prohibition notices.
- Integrated pollution controls.
- Pollution prevention and control authorisations.
- Registered radioactive substances.
- Water industry act referrals.
- Integrated pollution control registered waste sites.
- Control of major accident hazard sites.
- Explosive sites.
- Notification of installations handling hazardous substances sites.
- Planning hazardous substance consent sites.
- Planning hazardous substance enforcement sites.
- Sensitive land usage sites (e.g. green belt, nature reserves, SSSIs etc).

4.8 Unexploded Bomb Risk

- 4.8.1 According to Zetica, the site and surrounding area are at low risk of being affected by unexploded bombs which were dropped during WWII (see Appendix E). This information was obtained using the following link: <https://zeticauxo.com/download3ads-and-resources/risk-maps/>.
- 4.8.2 Zetica grades WWII bomb risk as being either low, medium or high.

5.0 PRELIMINARY RISK ASSESSMENT

5.1 Introduction

- 5.1.1 In statutory guidance regarding potentially contaminated land, risk assessments are used as a site-specific generic technique to identify potential environmental issues.

5.2 Risk Assessment Methodology

- 5.2.1 The purpose of a Phase 1 Environmental Assessment (desk study) is to obtain information regarding the site or property to gain a preliminary understanding of potential environmental issues. This information includes existing or proposed use, site history and environmental setting. The information obtained is used to develop a conceptual model, which describes potential hazards (sources), pathways and receptors, which may be relevant to a property or site. The following definitions have been adapted from Part IIA of the Contaminated Land Regulations 2000:

Source: A substance or condition that has the potential to cause harm.

Pathway: One or more routes by which a receptor is being or could be exposed to or brought into contact with a source of contamination.

Receptor: A living organism or group of living organisms, an ecological system or property that could be detrimentally affected by the source.

Figure 5.1 depicts a conceptual model, which shows the stages of a risk assessment via source – pathway – receptor methodology to produce a pollutant linkage.

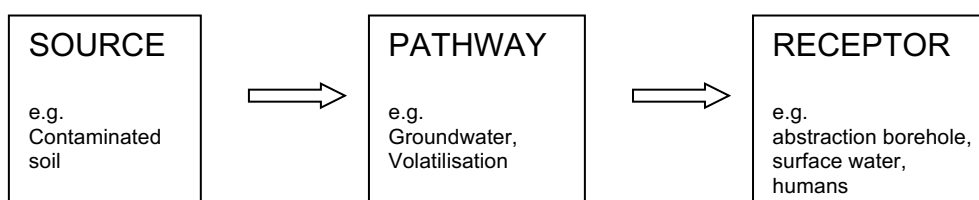


Figure 5.1: Risk assessment conceptual model.

- 5.2.2 A risk may be considered significant if all three of the above stages are present and thereby forming a pollutant linkage. Geotechnical and mining risks can also be considered using the source, target, pathway model.

5.3 Conceptual Site Model (CSM)

- 5.3.1 The table below summarises the potential pollutant linkages/geotechnical/mining risks that have been identified (risks have assumed that no remedial works have taken place); Appendix F presents guidance as to how the CSM preliminary risk ratings have been derived):

Outline Conceptual Site Model		
Source of Contamination/Other	Pathway	Receptor & Preliminary Risk Rating + Notes
<u>Site Borne Contamination</u> The property has been developed since at least 1892 to the present day. Although the usage is largely unknown during this time, it may have been affiliated with an adjacent sign making works after ≈1960/1966. The site has most recently been used as a printers and sign makers. Ash and cinder (from coal burning) was historically commonly used as a sub-base to hardstanding. Ash and cinder can contain elevated concentrations of some determinands (e.g. arsenic, lead and benzo(a)pyrene) when compared to guideline levels for the protection of human health in the residential setting. If Made Ground is present beneath the site, it may contain some of the determinands indicated in table footnote (1).	Ingestion of soil Inhalation of dust Inhalation of vapours Dermal contact	<u>End users</u> – at low to medium risk The site will be completely covered with buildings or hardstanding. These will remove the pathways for end users to come into direct contact with potentially contaminated soil beneath the site. A low to medium risk has been given as organic vapours could enter the building and build up in confined areas. <u>Construction/future maintenance workers</u> – at medium risk These potential receptors could also come into direct contact with any contaminated soil underlying the site. <u>Nearby residents, workers, worshippers</u> – at low risk Risk is principally from organic vapours migrating beyond the site boundary.
	Leaching from contaminated soils into groundwater with vertical and lateral migration. Impacted perched groundwater. Lateral and vertical migration.	<u>Surface Waters</u> (nearest ≈210m away – River Roch) – At very low risk. A very low risk given due to the distance of the watercourse from the site and the fact that it is unlikely that significant amounts of potentially mobile contamination are present beneath the property. <u>Aquifers – (Drift – Secondary A Aquifer)</u> – At low to medium risk. The aquifer is expected to lie immediately beneath the Made Ground and is therefore unprotected. Any mobile contamination at the surface therefore has the potential to impact on the water quality of the drift aquifer. However, due to the small size of the site, it is considered unlikely that significant amounts of potentially mobile contamination will be present beneath the site. <u>Aquifers – (Bedrock – Secondary A Aquifer)</u> – At very low risk. Nearby BGS borehole logs suggest that the granular drift strata beneath the site will be underlain by horizons of Glacial Till and laminated CLAY. These low permeability horizons will serve to protect the underlying bedrock aquifer from any downward percolating mobile contamination. It is noted that no groundwater source protection zones or groundwater abstractions have been identified within influencing distance of the site.
	Plant Uptake	<u>Plants & Native Grasses</u> – at no risk. No garden areas/areas of planting are scheduled.
<u>Asbestos Containing Materials (ACMs)</u> The nature of any Made Ground material beneath the site is not known. Any Made Ground present could contain ACMs.	Inhalation of fibres	<u>End users</u> – at negligible risk. <u>Construction/future maintenance workers</u> – at low to medium risk. <u>Nearby residents</u> – at negligible risk.
<u>Site Borne Contamination/Leachate Contaminated Perched Groundwater/Aggressive natural ground conditions (high sulphate and/or low pH)</u>	Reaction	<u>Below ground services</u> (including buried concrete and water supply pipes) – at medium risk.
<u>Offsite Contamination</u> The topography in the general area slopes down gently/moderately to the SE. The nearest potentially contaminative land usages (historical and contemporary within 250m) which could credibly affect the site include the following: • A sign making works – 0m W. • A laundrette – 10m N. • Garages - 15m SW & 160m N. • A potentially infilled gravel pit – 40m N. • Timber yards – 40m NE, 95m NE & 185m N. • A cotton mill – 120m NE. • A cotton waste mill – 105m NW. • Warehouse – 125m NW • A joinery factory – 115m NE. • Saw mills – 150m NE & 205m N. • A smithy – 150m N. • A printing works – 120m NE. • Engineering works – several >110m N & >125m NE. • A silk mill – 190m NE. • Mill reservoir infilling – 135m NE.	Leaching from contaminated soils into groundwater with and lateral migration. Inhalation of vapours Dermal contact	<u>End users</u> – at low to medium risk. <u>Construction/future maintenance workers</u> – at low to medium risk.
	Leaching from contaminated soils into groundwater with and lateral migration. Reaction	<u>Below ground services</u> – at low to medium risk
<u>Hazardous Gases</u> – see table footnote (2) No landfills or waste related industry have been identified within at least 344m of the site. The historical map study identified a number of areas where infilling/upfilling activities are likely to have taken place: • A gravel pit 40m N. Not shown on mapping ≥1892. Possibly infilled. • Former mill reservoirs (closest 130m NE). All likely to have been infilled by 1968. • Upfilling activity – 110m E & 150m SW. Likely to have been completed by 1968. • The road network in the near vicinity of the site was altered between 1960-1968 which involved a large amount of ground reprofiling. Closest earthworks to the site are likely to have taken place ≈35m SE. There is potential for organic contamination to be present beneath/adjacent to the site.	Migration into buildings followed by build-up in poorly ventilated confined areas and inhalation/explosion.	<u>End users</u> – at low risk. <u>Construction/future maintenance workers</u> – at low risk. <u>Nearby residents</u> – at very risk (from site derived gases). <u>Buildings/services</u> – at very low risk. The potentially infilled gravel pit is expected to have a very low generation potential. This is due to the age of infilling. Unlikely to present a risk to the site. The potentially infilled mill reservoirs and areas of upfilling are likely to have low gas generation potential. This is due to their relatively small size and age that they would have been infilled/upfilled. They are unlikely to present a significant gas risk due to their likely low gas generation potential and distance from the site. The materials used to construct the new road layout in the near vicinity of the site are likely to have been inert. The gas generation potential of this material is therefore likely to be very low. The risk to end users from the materials used to construct the new road layout is considered to be very low. Elevated concentrations of landfill type gases could be generated through the biodegradation of any organic contamination present beneath/adjacent to the site. The generation potential of this source is considered to be low.

Outline Conceptual Site Model		
Source of Contamination/Other	Pathway	Receptor & Preliminary Risk Rating + Notes
Shallow coal seams are not expected to be present beneath the site. Large quantities of organic rich soil (e.g. peat) are not anticipated to be present in the near vicinity of the site.		Although the gas generation potential of coal is very low, large volumes of mining gas can build up in workings/shafts which can then be emitted very quickly to the surface (e.g. through collapsed overlying strata/fault zones following a rapid fall in atmospheric pressure). However, no shallow coal seams/workings are anticipated to be present beneath the site and the bedrock strata is not known to be faulted. The risk from coal derived gases is considered to be negligible. The gas generation potential of natural organic rich soil (e.g. peat) is very low to low. Significant deposits of natural organic rich soil are not anticipated to be present in the near vicinity of the site. The landfill gas risk from organic rich natural soil is considered to be negligible. Note – Gas generation potential has been assessed in line with CIRIA C665 and BS8576:2013 - see table footnote (3) & (4).
<u>Radon gas</u> <1% of homes in the area are expected to be at or above the Action Level.	Migration into buildings followed by build-up in poorly ventilated confined areas and inhalation.	<u>End users</u> – at very low risk.
<u>Shallow Coal Mining</u> The site is not located within a Coal Authority defined development high risk area and is not shown to be a risk from probable unrecorded shallow coal workings. It is highly unlikely that shallow worked coal seams will be present beneath the site.	Collapse with excessive total and differential settlements.	<u>Structures/Services</u> – at negligible risk.
<u>Mine Entries</u> No known mine entries are listed within at least 100m of the site.	Collapse with excessive total and differential settlements.	<u>End users</u> – at very low risk. <u>Construction/future maintenance workers</u> – at very low risk. <u>Nearby residents</u> – at very low risk. <u>Buildings/services</u> – at very low risk.
<u>Flooding</u>	River related Sea related	<u>Property</u> – At very low risk.
	Surface water related	<u>Property</u> – At very low risk.
	Groundwater	<u>Property</u> (below ground) – at low risk. The BGS indicates that the site is located within an area where there is limited potential for groundwater flooding to occur.
<u>Geotechnical properties of the ground.</u>	Failure of foundations/floorslabs. Excessive total and differential settlement.	<u>Structures/Services</u> – at moderate risk. Foundations used to support any new development on the site should be designed to support the scheduled loadings after the geotechnical properties of the soils beneath the site have been determined by a suitable ground investigation. If foundations are designed without taking the ground conditions into account, the development would be at risk from unacceptable amounts of total and differential settlement occurring and/or foundation failure.
<u>Invasive Plants</u> No invasive plant species were observed growing over the site during the site walkover survey.	Movement of affected soil across the site/off site during site preparation works.	<u>Structure/Services</u> – at negligible risk. <u>Ecology</u> – at negligible risk.
<u>Unexploded Bomb Risk</u>	Encountering unexploded WWII bombs during the site investigation or building works followed by explosion.	<u>Structures/Services/Human Health</u> – at low risk. According to Zetica the site is at low risk of being affected by unexploded WWII ordnance; unexploded bomb risk is graded by Zetica from low to high.
(1) The most likely contaminants that could be present beneath the site include metals and metalloids, inorganic compounds, polynuclear aromatic hydrocarbons (PAHs), sulphate, petroleum hydrocarbons and asbestos fibres. Any perched groundwater present could also contain a similar suite of contaminants (except asbestos). (2) Methane, carbon dioxide, carbon monoxide and hydrogen sulphide. (3) British Standards Institute guidance document BS8576:2013 entitled 'Guidance on investigations for ground gas – Permanent gases and Volatile Organic Compounds (VOCs).' (4) CIRIA guidance document C665, dated 2007 and entitled 'Assessing risks posed by hazardous ground gases to buildings'.		

6.0 RECOMMENDATIONS

6.1 Following completion of the preliminary risk assessment, the following site investigation related phase 2 works are recommended:

- The sinking of several boreholes (with in-situ testing) is advised to help determine the thickness, strength and nature of soil deposits beneath the property and to allow for the installation of monitoring wells. Due to lack of access, this work will need to take place after the existing development has been removed.
- Groundwater level monitoring and sampling should take place on 1no. occasion.
- The need for gas monitoring should be assessed after the thickness, nature and TOC content of the Made Ground has been determined.
- Soil and groundwater samples taken during the site investigation will need to be sent to a chemical testing laboratory for analysis to help to confirm the contamination risk.
- Chemical testing of the Made Ground, natural soil and groundwater should also take place for buried concrete design purposes.
- Plasticity testing should be carried out at a geotechnical testing laboratory on samples of Glacial Till (if encountered) to determine its shrinkage potential.


6.2 Once the above site investigation works have been completed, a Phase 2 geo-environmental report would need to be produced; this report should provide:

- Advice as to whether and to what extent remedial works need to be undertaken to reduce risks to human health and the environment; as well as
- Foundation, floorslab and buried concrete design advice.

APPENDICES

APPENDIX A

DRAWINGS

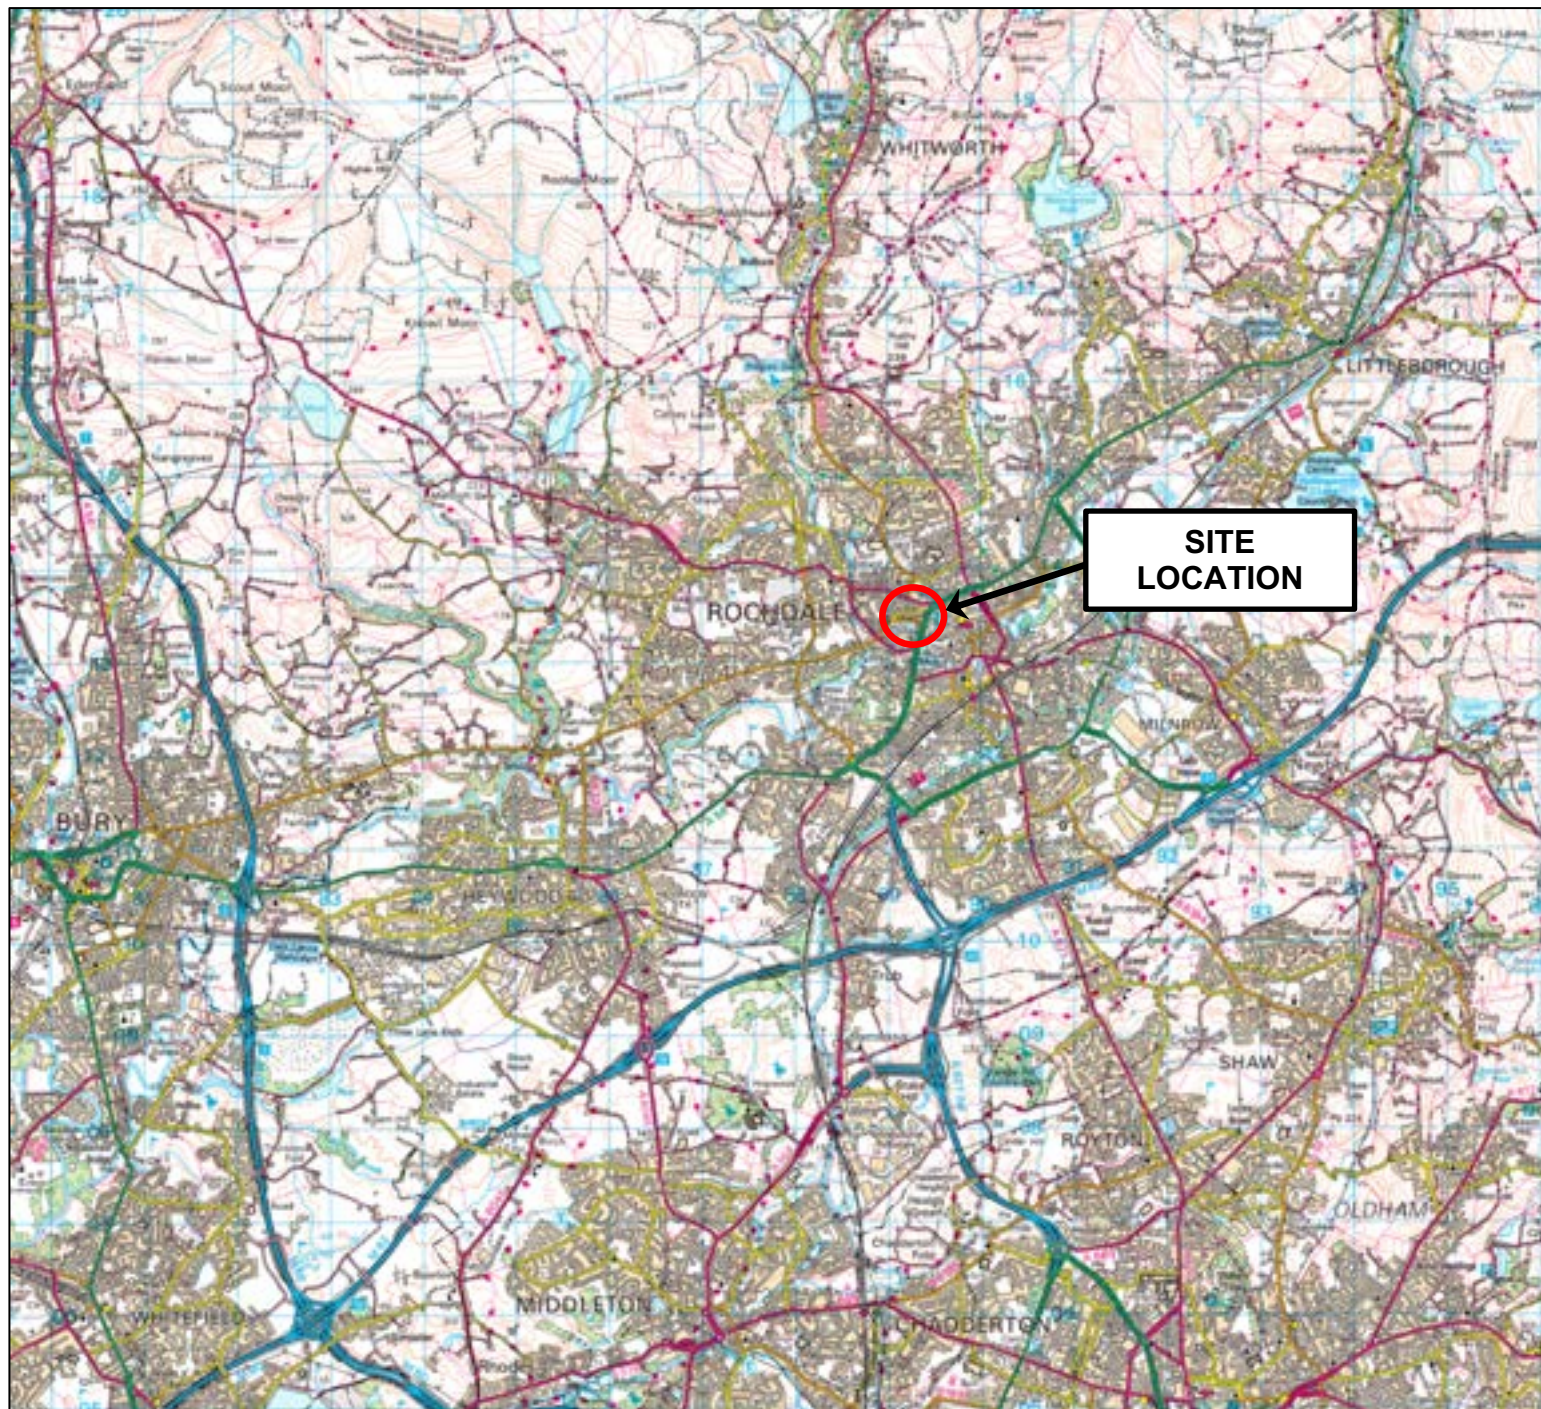

THE LAND CONSULTANCY LIMITED

Fairweather House, 4 Parker Lane, Whitestake, Preston PR4 4JX
Tel: 01772 610609; M: 07771 800859
email: sfknot@thelandconsultancy.co.uk; www.thelandconsultancy.co.uk

Project:

3 Clover Street, Rochdale OL12 6TP

Title:

Site Location Plan

Scale:

Km Grid Squares


Drawn by:

SFK

Date:

08/02/2023

Drawing No.: TLC1216/01a

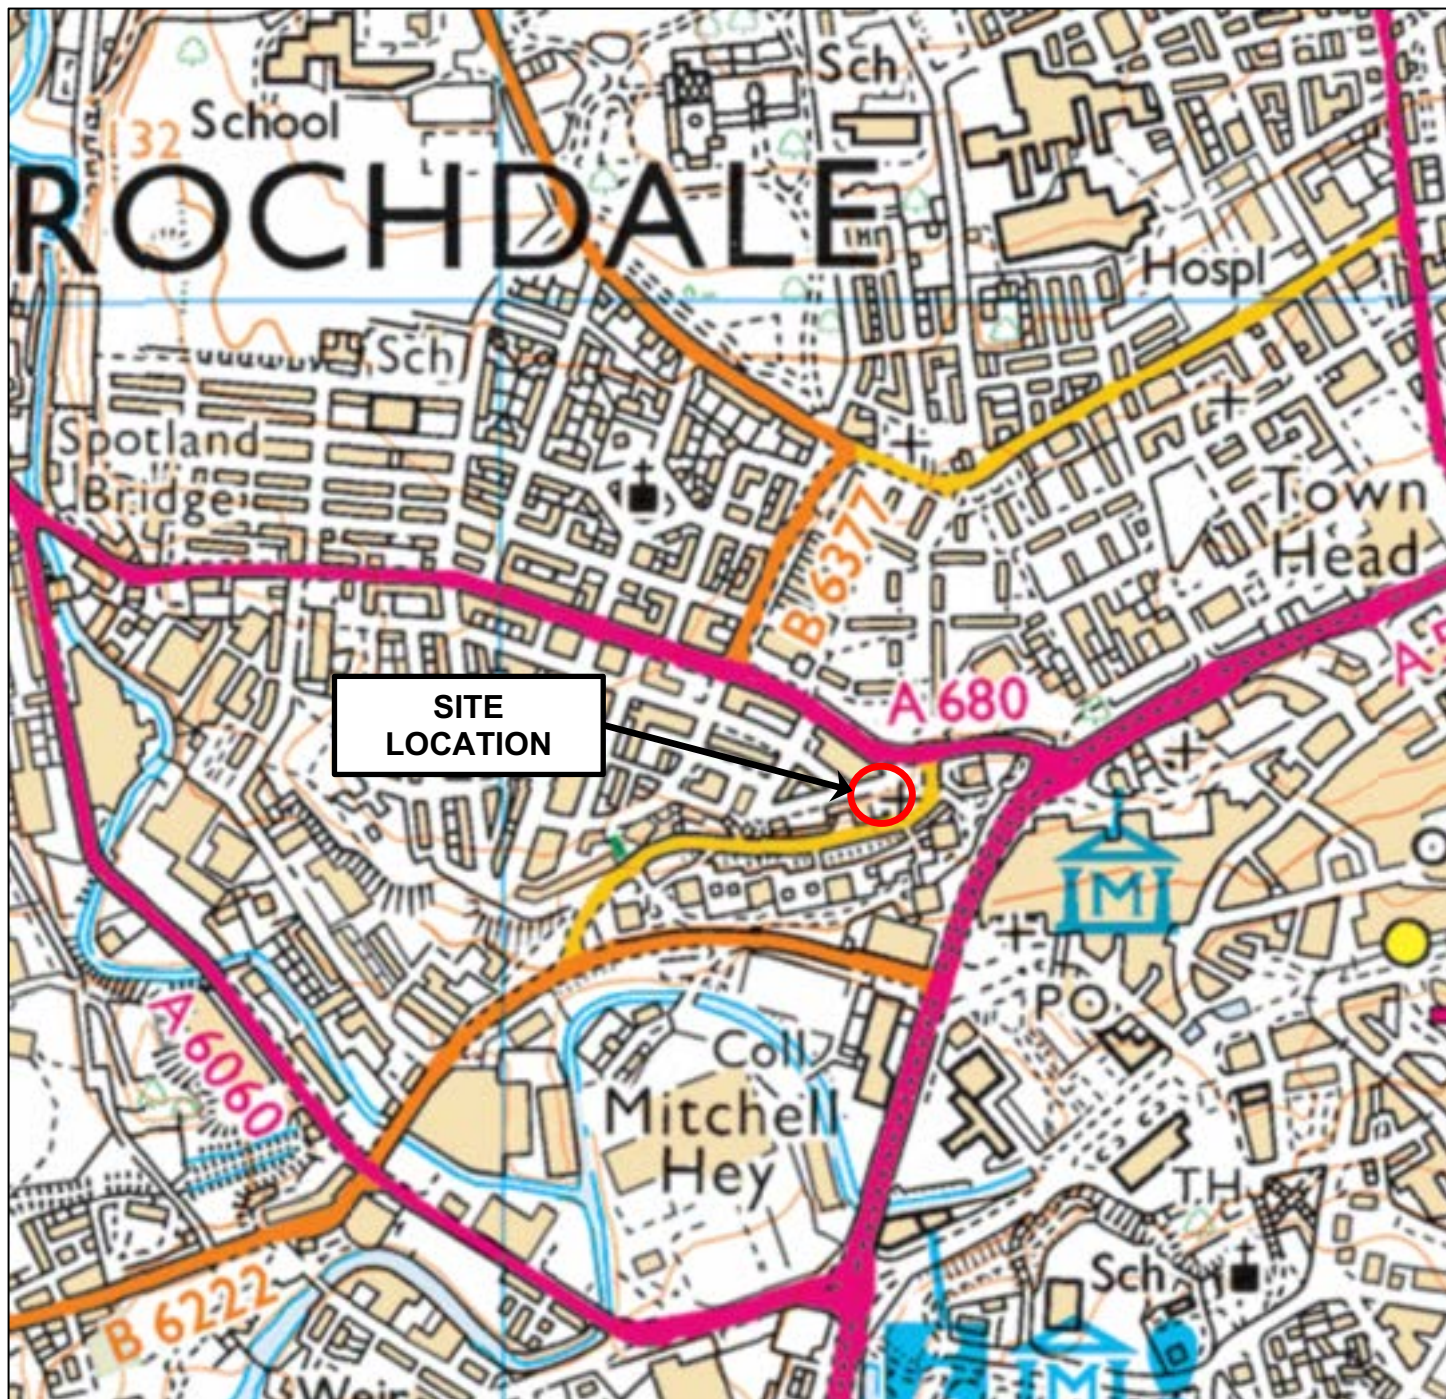

THE LAND CONSULTANCY LIMITED

Fairweather House, 4 Parker Lane, Whitestake, Preston PR4 4JX
Tel: 01772 610609; M: 07771 800859
email: sfknot@thelandconsultancy.co.uk; www.thelandconsultancy.co.uk

Project:

3 Clover Street, Rochdale OL12 6TP

Title:

Site Location Plan

Scale:

Km Grid Squares

Drawn by:

SFK

Date:

08/02/2023

Drawing No.: TLC1216/01b



THE LAND CONSULTANCY LIMITED

Fairweather House, 4 Parker Lane, Whitestake, Preston PR4 4JX
Tel: 01772 610609; M: 07771 800859
email: sfknott@thelandconsultancy.co.uk; www.thelandconsultancy.co.uk

Project:

3 Clover Street, Rochdale OL12 6TP

Title:

Site Boundary Plan

Scale:

As Shown


Drawn by:

SFK

Date:

08/02/2023

Drawing No.: TLC1216/02a

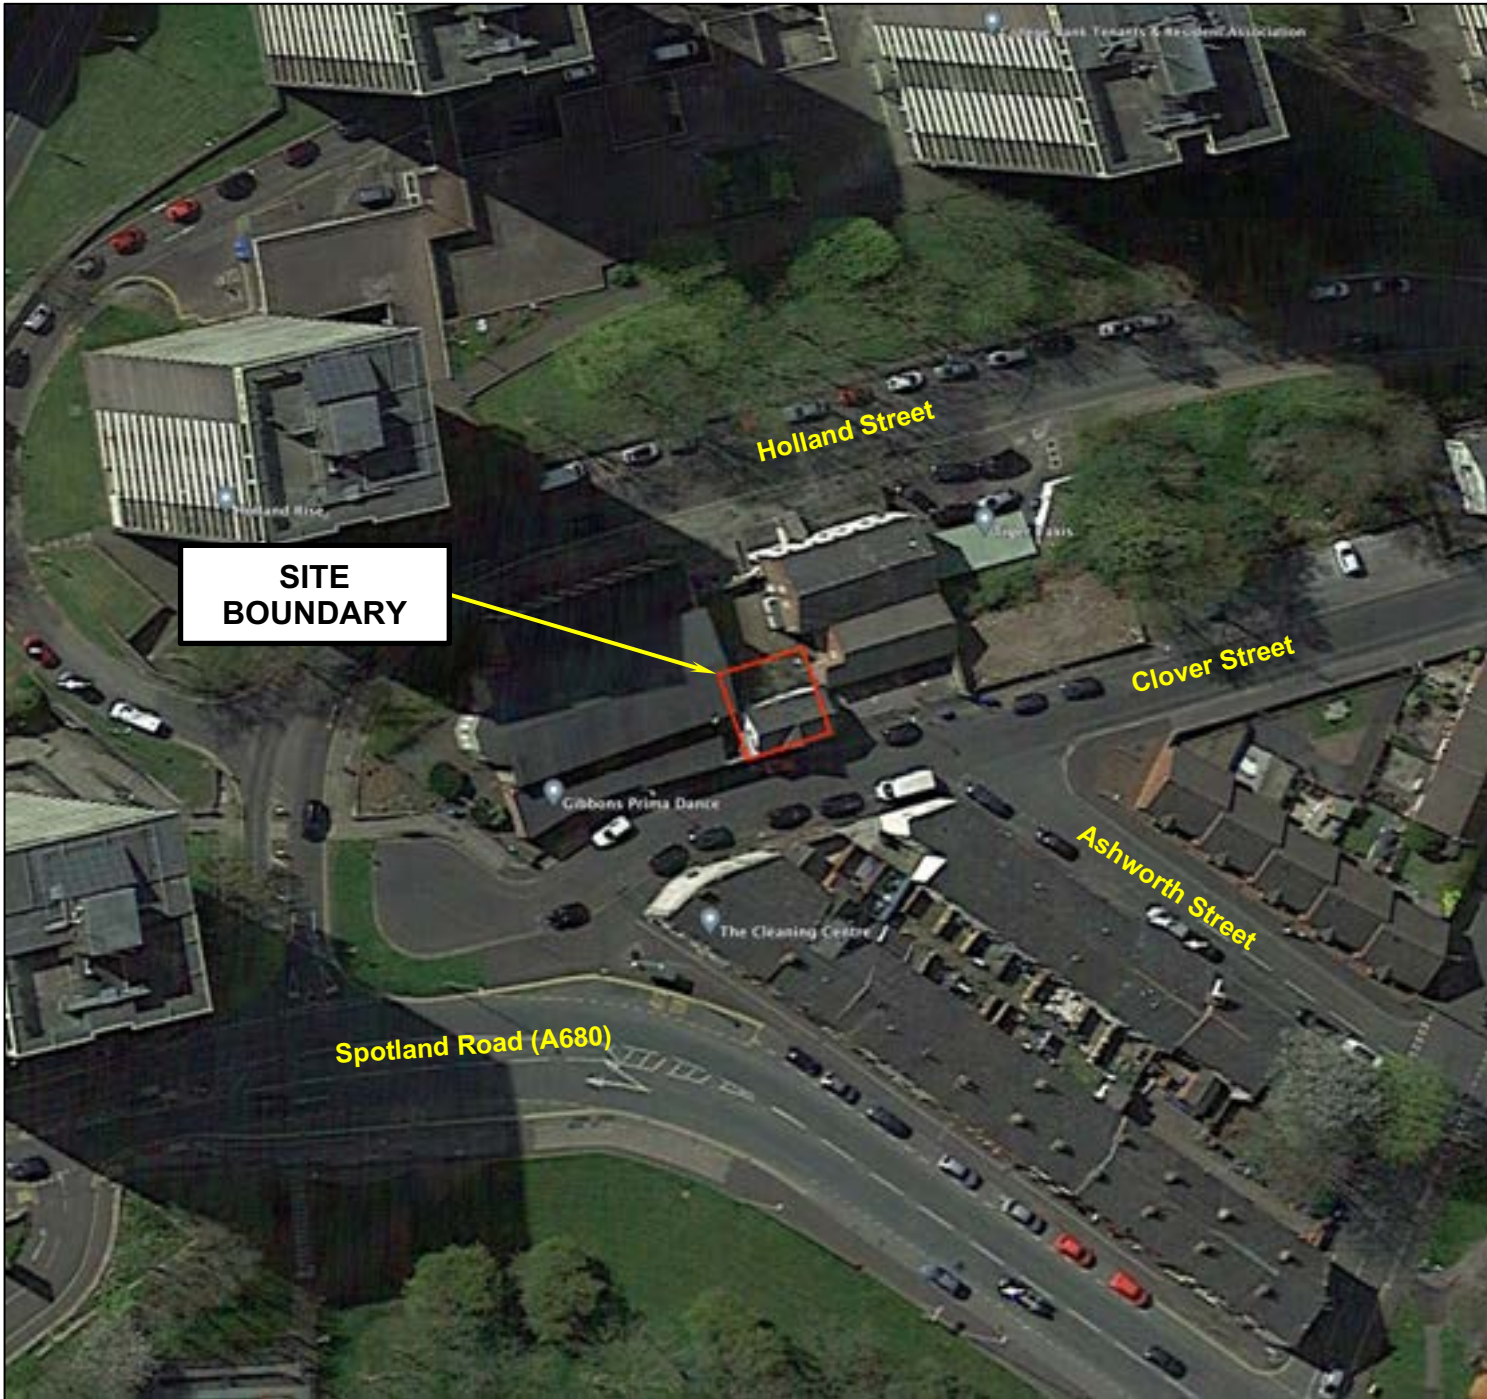

THE LAND CONSULTANCY LIMITED

Fairweather House, 4 Parker Lane, Whitestake, Preston PR4 4JX
 Tel: 01772 610609; M: 07771 800859
 email: sfknott@thelandconsultancy.co.uk; www.thelandconsultancy.co.uk

Project:

3 Clover Street, Rochdale OL12 6TP

Title:


Site Boundary Plan

Scale:
NTS

Drawn by:
SFK

Date:
08/02/2023

Drawing No.: TLC1216/02b

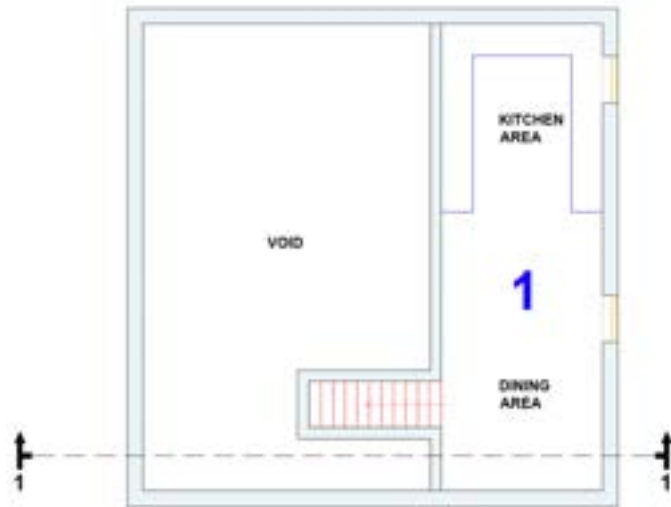

PROPOSED LOWER GROUND FLOOR PLAN



PROPOSED GROUND FLOOR PLAN



PROPOSED FIRST FLOOR PLAN



PROPOSED SECOND FLOOR PLAN

THE LAND CONSULTANCY LIMITED

Fairweather House, 4 Parker Lane, Whitestake, Preston PR4 4JX
Tel: 01772 610609; M: 07771 800859

email: sfknot@thelandconsultancy.co.uk; www.thelandconsultancy.co.uk

Project:

3 Clover Street, Rochdale OL12 6TP

Title:

Proposed Floor Plans

Scale:

NTS

Drawn by:

SFK


Date:

10/02/2023

Drawing No.: TLC1216/03a



PROPOSED FRONT ELEVATION

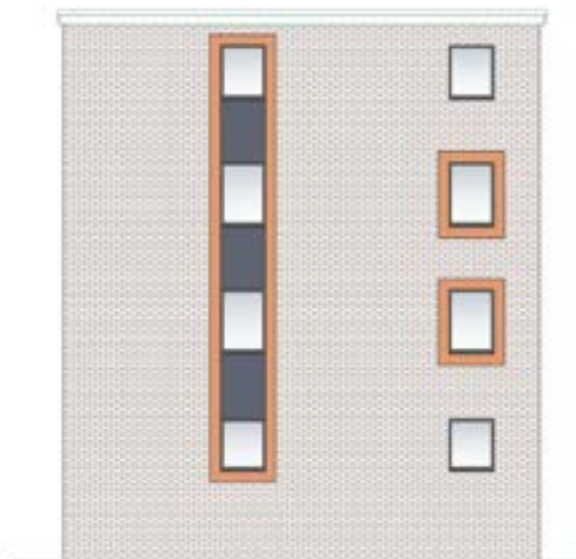

PROPOSED REAR ELEVATION

Reproduced from James Campbell Associates Ltd's Proposed Elevations Drawing No. 21.2646.5A dated September 2021

THE LAND CONSULTANCY LIMITED

Fairweather House, 4 Parker Lane, Whitestake, Preston PR4 4JX
Tel: 01772 610609; M: 07771 800859
email: sfknot@thelandconsultancy.co.uk; www.thelandconsultancy.co.uk

Project:

3 Clover Street, Rochdale OL12 6TP

Title:

Proposed Elevations

Scale:

NTS

Drawn by:

SFK

Date:

10/02/2023

Drawing No.: TLC1216/03b



James Campbell Associates Ltd's computer generated rendering of finished development – as seen from Clover Street

THE LAND CONSULTANCY LIMITED

Fairweather House, 4 Parker Lane, Whitestake, Preston PR4 4JX
Tel: 01772 610609; M: 07771 800859
email: sfknot@thelandconsultancy.co.uk; www.thelandconsultancy.co.uk

Project:

3 Clover Street, Rochdale OL12 6TP

Title:

Computer Generated Rendering of the Finished Development – as seen from Clover Street.

Scale:
NTS

Drawn by:
SFK

Date:
10/02/2023

Drawing No.: TLC1216/03c



James Campbell Associates Ltd's computer generated rendering of finished development – as seen from Holland Street

THE LAND CONSULTANCY LIMITED

Fairweather House, 4 Parker Lane, Whitestake, Preston PR4 4JX
Tel: 01772 610609; M: 07771 800859
email: sfknot@thelandconsultancy.co.uk; www.thelandconsultancy.co.uk

Project:

3 Clover Street, Rochdale OL12 6TP

Title:

Computer Generated Rendering of the Finished Development – as seen from Holland Street.

Scale:
NTS

Drawn by:
SFK

Date:
10/02/2023


Drawing No.: TLC1216/03d

SITE NAME/CONTRACT: 3 Clover Street, Rochdale OL12 6TP

SCALE: NTS

TITLE: Selected Site Photographs

DATE: Feb. 2023

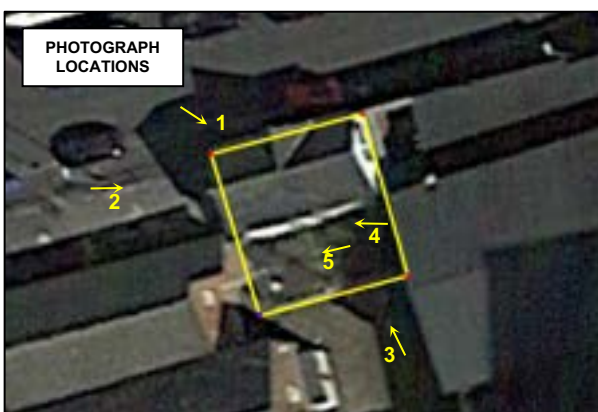

THE LAND CONSULTANCY LIMITED

Fairweather House, 4 Parker Lane, Whitestake, Preston PR4 4JX

Tel: 01772 610609; M: 07771 800859

email: sfknot@thelandconsultancy.co.uk; web: www.thelandconsultancy.co.uk

DRAWING No.
TLC1206/04

APPENDIX B
LANDMARK ENVIROCHECK REPORT

Envirocheck[®] Report:

Datasheet

Order Details:

Order Number:

306924074_1_1

Customer Reference:

TLC1216

National Grid Reference:

389340, 413570

Slice:

A

Site Area (Ha):

0.01

Search Buffer (m):

1000

Site Details:

Avanti Creative, 3

Clover Street

ROCHDALE

OL12 6TP

Client Details:

Mr S Knott

Land Consultancy Ltd (The)

4 Parkers Lane

Whitestake

Preston

Lancashire

PR4 4JX

Report Section	Page Number
Summary	-
Agency & Hydrological	1
Waste	38
Hazardous Substances	42
Geological	43
Industrial Land Use	46
Sensitive Land Use	-
Data Currency	82
Data Suppliers	87
Useful Contacts	88

Introduction

The Environment Act 1995 has made site sensitivity a key issue, as the legislation pays as much attention to the pathways by which contamination could spread, and to the vulnerable targets of contamination, as it does the potential sources of contamination. For this reason, Landmark's Site Sensitivity maps and Datasheet(s) place great emphasis on statutory data provided by the Environment Agency/Natural Resources Wales and the Scottish Environment Protection Agency; it also incorporates data from Natural England (and the Scottish and Welsh equivalents) and Local Authorities; and highlights hydrogeological features required by environmental and geotechnical consultants. It does not include any information concerning past uses of land. The datasheet is produced by querying the Landmark database to a distance defined by the client from a site boundary provided by the client. In this datasheet the National Grid References (NGRs) are rounded to the nearest 10m in accordance with Landmark's agreements with a number of Data Suppliers.

Copyright Notice

© Landmark Information Group Limited 2023. The Copyright on the information and data and its format as contained in this Envirocheck® Report ("Report") is the property of Landmark Information Group Limited ("Landmark") and several other Data Providers, including (but not limited to) Ordnance Survey, British Geological Survey, the Environment Agency/Natural Resources Wales and Natural England, and must not be reproduced in whole or in part by photocopying or any other method. The Report is supplied under Landmark's Terms and Conditions accepted by the Customer. A copy of Landmark's Terms and Conditions can be found with the Index Map for this report. Additional copies of the Report may be obtained from Landmark, subject to Landmark's charges in force from time to time. The Copyright, design rights and any other intellectual rights shall remain the exclusive property of Landmark and /or other Data providers, whose Copyright material has been included in this Report. © Environment Agency & United Kingdom Research and Innovation 2023. © Natural Resources Wales & United Kingdom Research and Innovation 2023.

Natural England Copyright Notice

Site of Special Scientific Interest, National Nature Reserve, Ramsar, Special Protection Area, Special Conservation Area, Marine Nature Reserve data (derived from Ordnance Survey 1:10000 raster) is provided by, and used with the permission of, Natural England who retain the copyright and Intellectual Property Rights for the data.

Scottish Natural Heritage Copyright

Contains SNH information licensed under the Open Government Licence v3.0.

Ove Arup Copyright Notice

The Mining Instability data was obtained on licence from Ove Arup & Partners Limited (for further information, contact mining.review@arup.com). No reproduction or further use of such Data is to be made without the prior written consent of Ove Arup & Partners Limited. The supplied Mining Instability data is derived from publicly available records and other third party sources and neither Ove Arup & Partners nor Landmark warrant the accuracy or completeness of such information or data.

Stantec Copyright Notice

The cavity data presented has been extracted from the PBA (now Stantec UK Ltd) enhanced version of the original DEFRA national cavity databases. Stantec UK Ltd retain the copyright & intellectual property rights in the data. Whilst all reasonable efforts are made to check that the information contained in the cavity databases is accurate we do not warrant that the data is complete or error free. The information is based upon our own researches and those collated from a number of external sources and is continually being augmented and updated by Stantec UK Ltd. In no event shall Stantec UK Ltd or Landmark be liable for any loss or damage including, without limitation, indirect or consequential loss or damage arising from the use of this data.

Radon Potential dataset Copyright Notice

Information supplied from a joint dataset compiled by The British Geological Survey and Public Health England.

Natural Resources Wales Copyright Notice

Contains Natural Resources Wales information © Natural Resources Wales and Database Right. All rights Reserved. Contains Ordnance Survey Data. Ordnance Survey Licence number 100019741. Crown Copyright and Database Right. Contains Natural Resources Wales information © Natural Resources Wales and Database Right. All rights Reserved. Some features of this information are based on digital spatial data licensed from the Centre for Ecology & Hydrology © NERC (CEH). Defra, Met Office and DARD Rivers Agency © Crown copyright. © Cranfield University. © James Hutton Institute. Contains OS data © Crown copyright and database right 2023. Land & Property Services © Crown copyright and database right.

Report Version v53.0

Data Type	Page Number	On Site	0 to 250m	251 to 500m	501 to 1000m (*up to 2000m)
Agency & Hydrological					
BGS Groundwater Flooding Susceptibility	pg 1	Yes	Yes	Yes	n/a
Contaminated Land Register Entries and Notices					
Discharge Consents	pg 2		2	18	30
Prosecutions Relating to Controlled Waters			n/a	n/a	n/a
Enforcement and Prohibition Notices					
Integrated Pollution Controls					
Integrated Pollution Prevention And Control	pg 15				2
Local Authority Integrated Pollution Prevention And Control					
Local Authority Pollution Prevention and Controls	pg 15			3	13
Local Authority Pollution Prevention and Control Enforcements					
Nearest Surface Water Feature	pg 18		Yes		
Pollution Incidents to Controlled Waters	pg 18		4	4	28
Prosecutions Relating to Authorised Processes	pg 24				1
Registered Radioactive Substances					
River Quality	pg 24		1		1
River Quality Biology Sampling Points					
River Quality Chemistry Sampling Points	pg 25				1
Substantiated Pollution Incident Register	pg 25				3
Water Abstractions	pg 26				9 (*24)
Water Industry Act Referrals	pg 34				4
Groundwater Vulnerability Map	pg 35	Yes	n/a	n/a	n/a
Groundwater Vulnerability - Soluble Rock Risk			n/a	n/a	n/a
Bedrock Aquifer Designations	pg 35	Yes	n/a	n/a	n/a
Superficial Aquifer Designations	pg 35	Yes	n/a	n/a	n/a
Source Protection Zones					
Extreme Flooding from Rivers or Sea without Defences	pg 35		Yes	n/a	n/a
Flooding from Rivers or Sea without Defences	pg 35		Yes	n/a	n/a
Areas Benefiting from Flood Defences				n/a	n/a
Flood Water Storage Areas				n/a	n/a
Flood Defences				n/a	n/a
OS Water Network Lines	pg 35		1	7	11

Data Type	Page Number	On Site	0 to 250m	251 to 500m	501 to 1000m (*up to 2000m)
Waste					
BGS Recorded Landfill Sites					
Historical Landfill Sites	pg 38			1	3
Integrated Pollution Control Registered Waste Sites	pg 38				2
Licensed Waste Management Facilities (Landfill Boundaries)					
Licensed Waste Management Facilities (Locations)	pg 39				6
Local Authority Landfill Coverage	pg 40	1	n/a	n/a	n/a
Local Authority Recorded Landfill Sites					
Registered Landfill Sites					
Registered Waste Transfer Sites	pg 40				2
Registered Waste Treatment or Disposal Sites	pg 41				2
Hazardous Substances					
Control of Major Accident Hazards Sites (COMAH)	pg 42				2
Explosive Sites					
Notification of Installations Handling Hazardous Substances (NIHHS)	pg 42				1
Planning Hazardous Substance Consents	pg 42				3
Planning Hazardous Substance Enforcements					
Geological					
BGS 1:625,000 Solid Geology	pg 43	Yes	n/a	n/a	n/a
BGS Recorded Mineral Sites	pg 43				10
CBSCB Compensation District			n/a	n/a	n/a
Coal Mining Affected Areas	pg 44	Yes	n/a	n/a	n/a
Mining Instability	pg 44	Yes	n/a	n/a	n/a
Man-Made Mining Cavities					
Natural Cavities					
Non Coal Mining Areas of Great Britain				n/a	n/a
Potential for Collapsible Ground Stability Hazards	pg 45	Yes		n/a	n/a
Potential for Compressible Ground Stability Hazards	pg 45		Yes	n/a	n/a
Potential for Ground Dissolution Stability Hazards				n/a	n/a
Potential for Landslide Ground Stability Hazards	pg 45	Yes	Yes	n/a	n/a
Potential for Running Sand Ground Stability Hazards	pg 45	Yes	Yes	n/a	n/a
Potential for Shrinking or Swelling Clay Ground Stability Hazards	pg 45		Yes	n/a	n/a
Radon Potential - Radon Affected Areas			n/a	n/a	n/a
Radon Potential - Radon Protection Measures			n/a	n/a	n/a

Data Type	Page Number	On Site	0 to 250m	251 to 500m	501 to 1000m (*up to 2000m)
Industrial Land Use					
Contemporary Trade Directory Entries	pg 46		16	54	346
Fuel Station Entries	pg 81			1	3
Gas Pipelines					
Underground Electrical Cables					
Sensitive Land Use					
Ancient Woodland					
Areas of Adopted Green Belt					
Areas of Unadopted Green Belt					
Areas of Outstanding Natural Beauty					
Environmentally Sensitive Areas					
Forest Parks					
Local Nature Reserves					
Marine Nature Reserves					
National Nature Reserves					
National Parks					
Nitrate Sensitive Areas					
Nitrate Vulnerable Zones					
Ramsar Sites					
Sites of Special Scientific Interest					
Special Areas of Conservation					
Special Protection Areas					
World Heritage Sites					

Map ID	Details	Quadrant Reference (Compass Direction)	Estimated Distance From Site	Contact	NGR
	BGS Groundwater Flooding Susceptibility Flooding Type: Limited Potential for Groundwater Flooding to Occur	A13SW (E)	0	1	389336 413567
	BGS Groundwater Flooding Susceptibility Flooding Type: Limited Potential for Groundwater Flooding to Occur	A13SE (E)	60	1	389400 413550
	BGS Groundwater Flooding Susceptibility Flooding Type: Potential for Groundwater Flooding of Property Situated Below Ground Level	A13SW (SW)	70	1	389300 413500
	BGS Groundwater Flooding Susceptibility Flooding Type: Limited Potential for Groundwater Flooding to Occur	A13SW (SW)	103	1	389250 413500
	BGS Groundwater Flooding Susceptibility Flooding Type: Potential for Groundwater Flooding of Property Situated Below Ground Level	A13SW (S)	112	1	389336 413450
	BGS Groundwater Flooding Susceptibility Flooding Type: Potential for Groundwater Flooding to Occur at Surface	A13SW (S)	116	1	389300 413450
	BGS Groundwater Flooding Susceptibility Flooding Type: Potential for Groundwater Flooding of Property Situated Below Ground Level	A13SE (SE)	126	1	389450 413500
	BGS Groundwater Flooding Susceptibility Flooding Type: Potential for Groundwater Flooding of Property Situated Below Ground Level	A13SE (SE)	128	1	389400 413450
	BGS Groundwater Flooding Susceptibility Flooding Type: Potential for Groundwater Flooding of Property Situated Below Ground Level	A13SE (E)	209	1	389550 413550
	BGS Groundwater Flooding Susceptibility Flooding Type: Potential for Groundwater Flooding of Property Situated Below Ground Level	A13SW (SW)	214	1	389150 413450
	BGS Groundwater Flooding Susceptibility Flooding Type: Potential for Groundwater Flooding of Property Situated Below Ground Level	A13SE (E)	258	1	389600 413567
	BGS Groundwater Flooding Susceptibility Flooding Type: Potential for Groundwater Flooding of Property Situated Below Ground Level	A13NE (E)	310	1	389650 413600
	BGS Groundwater Flooding Susceptibility Flooding Type: Potential for Groundwater Flooding of Property Situated Below Ground Level	A13SW (SW)	326	1	389050 413400
	BGS Groundwater Flooding Susceptibility Flooding Type: Potential for Groundwater Flooding of Property Situated Below Ground Level	A8NW (S)	362	1	389336 413200
	BGS Groundwater Flooding Susceptibility Flooding Type: Limited Potential for Groundwater Flooding to Occur	A8NE (S)	368	1	389400 413200
	BGS Groundwater Flooding Susceptibility Flooding Type: Limited Potential for Groundwater Flooding to Occur	A8NE (S)	380	1	389450 413200
	BGS Groundwater Flooding Susceptibility Flooding Type: Limited Potential for Groundwater Flooding to Occur	A12SE (W)	387	1	388950 413500
	BGS Groundwater Flooding Susceptibility Flooding Type: Limited Potential for Groundwater Flooding to Occur	A13NE (NE)	389	1	389550 413900
	BGS Groundwater Flooding Susceptibility Flooding Type: Potential for Groundwater Flooding of Property Situated Below Ground Level	A8NW (S)	412	1	389336 413150
	BGS Groundwater Flooding Susceptibility Flooding Type: Limited Potential for Groundwater Flooding to Occur	A8NE (S)	412	1	389350 413150
	BGS Groundwater Flooding Susceptibility Flooding Type: Potential for Groundwater Flooding of Property Situated Below Ground Level	A8NW (S)	420	1	389250 413150
	BGS Groundwater Flooding Susceptibility Flooding Type: Limited Potential for Groundwater Flooding to Occur	A12SE (W)	430	1	388900 413567

Map ID	Details	Quadrant Reference (Compass Direction)	Estimated Distance From Site	Contact	NGR
	BGS Groundwater Flooding Susceptibility Flooding Type: Limited Potential for Groundwater Flooding to Occur	A12SE (W)	431	1	388900 413550
	BGS Groundwater Flooding Susceptibility Flooding Type: Limited Potential for Groundwater Flooding to Occur	A8NE (SE)	446	1	389600 413200
	BGS Groundwater Flooding Susceptibility Flooding Type: Limited Potential for Groundwater Flooding to Occur	A18SE (NE)	459	1	389600 413950
	BGS Groundwater Flooding Susceptibility Flooding Type: Limited Potential for Groundwater Flooding to Occur	A8NW (S)	463	1	389300 413100
	BGS Groundwater Flooding Susceptibility Flooding Type: Potential for Groundwater Flooding of Property Situated Below Ground Level	A8NW (S)	469	1	389250 413100
	BGS Groundwater Flooding Susceptibility Flooding Type: Potential for Groundwater Flooding of Property Situated Below Ground Level	A14SW (SE)	476	1	389700 413250
	BGS Groundwater Flooding Susceptibility Flooding Type: Limited Potential for Groundwater Flooding to Occur	A12SE (W)	480	1	388850 413567
	BGS Groundwater Flooding Susceptibility Flooding Type: Potential for Groundwater Flooding of Property Situated Below Ground Level	A8NW (S)	480	1	389200 413100
	BGS Groundwater Flooding Susceptibility Flooding Type: Potential for Groundwater Flooding of Property Situated Below Ground Level	A12SE (W)	481	1	388850 413550
	BGS Groundwater Flooding Susceptibility Flooding Type: Limited Potential for Groundwater Flooding to Occur	A12NE (W)	481	1	388850 413600
	BGS Groundwater Flooding Susceptibility Flooding Type: Potential for Groundwater Flooding of Property Situated Below Ground Level	A14SW (SE)	486	1	389750 413300
	BGS Groundwater Flooding Susceptibility Flooding Type: Limited Potential for Groundwater Flooding to Occur	A18SE (NE)	489	1	389650 413950
1	Discharge Consents Operator: United Utilities Water Plc (?) Property Type: STORM TANK/CSO ON SEWERAGE NETWORK (WATER COMPANY) Location: Toad Lane - High Street Cso, Off Toad Lane & High Street Junc, Rochdale, Greater Manchester, OL12 0nu Authority: Environment Agency, North West Region Catchment Area: Not Supplied Reference: 016950161 Permit Version: 2 Effective Date: 11th July 2005 Issued Date: 11th July 2005 Revocation Date: 27th October 2020 Discharge Type: Public Sewage: Storm Sewage Overflow Discharge: Freshwater Stream/River Environment: River Roch Receiving Water: River Roch Status: Modified (Water Resources Act 1991, Schedule 10 as amended by Environment Act 1995) Positional Accuracy: Located by supplier to within 10m	A13SW (S)	228	2	389280 413340
1	Discharge Consents Operator: United Utilities Water Limited Property Type: STORM TANK/CSO ON SEWERAGE NETWORK (WATER COMPANY) Location: Toad Lane - High Street Cso, Off Toad Lane & High Street Junc, Rochdale, Greater Manchester, OL12 0nu Authority: Environment Agency, North West Region Catchment Area: Not Given Reference: 016950161 Permit Version: 1 Effective Date: 9th June 1976 Issued Date: 9th June 1976 Revocation Date: 10th July 2005 Discharge Type: Public Sewage: Storm Sewage Overflow Discharge: Freshwater Stream/River Environment: River Roch Receiving Water: River Roch Status: Consent revoked or revised: New Consent issued (Section 37(1)) Positional Accuracy: Located by supplier to within 100m	A13SW (S)	228	2	389280 413340

Map ID	Details	Quadrant Reference (Compass Direction)	Estimated Distance From Site	Contact	NGR
2	Discharge Consents Operator: United Utilities Water Limited Property Type: STORM TANK/CSO ON SEWERAGE NETWORK (WATER COMPANY) Location: Yorkshire Street Cso 35022 Yorkshire Street, ., Rochdale, Greater Manchester, OI16 1bh Authority: Environment Agency, North West Region Catchment Area: Roch Reference: 01ROC0058 Permit Version: 2 Effective Date: 1st January 1995 Issued Date: 1st January 1995 Revocation Date: 30th March 2006 Discharge Type: Public Sewage: Storm Sewage Overflow Discharge: Freshwater Stream/River Environment: Receiving Water: River Roch Status: Post National Rivers Authority Legislation where issue date > 31/08/1989 Positional Accuracy: Located by supplier to within 100m	A13SE (SE)	334	2	389620 413380
2	Discharge Consents Operator: United Utilities Water Limited Property Type: STORM TANK/CSO ON SEWERAGE NETWORK (WATER COMPANY) Location: Yorkshire Street Cso 35022 Yorkshire Street, ., Rochdale, Greater Manchester, OI16 1bh Authority: Environment Agency, North West Region Catchment Area: Not Supplied Reference: 01roc0058 Permit Version: 1 Effective Date: 1st April 1991 Issued Date: Not Supplied Revocation Date: 31st December 1994 Discharge Type: Public Sewage: Storm Sewage Overflow Discharge: Not Supplied Environment: Receiving Water: Not Supplied Status: Authorisation revoked Positional Accuracy: Located by supplier to within 10m	A13SE (SE)	334	2	389620 413380
2	Discharge Consents Operator: United Utilities Water Plc (?) Property Type: STORM TANK/CSO ON SEWERAGE NETWORK (WATER COMPANY) Location: Toad Lane - High Street Cso, Off Toad Lane & High Street Junc, Rochdale, Greater Manchester, OI12 0nu Authority: Environment Agency, North West Region Catchment Area: Not Supplied Reference: 016950161 Permit Version: 3 Effective Date: 28th October 2020 Issued Date: 28th October 2020 Revocation Date: Not Supplied Discharge Type: Public Sewage: Storm Sewage Overflow Discharge: Freshwater Stream/River Environment: Receiving Water: River Roch Status: Varied under EPR 2010 Positional Accuracy: Located by supplier to within 10m	A13SE (SE)	340	2	389606 413350
2	Discharge Consents Operator: United Utilities Water Limited Property Type: STORM TANK/CSO ON SEWERAGE NETWORK (WATER COMPANY) Location: Yorkshire Street Cso 35022 Yorkshire Street, ., Rochdale, Greater Manchester, OI16 1bh Authority: Environment Agency, North West Region Catchment Area: Roch Reference: 01roc0058 Permit Version: 4 Effective Date: 2nd July 2018 Issued Date: 2nd July 2018 Revocation Date: Not Supplied Discharge Type: Public Sewage: Storm Sewage Overflow Discharge: Freshwater Stream/River Environment: Receiving Water: River Roch Status: Varied under EPR 2010 Positional Accuracy: Located by supplier to within 10m	A13SE (SE)	351	2	389620 413350

Map ID	Details	Quadrant Reference (Compass Direction)	Estimated Distance From Site	Contact	NGR
2	Discharge Consents Operator: United Utilities Water Limited Property Type: STORM TANK/CSO ON SEWERAGE NETWORK (WATER COMPANY) Location: Yorkshire Street Cso 35022 Yorkshire Street, ., Rochdale, Greater Manchester, OI16 1bh Authority: Environment Agency, North West Region Catchment Area: Roch Reference: 01roc0058 Permit Version: 3 Effective Date: 31st March 2006 Issued Date: 11th July 2005 Revocation Date: 1st July 2018 Discharge Type: Public Sewage: Storm Sewage Overflow Discharge: Freshwater Stream/River Environment: Receiving Water: River Roch Status: Modified (Water Resources Act 1991, Schedule 10 as amended by Environment Act 1995) Positional Accuracy: Located by supplier to within 10m	A13SE (SE)	351	2	389620 413350
3	Discharge Consents Operator: United Utilities Water Limited Property Type: STORM TANK/CSO ON SEWERAGE NETWORK (WATER COMPANY) Location: Manchester Rd Cso (351tt), Rochdale, Greater Manchester, OI16 1aq Authority: Environment Agency, North West Region Catchment Area: Not Supplied Reference: 01roc0082 Permit Version: 4 Effective Date: 26th October 2020 Issued Date: 26th October 2020 Revocation Date: Not Supplied Discharge Type: Public Sewage: Storm Sewage Overflow Discharge: Freshwater Stream/River Environment: Receiving Water: River Roch Via Sws Status: Varied under EPR 2010 Positional Accuracy: Located by supplier to within 10m	A8NW (S)	359	2	389316 413203
3	Discharge Consents Operator: United Utilities Water Plc (?) Property Type: STORM TANK/CSO ON SEWERAGE NETWORK (WATER COMPANY) Location: Manchester Rd Cso (351tt), Rochdale, Greater Manchester, OI16 1aq Authority: Environment Agency, North West Region Catchment Area: Not Supplied Reference: 01roc0082 Permit Version: 3 Effective Date: 11th November 2004 Issued Date: 11th November 2004 Revocation Date: 25th October 2020 Discharge Type: Public Sewage: Storm Sewage Overflow Discharge: Freshwater Stream/River Environment: Receiving Water: River Roch Status: Consent revoked or revised: New Consent issued (Section 37(1)) Positional Accuracy: Located by supplier to within 10m	A8NE (S)	362	2	389340 413200
3	Discharge Consents Operator: United Utilities Water Limited Property Type: STORM TANK/CSO ON SEWERAGE NETWORK (WATER COMPANY) Location: Manchester Rd Cso (351tt), Rochdale, Greater Manchester, OI16 1aq Authority: Environment Agency, North West Region Catchment Area: Not Given Reference: 01ROC0082 Permit Version: 2 Effective Date: 1st January 1995 Issued Date: Not Supplied Revocation Date: 10th November 2004 Discharge Type: Public Sewage: Storm Sewage Overflow Discharge: Freshwater Stream/River Environment: Receiving Water: River Roch Status: Revoked: New Consent issued (Water Act 1989, Section 113) Positional Accuracy: Located by supplier to within 100m	A8NE (S)	362	2	389340 413200

Map ID	Details	Quadrant Reference (Compass Direction)	Estimated Distance From Site	Contact	NGR
3	Discharge Consents Operator: United Utilities Water Limited Property Type: STORM TANK/CSO ON SEWERAGE NETWORK (WATER COMPANY) Location: Manchester Rd Cso (351tt), Rochdale, Greater Manchester, OL16 1aq Authority: Environment Agency, North West Region Catchment Area: Not Supplied Reference: 01roc0082 Permit Version: 1 Effective Date: 1st April 1991 Issued Date: Not Supplied Revocation Date: 31st December 1994 Discharge Type: Public Sewage: Storm Sewage Overflow Discharge: Not Supplied Environment: Receiving Water: Not Supplied Status: Authorisation revoked Positional Accuracy: Located by supplier to within 10m	A8NE (S)	362	2	389340 413200
4	Discharge Consents Operator: United Utilities Water Limited Property Type: STORM TANK/CSO ON SEWERAGE NETWORK (WATER COMPANY) Location: St Marys Gate/Cheetham Street Cso 16 Cheetham Street, (St Marys Gate), Rochdale, Greater Manchester, OL16 1dg Authority: Environment Agency, North West Region Catchment Area: Not Supplied Reference: Eprqb3591ea Permit Version: 1 Effective Date: 15th April 2020 Issued Date: 15th April 2020 Revocation Date: Not Supplied Discharge Type: Public Sewage: Storm Sewage Overflow Discharge: Freshwater Stream/River Environment: Receiving Water: Lord Burn, Trib Of River Roch Status: Varied under EPR 2010 Positional Accuracy: Located by supplier to within 10m	A14NW (E)	400	2	389723 413686
4	Discharge Consents Operator: United Utilities Water Limited Property Type: STORM TANK/CSO ON SEWERAGE NETWORK (WATER COMPANY) Location: St Marys Gate/Cheetham Street Cso 16 Cheetham Street, (St Marys Gate), Rochdale, Greater Manchester, OL16 1dg Authority: Environment Agency, North West Region Catchment Area: Not Given Reference: 01ROC0055 Permit Version: 2 Effective Date: 1st January 1995 Issued Date: Not Supplied Revocation Date: 14th April 2020 Discharge Type: Public Sewage: Storm Sewage Overflow Discharge: Freshwater Stream/River Environment: Receiving Water: Status: Post National Rivers Authority Legislation where issue date > 31/08/1989 Positional Accuracy: Located by supplier to within 100m	A14NW (E)	431	2	389740 413730
4	Discharge Consents Operator: United Utilities Water Limited Property Type: STORM TANK/CSO ON SEWERAGE NETWORK (WATER COMPANY) Location: St Marys Gate/Cheetham Street Cso 16 Cheetham Street, (St Marys Gate), Rochdale, Greater Manchester, OL16 1dg Authority: Environment Agency, North West Region Catchment Area: Not Supplied Reference: 01roc0055 Permit Version: 1 Effective Date: 1st April 1991 Issued Date: Not Supplied Revocation Date: 31st December 1994 Discharge Type: Public Sewage: Storm Sewage Overflow Discharge: Not Supplied Environment: Receiving Water: Not Supplied Status: Authorisation revoked Positional Accuracy: Located by supplier to within 10m	A14NW (E)	431	2	389740 413730

Map ID	Details	Quadrant Reference (Compass Direction)	Estimated Distance From Site	Contact	NGR
5	Discharge Consents Operator: United Utilities Water Limited Property Type: STORM TANK/CSO ON SEWERAGE NETWORK (WATER COMPANY) Location: Drake Street Cso (35038) Drake Street (The Wellington), Rochdale, ., Greater Manchester, OI16 1re Authority: Environment Agency, North West Region Catchment Area: Roch Reference: 01roc0078 Permit Version: 4 Effective Date: 1st October 2020 Issued Date: 1st October 2020 Revocation Date: Not Supplied Discharge Type: Public Sewage: Storm Sewage Overflow Discharge: Freshwater Stream/River Environment: Receiving Water: Culverted River Roch Via Sws Status: Varied under EPR 2010 Positional Accuracy: Located by supplier to within 10m	A14SW (E)	417	2	389733 413419
5	Discharge Consents Operator: United Utilities Water Limited Property Type: STORM TANK/CSO ON SEWERAGE NETWORK (WATER COMPANY) Location: Drake Street Cso (35038) Drake Street (The Wellington), Rochdale, ., Greater Manchester, OI16 1re Authority: Environment Agency, North West Region Catchment Area: Roch Reference: 01roc0078 Permit Version: 3 Effective Date: 30th June 2006 Issued Date: 11th July 2005 Revocation Date: 30th September 2020 Discharge Type: Public Sewage: Storm Sewage Overflow Discharge: Freshwater Stream/River Environment: Receiving Water: River Roch Status: Modified (Water Resources Act 1991, Schedule 10 as amended by Environment Act 1995) Positional Accuracy: Located by supplier to within 10m	A14SW (SE)	421	2	389730 413400
5	Discharge Consents Operator: United Utilities Water Limited Property Type: STORM TANK/CSO ON SEWERAGE NETWORK (WATER COMPANY) Location: Penn St W44, Rochdale, Greater Manchester Authority: Environment Agency, North West Region Catchment Area: Not Given Reference: 01ROC0079 Permit Version: 2 Effective Date: 1st January 1995 Issued Date: Not Supplied Revocation Date: 29th April 2019 Discharge Type: Public Sewage: Storm Sewage Overflow Discharge: Freshwater Stream/River Environment: Receiving Water: Not Supplied Status: Surrendered under EPR 2010 Positional Accuracy: Located by supplier to within 100m	A14SW (E)	446	2	389760 413410
5	Discharge Consents Operator: United Utilities Water Limited Property Type: STORM TANK/CSO ON SEWERAGE NETWORK (WATER COMPANY) Location: Penn St W44, Rochdale, Greater Manchester Authority: Environment Agency, North West Region Catchment Area: Not Supplied Reference: 01roc0079 Permit Version: 1 Effective Date: 1st April 1991 Issued Date: Not Supplied Revocation Date: 31st December 1994 Discharge Type: Public Sewage: Storm Sewage Overflow Discharge: Not Supplied Environment: Receiving Water: Not Supplied Status: Authorisation revoked Positional Accuracy: Located by supplier to within 10m	A14SW (E)	446	2	389760 413410

Map ID	Details	Quadrant Reference (Compass Direction)	Estimated Distance From Site	Contact	NGR
5	Discharge Consents Operator: United Utilities Water Limited Property Type: STORM TANK/CSO ON SEWERAGE NETWORK (WATER COMPANY) Location: Drake Street Cso (35038) Drake Street (The Wellington), Rochdale, ., Greater Manchester, OI16 1re Authority: Environment Agency, North West Region Catchment Area: Roch Reference: 01ROC0078 Permit Version: 2 Effective Date: 1st January 1995 Issued Date: 1st January 1995 Revocation Date: 29th June 2006 Discharge Type: Public Sewage: Storm Sewage Overflow Discharge: Freshwater Stream/River Environment: Receiving Water: River Roch Status: Post National Rivers Authority Legislation where issue date > 31/08/1989 Positional Accuracy: Located by supplier to within 100m	A14SW (E)	449	2	389760 413400
5	Discharge Consents Operator: United Utilities Water Limited Property Type: STORM TANK/CSO ON SEWERAGE NETWORK (WATER COMPANY) Location: Drake Street Cso (35038) Drake Street (The Wellington), Rochdale, ., Greater Manchester, OI16 1re Authority: Environment Agency, North West Region Catchment Area: Not Supplied Reference: 01roc0078 Permit Version: 1 Effective Date: 1st April 1991 Issued Date: Not Supplied Revocation Date: 31st December 1994 Discharge Type: Public Sewage: Storm Sewage Overflow Discharge: Not Supplied Environment: Receiving Water: Not Supplied Status: Authorisation revoked Positional Accuracy: Located by supplier to within 10m	A14SW (E)	449	2	389760 413400
6	Discharge Consents Operator: Charlie Browns Autocentre Plc Property Type: LAND TRANSPORT + VIA PIPELINES/FREIGHT Location: Charlie Browns Autocentre Swo Entwistle Road, Molesworth Street, Rochdale, Greater Manchester Authority: Environment Agency, North West Region Catchment Area: Not Given Reference: 016991347 Permit Version: 1 Effective Date: 1st November 1994 Issued Date: Not Supplied Revocation Date: 1st November 1994 Discharge Type: Discharge Of Other Matter-Surface Water Discharge: Freshwater Stream/River Environment: Receiving Water: River Roch Status: Authorisation revoked Positional Accuracy: Located by supplier to within 100m	A8NW (SW)	517	2	389100 413100
7	Discharge Consents Operator: United Utilities Water Limited Property Type: WWTW (NOT WATER CO) (NOT STP AT A PRIVATE PREMISES) Location: Primrose Street, Rochdale, Greater Manchester Authority: Environment Agency, North West Region Catchment Area: Not Given Reference: 01roc0160 Permit Version: 1 Effective Date: 13th May 1993 Issued Date: Not Supplied Revocation Date: 1st January 1995 Discharge Type: Public Sewage: Storm Sewage Overflow Discharge: Unknown Environment: Receiving Water: Unknown Outlet; Licence Status: Revoked Status: Authorisation revoked Positional Accuracy: Located by supplier to within 100m	A12NE (W)	561	2	388770 413590

Map ID	Details	Quadrant Reference (Compass Direction)	Estimated Distance From Site	Contact	NGR
8	Discharge Consents Operator: United Utilities Water Limited Property Type: PUMPING STATION ON SEWERAGE NETWORK (WATER COMPANY) Location: Roch Syphon, Fenwick Street, Rochdale, Greater Manchester Authority: Environment Agency, North West Region Catchment Area: Not Given Reference: 016981384 Permit Version: 2 Effective Date: 15th February 1993 Issued Date: Not Supplied Revocation Date: Not Supplied Discharge Type: Sewage Discharges - Pumping Station - Water Company Discharge: Freshwater Stream/River Environment: Receiving Water: River Roch Status: Post National Rivers Authority Legislation where issue date > 31/08/1989 Positional Accuracy: Located by supplier to within 100m	A8NW (SW)	596	2	389010 413060
8	Discharge Consents Operator: United Utilities Water Limited Property Type: PUMPING STATION ON SEWERAGE NETWORK (WATER COMPANY) Location: Roch Syphon, Fenwick Street, Rochdale, Greater Manchester Authority: Environment Agency, North West Region Catchment Area: Not Supplied Reference: 016981384 Permit Version: 1 Effective Date: 13th July 1990 Issued Date: Not Supplied Revocation Date: 14th February 1993 Discharge Type: Trade Boiler Blowdown Effluent: Unspecified Discharge: Freshwater Stream/River Environment: Receiving Water: River Roch Status: Authorisation revoked Positional Accuracy: Located by supplier to within 10m	A8NW (SW)	596	2	389010 413060
9	Discharge Consents Operator: John Bright & Brothers Ltd Property Type: MAKING OF FOOD PRODUCTS/DAIRY Location: Oxford Mill, Bentley Street, Rochdale, Greater Manchester Authority: Environment Agency, North West Region Catchment Area: Not Given Reference: 0167/630 Permit Version: 1 Effective Date: 23rd September 1993 Issued Date: Not Supplied Revocation Date: 23rd September 1993 Discharge Type: Trade Discharge - Process Water Discharge: Freshwater Stream/River Environment: Receiving Water: Shawclough Brook Status: Authorisation revoked Positional Accuracy: Located by supplier to within 100m	A8NW (SW)	653	2	389000 413000
10	Discharge Consents Operator: Rochdale Mbc Property Type: Public Conveniences Location: Rochdale Cemetery, Bury Road, Rochdale, Lancashire, OL16 2ej Authority: Environment Agency, North West Region Catchment Area: Roch Reference: 016993952 Permit Version: 1 Effective Date: 19th January 2008 Issued Date: 17th January 2008 Revocation Date: Not Supplied Discharge Type: Sewage Discharges - Final/Treated Effluent - Not Water Company Discharge: Freshwater Stream/River Environment: Receiving Water: Red Brook Status: New Consent (Water Resources Act 1991, Section 88 & Schedule 10 as amended by Environment Act 1995) Positional Accuracy: Located by supplier to within 10m	A12SE (SW)	686	2	388727 413240

Map ID	Details	Quadrant Reference (Compass Direction)	Estimated Distance From Site	Contact	NGR
11	Discharge Consents Operator: United Utilities Water Limited Property Type: STORM TANK/CSO ON SEWERAGE NETWORK (WATER COMPANY) Location: Water Street Cso Adjacent 39 Water Street, Rochdale, ., Greater Manchester, O16 1tl Authority: Environment Agency, North West Region Catchment Area: Not Given Reference: 01ROC0097 Permit Version: 2 Effective Date: 1st January 1995 Issued Date: Not Supplied Revocation Date: 14th April 2020 Discharge Type: Public Sewage: Storm Sewage Overflow Discharge: Freshwater Stream/River Environment: Receiving Water: Status: Post National Rivers Authority Legislation where issue date > 31/08/1989 Positional Accuracy: Located by supplier to within 100m	A14SE (E)	737	2	390060 413400
11	Discharge Consents Operator: United Utilities Water Limited Property Type: STORM TANK/CSO ON SEWERAGE NETWORK (WATER COMPANY) Location: Water Street Cso Adjacent 39 Water Street, Rochdale, ., Greater Manchester, O16 1tl Authority: Environment Agency, North West Region Catchment Area: Not Supplied Reference: 01roc0097 Permit Version: 1 Effective Date: 1st April 1991 Issued Date: Not Supplied Revocation Date: 31st December 1994 Discharge Type: Public Sewage: Storm Sewage Overflow Discharge: Not Supplied Environment: Receiving Water: Not Supplied Status: Authorisation revoked Positional Accuracy: Located by supplier to within 10m	A14SE (E)	737	2	390060 413400
11	Discharge Consents Operator: United Utilities Water Limited Property Type: STORM TANK/CSO ON SEWERAGE NETWORK (WATER COMPANY) Location: Water Street Cso Adjacent 39 Water Street, Rochdale, ., Greater Manchester, O16 1tl Authority: Environment Agency, North West Region Catchment Area: Not Supplied Reference: Eprqb3593rf Permit Version: 1 Effective Date: 15th April 2020 Issued Date: 15th April 2020 Revocation Date: Not Supplied Discharge Type: Public Sewage: Storm Sewage Overflow Discharge: Freshwater Stream/River Environment: Receiving Water: River Roch Status: Varied under EPR 2010 Positional Accuracy: Located by supplier to within 10m	A14SE (E)	745	2	390073 413423
12	Discharge Consents Operator: United Utilities Water Limited Property Type: STORM TANK/CSO ON SEWERAGE NETWORK (WATER COMPANY) Location: Oakenrod Combined Sewer Overflow Downstream Of Corporation Road, Oakenrod, Rochdale, Greater Manchester, O11 4eu Authority: Environment Agency, North West Region Catchment Area: Not Given Reference: 01ROC0080 Permit Version: 2 Effective Date: 1st January 1995 Issued Date: Not Supplied Revocation Date: 1st January 1995 Discharge Type: Public Sewage: Storm Sewage Overflow Discharge: Unknown Environment: Receiving Water: Not Supplied Status: Consent revoked or revised: New Consent issued (Section 37(1)) Positional Accuracy: Located by supplier to within 10m	A7NE (SW)	739	2	388800 413050

Map ID	Details	Quadrant Reference (Compass Direction)	Estimated Distance From Site	Contact	NGR
12	Discharge Consents Operator: United Utilities Water Limited Property Type: STORM TANK/CSO ON SEWERAGE NETWORK (WATER COMPANY) Location: Oakenrod Combined Sewer Overflow Downstream Of Corporation Road, Oakenrod, Rochdale, Greater Manchester, OL11 4eu Authority: Environment Agency, North West Region Catchment Area: Not Supplied Reference: 01roc0080 Permit Version: 1 Effective Date: 15th February 1993 Issued Date: Not Supplied Revocation Date: 31st December 1994 Discharge Type: Public Sewage: Storm Sewage Overflow Discharge: Not Supplied Environment: Receiving Water: Not Supplied Status: Authorisation revoked Positional Accuracy: Located by supplier to within 10m	A7NE (SW)	739	2	388800 413050
12	Discharge Consents Operator: United Utilities Water Limited Property Type: STORM TANK/CSO ON SEWERAGE NETWORK (WATER COMPANY) Location: Oakenrod Combined Sewer Overflow Downstream Of Corporation Road, Oakenrod, Rochdale, Greater Manchester, OL11 4eu Authority: Environment Agency, North West Region Catchment Area: Not Supplied Reference: 016982276 Permit Version: 4 Effective Date: 30th April 2015 Issued Date: 30th April 2015 Revocation Date: 15th January 2020 Discharge Type: Public Sewage: Storm Sewage Overflow Discharge: Freshwater Stream/River Environment: Receiving Water: River Roch Status: Modified (Water Resources Act 1991, Schedule 10 as amended by Environment Act 1995) Positional Accuracy: Located by supplier to within 10m	A7NE (SW)	746	2	388790 413050
12	Discharge Consents Operator: United Utilities Water Limited Property Type: STORM TANK/CSO ON SEWERAGE NETWORK (WATER COMPANY) Location: Oakenrod Combined Sewer Overflow Downstream Of Corporation Road, Oakenrod, Rochdale, Greater Manchester, OL11 4eu Authority: Environment Agency, North West Region Catchment Area: Not Supplied Reference: 016982276 Permit Version: 3 Effective Date: 26th March 2010 Issued Date: 26th March 2010 Revocation Date: 29th April 2015 Discharge Type: Public Sewage: Storm Sewage Overflow Discharge: Freshwater Stream/River Environment: Receiving Water: River Roch Status: Modified (Water Resources Act 1991, Schedule 10 as amended by Environment Act 1995) Positional Accuracy: Located by supplier to within 10m	A7NE (SW)	746	2	388790 413050
12	Discharge Consents Operator: United Utilities Water Limited Property Type: STORM TANK/CSO ON SEWERAGE NETWORK (WATER COMPANY) Location: Oakenrod Combined Sewer Overflow Downstream Of Corporation Road, Oakenrod, Rochdale, Greater Manchester, OL11 4eu Authority: Environment Agency, North West Region Catchment Area: Not Given Reference: 016982276 Permit Version: 2 Effective Date: 15th February 1993 Issued Date: Not Supplied Revocation Date: 25th March 2010 Discharge Type: Public Sewage: Storm Sewage Overflow Discharge: Freshwater Stream/River Environment: Receiving Water: River Roch Status: Post National Rivers Authority Legislation where issue date > 31/08/1989 Positional Accuracy: Located by supplier to within 100m	A7NE (SW)	746	2	388790 413050

Map ID	Details	Quadrant Reference (Compass Direction)	Estimated Distance From Site	Contact	NGR
12	Discharge Consents Operator: United Utilities Water Limited Property Type: STORM TANK/CSO ON SEWERAGE NETWORK (WATER COMPANY) Location: Oakenrod Combined Sewer Overflow Downstream Of Corporation Road, Oakenrod, Rochdale, Greater Manchester, OL11 4eu Authority: Environment Agency, North West Region Catchment Area: Not Supplied Reference: 016982276 Permit Version: 1 Effective Date: 1st November 1991 Issued Date: Not Supplied Revocation Date: 14th February 1993 Discharge Type: Public Sewage: Storm Sewage Overflow Discharge: Freshwater Stream/River Environment: Receiving Water: River Roch Status: Authorisation revoked Positional Accuracy: Located by supplier to within 10m	A7NE (SW)	746	2	388790 413050
12	Discharge Consents Operator: United Utilities Water Limited Property Type: STORM TANK/CSO ON SEWERAGE NETWORK (WATER COMPANY) Location: Oakenrod Combined Sewer Overflow Downstream Of Corporation Road, Oakenrod, Rochdale, Greater Manchester, OL11 4eu Authority: Environment Agency, North West Region Catchment Area: Not Supplied Reference: 016982276 Permit Version: 5 Effective Date: 16th January 2020 Issued Date: 16th January 2020 Revocation Date: Not Supplied Discharge Type: Public Sewage: Storm Sewage Overflow Discharge: Freshwater Stream/River Environment: Receiving Water: River Roch Status: Varied under EPR 2010 Positional Accuracy: Located by supplier to within 10m	A7NE (SW)	749	2	388789 413046
13	Discharge Consents Operator: United Utilities Water Limited Property Type: STORM TANK/CSO ON SEWERAGE NETWORK (WATER COMPANY) Location: Spotland Bridge Cso 35035 Spotland Bridge, Spotland Road, Rochdale, Greater Manchester, OL12 7ag Authority: Environment Agency, North West Region Catchment Area: Not Given Reference: 016981350 Permit Version: 1 Effective Date: 10th July 1990 Issued Date: 10th July 1990 Revocation Date: 30th March 2007 Discharge Type: Trade Boiler Blowdown Effluent: Unspecified Discharge: Freshwater Stream/River Environment: Receiving Water: River Spodden Status: Post National Rivers Authority Legislation where issue date > 31/08/1989 Positional Accuracy: Located by supplier to within 100m	A12NW (W)	764	2	388610 413825
13	Discharge Consents Operator: United Utilities Water Limited Property Type: STORM TANK/CSO ON SEWERAGE NETWORK (WATER COMPANY) Location: Mellor Street Cso 77 Mellor Street, ., Rochdale, Greater Manchester, OL11 5bt Authority: Environment Agency, North West Region Catchment Area: Spodden Reference: 01roc0029 Permit Version: 2 Effective Date: 14th April 2009 Issued Date: 14th April 2009 Revocation Date: 4th February 2016 Discharge Type: Public Sewage: Storm Sewage Overflow Discharge: Freshwater Stream/River Environment: Receiving Water: River Roch Status: Varied under EPR 2010 Positional Accuracy: Located by supplier to within 100m	A12NW (W)	765	2	388600 413800

Map ID	Details	Quadrant Reference (Compass Direction)	Estimated Distance From Site	Contact	NGR
13	Discharge Consents Operator: United Utilities Water Limited Property Type: STORM TANK/CSO ON SEWERAGE NETWORK (WATER COMPANY) Location: Mellor Street Cso 77 Mellor Street, ., Rochdale, Greater Manchester, OL11 5bt Authority: Environment Agency, North West Region Catchment Area: Spodden Reference: 01ROC0029 Permit Version: 1 Effective Date: 1st January 1995 Issued Date: Not Supplied Revocation Date: 13th April 2009 Discharge Type: Public Sewage: Storm Sewage Overflow Discharge: Freshwater Stream/River Environment: Receiving Water: River Roch Status: Post National Rivers Authority Legislation where issue date > 31/08/1989 Positional Accuracy: Located by supplier to within 100m	A12NW (W)	765	2	388600 413800
13	Discharge Consents Operator: United Utilities Water Plc Property Type: Sewerage Network - Sewers - Water Company Location: Spotland Bridge S2, Rochdale, Greater Manchester Authority: Environment Agency, North West Region Catchment Area: Spodden Reference: 01ROC0099 Permit Version: 2 Effective Date: 1st January 1995 Issued Date: Not Supplied Revocation Date: 1st January 1995 Discharge Type: Public Sewage: Storm Sewage Overflow Discharge: Freshwater Stream/River Environment: Receiving Water: River Spodden Status: Revoked: New Consent issued (Water Act 1989, Section 113) Positional Accuracy: Located by supplier to within 100m	A12NW (W)	766	2	388610 413830
13	Discharge Consents Operator: United Utilities Water Plc Property Type: Sewerage Network - Sewers - Water Company Location: Spotland Bridge S2, Rochdale, Greater Manchester Authority: Environment Agency, North West Region Catchment Area: Not Supplied Reference: 01roc0099 Permit Version: 1 Effective Date: 1st April 1991 Issued Date: Not Supplied Revocation Date: 31st December 1994 Discharge Type: Public Sewage: Storm Sewage Overflow Discharge: Not Supplied Environment: Receiving Water: Not Supplied Status: Authorisation revoked Positional Accuracy: Located by supplier to within 10m	A12NW (W)	766	2	388610 413830
13	Discharge Consents Operator: United Utilities Water Limited Property Type: STORM TANK/CSO ON SEWERAGE NETWORK (WATER COMPANY) Location: Mellor Street Cso 77 Mellor Street, ., Rochdale, Greater Manchester, OL11 5bt Authority: Environment Agency, North West Region Catchment Area: Spodden Reference: 01roc0029 Permit Version: 4 Effective Date: 20th November 2019 Issued Date: 20th November 2019 Revocation Date: Not Supplied Discharge Type: Public Sewage: Storm Sewage Overflow Discharge: Freshwater Stream/River Environment: Receiving Water: River Spodden Status: Varied under EPR 2010 Positional Accuracy: Located by supplier to within 10m	A12NW (W)	768	2	388597 413799

Map ID	Details	Quadrant Reference (Compass Direction)	Estimated Distance From Site	Contact	NGR
13	Discharge Consents Operator: United Utilities Water Limited Property Type: STORM TANK/CSO ON SEWERAGE NETWORK (WATER COMPANY) Location: Mellor Street Cso 77 Mellor Street, ., Rochdale, Greater Manchester, OL11 5bt Authority: Environment Agency, North West Region Catchment Area: Spodden Reference: 01roc0029 Permit Version: 3 Effective Date: 5th February 2016 Issued Date: 5th February 2016 Revocation Date: 19th November 2019 Discharge Type: Public Sewage: Storm Sewage Overflow Discharge: Freshwater Stream/River Environment: Receiving Water: River Roch Status: Varied under EPR 2010 Positional Accuracy: Located by supplier to within 10m	A12NW (W)	779	2	388588 413806
13	Discharge Consents Operator: United Utilities Water Limited Property Type: STORM TANK/CSO ON SEWERAGE NETWORK (WATER COMPANY) Location: Spotland Bridge Cso 35035 Spotland Bridge, Spotland Road, Rochdale, Greater Manchester, OL12 7ag Authority: Environment Agency, North West Region Catchment Area: Not Supplied Reference: 016981350 Permit Version: 3 Effective Date: 14th May 2018 Issued Date: 14th May 2018 Revocation Date: Not Supplied Discharge Type: Public Sewage: Storm Sewage Overflow Discharge: Freshwater Stream/River Environment: Receiving Water: River Spodden Status: Varied under EPR 2010 Positional Accuracy: Located by supplier to within 10m	A12NW (W)	784	2	388590 413830
13	Discharge Consents Operator: United Utilities Water Limited Property Type: STORM TANK/CSO ON SEWERAGE NETWORK (WATER COMPANY) Location: Spotland Bridge Cso 35035 Spotland Bridge, Spotland Road, Rochdale, Greater Manchester, OL12 7ag Authority: Environment Agency, North West Region Catchment Area: Not Supplied Reference: 016981350 Permit Version: 2 Effective Date: 31st March 2007 Issued Date: 20th December 2005 Revocation Date: 13th May 2018 Discharge Type: Public Sewage: Storm Sewage Overflow Discharge: Freshwater Stream/River Environment: Receiving Water: River Spodden Status: Modified (Water Resources Act 1991, Schedule 10 as amended by Environment Act 1995) Positional Accuracy: Located by supplier to within 10m	A12NW (W)	784	2	388590 413830
14	Discharge Consents Operator: United Utilities Water Plc (?) Property Type: STORM TANK/CSO ON SEWERAGE NETWORK (WATER COMPANY) Location: Smith St And John St Cso 35021 Junction Of Smith St And John St, ., Rochdale, Greater Manchester, OL16 1tu Authority: Environment Agency, North West Region Catchment Area: Roch Reference: 016993536 Permit Version: 1 Effective Date: 31st March 2006 Issued Date: 20th January 2006 Revocation Date: 13th May 2018 Discharge Type: Public Sewage: Storm Sewage Overflow Discharge: Freshwater Stream/River Environment: Receiving Water: The River Roch Status: Modified (Water Resources Act 1991, Schedule 10 as amended by Environment Act 1995) Positional Accuracy: Located by supplier to within 10m	A14SE (E)	765	2	390100 413460

Map ID	Details	Quadrant Reference (Compass Direction)	Estimated Distance From Site	Contact	NGR
14	Discharge Consents Operator: United Utilities Water Limited Property Type: STORM TANK/CSO ON SEWERAGE NETWORK (WATER COMPANY) Location: Smith St And John St Cso 35021 Junction Of Smith St And John St, , , Rochdale, Greater Manchester, OL16 1tu Authority: Environment Agency, North West Region Catchment Area: Roch Reference: 016993536 Permit Version: 2 Effective Date: 14th May 2018 Issued Date: 14th May 2018 Revocation Date: Not Supplied Discharge Type: Public Sewage: Storm Sewage Overflow Discharge: Freshwater Stream/River Environment: Receiving Water: River Roch Status: Varied under EPR 2010 Positional Accuracy: Located by supplier to within 10m	A14SE (E)	767	2	390100 413450
14	Discharge Consents Operator: United Utilities Water Limited Property Type: STORM TANK/CSO ON SEWERAGE NETWORK (WATER COMPANY) Location: Smith St And John St Cso 35021 Junction Of Smith St And John St, , , Rochdale, Greater Manchester, OL16 1tu Authority: Environment Agency, North West Region Catchment Area: Roch Reference: 01ROC0039 Permit Version: 2 Effective Date: 1st January 1995 Issued Date: 1st January 1995 Revocation Date: 30th March 2006 Discharge Type: Public Sewage: Storm Sewage Overflow Discharge: Freshwater Stream/River Environment: Receiving Water: The River Roch Status: Consent revoked or revised: New Consent issued (Section 37(1)) Positional Accuracy: Located by supplier to within 100m	A14SE (E)	778	2	390110 413440
14	Discharge Consents Operator: United Utilities Water Limited Property Type: STORM TANK/CSO ON SEWERAGE NETWORK (WATER COMPANY) Location: Smith St And John St Cso 35021 Junction Of Smith St And John St, , , Rochdale, Greater Manchester, OL16 1tu Authority: Environment Agency, North West Region Catchment Area: Not Supplied Reference: 01roc0039 Permit Version: 1 Effective Date: 1st April 1991 Issued Date: Not Supplied Revocation Date: 31st December 1994 Discharge Type: Public Sewage: Storm Sewage Overflow Discharge: Not Supplied Environment: Receiving Water: Not Supplied Status: Authorisation revoked Positional Accuracy: Located by supplier to within 10m	A14SE (E)	778	2	390110 413440
15	Discharge Consents Operator: United Utilities Water Limited Property Type: DOMESTIC PROPERTY (MULTIPLE) (INCL FARM HOUSES) Location: Albion Rd W48, Rochdale, Greater Manchester Authority: Environment Agency, North West Region Catchment Area: Not Given Reference: 01roc0088 Permit Version: 1 Effective Date: 13th May 1993 Issued Date: Not Supplied Revocation Date: 1st January 1995 Discharge Type: Public Sewage: Storm Sewage Overflow Discharge: Unknown Environment: Receiving Water: Unknown Outlet; Licence Status: Revoked Status: Authorisation revoked Positional Accuracy: Located by supplier to within 100m	A7NE (SW)	845	2	388720 412980

Map ID	Details	Quadrant Reference (Compass Direction)	Estimated Distance From Site	Contact	NGR
16	Prosecutions Relating to Controlled Waters Location: Stotts Mill, Bridgeford Road, ROCHDALE, Lancashire, OL11 5BZ Prosecution Text: EA News Release 26/01/1999 (Case 2 of 2), Fined for breaching a licence to abstract water from Stotts Mill on the River Spodden. Prosecution Act: WRA91 s24(1a) & s4(5a) & s206(1)(5) Hearing Date: 26th January 1999 Verdict: Guilty Fine: 5000 Cost: 1000 Positional Accuracy: Manually positioned to the address or location	A12NW (W)	794	2	388537 413612
16	Prosecutions Relating to Controlled Waters Location: Stotts Mill, Bridgefold Road, ROCHDALE, Lancashire, OL11 5BZ Prosecution Text: EA News Release 26/01/1999 (Case 1 of 2), Fined for breaching a licence to abstract water from Stotts Mill on the River Spodden. Prosecution Act: WRA91 s24(1a) & s4(5a) & s206(1)(5) Hearing Date: 26th January 1999 Verdict: Guilty Fine: 5000 Cost: 1000 Positional Accuracy: Manually positioned to the address or location	A12NW (W)	795	2	388537 413617
16	Prosecutions Relating to Controlled Waters Location: Stotts Mill, Mellor Street, ROCHDALE, Lancashire, OL11 Prosecution Text: EA News Release 21/01/1997, Causing poisonous; noxious or polluting matter (trade effluent) to enter into controlled waters. Prosecution Act: WRA91 s85 Hearing Date: 21st July 1997 Verdict: Guilty Fine: 5000 Cost: 488 Positional Accuracy: Manually positioned to the address or location	A12NW (W)	806	2	388525 413600
17	Integrated Pollution Prevention And Control Name: Alexander Drew Limited Location: Alexander Drew, Stott's Mill, Bridgeford Road, Rochdale, OL11 5BZ Authority: Environment Agency, North West Region Permit Reference: Bu8665it Original Permit Ref: Bu8665it Effective Date: 14th April 2010 Status: Revoked Application Type: Application App. Sub Type: New Positional Accuracy: Automatically positioned to the address Activity Code: 6.4 A(1) (B) Activity Description: Coating, Printing And Textiles; Pre-Treating By Washing Etc. Greater Than 10T/Day Primary Activity: Y	A12NW (W)	738	2	388593 413582
18	Integrated Pollution Prevention And Control Name: Lamont Textile Ltd Location: Stott's Mill, Bridgeford Road, Rochdale, OL11 5bz Authority: Environment Agency, North West Region Permit Reference: Bs0019 Original Permit Ref: Bs0019 Effective Date: Not Supplied Status: Valid Application Type: Not Supplied App. Sub Type: Not Supplied Positional Accuracy: Manually positioned to the address or location Activity Code: 6.4 A(1) (B) Activity Description: Coating, Printing And Textiles; Pre-Treating By Washing Etc. Greater Than 10T/Day Primary Activity: Not Supplied	A12NW (W)	774	2	388558 413625
19	Local Authority Pollution Prevention and Controls Name: Farrel Ltd Location: Queensway, Castleton, Rochdale, Greater Manchester, OL11 2PF Authority: Rochdale Metropolitan Borough Council, Environmental Health Department Permit Reference: 36/06 Dated: Not Supplied Process Type: Local Authority Air Pollution Control Description: PG6/28 Rubber processes Status: Authorised Positional Accuracy: Manually positioned to the address or location	A13SE (SE)	306	3	389558 413347

Map ID	Details	Quadrant Reference (Compass Direction)	Estimated Distance From Site	Contact	NGR
20	Local Authority Pollution Prevention and Controls Name: Johnsons Dry Cleaners Location: Dane Street, Rochdale, OL12 Authority: Rochdale Metropolitan Borough Council, Environmental Health Department Permit Reference: 115/09 Dated: Not Supplied Process Type: Local Authority Air Pollution Control Description: PG6/46 Dry cleaning Status: Permitted Positional Accuracy: Manually positioned to the address or location	A13SW (SW)	354	3	389182 413241
21	Local Authority Pollution Prevention and Controls Name: Asda Petrol Site Location: The Old Cricket Ground, Dane Street, ROCHDALE, Lancashire, OL12 6XT Authority: Rochdale Metropolitan Borough Council, Environmental Health Department Permit Reference: 74/09 Dated: Not Supplied Process Type: Local Authority Air Pollution Control Description: PG1/14 Petrol filling station Status: Authorised Positional Accuracy: Manually positioned to the address or location	A8NW (SW)	455	3	389149 413145
22	Local Authority Pollution Prevention and Controls Name: H T H Autos Location: T/a Motorama, Holmes Street, ROCHDALE, Lancashire, OL12 6AG Authority: Rochdale Metropolitan Borough Council, Environmental Health Department Permit Reference: 23 Dated: Not Supplied Process Type: Local Authority Air Pollution Control Description: PG6/34 Respraying of road vehicles Status: Authorised Positional Accuracy: Manually positioned to the address or location	A12SE (SW)	514	3	388880 413318
23	Local Authority Pollution Prevention and Controls Name: Dexine Rubber Company Location: Spotland Bridge Works, Spotland Road, ROCHDALE, Greater Manchester, OL12 6PW Authority: Rochdale Metropolitan Borough Council, Environmental Health Department Permit Reference: P/17/06 Dated: Not Supplied Process Type: Local Authority Air Pollution Control Description: PG6/28 Rubber processes Status: Authorised Positional Accuracy: Manually positioned to the address or location	A12NE (W)	587	3	388767 413735
24	Local Authority Pollution Prevention and Controls Name: Manson Timber Location: Whitworth Road, ROCHDALE, Lancashire, OL12 0RB Authority: Rochdale Metropolitan Borough Council, Environmental Health Department Permit Reference: 1 Dated: Not Supplied Process Type: Local Authority Air Pollution Control Description: PG6/2 Manufacture of timber and wood-based products Status: Site Closed Positional Accuracy: Automatically positioned to the address	A19SW (NE)	696	3	389772 414118
24	Local Authority Pollution Prevention and Controls Name: Whitworth Road Service Station Location: 111 Whitworth Road, ROCHDALE, Lancashire, OL12 0RA Authority: Rochdale Metropolitan Borough Council, Environmental Health Department Permit Reference: 97/09 Dated: Not Supplied Process Type: Local Authority Air Pollution Control Description: PG1/14 Petrol filling station Status: Authorised Positional Accuracy: Manually positioned to the address or location	A19SW (NE)	735	3	389780 414161
25	Local Authority Pollution Prevention and Controls Name: Dexine Rubber Company Location: Spotland Bridge Works, Spotland Road, ROCHDALE, Greater Manchester, OL12 6PW Authority: Rochdale Metropolitan Borough Council, Environmental Health Department Permit Reference: 17 Dated: Not Supplied Process Type: Local Authority Air Pollution Control Description: PG5/4 General waste incineration processes under 1 tonne an hour Status: Authorised Positional Accuracy: Manually positioned to the road within the address or location	A12NW (W)	781	3	388590 413819

Map ID	Details	Quadrant Reference (Compass Direction)	Estimated Distance From Site	Contact	NGR
26	Local Authority Pollution Prevention and Controls Name: Alexander Drew Location: Stotts Mill, Bridgefold Road, ROCHDALE, Lancashire, OL11 5BZ Authority: Rochdale Metropolitan Borough Council, Environmental Health Department Permit Reference: 73 Dated: Not Supplied Process Type: Local Authority Air Pollution Control Description: PG6/8 Textile and fabric coating of finishing processes Status: Authorised Positional Accuracy: Manually positioned to the address or location	A12NW (W)	805	3	388527 413617
27	Local Authority Pollution Prevention and Controls Name: Hope Construction Materials Location: Albion Road, ROCHDALE, Lancashire, OL11 4HQ Authority: Rochdale Metropolitan Borough Council, Environmental Health Department Permit Reference: 11/04 Dated: Not Supplied Process Type: Local Authority Air Pollution Control Description: PG3/1 Blending, packing, loading and use of bulk cement Status: Authorised Positional Accuracy: Automatically positioned to the address	A7NE (SW)	835	3	388789 412929
28	Local Authority Pollution Prevention and Controls Name: Imperial Dry Cleaners Location: 160 Whitworth Road, Rochdale, OL12 0Jg Authority: Rochdale Metropolitan Borough Council, Environmental Health Department Permit Reference: 124/09 Dated: Not Supplied Process Type: Local Authority Pollution Prevention and Control Description: PG6/46 Dry cleaning Status: Permitted Positional Accuracy: Manually positioned to the address or location	A19NW (NE)	913	3	389783 414371
29	Local Authority Pollution Prevention and Controls Name: Taylor Engineering & Plastics Ltd Location: Molesworth Street, ROCHDALE, Lancashire, OL16 2BD Authority: Rochdale Metropolitan Borough Council, Environmental Health Department Permit Reference: P/34/06 Dated: Not Supplied Process Type: Local Authority Air Pollution Control Description: PG6/29 Di-isocyanate processes Status: Authorised Positional Accuracy: Manually positioned to the road within the address or location	A14SE (E)	926	3	390224 413283
30	Local Authority Pollution Prevention and Controls Name: Northern Accident Repair Ltd Location: Wood Street, Rochdale, OL16 5qn Authority: Rochdale Metropolitan Borough Council, Environmental Health Department Permit Reference: 126/09 Dated: Not Supplied Process Type: Local Authority Pollution Prevention and Control Description: PG6/34 Respraying of road vehicles Status: Permitted Positional Accuracy: Manually positioned to the address or location	A9NE (SE)	950	3	390110 413005
31	Local Authority Pollution Prevention and Controls Name: Ceylon Service Station Location: 278 Yorkshire Street, ROCHDALE, Lancashire, OL16 2DR Authority: Rochdale Metropolitan Borough Council, Environmental Health Department Permit Reference: 95/09 Dated: Not Supplied Process Type: Local Authority Air Pollution Control Description: PG1/14 Petrol filling station Status: Authorised Positional Accuracy: Automatically positioned to the address	A14NE (E)	958	3	390240 413898
32	Local Authority Pollution Prevention and Controls Name: Molesworth Street Service Station Location: Molesworth Street, ROCHDALE, Lancashire, OL16 1TP Authority: Rochdale Metropolitan Borough Council, Environmental Health Department Permit Reference: Not Given Dated: Not Supplied Process Type: Local Authority Air Pollution Control Description: PG1/14 Petrol filling station Status: Authorised Positional Accuracy: Manually positioned to the address or location	A9NE (SE)	981	3	390235 413159

Map ID	Details	Quadrant Reference (Compass Direction)	Estimated Distance From Site	Contact	NGR
33	Local Authority Pollution Prevention and Controls Name: Taylor Engineering & Plastics Location: 3 March Street, Rochdale, Lancashire, OL16 2AP Authority: Rochdale Metropolitan Borough Council, Environmental Health Department Permit Reference: 135/11 Dated: Not Supplied Process Type: Local Authority Pollution Prevention and Control Description: PG6/23 Coating of metal and plastic Status: Permitted Positional Accuracy: Manually positioned to the road within the address or location	A14SE (E)	993	3	390286 413256
	Nearest Surface Water Feature	A13SW (SW)	208	-	389229 413381
34	Pollution Incidents to Controlled Waters Property Type: Not Given Location: Greater Manchester Authority: Environment Agency, North West Region Pollutant: Unknown Note: None Affected; Oil Reported Incident Date: 10th June 1996 Incident Reference: 96622611 Catchment Area: Roch Receiving Water: Not Given Cause of Incident: Other Incident/Unknown Incident Severity: Category 3 - Minor Incident Positional Accuracy: Located by supplier to within 100m	A13SW (SW)	146	2	389200 413500
34	Pollution Incidents to Controlled Waters Property Type: Not Given Location: Greater Manchester Authority: Environment Agency, North West Region Pollutant: Oils - Diesel (Including Agricultural) Note: River Roch; Oil Incident Date: 7th June 1996 Incident Reference: 96621257 Catchment Area: Roch Receiving Water: Not Given Cause of Incident: Accidental Spillage/Leakage Incident Severity: Category 3 - Minor Incident Positional Accuracy: Located by supplier to within 100m	A13SW (SW)	149	2	389200 413495
35	Pollution Incidents to Controlled Waters Property Type: Not Given Location: Greater Manchester Authority: Environment Agency, North West Region Pollutant: Unknown Note: None Affected; Oil Reported Incident Date: 14th August 1996 Incident Reference: 96621802 Catchment Area: Roch Receiving Water: Not Given Cause of Incident: Other Incident/Unknown Incident Severity: Category 3 - Minor Incident Positional Accuracy: Located by supplier to within 100m	A13SE (E)	171	2	389500 413500
36	Pollution Incidents to Controlled Waters Property Type: Not Given Location: Greater Manchester Authority: Environment Agency, North West Region Pollutant: Unknown Note: River Roch; None Pollution Found Incident Date: 22nd July 1995 Incident Reference: 95621835 Catchment Area: Roch Receiving Water: Not Given Cause of Incident: Other Incident/Unknown Incident Severity: Category 3 - Minor Incident Positional Accuracy: Located by supplier to within 100m	A13SW (SW)	209	2	389200 413400
37	Pollution Incidents to Controlled Waters Property Type: Not Given Location: Greater Manchester Authority: Environment Agency, North West Region Pollutant: Unknown Note: River Roch; No Pollution Found Incident Date: 21st June 1995 Incident Reference: 95621492 Catchment Area: Roch Receiving Water: Not Given Cause of Incident: Other Incident/Unknown Incident Severity: Category 3 - Minor Incident Positional Accuracy: Located by supplier to within 100m	A13NW (NW)	264	2	389100 413700

Map ID	Details	Quadrant Reference (Compass Direction)	Estimated Distance From Site	Contact	NGR
38	Pollution Incidents to Controlled Waters Property Type: Not Given Location: Greater Manchester Authority: Environment Agency, North West Region Pollutant: Rubble/Litter Or Solids Note: Hey Brook; Solid Refuse Incident Date: 25th February 1996 Incident Reference: 96620468 Catchment Area: Roch Receiving Water: Not Given Cause of Incident: Miscellaneous/Other Pollution Type Incident Severity: Category 3 - Minor Incident Positional Accuracy: Located by supplier to within 100m	A13NE (NE)	279	2	389500 413800
39	Pollution Incidents to Controlled Waters Property Type: Boats/Ships Location: Greater Manchester Authority: Environment Agency, North West Region Pollutant: Unknown Note: None Seen Incident Date: 11th October 1994 Incident Reference: 94622241 Catchment Area: Roch Receiving Water: Groundwater Cause of Incident: Other Incident/Unknown Incident Severity: Category 3 - Minor Incident Positional Accuracy: Located by supplier to within 100m	A13SE (SE)	306	2	389600 413400
40	Pollution Incidents to Controlled Waters Property Type: WSC Sewage, Sewerage & Supply: Northumbrian Water Ltd Location: River Roch, Hopwood Hall College, Greater Manchester Authority: Environment Agency, North West Region Pollutant: Crude Sewage Note: Not Supplied Incident Date: 6th August 1999 Incident Reference: 31075 Catchment Area: Roch Receiving Water: River Stretch (Freshwater) Cause of Incident: Drainage Failures : Combined Sewer Failure Incident Severity: Category 3 - Minor Incident Positional Accuracy: Located by supplier to within 100m	A8NW (S)	363	2	389300 413200
41	Pollution Incidents to Controlled Waters Property Type: Not Given Location: Greater Manchester Authority: Environment Agency, North West Region Pollutant: Unknown Note: None Affected; Oil Reported Incident Date: 2nd September 1996 Incident Reference: 96621956 Catchment Area: Roch Receiving Water: Not Given Cause of Incident: Other Incident/Unknown Incident Severity: Category 3 - Minor Incident Positional Accuracy: Located by supplier to within 100m	A12NE (W)	546	2	388800 413700
42	Pollution Incidents to Controlled Waters Property Type: Not Given Location: Diesel In Red Brook At, Confluence With Roch Authority: Environment Agency, North West Region Pollutant: Oils - Diesel (Including Agricultural) Note: Confluence With Roch; Red Brook; Diesel Incident Date: 20th November 1997 Incident Reference: 97621944 Catchment Area: Roch Receiving Water: Freshwater Stream/River Cause of Incident: Unknown Incident Severity: Category 3 - Minor Incident Positional Accuracy: Located by supplier to within 100m	A7NE (SW)	637	2	388805 413205
42	Pollution Incidents to Controlled Waters Property Type: No Premises Identified Location: Bury Road Behind, Oakenrod Sc Authority: Environment Agency, North West Region Pollutant: Organic Chemicals : Mineral & Synthetic Oils Note: Not Supplied Incident Date: 14th January 1999 Incident Reference: 471 Catchment Area: Roch Receiving Water: Not Given Cause of Incident: Not Given Incident Severity: Category 3 - Minor Incident Positional Accuracy: Located by supplier to within 100m	A7NE (SW)	640	2	388805 413200

Map ID	Details	Quadrant Reference (Compass Direction)	Estimated Distance From Site	Contact	NGR
42	Pollution Incidents to Controlled Waters Property Type: Not Given Location: Greater Manchester Authority: Environment Agency, North West Region Pollutant: Unknown Note: River Roch; None Pollution Found Incident Date: 16th August 1995 Incident Reference: 95622104 Catchment Area: Roch Receiving Water: Not Given Cause of Incident: Other Incident/Unknown Incident Severity: Category 3 - Minor Incident Positional Accuracy: Located by supplier to within 100m	A7NE (SW)	643	2	388805 413195
42	Pollution Incidents to Controlled Waters Property Type: Private Sewage (Non-PLC): Sewerage Systems Location: Location Description Not Available Authority: Environment Agency, North West Region Pollutant: Storm Sewage Note: River Roch; Crude Sewage Incident Date: 3rd March 1994 Incident Reference: 94620396 Catchment Area: Roch Receiving Water: Not Given Cause of Incident: Miscellaneous/Other Pollution Type Incident Severity: Category 2 - Significant Incident Positional Accuracy: Located by supplier to within 100m	A7NE (SW)	644	2	388800 413200
42	Pollution Incidents to Controlled Waters Property Type: Not Given Location: Greater Manchester Authority: Environment Agency, North West Region Pollutant: Unknown Note: No Pollution Found Incident Date: 19th April 1996 Incident Reference: 96620843 Catchment Area: Irwell Receiving Water: Not Given Cause of Incident: Other Incident/Unknown Incident Severity: Category 3 - Minor Incident Positional Accuracy: Located by supplier to within 100m	A7NE (SW)	647	2	388800 413195
43	Pollution Incidents to Controlled Waters Property Type: Not Given Location: Greater Manchester Authority: Environment Agency, North West Region Pollutant: Unknown Note: River Roch Incident Date: 8th November 1995 Incident Reference: 95622735 Catchment Area: Roch Receiving Water: Not Given Cause of Incident: Other Incident/Unknown Incident Severity: Category 3 - Minor Incident Positional Accuracy: Located by supplier to within 100m	A14SW (E)	662	2	390001 413501
44	Pollution Incidents to Controlled Waters Property Type: Private Sewage (Non-PLC): Sewerage Systems Location: Location Description Not Available Authority: Environment Agency, North West Region Pollutant: Crude Sewage Note: River Roch Incident Date: 28th June 1994 Incident Reference: 94621411 Catchment Area: Roch Receiving Water: Not Given Cause of Incident: Sewer Maintenance Incident Severity: Category 3 - Minor Incident Positional Accuracy: Located by supplier to within 100m	A7NE (SW)	705	2	388800 413100
45	Pollution Incidents to Controlled Waters Property Type: Spillage; Accident - Static Site Location: Greater Manchester Authority: Environment Agency, North West Region Pollutant: Chemicals - Detergents/Surfactant Note: River Spodden; Detergent Incident Date: 1st November 1996 Incident Reference: 96622307 Catchment Area: Spodden Receiving Water: Not Given Cause of Incident: Accidental Spillage/Leakage Incident Severity: Category 3 - Minor Incident Positional Accuracy: Located by supplier to within 100m	A12SW (W)	734	2	388600 413500

Map ID	Details	Quadrant Reference (Compass Direction)	Estimated Distance From Site	Contact	NGR
45	Pollution Incidents to Controlled Waters Property Type: Not Given Location: Greater Manchester Authority: Environment Agency, North West Region Pollutant: Chemicals - Paints / Dyes Note: River Spodden; Dye & Cotton Fibres Incident Date: 19th January 1996 Incident Reference: 96620123 Catchment Area: Roch Receiving Water: Not Given Cause of Incident: Not Given Incident Severity: Category 3 - Minor Incident Positional Accuracy: Located by supplier to within 100m	A12SW (W)	734	2	388600 413495
46	Pollution Incidents to Controlled Waters Property Type: Not Given Location: Greater Manchester Authority: Environment Agency, North West Region Pollutant: Chemicals - Paints / Dyes Note: Spodden; Textile Effluent Incident Date: 14th August 1996 Incident Reference: 96621787 Catchment Area: Spodden Receiving Water: Not Given Cause of Incident: Blocked Sewer Incident Severity: Category 2 - Significant Incident Positional Accuracy: Located by supplier to within 100m	A12SW (W)	750	2	388600 413400
47	Pollution Incidents to Controlled Waters Property Type: Not Given Location: Location Description Not Available Authority: Environment Agency, North West Region Pollutant: Rubble/Litter Or Solids Note: River Roch Incident Date: 2nd March 1995 Incident Reference: 95620440 Catchment Area: Roch Receiving Water: Not Given Cause of Incident: Miscellaneous/Other Pollution Type Incident Severity: Category 3 - Minor Incident Positional Accuracy: Located by supplier to within 100m	A14SE (E)	761	2	390100 413500
48	Pollution Incidents to Controlled Waters Property Type: Not Given Location: Greater Manchester Authority: Environment Agency, North West Region Pollutant: Unknown Note: No Pollution Found Incident Date: 10th November 1995 Incident Reference: 95622762 Catchment Area: Roch Receiving Water: Not Given Cause of Incident: Other Incident/Unknown Incident Severity: Category 3 - Minor Incident Positional Accuracy: Located by supplier to within 100m	A8SW (S)	762	2	389300 412800
49	Pollution Incidents to Controlled Waters Property Type: Not Given Location: Greater Manchester Authority: Environment Agency, North West Region Pollutant: Unknown Note: None Affected; None Pollution Found Incident Date: 8th May 1996 Incident Reference: 96620976 Catchment Area: Spodden Receiving Water: Not Given Cause of Incident: Other Incident/Unknown Incident Severity: Category 3 - Minor Incident Positional Accuracy: Located by supplier to within 100m	A12NW (W)	764	2	388600 413795
50	Pollution Incidents to Controlled Waters Property Type: Private Sewage (Non-PLC): Sewerage Systems Location: Location Description Not Available Authority: Environment Agency, North West Region Pollutant: Storm Sewage Note: River Roch; Sewage Debris Incident Date: 14th July 1995 Incident Reference: 95621765 Catchment Area: Roch Receiving Water: Not Given Cause of Incident: High Flow Incident Severity: Category 3 - Minor Incident Positional Accuracy: Located by supplier to within 100m	A14NE (E)	770	2	390100 413700

Map ID	Details	Quadrant Reference (Compass Direction)	Estimated Distance From Site	Contact	NGR
51	Pollution Incidents to Controlled Waters Property Type: Not Given Location: Greater Manchester Authority: Environment Agency, North West Region Pollutant: Unknown Note: No Pollution Found Incident Date: 3rd June 1996 Incident Reference: 96621177 Catchment Area: Roch Receiving Water: Not Given Cause of Incident: Other Incident/Unknown Incident Severity: Category 3 - Minor Incident Positional Accuracy: Located by supplier to within 100m	A12SW (W)	833	2	388500 413500
51	Pollution Incidents to Controlled Waters Property Type: Spillage; Accident In Transit Location: Greater Manchester Authority: Environment Agency, North West Region Pollutant: Chemicals - Detergents/Surfactant Note: River Roch; Detergent Incident Date: 3rd September 1996 Incident Reference: 96621962 Catchment Area: Roch Receiving Water: Not Given Cause of Incident: Road Traffic Accident Incident Severity: Category 3 - Minor Incident Positional Accuracy: Located by supplier to within 100m	A12SW (W)	834	2	388500 413495
52	Pollution Incidents to Controlled Waters Property Type: Not Given Location: Greater Manchester Authority: Environment Agency, North West Region Pollutant: Unknown Note: None Affected; None Pollution Found Incident Date: 17th October 1996 Incident Reference: 96622308 Catchment Area: Roch Receiving Water: Not Given Cause of Incident: Other Incident/Unknown Incident Severity: Category 3 - Minor Incident Positional Accuracy: Located by supplier to within 100m	A7NE (SW)	846	2	388700 413000
53	Pollution Incidents to Controlled Waters Property Type: Private Sewage (Non-PLC): Sewerage Systems Location: Location Description Not Available Authority: Environment Agency, North West Region Pollutant: Crude Sewage Note: River Roch Incident Date: 24th October 1995 Incident Reference: 95622622 Catchment Area: Roch Receiving Water: Not Given Cause of Incident: Blocked Sewer Incident Severity: Category 3 - Minor Incident Positional Accuracy: Located by supplier to within 100m	A14SE (E)	874	2	390200 413400
53	Pollution Incidents to Controlled Waters Property Type: Not Given Location: Greater Manchester Authority: Environment Agency, North West Region Pollutant: Unknown Note: River Roch; No Pollution Found Incident Date: 14th March 1995 Incident Reference: 95620521 Catchment Area: Roch Receiving Water: Not Given Cause of Incident: Other Incident/Unknown Incident Severity: Category 3 - Minor Incident Positional Accuracy: Located by supplier to within 100m	A14SE (E)	875	2	390200 413395
54	Pollution Incidents to Controlled Waters Property Type: Not Given Location: Location Description Not Available Authority: Environment Agency, North West Region Pollutant: Oils - Unknown Note: Tributary Sudden Brook Incident Date: 11th April 1995 Incident Reference: 95620789 Catchment Area: Roch Receiving Water: Not Given Cause of Incident: Other Incident/Unknown Incident Severity: Category 3 - Minor Incident Positional Accuracy: Located by supplier to within 100m	A8SW (S)	924	2	389000 412700

Map ID	Details	Quadrant Reference (Compass Direction)	Estimated Distance From Site	Contact	NGR
55	Pollution Incidents to Controlled Waters Property Type: Not Given Location: Greater Manchester Authority: Environment Agency, North West Region Pollutant: Unknown Note: None Affected; Solvents Reported Incident Date: 30th October 1996 Incident Reference: 96622262 Catchment Area: Spodden Receiving Water: Not Given Cause of Incident: Other Incident/Unknown Incident Severity: Category 3 - Minor Incident Positional Accuracy: Located by supplier to within 100m	A17SW (NW)	935	2	388500 414000
56	Pollution Incidents to Controlled Waters Property Type: Water Company Sewage: Surface Water Outfall Location: Shawclough Brook Authority: Environment Agency, North West Region Pollutant: Sewage - Wrong Connection Note: Drain Contents Grey & Smells Unpleasant Incident Date: 24th November 1998 Incident Reference: SO982052 Catchment Area: Roch Receiving Water: Freshwater Stream/River Cause of Incident: Wrong Connection Incident Severity: Category 3 - Minor Incident Positional Accuracy: Located by supplier to within 100m	A17NE (NW)	964	2	388700 414300
57	Pollution Incidents to Controlled Waters Property Type: Not Given Location: Location Description Not Available Authority: Environment Agency, North West Region Pollutant: Oils - Diesel (Including Agricultural) Note: River Roch/Moss Bk Incident Date: 22nd November 1993 Incident Reference: 93622163 Catchment Area: Roch Receiving Water: Not Given Cause of Incident: Unknown Incident Severity: Category 2 - Significant Incident Positional Accuracy: Located by supplier to within 100m	A14SE (E)	972	2	390300 413400
57	Pollution Incidents to Controlled Waters Property Type: Not Given Location: Location Description Not Available Authority: Environment Agency, North West Region Pollutant: Miscellaneous - Natural Note: River Roch Incident Date: 7th July 1995 Incident Reference: 95621670 Catchment Area: Roch Receiving Water: Not Given Cause of Incident: Miscellaneous/Other Pollution Type Incident Severity: Category 3 - Minor Incident Positional Accuracy: Located by supplier to within 100m	A14SE (E)	973	2	390300 413395
57	Pollution Incidents to Controlled Waters Property Type: Boats/Ships Location: Greater Manchester Authority: Environment Agency, North West Region Pollutant: Unknown Note: None Seen Incident Date: 6th July 1994 Incident Reference: 94621493 Catchment Area: Roch Receiving Water: Groundwater Cause of Incident: Other Incident/Unknown Incident Severity: Category 3 - Minor Incident Positional Accuracy: Located by supplier to within 100m	A14SE (E)	977	2	390305 413400
58	Pollution Incidents to Controlled Waters Property Type: Private Sewage (Non-PLC): Sewerage Systems Location: Location Description Not Available Authority: Environment Agency, North West Region Pollutant: Crude Sewage Note: River Roch Incident Date: 17th December 1993 Incident Reference: 93622304 Catchment Area: Roch Receiving Water: Not Given Cause of Incident: Unknown Incident Severity: Category 2 - Significant Incident Positional Accuracy: Located by supplier to within 100m	A7SE (SW)	990	2	388700 412800

Map ID	Details	Quadrant Reference (Compass Direction)	Estimated Distance From Site	Contact	NGR
59	Pollution Incidents to Controlled Waters Property Type: Not Given Location: Greater Manchester Authority: Environment Agency, North West Region Pollutant: Miscellaneous - Fire water / Foam Note: None Affected; Fire Water Run-Off Incident Date: 21st April 1996 Incident Reference: 96620853 Catchment Area: Roch Receiving Water: Not Given Cause of Incident: Fire Incident Severity: Category 3 - Minor Incident Positional Accuracy: Located by supplier to within 100m	A14SE (E)	994	2	390300 413300
60	Prosecutions Relating to Authorised Processes Location: Sabre House, Brimrod Mill, Corporation Road, ROCHDALE, Lancashire, OL11 4HJ Prosecution Text: Approx 1100 Tyres Kept On The Site Without A Waste Management Licence Prosecution Act: Epa90 S33(1)(B) & S33(6) Hearing Date: 9th July 2002 Verdict: Guilty Fine: 3000 Costs: 1180.39 Positional Accuracy: Manually positioned to the road within the address or location	A7SE (SW)	837	2	388842 412884
	River Quality Name: Roch GQA Grade: River Quality C Reach: Stanney Bk To Rochdale Stw Estimated Distance (km): 4.5 Flow Rate: Flow less than 5 cumecs Flow Type: River Year: 2000	A13SE (SE)	152	2	389443 413450
	River Quality Name: Spodden GQA Grade: River Quality B Reach: Qsl At Facit Station To Roch Estimated Distance (km): 7.5 Flow Rate: Flow less than 0.62 cumecs Flow Type: River Year: 2000	A12SE (SW)	551	2	388871 413261

Map ID	Details	Quadrant Reference (Compass Direction)	Estimated Distance From Site	Contact	NGR
61	River Quality Chemistry Sampling Points Name: Spodden Reach: QSI At Facit Station To Roch Estimated Distance: 7.50 Objective: Not Supplied Positional Accuracy: Located by supplier to within 10m Year: 1990 GQA Grade: River Quality Chemistry GQA Grade C - Fairly Good Compliance: Not Supplied Year: 1993 GQA Grade: River Quality Chemistry GQA Grade B - Good Compliance: Not Supplied Year: 1994 GQA Grade: River Quality Chemistry GQA Grade A - Very Good Compliance: Not Supplied Year: 1995 GQA Grade: River Quality Chemistry GQA Grade A - Very Good Compliance: Not Supplied Year: 1996 GQA Grade: River Quality Chemistry GQA Grade A - Very Good Compliance: Not Supplied Year: 1997 GQA Grade: River Quality Chemistry GQA Grade A - Very Good Compliance: Not Supplied Year: 1998 GQA Grade: River Quality Chemistry GQA Grade A - Very Good Compliance: Not Supplied Year: 1999 GQA Grade: River Quality Chemistry GQA Grade A - Very Good Compliance: Not Supplied Year: 2000 GQA Grade: River Quality Chemistry GQA Grade A - Very Good Compliance: Not Supplied Year: 2001 GQA Grade: River Quality Chemistry GQA Grade A - Very Good Compliance: Not Supplied Year: 2002 GQA Grade: River Quality Chemistry GQA Grade A - Very Good Compliance: Not Supplied Year: 2003 GQA Grade: River Quality Chemistry GQA Grade A - Very Good Compliance: Not Supplied Year: 2004 GQA Grade: River Quality Chemistry GQA Grade A - Very Good Compliance: Not Supplied Year: 2005 GQA Grade: River Quality Chemistry GQA Grade A - Very Good Compliance: Not Supplied Year: 2006 GQA Grade: River Quality Chemistry GQA Grade A - Very Good Compliance: Not Supplied Year: 2007 GQA Grade: River Quality Chemistry GQA Grade A - Very Good Compliance: Not Supplied Year: 2008 GQA Grade: River Quality Chemistry GQA Grade A - Very Good Compliance: Not Supplied Year: 2009 GQA Grade: River Quality Chemistry GQA Grade A - Very Good Compliance: Not Supplied	A12SE (SW)	507	2	388920 413268
62	Substantiated Pollution Incident Register Authority: Environment Agency - North West Region, South Area Incident Date: 15th November 2001 Incident Reference: 42930 Water Impact: Category 2 - Significant Incident Air Impact: Category 4 - No Impact Land Impact: Category 4 - No Impact Positional Accuracy: Located by supplier to within 10m Pollutant: Sewage Materials: Process Effluent	A12SW (W)	673	2	388659 413526
63	Substantiated Pollution Incident Register Authority: Environment Agency - North West Region, South Area Incident Date: 23rd May 2001 Incident Reference: 6501 Water Impact: Category 2 - Significant Incident Air Impact: Category 4 - No Impact Land Impact: Category 4 - No Impact Positional Accuracy: Located by supplier to within 100m Pollutant: Pollutant Not Identified: Not Identified	A12SW (W)	833	2	388500 413500

Map ID	Details	Quadrant Reference (Compass Direction)	Estimated Distance From Site	Contact	NGR
64	Substantiated Pollution Incident Register Authority: Environment Agency - North West Region, South Area Incident Date: 10th June 2003 Incident Reference: 164561 Water Impact: Category 4 - No Impact Air Impact: Category 3 - Minor Incident Land Impact: Category 2 - Significant Incident Positional Accuracy: Located by supplier to within 10m Pollutant: Atmospheric Pollutants and Effects: Smoke Pollutant: Specific Waste Materials: Tyres	A7SE (SW)	986	2	388754 412763
65	Water Abstractions Operator: Holcroft Castings & Forgings Ltd Licence Number: 2569002173 Permit Version: Not Supplied Location: Two Wells And Borehole, Rochdale Works, ROCHDALE Authority: Environment Agency, North West Region Abstraction: Cooling Abstraction Type: Not Supplied Source: Groundwater Daily Rate (m3): 23 Yearly Rate (m3): 7274 Details: Licence Status: Revoked Authorised Start: Not Supplied Authorised End: Not Supplied Permit Start Date: Not Supplied Permit End Date: Not Supplied Positional Accuracy: Located by supplier to within 100m	A14NW (NE)	565	2	389800 413900
66	Water Abstractions Operator: Transport For Greater Manchester Licence Number: Nw/069/0002/003 Permit Version: 2 Location: River Roch At Rochdale Weir Authority: Environment Agency, North West Region Abstraction: Environmental: Remedial River/Wetland Support: Transfer Between Sources Abstraction Type: Water may be abstracted from a single point Source: Surface Daily Rate (m3): Not Supplied Yearly Rate (m3): Not Supplied Details: Not Supplied Authorised Start: 01 April Authorised End: 31 March Permit Start Date: 23rd June 2011 Permit End Date: Not Supplied Positional Accuracy: Located by supplier to within 10m	A14SW (SE)	622	2	389916 413325
66	Water Abstractions Operator: Greater Manchester Passenger Transport Executive Licence Number: Nw/069/0002/003 Permit Version: 1 Location: River Roch At Rochdale Weir Authority: Environment Agency, North West Region Abstraction: Environmental: Remedial River/Wetland Support: Transfer Between Sources Abstraction Type: Water may be abstracted from a single point Source: Surface Daily Rate (m3): Not Supplied Yearly Rate (m3): Not Supplied Details: Not Supplied Authorised Start: 01 April Authorised End: 31 March Permit Start Date: 15th June 2010 Permit End Date: Not Supplied Positional Accuracy: Located by supplier to within 10m	A14SW (SE)	622	2	389916 413325
66	Water Abstractions Operator: Transport For Greater Manchester Licence Number: Nw/069/0002/001 Permit Version: 2 Location: River Roch At Rochdale Weir Authority: Environment Agency, North West Region Abstraction: Production Of Energy: Hydroelectric Power Generation Abstraction Type: Water may be abstracted from a single point Source: Surface Daily Rate (m3): Not Supplied Yearly Rate (m3): Not Supplied Details: Rochdale Weir, Rochdale Authorised Start: 01 April Authorised End: 31 March Permit Start Date: 1st April 2015 Permit End Date: Not Supplied Positional Accuracy: Located by supplier to within 10m	A14SW (SE)	623	2	389917 413325

Map ID	Details	Quadrant Reference (Compass Direction)	Estimated Distance From Site	Contact	NGR
66	Water Abstractions Operator: Greater Manchester Passenger Transport Executive Licence Number: Nw/069/0002/001 Permit Version: 1 Location: River Roch At Rochdale Weir Authority: Environment Agency, North West Region Abstraction: Production Of Energy: Hydroelectric Power Generation Abstraction Type: Water may be abstracted from a single point Source: Surface Daily Rate (m3): Not Supplied Yearly Rate (m3): Not Supplied Details: Rochdale Weir, Rochdale Authorised Start: 01 April Authorised End: 31 March Permit Start Date: 15th June 2010 Permit End Date: Not Supplied Positional Accuracy: Located by supplier to within 10m	A14SW (SE)	623	2	389917 413325
67	Water Abstractions Operator: Alexander Drew Ltd. Licence Number: 2569002050 Permit Version: 102 Location: Borehole At Premises, Spotland, Rochdale Authority: Environment Agency, North West Region Abstraction: Textiles And Leather: Process Water Abstraction Type: Water may be abstracted from a single point Source: Groundwater Daily Rate (m3): Not Supplied Yearly Rate (m3): Not Supplied Details: At Bridgefold Road, Rochdale Authorised Start: 01 January Authorised End: 31 December Permit Start Date: 1st April 2003 Permit End Date: Not Supplied Positional Accuracy: Located by supplier to within 100m	A12SE (W)	634	2	388700 413500
67	Water Abstractions Operator: Alexander Drew Ltd Licence Number: 2569002050 Permit Version: 102 Location: Borehole At Premises Spotland Rochdale Authority: Environment Agency, North West Region Abstraction: Textiles And Leather: Process Water Abstraction Type: Water may be abstracted from a single point Source: Groundwater Daily Rate (m3): Not Supplied Yearly Rate (m3): Not Supplied Details: At Bridgefold Road, Rochdale Authorised Start: 01 January Authorised End: 31 December Permit Start Date: 1st April 2003 Permit End Date: Not Supplied Positional Accuracy: Located by supplier to within 100m	A12SE (W)	634	2	388700 413500
67	Water Abstractions Operator: Alexander Drew & Sons Ltd Licence Number: 2569002050 Permit Version: 101 Location: Borehole At Premises, Spotland, Rochdale Authority: Environment Agency, North West Region Abstraction: Textiles And Leather: Process Water Abstraction Type: Water may be abstracted from a single point Source: Groundwater Daily Rate (m3): 682 Yearly Rate (m3): 136380 Details: At Bridgefold Road, Rochdale Authorised Start: 01 January Authorised End: 31 December Permit Start Date: 2nd May 2000 Permit End Date: Not Supplied Positional Accuracy: Located by supplier to within 100m	A12SE (W)	634	2	388700 413500

Map ID	Details	Quadrant Reference (Compass Direction)	Estimated Distance From Site	Contact	NGR
68	Water Abstractions Operator: Rochdale M B C Licence Number: 2569002147 Permit Version: Not Supplied Location: Borehole, Public Baths, ROCHDALE, Lancashire Authority: Environment Agency, North West Region Abstraction: Boiler Feed & Private Water Supplies (Domestic) Abstraction Type: Not Supplied Source: Groundwater Daily Rate (m3): 68 Yearly Rate (m3): 14774 Details: Additional Purpose: Domestic - household; Licence Status: Revoked Authorised Start: Not Supplied Authorised End: Not Supplied Permit Start Date: Not Supplied Permit End Date: Not Supplied Positional Accuracy: Located by supplier to within 100m	A14SE (E)	978	2	390305 413395
	Water Abstractions Operator: Greater Manchester Waste Disposal Licence Number: 2365 Permit Version: Not Supplied Location: Premises, ROCHDALE, Lancashire Authority: Environment Agency, North West Region Abstraction: Cooling Abstraction Type: Not Supplied Source: River Daily Rate (m3): 582000 Yearly Rate (m3): 211000000 Details: River Roch; Status: Revoked; Lapsed Or Cancelled Authorised Start: Not Supplied Authorised End: Not Supplied Permit Start Date: Not Supplied Permit End Date: Not Supplied Positional Accuracy: Located by supplier to within 100m	A15SW (E)	1091	2	390400 413300
	Water Abstractions Operator: Greater Manchester Waste Disposal Licence Number: 2569002210 Permit Version: Not Supplied Location: River Roch, ROCHDALE Authority: Environment Agency, North West Region Abstraction: Cooling Abstraction Type: Not Supplied Source: Surface Daily Rate (m3): 582 Yearly Rate (m3): 211000 Details: Licence Status: Revoked Authorised Start: Not Supplied Authorised End: Not Supplied Permit Start Date: Not Supplied Permit End Date: Not Supplied Positional Accuracy: Located by supplier to within 100m	A15SW (E)	1092	2	390400 413295
	Water Abstractions Operator: Riverside Trading Ltd Licence Number: 2569002268 Permit Version: 100 Location: Foxholes Brook At Fieldhouse Industrial Estate, Rochdale Authority: Environment Agency, North West Region Abstraction: Other Industrial/Commercial/Public Services: Non-Evaporative Cooling Abstraction Type: Water may be abstracted from a single point Source: Surface Daily Rate (m3): 168 Yearly Rate (m3): 37800 Details: Land At Fieldhouse Industrial Estate, Rochdale Authorised Start: 01 January Authorised End: 31 December Permit Start Date: 10th November 1998 Permit End Date: Not Supplied Positional Accuracy: Located by supplier to within 100m	A24SW (N)	1279	2	389700 414800

Map ID	Details	Quadrant Reference (Compass Direction)	Estimated Distance From Site	Contact	NGR
	Water Abstractions Operator: John Bright And Brothers Ltd. Licence Number: 2569002013 Permit Version: Not Supplied Location: Foxholes Brook, Fieldhouse Mills, ROCHDALE, Lancashire Authority: Environment Agency, North West Region Abstraction: Boiler Feed & Cooling Abstraction Type: Not Supplied Source: Surface Daily Rate (m3): 336 Yearly Rate (m3): 57853 Details: Additional Purpose: Cooling; Licence Status: Revoked Authorised Start: Not Supplied Authorised End: Not Supplied Permit Start Date: Not Supplied Permit End Date: Not Supplied Positional Accuracy: Located by supplier to within 100m	A24SW (N)	1311	2	389800 414800
	Water Abstractions Operator: John Bright And Brothers Ltd. Licence Number: 2569002011 Permit Version: Not Supplied Location: Catchpit Fed By Shawclough Brook, ROCHDALE, Lancashire Authority: Environment Agency, North West Region Abstraction: Boiler Feed Abstraction Type: Not Supplied Source: River Daily Rate (m3): 87 Yearly Rate (m3): 5682 Details: Licence Status: Revoked Authorised Start: Not Supplied Authorised End: Not Supplied Permit Start Date: Not Supplied Permit End Date: Not Supplied Positional Accuracy: Located by supplier to within 100m	A23NW (N)	1429	2	389301 415001
	Water Abstractions Operator: Flexitallic Ltd Licence Number: 2569002018 Permit Version: 101 Location: Lodge Fed By R Spodden At Rochdale Authority: Environment Agency, North West Region Abstraction: Other Industrial/Commercial/Public Services: Boiler Feed Abstraction Type: Water may be abstracted from a single point Source: Surface Daily Rate (m3): 4546 Yearly Rate (m3): 1500200 Details: Premises At Rochdale Authorised Start: 01 January Authorised End: 31 December Permit Start Date: 11th April 1997 Permit End Date: Not Supplied Positional Accuracy: Located by supplier to within 100m	A16NE (NW)	1463	2	388200 414500
	Water Abstractions Operator: Flexitallic Ltd Licence Number: 2569002018 Permit Version: 101 Location: Lodge Fed By R Spodden At Rochdale Authority: Environment Agency, North West Region Abstraction: Other Industrial/Commercial/Public Services: General Cooling (Existing Licences Only) (Low Loss) Abstraction Type: Water may be abstracted from a single point Source: Surface Daily Rate (m3): Not Supplied Yearly Rate (m3): Not Supplied Details: Premises At Rochdale Authorised Start: 01 January Authorised End: 31 December Permit Start Date: 11th April 1997 Permit End Date: Not Supplied Positional Accuracy: Located by supplier to within 10m	A16NE (NW)	1463	2	388200 414500

Map ID	Details	Quadrant Reference (Compass Direction)	Estimated Distance From Site	Contact	NGR
	Water Abstractions Operator: Flexitallic Ltd Licence Number: 2569002018 Permit Version: 101 Location: Lodge Fed By R Spodden At Rochdale Authority: Environment Agency, North West Region Abstraction: Other Industrial/Commercial/Public Services: Process Water Abstraction Type: Water may be abstracted from a single point Source: Surface Daily Rate (m3): Not Supplied Yearly Rate (m3): Not Supplied Details: Premises At Rochdale Authorised Start: 01 January Authorised End: 31 December Permit Start Date: 11th April 1997 Permit End Date: Not Supplied Positional Accuracy: Located by supplier to within 10m	A16NE (NW)	1463	2	388200 414500
	Water Abstractions Operator: British Millerrain 1922 Co Ltd Licence Number: 2569002249 Permit Version: 100 Location: River Roch At Melloroid Works Belfield Road Authority: Environment Agency, North West Region Abstraction: Other Industrial/Commercial/Public Services: Process Water Abstraction Type: Water may be abstracted from a single point Source: Surface Daily Rate (m3): 1136 Yearly Rate (m3): 213662 Details: Land/Premises At Melloroid Works Authorised Start: 01 January Authorised End: 31 December Permit Start Date: 4th November 1991 Permit End Date: Not Supplied Positional Accuracy: Located by supplier to within 100m	A15NE (E)	1477	2	390800 413800
	Water Abstractions Operator: J & J Makin Convertors Ltd Licence Number: 2569002076 Permit Version: 100 Location: Rochdale Canal At Rochdale, Lancs Authority: Environment Agency, North West Region Abstraction: Other Industrial/Commercial/Public Services: Boiler Feed Abstraction Type: Water may be abstracted from a single point Source: Surface Daily Rate (m3): 391 Yearly Rate (m3): 136380 Details: Premises At Norwich Street, Rochdale Authorised Start: 01 January Authorised End: 31 December Permit Start Date: 1st April 1993 Permit End Date: Not Supplied Positional Accuracy: Located by supplier to within 100m	A4NE (SE)	1586	2	390300 412300
	Water Abstractions Operator: Joseph Travis Ltd. Licence Number: 2569002041 Permit Version: Not Supplied Location: Hey Brook, Red Lane, ROCHDALE, Lancashire Authority: Environment Agency, North West Region Abstraction: Agricultural Spray Irrigation (Summer) & Boiler Feed Abstraction Type: Not Supplied Source: Surface Daily Rate (m3): 105 Yearly Rate (m3): 11592 Details: Additional Purpose: Boiler feed; Licence Status: Revoked Authorised Start: Not Supplied Authorised End: Not Supplied Permit Start Date: Not Supplied Permit End Date: Not Supplied Positional Accuracy: Located by supplier to within 100m	A25SW (NE)	1627	2	390600 414600

Map ID	Details	Quadrant Reference (Compass Direction)	Estimated Distance From Site	Contact	NGR
	Water Abstractions Operator: Riggs Ltd Licence Number: 2569002113 Permit Version: Not Supplied Location: Rochdale, ROCHDALE, Lancashire Authority: Environment Agency, North West Region Abstraction: Boiler Feed Abstraction Type: Not Supplied Source: Canal Daily Rate (m3): 27 Yearly Rate (m3): 4319 Details: Rochdale Canal Authorised Start: Not Supplied Authorised End: Not Supplied Permit Start Date: Not Supplied Permit End Date: Not Supplied Positional Accuracy: Located by supplier to within 100m	A5NW (SE)	1714	2	390600 412400
	Water Abstractions Operator: Joseph Travis Limited Licence Number: 2569002041 Permit Version: Not Supplied Location: Hey Brook, Red Lane, ROCHDALE, Lancashire Authority: Environment Agency, North West Region Abstraction: Agricultural Spray Irrigation (Summer) Abstraction Type: Not Supplied Source: Groundwater Daily Rate (m3): 105 Yearly Rate (m3): 11592 Details: Additional Purpose: Boiler feed; Licence Status: Revoked Authorised Start: Not Supplied Authorised End: Not Supplied Permit Start Date: Not Supplied Permit End Date: Not Supplied Positional Accuracy: Located by supplier to within 100m	A25SW (NE)	1760	2	390600 414800
	Water Abstractions Operator: Sealocrete Pla Ltd Licence Number: 2569002107 Permit Version: 100 Location: Rochdale Canal At Queensway, Rochdale Authority: Environment Agency, North West Region Abstraction: Other Industrial/Commercial/Public Services: Boiler Feed Abstraction Type: Water may be abstracted from a single point Source: Surface Daily Rate (m3): 45 Yearly Rate (m3): 10456 Details: Dicken Green Mill, Queensway Authorised Start: 01 January Authorised End: 31 December Permit Start Date: 1st April 2008 Permit End Date: Not Supplied Positional Accuracy: Located by supplier to within 10m	A4SE (SE)	1762	2	390070 411960
	Water Abstractions Operator: Sealocrete Pla Ltd Licence Number: 2569002107 Permit Version: 100 Location: Rochdale Canal At Queensway, Rochdale Authority: Environment Agency, North West Region Abstraction: Other Industrial/Commercial/Public Services: General Cooling (Existing Licences Only) (Low Loss) Abstraction Type: Water may be abstracted from a single point Source: Surface Daily Rate (m3): Not Supplied Yearly Rate (m3): Not Supplied Details: Dicken Green Mill, Queensway Authorised Start: 01 January Authorised End: 31 December Permit Start Date: 1st April 2008 Permit End Date: Not Supplied Positional Accuracy: Located by supplier to within 10m	A4SE (SE)	1762	2	390070 411960

Map ID	Details	Quadrant Reference (Compass Direction)	Estimated Distance From Site	Contact	NGR
	Water Abstractions Operator: Quorum Estates Limited Licence Number: 2569002171 Permit Version: Not Supplied Location: Caldershaw Lodge, Caldershaw Mills Authority: Environment Agency, North West Region Abstraction: Boiler Feed & Manufacturing & Cooling Abstraction Type: Not Supplied Source: Reservoir/Pond Daily Rate (m3): 7956 Yearly Rate (m3): 1363800 Details: Additional Purposes: Cooling; Boiler feed; Licence Status: Revoked Authorised Start: Not Supplied Authorised End: Not Supplied Permit Start Date: Not Supplied Permit End Date: Not Supplied Positional Accuracy: Located by supplier to within 100m	A16NW (NW)	1827	2	387700 414395
	Water Abstractions Operator: Caldershaw Dyeing Co Ltd Licence Number: 2569002245 Permit Version: 100 Location: Caldershaw Lodge , Caldershaw Centrerochdale Authority: Environment Agency, North West Region Abstraction: Other Industrial/Commercial/Public Services: Process Water Abstraction Type: Water may be abstracted from a single point Source: Surface Daily Rate (m3): 2300 Yearly Rate (m3): 841010 Details: Premises At Caldershaw Centre Authorised Start: 01 January Authorised End: 31 December Permit Start Date: 8th June 1995 Permit End Date: Not Supplied Positional Accuracy: Located by supplier to within 100m	A16NW (NW)	1829	2	387700 414400
	Water Abstractions Operator: Rochdale Sheet Metal Co Ltd Licence Number: 2569002100 Permit Version: 100 Location: Jackwell Fed By Rochdale Canal@ Premises,Globe Machine Works Authority: Environment Agency, North West Region Abstraction: Other Industrial/Commercial/Public Services: Boiler Feed Abstraction Type: Water may be abstracted from a single point Source: Surface Daily Rate (m3): 7 Yearly Rate (m3): 1023 Details: Premises At Globe Machine Works Authorised Start: 01 January Authorised End: 31 December Permit Start Date: 1st August 1989 Permit End Date: Not Supplied Positional Accuracy: Located by supplier to within 100m	A5NE (SE)	1887	2	390900 412500
	Water Abstractions Operator: Park Yarns Rochdale Ltd Licence Number: 2569002012 Permit Version: 100 Location: Reservoir Fed By Buckley Brk At Rochdale Authority: Environment Agency, North West Region Abstraction: Other Industrial/Commercial/Public Services: Boiler Feed Abstraction Type: Water may be abstracted from a single point Source: Surface Daily Rate (m3): 39 Yearly Rate (m3): 3384 Details: Premises, Park Mill, Rochdale Authorised Start: 01 January Authorised End: 31 December Permit Start Date: 1st May 1981 Permit End Date: Not Supplied Positional Accuracy: Located by supplier to within 100m	A25SE (NE)	1901	2	390700 414900

Map ID	Details	Quadrant Reference (Compass Direction)	Estimated Distance From Site	Contact	NGR
	Water Abstractions Operator: Quorum Estates Limited Licence Number: 2569002157 Permit Version: Not Supplied Location: Healey Hall Pit, Top Pit Shaft; Bankhouse Pit , & Caldershaw Borehole Authority: Environment Agency, North West Region Abstraction: Boiler Feed & Manufacturing & Cooling Abstraction Type: Not Supplied Source: Groundwater Daily Rate (m3): 0 Yearly Rate (m3): 0 Details: Additional Purposes: Cooling; Boiler feed; Licence Status: Revoked Authorised Start: Not Supplied Authorised End: Not Supplied Permit Start Date: Not Supplied Permit End Date: Not Supplied Positional Accuracy: Located by supplier to within 100m	(NW)	1917	2	387600 414395
	Water Abstractions Operator: Caldershaw Dyeing Co Ltd Licence Number: 2569002242 Permit Version: 100 Location: Borehole At Caldershaw Centre Authority: Environment Agency, North West Region Abstraction: Other Industrial/Commercial/Public Services: Process Water Abstraction Type: Water may be abstracted from a single point Source: Groundwater Daily Rate (m3): 2300 Yearly Rate (m3): 841010 Details: Premises At Caldershaw Centre Authorised Start: 01 January Authorised End: 31 December Permit Start Date: 8th June 1995 Permit End Date: Not Supplied Positional Accuracy: Located by supplier to within 100m	(NW)	1919	2	387600 414400
	Water Abstractions Operator: J & J Makin Ltd. Licence Number: 2569002097 Permit Version: Not Supplied Location: Rochdale Canal, Moss Bridge Road, ROCHDALE, Lancashire Authority: Environment Agency, North West Region Abstraction: Boiler Feed Abstraction Type: Not Supplied Source: Canal Daily Rate (m3): 9 Yearly Rate (m3): 3410 Details: Licence Status: Lapsed Authorised Start: Not Supplied Authorised End: Not Supplied Permit Start Date: Not Supplied Permit End Date: Not Supplied Positional Accuracy: Located by supplier to within 100m	A5NE (SE)	1945	2	390900 412400
	Water Abstractions Operator: Dunphy Combustion Ltd Licence Number: 2569002178 Permit Version: 101 Location: Catchpit Fed By Surface Drainage At Premises, Rochdale Authority: Environment Agency, North West Region Abstraction: Other Industrial/Commercial/Public Services: Boiler Feed Abstraction Type: Water may be abstracted from a single point Source: Surface Daily Rate (m3): Not Supplied Yearly Rate (m3): Not Supplied Details: Premises, Queensway, Rochdale Authorised Start: 01 January Authorised End: 31 December Permit Start Date: 12th February 1991 Permit End Date: Not Supplied Positional Accuracy: Located by supplier to within 10m	(SE)	1962	2	390200 411800

Map ID	Details	Quadrant Reference (Compass Direction)	Estimated Distance From Site	Contact	NGR
	Water Abstractions Operator: Dunphy Oil & Gas Burners Ltd Licence Number: 2569002178 Permit Version: 100 Location: Catchpit Fed By Surface Drainage At Premises, Rochdale Authority: Environment Agency, North West Region Abstraction: Other Industrial/Commercial/Public Services: Boiler Feed Abstraction Type: Water may be abstracted from a single point Source: Surface Daily Rate (m3): 34 Yearly Rate (m3): 2318 Details: Premises, Queensway, Rochdale Authorised Start: 01 January Authorised End: 31 December Permit Start Date: 27th March 1981 Permit End Date: Not Supplied Positional Accuracy: Located by supplier to within 100m	(SE)	1962	2	390200 411800
69	Water Industry Act Referrals Name: Ad (Realisations) Ltd (Dissolved) Location: AD (REALISATIONS) LTD (DISSOLVED), STOTT'S MILL, BRIDGEFORD ROAD, BRIDGEFORD ROAD, ROCHDALE, ROCHDALE, OL11 5BZ Authority: Environment Agency, North West Region Permit Reference: BC3579 Dated: 2nd November 1998 Process Type: Permissions or amendments to discharge under the Water Industry Act 1991 Description: Processes which result in the discharge of Special Category effluents under The Trade Effluents (Prescribed Processes and Substances) Regulations Status: Application received by the EA but is not yet authorised Positional Accuracy: Manually positioned to the address or location	A12NW (W)	731	2	388599 413582
69	Water Industry Act Referrals Name: Ad (Realisations) Ltd (Dissolved) Location: AD (REALISATIONS) LTD (DISSOLVED), STOTT'S MILL, BRIDGEFORD ROAD, BRIDGEFORD ROAD, ROCHDALE, ROCHDALE, OL11 5BZ Authority: Environment Agency, North West Region Permit Reference: BC3587 Dated: 2nd November 1998 Process Type: Permissions or amendments to discharge under the Water Industry Act 1991 Description: Processes which result in the discharge of Special Category effluents under The Trade Effluents (Prescribed Processes and Substances) Regulations Status: Application received by the EA but is not yet authorised Positional Accuracy: Located by supplier to within 100m	A12NW (W)	731	2	388600 413600
69	Water Industry Act Referrals Name: Ad (Realisations) Ltd (Dissolved) Location: AD (REALISATIONS) LTD (DISSOLVED), STOTTS MILL, BRIDGEFORD ROAD, STOTTS MILL, ROCHDALE, OL11 5BZ Authority: Environment Agency, North West Region Permit Reference: AW4810 Dated: 19th August 1996 Process Type: Permissions or amendments to discharge under the Water Industry Act 1991 Description: Processes which result in the discharge of Special Category effluents under The Trade Effluents (Prescribed Processes and Substances) Regulations Status: Application received by the EA but is not yet authorised Positional Accuracy: Located by supplier to within 100m	A12NW (W)	731	2	388600 413600
70	Water Industry Act Referrals Name: United Springs Ltd Location: UNITED SPRINGS LTD, MANDALE PARK, NORMAN ROAD, NORMAN ROAD, ROCHDALE, LANCASHIRE, OL11 4HP Authority: Environment Agency, North West Region Permit Reference: BB6505 Dated: 15th July 1998 Process Type: Permissions or amendments to discharge under the Water Industry Act 1991 Description: Processes which result in the discharge of Special Category effluents under The Trade Effluents (Prescribed Processes and Substances) Regulations Status: Application received by the EA but is not yet authorised Positional Accuracy: Manually positioned to the road within the address or location	A7SE (SW)	825	2	388850 412892

Map ID	Details	Quadrant Reference (Compass Direction)	Estimated Distance From Site	Contact	NGR
	Groundwater Vulnerability Map Combined Classification: Secondary Superficial Aquifer - High Vulnerability Combined Vulnerability: High Combined Aquifer: Productive Bedrock Aquifer, Productive Superficial Aquifer Pollutant Speed: High Bedrock Flow: Well Connected Fractures Dilution: >550 mm/year Baseflow Index: >70% Superficial: >90% Patchiness: Superficial Thickness: >10m Superficial Recharge: High	A13SW (E)	0	4	389336 413567
	Groundwater Vulnerability - Soluble Rock Risk None				
	Bedrock Aquifer Designations Aquifer Designation: Secondary Aquifer - A	A13SW (E)	0	4	389336 413567
	Superficial Aquifer Designations Aquifer Designation: Secondary Aquifer - A	A13SW (E)	0	4	389336 413567
	Extreme Flooding from Rivers or Sea without Defences Type: Extent of Extreme Flooding from Rivers or Sea without Defences Flood Plain Type: Fluvial Models Boundary Accuracy: As Supplied	A13SW (S)	99	2	389336 413463
	Flooding from Rivers or Sea without Defences Type: Extent of Flooding from Rivers or Sea without Defences Flood Plain Type: Fluvial Models Boundary Accuracy: As Supplied	A13SW (SW)	201	2	389245 413381
	Areas Benefiting from Flood Defences None				
	Flood Water Storage Areas None				
	Flood Defences None				
71	OS Water Network Lines Watercourse Form: Inland river Watercourse Length: 677.4 Watercourse Level: On ground surface Permanent: True Watercourse Name: River Roch Catchment Name: Mersey Primacy: 1	A13SW (SW)	214	5	389226 413376
72	OS Water Network Lines Watercourse Form: Inland river Watercourse Length: 180.9 Watercourse Level: Underground Permanent: True Watercourse Name: River Roch Catchment Name: Mersey Primacy: 1	A13SE (SE)	334	5	389564 413315
73	OS Water Network Lines Watercourse Form: Inland river Watercourse Length: 67.0 Watercourse Level: On ground surface Permanent: True Watercourse Name: River Roch Catchment Name: Mersey Primacy: 1	A13SE (SE)	342	5	389614 413357
74	OS Water Network Lines Watercourse Form: Inland river Watercourse Length: 210.2 Watercourse Level: Underground Permanent: True Watercourse Name: River Roch Catchment Name: Mersey Primacy: 1	A13SE (SE)	372	5	389671 413390

Map ID	Details	Quadrant Reference (Compass Direction)	Estimated Distance From Site	Contact	NGR
75	OS Water Network Lines Watercourse Form: Inland river Watercourse Length: 1522.2 Watercourse Level: On ground surface Permanent: True Watercourse Name: River Roch Catchment Name: Mersey Primacy: 1	A8NW (SW)	426	5	389083 413216
76	OS Water Network Lines Watercourse Form: Inland river Watercourse Length: 112.5 Watercourse Level: On ground surface Permanent: True Watercourse Name: River Spodden Catchment Name: Mersey Primacy: 1	A8NW (SW)	426	5	389083 413216
77	OS Water Network Lines Watercourse Form: Inland river Watercourse Length: 1576.1 Watercourse Level: On ground surface Permanent: True Watercourse Name: River Spodden Catchment Name: Mersey Primacy: 1	A12SE (SW)	484	5	388973 413237
78	OS Water Network Lines Watercourse Form: Inland river Watercourse Length: 3.3 Watercourse Level: On ground surface Permanent: True Watercourse Name: Not Supplied Catchment Name: Mersey Primacy: 1	A12SE (SW)	484	5	388973 413237
79	OS Water Network Lines Watercourse Form: Inland river Watercourse Length: 84.1 Watercourse Level: On ground surface Permanent: True Watercourse Name: River Roch Catchment Name: Mersey Primacy: 1	A14SW (E)	548	5	389871 413421
80	OS Water Network Lines Watercourse Form: Inland river Watercourse Length: 112.0 Watercourse Level: On ground surface Permanent: True Watercourse Name: Not Supplied Catchment Name: Mersey Primacy: 1	A12SE (SW)	579	5	388828 413278
81	OS Water Network Lines Watercourse Form: Inland river Watercourse Length: 110.2 Watercourse Level: On ground surface Permanent: True Watercourse Name: Not Supplied Catchment Name: Mersey Primacy: 1	A12SE (SW)	593	5	388821 413261
82	OS Water Network Lines Watercourse Form: Inland river Watercourse Length: 41.4 Watercourse Level: On ground surface Permanent: True Watercourse Name: River Roch Catchment Name: Mersey Primacy: 2	A14SW (E)	614	5	389914 413341
83	OS Water Network Lines Watercourse Form: Inland river Watercourse Length: 35.0 Watercourse Level: On ground surface Permanent: True Watercourse Name: River Roch Catchment Name: Mersey Primacy: 1	A14SW (E)	615	5	389920 413355

Map ID	Details	Quadrant Reference (Compass Direction)	Estimated Distance From Site	Contact	NGR
84	OS Water Network Lines Watercourse Form: Inland river Watercourse Length: 1413.2 Watercourse Level: On ground surface Permanent: True Watercourse Name: River Roch Catchment Name: Mersey Primacy: 1	A14SW (SE)	632	5	389925 413321
85	OS Water Network Lines Watercourse Form: Inland river Watercourse Length: 33.8 Watercourse Level: On ground surface Permanent: True Watercourse Name: Not Supplied Catchment Name: Mersey Primacy: 1	A17NE (NW)	971	5	388795 414381
86	OS Water Network Lines Watercourse Form: Inland river Watercourse Length: 80.1 Watercourse Level: On ground surface Permanent: True Watercourse Name: Shawclough Brook Catchment Name: Mersey Primacy: 1	A17NE (NW)	987	5	388754 414372
87	OS Water Network Lines Watercourse Form: Inland river Watercourse Length: 42.2 Watercourse Level: On ground surface Permanent: True Watercourse Name: Not Supplied Catchment Name: Mersey Primacy: 1	A17NE (NW)	988	5	388808 414409
88	OS Water Network Lines Watercourse Form: Inland river Watercourse Length: 41.7 Watercourse Level: On ground surface Permanent: True Watercourse Name: Shawclough Brook Catchment Name: Mersey Primacy: 1	A17NE (NW)	995	5	388762 414387
89	OS Water Network Lines Watercourse Form: Inland river Watercourse Length: 16.3 Watercourse Level: On ground surface Permanent: True Watercourse Name: Not Supplied Catchment Name: Mersey Primacy: 1	A7SW (SW)	998	5	388603 412881

Map ID	Details	Quadrant Reference (Compass Direction)	Estimated Distance From Site	Contact	NGR
90	Historical Landfill Sites Licence Holder: Not Supplied Location: Eden Street and Grimble Street, Rochdale, Greater Manchester Name: Central Tip Operator Location: Not Supplied Boundary Accuracy: As Supplied Provider Reference: EAHLD15716 First Input Date: Not Supplied Last Input Date: Not Supplied Specified Waste: Not Supplied Type: EA Waste Ref: 0 Regis Ref: Not Supplied WRC Ref: Not Supplied BGS Ref: Not Supplied Other Ref: D072	A13SW (W)	344	2	388999 413479
91	Historical Landfill Sites Licence Holder: Not Supplied Location: Sandy Brow, Rochdale, Greater Manchester Name: Sandy Brow, Rochdale Operator Location: Not Supplied Boundary Accuracy: As Supplied Provider Reference: EAHLD15721 First Input Date: Not Supplied Last Input Date: Not Supplied Specified Waste: Not Supplied Type: EA Waste Ref: 0 Regis Ref: Not Supplied WRC Ref: Not Supplied BGS Ref: Not Supplied Other Ref: D075	A7NE (SW)	708	2	388712 413222
92	Historical Landfill Sites Licence Holder: Not Supplied Location: Regent Street, Rochdale, Greater Manchester Name: Carrex Metals Limited Operator Location: Not Supplied Boundary Accuracy: As Supplied Provider Reference: EAHLD15703 First Input Date: Not Supplied Last Input Date: Not Supplied Specified Waste: Not Supplied Type: EA Waste Ref: 0 Regis Ref: Not Supplied WRC Ref: Not Supplied BGS Ref: Not Supplied Other Ref: D085	A19SE (NE)	932	2	390045 414181
93	Historical Landfill Sites Licence Holder: Rochdale Borough Planning and Estates Officer Location: Taylor Street and Greenbank Road, Rochdale Name: Disused Railway cutting between Operator Location: Not Supplied Boundary Accuracy: As Supplied Provider Reference: EAHLD15698 First Input Date: 30th April 1988 Last Input Date: 31st October 1988 Specified Waste: Deposited Waste included Inert Waste Type: EA Waste Ref: 0 Regis Ref: Not Supplied WRC Ref: 4200/9358 BGS Ref: Not Supplied Other Ref: D086, RD/LIC/504/88	A19NW (NE)	999	2	389962 414353
94	Integrated Pollution Control Registered Waste Sites Name: Greater Manchester Waste Ltd Location: Rochdale Incineration Plant, Entwisle Road, ROCHDALE, Lancashire, OL16 2JE Authority: Environment Agency, North West Region Permit Reference: AM0244 Dated: 15th February 1994 Process Type: IPC minor (non-substantial) variation to previous variation Description: 5.1 A (C) Incineration within the Waste Disposal Industry Status: Authorisation revoked Positional Accuracy: Automatically positioned to the address	A14SE (E)	973	2	390311 413474

Map ID	Details	Quadrant Reference (Compass Direction)	Estimated Distance From Site	Contact	NGR
94	Integrated Pollution Control Registered Waste Sites Name: Greater Manchester Waste Ltd Location: Rochdale Incineration Plant, Entwisle Road, ROCHDALE, Lancashire, OL16 2JE Authority: Environment Agency, North West Region Permit Reference: AG8381 Dated: 30th July 1993 Process Type: IPC application for process that was regulated by HMIP for air releases under previous legislation Description: 5.1 A (C) Incineration within the Waste Disposal Industry Status: Authorisation superseded by a substantial or non substantial variation Positional Accuracy: Automatically positioned to the address	A14SE (E)	973	2	390311 413479
95	Licensed Waste Management Facilities (Locations) Licence Number: 50013 Location: Mazda & Mitsubishi Spares, Corporation Road, Rochdale, Lancashire, OL11 4HJ Operator Name: Mr Arshad Mahmood & Mr Shiraz Khan Operator Location: Not Supplied Authority: Environment Agency - North West Region, South Area Site Category: Vehicle Depollution Facility <5000 tps Licence Status: Modified Issued: 30th April 1999 Last Modified: 28th February 2012 Expires: Not Supplied Suspended: Not Supplied Revoked: Not Supplied Surrendered: Not Supplied IPPC Reference: Not Supplied Positional Accuracy: Located by supplier to within 10m	A7NE (SW)	799	2	388779 412986
95	Licensed Waste Management Facilities (Locations) Licence Number: 50175 Location: Mandale Park, Corporation Road, Rochdale, Lancashire, OL11 4HJ Operator Name: Ikram Muhammad Operator Location: Not Supplied Authority: Environment Agency - North West Region, South Area Site Category: Metal Recycling Sites (Vehicle Dismantlers) Licence Status: Transferred Issued: 5th December 2003 Last Modified: Not Supplied Expires: Not Supplied Suspended: Not Supplied Revoked: Not Supplied Surrendered: Not Supplied IPPC Reference: Not Supplied Positional Accuracy: Located by supplier to within 10m	A7NE (SW)	816	2	388762 412979
96	Licensed Waste Management Facilities (Locations) Licence Number: 50089 Location: Rochdale Depot, Princess Street, Rochdale, Lancashire, OL12 0HA Operator Name: Balfour Beatty Living Places Ltd Operator Location: Not Supplied Authority: Environment Agency - North West Region, South Area Site Category: Household, Commercial And Industrial Transfer Stations Licence Status: Transferred Issued: 31st July 2002 Last Modified: 31st January 2008 Expires: Not Supplied Suspended: Not Supplied Revoked: Not Supplied Surrendered: Not Supplied IPPC Reference: Not Supplied Positional Accuracy: Located by supplier to within 10m	A19SW (NE)	848	2	389954 414157
97	Licensed Waste Management Facilities (Locations) Licence Number: 100110 Location: Brimrod Yard, Corporation Road, Sparth Bottoms, Rochdale, Lancashire, OL11 4HJ Operator Name: Mohammed Saeed Operator Location: Not Supplied Authority: Environment Agency - North West Region, South Area Site Category: End of Life Vehicles Licence Status: Modified Issued: 26th September 2007 Last Modified: 29th July 2009 Expires: Not Supplied Suspended: Not Supplied Revoked: Not Supplied Surrendered: Not Supplied IPPC Reference: Not Supplied Positional Accuracy: Located by supplier to within 10m	A7SE (SW)	935	2	388750 412830

Map ID	Details	Quadrant Reference (Compass Direction)	Estimated Distance From Site	Contact	NGR
98	Licensed Waste Management Facilities (Locations) Licence Number: 53747 Location: Land/premises At, Regent Street, Rochdale, Lancashire, OL12 0HQ Operator Name: P Casey Enviro Ltd Operator Location: Not Supplied Authority: Environment Agency - North West Region, South Area Site Category: Household, Commercial And Industrial Transfer Stations Licence Status: Transferred Issued: 24th December 1991 Last Modified: 28th September 2001 Expires: Not Supplied Suspended: Not Supplied Revoked: Not Supplied Surrendered: Not Supplied IPPC Reference: Not Supplied Positional Accuracy: Located by supplier to within 10m	A19SE (NE)	943	2	390037 414206
99	Licensed Waste Management Facilities (Locations) Licence Number: 53747 Location: Regent Street, Rochdale, Lancashire, OL12 0HQ Operator Name: S I T A (Lancashire) Ltd Operator Location: Lancashire House, 24 , Preston, Lancashire, PR1 3JJ Authority: Environment Agency - North West Region, South Area Site Category: Household, Commercial And Industrial Transfer Stations Licence Status: Modified Issued: 24th December 1991 Last Modified: 28th September 2001 Expires: Not Supplied Suspended: Not Supplied Revoked: Not Supplied Surrendered: Not Supplied IPPC Reference: Not Supplied Positional Accuracy: Located by supplier to within 100m	A19NW (NE)	1000	2	389900 414400
	Local Authority Landfill Coverage Name: Rochdale Metropolitan Borough Council - Has no landfill data to supply		0	3	389336 413567
100	Registered Waste Transfer Sites Licence Holder: Park Pit Landfill Ltd Licence Reference: 00556/T01 Site Location: Regent Street, ROCHDALE, Lancashire, OL12 0HP Operator Location: PO Box 54, Rydings Road, Wardle, ROCHDALE, Lancashire, OL12 9PS Authority: Environment Agency - North West Region, South Area Site Category: Transfer Max Input Rate: Medium (Equal to or greater than 25,000 and less than 75,000 tonnes per year) Waste Source: No known restriction on source of waste Restrictions: Licence Status: Operational as far as is known Dated: 1st December 1991 Preceded By: Not Given Licence: Superseded By: Not Given Licence: Positional Accuracy: Manually positioned to the road within the address or location Boundary Quality: Not Supplied Authorised Waste: Bonded Asbestos Sheet/Piping Gmwda Group 1 - Non/V.Slow Decomp.Wast Gmwda Group 2 - Slow Decomp./Slight So Gmwda Group 3 - Decomp./Sol.Waste = No Household As < 10% Of Skipwaste Max.Waste Permitted By Licence- Stated Plaster Prohibited Waste Ash, Clinker Boiler Scale, Slag Clinical Wastes Cosmetic Products Drums Explosive Waste Fibrous Forms Of Asbestos Foundry Sand Gas Under Pressure Gmwda Group 5 - Chemical/Toxic Waste Incinerator Residues Liquid/Sludge Wastes Malodorous Waste Pretreated Waste Not Permit By Lic Sewage Soap Special Wastes Veg. Food, Animal Carcasses Violently Reactive Waste	A19SW (NE)	932	2	390000 414230

Map ID	Details	Quadrant Reference (Compass Direction)	Estimated Distance From Site	Contact	NGR
101	Registered Waste Transfer Sites Licence Holder: Greater Manchester Waste Ltd Licence Reference: 01009 Site Location: Rochdale Incinerator Site, Entwistle Road, Rochdale, Lancashire, OL16 2je Operator Location: PO Box 151, Higher Swan Lane, BOLTON, Lancashire, BL3 3WW Authority: Environment Agency - North West Region, South Area Site Category: Transfer Max Input Rate: Small (Equal to or greater than 10,000 and less than 25,000 tonnes per year) Waste Source: No known restriction on source of waste Restrictions: Licence Status: Operational as far as is knownOperational Dated: 3rd April 1991 Preceded By: 01009 (R/004/79) Licence: Superseded By: Not Given Licence: Positional Accuracy: Located by supplier to within 100m Boundary Quality: Not Supplied Authorised Waste: Household, Com. & Ind. Waste Maximum Storage In Licence Prohibited Waste: Difficult Wastes (As In Wmp.26) Ukw 29.13.02 Organic Chemicals - Solvent/Other Waste Distillation Residues	A14SE (E)	973	2	390310 413470
102	Registered Waste Treatment or Disposal Sites Licence Holder: Arshad Mahmood & Shiraz Khan Licence Reference: Eawm150013 Site Location: Mandale Park, Corporation Road, Rochdale, Lancashire, OL11 4hj Operator Location: Mandale Park, Corporation Road, Rochdale, Lancashire, OL11 4hj Authority: Environment Agency - North West Region, South Area Site Category: Scrapyard Max Input Rate: Very Small (Less than 10,000 tonnes per year) Waste Source: No known restriction on source of waste Restrictions: Licence Status: Operational as far as is knownOperational Dated: 30th April 1999 Preceded By: Not Given Licence: Superseded By: Not Given Licence: Positional Accuracy: Located by supplier to within 100m Boundary Quality: Not Supplied Authorised Waste: Old / New / Modified Licence, Wastes Not To Hand Ukw 23.04.03 Vehicles/Vehicle Parts (Metal)	A7NE (SW)	859	2	388730 412950
103	Registered Waste Treatment or Disposal Sites Licence Holder: G.M.W.D.A. Licence Reference: 01009 (R/004/79) Site Location: Rochdale Incinerator Site, Entwistle Road, Rochdale, Lancashire, OL16 2je Operator Location: Blackfriars House, Parsonage, MANCHESTER, Greater Manchester, M3 2JA Authority: Environment Agency - North West Region, South Area Site Category: Incineration Max Input Rate: Large (Equal to or greater than 75,000 and less than 250,000 tonnes per year) Waste Source: No known restriction on source of waste Restrictions: Licence Status: Record supersededSuperseded Dated: 22nd June 1979 Preceded By: Not Given Licence: Superseded By: 01009 Licence: Positional Accuracy: Located by supplier to within 100m Boundary Quality: Not Supplied Authorised Waste: Animal And Food Wastes Cellulose Wastes (Natural/Synth.) Contaminated Materials \$ Empty Used Containers Fine Chemicals And Biocides Fuels, Oils, Greases House, Com + Ind.Waste Household + Commercial Waste Interceptor Waste, Tar, Paint Etc \$ Miscellaneous Wastes Organic Acids + Related Cmpds Organic Compounds Polymeric Material, Products/Scrap Polymeric Materials And Precursors Scrap Rubber (Including Tyres) Toxic Metal Compounds Waste Treated Timber	A14SE (E)	973	2	390310 413470

Map ID	Details	Quadrant Reference (Compass Direction)	Estimated Distance From Site	Contact	NGR
104	Control of Major Accident Hazards Sites (COMAH) Name: National Grid Gas Plc Location: Rochdale Holder Station, Dane Street, Rochdale, Greater Manchester, OL11 4ES Reference: Not Supplied Type: Lower Tier Status: Active Positional Accuracy: Manually positioned to the address or location	A8NW (SW)	660	6	389076 412954
105	Control of Major Accident Hazards Sites (COMAH) Name: Transco Plc Location: Rochdale Gasholder Station, Dane Street, ROCHDALE, Lancashire, OL11 4ES Reference: 1038377 Type: Lower Tier Status: Active Positional Accuracy: Manually positioned to the address or location	A8NW (SW)	727	6	389006 412912
106	Notification of Installations Handling Hazardous Substances (NIHHS) Name: Transco Location: Rochdale (East), Dane Street, Rochdale, OL11 4Es Status: Not Active Positional Accuracy: Manually positioned to the address or location	A8NW (SW)	726	6	389003 412915
107	Planning Hazardous Substance Consents Name: British Gas Plc Location: Rochdale (East And West) Holder Stations, Dane Street, Rochdale, OL11 3es Authority: Rochdale Metropolitan Borough Council Application Ref: 00/D37592 Hazardous Substance: Liquefied extremely flammable gas (including LPG) and natural gas (whether liquefied or not) Maximum Quantity: 91.08 Application date: 28th April 2000 Decision: Deemed Consent Granted Positional Accuracy: Manually positioned within the geographical locality	A8NW (S)	596	7	389116 413006
107	Planning Hazardous Substance Consents Name: British Gas Plc Location: Dane Street, ROCHDALE, Lancashire, OL11 4ES Authority: Rochdale Metropolitan Borough Council Application Ref: 92/D28632 Hazardous Substance: Liquefied extremely flammable gas (including LPG) and natural gas (whether liquefied or not) Maximum Quantity: 190.26 Application date: 15th September 1992 Decision: Deemed Consent Granted Positional Accuracy: Manually positioned to the address or location	A8NW (SW)	628	7	389085 412984
107	Planning Hazardous Substance Consents Name: British Gas Plc Location: Rochdale East Holder Statio, Dane Street, Rochdale, Lancashire, OL11 4ez Authority: Rochdale Metropolitan Borough Council Application Ref: D37592 Hazardous Substance: Liquefied extremely flammable gas (including LPG) and natural gas (whether liquefied or not) Maximum Quantity: 99.18 Application date: 28th April 2000 Decision: Deemed Consent Granted Positional Accuracy: Manually positioned to the address or location	A8NW (S)	670	7	389080 412941

Map ID	Details	Quadrant Reference (Compass Direction)	Estimated Distance From Site	Contact	NGR
	BGS 1:625,000 Solid Geology Description: Pennine Lower Coal Measures Formation And South Wales Lower Coal Measures Formation (Undifferentiated)	A13SW (E)	0	1	389336 413567
108	BGS Recorded Mineral Sites Site Name: Coptrod Wood Location: Mitchell Hey, Rochdale, Lancashire Source: British Geological Survey, National Geoscience Information Service Reference: 96558 Type: Opencast Status: Ceased Operator: Unknown Operator Operator Location: Not Supplied Periodic Type: Carboniferous Geology: Pennine Lower Coal Measures Formation Commodity: Sandstone Positional Accuracy: Located by supplier to within 10m	A7NE (SW)	595	1	388843 413224
109	BGS Recorded Mineral Sites Site Name: Coptrod Quarry Location: Rochdale, Lancashire Source: British Geological Survey, National Geoscience Information Service Reference: 15040 Type: Opencast Status: Ceased Operator: Unknown Operator Operator Location: Not Supplied Periodic Type: Carboniferous Geology: Pennine Lower Coal Measures Formation Commodity: Common Clay and Shale Positional Accuracy: Located by supplier to within 10m	A12SE (SW)	615	1	388765 413325
110	BGS Recorded Mineral Sites Site Name: Green Hayes Clay Pit Location: Town Head, Rochdale, Lancashire Source: British Geological Survey, National Geoscience Information Service Reference: 96588 Type: Opencast Status: Ceased Operator: Unknown Operator Operator Location: Not Supplied Periodic Type: Quaternary, Devensian Geology: Till, Devensian Commodity: Common Clay and Shale Positional Accuracy: Located by supplier to within 10m	A19SW (NE)	719	1	389829 414099
111	BGS Recorded Mineral Sites Site Name: Sparth Brick Works Location: Rochdale, Lancashire Source: British Geological Survey, National Geoscience Information Service Reference: 15039 Type: Opencast Status: Ceased Operator: Unknown Operator Operator Location: Not Supplied Periodic Type: Carboniferous Geology: Pennine Lower Coal Measures Formation Commodity: Common Clay and Shale Positional Accuracy: Located by supplier to within 10m	A7NE (SW)	730	1	388855 413010
112	BGS Recorded Mineral Sites Site Name: Oaken House Sand Pit Location: Mitchell Hey, Rochdale, Lancashire Source: British Geological Survey, National Geoscience Information Service Reference: 96503 Type: Opencast Status: Ceased Operator: Unknown Operator Operator Location: Not Supplied Periodic Type: Quaternary Geology: Glaciofluvial Deposits, Devensian Commodity: Sand Positional Accuracy: Located by supplier to within 10m	A7NW (SW)	791	1	388631 413197

Map ID	Details	Quadrant Reference (Compass Direction)	Estimated Distance From Site	Contact	NGR
113	BGS Recorded Mineral Sites Site Name: Oaken House Sand Pit Location: Mitchell Hey, Rochdale, Lancashire Source: British Geological Survey, National Geoscience Information Service Reference: 96507 Type: Opencast Status: Ceased Operator: Unknown Operator Operator Location: Not Supplied Periodic Type: Quaternary Geology: Glaciofluvial Deposits, Devensian Commodity: Sand Positional Accuracy: Located by supplier to within 10m	A7NW (SW)	809	1	388639 413145
114	BGS Recorded Mineral Sites Site Name: Castle Hill Sand Pit Location: Mitchell Hey, Rochdale, Lancashire Source: British Geological Survey, National Geoscience Information Service Reference: 96502 Type: Opencast Status: Ceased Operator: Unknown Operator Operator Location: Not Supplied Periodic Type: Quaternary Geology: Glaciofluvial Deposits, Devensian Commodity: Sand Positional Accuracy: Located by supplier to within 10m	A8SW (S)	817	1	389181 412759
115	BGS Recorded Mineral Sites Site Name: Sandy Brow Sand Pit Location: Mitchell Hey, Rochdale, Lancashire Source: British Geological Survey, National Geoscience Information Service Reference: 243047 Type: Opencast Status: Ceased Operator: Unknown Operator Operator Location: Not Supplied Periodic Type: Quaternary Geology: Glaciofluvial Deposits, Devensian Commodity: Sand Positional Accuracy: Located by supplier to within 10m	A7NW (SW)	972	1	388460 413134
116	BGS Recorded Mineral Sites Site Name: Rock House Sand Pit Location: Town Head, Rochdale, Lancashire Source: British Geological Survey, National Geoscience Information Service Reference: 96589 Type: Opencast Status: Ceased Operator: Unknown Operator Operator Location: Not Supplied Periodic Type: Quaternary Geology: Glaciofluvial Deposits, Devensian Commodity: Sand Positional Accuracy: Located by supplier to within 10m	A14NE (E)	975	1	390287 413805
117	BGS Recorded Mineral Sites Site Name: Sandy Brow Sand Pit Location: Mitchell Hey, Rochdale, Lancashire Source: British Geological Survey, National Geoscience Information Service Reference: 96506 Type: Opencast Status: Ceased Operator: Unknown Operator Operator Location: Not Supplied Periodic Type: Quaternary Geology: Glaciofluvial Deposits, Devensian Commodity: Sand Positional Accuracy: Located by supplier to within 10m	A12SW (W)	979	1	388357 413464
	Coal Mining Affected Areas Description: In an area which may be affected by coal mining activity. It is recommended that a coal mining report is obtained from the Coal Authority. Contact details are included in the Useful Contacts section of this report.	A13SW (E)	0	8	389336 413567
	Mining Instability Mining Evidence: Inconclusive Coal Mining Source: Ove Arup & Partners Boundary Quality: As Supplied	A13SW (E)	0	-	389336 413567
	Non Coal Mining Areas of Great Britain No Hazard				

Map ID	Details	Quadrant Reference (Compass Direction)	Estimated Distance From Site	Contact	NGR
	Potential for Collapsible Ground Stability Hazards Hazard Potential: Very Low Source: British Geological Survey, National Geoscience Information Service	A13SW (E)	0	1	389336 413567
	Potential for Collapsible Ground Stability Hazards Hazard Potential: No Hazard Source: British Geological Survey, National Geoscience Information Service	A13SW (SW)	174	1	389263 413402
	Potential for Compressible Ground Stability Hazards Hazard Potential: No Hazard Source: British Geological Survey, National Geoscience Information Service	A13SW (E)	0	1	389336 413567
	Potential for Compressible Ground Stability Hazards Hazard Potential: Moderate Source: British Geological Survey, National Geoscience Information Service	A13SW (SW)	174	1	389263 413402
	Potential for Ground Dissolution Stability Hazards Hazard Potential: No Hazard Source: British Geological Survey, National Geoscience Information Service	A13SW (E)	0	1	389336 413567
	Potential for Landslide Ground Stability Hazards Hazard Potential: Very Low Source: British Geological Survey, National Geoscience Information Service	A13SW (E)	0	1	389336 413567
	Potential for Landslide Ground Stability Hazards Hazard Potential: Low Source: British Geological Survey, National Geoscience Information Service	A13SW (SW)	181	1	389241 413405
	Potential for Running Sand Ground Stability Hazards Hazard Potential: Very Low Source: British Geological Survey, National Geoscience Information Service	A13SW (E)	0	1	389336 413567
	Potential for Running Sand Ground Stability Hazards Hazard Potential: Low Source: British Geological Survey, National Geoscience Information Service	A13SW (SW)	174	1	389263 413402
	Potential for Shrinking or Swelling Clay Ground Stability Hazards Hazard Potential: No Hazard Source: British Geological Survey, National Geoscience Information Service	A13SW (E)	0	1	389336 413567
	Potential for Shrinking or Swelling Clay Ground Stability Hazards Hazard Potential: Very Low Source: British Geological Survey, National Geoscience Information Service	A13SW (SW)	174	1	389263 413402
	Potential for Shrinking or Swelling Clay Ground Stability Hazards Hazard Potential: Very Low Source: British Geological Survey, National Geoscience Information Service	A13NE (N)	225	1	389419 413783
	Radon Potential - Radon Affected Areas Affected Area: The property is in a Lower probability radon area (less than 1% of homes are estimated to be at or above the Action Level). Source: British Geological Survey, National Geoscience Information Service	A13SW (E)	0	1	389336 413567
	Radon Potential - Radon Protection Measures Protection Measure: No radon protective measures are necessary in the construction of new dwellings or extensions Source: British Geological Survey, National Geoscience Information Service	A13SW (E)	0	1	389336 413567

Map ID	Details	Quadrant Reference (Compass Direction)	Estimated Distance From Site	Contact	NGR
118	Contemporary Trade Directory Entries Name: Zac'S Auto Centre Location: Holland St, Rochdale, Lancashire, OL12 6TH Classification: Car Dealers - Used Status: Inactive Positional Accuracy: Manually positioned within the geographical locality	A13SW (SW)	11	-	389328 413552
118	Contemporary Trade Directory Entries Name: U P L Motors Location: HOLLAND STREET, ROCHDALE, OL12 6TH Classification: Car Dealers - Used Status: Active Positional Accuracy: Automatically positioned to the address	A13SW (SW)	26	-	389309 413550
119	Contemporary Trade Directory Entries Name: Avanti Creative Location: 3, Clover Street, Rochdale, Lancashire, OL12 6TP Classification: Printers Status: Inactive Positional Accuracy: Automatically positioned in the proximity of the address	A13SW (W)	84	-	389252 413541
120	Contemporary Trade Directory Entries Name: A1 Autos Location: 2, Littledale Street, Rochdale, Lancashire, OL12 6SZ Classification: Car Dealers - Used Status: Inactive Positional Accuracy: Automatically positioned to the address	A13NW (W)	89	-	389246 413600
120	Contemporary Trade Directory Entries Name: Spray Group Location: 4, LITTTLEDALE STREET, ROCHDALE, OL12 6SZ Classification: Paint Manufacturers Status: Active Positional Accuracy: Automatically positioned to the address	A13NW (W)	94	-	389242 413603
121	Contemporary Trade Directory Entries Name: M A K T Co Ltd Location: 136, Underwood, Rochdale, Lancashire, OL12 6UB Classification: Lubrication Services Status: Inactive Positional Accuracy: Automatically positioned to the address	A13SE (SE)	97	-	389385 413478
122	Contemporary Trade Directory Entries Name: Autopaint Rochdale Location: Littledale Street, Rochdale, Lancashire, OL12 6SZ Classification: Car Manufacturers Status: Inactive Positional Accuracy: Automatically positioned to the address	A13NW (W)	147	-	389185 413594
122	Contemporary Trade Directory Entries Name: T G Silencers Ltd Location: Lower Sherriff Street, ROCHDALE, Lancashire, OL12 6TG Classification: Exhaust & Shock Absorber Centres Status: Active Positional Accuracy: Automatically positioned to the address	A13NW (W)	159	-	389172 413580
123	Contemporary Trade Directory Entries Name: Gordon Hodgson Location: 47, Indoor Market, Hunters Lane, Rochdale, Lancashire, OL16 1XP Classification: Vacuum Cleaners - Sales & Service Status: Inactive Positional Accuracy: Automatically positioned to the address	A13SE (SE)	148	-	389471 413491
123	Contemporary Trade Directory Entries Name: Mayall'S Handbags Location: 77, Indoor Market, Hunters Lane, Rochdale, Lancashire, OL16 1XP Classification: Bags, Belts & Accessories - Manufacturers & Suppliers Status: Inactive Positional Accuracy: Automatically positioned to the address	A13SE (SE)	148	-	389471 413491
123	Contemporary Trade Directory Entries Name: Jills Cheese Pantry Location: 15-16, Indoor Market, Hunters Lane, Rochdale, Lancashire, OL16 1XW Classification: Cheese Makers & Suppliers Status: Inactive Positional Accuracy: Automatically positioned to the address	A13SE (SE)	148	-	389471 413491
124	Contemporary Trade Directory Entries Name: Concept Interiors Location: Toad Lane, ROCHDALE, Lancashire, OL12 0NU Classification: Distribution Services Status: Inactive Positional Accuracy: Automatically positioned to the address	A13NE (NE)	189	-	389496 413678

Map ID	Details	Quadrant Reference (Compass Direction)	Estimated Distance From Site	Contact	NGR
124	Contemporary Trade Directory Entries Name: Williams Ltd Location: 52, Toad Lane, Rochdale, Lancashire, OL12 0NU Classification: Garage Services Status: Inactive Positional Accuracy: Automatically positioned to the address	A13NE (NE)	231	-	389529 413705
124	Contemporary Trade Directory Entries Name: The Garage Location: Premier Works, Toad Lane, Rochdale, OL12 0NU Classification: Garage Services Status: Inactive Positional Accuracy: Automatically positioned to the address	A13NE (NE)	232	-	389529 413705
124	Contemporary Trade Directory Entries Name: Wear Fine Location: School Street, Rochdale, Lancashire, OL12 0NY Classification: Clothing & Fabrics - Manufacturers Status: Active Positional Accuracy: Automatically positioned to the address	A13NE (NE)	261	-	389543 413735
124	Contemporary Trade Directory Entries Name: O J Trading Ltd Location: School Street, Rochdale, Lancashire, OL12 0NY Classification: Clothing & Fabrics - Manufacturers Status: Inactive Positional Accuracy: Manually positioned within the geographical locality	A13NE (NE)	261	-	389543 413735
125	Contemporary Trade Directory Entries Name: Rs Auto Location: 33-35, Toad Lane, Rochdale, Lancashire, OL12 0NU Classification: Garage Services Status: Inactive Positional Accuracy: Automatically positioned to the address	A13NE (E)	213	-	389554 413590
126	Contemporary Trade Directory Entries Name: Cash Generator Ltd Location: 4, LORD SQUARE, YORKSHIRE STREET, ROCHDALE, OL16 1ED Classification: Electrical Goods Sales, Manufacturers & Wholesalers Status: Active Positional Accuracy: Manually positioned to the address or location	A13SE (SE)	245	-	389567 413467
126	Contemporary Trade Directory Entries Name: Mason'S Location: 30 Market Hall, Market Pl, Rochdale, Lancashire, OL16 1EB Classification: Glass Engravers & Decorators Status: Inactive Positional Accuracy: Manually positioned within the geographical locality	A13SE (SE)	258	-	389580 413465
127	Contemporary Trade Directory Entries Name: Tetrosyl Ltd Location: 1, NEWGATE, ROCHDALE, OL16 1AT Classification: Car Manufacturers Status: Active Positional Accuracy: Automatically positioned to the address	A13SE (SE)	253	-	389521 413386
128	Contemporary Trade Directory Entries Name: Alfa Fast Location: 15, Emma Street, Rochdale, Lancashire, OL12 6QW Classification: Car Dealers Status: Inactive Positional Accuracy: Automatically positioned to the address	A13NW (NW)	264	-	389166 413777
129	Contemporary Trade Directory Entries Name: Rose Fashions Location: 44, Clement Royds Street, Rochdale, Lancashire, OL12 6SG Classification: Clothing & Fabrics - Manufacturers Status: Inactive Positional Accuracy: Automatically positioned to the address	A13NW (W)	269	-	389062 413596
130	Contemporary Trade Directory Entries Name: Supawash Location: 88, Spotland Road, Rochdale, Lancashire, OL12 6PQ Classification: Laundries & Launderettes Status: Inactive Positional Accuracy: Automatically positioned to the address	A13NW (NW)	272	-	389111 413731
130	Contemporary Trade Directory Entries Name: Superwash Launderette Location: 88, Spotland Road, Rochdale, Lancashire, OL12 6PQ Classification: Laundries & Launderettes Status: Inactive Positional Accuracy: Automatically positioned to the address	A13NW (NW)	272	-	389111 413731

Map ID	Details	Quadrant Reference (Compass Direction)	Estimated Distance From Site	Contact	NGR
131	Contemporary Trade Directory Entries Name: E V M Sports & Prestige Location: Waterhouse Street, Rochdale, Lancashire, OL12 0AF Classification: Car Dealers - Used Status: Active Positional Accuracy: Manually positioned within the geographical locality	A13NE (NE)	274	-	389534 413765
132	Contemporary Trade Directory Entries Name: W H Docker Location: 1a, Mount Street, Rochdale, Lancashire, OL12 6TE Classification: Printers Status: Inactive Positional Accuracy: Automatically positioned to the address	A13SW (W)	286	-	389050 413511
133	Contemporary Trade Directory Entries Name: Klick Photopoint Location: 16, Yorkshire Street, Rochdale, Lancashire, OL16 1EN Classification: Photographic Processors Status: Inactive Positional Accuracy: Automatically positioned to the address	A13SE (SE)	314	-	389625 413429
133	Contemporary Trade Directory Entries Name: Klick Location: 16, Yorkshire Street, Rochdale, Lancashire, OL16 1EN Classification: Photographic Processors Status: Inactive Positional Accuracy: Automatically positioned to the address	A13SE (SE)	314	-	389625 413429
133	Contemporary Trade Directory Entries Name: Max Spielmann Location: 30, Yorkshire Street, Rochdale, Lancashire, OL16 1JN Classification: Photographic Processors Status: Inactive Positional Accuracy: Automatically positioned to the address	A13SE (E)	315	-	389643 413470
133	Contemporary Trade Directory Entries Name: First Class Cleaning Location: 6, Baillie Street, Rochdale, Lancashire, OL16 1JG Classification: Cleaning Services - Commercial Status: Inactive Positional Accuracy: Manually positioned to the address or location	A13SE (E)	331	-	389653 413451
133	Contemporary Trade Directory Entries Name: Dee'S Ironing Service Location: 14, The Walk, Rochdale, Lancashire, OL16 1EP Classification: Ironing & Home Laundry Services Status: Inactive Positional Accuracy: Automatically positioned to the address	A13SE (SE)	345	-	389648 413405
133	Contemporary Trade Directory Entries Name: Bragg Location: 8, Baillie Street, Rochdale, Lancashire, OL16 1JG Classification: Bags, Belts & Accessories - Manufacturers & Suppliers Status: Inactive Positional Accuracy: Automatically positioned to the address	A13SE (E)	346	-	389669 413452
134	Contemporary Trade Directory Entries Name: Asda Petrol Location: Dane Street, Rochdale, Lancashire, OL12 6XT Classification: Petrol Filling Stations Status: Active Positional Accuracy: Automatically positioned to the address	A13SW (SW)	315	-	389188 413282
134	Contemporary Trade Directory Entries Name: Currys Location: DANE STREET, ROCHDALE, OL12 6XT Classification: Electrical Goods Sales, Manufacturers & Wholesalers Status: Active Positional Accuracy: Automatically positioned to the address	A13SW (SW)	315	-	389188 413282
134	Contemporary Trade Directory Entries Name: Johnson Cleaners (UK) Ltd Location: Unit 6, Dane Street, Rochdale, Lancashire, OL12 6XT Classification: Dry Cleaners Status: Inactive Positional Accuracy: Automatically positioned in the proximity of the address	A13SW (SW)	348	-	389154 413263
134	Contemporary Trade Directory Entries Name: Currys Pc World Location: Dane Street, Rochdale, OL12 6XT Classification: Electrical Goods Sales, Manufacturers & Wholesalers Status: Active Positional Accuracy: Automatically positioned to the address	A13SW (SW)	383	-	389120 413243

Map ID	Details	Quadrant Reference (Compass Direction)	Estimated Distance From Site	Contact	NGR
134	Contemporary Trade Directory Entries Name: Currys Location: Dane Street, ROCHDALE, Lancashire, OL12 6XT Classification: Electrical Goods Sales, Manufacturers & Wholesalers Status: Inactive Positional Accuracy: Automatically positioned to the address	A13SW (SW)	383	-	389120 413243
135	Contemporary Trade Directory Entries Name: Tahira Fashions Location: 62, Mitchell Street, Rochdale, Lancashire, OL12 6SH Classification: Clothing & Fabrics - Manufacturers Status: Inactive Positional Accuracy: Automatically positioned to the address	A12NE (W)	340	-	388991 413576
136	Contemporary Trade Directory Entries Name: Oj Ltd Location: Unit 2, Redcross Mill, Redcross Street, Rochdale, Lancashire, OL12 0NZ Classification: Clothing & Fabrics - Manufacturers Status: Inactive Positional Accuracy: Automatically positioned in the proximity of the address	A13NE (NE)	370	-	389564 413867
136	Contemporary Trade Directory Entries Name: Fibrescan Location: Unit 1, Redcross Mill, Redcross Street, Rochdale, Lancashire, OL12 0NZ Classification: Precision Engineers Status: Inactive Positional Accuracy: Manually positioned to the address or location	A13NE (NE)	384	-	389605 413850
136	Contemporary Trade Directory Entries Name: Fashionstop Ltd Location: Unit 1, Redcross Mill, Redcross Street, Rochdale, Lancashire, OL12 0NZ Classification: Clothing & Fabrics - Manufacturers Status: Inactive Positional Accuracy: Automatically positioned to the address	A13NE (NE)	385	-	389605 413850
137	Contemporary Trade Directory Entries Name: Johnson Cleaners Uk Ltd Location: 50 Yorkshire St, Rochdale, Lancashire, OL16 1JW Classification: Dry Cleaners Status: Inactive Positional Accuracy: Manually positioned to the address or location	A14SW (E)	372	-	389710 413510
138	Contemporary Trade Directory Entries Name: Fotolabs Location: 7, Cheetham Street, Rochdale, Lancashire, OL16 1DG Classification: Photographic Processors Status: Inactive Positional Accuracy: Automatically positioned to the address	A14NW (E)	398	-	389730 413654
138	Contemporary Trade Directory Entries Name: Major Technical Services Location: 1-5, Cheetham Street, Rochdale, Lancashire, OL16 1RQ Classification: Engineering Services Status: Inactive Positional Accuracy: Automatically positioned to the address	A14NW (E)	419	-	389756 413629
139	Contemporary Trade Directory Entries Name: Motorama Location: Dale Farm, Holmes Road, Rochdale, Lancashire, OL12 6AG Classification: Car Body Repairs Status: Inactive Positional Accuracy: Automatically positioned to the address	A12SE (SW)	428	-	388941 413391
140	Contemporary Trade Directory Entries Name: Rectical Building Products Ltd Location: Mitchell Hey Mills, College Road, Rochdale, Lancashire, OL12 6AE Classification: Insulation Materials Status: Inactive Positional Accuracy: Automatically positioned to the address	A12SE (SW)	443	-	388973 413303

Map ID	Details	Quadrant Reference (Compass Direction)	Estimated Distance From Site	Contact	NGR
140	Contemporary Trade Directory Entries Name: Uk Insulation Supplies Ltd Location: Mitchell Hey Mills, College Road, Rochdale, Lancashire, OL12 6AE Classification: Insulation Materials Status: Inactive Positional Accuracy: Automatically positioned to the address	A12SE (SW)	443	-	388973 413303
140	Contemporary Trade Directory Entries Name: Focsa Services Ltd Location: Mitchell Hey Mills, College Road, Rochdale, Lancashire, OL12 6AE Classification: Waste Disposal Services Status: Inactive Positional Accuracy: Automatically positioned to the address	A12SE (SW)	443	-	388973 413303
140	Contemporary Trade Directory Entries Name: Better Dreams Ltd Location: Mitchell Hey Mills, College Road, Rochdale, Lancashire, OL12 6AE Classification: Clothing & Fabrics - Manufacturers Status: Inactive Positional Accuracy: Automatically positioned to the address	A12SE (SW)	444	-	388980 413292
140	Contemporary Trade Directory Entries Name: Runway Fashion 2 Uk Ltd Location: Mitchell Hey Mills, College Road, Rochdale, Lancashire, OL12 6AE Classification: Clothing & Fabrics - Manufacturers Status: Inactive Positional Accuracy: Manually positioned within the geographical locality	A12SE (SW)	444	-	388980 413292
140	Contemporary Trade Directory Entries Name: Acegate Manufacturing Ltd Location: MITCHELL HEY MILL, COLLEGE ROAD, ROCHDALE, OL12 6AE Classification: Tungsten Tool Manufacturers & Distributors Status: Active Positional Accuracy: Automatically positioned to the address	A12SE (SW)	444	-	388980 413292
141	Contemporary Trade Directory Entries Name: Shell Location: Baillie Street, Rochdale, Lancashire, OL16 1JA Classification: Petrol Filling Stations Status: Active Positional Accuracy: Manually positioned to the road within the address or location	A14SW (E)	443	-	389780 413498
142	Contemporary Trade Directory Entries Name: New Generation Fireworks Location: 6, Drake Street, Rochdale, Lancashire, OL16 1LU Classification: Firework Stockists Status: Inactive Positional Accuracy: Automatically positioned to the address	A14SW (SE)	444	-	389735 413358
143	Contemporary Trade Directory Entries Name: Advanced Hair & Skin Clinic Location: 91a, Yorkshire Street, Rochdale, Lancashire, OL16 1DW Classification: Electrolysis Status: Inactive Positional Accuracy: Automatically positioned to the address	A14NW (E)	452	-	389786 413648
143	Contemporary Trade Directory Entries Name: Compu Cycle Location: 99, Yorkshire Street, Rochdale, Lancashire, OL16 1DW Classification: Computer Recycling & Disposal Status: Inactive Positional Accuracy: Automatically positioned to the address	A14NW (E)	473	-	389805 413660
144	Contemporary Trade Directory Entries Name: Frontier (Airconditioning) Ltd Location: Evans Business Centre, Dane St, Rochdale, Lancashire, OL12 6XB Classification: Agricultural Merchants Status: Inactive Positional Accuracy: Manually positioned to the road within the address or location	A8NW (S)	457	-	389232 413116
145	Contemporary Trade Directory Entries Name: Brighthouse Location: 31, The Wheatsheaf Centre, Rochdale, OL16 1JZ Classification: Electrical Goods Sales, Manufacturers & Wholesalers Status: Inactive Positional Accuracy: Automatically positioned to the address	A14SW (E)	460	-	389802 413560
146	Contemporary Trade Directory Entries Name: Upak Cargo Location: 20, Holmes Street, Rochdale, OL12 6AQ Classification: Cargo Handling Services Status: Inactive Positional Accuracy: Automatically positioned to the address	A12SE (W)	472	-	388881 413425

Map ID	Details	Quadrant Reference (Compass Direction)	Estimated Distance From Site	Contact	NGR
146	Contemporary Trade Directory Entries Name: J J & A Essentials Ltd Location: Holmes Mill, Holmes St, Rochdale, Lancashire, OL12 6AQ Classification: Candle Manufacturers & Suppliers Status: Inactive Positional Accuracy: Manually positioned to the road within the address or location	A12SE (W)	485	-	388870 413418
146	Contemporary Trade Directory Entries Name: A B I Ltd Location: Holmes St, Rochdale, Lancashire, OL12 6AQ Classification: Air Conditioning & Refrigeration Contractors Status: Inactive Positional Accuracy: Manually positioned to the road within the address or location	A12SE (W)	492	-	388856 413438
147	Contemporary Trade Directory Entries Name: Acme Motors Location: Holmes Street, Rochdale, Lancashire, OL12 6AQ Classification: Garage Services Status: Inactive Positional Accuracy: Manually positioned to the road within the address or location	A12SE (W)	476	-	388888 413392
148	Contemporary Trade Directory Entries Name: C R Solutions Location: Unit 4, Holmes Street, Rochdale, Lancashire, OL12 6AQ Classification: Industrial Engineers Status: Inactive Positional Accuracy: Automatically positioned to the address	A12SE (W)	477	-	388858 413497
148	Contemporary Trade Directory Entries Name: Protec Location: Holmes St, Rochdale, Lancashire, OL12 6AQ Classification: Sports Equipment Manufacturers & Distributors Status: Inactive Positional Accuracy: Manually positioned to the address or location	A12SE (W)	478	-	388858 413496
148	Contemporary Trade Directory Entries Name: Carter Origin Ltd Location: Holmes Street, Rochdale, OL12 6AQ Classification: Metal Products - Fabricated Status: Active Positional Accuracy: Automatically positioned to the address	A12SE (W)	489	-	388845 413512
149	Contemporary Trade Directory Entries Name: Style Rite Location: Wall Tow Mill, Rochdale, Lancashire, OL12 0NG Classification: Children & Babywear - Manufacturers & Wholesalers Status: Inactive Positional Accuracy: Manually positioned within the geographical locality	A18SE (NE)	478	-	389658 413928
150	Contemporary Trade Directory Entries Name: Big John'S Location: Primrose Street Garage, Primrose Street, Rochdale, Lancashire, OL12 6AW Classification: Car Breakdown & Recovery Services Status: Inactive Positional Accuracy: Automatically positioned to the address	A12NE (W)	478	-	388863 413674
151	Contemporary Trade Directory Entries Name: Bella Cleaners Rochdale Ltd Location: Farriers Chambers, 4, Smith Street, Rochdale, OL16 1TU Classification: Cleaning Services - Domestic Status: Inactive Positional Accuracy: Automatically positioned to the address	A14SW (E)	485	-	389795 413392
152	Contemporary Trade Directory Entries Name: Central Property Repairers Location: 12, Manchester Road, Rochdale, Lancashire, OL11 4HY Classification: Timber Preservation Services Status: Active Positional Accuracy: Automatically positioned to the address	A8NW (S)	498	-	389273 413067
153	Contemporary Trade Directory Entries Name: Primrose Motor Company Ltd Location: Unit 4, Primrose Street, ROCHDALE, Lancashire, OL12 6AW Classification: Car Dealers Status: Inactive Positional Accuracy: Automatically positioned to the address	A12NE (W)	508	-	388847 413725
154	Contemporary Trade Directory Entries Name: The Online Print Co Location: 10 Mellor Street, Rochdale, Lancashire, OL12 6AA Classification: Printers Status: Inactive Positional Accuracy: Manually positioned to the road within the address or location	A8NW (SW)	510	-	389043 413142

Map ID	Details	Quadrant Reference (Compass Direction)	Estimated Distance From Site	Contact	NGR
155	Contemporary Trade Directory Entries Name: Thompson Bros Plant Co Location: Castle Works, Holmes Street, Rochdale, Lancashire, OL12 6AQ Classification: Plant & Machinery Repairs Status: Inactive Positional Accuracy: Automatically positioned to the address	A12SE (W)	520	-	388812 413531
156	Contemporary Trade Directory Entries Name: M J Motors Location: Primrose Street, Rochdale, Lancashire, OL12 6AW Classification: Garage Services Status: Inactive Positional Accuracy: Manually positioned to the road within the address or location	A12NE (W)	523	-	388813 413649
156	Contemporary Trade Directory Entries Name: Instant Corrugates Location: Primrose Street, Rochdale, Lancashire, OL12 6AW Classification: Boxes & Cartons Status: Inactive Positional Accuracy: Automatically positioned in the proximity of the address	A12NE (W)	538	-	388796 413633
157	Contemporary Trade Directory Entries Name: Telefonex Location: 29-31, Drake Street, Rochdale, Lancashire, OL16 1RX Classification: Mobile Phone Accessories and Car Kits Status: Inactive Positional Accuracy: Automatically positioned to the address	A14SW (SE)	529	-	389813 413323
158	Contemporary Trade Directory Entries Name: The Typesetter Location: 70, Mellor Street, Rochdale, Lancashire, OL12 6AA Classification: Printers Status: Inactive Positional Accuracy: Automatically positioned to the address	A12SE (SW)	537	-	388851 413325
158	Contemporary Trade Directory Entries Name: Motorzone Ltd Location: 72, Mellor Street, Rochdale, Lancashire, OL12 6AA Classification: Garage Services Status: Inactive Positional Accuracy: Automatically positioned to the address	A12SE (SW)	537	-	388836 413357
158	Contemporary Trade Directory Entries Name: Paul Taylor Motors Location: 72, Mellor Street, Rochdale, Lancashire, OL12 6AA Classification: Garage Services Status: Inactive Positional Accuracy: Automatically positioned to the address	A12SE (SW)	537	-	388836 413357
158	Contemporary Trade Directory Entries Name: National Tyres And Autocare Location: 70-72 Mellor St, Rochdale, Lancashire, OL12 6AA Classification: Tyre Dealers Status: Inactive Positional Accuracy: Manually positioned to the address or location	A12SE (SW)	538	-	388836 413356
158	Contemporary Trade Directory Entries Name: Acceleration Services Ltd Location: 70, Mellor Street, Rochdale, OL12 6AA Classification: Garage Services Status: Active Positional Accuracy: Automatically positioned to the address	A12SE (SW)	539	-	388850 413323
159	Contemporary Trade Directory Entries Name: Sanderson L G & Son Location: Primrose Street Garage, Primrose Street, Rochdale, OL12 6AW Classification: Garage Services Status: Active Positional Accuracy: Automatically positioned to the address	A12NE (W)	538	-	388805 413687
160	Contemporary Trade Directory Entries Name: M C D Location: 43, Mellor Street, ROCHDALE, Lancashire, OL12 6XD Classification: Engine Rebuilding & Reconditioning Status: Inactive Positional Accuracy: Automatically positioned to the address	A7NE (SW)	540	-	388986 413147
161	Contemporary Trade Directory Entries Name: Holmes Street M O T Centre Location: Holmes Street, Rochdale, Lancashire, OL12 6AQ Classification: Mot Testing Centres Status: Inactive Positional Accuracy: Automatically positioned to the address	A12SE (W)	543	-	388794 413480

Map ID	Details	Quadrant Reference (Compass Direction)	Estimated Distance From Site	Contact	NGR
161	Contemporary Trade Directory Entries Name: Abn Fashions Location: Bridge House, Mellor Street, Rochdale, Lancashire, OL12 6AA Classification: Clothing & Fabrics - Manufacturers Status: Inactive Positional Accuracy: Automatically positioned in the proximity of the address	A12SE (W)	567	-	388775 413458
162	Contemporary Trade Directory Entries Name: Alderburgh Location: Dane Street, Rochdale, Lancashire, OL11 4EZ Classification: Mould Manufacturers Status: Active Positional Accuracy: Manually positioned within the geographical locality	A8NW (S)	544	-	389166 413044
162	Contemporary Trade Directory Entries Name: Colourcode Plastics Location: Unit 3-4, Rochdale Enterprise Generation Centre, Dane Street, Rochdale, Lancashire, OL12 6XB Classification: Plastics - Coating Services Status: Inactive Positional Accuracy: Automatically positioned to the address	A8NW (S)	544	-	389166 413044
162	Contemporary Trade Directory Entries Name: Lintfield Ltd Location: Unit 20/21, Rochdale Enterprise Generation Centre, Dane Street, Rochdale, Lancashire, OL12 6XB Classification: Chemicals & Allied Products Status: Inactive Positional Accuracy: Automatically positioned to the address	A8NW (S)	544	-	389166 413044
162	Contemporary Trade Directory Entries Name: Artem Location: Unit 6, Rochdale Enterprise Generation Centre, Dane Street, Rochdale, Lancashire, OL12 6XB Classification: Printing Engineering Services Status: Inactive Positional Accuracy: Automatically positioned to the address	A8NW (S)	544	-	389166 413044
162	Contemporary Trade Directory Entries Name: Colourcode Location: Unit 3/4, Rochdale Enterprise Generation Centre, Dane Street, Rochdale, Lancashire, OL12 6XB Classification: Plastics - Coating Services Status: Inactive Positional Accuracy: Automatically positioned to the address	A8NW (S)	544	-	389166 413044
162	Contemporary Trade Directory Entries Name: Tyre Savers Location: Unit 1, Rochdale Enterprise Generation Centre, Dane Street, Rochdale, Lancashire, OL12 6XB Classification: Tyre Repairs & Retreading Status: Inactive Positional Accuracy: Automatically positioned to the address	A8NW (S)	544	-	389166 413044
162	Contemporary Trade Directory Entries Name: Cars (2000) Ltd Location: 14, Rochdale Enterprise Generation Centre, Dane Street, Rochdale, Lancashire, OL12 6XB Classification: Car Dealers Status: Inactive Positional Accuracy: Manually positioned within the geographical locality	A8NW (S)	565	-	389130 413034
163	Contemporary Trade Directory Entries Name: Whitworth Road Service Station Location: 46, Whitworth Road, Rochdale, Lancashire, OL12 0RA Classification: Petrol Filling Stations Status: Inactive Positional Accuracy: Automatically positioned to the address	A19SW (NE)	545	-	389726 413956
163	Contemporary Trade Directory Entries Name: J H Cunliffe & Company Ltd Location: Duke Street Mill, Whitehall Street, Rochdale, Lancashire, OL12 0LW Classification: Soft Furnishings - Manufacturers Status: Inactive Positional Accuracy: Automatically positioned to the address	A19SW (NE)	578	-	389775 413952
163	Contemporary Trade Directory Entries Name: Bolton Textiles Location: DUKE STREET MILL, WHITEHALL STREET, ROCHDALE, OL12 0LW Classification: Soft Furnishings - Manufacturers Status: Active Positional Accuracy: Automatically positioned to the address	A19SW (NE)	578	-	389775 413952

Map ID	Details	Quadrant Reference (Compass Direction)	Estimated Distance From Site	Contact	NGR
163	Contemporary Trade Directory Entries Name: Blendworth Interiors Location: Duke Street Mill, Whitehall Street, Rochdale, OL12 0LW Classification: Textile Manufacturing Status: Active Positional Accuracy: Automatically positioned to the address	A19SW (NE)	578	-	389775 413952
163	Contemporary Trade Directory Entries Name: Tri-Cast Composite Tubes Ltd Location: Watson Works, Duke Street, ROCHDALE, Lancashire, OL12 0LT Classification: Fishing & Angling Equipment - Manufacturers & Distributors Status: Active Positional Accuracy: Automatically positioned to the address	A19SW (NE)	609	-	389805 413964
164	Contemporary Trade Directory Entries Name: Stop N Steer Location: Whitworth Road, Rochdale, Lancashire, OL12 0QX Classification: Garage Services Status: Inactive Positional Accuracy: Automatically positioned in the proximity of the address	A14NW (E)	547	-	389858 413744
165	Contemporary Trade Directory Entries Name: Firstlead Pottery Group Location: Iveson House, Nelson Street, Rochdale, Lancashire, OL16 1NL Classification: Catering Equipment Status: Inactive Positional Accuracy: Automatically positioned to the address	A14SW (SE)	561	-	389807 413250
165	Contemporary Trade Directory Entries Name: Cj'S Baby Boutique Location: 52, Drake Street, Rochdale, Lancashire, OL16 1NZ Classification: Children & Babywear - Manufacturers & Wholesalers Status: Inactive Positional Accuracy: Automatically positioned to the address	A14SW (SE)	579	-	389836 413262
165	Contemporary Trade Directory Entries Name: Orbis Environmental Ltd Location: Champness Hall, Drake St, Rochdale, Lancashire, OL16 1PB Classification: Printers Status: Inactive Positional Accuracy: Manually positioned to the address or location	A14SW (SE)	585	-	389825 413235
166	Contemporary Trade Directory Entries Name: J & A Murphy Molyneux Street Garage Location: Molyneux Street, Rochdale, Lancashire, OL12 6QB Classification: Garage Services Status: Inactive Positional Accuracy: Manually positioned to the road within the address or location	A12NE (NW)	562	-	388826 413819
167	Contemporary Trade Directory Entries Name: Ctv Services Location: 254, Bury Road, ROCHDALE, Lancashire, OL11 4EE Classification: Domestic Appliances - Servicing, Repairs & Parts Status: Inactive Positional Accuracy: Automatically positioned to the address	A12SE (SW)	563	-	388869 413243
167	Contemporary Trade Directory Entries Name: Rochdale Car Valeting & Servicing Company Location: Mellor Street, Rochdale, OL12 6AA Classification: Garage Services Status: Inactive Positional Accuracy: Automatically positioned to the address	A12SE (SW)	572	-	388840 413271
167	Contemporary Trade Directory Entries Name: Mellor Street Garage Location: Mellor Street, Rochdale, OL12 6AA Classification: Garage Services Status: Active Positional Accuracy: Automatically positioned to the address	A12SE (SW)	572	-	388840 413271
168	Contemporary Trade Directory Entries Name: Ringtag International Location: 50, Whitehall Street, ROCHDALE, Lancashire, OL12 0LN Classification: Textile Manufacturing Status: Active Positional Accuracy: Automatically positioned to the address	A19SW (NE)	564	-	389711 413996
168	Contemporary Trade Directory Entries Name: Wren Prestige Location: Duke Street, Rochdale, Lancashire, OL12 0LT Classification: Car Dealers Status: Inactive Positional Accuracy: Automatically positioned to the address	A19SW (NE)	585	-	389740 413998

Map ID	Details	Quadrant Reference (Compass Direction)	Estimated Distance From Site	Contact	NGR
168	Contemporary Trade Directory Entries Name: Wren Prestige Location: Duke Street, Rochdale, OL12 0LT Classification: Car Dealers Status: Inactive Positional Accuracy: Automatically positioned to the address	A19SW (NE)	590	-	389732 414013
168	Contemporary Trade Directory Entries Name: Duke Street Autopoint Ltd Location: Duke Street, Rochdale, OL12 0LT Classification: Garage Services Status: Active Positional Accuracy: Automatically positioned to the address	A19SW (NE)	590	-	389732 414013
168	Contemporary Trade Directory Entries Name: Discount Clearance Centre Location: 80, Howard Street, Rochdale, Lancashire, OL12 0LU Classification: Distribution Services Status: Active Positional Accuracy: Automatically positioned to the address	A19SW (NE)	632	-	389776 414030
168	Contemporary Trade Directory Entries Name: Rochdale Equipment Centre Ltd Location: Howard Street, Rochdale, Lancashire, OL12 0LU Classification: Office Furniture & Equipment Status: Inactive Positional Accuracy: Automatically positioned to the address	A19SW (NE)	632	-	389776 414030
168	Contemporary Trade Directory Entries Name: Rochdale Equipment Centre Ltd Location: Howard Street, Rochdale, Lancashire, OL12 0LU Classification: Office Furniture & Equipment Status: Inactive Positional Accuracy: Automatically positioned to the address	A19SW (NE)	632	-	389776 414030
168	Contemporary Trade Directory Entries Name: Spring Court Auto Centre & Motorcycle Centre Location: Howard Street, Rochdale, Lancashire, OL12 0LU Classification: Garage Services Status: Active Positional Accuracy: Manually positioned within the geographical locality	A19SW (NE)	633	-	389776 414030
168	Contemporary Trade Directory Entries Name: Aylesbury Autotech Location: Park St Industrial Estate, Osier Way, Aylesbury, Buckinghamshire, HP20 1EB Classification: Garage Services Status: Inactive Positional Accuracy: Manually positioned within the geographical locality	A19SW (NE)	633	-	389776 414030
169	Contemporary Trade Directory Entries Name: Sunderland & Wild Screen Prints Ltd Location: Redbrook Mill, Bury Road, Rochdale, Lancashire, OL11 4EE Classification: Printers Status: Inactive Positional Accuracy: Automatically positioned to the address	A7NE (SW)	569	-	388895 413198
169	Contemporary Trade Directory Entries Name: G T S Sheet Metal Ltd Location: Redbrook Mill, Bury Road, Rochdale, Lancashire, OL11 4EE Classification: Sheet Metal Work Status: Inactive Positional Accuracy: Automatically positioned to the address	A7NE (SW)	569	-	388895 413198
169	Contemporary Trade Directory Entries Name: Jeftex Location: Redbrook Mill, Bury Road, ROCHDALE, Lancashire, OL11 4EE Classification: Machinery - Industrial & Commercial Status: Inactive Positional Accuracy: Automatically positioned to the address	A7NE (SW)	569	-	388895 413198
170	Contemporary Trade Directory Entries Name: Rochdale Chair Frame Location: Spotland Road, Rochdale, Lancashire, OL12 6AU Classification: Furniture Manufacturers - Home & Office Status: Inactive Positional Accuracy: Automatically positioned to the address	A12NE (W)	581	-	388771 413727
171	Contemporary Trade Directory Entries Name: J Freight Ltd Location: Riverside House, Mellor Street, Rochdale, Lancashire, OL12 6AA Classification: Freight Forwarders Status: Active Positional Accuracy: Automatically positioned to the address	A12SE (W)	602	-	388733 413495

Map ID	Details	Quadrant Reference (Compass Direction)	Estimated Distance From Site	Contact	NGR
172	Contemporary Trade Directory Entries Name: T E C Engineering Location: Bridgefield Street, Rochdale, Lancashire, OL11 4EY Classification: Precision Engineers Status: Active Positional Accuracy: Automatically positioned to the address	A7NE (SW)	608	-	388907 413128
172	Contemporary Trade Directory Entries Name: D F B Services Location: BORO WORKS, BRIDGEFIELD STREET, ROCHDALE, OL11 4EY Classification: Sheet Metal Work Status: Active Positional Accuracy: Automatically positioned to the address	A7NE (SW)	608	-	388907 413128
172	Contemporary Trade Directory Entries Name: Accident Repair Specialists Ltd Location: Bridgefield Street, Rochdale, Lancashire, OL11 4EY Classification: Car Body Repairs Status: Inactive Positional Accuracy: Automatically positioned to the address	A7NE (SW)	608	-	388907 413128
172	Contemporary Trade Directory Entries Name: Lo-Dough Location: Dane Mill Bridgefield Street, Rochdale, Lancashire, OL11 4EY Classification: Food Products - Manufacturers Status: Active Positional Accuracy: Manually positioned to the road within the address or location	A7NE (SW)	630	-	388916 413089
173	Contemporary Trade Directory Entries Name: G S T Location: Dane Mill, Bridgefield Street, Rochdale, Lancashire, OL11 4EY Classification: Textile Manufacturing Status: Inactive Positional Accuracy: Automatically positioned to the address	A7NE (SW)	614	-	388940 413089
173	Contemporary Trade Directory Entries Name: Maurice Phillips & Co Ltd Location: Dane Mill, Bridgefield Street, Rochdale, Lancashire, OL11 4EY Classification: Textile Manufacturing Status: Inactive Positional Accuracy: Manually positioned to the address or location	A7NE (SW)	614	-	388940 413089
173	Contemporary Trade Directory Entries Name: Cooney Car & Commercial Repairs Location: Dane Mill, Bridgefield Street, Rochdale, Lancashire, OL11 4EY Classification: Garage Services Status: Inactive Positional Accuracy: Manually positioned to the address or location	A7NE (SW)	615	-	388940 413089
174	Contemporary Trade Directory Entries Name: Global Switchgear Services Ltd Location: Unit 19A, Rochdale Enterprise Generation Centre, Dane Street, Rochdale, Lancashire, OL12 6XB Classification: Electrical Engineers Status: Inactive Positional Accuracy: Automatically positioned to the address	A8NW (SW)	621	-	389017 413027
174	Contemporary Trade Directory Entries Name: Surface Protection Location: Office 10, Rochdale Enterprise Generation Centre, Dane Street, Rochdale, Lancashire, OL12 6XB Classification: Coating Specialists Status: Inactive Positional Accuracy: Automatically positioned to the address	A8NW (SW)	621	-	389017 413027
174	Contemporary Trade Directory Entries Name: Bp Glass Machinery Location: Office 17, Rochdale Enterprise Generation Centre, Dane Street, Rochdale, Lancashire, OL12 6XB Classification: Glass Products - Manufacturers Status: Inactive Positional Accuracy: Automatically positioned to the address	A8NW (SW)	621	-	389017 413027
174	Contemporary Trade Directory Entries Name: Rose Cabinets Location: Office 7, Rochdale Enterprise Generation Centre, Dane Street, Rochdale, Lancashire, OL12 6XB Classification: Furniture - Reproduction Status: Inactive Positional Accuracy: Automatically positioned to the address	A8NW (SW)	621	-	389017 413027

Map ID	Details	Quadrant Reference (Compass Direction)	Estimated Distance From Site	Contact	NGR
174	Contemporary Trade Directory Entries Name: B G L It Services Location: Unit 10/11, Rochdale Enterprise Generation Centre, Dane Street, Rochdale, Lancashire, OL12 6XB Classification: Printers Status: Inactive Positional Accuracy: Manually positioned to the address or location	A8NW (SW)	621	-	389017 413027
175	Contemporary Trade Directory Entries Name: Independent Catering Services Uk Ltd Location: 7, SCHOOL LANE, ROCHDALE, OL16 1QP Classification: Catering Equipment Status: Active Positional Accuracy: Automatically positioned to the address	A9NW (SE)	621	-	389795 413140
175	Contemporary Trade Directory Entries Name: R T Autocentre Ltd Location: 11-31, School Lane, Rochdale, Lancashire, OL16 1QP Classification: Mot Testing Centres Status: Inactive Positional Accuracy: Automatically positioned to the address	A9NW (SE)	639	-	389822 413142
175	Contemporary Trade Directory Entries Name: Pro Autocentre Ltd Location: 11-31, School Lane, Rochdale, OL16 1QP Classification: Mot Testing Centres Status: Active Positional Accuracy: Automatically positioned to the address	A9NW (SE)	644	-	389825 413138
175	Contemporary Trade Directory Entries Name: C V F Rochdale Ltd Location: Triangle 11-31 School Lane, Rochdale, Lancashire, OL16 1QP Classification: Car Dealers - Used Status: Active Positional Accuracy: Automatically positioned to the address	A9NW (SE)	644	-	389825 413138
175	Contemporary Trade Directory Entries Name: Rochdale Vehicle Repair Location: 21-31 Lower Ground Floor, School Lane, Rochdale, Lancashire, OL16 1QP Classification: Garage Services Status: Inactive Positional Accuracy: Manually positioned to the address or location	A9NW (SE)	647	-	389826 413135
175	Contemporary Trade Directory Entries Name: Heritage Auto Centres Location: School La, Rochdale, Lancashire, OL16 1QP Classification: Garage Services Status: Inactive Positional Accuracy: Manually positioned to the road within the address or location	A9NW (SE)	650	-	389818 413122
176	Contemporary Trade Directory Entries Name: Motorama Recovery Location: Motorama, John Street, Rochdale, Lancashire, OL16 1TR Classification: Car Breakdown & Recovery Services Status: Inactive Positional Accuracy: Automatically positioned to the address	A14NW (E)	622	-	389964 413570
176	Contemporary Trade Directory Entries Name: Pentagon Location: Motorama, John Street, Rochdale, Lancashire, OL16 1TR Classification: Car Dealers Status: Inactive Positional Accuracy: Automatically positioned to the address	A14NW (E)	622	-	389964 413570
177	Contemporary Trade Directory Entries Name: Concept Careshop Location: Castle Works, Manchester Road, Rochdale, Lancashire, OL11 4HY Classification: Disability Equipment - Manufacturers & Suppliers Status: Active Positional Accuracy: Automatically positioned to the address	A8NW (S)	641	-	389235 412928
178	Contemporary Trade Directory Entries Name: Hybrid Battery Uk Location: Crook Street, Rochdale, Lancashire, OL16 2HP Classification: Battery Manufacturers & Supplies Status: Active Positional Accuracy: Manually positioned within the geographical locality	A14NW (E)	642	-	389975 413671

Map ID	Details	Quadrant Reference (Compass Direction)	Estimated Distance From Site	Contact	NGR
178	Contemporary Trade Directory Entries Name: Merlin Trading Co Location: 7, Robert Street, Rochdale, Lancashire, OL16 2DG Classification: Clothing & Fabrics - Manufacturers Status: Inactive Positional Accuracy: Automatically positioned to the address	A14NW (E)	667	-	389996 413693
178	Contemporary Trade Directory Entries Name: City Underwear Manufacturers Location: First Floor, Verotax House, John Street, Rochdale, Lancashire, OL16 2HP Classification: Clothing & Fabrics - Manufacturers Status: Inactive Positional Accuracy: Automatically positioned to the address	A14NE (E)	683	-	390015 413681
179	Contemporary Trade Directory Entries Name: Nameleague Comm Ltd Location: 39, Whitworth Road, Rochdale, Lancashire, OL12 0RA Classification: Radio Communication Equipment Status: Inactive Positional Accuracy: Automatically positioned to the address	A19SW (NE)	646	-	389806 414019
179	Contemporary Trade Directory Entries Name: Towers Of Rochdale Location: 52, Whitworth Road, Rochdale, Lancashire, OL12 0EZ Classification: Gunsmiths Status: Inactive Positional Accuracy: Automatically positioned to the address	A19SW (NE)	675	-	389831 414034
179	Contemporary Trade Directory Entries Name: The M O T & Repair Centre Location: 70, Whitworth Road, Rochdale, OL12 0EZ Classification: Mot Testing Centres Status: Active Positional Accuracy: Automatically positioned to the address	A19SW (NE)	683	-	389824 414053
179	Contemporary Trade Directory Entries Name: Whitworth Road Test Centre Location: 70, Whitworth Road, Rochdale, OL12 0EZ Classification: Mot Testing Centres Status: Active Positional Accuracy: Automatically positioned to the address	A19SW (NE)	683	-	389824 414053
179	Contemporary Trade Directory Entries Name: M O T Test & Repair Centre Location: 70, Whitworth Road, Rochdale, Lancashire, OL12 0EZ Classification: Mot Testing Centres Status: Active Positional Accuracy: Automatically positioned to the address	A19SW (NE)	683	-	389824 414053
180	Contemporary Trade Directory Entries Name: Kwik-Fit Location: Whitworth Road, Rochdale, Lancashire, OL12 0QX Classification: Tyre Dealers Status: Inactive Positional Accuracy: Automatically positioned to the address	A19SW (NE)	648	-	389750 414074
180	Contemporary Trade Directory Entries Name: Kwik Fit - Rochdale Location: Whitworth Road, Rochdale, OL12 0QX Classification: Tyre Dealers Status: Active Positional Accuracy: Automatically positioned to the address	A19SW (NE)	673	-	389776 414085
180	Contemporary Trade Directory Entries Name: Jewson Location: Whitworth Road, Rochdale, Lancashire, OL12 0RB Classification: Builders' Merchants Status: Active Positional Accuracy: Automatically positioned to the address	A19SW (NE)	696	-	389772 414118
181	Contemporary Trade Directory Entries Name: Jpm Eco Logistics Ltd Location: 11, Norman Rd, Rochdale, Lancashire, OL11 4HS Classification: Road Haulage Services Status: Inactive Positional Accuracy: Manually positioned to the road within the address or location	A7NE (SW)	654	-	388964 413022
182	Contemporary Trade Directory Entries Name: Rochdale Infirmary Location: Whitehall Street, ROCHDALE, Lancashire, OL12 0NB Classification: Hospitals Status: Active Positional Accuracy: Automatically positioned to the address	A18SE (N)	655	-	389505 414206

Map ID	Details	Quadrant Reference (Compass Direction)	Estimated Distance From Site	Contact	NGR
182	Contemporary Trade Directory Entries Name: Rochdale M R I Centre Location: Whitehall Street, Rochdale, Lancashire, OL12 0NB Classification: Radiographic Services Status: Active Positional Accuracy: Automatically positioned to the address	A18SE (N)	655	-	389505 414206
182	Contemporary Trade Directory Entries Name: Short Term Assessment & Re-Ablement Service Location: Rochdale Infirmary, Whitehall Street, Rochdale, OL12 0NB Classification: Hospitals Status: Inactive Positional Accuracy: Automatically positioned to the address	A18SE (N)	655	-	389505 414206
182	Contemporary Trade Directory Entries Name: Rochdale Infirmary Location: Whitehall Street, Rochdale, Lancashire, OL12 0NB Classification: Hospitals Status: Inactive Positional Accuracy: Automatically positioned to the address	A18SE (N)	655	-	389505 414206
183	Contemporary Trade Directory Entries Name: Gem Communications Location: Roche House, 75-77, Drake Street, Rochdale, Lancashire, OL16 1SB Classification: Telecommunications Equipment & Systems Status: Inactive Positional Accuracy: Manually positioned to the address or location	A9NW (SE)	663	-	389902 413211
183	Contemporary Trade Directory Entries Name: Blinds In N W Ltd Location: 90, DRAKE STREET, ROCHDALE, OL16 1PQ Classification: Blinds, Awnings & Canopies Status: Active Positional Accuracy: Automatically positioned to the address	A9NW (SE)	684	-	389896 413164
183	Contemporary Trade Directory Entries Name: Blinds Inn Location: 90, Drake Street, Rochdale, OL16 1PQ Classification: Blinds, Awnings & Canopies Status: Active Positional Accuracy: Automatically positioned to the address	A9NW (SE)	684	-	389896 413164
184	Contemporary Trade Directory Entries Name: W J Legal Services Ltd Location: Tramway Offices, Mellor Street, Rochdale, Lancashire, OL12 6AA Classification: Laboratories Status: Active Positional Accuracy: Automatically positioned to the address	A12NE (W)	666	-	388668 413640
184	Contemporary Trade Directory Entries Name: Chemline Services Ltd Location: Suite 3, Tramway Offices, Mellor Street, Rochdale, Lancashire, OL12 6AA Classification: Chemical Engineers Status: Inactive Positional Accuracy: Automatically positioned to the address	A12NE (W)	666	-	388668 413642
184	Contemporary Trade Directory Entries Name: Affinity D N A Location: Tramway Offices, Mellor Street, Rochdale, Lancashire, OL12 6AA Classification: Laboratories Status: Inactive Positional Accuracy: Automatically positioned to the address	A12NE (W)	666	-	388668 413640
184	Contemporary Trade Directory Entries Name: Benfield Electric Europe Ltd Location: Tramway Offices, Mellor Street, Rochdale, Lancashire, OL12 6AA Classification: Distribution Services Status: Active Positional Accuracy: Automatically positioned to the address	A12NE (W)	666	-	388668 413642
184	Contemporary Trade Directory Entries Name: Philip J Muncaster Ltd Location: Suite 3, Tramway Offices, Mellor Street, Rochdale, Lancashire, OL12 6AA Classification: Machinery - Industrial & Commercial Status: Inactive Positional Accuracy: Automatically positioned to the address	A12NE (W)	666	-	388668 413642
184	Contemporary Trade Directory Entries Name: Paternity For Life Location: TRAMWAY OFFICES, MELLOR STREET, ROCHDALE, OL12 6AA Classification: Laboratories Status: Inactive Positional Accuracy: Automatically positioned to the address	A12NE (W)	666	-	388668 413640

Map ID	Details	Quadrant Reference (Compass Direction)	Estimated Distance From Site	Contact	NGR
184	Contemporary Trade Directory Entries Name: Oldham Assembly Services Ltd Location: Tramway Offices, Mellor Street, Rochdale, Lancashire, OL12 6AA Classification: Printed Circuit Services Status: Inactive Positional Accuracy: Manually positioned to the address or location	A12NE (W)	666	-	388668 413642
185	Contemporary Trade Directory Entries Name: R & B Motors Rochdale Ltd Location: Unit 3, Cinnamon Street, Rochdale, OL12 6QB Classification: Garage Services Status: Active Positional Accuracy: Automatically positioned to the address	A12NE (W)	668	-	388710 413819
185	Contemporary Trade Directory Entries Name: Molyneux New Garage Location: Cinnamon Street, Rochdale, Lancashire, OL12 6QB Classification: Garage Services Status: Inactive Positional Accuracy: Manually positioned to the address or location	A12NE (W)	668	-	388710 413819
185	Contemporary Trade Directory Entries Name: Molyneux Street Garage Location: Cinnamon Street, Rochdale, Lancashire, OL12 6QB Classification: Garage Services Status: Inactive Positional Accuracy: Manually positioned within the geographical locality	A12NE (NW)	676	-	388716 413852
185	Contemporary Trade Directory Entries Name: J & A Murphy (Motor Vehicle Engineers) Ltd Location: Molyneux St, Rochdale, Lancashire, OL12 6QB Classification: Garage Services Status: Inactive Positional Accuracy: Manually positioned within the geographical locality	A12NE (NW)	676	-	388716 413852
185	Contemporary Trade Directory Entries Name: Rochdale Mobile Tyres Location: Cinnamon St, Rochdale, Lancashire, OL12 6QB Classification: Tyre Dealers Status: Inactive Positional Accuracy: Manually positioned within the geographical locality	A12NE (NW)	676	-	388716 413852
185	Contemporary Trade Directory Entries Name: J & A Murphy Location: Cinnamon Street, Rochdale, Lancashire, OL12 6QB Classification: Mot Testing Centres Status: Inactive Positional Accuracy: Automatically positioned to the address	A12NE (NW)	704	-	388681 413844
186	Contemporary Trade Directory Entries Name: True Clean Cleaning Services Location: 28 School La, Rochdale, Lancashire, OL16 1QP Classification: Carpet, Curtain & Upholstery Cleaners Status: Inactive Positional Accuracy: Manually positioned to the road within the address or location	A9NW (SE)	669	-	389840 413118
186	Contemporary Trade Directory Entries Name: A G Motors Location: 11-31, School Lane, Rochdale, Lancashire, OL16 1QP Classification: Mot Testing Centres Status: Inactive Positional Accuracy: Automatically positioned to the address	A9NW (SE)	674	-	389832 413102
186	Contemporary Trade Directory Entries Name: A G M Apollo Location: 11-31, School Lane, Rochdale, Lancashire, OL16 1QP Classification: Mot Testing Centres Status: Inactive Positional Accuracy: Automatically positioned to the address	A9NW (SE)	674	-	389832 413102
186	Contemporary Trade Directory Entries Name: Dgs Motors Ltd Location: 11-31, School Lane, Rochdale, Lancashire, OL16 1QP Classification: Garage Services Status: Inactive Positional Accuracy: Automatically positioned to the address	A9NW (SE)	674	-	389832 413102
187	Contemporary Trade Directory Entries Name: Brakes International Location: 12, Moore Street, ROCHDALE, Lancashire, OL16 1QN Classification: Brake & Clutch Service Centres Status: Active Positional Accuracy: Automatically positioned to the address	A9NW (SE)	671	-	389805 413079

Map ID	Details	Quadrant Reference (Compass Direction)	Estimated Distance From Site	Contact	NGR
188	Contemporary Trade Directory Entries Name: Saville Motors Location: Unit 3, Coldwall Industrial Estate, Spotland Road, Rochdale, OL12 7BD Classification: Garage Services Status: Active Positional Accuracy: Automatically positioned to the address	A12NE (W)	675	-	388673 413723
188	Contemporary Trade Directory Entries Name: Ripple Clothing Location: 227, Spotland Road, Rochdale, Lancashire, OL12 7AG Classification: Clothing & Fabrics - Manufacturers Status: Inactive Positional Accuracy: Automatically positioned to the address	A12NE (W)	677	-	388672 413728
188	Contemporary Trade Directory Entries Name: Protec Boxing Location: COLDWALL INDUSTRIAL ESTATE, SPOTLAND ROAD, ROCHDALE, OL12 7BD Classification: Sports Equipment Manufacturers & Distributors Status: Active Positional Accuracy: Automatically positioned to the address	A12NE (W)	683	-	388662 413709
189	Contemporary Trade Directory Entries Name: Norman Ashworth Ltd Location: Mellor Street, ROCHDALE, Lancashire, OL11 5BT Classification: Asphalt & Coated Macadam Laying Contractors Status: Active Positional Accuracy: Automatically positioned to the address	A12SW (W)	684	-	388658 413443
190	Contemporary Trade Directory Entries Name: F & F Motor Services Ltd Location: Manchester Road, ROCHDALE, Lancashire, OL11 4HY Classification: Mot Testing Centres Status: Active Positional Accuracy: Automatically positioned to the address	A8SW (S)	685	-	389193 412891
191	Contemporary Trade Directory Entries Name: Stones Window Blinds Location: Castle Works, Baron Street, Rochdale, Lancashire, OL16 1SJ Classification: Blinds, Awnings & Canopies Status: Active Positional Accuracy: Automatically positioned to the address	A14SW (SE)	694	-	389956 413240
191	Contemporary Trade Directory Entries Name: A. Stones Window Blinds Location: Castle Works, Baron Street, Rochdale, Lancashire, OL16 1SJ Classification: Blinds, Awnings & Canopies Status: Inactive Positional Accuracy: Automatically positioned to the address	A14SW (SE)	694	-	389956 413240
192	Contemporary Trade Directory Entries Name: Royale Motors Location: 1, St. Albans Street, Rochdale, OL16 1UT Classification: Garage Services Status: Active Positional Accuracy: Automatically positioned to the address	A8NE (SE)	697	-	389623 412927
193	Contemporary Trade Directory Entries Name: N & L Recovery Services Location: 70, Great George Street, Rochdale, Lancashire, OL16 1QG Classification: Breakdown and Recovery Status: Inactive Positional Accuracy: Automatically positioned to the address	A9NW (SE)	700	-	389726 412980
193	Contemporary Trade Directory Entries Name: Autolign Repair Centre Location: Great George St, Rochdale, Lancashire, OL16 1QG Classification: Car Body Repairs Status: Inactive Positional Accuracy: Manually positioned to the road within the address or location	A9NW (SE)	717	-	389752 412976
193	Contemporary Trade Directory Entries Name: Rochdale Motor Services Location: Units 6-7 Great George Street, Rochdale, Lancashire, OL16 1QG Classification: Garage Services Status: Active Positional Accuracy: Manually positioned to the address or location	A9NW (SE)	729	-	389780 412982

Map ID	Details	Quadrant Reference (Compass Direction)	Estimated Distance From Site	Contact	NGR
194	Contemporary Trade Directory Entries Name: Dell Plastics Ltd Location: Norman Rd, Rochdale, Lancashire, OL11 4HS Classification: Recycling Centres Status: Inactive Positional Accuracy: Manually positioned to the road within the address or location	A7NE (SW)	700	-	388932 412988
194	Contemporary Trade Directory Entries Name: Global Parts Specialist Ltd Location: Norman Road, Rochdale, Lancashire, OL11 4HS Classification: Car Breakers & Dismantlers Status: Inactive Positional Accuracy: Manually positioned within the geographical locality	A7NE (SW)	706	-	388937 412977
194	Contemporary Trade Directory Entries Name: Rochdale Car Breakers Location: Unit 4, Norman Road, Rochdale, Lancashire, OL11 4HS Classification: Car Breakers & Dismantlers Status: Inactive Positional Accuracy: Automatically positioned in the proximity of the address	A7NE (SW)	728	-	388914 412967
194	Contemporary Trade Directory Entries Name: Velton Ltd Location: Norman Road, Rochdale, Lancashire, OL11 4HS Classification: Textile Manufacturing Status: Inactive Positional Accuracy: Automatically positioned in the proximity of the address	A7NE (SW)	728	-	388914 412967
194	Contemporary Trade Directory Entries Name: D E K Toolmakers & General Engineers Location: Norman Road, Rochdale, Lancashire, OL11 4HS Classification: Tool Design, Manufacturers & Makers Status: Inactive Positional Accuracy: Automatically positioned in the proximity of the address	A7NE (SW)	728	-	388914 412967
195	Contemporary Trade Directory Entries Name: High Lee Engineering Co Ltd Location: Unti 1 Princess St, Rochdale, Lancashire, OL12 0HA Classification: Engineers - General Status: Inactive Positional Accuracy: Manually positioned to the road within the address or location	A19SW (NE)	709	-	389878 414034
195	Contemporary Trade Directory Entries Name: Colplan Engineering Ltd Location: 35, Princess Street, Rochdale, Lancashire, OL12 0HA Classification: Textile Manufacturing Status: Inactive Positional Accuracy: Automatically positioned to the address	A19SW (NE)	743	-	389899 414061
195	Contemporary Trade Directory Entries Name: M A T Creations Ltd Location: 35, Princess Street, Rochdale, Lancashire, OL12 0HA Classification: Printers Status: Inactive Positional Accuracy: Automatically positioned to the address	A19SW (NE)	743	-	389899 414061
196	Contemporary Trade Directory Entries Name: Sheasby Surgical Shoes Location: 72, Whitworth Road, Rochdale, Lancashire, OL12 0EZ Classification: Footwear Manufacturers Status: Inactive Positional Accuracy: Automatically positioned to the address	A19SW (NE)	713	-	389822 414097
197	Contemporary Trade Directory Entries Name: Digitech Location: 176, Drake Street, Rochdale, OL16 1UP Classification: Copying & Duplicating Services Status: Inactive Positional Accuracy: Automatically positioned to the address	A8SE (S)	719	-	389587 412888
197	Contemporary Trade Directory Entries Name: Forward Solutions Location: Flat 2, 171, Drake Street, Rochdale, Lancashire, OL11 1EF Classification: Waste Disposal Services Status: Inactive Positional Accuracy: Automatically positioned to the address	A8SE (S)	767	-	389612 412847
198	Contemporary Trade Directory Entries Name: Thomas Mcguinness Brewing Co Location: 1, Oldham Road, Rochdale, Lancashire, OL16 1UA Classification: Brewers Status: Inactive Positional Accuracy: Automatically positioned to the address	A9NW (SE)	719	-	389942 413168

Map ID	Details	Quadrant Reference (Compass Direction)	Estimated Distance From Site	Contact	NGR
198	Contemporary Trade Directory Entries Name: Rochdale Business Machines Location: 3, Oldham Road, Rochdale, Lancashire, OL16 1UA Classification: Photocopiers Status: Inactive Positional Accuracy: Automatically positioned to the address	A9NW (SE)	732	-	389952 413161
198	Contemporary Trade Directory Entries Name: Pro-Dry Ltd Location: TAVR Drill Hall, Baron St, Rochdale, Lancashire, OL16 1SJ Classification: Machinery - Industrial & Commercial Status: Inactive Positional Accuracy: Manually positioned to the road within the address or location	A9NW (SE)	755	-	389986 413170
199	Contemporary Trade Directory Entries Name: Parr Rochdale Ltd Location: Pitt Street, Rochdale, Lancashire, OL12 0DH Classification: Builders' Merchants Status: Active Positional Accuracy: Automatically positioned to the address	A14NW (NE)	719	-	389996 413865
200	Contemporary Trade Directory Entries Name: Ashton Motor Bodies Location: 231, Spotland Road, Rochdale, Lancashire, OL12 7AG Classification: Car Body Repairs Status: Inactive Positional Accuracy: Automatically positioned to the address	A12NW (W)	720	-	388640 413776
201	Contemporary Trade Directory Entries Name: Topham'S M O T Centre Location: 210-216 Drake Street, Rochdale, Lancashire, OL16 1UP Classification: Mot Testing Centres Status: Inactive Positional Accuracy: Automatically positioned to the address	A8SE (S)	727	-	389383 412836
201	Contemporary Trade Directory Entries Name: Speedwell Garage Location: 210, DRAKE STREET, ROCHDALE, OL16 1UP Classification: Garage Services Status: Active Positional Accuracy: Automatically positioned to the address	A8SE (S)	727	-	389383 412836
202	Contemporary Trade Directory Entries Name: H Robinson & Sons (Rochdale) Ltd Location: Central Garage, Water Street, Rochdale, Lancashire, OL16 1UH Classification: Car Dealers Status: Inactive Positional Accuracy: Automatically positioned to the address	A14SE (E)	727	-	390035 413344
202	Contemporary Trade Directory Entries Name: Robinsons Of Rochdale Location: CENTRAL GARAGE, WATER STREET, ROCHDALE, OL16 1UH Classification: Garage Services Status: Active Positional Accuracy: Automatically positioned to the address	A14SE (E)	727	-	390035 413344
202	Contemporary Trade Directory Entries Name: Robinsons Rochdale Location: Central Garage, Water Street, Rochdale, Lancashire, OL16 1UH Classification: Car Dealers Status: Inactive Positional Accuracy: Automatically positioned to the address	A14SE (E)	727	-	390035 413344
203	Contemporary Trade Directory Entries Name: Rochdale Plastics Ltd Location: 6, Greenwood Street, Rochdale, Lancashire, OL16 1QZ Classification: Roller Shutter Manufacturers Status: Inactive Positional Accuracy: Automatically positioned to the address	A9NW (SE)	731	-	389919 413116
203	Contemporary Trade Directory Entries Name: Indus Print Ltd Location: 112, Drake Street, Rochdale, Lancashire, OL16 1PN Classification: Printers Status: Inactive Positional Accuracy: Automatically positioned to the address	A9NW (SE)	746	-	389909 413080
204	Contemporary Trade Directory Entries Name: Sylvia Hough Location: A, 5, Oldham Road, Rochdale, Lancashire, OL16 1UA Classification: Soft Furnishings - Manufacturers Status: Inactive Positional Accuracy: Automatically positioned to the address	A9NW (SE)	735	-	389952 413153

Map ID	Details	Quadrant Reference (Compass Direction)	Estimated Distance From Site	Contact	NGR
204	Contemporary Trade Directory Entries Name: Ocean Refrigeration Location: 28 Baron Street, Rochdale, Lancashire, OL16 1SJ Classification: Refrigerators & Freezers - Servicing & Repairs Status: Active Positional Accuracy: Automatically positioned to the address	A9NW (SE)	757	-	389981 413159
204	Contemporary Trade Directory Entries Name: Direct Electrical Supplies Location: 19, Oldham Road, Rochdale, Lancashire, OL16 1UA Classification: Electrical Goods Sales, Manufacturers & Wholesalers Status: Inactive Positional Accuracy: Automatically positioned to the address	A9NW (SE)	783	-	389985 413117
204	Contemporary Trade Directory Entries Name: A C Ventilation Ltd Location: The Drill Hall, Baron Street, Rochdale, Lancashire, OL16 1SJ Classification: Ventilators & Ventilation Systems Status: Inactive Positional Accuracy: Automatically positioned to the address	A9NW (SE)	785	-	390008 413150
205	Contemporary Trade Directory Entries Name: Brian Shackleton Motors Location: 13, Back Drake Street, Rochdale, OL16 1QL Classification: Garage Services Status: Active Positional Accuracy: Automatically positioned to the address	A9NW (SE)	736	-	389868 413049
205	Contemporary Trade Directory Entries Name: Douglas Cronshaw Location: 128, Drake Street, Rochdale, Lancashire, OL16 1PN Classification: Salvage Dealers Status: Inactive Positional Accuracy: Automatically positioned to the address	A9NW (SE)	758	-	389881 413032
205	Contemporary Trade Directory Entries Name: A & Sons Location: 130, Drake Street, Rochdale, Lancashire, OL16 1PN Classification: Heating Equipment - Sales & Service Status: Inactive Positional Accuracy: Automatically positioned to the address	A9NW (SE)	759	-	389878 413027
205	Contemporary Trade Directory Entries Name: Beejs Venture Ltd Location: 130B, DRAKE STREET, ROCHDALE, OL16 1PN Classification: Food Products - Manufacturers Status: Inactive Positional Accuracy: Automatically positioned to the address	A9NW (SE)	760	-	389874 413022
205	Contemporary Trade Directory Entries Name: A Y Domestic Appliances Location: 130, Drake Street, Rochdale, Lancashire, OL16 1PN Classification: Electrical Goods Sales, Manufacturers & Wholesalers Status: Inactive Positional Accuracy: Automatically positioned to the address	A9NW (SE)	760	-	389874 413022
206	Contemporary Trade Directory Entries Name: Alexander Drew Location: Stotts Mill, Bridgefold Road, Rochdale, Lancashire, OL11 5BZ Classification: Printers Status: Inactive Positional Accuracy: Automatically positioned to the address	A12NW (W)	738	-	388593 413582
207	Contemporary Trade Directory Entries Name: Anwar & Co Failsworth Service Station Location: Whitworth Road, Rochdale, OL12 0RA Classification: Petrol Filling Stations Status: Active Positional Accuracy: Manually positioned to the address or location	A19SW (NE)	739	-	389781 414165
208	Contemporary Trade Directory Entries Name: Jne Design Location: 36, Church Stile, Rochdale, Lancashire, OL16 1QE Classification: Ventilators & Ventilation Systems Status: Inactive Positional Accuracy: Automatically positioned to the address	A9NW (SE)	742	-	389706 412918
208	Contemporary Trade Directory Entries Name: Igloo Print Location: 37, Church Stile, Rochdale, Lancashire, OL16 1QE Classification: Printers Status: Inactive Positional Accuracy: Automatically positioned to the address	A9NW (SE)	746	-	389707 412913

Map ID	Details	Quadrant Reference (Compass Direction)	Estimated Distance From Site	Contact	NGR
209	Contemporary Trade Directory Entries Name: Nameplate Services Ltd Location: 89, Baillie Street East, Rochdale, Lancashire, OL16 2BY Classification: Screen Process Printers Status: Active Positional Accuracy: Automatically positioned to the address	A14NE (E)	750	-	390089 413627
209	Contemporary Trade Directory Entries Name: Rehman Motors Location: George Street, Rochdale, Lancashire, OL16 2DF Classification: Garage Services Status: Active Positional Accuracy: Automatically positioned to the address	A14NE (E)	781	-	390118 413651
210	Contemporary Trade Directory Entries Name: Hanson Springs Ltd Location: Mellor Street, Rochdale, Lancashire, OL11 5BW Classification: Spring Manufacturers & Distributors Status: Inactive Positional Accuracy: Automatically positioned to the address	A12NW (W)	755	-	388588 413713
210	Contemporary Trade Directory Entries Name: The Service Centre Location: Mellor St, Rochdale, Lancashire, OL11 5BT Classification: Garage Services Status: Inactive Positional Accuracy: Manually positioned within the geographical locality	A12NW (W)	756	-	388588 413713
211	Contemporary Trade Directory Entries Name: Nema Location: Townhead Works, Lomax Street, Rochdale, Lancashire, OL12 0HD Classification: Spring Manufacturers & Distributors Status: Inactive Positional Accuracy: Automatically positioned to the address	A19SW (NE)	764	-	389997 413961
211	Contemporary Trade Directory Entries Name: Burns Motor Works Location: Unit 1, Haynes Street, Rochdale, OL12 0UW Classification: Garage Services Status: Active Positional Accuracy: Automatically positioned to the address	A19SW (NE)	784	-	390003 413989
212	Contemporary Trade Directory Entries Name: P G C Location: Renault House, Molesworth Street, Rochdale, Lancashire, OL16 1TP Classification: Car Dealers Status: Inactive Positional Accuracy: Automatically positioned to the address	A14SE (E)	764	-	390093 413423
212	Contemporary Trade Directory Entries Name: Premier Kia Location: Water Street, ROCHDALE, Lancashire, OL16 1TL Classification: Car Dealers Status: Active Positional Accuracy: Automatically positioned to the address	A14SE (E)	764	-	390093 413423
213	Contemporary Trade Directory Entries Name: E U Recycling Ltd Location: Rochdale, OL11 1EF Classification: Recycling Services Status: Active Positional Accuracy: Automatically positioned to the address	A8SE (SE)	771	-	389662 412863
213	Contemporary Trade Directory Entries Name: Worldwide Metals Recycling Ltd Location: Prime House, 155, Drake Street, Rochdale, Lancashire, OL11 1EF Classification: Scrap Metal Merchants Status: Inactive Positional Accuracy: Manually positioned to the address or location	A8SE (SE)	772	-	389662 412862
214	Contemporary Trade Directory Entries Name: The Liquid Logo Location: 147 Mellor St, Rochdale, Lancashire, OL12 6AA Classification: Printers Status: Inactive Positional Accuracy: Manually positioned to the road within the address or location	A12NW (W)	773	-	388589 413790
214	Contemporary Trade Directory Entries Name: T Mason Location: 77, Mellor Street, Rochdale, Lancashire, OL11 5BT Classification: Car Dealers Status: Inactive Positional Accuracy: Automatically positioned to the address	A12NW (W)	789	-	388573 413790

Map ID	Details	Quadrant Reference (Compass Direction)	Estimated Distance From Site	Contact	NGR
215	Contemporary Trade Directory Entries Name: Carbonlite Location: Britannia Foundry, Lomax Street, Rochdale, Lancashire, OL12 0DN Classification: Engineering Machine Services Status: Inactive Positional Accuracy: Manually positioned to the address or location	A19SE (NE)	774	-	390027 413928
216	Contemporary Trade Directory Entries Name: Chem Free Preservation Services Location: 150 Drake Street, Rochdale, Lancashire, OL16 1PX Classification: Damp & Dry Rot Control Status: Active Positional Accuracy: Automatically positioned to the address	A9NW (SE)	778	-	389798 412934
216	Contemporary Trade Directory Entries Name: Charter Electrical Contractors Location: 154, Drake Street, Rochdale, Lancashire, OL16 1PX Classification: Electrical Engineers Status: Inactive Positional Accuracy: Manually positioned to the address or location	A9NW (SE)	782	-	389787 412921
216	Contemporary Trade Directory Entries Name: Heritage Healthcare Rochdale Location: 115, DRAKE STREET, ROCHDALE, OL16 1PZ Classification: Garage Services Status: Active Positional Accuracy: Automatically positioned to the address	A9SW (SE)	820	-	389795 412881
217	Contemporary Trade Directory Entries Name: Aisha Jewellers Location: 153, Yorkshire Street, Rochdale, Lancashire, OL12 0DR Classification: Jewellery Manufacturers & Repairers Status: Active Positional Accuracy: Automatically positioned to the address	A14NE (E)	791	-	390077 413856
217	Contemporary Trade Directory Entries Name: Your Cranes & Hire Ltd Location: 161a, Yorkshire Street, Rochdale, Lancashire, OL12 0DR Classification: Crane Hire, Sales & Service Status: Inactive Positional Accuracy: Automatically positioned to the address	A14NE (E)	819	-	390102 413870
218	Contemporary Trade Directory Entries Name: Fast Cash 4 Scrap Cars Rochdale Aeg Location: Centenary House, 95, Manchester Road, Rochdale, Lancashire, OL11 4JG Classification: Car Breakers & Dismantlers Status: Inactive Positional Accuracy: Automatically positioned to the address	A8SW (S)	792	-	389226 412777
218	Contemporary Trade Directory Entries Name: Scrap Yard In Rochdale Htt Location: Centenary House, 95, Manchester Road, Rochdale, Lancashire, OL11 4JG Classification: Car Breakers & Dismantlers Status: Inactive Positional Accuracy: Automatically positioned to the address	A8SW (S)	792	-	389226 412777
218	Contemporary Trade Directory Entries Name: Gibson Will Buy Old Cars Location: Centenary House, 95, Manchester Road, Rochdale, Lancashire, OL11 4JG Classification: Car Breakers & Dismantlers Status: Inactive Positional Accuracy: Automatically positioned to the address	A8SW (S)	792	-	389226 412777
219	Contemporary Trade Directory Entries Name: Isaac Butterworth Ltd Location: James Ash House, Princess Street, Rochdale, Lancashire, OL12 0HA Classification: Industrial Engineers Status: Active Positional Accuracy: Automatically positioned to the address	A19SW (NE)	792	-	389957 414068
219	Contemporary Trade Directory Entries Name: Hargreaves & Gott Ltd Location: Princess Street, Rochdale, Lancashire, OL12 0HL Classification: Engineers - General Status: Inactive Positional Accuracy: Automatically positioned to the address	A19SW (NE)	810	-	389986 414059
220	Contemporary Trade Directory Entries Name: Scrap My Appliance Ltd Location: 207, DRAKE STREET, ROCHDALE, OL11 1EF Classification: Waste Disposal Services Status: Active Positional Accuracy: Automatically positioned to the address	A8SE (S)	796	-	389361 412766

Map ID	Details	Quadrant Reference (Compass Direction)	Estimated Distance From Site	Contact	NGR
221	Contemporary Trade Directory Entries Name: Ingoe Oils Ltd Location: Fern Street, ROCHDALE, Lancashire, OL11 4HG Classification: Oil Fuel Distributors Status: Inactive Positional Accuracy: Automatically positioned to the address	A7SE (SW)	801	-	388979 412843
222	Contemporary Trade Directory Entries Name: M S A Wheels & Castors Location: Hill Street, Rochdale, Lancashire, OL16 1SR Classification: Wheel Manufacturers Status: Inactive Positional Accuracy: Automatically positioned to the address	A9NE (SE)	804	-	390063 413207
223	Contemporary Trade Directory Entries Name: Millennium Blinds Location: 109 Lomax St, Rochdale, Lancashire, OL12 0JR Classification: Blinds, Awnings & Canopies Status: Inactive Positional Accuracy: Manually positioned to the road within the address or location	A19SW (NE)	804	-	389907 414142
224	Contemporary Trade Directory Entries Name: Integrated Fabrications Location: The Drill Hall, Baron Street, Rochdale, Lancashire, OL16 1SJ Classification: Sheet Metal Work Status: Inactive Positional Accuracy: Automatically positioned to the address	A9NE (SE)	805	-	390037 413157
224	Contemporary Trade Directory Entries Name: Lion Springs Ltd Location: Summer Street, Rochdale, Lancashire, OL16 1SY Classification: Spring Manufacturers & Distributors Status: Active Positional Accuracy: Automatically positioned to the address	A9NE (SE)	833	-	390068 413157
225	Contemporary Trade Directory Entries Name: Transglobal Freight Management Location: REVILO HOUSE, 47, BRIDGEFOLD ROAD, ROCHDALE, OL11 5BX Classification: Freight Forwarders Status: Active Positional Accuracy: Automatically positioned to the address	A12SW (W)	810	-	388524 413495
225	Contemporary Trade Directory Entries Name: Prevost Location: Unit A Bridgefold Road, Rochdale, Lancashire, OL11 5BX Classification: Pneumatic Systems & Equipment Status: Inactive Positional Accuracy: Manually positioned within the geographical locality	A12SW (W)	812	-	388521 413504
226	Contemporary Trade Directory Entries Name: Paradise Fashions Location: 10, Suffolk Street, Rochdale, Lancashire, OL11 1EG Classification: Clothing & Fabrics - Manufacturers Status: Inactive Positional Accuracy: Automatically positioned to the address	A8SE (S)	811	-	389557 412782
226	Contemporary Trade Directory Entries Name: 3 G Autos Location: Unit 5,35 Henry Street, Rochdale, Lancashire, OL11 1EP Classification: Car Engine Tuning & Diagnostic Services Status: Active Positional Accuracy: Manually positioned within the geographical locality	A8SE (S)	812	-	389592 412792
227	Contemporary Trade Directory Entries Name: Breedon Rochdale Concrete Plant Location: Tarmac Topmix, Albion Road, Rochdale, OL11 4HQ Classification: Sand, Gravel & Other Aggregates Status: Active Positional Accuracy: Manually positioned within the geographical locality	A7NE (SW)	813	-	388803 412945
227	Contemporary Trade Directory Entries Name: Hope Construction Materials Location: Albion Road, ROCHDALE, Lancashire, OL11 4HQ Classification: Sand, Gravel & Other Aggregates Status: Inactive Positional Accuracy: Automatically positioned to the address	A7NE (SW)	835	-	388789 412929
227	Contemporary Trade Directory Entries Name: Tilcon Ltd Location: Albion Road, Rochdale, Lancashire, OL11 4HQ Classification: Concrete & Mortar Ready Mixed Status: Inactive Positional Accuracy: Automatically positioned to the address	A7NE (SW)	835	-	388789 412929

Map ID	Details	Quadrant Reference (Compass Direction)	Estimated Distance From Site	Contact	NGR
228	Contemporary Trade Directory Entries Name: Car Body Supplies Rochdale Location: 114, Whitworth Road, Rochdale, Lancashire, OL12 0JG Classification: Car Paint & Lacquer Manufacturers & Suppliers Status: Active Positional Accuracy: Automatically positioned to the address	A19NW (NE)	818	-	389805 414245
229	Contemporary Trade Directory Entries Name: D D Autos Location: 1a, Ramsay Street, Rochdale, Lancashire, OL16 2BX Classification: Garage Services Status: Active Positional Accuracy: Automatically positioned to the address	A14NE (E)	820	-	390160 413615
229	Contemporary Trade Directory Entries Name: Glass Design Studios Location: 1a, Ramsay Street, Rochdale, OL16 2BX Classification: Glass Engravers & Decorators Status: Inactive Positional Accuracy: Automatically positioned to the address	A14NE (E)	820	-	390160 413615
229	Contemporary Trade Directory Entries Name: T J Refrigeration Ltd Location: 1-7, Ramsay Street, Rochdale, Lancashire, OL16 2BX Classification: Refrigerators & Freezers - Servicing & Repairs Status: Inactive Positional Accuracy: Automatically positioned to the address	A14NE (E)	820	-	390160 413615
229	Contemporary Trade Directory Entries Name: Rochelle Northern Location: 1-7, Ramsay Street, Rochdale, Lancashire, OL16 2BX Classification: Catering Equipment Status: Active Positional Accuracy: Automatically positioned to the address	A14NE (E)	820	-	390160 413615
229	Contemporary Trade Directory Entries Name: T J Refrigeration Location: 1-7, Ramsay Street, Rochdale, Lancashire, OL16 2BX Classification: Refrigeration Equipment - Commercial Status: Active Positional Accuracy: Automatically positioned to the address	A14NE (E)	820	-	390160 413615
229	Contemporary Trade Directory Entries Name: Rochdale Van Centre Location: Ramsay Street, Rochdale, Lancashire, OL16 2BX Classification: Commercial Vehicle Dealers Status: Inactive Positional Accuracy: Automatically positioned to the address	A14NE (E)	839	-	390181 413587
230	Contemporary Trade Directory Entries Name: Carcraft Motor Store Location: 2, Entwisle Road, Rochdale, Lancashire, OL16 2HZ Classification: Tyre Dealers Status: Inactive Positional Accuracy: Automatically positioned to the address	A14SE (E)	820	-	390155 413465
231	Contemporary Trade Directory Entries Name: K & R Recycling Ltd Location: Robinson Street, Rochdale, Lancashire, OL16 1TQ Classification: Recycling Services Status: Inactive Positional Accuracy: Automatically positioned to the address	A14SE (E)	823	-	390125 413310
231	Contemporary Trade Directory Entries Name: Rochdale Metals Ltd Location: Robinson Street, Rochdale, Lancashire, OL16 1TQ Classification: Scrap Metal Merchants Status: Inactive Positional Accuracy: Automatically positioned to the address	A14SE (E)	823	-	390125 413310
231	Contemporary Trade Directory Entries Name: K & R Recycle Ltd Location: Robinson Street, Rochdale, OL16 1TQ Classification: Scrap Metal Merchants Status: Active Positional Accuracy: Automatically positioned to the address	A14SE (E)	823	-	390125 413310
232	Contemporary Trade Directory Entries Name: Polux Ltd Location: Elliott Street, ROCHDALE, Lancashire, OL12 0LH Classification: Cable & Wire Equipment Manufacturers Status: Active Positional Accuracy: Automatically positioned to the address	A19SE (NE)	823	-	390078 413934

Map ID	Details	Quadrant Reference (Compass Direction)	Estimated Distance From Site	Contact	NGR
232	Contemporary Trade Directory Entries Name: Auto-Tech Location: 1 Elliott St, Rochdale, Lancashire, OL12 0HF Classification: Mot Testing Centres Status: Inactive Positional Accuracy: Manually positioned within the geographical locality	A19SE (NE)	860	-	390104 413965
232	Contemporary Trade Directory Entries Name: Daz'S Autos Location: Unit 1 Elliott Street, Rochdale, Lancashire, OL12 0HF Classification: Garage Services Status: Active Positional Accuracy: Manually positioned within the geographical locality	A19SE (NE)	862	-	390112 413954
233	Contemporary Trade Directory Entries Name: Eurospray Group Ltd Location: Unit 32, Spotland Bridge Mill, Mellor St, Rochdale, Lancashire, OL11 5BU Classification: Paint Spraying Equipment & Accessories Status: Inactive Positional Accuracy: Manually positioned within the geographical locality	A12NW (W)	823	-	388546 413821
233	Contemporary Trade Directory Entries Name: D M W Fabrications & Weldings Location: Unit 32, Spotland Bridge Mill, Mellor St, Rochdale, Lancashire, OL11 5BU Classification: Gate Manufacturers Status: Inactive Positional Accuracy: Manually positioned to the address or location	A12NW (W)	834	-	388539 413834
233	Contemporary Trade Directory Entries Name: The Nutrient Co Ltd Location: Unit 112, Spotland Bridge Mill, Mellor Street, Rochdale, Lancashire, OL11 5BU Classification: Fertilisers Status: Inactive Positional Accuracy: Automatically positioned to the address	A12NW (W)	851	-	388516 413817
233	Contemporary Trade Directory Entries Name: Sensational Clothing Location: Spotland Bridge Mill, Mellor Street, Rochdale, Lancashire, OL11 5BU Classification: Clothing & Fabrics - Manufacturers Status: Inactive Positional Accuracy: Automatically positioned to the address	A12NW (W)	851	-	388516 413817
233	Contemporary Trade Directory Entries Name: Tip Top Manufacturing Co Location: Unit 22, Spotland Bridge Mill, Mellor Street, Rochdale, Lancashire, OL11 5BU Classification: Clothing & Fabrics - Manufacturers Status: Inactive Positional Accuracy: Automatically positioned to the address	A12NW (W)	851	-	388516 413817
233	Contemporary Trade Directory Entries Name: R & I Enterprise Location: Spotland Bridge Mill, Mellor Street, Rochdale, Lancashire, OL11 5BU Classification: Clothing & Fabrics - Manufacturers Status: Inactive Positional Accuracy: Automatically positioned to the address	A12NW (W)	851	-	388516 413817
233	Contemporary Trade Directory Entries Name: Ultra Gleam Location: Unit 20b, Spotland Bridge Mill, Mellor Street, Rochdale, Lancashire, OL11 5BU Classification: Cleaning Services - Domestic Status: Inactive Positional Accuracy: Automatically positioned to the address	A12NW (W)	851	-	388516 413817
233	Contemporary Trade Directory Entries Name: Zeldagate Ltd Location: Unit 113, Spotland Bridge Mill, Mellor Street, Rochdale, Lancashire, OL11 5BU Classification: Clothing & Fabrics - Manufacturers Status: Inactive Positional Accuracy: Automatically positioned to the address	A12NW (W)	851	-	388516 413817
233	Contemporary Trade Directory Entries Name: His & Hers Clothing Ltd Location: Spotland Bridge Mill, Mellor Street, Rochdale, Lancashire, OL11 5BU Classification: Clothing & Fabrics - Manufacturers Status: Active Positional Accuracy: Manually positioned to the address or location	A12NW (W)	851	-	388516 413817

Map ID	Details	Quadrant Reference (Compass Direction)	Estimated Distance From Site	Contact	NGR
233	Contemporary Trade Directory Entries Name: Lj Thermo Insulations (Asbestos) Ltd Location: Unit 8, Spotland Bridge Mill, Mellor Street, Rochdale, OL11 5BU Classification: Asbestos Products & Removal Status: Inactive Positional Accuracy: Automatically positioned to the address	A12NW (W)	851	-	388516 413817
233	Contemporary Trade Directory Entries Name: Sunshine Snacks Location: Unit 21, Spotland Bridge Mill, Mellor Street, Rochdale, Lancashire, OL11 5BU Classification: Confectionery Manufacturers Status: Inactive Positional Accuracy: Automatically positioned to the address	A12NW (W)	851	-	388516 413817
233	Contemporary Trade Directory Entries Name: Zeldagate 05 Location: Unit 17, Spotland Bridge Mill, Mellor Street, ROCHDALE, Lancashire, OL11 5BU Classification: Clothing & Fabrics - Manufacturers Status: Inactive Positional Accuracy: Automatically positioned to the address	A12NW (W)	851	-	388516 413817
233	Contemporary Trade Directory Entries Name: The Ornamental Gardens Location: Unit 112, Spotland Bridge Mill, Mellor Street, Rochdale, Lancashire, OL11 5BU Classification: Garden Ornament Manufacturers Status: Inactive Positional Accuracy: Automatically positioned to the address	A12NW (W)	851	-	388516 413817
233	Contemporary Trade Directory Entries Name: The Nutrient Co Ltd Location: Spotland Bridge Mill, Mellor Street, Rochdale, OL11 5BU Classification: Flow Measurement Systems - Manufacturers Status: Inactive Positional Accuracy: Automatically positioned to the address	A12NW (W)	851	-	388516 413817
233	Contemporary Trade Directory Entries Name: Sensational Location: Unit 9, Spotland Bridge Mill, Mellor Street, Rochdale, Lancashire, OL11 5BU Classification: Distribution Services Status: Inactive Positional Accuracy: Automatically positioned to the address	A12NW (W)	851	-	388516 413817
234	Contemporary Trade Directory Entries Name: V M R Services Location: Ann Street Garage, Ann Street, Rochdale, Lancashire, OL11 1ER Classification: Garage Services Status: Inactive Positional Accuracy: Automatically positioned to the address	A9SW (SE)	831	-	389732 412831
234	Contemporary Trade Directory Entries Name: M & D Mechanical Repairs Location: Ann Street Garage, Ann Street, Rochdale, Lancashire, OL11 1ER Classification: Garage Services Status: Inactive Positional Accuracy: Automatically positioned to the address	A9SW (SE)	831	-	389732 412831
234	Contemporary Trade Directory Entries Name: Ann Street Auto Location: Ann Street Garage, Ann Street, Rochdale, Lancashire, OL11 1ER Classification: Garage Services Status: Inactive Positional Accuracy: Automatically positioned to the address	A9SW (SE)	831	-	389732 412831
235	Contemporary Trade Directory Entries Name: H Anderton & Co Ltd Location: Chadwick Street, Rochdale, Lancashire, OL11 5HD Classification: Engineers - General Status: Inactive Positional Accuracy: Automatically positioned to the address	A7NW (SW)	833	-	388598 413169
235	Contemporary Trade Directory Entries Name: Britannia Metals Ltd Location: 1, Chadwick Street, Rochdale, OL11 5HD Classification: Scrap Metal Merchants Status: Active Positional Accuracy: Automatically positioned to the address	A7NW (SW)	870	-	388572 413140

Map ID	Details	Quadrant Reference (Compass Direction)	Estimated Distance From Site	Contact	NGR
236	Contemporary Trade Directory Entries Name: Factory Outlet Car Sales Ltd Location: Vulcan Works, Hill Street, Rochdale, Lancashire, OL16 1SR Classification: Car Dealers Status: Inactive Positional Accuracy: Automatically positioned to the address	A14SE (SE)	837	-	390114 413242
236	Contemporary Trade Directory Entries Name: The Automatic Gearbox Co Location: Vulcan Works, Hill Street, Rochdale, Lancashire, OL16 1SR Classification: Gearboxes Status: Inactive Positional Accuracy: Automatically positioned to the address	A14SE (SE)	837	-	390114 413242
236	Contemporary Trade Directory Entries Name: Vale Mill (Rochdale) Ltd Location: Robinson Street, Rochdale, Lancashire, OL16 1TA Classification: Textile Manufacturing Status: Inactive Positional Accuracy: Automatically positioned to the address	A14SE (E)	843	-	390125 413252
236	Contemporary Trade Directory Entries Name: Vale Mill Rochdale Ltd Location: Robinson Street, Rochdale, OL16 1TA Classification: Cleaning Materials & Equipment Status: Active Positional Accuracy: Automatically positioned to the address	A14SE (E)	846	-	390131 413259
237	Contemporary Trade Directory Entries Name: Breedon Location: Albion Road, Rochdale, OL11 4HQ Classification: Concrete & Mortar Ready Mixed Status: Active Positional Accuracy: Manually positioned to the road within the address or location	A7SE (SW)	839	-	388885 412852
237	Contemporary Trade Directory Entries Name: Ash & Lacey Location: Unit 9, Albion Rd Ind Est, Rochdale, Lancashire, OL11 4JB Classification: Sheet Metal Work Status: Inactive Positional Accuracy: Manually positioned within the geographical locality	A7SE (SW)	844	-	388858 412864
237	Contemporary Trade Directory Entries Name: Uk Transmissions Ltd Location: Karmo Industrial Estate, Unit 2 Norman Road, Rochdale, Lancashire, OL11 4HS Classification: Car Breakers & Dismantlers Status: Active Positional Accuracy: Manually positioned within the geographical locality	A7SE (SW)	873	-	388852 412833
238	Contemporary Trade Directory Entries Name: Aa Service Centre Location: Richard Street, Rochdale, Lancashire, OL11 1DU Classification: Garage Services Status: Inactive Positional Accuracy: Automatically positioned to the address	A9NW (SE)	840	-	389889 412927
239	Contemporary Trade Directory Entries Name: Ludlow'S Location: 9, Milkstone Road, Rochdale, Lancashire, OL11 1ED Classification: Electrical Appliance Repairs Status: Inactive Positional Accuracy: Automatically positioned to the address	A9SW (SE)	842	-	389714 412809
239	Contemporary Trade Directory Entries Name: Naz Jewellers Location: 12, Milkstone Road, ROCHDALE, Lancashire, OL11 1ED Classification: Jewellery Manufacturers & Repairers Status: Inactive Positional Accuracy: Automatically positioned to the address	A9SW (SE)	862	-	389692 412777
240	Contemporary Trade Directory Entries Name: Omar Trading Co Location: 3a, West Street, Rochdale, Lancashire, OL16 2EN Classification: Clothing & Fabrics - Manufacturers Status: Inactive Positional Accuracy: Automatically positioned to the address	A14NE (E)	844	-	390158 413778

Map ID	Details	Quadrant Reference (Compass Direction)	Estimated Distance From Site	Contact	NGR
241	Contemporary Trade Directory Entries Name: Carpet Cleaning Rochdale Location: 25, Sussex Street, Rochdale, Lancashire, OL11 1EL Classification: Carpet, Curtain & Upholstery Cleaners Status: Inactive Positional Accuracy: Automatically positioned to the address	A8SE (S)	851	-	389620 412760
242	Contemporary Trade Directory Entries Name: B P S Springs Ltd Location: 8-10, Rooley Moor Road, Rochdale, Lancashire, OL12 7AX Classification: Spring Manufacturers & Distributors Status: Inactive Positional Accuracy: Automatically positioned to the address	A17SW (NW)	852	-	388560 413934
242	Contemporary Trade Directory Entries Name: Robinson Cars Location: 8-10, Rooley Moor Road, Rochdale, OL12 7AX Classification: Car Dealers - Used Status: Active Positional Accuracy: Automatically positioned to the address	A17SW (NW)	852	-	388560 413934
243	Contemporary Trade Directory Entries Name: Rochdale Vehicle Breakers Location: Mandale Park, Corporation Road, Rochdale, OL11 4HJ Classification: Car Breakers & Dismantlers Status: Active Positional Accuracy: Automatically positioned to the address	A7NE (SW)	853	-	388733 412955
243	Contemporary Trade Directory Entries Name: Mazda & Mitsubishi Spares Ltd Location: Mandale Park, Corporation Road, Rochdale, Lancashire, OL11 4HJ Classification: Car Breakers & Dismantlers Status: Inactive Positional Accuracy: Automatically positioned to the address	A7NE (SW)	853	-	388733 412955
243	Contemporary Trade Directory Entries Name: Rossendale Transport Ltd Location: Mandale Park, Corporation Road, Rochdale, Lancashire, OL11 4HJ Classification: Bus & Coach Operators & Stations Status: Inactive Positional Accuracy: Automatically positioned to the address	A7NE (SW)	853	-	388733 412955
243	Contemporary Trade Directory Entries Name: Rana Tyres Location: Corporation Road, Rochdale, Lancashire, OL11 4HJ Classification: Tyre Dealers Status: Inactive Positional Accuracy: Automatically positioned in the proximity of the address	A7NE (SW)	853	-	388733 412955
243	Contemporary Trade Directory Entries Name: Japs Of Rochdale Location: Mandale Park, Corporation Road, Rochdale, Lancashire, OL11 4HJ Classification: Car Breakers & Dismantlers Status: Inactive Positional Accuracy: Manually positioned to the address or location	A7NE (SW)	853	-	388733 412955
243	Contemporary Trade Directory Entries Name: All Spares Location: Mandale Park, Corporation Road, Rochdale, OL11 4HJ Classification: Scrap Metal Merchants Status: Inactive Positional Accuracy: Automatically positioned to the address	A7NE (SW)	853	-	388733 412955
243	Contemporary Trade Directory Entries Name: Btg Plastics Equipment 4 Sports Ltd Location: Corporation Rd, Sparth Bottoms, Rochdale, Lancashire, OL11 4HJ Classification: Sports Equipment Manufacturers & Distributors Status: Inactive Positional Accuracy: Manually positioned to the address or location	A7NE (SW)	854	-	388733 412954
243	Contemporary Trade Directory Entries Name: The Breakers Location: Corporation Rd, Rochdale, Lancashire, OL11 4HJ Classification: Car Breakers & Dismantlers Status: Inactive Positional Accuracy: Manually positioned to the road within the address or location	A7NE (SW)	859	-	388760 412921
244	Contemporary Trade Directory Entries Name: Anwar & Co Failsworth Service Station Location: 111 Whitworth Road, Rochdale, Lancashire, OL12 0RA Classification: Petrol Filling Stations Status: Inactive Positional Accuracy: Manually positioned to the road within the address or location	A19NW (NE)	855	-	389781 414305

Map ID	Details	Quadrant Reference (Compass Direction)	Estimated Distance From Site	Contact	NGR
245	Contemporary Trade Directory Entries Name: H S Greenwood & Sons Ltd Location: 47, Princess Street, Rochdale, Lancashire, OL12 0HA Classification: Magnets Status: Inactive Positional Accuracy: Automatically positioned to the address	A19SW (NE)	856	-	389996 414122
245	Contemporary Trade Directory Entries Name: A U S A Location: Unit 6-7, Alma Industrial Estate, Regent Street, Rochdale, Lancashire, OL12 0HQ Classification: Fork Lift Trucks Status: Inactive Positional Accuracy: Automatically positioned to the address	A19SW (NE)	869	-	389988 414150
246	Contemporary Trade Directory Entries Name: U R Auto Care Location: 6-8, Maclure Road, Rochdale, OL11 1DN Classification: Garage Services Status: Active Positional Accuracy: Automatically positioned to the address	A9SW (SE)	857	-	389846 412871
247	Contemporary Trade Directory Entries Name: Rochdale Car Sales Location: Molesworth Street, Hill Street, Rochdale, OL16 1TS Classification: Car Dealers Status: Inactive Positional Accuracy: Manually positioned to the road within the address or location	A14SE (E)	861	-	390177 413355
247	Contemporary Trade Directory Entries Name: Cars 2000 Ltd Location: The Point Retail Park, Molesworth Street, Rochdale, OL16 1TS Classification: Car Dealers Status: Inactive Positional Accuracy: Automatically positioned to the address	A14SE (E)	900	-	390222 413376
248	Contemporary Trade Directory Entries Name: Leckmill Ltd Location: Unit 3, Norman Road, Rochdale, Lancashire, OL11 4HS Classification: Builders' Tools & Equipment Manufacturers Status: Inactive Positional Accuracy: Automatically positioned to the address	A7SE (SW)	865	-	388806 412876
248	Contemporary Trade Directory Entries Name: Suprair Ltd Location: Unit 4/5, Rochdale Industrial Centre, Albion Road, Rochdale, Lancashire, OL11 4HN Classification: Air Compressors Status: Inactive Positional Accuracy: Automatically positioned to the address	A7SE (SW)	885	-	388809 412848
248	Contemporary Trade Directory Entries Name: Ocean Recovery Services Ltd Location: Unit 4-5, Rochdale Industrial Centre, Albion Road, Rochdale, Lancashire, OL11 4HN Classification: Breakdown and Recovery Status: Inactive Positional Accuracy: Automatically positioned to the address	A7SE (SW)	885	-	388809 412848
248	Contemporary Trade Directory Entries Name: Brown Location: Rochdale Ind Centre, Albion Rd, Rochdale, Lancashire, OL11 4HN Classification: Engineers - General Status: Inactive Positional Accuracy: Manually positioned within the geographical locality	A7SE (SW)	890	-	388794 412853
248	Contemporary Trade Directory Entries Name: Cleco Ltd Location: Unit 13 Albion Road Indust Est, Rochdale, Lancashire, OL11 4JB Classification: Fork Lift Trucks Status: Inactive Positional Accuracy: Manually positioned to the address or location	A7SE (SW)	894	-	388774 412864
248	Contemporary Trade Directory Entries Name: Albion Tyres Location: Unit 13, Albion Road Industrial Estate, Rochdale, Lancashire, OL11 4JB Classification: Tyre Dealers Status: Inactive Positional Accuracy: Manually positioned to the address or location	A7SE (SW)	895	-	388775 412862

Map ID	Details	Quadrant Reference (Compass Direction)	Estimated Distance From Site	Contact	NGR
249	Contemporary Trade Directory Entries Name: Nucleus Marketing Services Ltd Location: Unit 3-5, Alma Industrial Estate, Regent Street, Rochdale, OL12 0HQ Classification: Print Finishers Status: Inactive Positional Accuracy: Automatically positioned to the address	A19SW (NE)	872	-	389963 414182
249	Contemporary Trade Directory Entries Name: C P L Filters Location: Unit 1, Alma Industrial Estate, Regent Street, Rochdale, Lancashire, OL12 0HQ Classification: Filter Manufacturers & Suppliers Status: Inactive Positional Accuracy: Automatically positioned to the address	A19SW (NE)	885	-	389957 414205
249	Contemporary Trade Directory Entries Name: Pure Filters Location: Unit 1, Alma Industrial Estate, Regent Street, Rochdale, Lancashire, OL12 0HQ Classification: Air Purification Equipment Status: Active Positional Accuracy: Automatically positioned to the address	A19SW (NE)	913	-	389984 414218
250	Contemporary Trade Directory Entries Name: Regent Knitwear Ltd Location: Alison House, Regent Street, Rochdale, Lancashire, OL12 0HQ Classification: Knitwear Manufacturers & Wholesalers Status: Inactive Positional Accuracy: Automatically positioned in the proximity of the address	A19SE (NE)	886	-	390089 414044
250	Contemporary Trade Directory Entries Name: Industrial Finishing Plant Ltd Location: Regent Street, Rochdale, Lancashire, OL12 0HQ Classification: Paint Spraying Equipment & Accessories Status: Inactive Positional Accuracy: Automatically positioned in the proximity of the address	A19SE (NE)	886	-	390089 414044
250	Contemporary Trade Directory Entries Name: Copley Cutting Equipment Ltd Location: Pioneer House, Regent Street, Rochdale, Lancashire, OL12 0HQ Classification: Engineers - General Status: Inactive Positional Accuracy: Automatically positioned to the address	A19SE (NE)	894	-	390112 414021
250	Contemporary Trade Directory Entries Name: B Meredith Location: Pioneer House, Regent Street, Rochdale, Lancashire, OL12 0HQ Classification: Garage Services Status: Inactive Positional Accuracy: Automatically positioned to the address	A19SE (NE)	894	-	390112 414021
250	Contemporary Trade Directory Entries Name: Starwood Mouldings Ltd Location: Regent St, Rochdale, Lancashire, OL12 0HQ Classification: Mould Manufacturers Status: Inactive Positional Accuracy: Manually positioned to the road within the address or location	A19SE (NE)	911	-	390106 414064
250	Contemporary Trade Directory Entries Name: Industrial Finishing Plant Location: Regent St, Rochdale, Lancashire, OL12 0HQ Classification: Spraying - Paint & Coatings Status: Inactive Positional Accuracy: Manually positioned to the road within the address or location	A19SE (NE)	911	-	390112 414054
250	Contemporary Trade Directory Entries Name: Total Tradex Ltd Location: Regent House, Regent Street, Rochdale, OL12 0HQ Classification: Clothing & Fabrics - Manufacturers Status: Active Positional Accuracy: Automatically positioned to the address	A19SE (NE)	939	-	390143 414057
250	Contemporary Trade Directory Entries Name: A A Trading Ltd Location: Regent Street, Rochdale, Lancashire, OL12 0HQ Classification: Lingerie & Hosiery Manufacturers & Wholesalers Status: Inactive Positional Accuracy: Automatically positioned to the address	A19SE (NE)	939	-	390144 414057

Map ID	Details	Quadrant Reference (Compass Direction)	Estimated Distance From Site	Contact	NGR
251	Contemporary Trade Directory Entries Name: Motor Deals & Investments Ltd Location: 1 Ann St, Rochdale, Lancashire, OL11 1EZ Classification: Car Dealers Status: Inactive Positional Accuracy: Manually positioned to the road within the address or location	A9SW (SE)	886	-	389755 412780
251	Contemporary Trade Directory Entries Name: Hamman Distribution Location: 2 Ann St, Rochdale, Lancashire, OL11 1EZ Classification: Distribution Services Status: Inactive Positional Accuracy: Manually positioned to the road within the address or location	A9SW (SE)	910	-	389757 412754
252	Contemporary Trade Directory Entries Name: Kingfisher Fleet Services Location: Hill Street, Rochdale, Lancashire, OL16 1SR Classification: Commercial Vehicle Servicing, Repairs, Parts & Accessories Status: Inactive Positional Accuracy: Automatically positioned to the address	A14SE (E)	893	-	390186 413271
252	Contemporary Trade Directory Entries Name: Sw Autos Location: Hill St, Rochdale, Lancashire, OL16 1SR Classification: Car Dealers Status: Inactive Positional Accuracy: Manually positioned within the geographical locality	A14SE (E)	894	-	390186 413271
252	Contemporary Trade Directory Entries Name: Rochdale Car Sales Location: Molesworth Street, Rochdale, Lancashire, OL16 1TS Classification: Car Dealers - Used Status: Active Positional Accuracy: Manually positioned to the road within the address or location	A14SE (E)	895	-	390202 413317
252	Contemporary Trade Directory Entries Name: Hill Street Garage Location: 11A Hill St, Rochdale, Lancashire, OL16 1SR Classification: Car Body Repairs Status: Inactive Positional Accuracy: Manually positioned to the road within the address or location	A14SE (E)	909	-	390197 413256
252	Contemporary Trade Directory Entries Name: Rochdale Car Sales Location: Molesworth Street, Rochdale, Lancashire, OL16 1TS Classification: Car Dealers Status: Inactive Positional Accuracy: Manually positioned to the road within the address or location	A14SE (E)	933	-	390230 413277
252	Contemporary Trade Directory Entries Name: Sadleworth Vehicle Sales Ltd Location: The Cabin, Molesworth Street, Rochdale, Lancashire, OL16 2AW Classification: Car Dealers - Used Status: Active Positional Accuracy: Manually positioned to the road within the address or location	A14SE (E)	941	-	390234 413265
253	Contemporary Trade Directory Entries Name: Northern Accident Repair Location: 43a, Oldham Road, Rochdale, Lancashire, OL16 5QJ Classification: Car Body Repairs Status: Inactive Positional Accuracy: Automatically positioned to the address	A9NE (SE)	894	-	390061 413032
254	Contemporary Trade Directory Entries Name: N T M Associates Ltd Location: 11, Regent Street, Rochdale, Lancashire, OL12 0HQ Classification: Slate & Slate Products Status: Inactive Positional Accuracy: Automatically positioned to the address	A19SE (NE)	895	-	390144 413965
255	Contemporary Trade Directory Entries Name: B K C Prints Location: 252 Yorkshire Street, Rochdale, Lancashire, OL16 2DP Classification: T-Shirts Status: Active Positional Accuracy: Automatically positioned to the address	A14NE (E)	896	-	390182 413876
255	Contemporary Trade Directory Entries Name: Cafe Chino Location: 183b Yorkshire Street, Rochdale, Lancashire, OL12 0DR Classification: Vending Machine Manufacturers Status: Inactive Positional Accuracy: Automatically positioned to the address	A19SE (E)	897	-	390170 413910

Map ID	Details	Quadrant Reference (Compass Direction)	Estimated Distance From Site	Contact	NGR
256	Contemporary Trade Directory Entries Name: Aa Service Centre Location: 1, Richard Street, Rochdale, Lancashire, OL11 1DU Classification: Garage Services Status: Inactive Positional Accuracy: Automatically positioned to the address	A9SW (SE)	898	-	389925 412880
257	Contemporary Trade Directory Entries Name: C & J Commercials Location: Falcon Garage, Sparth Bottoms Road, Rochdale, Lancashire, OL11 4HT Classification: Garage Services Status: Active Positional Accuracy: Automatically positioned in the proximity of the address	A7SE (SW)	899	-	388884 412783
257	Contemporary Trade Directory Entries Name: United Springs Location: Mandale Park, Norman Road, ROCHDALE, Lancashire, OL11 4HP Classification: Spring Manufacturers & Distributors Status: Active Positional Accuracy: Automatically positioned to the address	A7SE (SW)	942	-	388875 412738
258	Contemporary Trade Directory Entries Name: C C Trade Centre Location: Entwisle Road, Rochdale, Lancashire, OL16 2HZ Classification: Car Dealers Status: Inactive Positional Accuracy: Automatically positioned to the address	A14SE (E)	901	-	390242 413527
258	Contemporary Trade Directory Entries Name: The Print Centre Location: Entwisle Road, Rochdale, Lancashire, OL16 2HZ Classification: Printers Status: Inactive Positional Accuracy: Automatically positioned to the address	A14SE (E)	901	-	390242 413527
258	Contemporary Trade Directory Entries Name: Asq Cars Ltd Location: Entwisle Road, Rochdale, Lancashire, OL16 2HZ Classification: Car Dealers - Used Status: Inactive Positional Accuracy: Manually positioned within the geographical locality	A14SE (E)	935	-	390276 413535
259	Contemporary Trade Directory Entries Name: Vac Repair Centre Location: 154, Whitworth Road, Rochdale, Lancashire, OL12 0JG Classification: Vacuum Cleaners - Sales & Service Status: Inactive Positional Accuracy: Automatically positioned to the address	A19NW (NE)	903	-	389786 414357
259	Contemporary Trade Directory Entries Name: Imperial Cleaners Location: 160, Whitworth Road, ROCHDALE, Lancashire, OL12 0JG Classification: Dry Cleaners Status: Active Positional Accuracy: Automatically positioned to the address	A19NW (NE)	914	-	389784 414371
259	Contemporary Trade Directory Entries Name: Cleanequip Direct Location: 164, Whitworth Road, Rochdale, Lancashire, OL12 0JG Classification: Cleaning Materials & Equipment Status: Inactive Positional Accuracy: Automatically positioned to the address	A19NW (NE)	954	-	389782 414417
260	Contemporary Trade Directory Entries Name: Dale Industrial Hose & Fittings Ltd Location: Unit 8, Alma Industrial Estate, Regent Street, Rochdale, OL12 0HQ Classification: Hose, Tubing & Fittings Status: Active Positional Accuracy: Automatically positioned to the address	A19SE (NE)	910	-	390024 414172
260	Contemporary Trade Directory Entries Name: Internet Ltd Location: Unit 8, Alma Industrial Estate, Regent Street, Rochdale, Lancashire, OL12 0HQ Classification: Fishing & Angling Equipment - Manufacturers & Distributors Status: Inactive Positional Accuracy: Automatically positioned to the address	A19SE (NE)	910	-	390024 414172

Map ID	Details	Quadrant Reference (Compass Direction)	Estimated Distance From Site	Contact	NGR
260	Contemporary Trade Directory Entries Name: Supreme Motor Repairs Location: Alma Industrial Estate, Regent Street, Rochdale, Lancashire, OL12 0HQ Classification: Garage Services Status: Inactive Positional Accuracy: Automatically positioned in the proximity of the address	A19SE (NE)	919	-	390015 414194
261	Contemporary Trade Directory Entries Name: M & A Trading Co Location: 7, Summer Street, Rochdale, Lancashire, OL16 1SY Classification: Clothing & Fabrics - Manufacturers Status: Inactive Positional Accuracy: Automatically positioned to the address	A9NE (SE)	931	-	390129 413066
261	Contemporary Trade Directory Entries Name: Les Byrne Location: Summer St, Rochdale, Lancashire, OL16 1SY Classification: Garage Services Status: Inactive Positional Accuracy: Manually positioned to the address or location	A9NE (SE)	931	-	390128 413066
261	Contemporary Trade Directory Entries Name: Rochdale Motor Centre Ltd Location: 5, Summer Street, Rochdale, OL16 1SY Classification: Car Body Repairs Status: Inactive Positional Accuracy: Automatically positioned to the address	A9NE (SE)	932	-	390129 413066
261	Contemporary Trade Directory Entries Name: Mission Rochdale Ltd Location: 1, Summer Street, Rochdale, OL16 1SY Classification: Clothing & Fabrics - Manufacturers Status: Inactive Positional Accuracy: Automatically positioned to the address	A9NE (SE)	938	-	390134 413061
261	Contemporary Trade Directory Entries Name: Mitchells Location: 29b-29c, Milnrow Road, Rochdale, Lancashire, OL16 1UG Classification: Tyre Dealers Status: Active Positional Accuracy: Automatically positioned to the address	A9NE (SE)	947	-	390137 413050
261	Contemporary Trade Directory Entries Name: Rochdale Cars Direct Location: Rochdale Cars Direct, Molesworth Street, Rochdale, Lancashire, OL16 2AW Classification: Car Dealers - Used Status: Inactive Positional Accuracy: Automatically positioned to the address	A9NE (SE)	964	-	390170 413071
261	Contemporary Trade Directory Entries Name: Total Location: Molesworth Street, Rochdale, Lancashire, OL16 1TP Classification: Petrol Filling Stations Status: Inactive Positional Accuracy: Automatically positioned to the address	A9NE (SE)	964	-	390170 413071
261	Contemporary Trade Directory Entries Name: Rochdale Honda Location: 48, Milnrow Road, Rochdale, OL16 1UD Classification: Cycle Accessories, Manufacturers & Wholesalers Status: Inactive Positional Accuracy: Automatically positioned to the address	A9NE (SE)	968	-	390134 413007
261	Contemporary Trade Directory Entries Name: Rochdale Trade Centre Location: 48, Milnrow Road, Rochdale, Lancashire, OL16 1UD Classification: Car Dealers Status: Inactive Positional Accuracy: Automatically positioned to the address	A9NE (SE)	969	-	390134 413007
261	Contemporary Trade Directory Entries Name: The Rochdale 4 X 4 Centre Location: 42, Milnrow Road, Rochdale, Lancashire, OL16 1UD Classification: Car Dealers Status: Inactive Positional Accuracy: Automatically positioned to the address	A9NE (SE)	969	-	390134 413007
261	Contemporary Trade Directory Entries Name: Roch Car Sales Location: 48, Milnrow Road, Rochdale, Lancashire, OL16 1UD Classification: Car Dealers Status: Inactive Positional Accuracy: Automatically positioned to the address	A9NE (SE)	969	-	390134 413007

Map ID	Details	Quadrant Reference (Compass Direction)	Estimated Distance From Site	Contact	NGR
261	Contemporary Trade Directory Entries Name: Shaw Car Sales Location: Crown House, 50-54, Milnrow Road, Rochdale, Lancashire, OL16 1UD Classification: Car Dealers - Used Status: Inactive Positional Accuracy: Manually positioned to the address or location	A9NE (SE)	977	-	390142 413003
262	Contemporary Trade Directory Entries Name: Aadam M O T Centre Location: Alison House, Regent Street, Rochdale, Lancashire, OL12 0HQ Classification: Mot Testing Centres Status: Active Positional Accuracy: Automatically positioned to the address	A19SE (NE)	934	-	390165 414008
262	Contemporary Trade Directory Entries Name: Colour Code Ltd Location: 10, Regent Street, Rochdale, OL12 0HQ Classification: Spraying - Paint & Coatings Status: Inactive Positional Accuracy: Automatically positioned to the address	A19SE (NE)	955	-	390208 413970
262	Contemporary Trade Directory Entries Name: Colour Code Location: 10, Regent Street, Rochdale, OL12 0HQ Classification: Spraying - Paint & Coatings Status: Inactive Positional Accuracy: Automatically positioned to the address	A19SE (NE)	955	-	390208 413970
262	Contemporary Trade Directory Entries Name: Matterson Cranes Location: REGENT STREET, ROCHDALE, OL12 0HQ Classification: Crane Manufacturers Status: Active Positional Accuracy: Automatically positioned to the address	A19SE (NE)	964	-	390203 414000
262	Contemporary Trade Directory Entries Name: A H Motors Location: REGENT STREET, ROCHDALE, OL12 0HQ Classification: Car Dealers - Used Status: Active Positional Accuracy: Automatically positioned to the address	A19SE (NE)	964	-	390203 414000
262	Contemporary Trade Directory Entries Name: Colourcode Location: 10, Regent Street, Rochdale, Lancashire, OL12 0HQ Classification: Glass Products - Manufacturers Status: Inactive Positional Accuracy: Automatically positioned to the address	A19SE (NE)	970	-	390218 413982
262	Contemporary Trade Directory Entries Name: Eu Recycling Ltd Location: A & A Complex, Lawton Street, Rochdale, Lancashire, OL12 0LQ Classification: Recycling Services Status: Inactive Positional Accuracy: Automatically positioned to the address	A19SE (NE)	993	-	390220 414030
262	Contemporary Trade Directory Entries Name: Rochdale Auto Centre Location: Lawton Street Depot, Lawton Street, Rochdale, Lancashire, OL12 0LQ Classification: Garage Services Status: Inactive Positional Accuracy: Automatically positioned to the address	A19SE (NE)	993	-	390220 414030
263	Contemporary Trade Directory Entries Name: Deasey Associates Location: 131, Manchester Road, Rochdale, Lancashire, OL11 4JG Classification: Machinery - Industrial & Commercial Status: Inactive Positional Accuracy: Automatically positioned to the address	A8SW (S)	935	-	389200 412637
264	Contemporary Trade Directory Entries Name: Eu Recycling Ltd Location: 22, Milkstone Road, Rochdale, Lancashire, OL11 1EB Classification: Recycling Services Status: Inactive Positional Accuracy: Automatically positioned to the address	A9SW (S)	938	-	389690 412693
265	Contemporary Trade Directory Entries Name: Carstyle Ltd Location: Village Car Centre Ltd, Molesworth Street, Rochdale, OL16 1TS Classification: Car Dealers - Used Status: Inactive Positional Accuracy: Automatically positioned to the address	A9NE (SE)	938	-	390208 413205

Map ID	Details	Quadrant Reference (Compass Direction)	Estimated Distance From Site	Contact	NGR
265	Contemporary Trade Directory Entries Name: V C C Prestige Location: Molesworth Street, Rochdale, Lancashire, OL16 1TS Classification: Car Dealers Status: Inactive Positional Accuracy: Automatically positioned to the address	A9NE (E)	940	-	390211 413207
265	Contemporary Trade Directory Entries Name: Travis Perkins Rochdale Location: Livsey Street, Rochdale, Lancashire, OL16 1ST Classification: Builders' Merchants Status: Active Positional Accuracy: Automatically positioned to the address	A9NE (SE)	945	-	390200 413167
266	Contemporary Trade Directory Entries Name: Banquet For One Ltd Location: Unit 10 Rochdale Ind Centre, Albion Rd, Rochdale, Lancashire, OL11 4HQ Classification: Soft Drinks - Manufacturers Status: Inactive Positional Accuracy: Manually positioned to the address or location	A7SE (SW)	941	-	388754 412820
266	Contemporary Trade Directory Entries Name: W & S Allely Ltd Location: Unit 8, Albion Road Industrial Estate, Rochdale, Lancashire, OL11 4JB Classification: Non-Ferrous Metals Status: Active Positional Accuracy: Automatically positioned to the address	A7SE (SW)	952	-	388771 412793
266	Contemporary Trade Directory Entries Name: W & S Allely Ltd Location: Unit 8, Albion Road Industrial Estate, Rochdale, Lancashire, OL11 4JB Classification: Non-Ferrous Metals Status: Inactive Positional Accuracy: Automatically positioned to the address	A7SE (SW)	952	-	388771 412793
267	Contemporary Trade Directory Entries Name: Car & Van Dismantlers Location: Corporation Road, Rochdale, Lancashire, OL11 4HJ Classification: Car Breakers & Dismantlers Status: Active Positional Accuracy: Automatically positioned to the address	A7SE (SW)	950	-	388720 412836
268	Contemporary Trade Directory Entries Name: Sports & Performance Cars Location: Sport and Performance Cars, Molesworth Street, Rochdale, OL16 2AW Classification: Car Dealers Status: Inactive Positional Accuracy: Automatically positioned to the address	A9NE (SE)	951	-	390179 413112
269	Contemporary Trade Directory Entries Name: Daleprint Ltd Location: 82, Molesworth Street, Rochdale, Lancashire, OL16 2AW Classification: Printers Status: Active Positional Accuracy: Automatically positioned to the address	A14SE (E)	957	-	390253 413271
269	Contemporary Trade Directory Entries Name: Robinson Cars Location: Molesworth St, Rochdale, Lancashire, OL16 1TS Classification: Car Dealers - Used Status: Inactive Positional Accuracy: Manually positioned within the geographical locality	A14SE (E)	962	-	390255 413261
269	Contemporary Trade Directory Entries Name: Unique L P G Ltd Location: Molesworth St, Rochdale, Lancashire, OL16 1TS Classification: Garage Services Status: Inactive Positional Accuracy: Manually positioned within the geographical locality	A14SE (E)	962	-	390255 413261
269	Contemporary Trade Directory Entries Name: M G A Crane Hire Location: The Garage March Street, Rochdale, Lancashire, OL16 2AP Classification: Crane Hire, Sales & Service Status: Inactive Positional Accuracy: Manually positioned to the address or location	A14SE (E)	970	-	390275 413299
270	Contemporary Trade Directory Entries Name: Rochdale Auto Breakers Location: Mandale Park, Norman Road, Rochdale, OL11 4HP Classification: Car Breakers & Dismantlers Status: Inactive Positional Accuracy: Automatically positioned to the address	A7SE (SW)	957	-	388876 412721

Map ID	Details	Quadrant Reference (Compass Direction)	Estimated Distance From Site	Contact	NGR
271	Contemporary Trade Directory Entries Name: Virgo Launderette Location: 30 Milkstone Road, Rochdale, Lancashire, OL11 1EB Classification: Dry Cleaners Status: Active Positional Accuracy: Automatically positioned to the address	A9SW (S)	958	-	389693 412673
271	Contemporary Trade Directory Entries Name: Future Fashions Location: 1, Lower Tweeddale Street, Rochdale, Lancashire, OL11 1HG Classification: Clothing & Fabrics - Manufacturers Status: Inactive Positional Accuracy: Automatically positioned to the address	A9SW (SE)	991	-	389740 412657
272	Contemporary Trade Directory Entries Name: Britannia Motors 4x4 Ltd Location: Wood Street Garage, Wood Street, Rochdale, OL16 5QN Classification: Car Dealers - Used Status: Inactive Positional Accuracy: Automatically positioned to the address	A9NE (SE)	959	-	390110 412990
272	Contemporary Trade Directory Entries Name: Britannia Motors 4x4 Ltd Location: Wood Street Garage, Wood Street, Rochdale, OL16 5QN Classification: Car Dealers - Used Status: Active Positional Accuracy: Automatically positioned to the address	A9NE (SE)	959	-	390110 412990
272	Contemporary Trade Directory Entries Name: Wood Street Trade Corner Location: Wood Street Garage, Wood Street, Rochdale, OL16 5QN Classification: Car Dealers Status: Inactive Positional Accuracy: Automatically positioned to the address	A9NE (SE)	959	-	390110 412990
272	Contemporary Trade Directory Entries Name: Rochdale Body Repairers Location: Wood Street, Rochdale, Lancashire, OL16 5QN Classification: Car Body Repairs Status: Inactive Positional Accuracy: Automatically positioned to the address	A9NE (SE)	968	-	390118 412986
273	Contemporary Trade Directory Entries Name: Wild'S Housecleaning Service Location: 8, Further Heights Road, Rochdale, Lancashire, OL12 6HN Classification: Cleaning Services - Domestic Status: Inactive Positional Accuracy: Automatically positioned to the address	A18NE (N)	964	-	389527 414518
274	Contemporary Trade Directory Entries Name: Ceylon Service Station Location: 278, Yorkshire Street, Rochdale, OL16 2DR Classification: Petrol Filling Stations - 24 Hour Status: Inactive Positional Accuracy: Automatically positioned to the address	A19SE (E)	970	-	390249 413907
274	Contemporary Trade Directory Entries Name: Shell Location: 278, Yorkshire Street, Rochdale, OL16 2DR Classification: Petrol Filling Stations Status: Active Positional Accuracy: Automatically positioned to the address	A19SE (E)	970	-	390249 413907
275	Contemporary Trade Directory Entries Name: Greater Manchester Waste Ltd Location: Entwisle Road, Rochdale, Lancashire, OL16 2JE Classification: Waste Disposal Services Status: Inactive Positional Accuracy: Automatically positioned to the address	A14SE (E)	973	-	390311 413479
276	Contemporary Trade Directory Entries Name: Halfords Autocentre Rochdale Location: Halfords Autocentre, Liley Street, Rochdale, OL16 2AS Classification: Garage Services Status: Inactive Positional Accuracy: Automatically positioned to the address	A9NE (E)	976	-	390245 413194
276	Contemporary Trade Directory Entries Name: National Tyres & Autocare Location: Liley Street, Rochdale, Lancashire, OL16 2AS Classification: Tyre Dealers Status: Active Positional Accuracy: Automatically positioned to the address	A9NE (E)	995	-	390265 413193

Map ID	Details	Quadrant Reference (Compass Direction)	Estimated Distance From Site	Contact	NGR
277	Contemporary Trade Directory Entries Name: Advanced Fire Protection Rochdale Location: 53, Rooley Moor Road, Rochdale, Lancashire, OL12 7AX Classification: Firefighting Equipment Status: Active Positional Accuracy: Automatically positioned to the address	A17SW (NW)	978	-	388474 414043
277	Contemporary Trade Directory Entries Name: Crystal Recycling Ltd Location: Rooley Moor Rd, Rochdale, Lancashire, OL12 7AX Classification: Recycling Centres Status: Inactive Positional Accuracy: Manually positioned to the road within the address or location	A17SW (NW)	979	-	388482 414059
278	Contemporary Trade Directory Entries Name: Fairdeal Refrigeration & Electrical Service Ltd Location: 56, Augusta Close, Rochdale, Lancashire, OL12 6HT Classification: Refrigeration Equipment - Commercial Status: Active Positional Accuracy: Automatically positioned to the address	A18NE (N)	986	-	389439 414553
279	Contemporary Trade Directory Entries Name: Niche Location: 4A, TWEEDALE STREET, ROCHDALE, OL11 1HH Classification: Die-Casting Equipment & Services Status: Active Positional Accuracy: Automatically positioned to the address	A9SW (S)	993	-	389694 412635
280	Contemporary Trade Directory Entries Name: Seven Stars Manufacturers Location: 2 Trafalgar St, Rochdale, Lancashire, OL16 2EB Classification: Clothing & Fabrics - Manufacturers Status: Inactive Positional Accuracy: Manually positioned to the road within the address or location	A14NE (E)	994	-	390288 413870
281	Contemporary Trade Directory Entries Name: Rochdale Equipment Centre Location: Unit 10, The Bungalow Site, Rugby Road, Rochdale, Lancashire, OL12 0DZ Classification: Office Furniture & Equipment Status: Inactive Positional Accuracy: Automatically positioned to the address	A19NE (NE)	1000	-	390076 414248
282	Fuel Station Entries Name: Asda Rochdale Location: Dane Street , Mitchell Hey , Rochdale, Greater Manchester, OL12 6XT Brand: ASDA Premises Type: Hypermarket Status: Open Positional Accuracy: Manually positioned to the address or location	A8NW (SW)	455	-	389150 413145
283	Fuel Station Entries Name: Whitworth Road Service Station Location: 111, Whitworth Road , , Rochdale, Greater Manchester, OL12 0RA Brand: Gulf Premises Type: Petrol Station Status: Open Positional Accuracy: Manually positioned to the address or location	A19SW (NE)	740	-	389784 414164
284	Fuel Station Entries Name: Ceylon Service Station Location: 278, Yorkshire Street , , Rochdale, Greater Manchester, OL16 2DR Brand: Shell Premises Type: Petrol Station Status: Open Positional Accuracy: Manually positioned to the address or location	A14NE (E)	958	-	390239 413900
285	Fuel Station Entries Name: Tcs Molesworth Street Location: Molesworth Street , , Rochdale, Greater Manchester, OL16 1TP Brand: Total Premises Type: Not Applicable Status: Obsolete Positional Accuracy: Manually positioned to the address or location	A9NE (SE)	981	-	390235 413159

Agency & Hydrological	Version	Update Cycle
Contaminated Land Register Entries and Notices Environment Agency - Head Office Calderdale Metropolitan Borough Council - Environmental Health Oldham Metropolitan Borough Council - Environmental Health Department Rossendale Borough Council - Environmental Health Department Rochdale Metropolitan Borough Council - Environmental Health Department Bury Metropolitan Borough Council - Environmental Health Department	June 2020 October 2017 October 2017 October 2017 October 2017 September 2017	Annually Annual Rolling Update Annual Rolling Update Annual Rolling Update Annually Annual Rolling Update
Discharge Consents Environment Agency - North West Region	October 2022	Quarterly
Enforcement and Prohibition Notices Environment Agency - North East Region Environment Agency - North West Region	March 2013 March 2013	
Integrated Pollution Controls Environment Agency - North East Region Environment Agency - North West Region	January 2009 January 2009	
Integrated Pollution Prevention And Control Environment Agency - North East Region Environment Agency - North West Region	October 2022 October 2022	Quarterly Quarterly
Local Authority Integrated Pollution Prevention And Control Bury Metropolitan Borough Council - Environmental Health Department Rochdale Metropolitan Borough Council - Environmental Health Department Oldham Metropolitan Borough Council - Environmental Health Department Rossendale Borough Council - Environmental Health Department Calderdale Metropolitan Borough Council - Environmental Health	February 2015 July 2014 March 2015 May 2016 October 2014	Variable Variable Variable Variable Variable
Local Authority Pollution Prevention and Controls Bury Metropolitan Borough Council - Environmental Health Department Rochdale Metropolitan Borough Council - Environmental Health Department Oldham Metropolitan Borough Council - Environmental Health Department Rossendale Borough Council - Environmental Health Department Calderdale Metropolitan Borough Council - Environmental Health	February 2015 July 2014 March 2015 May 2016 October 2014	Not Applicable Annual Rolling Update Annual Rolling Update Annual Rolling Update Annual Rolling Update
Local Authority Pollution Prevention and Control Enforcements Bury Metropolitan Borough Council - Environmental Health Department Rochdale Metropolitan Borough Council - Environmental Health Department Oldham Metropolitan Borough Council - Environmental Health Department Rossendale Borough Council - Environmental Health Department Calderdale Metropolitan Borough Council - Environmental Health	February 2015 July 2014 March 2015 May 2016 October 2014	Variable Variable Variable Variable Variable
Nearest Surface Water Feature Ordnance Survey	December 2022	
Pollution Incidents to Controlled Waters Environment Agency - North West Region	January 2000	
Prosecutions Relating to Authorised Processes Environment Agency - North East Region Environment Agency - North West Region	July 2015 July 2015	
Prosecutions Relating to Controlled Waters Environment Agency - North East Region Environment Agency - North West Region	March 2013 March 2013	
Registered Radioactive Substances Environment Agency - North East Region Environment Agency - North West Region	June 2016 June 2016	As notified As notified
River Quality Environment Agency - Head Office	November 2001	Not Applicable
River Quality Biology Sampling Points Environment Agency - Head Office	April 2012	

Agency & Hydrological	Version	Update Cycle
River Quality Chemistry Sampling Points Environment Agency - Head Office	April 2012	
Substantiated Pollution Incident Register Environment Agency - North East Region - Ridings Area Environment Agency - North East Region - Yorkshire Area Environment Agency - North West Region - Central Area Environment Agency - North West Region - North Area Environment Agency - North West Region - South Area	October 2022 October 2022 October 2022 October 2022 October 2022	Quarterly Quarterly Quarterly Quarterly Quarterly
Water Abstractions Environment Agency - North West Region	October 2022	Quarterly
Water Industry Act Referrals Environment Agency - North East Region Environment Agency - North West Region	October 2017 October 2017	
Groundwater Vulnerability Map Environment Agency - Head Office	June 2018	As notified
Bedrock Aquifer Designations Environment Agency - Head Office	January 2018	Annually
Superficial Aquifer Designations Environment Agency - Head Office	January 2018	Annually
Source Protection Zones Environment Agency - Head Office	September 2022	Bi-Annually
Extreme Flooding from Rivers or Sea without Defences Environment Agency - Head Office	August 2022	Quarterly
Flooding from Rivers or Sea without Defences Environment Agency - Head Office	August 2022	Quarterly
Areas Benefiting from Flood Defences Environment Agency - Head Office	August 2022	Quarterly
Flood Water Storage Areas Environment Agency - Head Office	August 2022	Quarterly
Flood Defences Environment Agency - Head Office	August 2022	Quarterly
OS Water Network Lines Ordnance Survey	January 2023	Quarterly
BGS Groundwater Flooding Susceptibility British Geological Survey - National Geoscience Information Service	May 2013	As notified

Waste	Version	Update Cycle
BGS Recorded Landfill Sites British Geological Survey - National Geoscience Information Service	November 2002	As notified
Historical Landfill Sites Environment Agency - Head Office	November 2022	Quarterly
Integrated Pollution Control Registered Waste Sites Environment Agency - North East Region Environment Agency - North West Region	January 2009 January 2009	Not Applicable Not Applicable
Licensed Waste Management Facilities (Landfill Boundaries) Environment Agency - North East Region - Ridings Area Environment Agency - North East Region - Yorkshire Area Environment Agency - North West Region - Central Area Environment Agency - North West Region - North Area Environment Agency - North West Region - South Area	October 2022 October 2022 October 2022 October 2022 October 2022	Quarterly Quarterly Quarterly Quarterly Quarterly
Licensed Waste Management Facilities (Locations) Environment Agency - North East Region - Ridings Area Environment Agency - North East Region - Yorkshire Area Environment Agency - North West Region - Central Area Environment Agency - North West Region - North Area Environment Agency - North West Region - South Area	July 2022 July 2022 July 2022 July 2022 July 2022	Quarterly Quarterly Quarterly Quarterly Quarterly
Local Authority Landfill Coverage Bury Metropolitan Borough Council Calderdale Metropolitan Borough Council - Environmental Health Lancashire County Council - Waste Management Group Oldham Metropolitan Borough Council Rochdale Metropolitan Borough Council - Environmental Health Department Rossendale Borough Council - Environmental Health Department	February 2003 February 2003 February 2003 February 2003 February 2003 February 2003	Not Applicable Not Applicable Not Applicable Not Applicable Not Applicable Not Applicable
Local Authority Recorded Landfill Sites Bury Metropolitan Borough Council Calderdale Metropolitan Borough Council - Environmental Health Lancashire County Council - Waste Management Group Oldham Metropolitan Borough Council Rochdale Metropolitan Borough Council - Environmental Health Department Rossendale Borough Council - Environmental Health Department	October 2018 October 2018 October 2018 October 2018 October 2018 October 2018	
Registered Landfill Sites Environment Agency - North East Region - Ridings Area Environment Agency - North East Region - Yorkshire Area Environment Agency - North West Region - Central Area Environment Agency - North West Region - North Area Environment Agency - North West Region - South Area	March 2006 March 2006 March 2006 March 2006 March 2006	Not Applicable Not Applicable Not Applicable Not Applicable Not Applicable
Registered Waste Transfer Sites Environment Agency - North East Region - Ridings Area Environment Agency - North East Region - Yorkshire Area Environment Agency - North West Region - Central Area Environment Agency - North West Region - North Area Environment Agency - North West Region - South Area	April 2018 April 2018 April 2018 April 2018 April 2018	
Registered Waste Treatment or Disposal Sites Environment Agency - North East Region - Ridings Area Environment Agency - North East Region - Yorkshire Area Environment Agency - North West Region - Central Area Environment Agency - North West Region - North Area Environment Agency - North West Region - South Area	June 2015 June 2015 June 2015 June 2015 June 2015	

Hazardous Substances	Version	Update Cycle
Control of Major Accident Hazards Sites (COMAH) Health and Safety Executive	January 2022	Bi-Annually
Explosive Sites Health and Safety Executive	March 2017	Annually
Notification of Installations Handling Hazardous Substances (NIHHS) Health and Safety Executive	August 2001	
Planning Hazardous Substance Enforcements Bury Metropolitan Borough Council Calderdale Metropolitan Borough Council Lancashire County Council Oldham Metropolitan Borough Council Rochdale Metropolitan Borough Council Rossendale Borough Council - Planning Department	February 2016 February 2016 February 2016 February 2016 February 2016 February 2016	Variable Variable Variable Variable Variable Variable
Planning Hazardous Substance Consents Bury Metropolitan Borough Council Calderdale Metropolitan Borough Council Lancashire County Council Oldham Metropolitan Borough Council Rochdale Metropolitan Borough Council Rossendale Borough Council - Planning Department	February 2016 February 2016 February 2016 February 2016 February 2016 February 2016	Variable Variable Variable Variable Variable Variable
Geological	Version	Update Cycle
BGS 1:625,000 Solid Geology British Geological Survey - National Geoscience Information Service	January 2009	As notified
BGS Recorded Mineral Sites British Geological Survey - National Geoscience Information Service	November 2022	Bi-Annually
CBSCB Compensation District Cheshire Brine Subsidence Compensation Board (CBSCB) Cheshire Brine Subsidence Compensation Board (CBSCB)	August 2011 November 2020	As notified
Coal Mining Affected Areas The Coal Authority - Property Searches	February 2023	Annual Rolling Update
Mining Instability Ove Arup & Partners	June 1998	Not Applicable
Non Coal Mining Areas of Great Britain British Geological Survey - National Geoscience Information Service	May 2015	Not Applicable
Potential for Collapsible Ground Stability Hazards British Geological Survey - National Geoscience Information Service	April 2020	As notified
Potential for Compressible Ground Stability Hazards British Geological Survey - National Geoscience Information Service	January 2019	As notified
Potential for Ground Dissolution Stability Hazards British Geological Survey - National Geoscience Information Service	January 2019	As notified
Potential for Landslide Ground Stability Hazards British Geological Survey - National Geoscience Information Service	January 2019	As notified
Potential for Running Sand Ground Stability Hazards British Geological Survey - National Geoscience Information Service	January 2019	As notified
Potential for Shrinking or Swelling Clay Ground Stability Hazards British Geological Survey - National Geoscience Information Service	January 2019	As notified
Radon Potential - Radon Affected Areas British Geological Survey - National Geoscience Information Service	September 2022	Annually
Radon Potential - Radon Protection Measures British Geological Survey - National Geoscience Information Service	September 2022	Annually


Industrial Land Use	Version	Update Cycle
Contemporary Trade Directory Entries Thomson Directories	January 2023	Quarterly
Fuel Station Entries Catalist Ltd - Experian	January 2023	Quarterly
Gas Pipelines National Grid	October 2021	Bi-Annually
Underground Electrical Cables National Grid	May 2021	Bi-Annually
Sensitive Land Use	Version	Update Cycle
Ancient Woodland Natural England	February 2021	Bi-Annually
Areas of Adopted Green Belt Bury Metropolitan Borough Council Calderdale Metropolitan Borough Council Oldham Metropolitan Borough Council Rochdale Metropolitan Borough Council Rossendale Borough Council - Planning Department	July 2022 July 2022 July 2022 July 2022 July 2022	Quarterly Quarterly Quarterly Quarterly Quarterly
Areas of Unadopted Green Belt Bury Metropolitan Borough Council Calderdale Metropolitan Borough Council Oldham Metropolitan Borough Council Rochdale Metropolitan Borough Council Rossendale Borough Council - Planning Department	July 2022 July 2022 July 2022 July 2022 July 2022	Quarterly Quarterly Quarterly Quarterly Quarterly
Areas of Outstanding Natural Beauty Natural England	August 2022	Bi-Annually
Environmentally Sensitive Areas Natural England	January 2017	
Forest Parks Forestry Commission	April 1997	Not Applicable
Local Nature Reserves Natural England	February 2021	Bi-Annually
Marine Nature Reserves Natural England	July 2019	Bi-Annually
National Nature Reserves Natural England	January 2021	Bi-Annually
National Parks Natural England	February 2018	Bi-Annually
Nitrate Sensitive Areas Natural England	April 2016	Not Applicable
Nitrate Vulnerable Zones Department for Environment, Food and Rural Affairs (DEFRA - formerly FRCA) Environment Agency - Head Office	April 2016 June 2017	Bi-Annually
Ramsar Sites Natural England	August 2020	Bi-Annually
Sites of Special Scientific Interest Natural England	February 2021	Bi-Annually
Special Areas of Conservation Natural England	July 2020	Bi-Annually
Special Protection Areas Natural England	February 2021	Bi-Annually

A selection of organisations who provide data within this report

Data Supplier	Data Supplier Logo
Ordnance Survey	
Environment Agency	
Scottish Environment Protection Agency	
The Coal Authority	
British Geological Survey	 British Geological Survey NATURAL ENVIRONMENT RESEARCH COUNCIL
Centre for Ecology and Hydrology	 Centre for Ecology & Hydrology NATURAL ENVIRONMENT RESEARCH COUNCIL
Natural Resources Wales	
Scottish Natural Heritage	
Natural England	
Public Health England	
Ove Arup	
Stantec UK Ltd	

Contact	Name and Address	Contact Details
1	British Geological Survey - Enquiry Service British Geological Survey, Environmental Science Centre, Keyworth, Nottingham, Nottinghamshire, NG12 5GG	Telephone: 0115 936 3143 Fax: 0115 936 3276 Email: enquiries@bgs.ac.uk Website: www.bgs.ac.uk
2	Environment Agency - National Customer Contact Centre (NCCC) PO Box 544, Templeborough, Rotherham, S60 1BY	Telephone: 03708 506 506 Email: enquiries@environment-agency.gov.uk
3	Rochdale Metropolitan Borough Council - Environmental Health Department P O Box 32, Telegraph House, Ballie Street, Rochdale, Greater Manchester, OL16 1JH	Telephone: 01706 864139 Fax: 01706 864185 Website: www.rochdale.gov.uk
4	Environment Agency - Head Office Rio House, Waterside Drive, Aztec West, Almondsbury, Bristol, Avon, BS32 4UD	Telephone: 01454 624400 Fax: 01454 624409
5	Ordnance Survey Adanac Drive, Southampton, Hampshire, SO16 0AS	Telephone: 03456 05 05 05 Email: customerservices@ordnancesurvey.co.uk Website: www.ordnancesurvey.gov.uk
6	Health and Safety Executive 5S.2 Redgrave Court, Merton Road, Bootle, L20 7HS	Website: www.hse.gov.uk
7	Rochdale Metropolitan Borough Council Municipal Offices, Smith Street, Rochdale, Greater Manchester, OL16 1XG	Telephone: 01706 647474 Fax: 01706 59475 Website: www.rochdale.gov.uk
8	The Coal Authority - Property Searches 200 Lichfield Lane, Mansfield, Nottinghamshire, NG18 4RG	Telephone: 0345 762 6848 Fax: 01623 637 338 Email: groundstability@coal.gov.uk Website: www2.groundstability.com
9	Natural England County Hall, Spetchley Road, Worcester, WR5 2NP	Telephone: 0300 060 3900 Email: enquiries@naturalengland.org.uk Website: www.naturalengland.org.uk
10	Rochdale Metropolitan Borough Council PO Box 15, Town Hall, Rochdale, Greater Manchester, OL16 1AB	Telephone: 01706 647474 Fax: 01706 59475 Website: www.rochdale.gov.uk
-	Public Health England - Radon Survey, Centre for Radiation, Chemical and Environmental Hazards Chilton, Didcot, Oxfordshire, OX11 0RQ	Telephone: 01235 822622 Fax: 01235 833891 Email: radon@phe.gov.uk Website: www.ukradon.org
-	Landmark Information Group Limited Imperium, Imperial Way, Reading, Berkshire, RG2 0TD	Telephone: 0844 844 9952 Fax: 0844 844 9951 Email: customerservices@landmarkinfo.co.uk Website: www.landmarkinfo.co.uk

Please note that the Environment Agency / Natural Resources Wales / SEPA have a charging policy in place for enquiries.

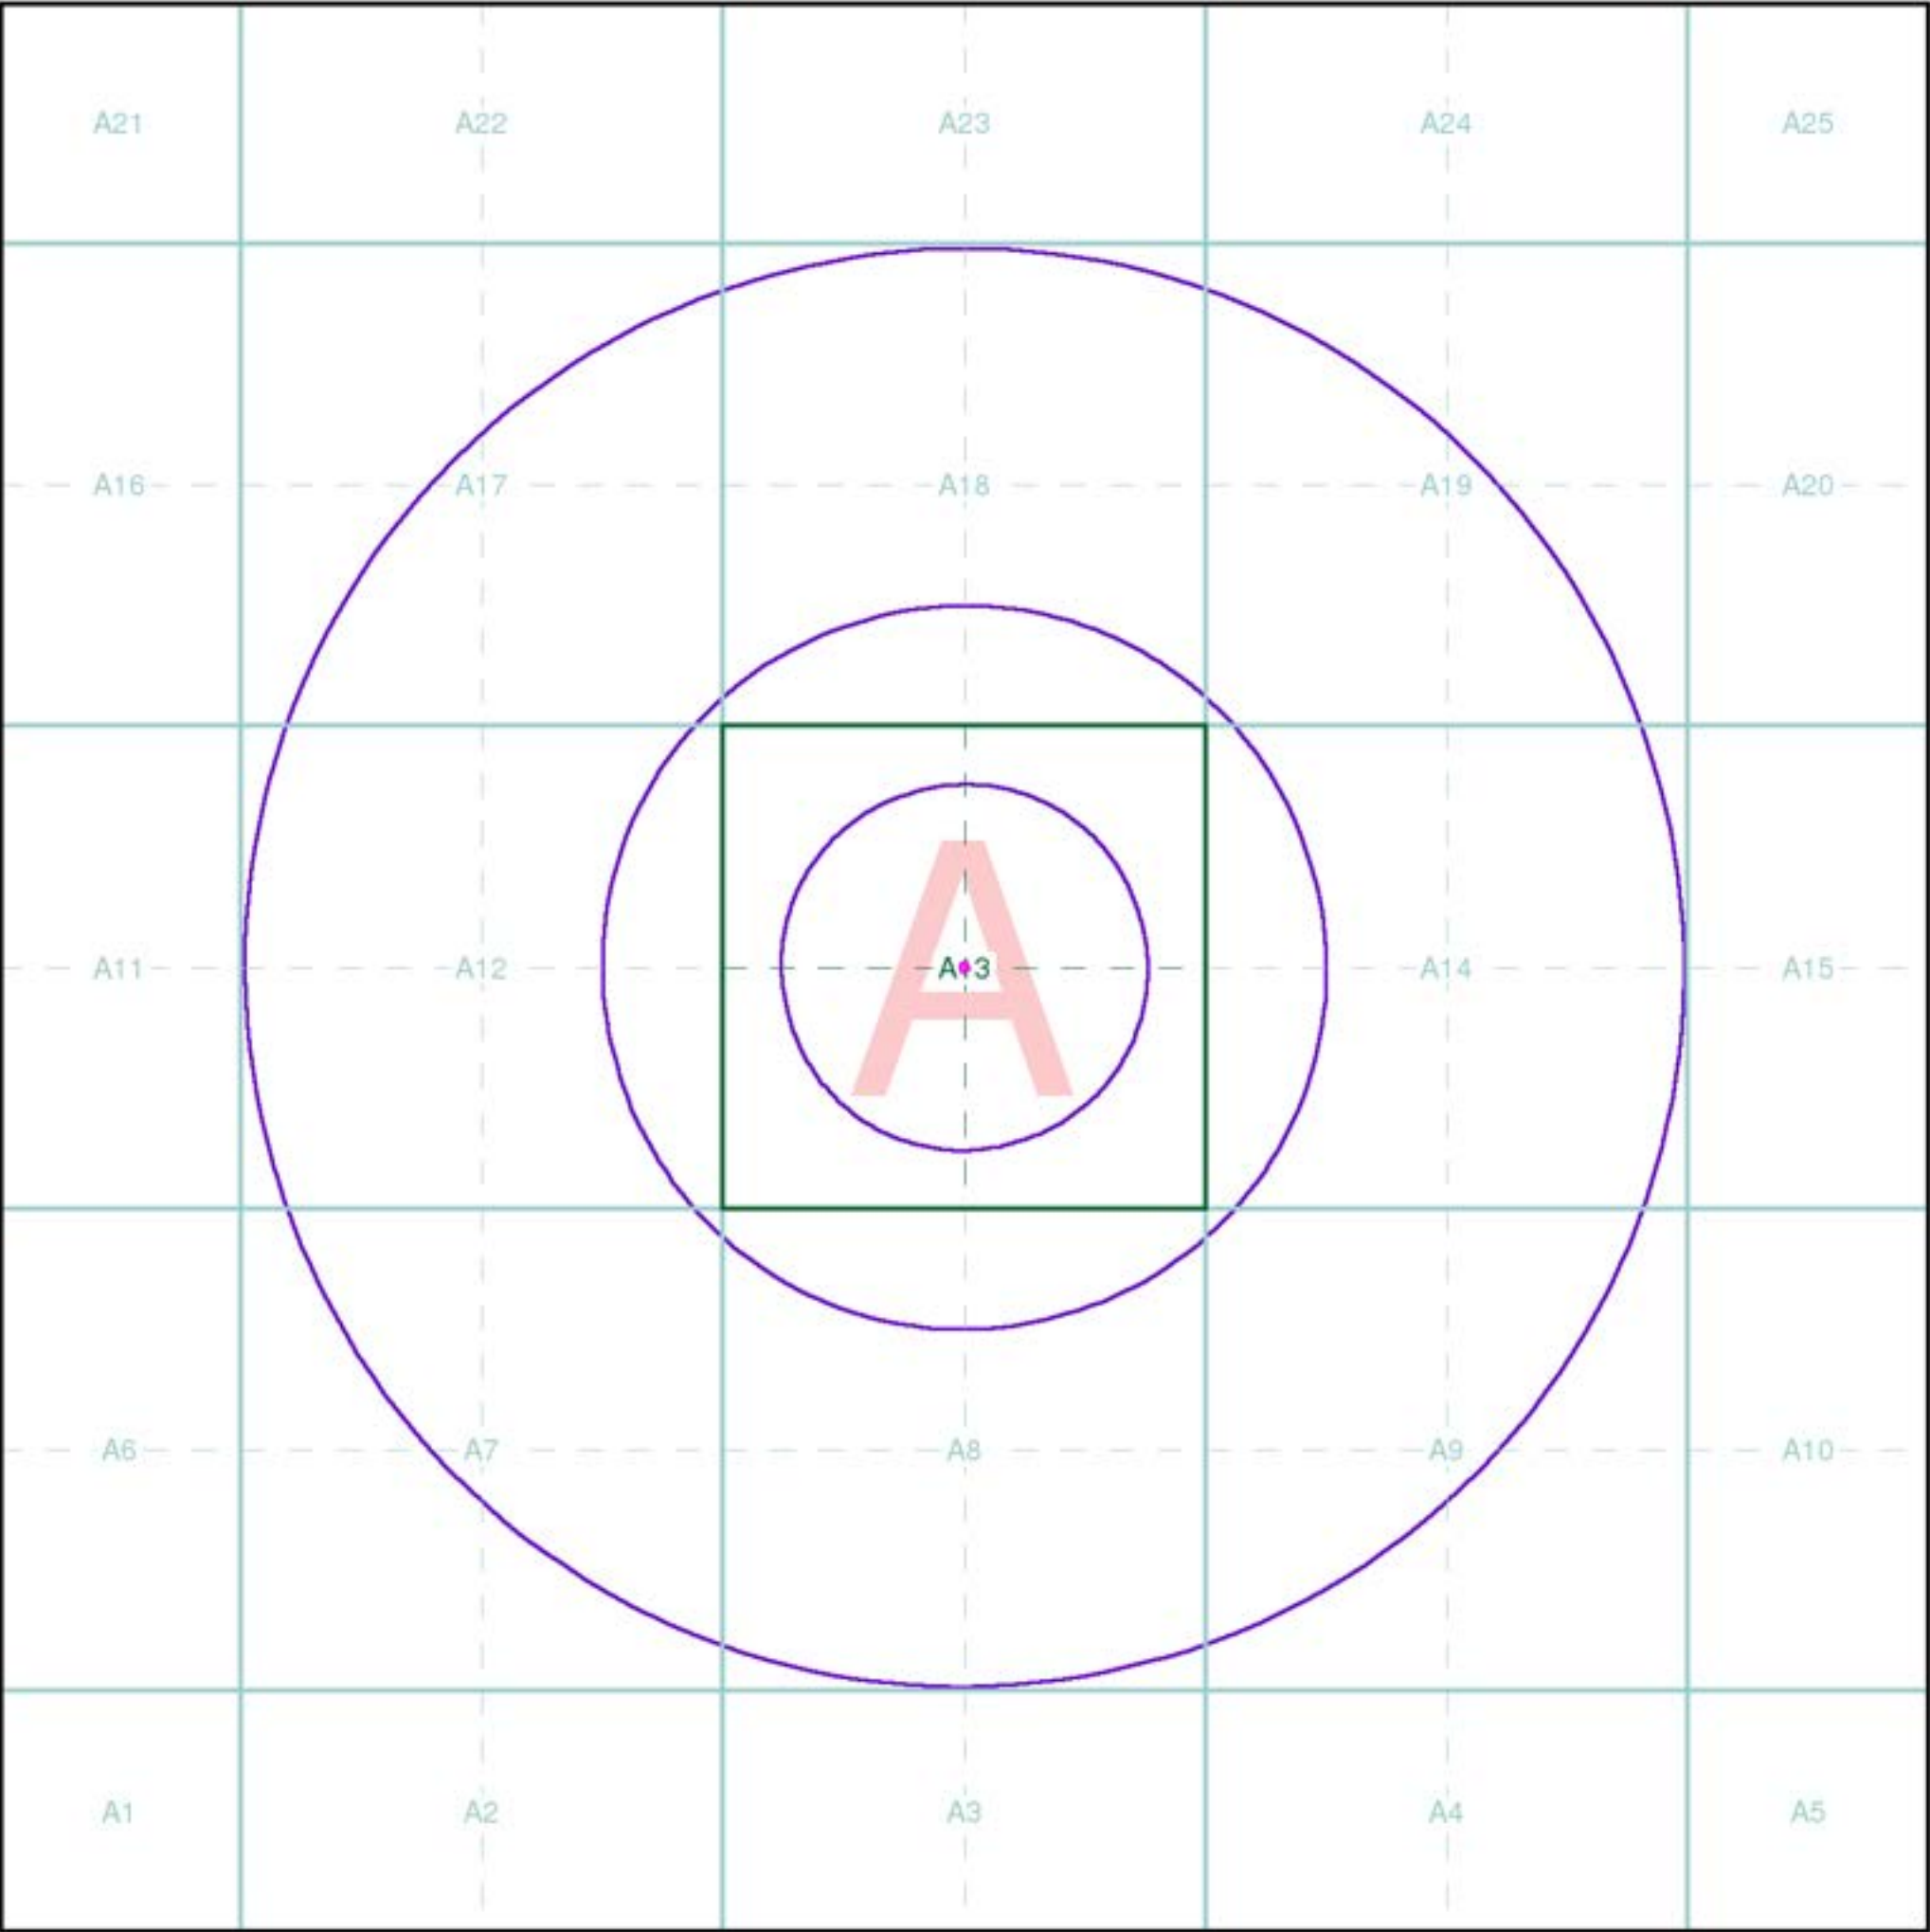

Index Map

For ease of identification, your site and buffer have been split into Slices, Segments and Quadrants. These are illustrated on the Index Map opposite and explained further below.

Slice
Each slice represents a 1:10,000 plot area (2.7km x 2.7km) for your site and buffer. A large site and buffer may be made up of several slices (represented by a red outline), that are referenced by letters of the alphabet, starting from the bottom left corner of the slice "grid". This grid does not relate to National Grid lines but is designed to give best fit over the site and buffer.

Segment
A segment represents a 1:2,500 plot area. Segments that have plot files associated with them are shown in dark green, others in light blue. These are numbered from the bottom left hand corner within each slice.

Quadrant
A quadrant is a quarter of a segment. These are labelled as NW, NE, SW, SE and are referenced in the datasheet to allow features to be quickly located on plots. Therefore a feature that has a quadrant reference of A7NW will be in Slice A, Segment 7 and the NW Quadrant.

A selection of organisations who provide data within this report:



Envirocheck reports are compiled from 136 different sources of data.

Client Details

Mr S Knott, Land Consultancy Ltd (The), 4 Parkers Lane, Whitestake, Preston, Lancashire, PR4 4JX



Order Details

Order Number:	306924074_1_1
Customer Ref:	TLC1216
National Grid Reference:	389340, 413570
Site Area (Ha):	0.01
Search Buffer (m):	1000


Site Details

Avanti Creative, 3, Clover Street, ROCHDALE, OL12 6TP

Full Terms and Conditions can be found on the following link:
<http://www.landmarkinfo.co.uk/Terms/Show/515>

  

Site Sensitivity Map - Slice A

 


Order Details


Order Number: 306924074_1_1
Customer Ref: TLC1216
National Grid Reference: 389340, 413570
Slice: A
Site Area (Ha): 0.01
Search Buffer (m): 1000

Site Details


Avanti Creative, 3, Clover Street, ROCHDALE, OL12 6TP

 

Industrial Land Use Map

 

Industrial Land Use Map - Slice A

 

Order Details



Order Number: 306924074_1_1
Customer Ref: TLC1216
National Grid Reference: 389340, 413570
Slice: A
Site Area (Ha): 0.01
Search Buffer (m): 1000

Site Details


Avanti Creative, 3, Clover Street, ROCHDALE, OL12 6TP



Tel: 0844 844 9952
Fax: 0844 844 9951
Web: www.envirocheck.co.uk

  

Flood Map - Slice A


 


Order Details

Order Number: 306924074_1_1
Customer Ref: TLC1216
National Grid Reference: 389340, 413570
Slice: A
Site Area (Ha): 0.01
Search Buffer (m): 1000

Site Details


Avanti Creative, 3, Clover Street, ROCHDALE, OL12 6TP

  

For Borehole information please refer to the Borehole .csv file which accompanied this slice.

A copy of the BGS Borehole Ordering Form is available to download from the Support section of www.envirocheck.co.uk.

Borehole Map - Slice A

 

Order Details


Order Number:	306924074_1_1
Customer Ref:	TLC1216
National Grid Reference:	389340, 413570
Slice:	A
Site Area (Ha):	0.01
Search Buffer (m):	1000

Site Details

Avanti Creative, 3, Clover Street, ROCHDALE, OL12 6TP



Tel:	0844 844 9952
Fax:	0844 844 9951
Web:	www.envirocheck.co.uk

 

- General
- Specified Site


Specified Buffer(s)

Bearing Reference Point

OS Water Network Data

Canal	Drain
Reservoir	Other
Foreshore	Lake
Marsh	Transfer
Tidal River	Lock Or Flight Of Locks
Inland River	Sea

OS Water Network Map - Slice A

 

Order Details

Order Number:

306924074_1_1

Customer Ref:

TLC1216

National Grid Reference:

389340, 413570

Slice:

A

Site Area (Ha):

0.01

Search Buffer (m):

1000

Site Details

Avanti Creative, 3, Clover Street, ROCHDALE, OL12 6TP

Groundwater Vulnerability

General

Specified Site
 Specified Buffer(s)
 Slice
 Bearing Reference Point
 Map ID

Agency and Hydrological


Bedrock Aquifers

High Vulnerability, Principal Aquifer
 High Vulnerability, Secondary Aquifer
 Medium Vulnerability, Principal Aquifer
 Medium Vulnerability, Secondary Aquifer
 Low Vulnerability, Principal Aquifer
 Low Vulnerability, Secondary Aquifer
 Unproductive Aquifer
 Soluble Rock

Superficial Aquifers

High Vulnerability, Principal Aquifer
 High Vulnerability, Secondary Aquifer
 Medium Vulnerability, Principal Aquifer
 Medium Vulnerability, Secondary Aquifer
 Low Vulnerability, Principal Aquifer
 Low Vulnerability, Secondary Aquifer

Site Sensitivity Context Map - Slice A

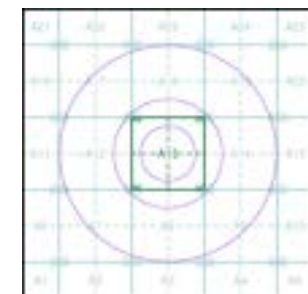


Order Details

Order Number: 306924074_1_1
 Customer Ref: TLC1216
 National Grid Reference: 389340, 413570
 Slice: A
 Site Area (Ha): 0.01
 Search Buffer (m): 1000

Site Details

Avanti Creative, 3, Clover Street, ROCHDALE, OL12 6TP

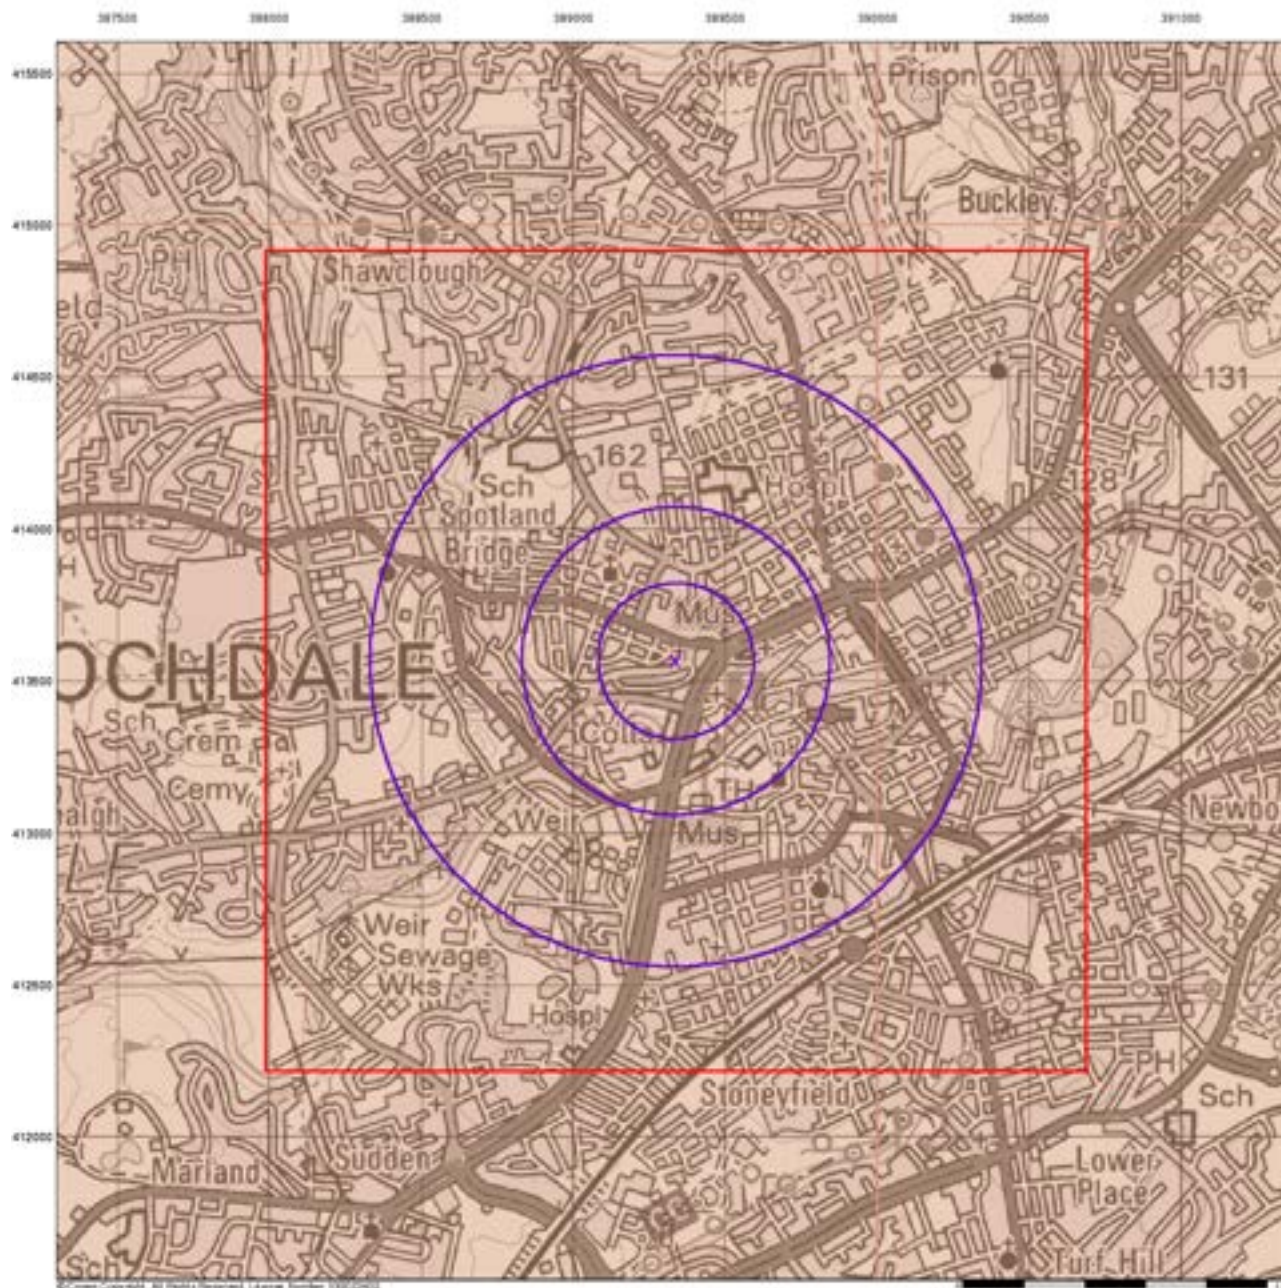

Envirocheck®

LANDMARK INFORMATION GROUP®

Bedrock Aquifer Designation

General


- Specified Site
- Specified Buffer(s)
- Bearing Reference Point
- Site
- Map ID

Agency and Hydrological

Geological Classes

- Principal Aquifer
- Secondary A Aquifer
- Secondary B Aquifer
- Secondary Undifferentiated
- Unproductive Strata
- Unknown
- Unknown (Lakes and Landslip)

Site Sensitivity Context Map - Slice A

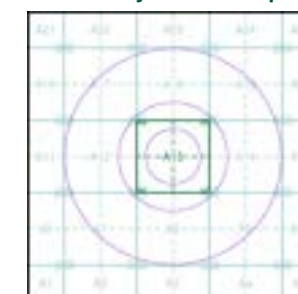

Order Details


Order Number: 306924074_1_1
 Customer Ref: TLC1216
 National Grid Reference: 389340, 413570
 Slice: A
 Site Area (Ha): 0.01
 Search Buffer (m): 1000

Site Details

Avanti Creative, 3, Clover Street, ROCHDALE, OL12 6TP

Landmark®
 LANDMARK INFORMATION GROUP

Tel: 0844 844 9952
 Fax: 0844 844 9951
 Web: www.envirocheck.co.uk

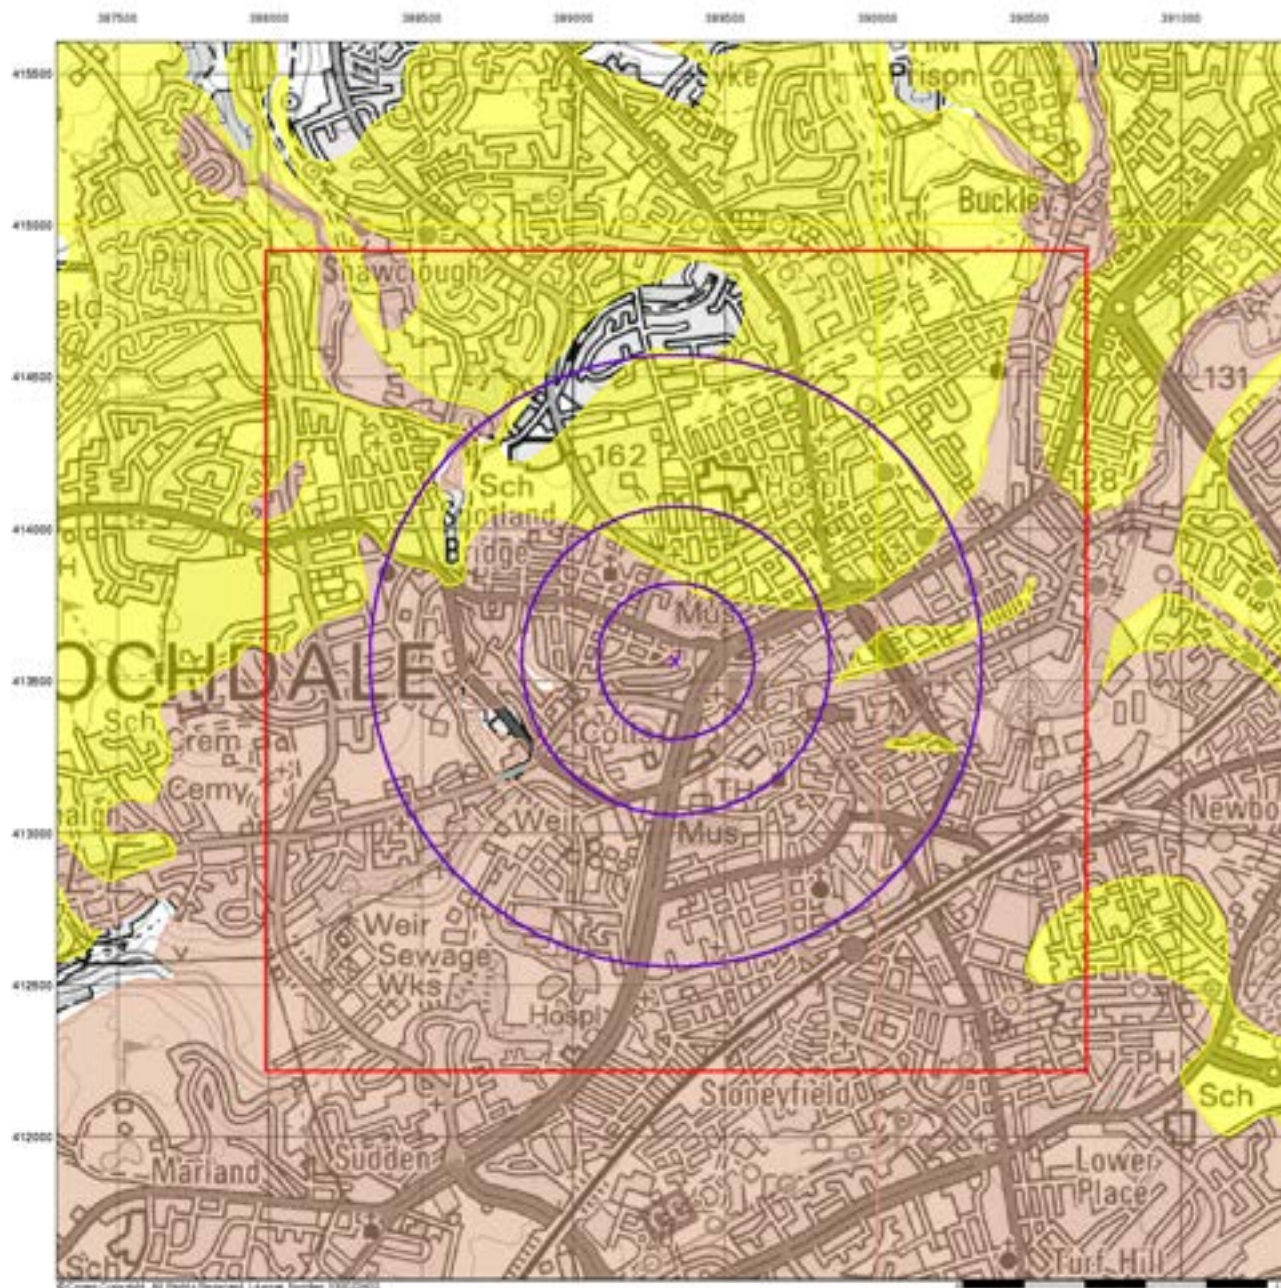

Superficial Aquifer Designation

General


- Specified Site
- Specified Buffer(s)
- Bearing Reference Point
- Slice
- Map ID

Agency and Hydrological

Geological Classes

- Principal Aquifer
- Secondary A Aquifer
- Secondary B Aquifer
- Secondary Undifferentiated
- Unproductive Strata
- Unknown
- Unknown (Lakes and Landslip)

Site Sensitivity Context Map - Slice A

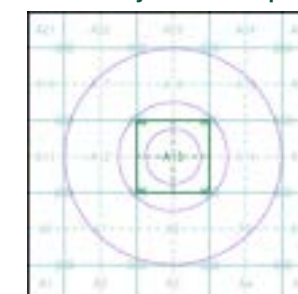


Order Details

Order Number: 306924074_1_1
 Customer Ref: TLC1216
 National Grid Reference: 389340, 413570
 Slice: A
 Site Area (Ha): 0.01
 Search Buffer (m): 1000

Site Details

Avanti Creative, 3, Clover Street, ROCHDALE, OL12 6TP

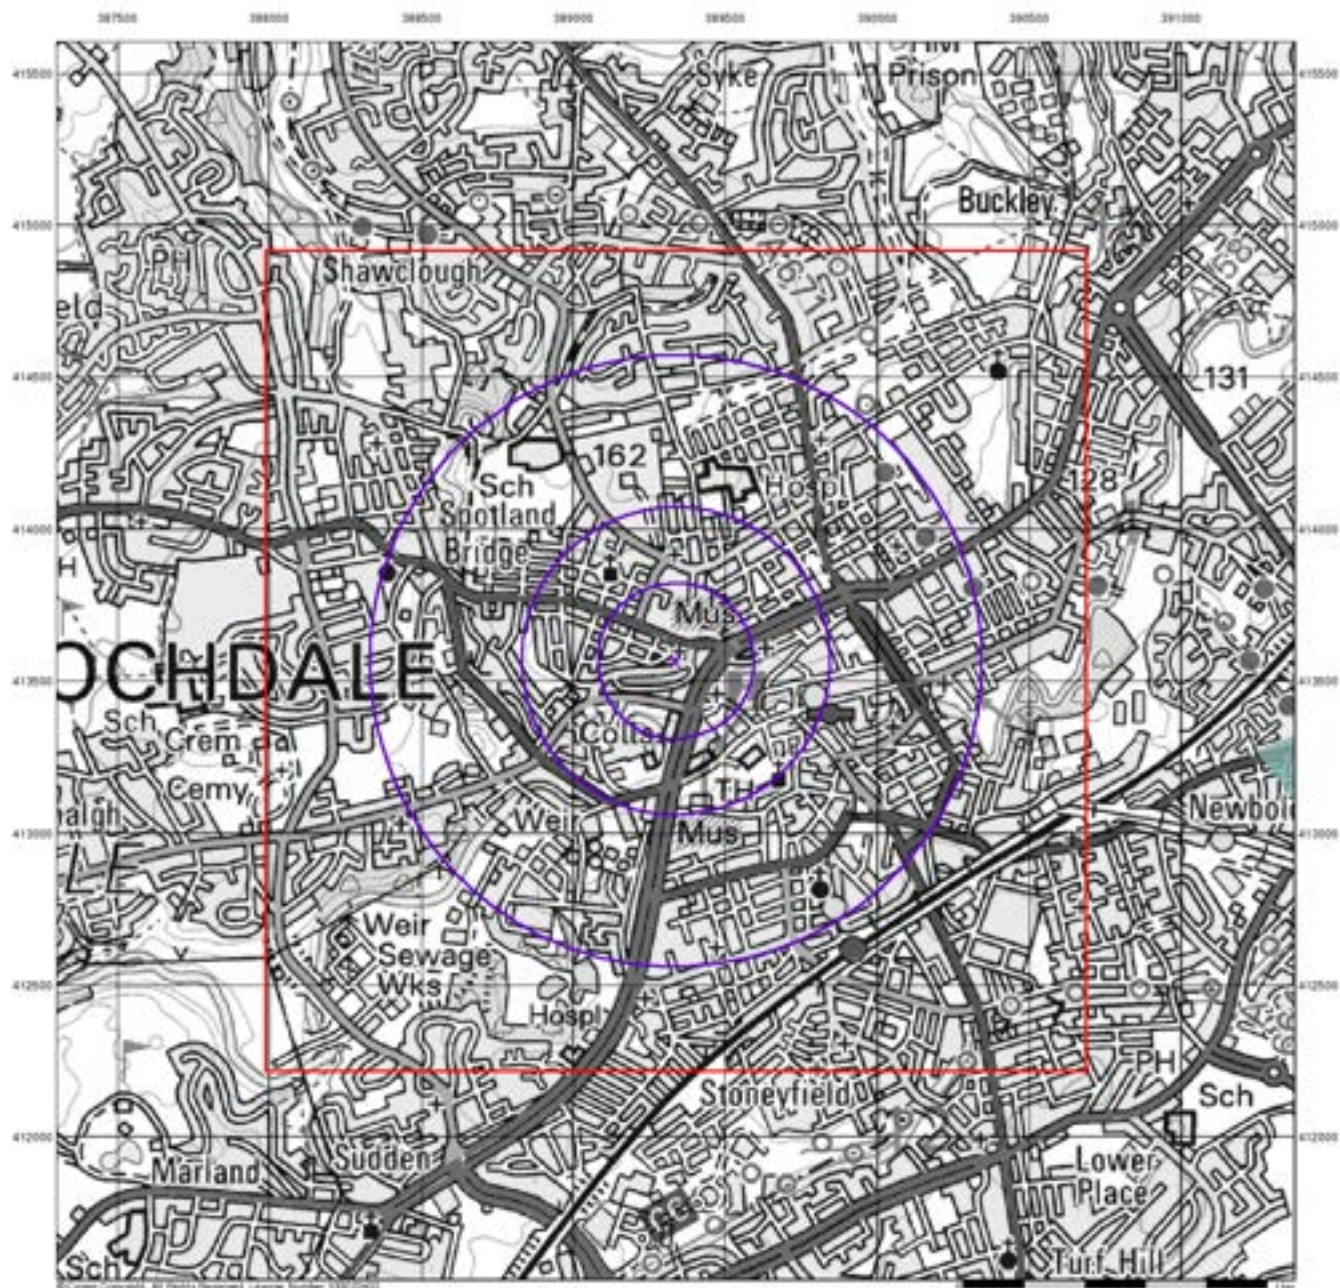

Envirocheck®

LANDMARK INFORMATION GROUP®

Source Protection Zones


General

- Specified Site
- Specified Buffer(s)
- Bearing Reference Point
- Site
- Map ID

Agency and Hydrological

- Inner zone (Zone 1)
- Inner zone - subsurface activity only (Zone 1c)
- Outer zone (Zone 2)
- Outer zone - subsurface activity only (Zone 2c)
- Total catchment (Zone 3)
- Total catchment - subsurface activity only (Zone 3c)
- Special interest (Zone 4)

Site Sensitivity Context Map - Slice A

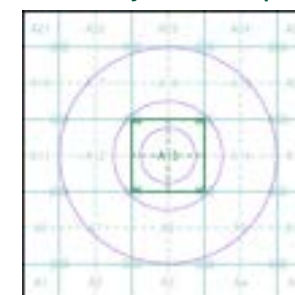

Order Details


Order Number: 306924074_1_1
 Customer Ref: TLC1216
 National Grid Reference: 389340, 413570
 Slice: A
 Site Area (Ha): 0.01
 Search Buffer (m): 1000

Site Details

Avanti Creative, 3, Clover Street, ROCHDALE, OL12 6TP

Landmark
 INFORMATION GROUP

Tel: 0844 844 9952
 Fax: 0844 844 9951
 Web: www.envirocheck.co.uk

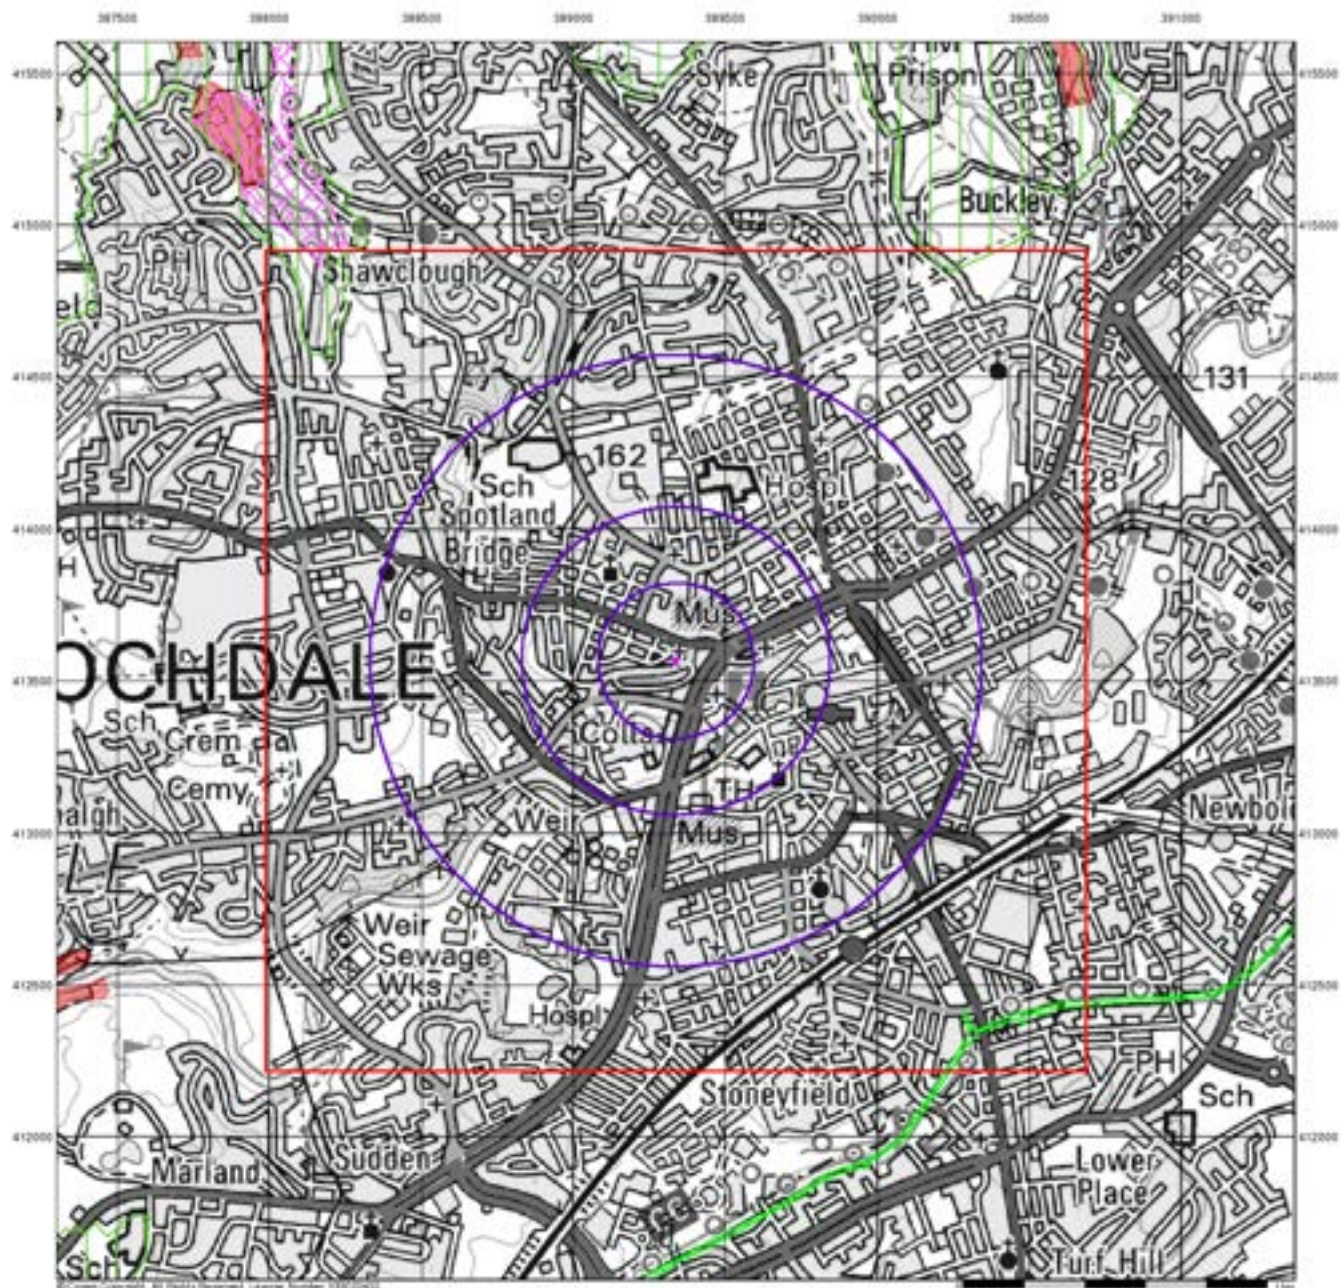

Envirocheck®

LANDMARK INFORMATION GROUP®

Sensitive Land Uses


General

- Specified Site
- Specified Buffer(s)
- Bearing Reference Point
- Site
- Map ID

Sensitive Land Uses

- Ancient Woodland
- Area of Adopted Green Belt
- Area of Unadopted Green Belt
- Area of Outstanding Natural Beauty
- Environmentally Sensitive Area
- Forest Park
- Local Nature Reserve
- Marine Nature Reserve
- National Nature Reserve
- National Park
- Nitrate Sensitive Area
- Nitrate Vulnerable Zone
- Ramsar Site
- Site of Special Scientific Interest
- Special Area of Conservation
- Special Protection Area
- World Heritage Sites

Site Sensitivity Context Map - Slice A

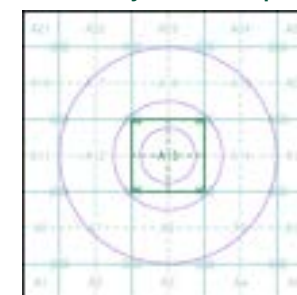

Order Details


Order Number: 306924074_1_1
 Customer Ref: TLC1216
 National Grid Reference: 389340, 413570
 Slice: A
 Site Area (Ha): 0.01
 Search Buffer (m): 1000

Site Details

Avanti Creative, 3, Clover Street, ROCHDALE, OL12 6TP

Landmark
 INFORMATION GROUP

Tel: 0844 844 9952
 Fax: 0844 844 9951
 Web: www.envirocheck.co.uk

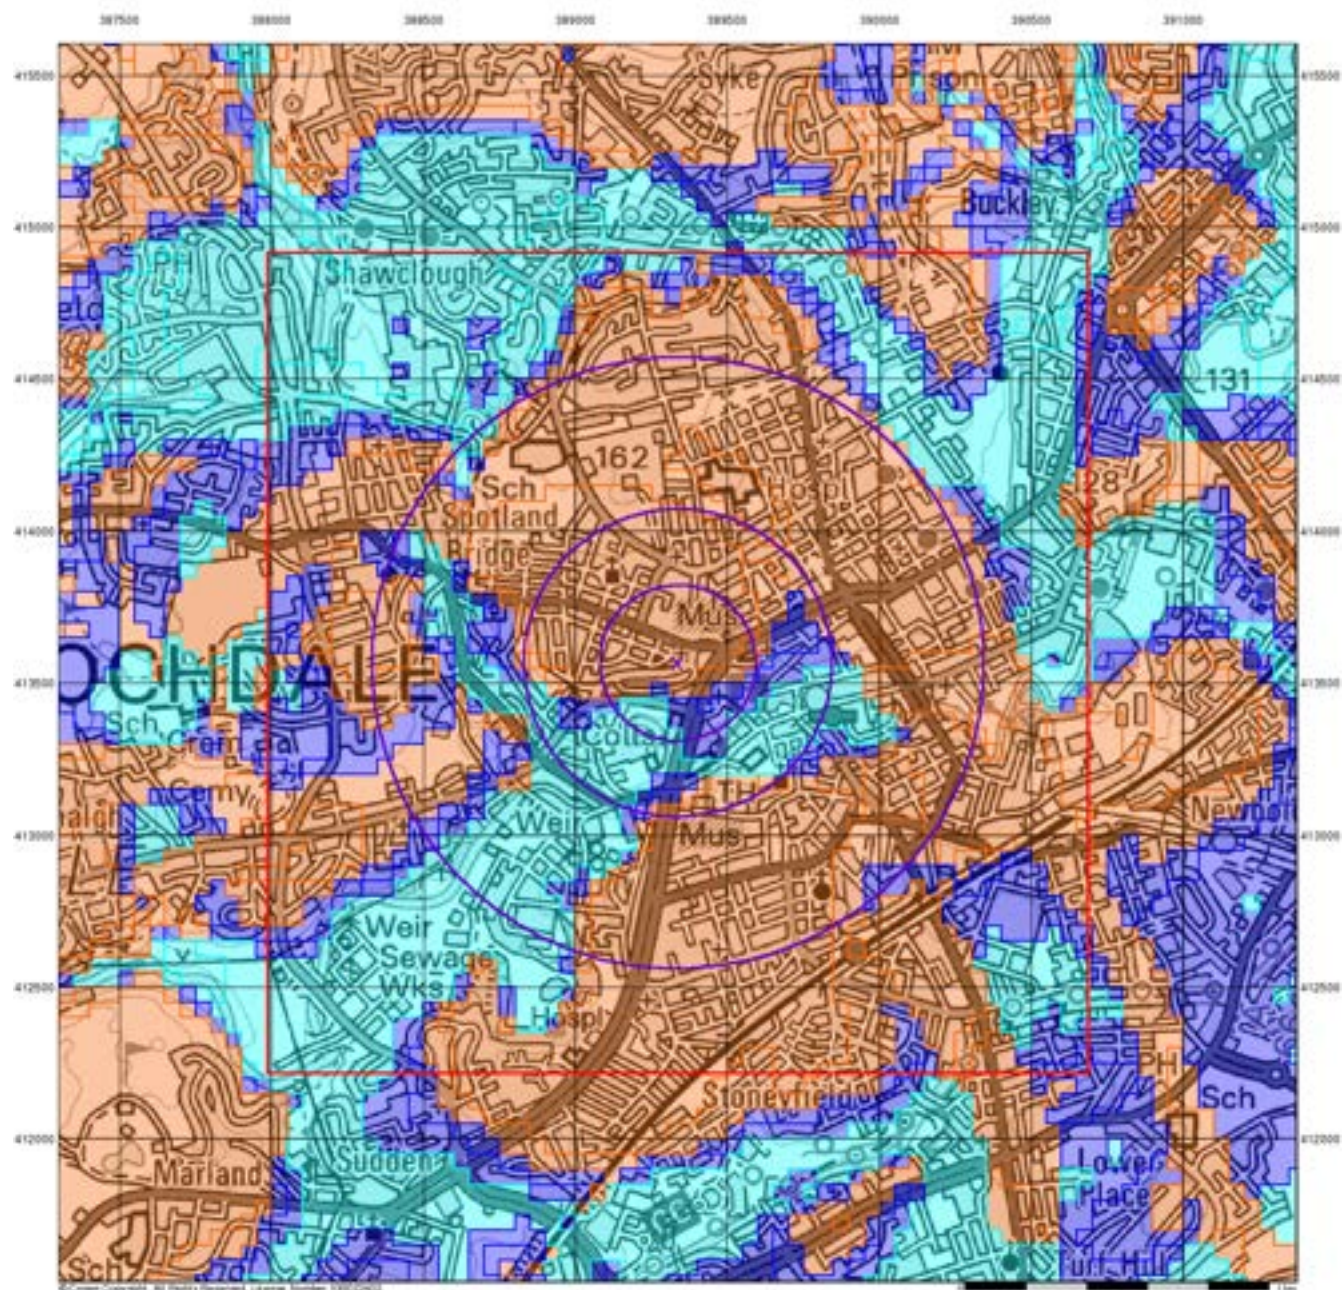

Envirocheck®

LANDMARK INFORMATION GROUP®

BGS Flood GFS Data


General

- Specified file
 Specified buffer(s)
 Bearing Reference Point

- Agency and Hydrological (Flood)

- Limited Potential for Groundwater Flooding to Occur
- Potential for Groundwater Flooding of Property Situated Below Ground Level
- Potential for Groundwater Flooding to Occur at Surface

Site Sensitivity Context Map - Slice A

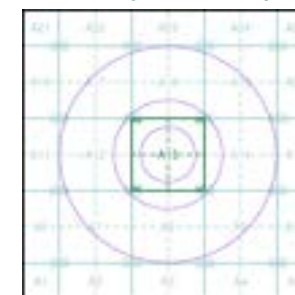

Order Details

Order Number: 306924074_1_1
Customer Ref: TLC1216
National Grid Reference: 389340, 413570
Slice: A
Site Area (Ha): 0.01
Search Buffer (m): 1000

Site Details

Avanti Creative, 3, Clover Street, ROCHDALE, OL12 6TP


Landmark®
INFORMATION GROUP

Tel: 0844 844 9952
Fax: 0844 844 9951
Web: www.envirocheck.co.uk


APPENDIX C
LANDMARK HISTORICAL MAPS

Historical Mapping Legends



Ordnance Survey County Series and
Ordnance Survey Plan 1:2,500

 

Ordnance Survey Plan, Additional SIMs and
Supply of Unpublished Survey Information
1:2,500 and 1:1,250

 


Large-Scale National Grid Data 1:2,500 and
1:1,250

  

Historical Mapping & Photography included:

Mapping Type	Scale	Date	Pg
Lancashire And Furness	1:2,500	1893	2
Lancashire And Furness	1:2,500	1910	3
Lancashire And Furness	1:2,500	1930	4
Ordnance Survey Plan	1:1,250	1959	5
Additional SIMs	1:1,250	1959 - 1985	6
Ordnance Survey Plan	1:2,500	1960	7
Ordnance Survey Plan	1:1,250	1967 - 1989	8
Ordnance Survey Plan	1:1,250	1972 - 1985	9
Additional SIMs	1:1,250	1978 - 1990	10
Additional SIMs	1:1,250	1988	11
Large-Scale National Grid Data	1:1,250	1992	12
Large-Scale National Grid Data	1:1,250	1994 - 1995	13

Historical Map - Segment A13

 

Order Details


Order Number: 306924074_1_1
Customer Ref: TLC1216
National Grid Reference: 389340, 413570
Slice: A
Site Area (Ha): 0.01
Search Buffer (m): 100

Site Details

Avanti Creative, 3, Clover Street, ROCHDALE, OL12 6TP



Tel: 0844 844 9952
Fax: 0844 844 9951
Web: www.envirocheck.co.uk

 


Lancashire And Furness

Published 1893


Source map scale - 1:2,500

The historical maps shown were reproduced from maps predominantly held at the scale adopted for England, Wales and Scotland in the 1840's. In 1854 the 1:2,500 scale was adopted for mapping urban areas and by 1896 it covered the whole of what were considered to be the cultivated parts of Great Britain. The published date given below is often some years later than the surveyed date. Before 1938, all OS maps were based on the Cassini Projection, with independent surveys of a single county or group of counties, giving rise to significant inaccuracies in outlying areas.

Map Name(s) and Date(s)

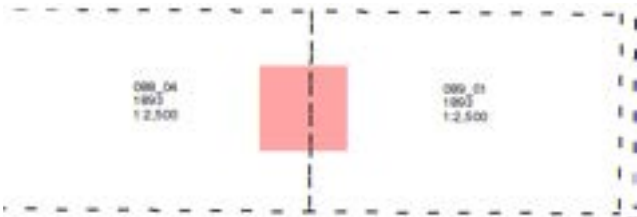

Historical Map - Segment A13

 

Order Details


Order Number: 306924074_1_1
Customer Ref: TLC1216
National Grid Reference: 389340, 413570
Slice: A
Site Area (Ha): 0.01
Search Buffer (m): 100

Site Details

Avanti Creative, 3, Clover Street, ROCHDALE, OL12 6TP



Tel: 0844 844 9952
Fax: 0844 844 9951
Web: www.envirocheck.co.uk

 


Lancashire And Furness

Published 1910


Source map scale - 1:2,500

The historical maps shown were reproduced from maps predominantly held at the scale adopted for England, Wales and Scotland in the 1840's. In 1854 the 1:2,500 scale was adopted for mapping urban areas and by 1896 it covered the whole of what were considered to be the cultivated parts of Great Britain. The published date given below is often some years later than the surveyed date. Before 1938, all OS maps were based on the Cassini Projection, with independent surveys of a single county or group of counties, giving rise to significant inaccuracies in outlying areas.

Map Name(s) and Date(s)

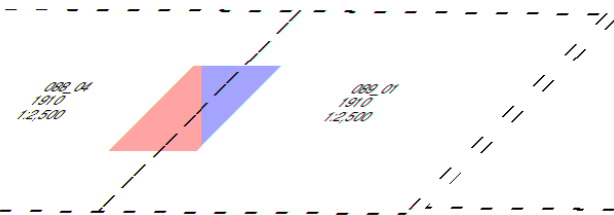

Historical Map - Segment A13

 

Order Details


Order Number: 306924074_1_1
Customer Ref: TLC1216
National Grid Reference: 389340, 413570
Slice: A
Site Area (Ha): 0.01
Search Buffer (m): 100

Site Details

Avanti Creative, 3, Clover Street, ROCHDALE, OL12 6TP



Tel: 0844 844 9952
Fax: 0844 844 9951
Web: www.envirocheck.co.uk

 


Lancashire And Furness

Published 1930


Source map scale - 1:2,500

The historical maps shown were reproduced from maps predominantly held at the scale adopted for England, Wales and Scotland in the 1840's. In 1854 the 1:2,500 scale was adopted for mapping urban areas and by 1896 it covered the whole of what were considered to be the cultivated parts of Great Britain. The published date given below is often some years later than the surveyed date. Before 1938, all OS maps were based on the Cassini Projection, with independent surveys of a single county or group of counties, giving rise to significant inaccuracies in outlying areas.

Map Name(s) and Date(s)

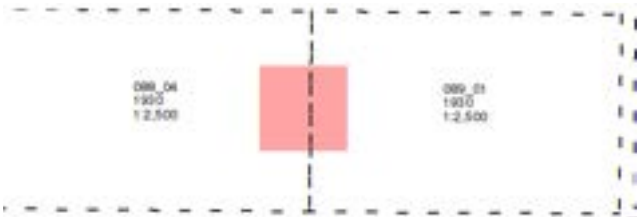

Historical Map - Segment A13

 

Order Details


Order Number: 306924074_1_1
Customer Ref: TLC1216
National Grid Reference: 389340, 413570
Slice: A
Site Area (Ha): 0.01
Search Buffer (m): 100

Site Details

Avanti Creative, 3, Clover Street, ROCHDALE, OL12 6TP




Tel: 0844 844 9952
Fax: 0844 844 9951
Web: www.envirocheck.co.uk

 


Ordnance Survey Plan
Published 1959
Source map scale - 1:1,250

The historical maps shown were reproduced from maps predominantly held at the scale adopted for England, Wales and Scotland in the 1840's. In 1854 the 1:2,500 scale was adopted for mapping urban areas and by 1896 it covered the whole of what were considered to be the cultivated parts of Great Britain. The published date given below is often some years later than the surveyed date. Before 1938, all OS maps were based on the Cassini Projection, with independent surveys of a single county or group of counties, giving rise to significant inaccuracies in outlying areas.

Map Name(s) and Date(s)

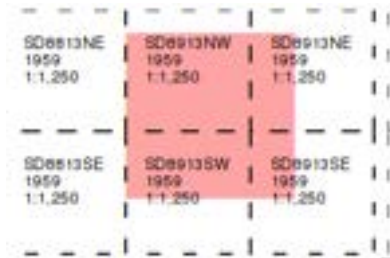


Historical Map - Segment A13

 

Order Details
Order Number: 306924074_1_1
Customer Ref: TLC1216
National Grid Reference: 389340, 413570
Slice: A
Site Area (Ha): 0.01
Search Buffer (m): 100

Site Details
Avanti Creative, 3, Clover Street, ROCHDALE, OL12 6TP

 


Additional SIMs

Published 1959 - 1985


Source map scale - 1:1,250

The SIM cards (Ordnance Survey's `Survey of Information on Microfilm') are further, minor editions of mapping which were produced and published in between the main editions as an area was updated. They date from 1947 to 1994, and contain detailed information on buildings, roads and land-use. These maps were produced at both 1:2,500 and 1:1,250 scales.

Map Name(s) and Date(s)

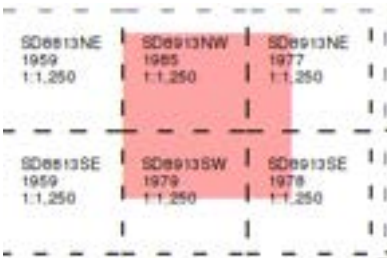

Historical Map - Segment A13

 

Order Details


Order Number: 306924074_1_1
Customer Ref: TLC1216
National Grid Reference: 389340, 413570
Slice: A
Site Area (Ha): 0.01
Search Buffer (m): 100

Site Details

Avanti Creative, 3, Clover Street, ROCHDALE, OL12 6TP




Tel: 0844 844 9952
Fax: 0844 844 9951
Web: www.envirocheck.co.uk

 


Ordnance Survey Plan
Published 1960
Source map scale - 1:2,500

The historical maps shown were reproduced from maps predominantly held at the scale adopted for England, Wales and Scotland in the 1840's. In 1854 the 1:2,500 scale was adopted for mapping urban areas and by 1896 it covered the whole of what were considered to be the cultivated parts of Great Britain. The published date given below is often some years later than the surveyed date. Before 1938, all OS maps were based on the Cassini Projection, with independent surveys of a single county or group of counties, giving rise to significant inaccuracies in outlying areas.

Map Name(s) and Date(s)

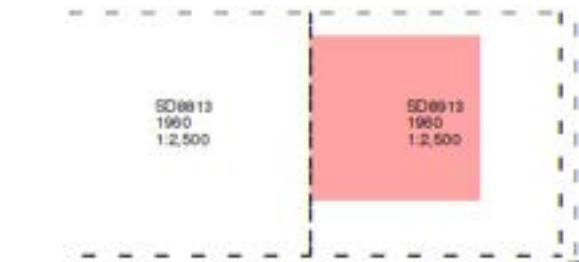

Historical Map - Segment A13

 


Order Details
Order Number: 306924074_1_1
Customer Ref: TLC1216
National Grid Reference: 389340, 413570
Slice: A
Site Area (Ha): 0.01
Search Buffer (m): 100

Site Details
Avanti Creative, 3, Clover Street, ROCHDALE, OL12 6TP




Tel: 0844 844 9952
Fax: 0844 844 9951
Web: www.envirocheck.co.uk

 


Ordnance Survey Plan
Published 1967 - 1989
Source map scale - 1:1,250

The historical maps shown were reproduced from maps predominantly held at the scale adopted for England, Wales and Scotland in the 1840's. In 1854 the 1:2,500 scale was adopted for mapping urban areas and by 1896 it covered the whole of what were considered to be the cultivated parts of Great Britain. The published date given below is often some years later than the surveyed date. Before 1938, all OS maps were based on the Cassini Projection, with independent surveys of a single county or group of counties, giving rise to significant inaccuracies in outlying areas.

Map Name(s) and Date(s)

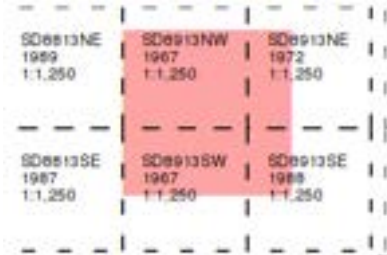


Historical Map - Segment A13

 

Order Details
Order Number: 306924074_1_1
Customer Ref: TLC1216
National Grid Reference: 389340, 413570
Slice: A
Site Area (Ha): 0.01
Search Buffer (m): 100

Site Details
Avanti Creative, 3, Clover Street, ROCHDALE, OL12 6TP

 


Ordnance Survey Plan
Published 1972 - 1985
Source map scale - 1:1,250

The historical maps shown were reproduced from maps predominantly held at the scale adopted for England, Wales and Scotland in the 1840's. In 1854 the 1:2,500 scale was adopted for mapping urban areas and by 1896 it covered the whole of what were considered to be the cultivated parts of Great Britain. The published date given below is often some years later than the surveyed date. Before 1938, all OS maps were based on the Cassini Projection, with independent surveys of a single county or group of counties, giving rise to significant inaccuracies in outlying areas.

Map Name(s) and Date(s)



Historical Map - Segment A13

 

Order Details


Order Number: 306924074_1_1
Customer Ref: TLC1216
National Grid Reference: 389340, 413570
Slice: A
Site Area (Ha): 0.01
Search Buffer (m): 100

Site Details

Avanti Creative, 3, Clover Street, ROCHDALE, OL12 6TP



Tel: 0844 844 9952
Fax: 0844 844 9951
Web: www.envirocheck.co.uk

 


Additional SIMs

Published 1978 - 1990


Source map scale - 1:1,250

The SIM cards (Ordnance Survey's `Survey of Information on Microfilm') are further, minor editions of mapping which were produced and published in between the main editions as an area was updated. They date from 1947 to 1994, and contain detailed information on buildings, roads and land-use. These maps were produced at both 1:2,500 and 1:1,250 scales.

Map Name(s) and Date(s)

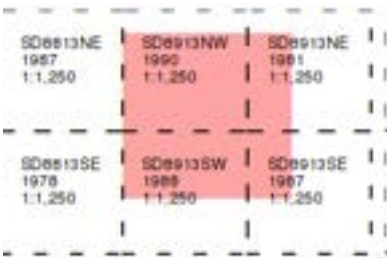

Historical Map - Segment A13

 

Order Details


Order Number: 306924074_1_1
Customer Ref: TLC1216
National Grid Reference: 389340, 413570
Slice: A
Site Area (Ha): 0.01
Search Buffer (m): 100

Site Details

Avanti Creative, 3, Clover Street, ROCHDALE, OL12 6TP



Tel: 0844 844 9952
Fax: 0844 844 9951
Web: www.envirocheck.co.uk

 

Additional SIMs

Published 1988


Source map scale - 1:1,250

The SIM cards (Ordnance Survey's `Survey of Information on Microfilm') are further, minor editions of mapping which were produced and published in between the main editions as an area was updated. They date from 1947 to 1994, and contain detailed information on buildings, roads and land-use. These maps were produced at both 1:2,500 and 1:1,250 scales.

Map Name(s) and Date(s)



Historical Map - Segment A13

 

Order Details


Order Number: 306924074_1_1
Customer Ref: TLC1216
National Grid Reference: 389340, 413570
Slice: A
Site Area (Ha): 0.01
Search Buffer (m): 100

Site Details

Avanti Creative, 3, Clover Street, ROCHDALE, OL12 6TP



Tel: 0844 844 9952
Fax: 0844 844 9951
Web: www.envirocheck.co.uk

 


Large-Scale National Grid Data

Published 1992


Source map scale - 1:1,250

'Large Scale National Grid Data' superseded SIM cards (Ordnance Survey's 'Survey of Information on Microfilm') in 1992, and continued to be produced until 1999. These maps were the fore-runners of digital mapping and so provide detailed information on houses and roads, but tend to show less topographic features such as vegetation. These maps were produced at both 1:2,500 and 1:1,250 scales.

Map Name(s) and Date(s)

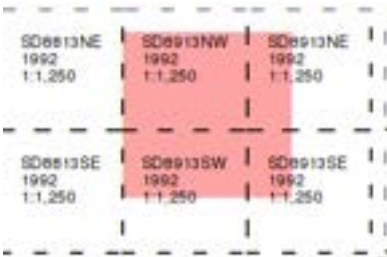

Historical Map - Segment A13

 

Order Details


Order Number: 306924074_1_1
Customer Ref: TLC1216
National Grid Reference: 389340, 413570
Slice: A
Site Area (Ha): 0.01
Search Buffer (m): 100

Site Details

Avanti Creative, 3, Clover Street, ROCHDALE, OL12 6TP



Tel: 0844 844 9952
Fax: 0844 844 9951
Web: www.envirocheck.co.uk

 


Large-Scale National Grid Data

Published 1994 - 1995


Source map scale - 1:1,250

'Large Scale National Grid Data' superseded SIM cards (Ordnance Survey's 'Survey of Information on Microfilm') in 1992, and continued to be produced until 1999. These maps were the fore-runners of digital mapping and so provide detailed information on houses and roads, but tend to show less topographic features such as vegetation. These maps were produced at both 1:2,500 and 1:1,250 scales.

Map Name(s) and Date(s)

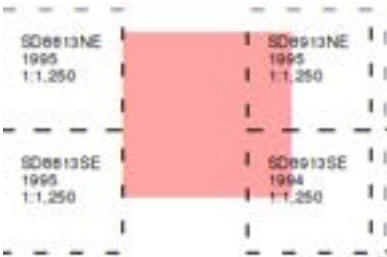

Historical Map - Segment A13

 

Order Details

Order Number: 306924074_1_1
Customer Ref: TLC1216
National Grid Reference: 389340, 413570
Slice: A
Site Area (Ha): 0.01
Search Buffer (m): 100

Site Details


Avanti Creative, 3, Clover Street, ROCHDALE, OL12 6TP




Tel: 0844 844 9952
Fax: 0844 844 9951
Web: www.envirocheck.co.uk

Historical Mapping Legends



Ordnance Survey County Series 1:10,560

 

Ordnance Survey Plan 1:10,000

 


1:10,000 Raster Mapping

  

Historical Mapping & Photography included:

Mapping Type	Scale	Date	Pg
Lancashire And Furness	1:10,560	1851	2
Yorkshire	1:10,560	1854	3
Lancashire And Furness	1:10,560	1894	4
Lancashire And Furness	1:10,560	1910 - 1911	5
Lancashire And Furness	1:10,560	1931 - 1932	6
Lancashire And Furness	1:10,560	1938	7
Ordnance Survey Plan	1:10,000	1956	8
Ordnance Survey Plan	1:10,000	1967 - 1968	9
Ordnance Survey Plan	1:10,000	1977 - 1979	10
Ordnance Survey Plan	1:10,000	1988	11
Ordnance Survey Plan	1:10,000	1993	12
10K Raster Mapping	1:10,000	1999	13
Street View	Variable		14

Historical Map - Slice A

 

Order Details


Order Number: 306924074_1_1
Customer Ref: TLC1216
National Grid Reference: 389340, 413570
Slice: A
Site Area (Ha): 0.01
Search Buffer (m): 1000

Site Details

Avanti Creative, 3, Clover Street, ROCHDALE, OL12 6TP



Tel: 0844 844 9952
Fax: 0844 844 9951
Web: www.envirocheck.co.uk

 


Lancashire And Furness

Published 1851


Source map scale - 1:10,560

The historical maps shown were reproduced from maps predominantly held at the scale adopted for England, Wales and Scotland in the 1840's. In 1854 the 1:2,500 scale was adopted for mapping urban areas; these maps were used to update the 1:10,560 maps. The published date given therefore is often some years later than the surveyed date. Before 1938, all OS maps were based on the Cassini Projection, with independent surveys of a single county or group of counties, giving rise to significant inaccuracies in outlying areas. In the late 1940's, a Provisional Edition was produced, which updated the 1:10,560 mapping from a number of sources. The maps appear unfinished - with all military camps and other strategic sites removed. These maps were initially overprinted with the National Grid. In 1970, the first 1:10,000 maps were produced using the Transverse Mercator Projection. The revision process continued until recently, with new editions appearing every 10 years or so for urban areas.

Map Name(s) and Date(s)

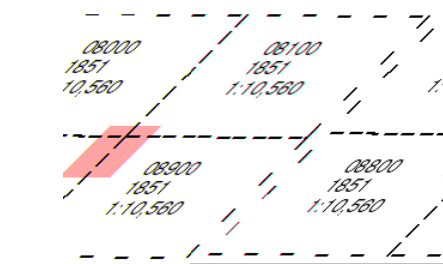

Historical Map - Slice A

 

Order Details


Order Number: 306924074_1_1
Customer Ref: TLC1216
National Grid Reference: 389340, 413570
Slice: A
Site Area (Ha): 0.01
Search Buffer (m): 1000

Site Details

Avanti Creative, 3, Clover Street, ROCHDALE, OL12 6TP



Tel: 0844 844 9952
Fax: 0844 844 9951
Web: www.envirocheck.co.uk

 


Yorkshire

Published 1854


Source map scale - 1:10,560

The historical maps shown were reproduced from maps predominantly held at the scale adopted for England, Wales and Scotland in the 1840's. In 1854 the 1:2,500 scale was adopted for mapping urban areas; these maps were used to update the 1:10,560 maps. The published date given therefore is often some years later than the surveyed date. Before 1938, all OS maps were based on the Cassini Projection, with independent surveys of a single county or group of counties, giving rise to significant inaccuracies in outlying areas. In the late 1940's, a Provisional Edition was produced, which updated the 1:10,560 mapping from a number of sources. The maps appear unfinished - with all military camps and other strategic sites removed. These maps were initially overprinted with the National Grid. In 1970, the first 1:10,000 maps were produced using the Transverse Mercator Projection. The revision process continued until recently, with new editions appearing every 10 years or so for urban areas.

Map Name(s) and Date(s)

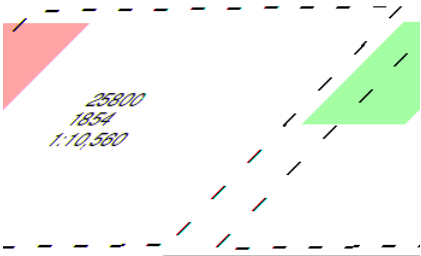

Historical Map - Slice A

 

Order Details


Order Number: 306924074_1_1
Customer Ref: TLC1216
National Grid Reference: 389340, 413570
Slice: A
Site Area (Ha): 0.01
Search Buffer (m): 1000

Site Details

Avanti Creative, 3, Clover Street, ROCHDALE, OL12 6TP



Tel: 0844 844 9952
Fax: 0844 844 9951
Web: www.envirocheck.co.uk

 


Lancashire And Furness

Published 1894


Source map scale - 1:10,560

The historical maps shown were reproduced from maps predominantly held at the scale adopted for England, Wales and Scotland in the 1840's. In 1854 the 1:2,500 scale was adopted for mapping urban areas; these maps were used to update the 1:10,560 maps. The published date given therefore is often some years later than the surveyed date. Before 1938, all OS maps were based on the Cassini Projection, with independent surveys of a single county or group of counties, giving rise to significant inaccuracies in outlying areas. In the late 1940's, a Provisional Edition was produced, which updated the 1:10,560 mapping from a number of sources. The maps appear unfinished - with all military camps and other strategic sites removed. These maps were initially overprinted with the National Grid. In 1970, the first 1:10,000 maps were produced using the Transverse Mercator Projection. The revision process continued until recently, with new editions appearing every 10 years or so for urban areas.

Map Name(s) and Date(s)

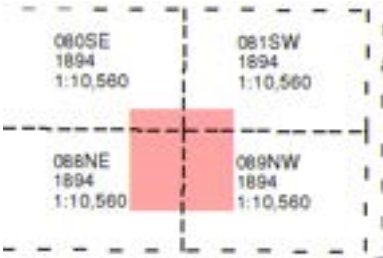

Historical Map - Slice A

 

Order Details


Order Number: 306924074_1_1
Customer Ref: TLC1216
National Grid Reference: 389340, 413570
Slice: A
Site Area (Ha): 0.01
Search Buffer (m): 1000

Site Details

Avanti Creative, 3, Clover Street, ROCHDALE, OL12 6TP



Tel: 0844 844 9952
Fax: 0844 844 9951
Web: www.envirocheck.co.uk

 


Lancashire And Furness

Published 1910 - 1911


Source map scale - 1:10,560

The historical maps shown were reproduced from maps predominantly held at the scale adopted for England, Wales and Scotland in the 1840's. In 1854 the 1:2,500 scale was adopted for mapping urban areas; these maps were used to update the 1:10,560 maps. The published date given therefore is often some years later than the surveyed date. Before 1938, all OS maps were based on the Cassini Projection, with independent surveys of a single county or group of counties, giving rise to significant inaccuracies in outlying areas. In the late 1940's, a Provisional Edition was produced, which updated the 1:10,560 mapping from a number of sources. The maps appear unfinished - with all military camps and other strategic sites removed. These maps were initially overprinted with the National Grid. In 1970, the first 1:10,000 maps were produced using the Transverse Mercator Projection. The revision process continued until recently, with new editions appearing every 10 years or so for urban areas.

Map Name(s) and Date(s)

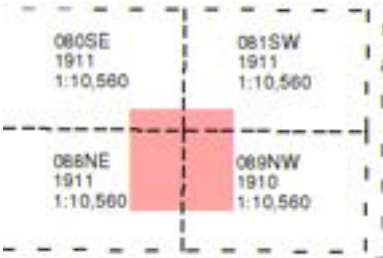

Historical Map - Slice A

 

Order Details


Order Number: 306924074_1_1
Customer Ref: TLC1216
National Grid Reference: 389340, 413570
Slice: A
Site Area (Ha): 0.01
Search Buffer (m): 1000

Site Details

Avanti Creative, 3, Clover Street, ROCHDALE, OL12 6TP



Tel: 0844 844 9952
Fax: 0844 844 9951
Web: www.envirocheck.co.uk

 


Lancashire And Furness

Published 1931 - 1932


Source map scale - 1:10,560

The historical maps shown were reproduced from maps predominantly held at the scale adopted for England, Wales and Scotland in the 1840's. In 1854 the 1:2,500 scale was adopted for mapping urban areas; these maps were used to update the 1:10,560 maps. The published date given therefore is often some years later than the surveyed date. Before 1938, all OS maps were based on the Cassini Projection, with independent surveys of a single county or group of counties, giving rise to significant inaccuracies in outlying areas. In the late 1940's, a Provisional Edition was produced, which updated the 1:10,560 mapping from a number of sources. The maps appear unfinished - with all military camps and other strategic sites removed. These maps were initially overprinted with the National Grid. In 1970, the first 1:10,000 maps were produced using the Transverse Mercator Projection. The revision process continued until recently, with new editions appearing every 10 years or so for urban areas.

Map Name(s) and Date(s)

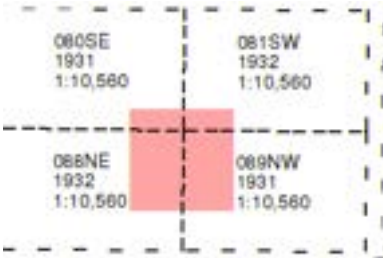

Historical Map - Slice A

 

Order Details


Order Number: 306924074_1_1
Customer Ref: TLC1216
National Grid Reference: 389340, 413570
Slice: A
Site Area (Ha): 0.01
Search Buffer (m): 1000

Site Details

Avanti Creative, 3, Clover Street, ROCHDALE, OL12 6TP



Tel: 0844 844 9952
Fax: 0844 844 9951
Web: www.envirocheck.co.uk

 


Lancashire And Furness

Published 1938


Source map scale - 1:10,560

The historical maps shown were reproduced from maps predominantly held at the scale adopted for England, Wales and Scotland in the 1840's. In 1854 the 1:2,500 scale was adopted for mapping urban areas; these maps were used to update the 1:10,560 maps. The published date given therefore is often some years later than the surveyed date. Before 1938, all OS maps were based on the Cassini Projection, with independent surveys of a single county or group of counties, giving rise to significant inaccuracies in outlying areas. In the late 1940's, a Provisional Edition was produced, which updated the 1:10,560 mapping from a number of sources. The maps appear unfinished - with all military camps and other strategic sites removed. These maps were initially overprinted with the National Grid. In 1970, the first 1:10,000 maps were produced using the Transverse Mercator Projection. The revision process continued until recently, with new editions appearing every 10 years or so for urban areas.

Map Name(s) and Date(s)

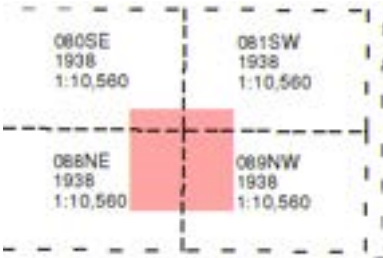

Historical Map - Slice A

 

Order Details


Order Number: 306924074_1_1
Customer Ref: TLC1216
National Grid Reference: 389340, 413570
Slice: A
Site Area (Ha): 0.01
Search Buffer (m): 1000

Site Details

Avanti Creative, 3, Clover Street, ROCHDALE, OL12 6TP




Tel: 0844 844 9952
Fax: 0844 844 9951
Web: www.envirocheck.co.uk

 


Ordnance Survey Plan
Published 1956
Source map scale - 1:10,000

The historical maps shown were reproduced from maps predominantly held at the scale adopted for England, Wales and Scotland in the 1840's. In 1854 the 1:2,500 scale was adopted for mapping urban areas; these maps were used to update the 1:10,560 maps. The published date given therefore is often some years later than the surveyed date. Before 1938, all OS maps were based on the Cassini Projection, with independent surveys of a single county or group of counties, giving rise to significant inaccuracies in outlying areas. In the late 1940's, a Provisional Edition was produced, which updated the 1:10,560 mapping from a number of sources. The maps appear unfinished - with all military camps and other strategic sites removed. These maps were initially overprinted with the National Grid. In 1970, the first 1:10,000 maps were produced using the Transverse Mercator Projection. The revision process continued until recently, with new editions appearing every 10 years or so for urban areas.

Map Name(s) and Date(s)

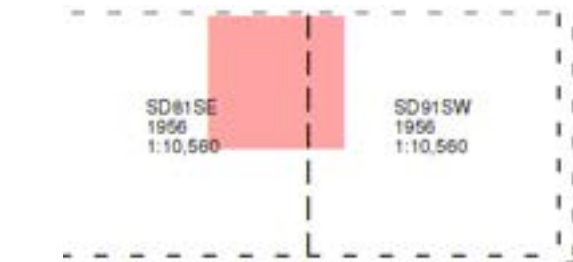


Historical Map - Slice A

 

Order Details
Order Number: 306924074_1_1
Customer Ref: TLC1216
National Grid Reference: 389340, 413570
Slice: A
Site Area (Ha): 0.01
Search Buffer (m): 1000

Site Details
Avanti Creative, 3, Clover Street, ROCHDALE, OL12 6TP

 


Ordnance Survey Plan
Published 1967 - 1968
Source map scale - 1:10,000

The historical maps shown were reproduced from maps predominantly held at the scale adopted for England, Wales and Scotland in the 1840's. In 1854 the 1:2,500 scale was adopted for mapping urban areas; these maps were used to update the 1:10,560 maps. The published date given therefore is often some years later than the surveyed date. Before 1938, all OS maps were based on the Cassini Projection, with independent surveys of a single county or group of counties, giving rise to significant inaccuracies in outlying areas. In the late 1940's, a Provisional Edition was produced, which updated the 1:10,560 mapping from a number of sources. The maps appear unfinished - with all military camps and other strategic sites removed. These maps were initially overprinted with the National Grid. In 1970, the first 1:10,000 maps were produced using the Transverse Mercator Projection. The revision process continued until recently, with new editions appearing every 10 years or so for urban areas.

Map Name(s) and Date(s)



Historical Map - Slice A

 


Order Details
Order Number: 306924074_1_1
Customer Ref: TLC1216
National Grid Reference: 389340, 413570
Slice: A
Site Area (Ha): 0.01
Search Buffer (m): 1000

Site Details
Avanti Creative, 3, Clover Street, ROCHDALE, OL12 6TP




Tel: 0844 844 9952
Fax: 0844 844 9951
Web: www.envirocheck.co.uk

 


Ordnance Survey Plan
Published 1977 - 1979
Source map scale - 1:10,000

The historical maps shown were reproduced from maps predominantly held at the scale adopted for England, Wales and Scotland in the 1840's. In 1854 the 1:2,500 scale was adopted for mapping urban areas; these maps were used to update the 1:10,560 maps. The published date given therefore is often some years later than the surveyed date. Before 1938, all OS maps were based on the Cassini Projection, with independent surveys of a single county or group of counties, giving rise to significant inaccuracies in outlying areas. In the late 1940's, a Provisional Edition was produced, which updated the 1:10,560 mapping from a number of sources. The maps appear unfinished - with all military camps and other strategic sites removed. These maps were initially overprinted with the National Grid. In 1970, the first 1:10,000 maps were produced using the Transverse Mercator Projection. The revision process continued until recently, with new editions appearing every 10 years or so for urban areas.

Map Name(s) and Date(s)

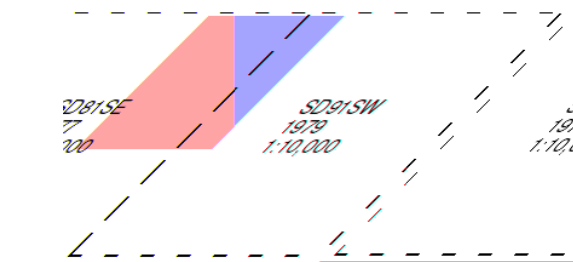


Historical Map - Slice A

 

Order Details
Order Number: 306924074_1_1
Customer Ref: TLC1216
National Grid Reference: 389340, 413570
Slice: A
Site Area (Ha): 0.01
Search Buffer (m): 1000


Site Details
Avanti Creative, 3, Clover Street, ROCHDALE, OL12 6TP

 


Ordnance Survey Plan
Published 1988
Source map scale - 1:10,000

The historical maps shown were reproduced from maps predominantly held at the scale adopted for England, Wales and Scotland in the 1840's. In 1854 the 1:2,500 scale was adopted for mapping urban areas; these maps were used to update the 1:10,560 maps. The published date given therefore is often some years later than the surveyed date. Before 1938, all OS maps were based on the Cassini Projection, with independent surveys of a single county or group of counties, giving rise to significant inaccuracies in outlying areas. In the late 1940's, a Provisional Edition was produced, which updated the 1:10,560 mapping from a number of sources. The maps appear unfinished - with all military camps and other strategic sites removed. These maps were initially overprinted with the National Grid. In 1970, the first 1:10,000 maps were produced using the Transverse Mercator Projection. The revision process continued until recently, with new editions appearing every 10 years or so for urban areas.

Map Name(s) and Date(s)

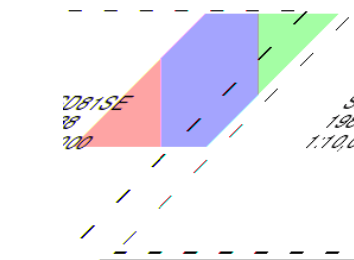

Historical Map - Slice A

 


Order Details
Order Number: 306924074_1_1
Customer Ref: TLC1216
National Grid Reference: 389340, 413570
Slice: A
Site Area (Ha): 0.01
Search Buffer (m): 1000

Site Details
Avanti Creative, 3, Clover Street, ROCHDALE, OL12 6TP



Tel: 0844 844 9952
Fax: 0844 844 9951
Web: www.envirocheck.co.uk

 


Ordnance Survey Plan
Published 1993
Source map scale - 1:10,000

The historical maps shown were reproduced from maps predominantly held at the scale adopted for England, Wales and Scotland in the 1840's. In 1854 the 1:2,500 scale was adopted for mapping urban areas; these maps were used to update the 1:10,560 maps. The published date given therefore is often some years later than the surveyed date. Before 1938, all OS maps were based on the Cassini Projection, with independent surveys of a single county or group of counties, giving rise to significant inaccuracies in outlying areas. In the late 1940's, a Provisional Edition was produced, which updated the 1:10,560 mapping from a number of sources. The maps appear unfinished - with all military camps and other strategic sites removed. These maps were initially overprinted with the National Grid. In 1970, the first 1:10,000 maps were produced using the Transverse Mercator Projection. The revision process continued until recently, with new editions appearing every 10 years or so for urban areas.

Map Name(s) and Date(s)



Historical Map - Slice A

 


Order Details
Order Number: 306924074_1_1
Customer Ref: TLC1216
National Grid Reference: 389340, 413570
Slice: A
Site Area (Ha): 0.01
Search Buffer (m): 1000

Site Details
Avanti Creative, 3, Clover Street, ROCHDALE, OL12 6TP




Tel: 0844 844 9952
Fax: 0844 844 9951
Web: www.envirocheck.co.uk

 


10k Raster Mapping
Published 1999
Source map scale - 1:10,000

The historical maps shown were produced from the Ordnance Survey's 1:10,000 colour raster mapping. These maps are derived from Landplan which replaced the old 1:10,000 maps originally published in 1970. The data is highly detailed showing buildings, fences and field boundaries as well as all roads, tracks and paths. Road names are also included together with the relevant road number and classification. Boundary information depiction includes county, unitary authority, district, civil parish and constituency.

Map Name(s) and Date(s)

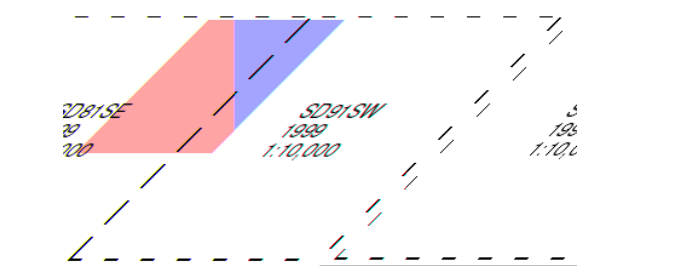


Historical Map - Slice A

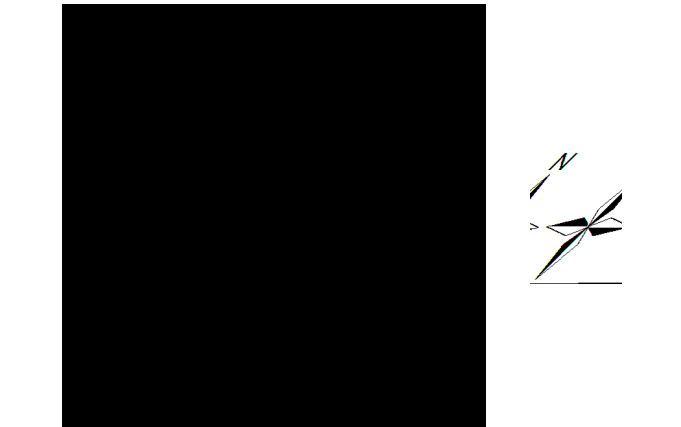

Order Details
Order Number: 306924074_1_1
Customer Ref: TLC1216
National Grid Reference: 389340, 413570
Slice: A
Site Area (Ha): 0.01
Search Buffer (m): 1000

Site Details
Avanti Creative, 3, Clover Street, ROCHDALE, OL12 6TP

 


Street View
Published 2023
Source map scale - 1:10,000

Street View is a street-level map for the whole of Great Britain produced by the Ordnance Survey. These maps are provided at a nominal scale of 1:10,000

Map Name(s) and Date(s)



Street View Map - Slice A

 

Order Details


Order Number: 306924074_1_1
Customer Ref: TLC1216
National Grid Reference: 389340, 413570
Slice: A
Site Area (Ha): 0.01
Search Buffer (m): 1000

Site Details

Avanti Creative, 3, Clover Street, ROCHDALE, OL12 6TP



Tel: 0844 844 9952
Fax: 0844 844 9951
Web: www.envirocheck.co.uk

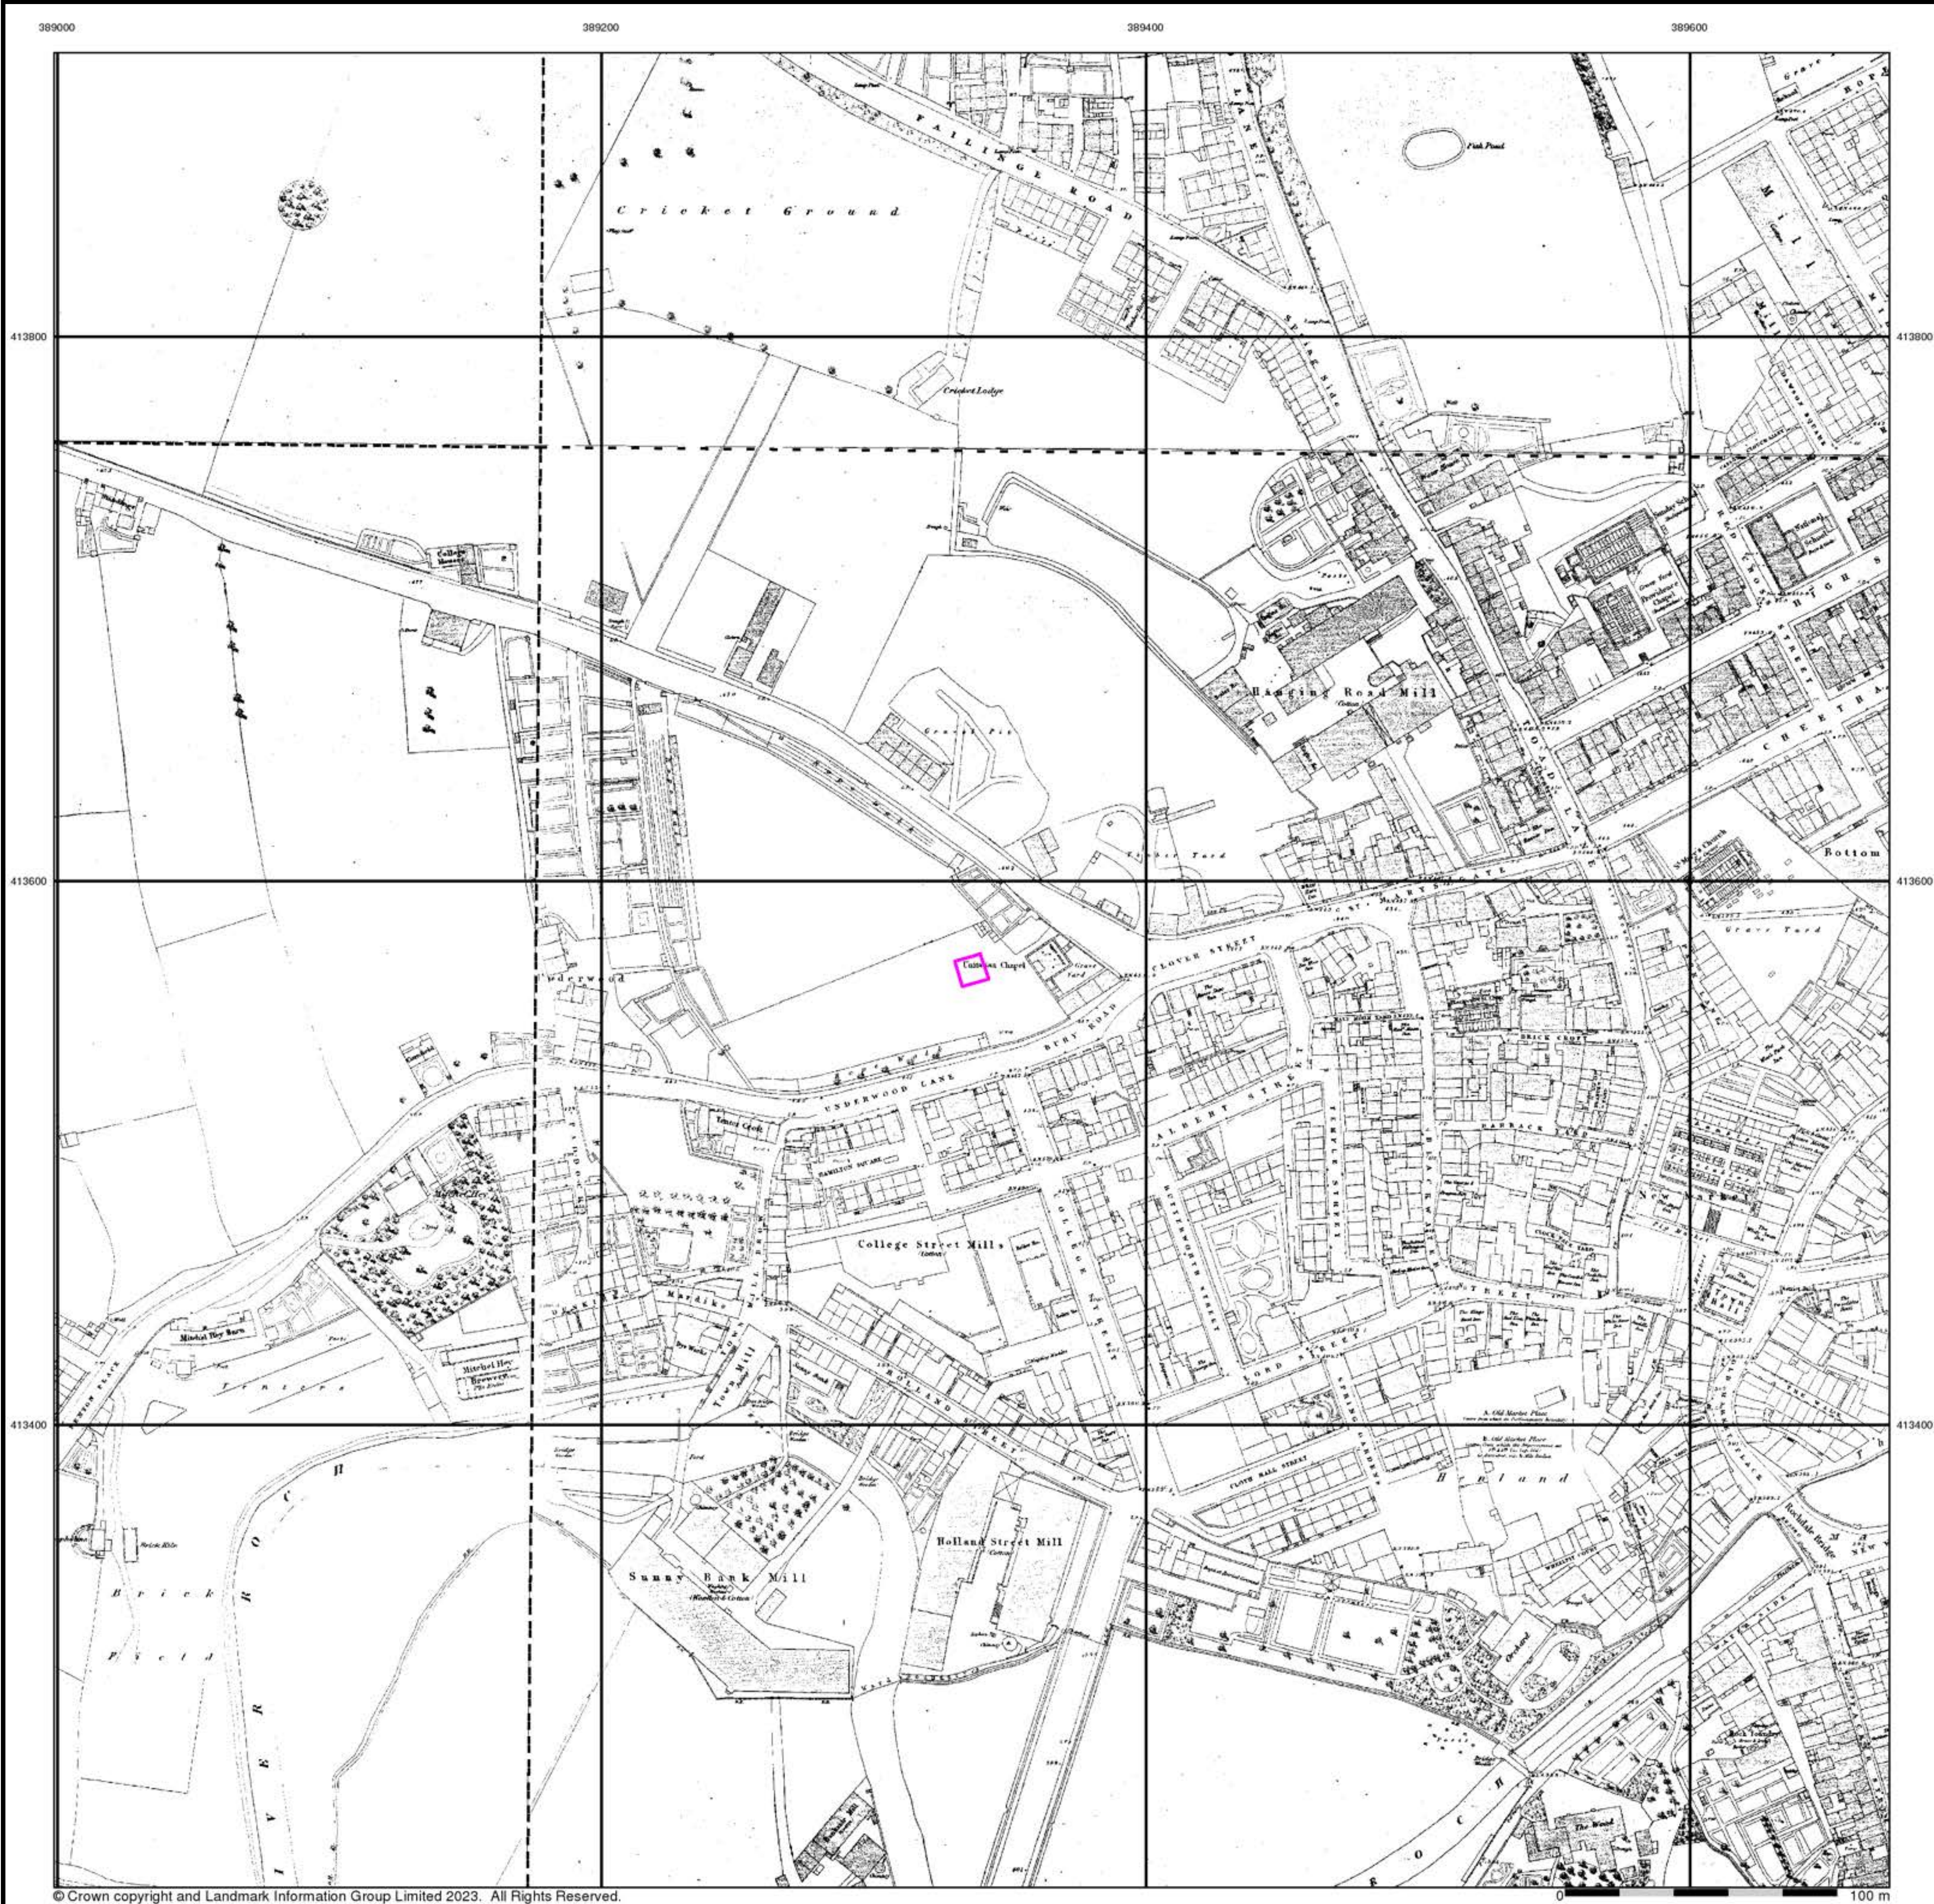

Envirocheck®

LANDMARK INFORMATION GROUP®

Lancashire And Furness

Published 1851

Source map scale - 1:1,056


The 1:1056 scale of Ordnance Survey mapping was adopted from Ireland in 1848 and was used to survey towns with a population of over 4000, plus county towns of lesser population, in those counties mapped at the six-inch scale in 1841-55. The scale was the largest scale at which London was mapped by the Ordnance Survey and a 'skeleton' survey of the capital, showing little more than streets, street names, frontages and altitudes, was undertaken between 1848 and 1850. The majority of the 1:1056 surveys were later replaced by 1:500 surveys; although almost all the remainder were revised at this scale, sometimes more than once before 1895. The type of detail shown on the 1:1056 scale is broadly similar to that on 1:500; the apparent omission of minor details such as sewer access points and street lights may be as much a reflection of the generally earlier date of these plans, as of the specification of the map.

Please note: Due to the partial coverage of Historical Town Plans, it is possible that not all segments within an order will contain mapping. Only the segments that have Town Plan coverage will be generated.

Map Name(s) and Date(s)

000_00_004	000_00_005
1851	1851
1:1,056	1:1,056
000_00_007	000_00_008
1851	1851
1:1,056	1:1,056

Historical Town Plan - Segment A13

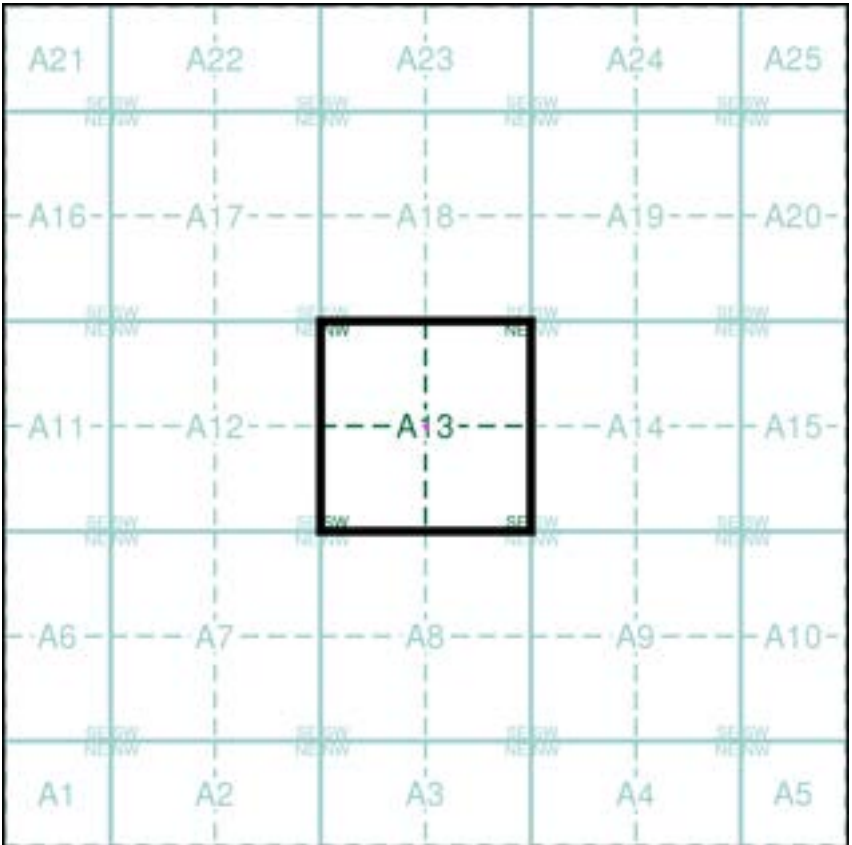

Order Details


Order Number: 306924074_1_1
Customer Ref: TLC1216
National Grid Reference: 389340, 413570
Slice: A
Site Area (Ha): 0.01
Search Buffer (m): 0

Site Details

Avanti Creative, 3, Clover Street, ROCHDALE, OL12 6TP

Landmark®
INFORMATION GROUP

Tel: 0844 844 9952
Fax: 0844 844 9951
Web: www.envirocheck.co.uk

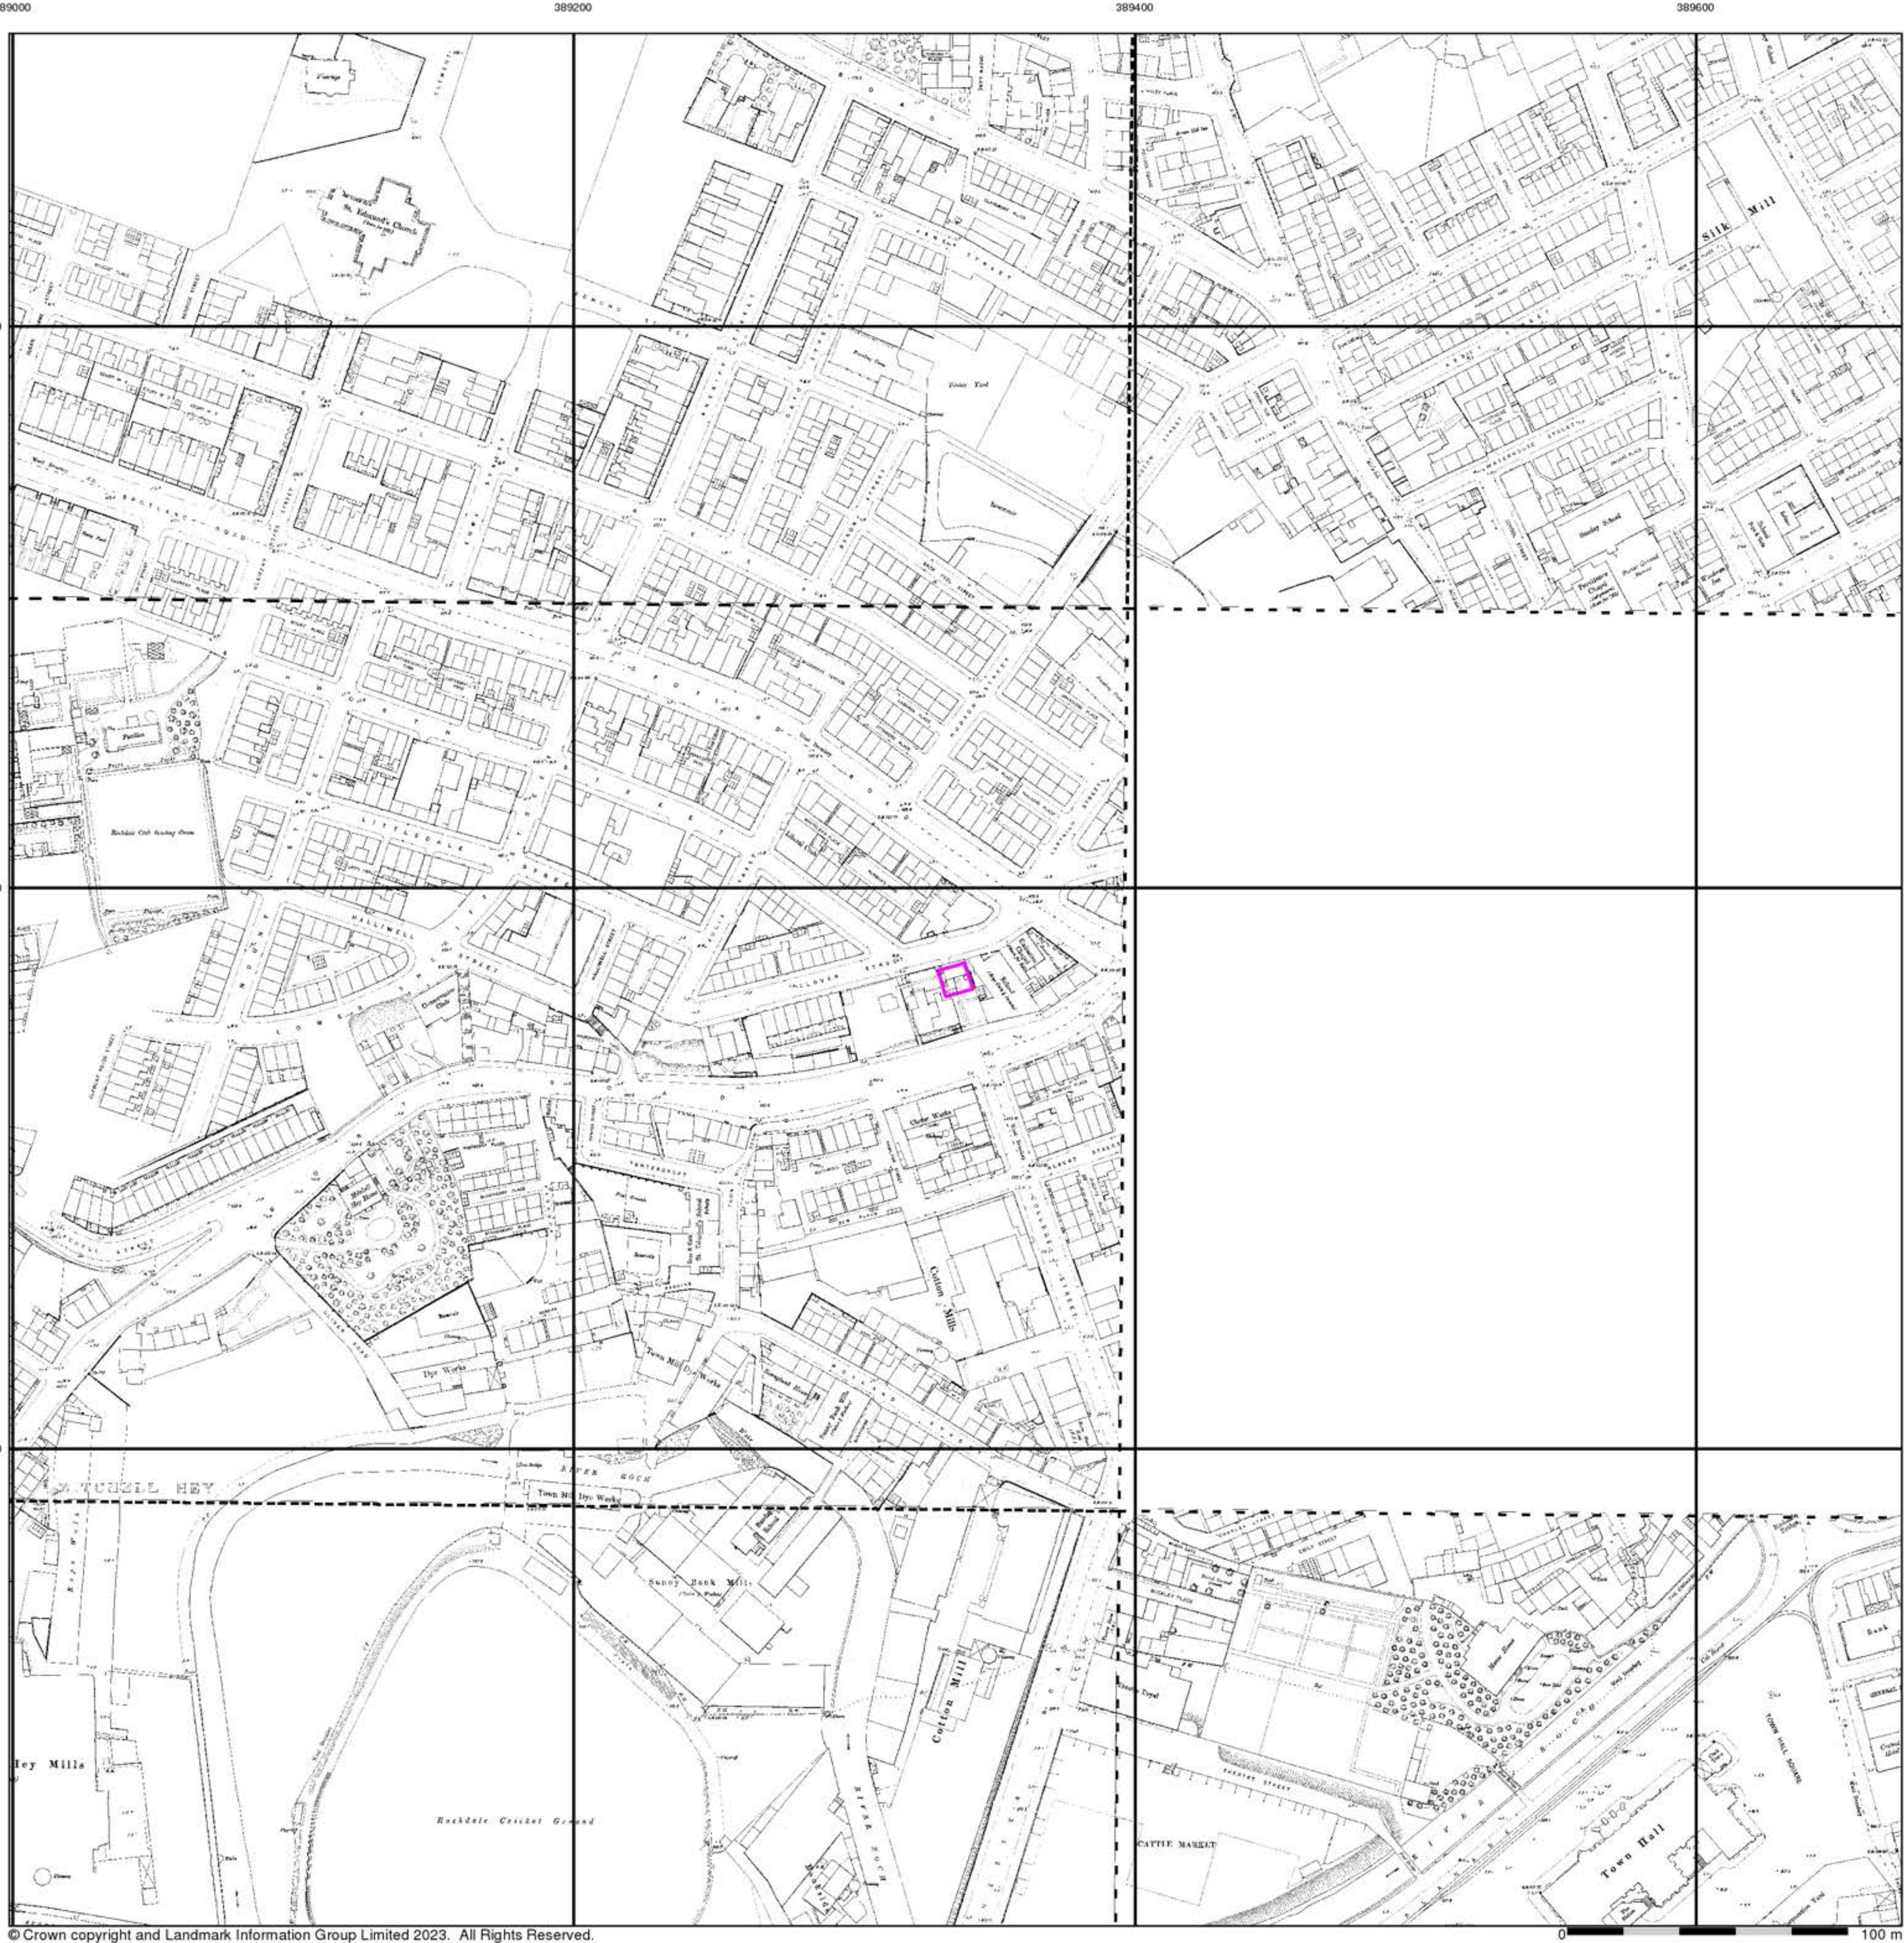

Lancashire And Furness

Published 1892

Source map scale - 1:500


The 1:500 scale Ordnance Survey mapping was introduced in 1855 as a replacement for the 1:528 scale and to complement the 1:2500 scale that had been implemented in 1853. By 1895, the 1:500 scale covered most towns over a population of about 4000 at the time of survey, although very few towns were mapped more than once at this scale, and none have been since 1910. The 1:500 scale gives particular emphasis to such features as lamp posts, man holes, arched passages and minor building projections. Also often featured are divisions between tenements, interior ground floor layouts of public buildings, and on earlier plans, the functions of the various parts of larger industrial premises are also indicated. Content of the plans does vary however, from one town to the next in terms of, for example, the completeness of railway tracks and the coverage of public buildings.

Please note: Due to the partial coverage of Historical Town Plans, it is possible that not all segments within an order will contain mapping. Only the segments that have Town Plan coverage will be generated.

Map Name(s) and Date(s)

088_04_010	089_01_006
1892	1892
1:500	1:500
088_04_015	
1892	
1:500	
088_04_020	089_01_016
1892	1892
1:500	1:500

Historical Town Plan - Segment A13

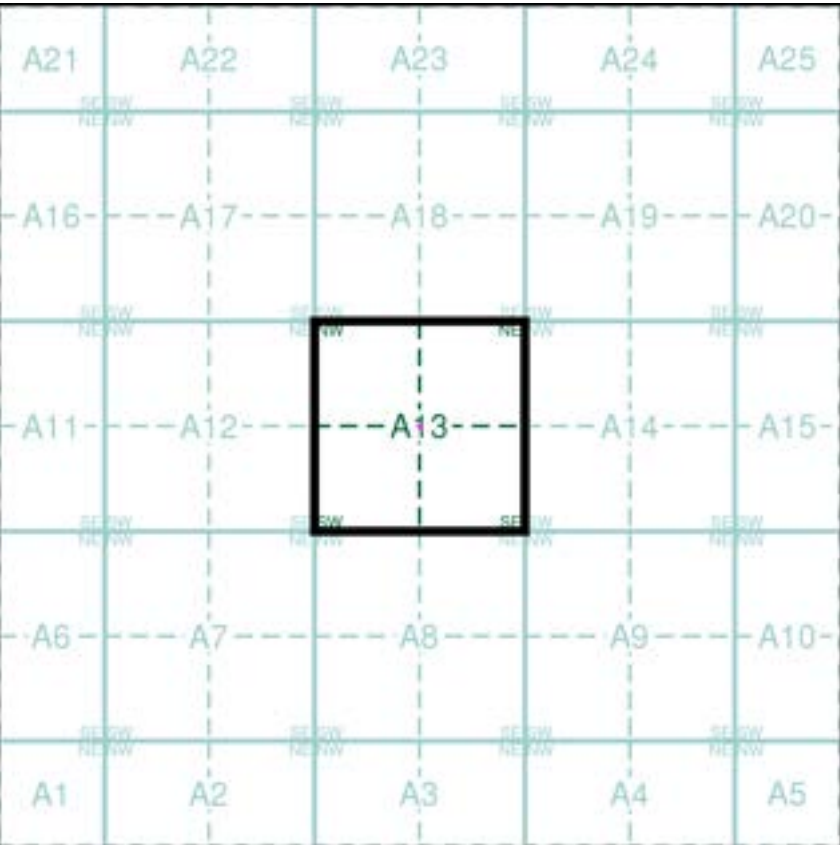


Order Details

Order Number:	306924074_1_1
Customer Ref:	TLC1216
National Grid Reference:	389340, 413570
Slice:	A
Site Area (Ha):	0.01
Search Buffer (m):	0

Site Details

Avanti Creative, 3, Clover Street, ROCHDALE, OL12 6TP

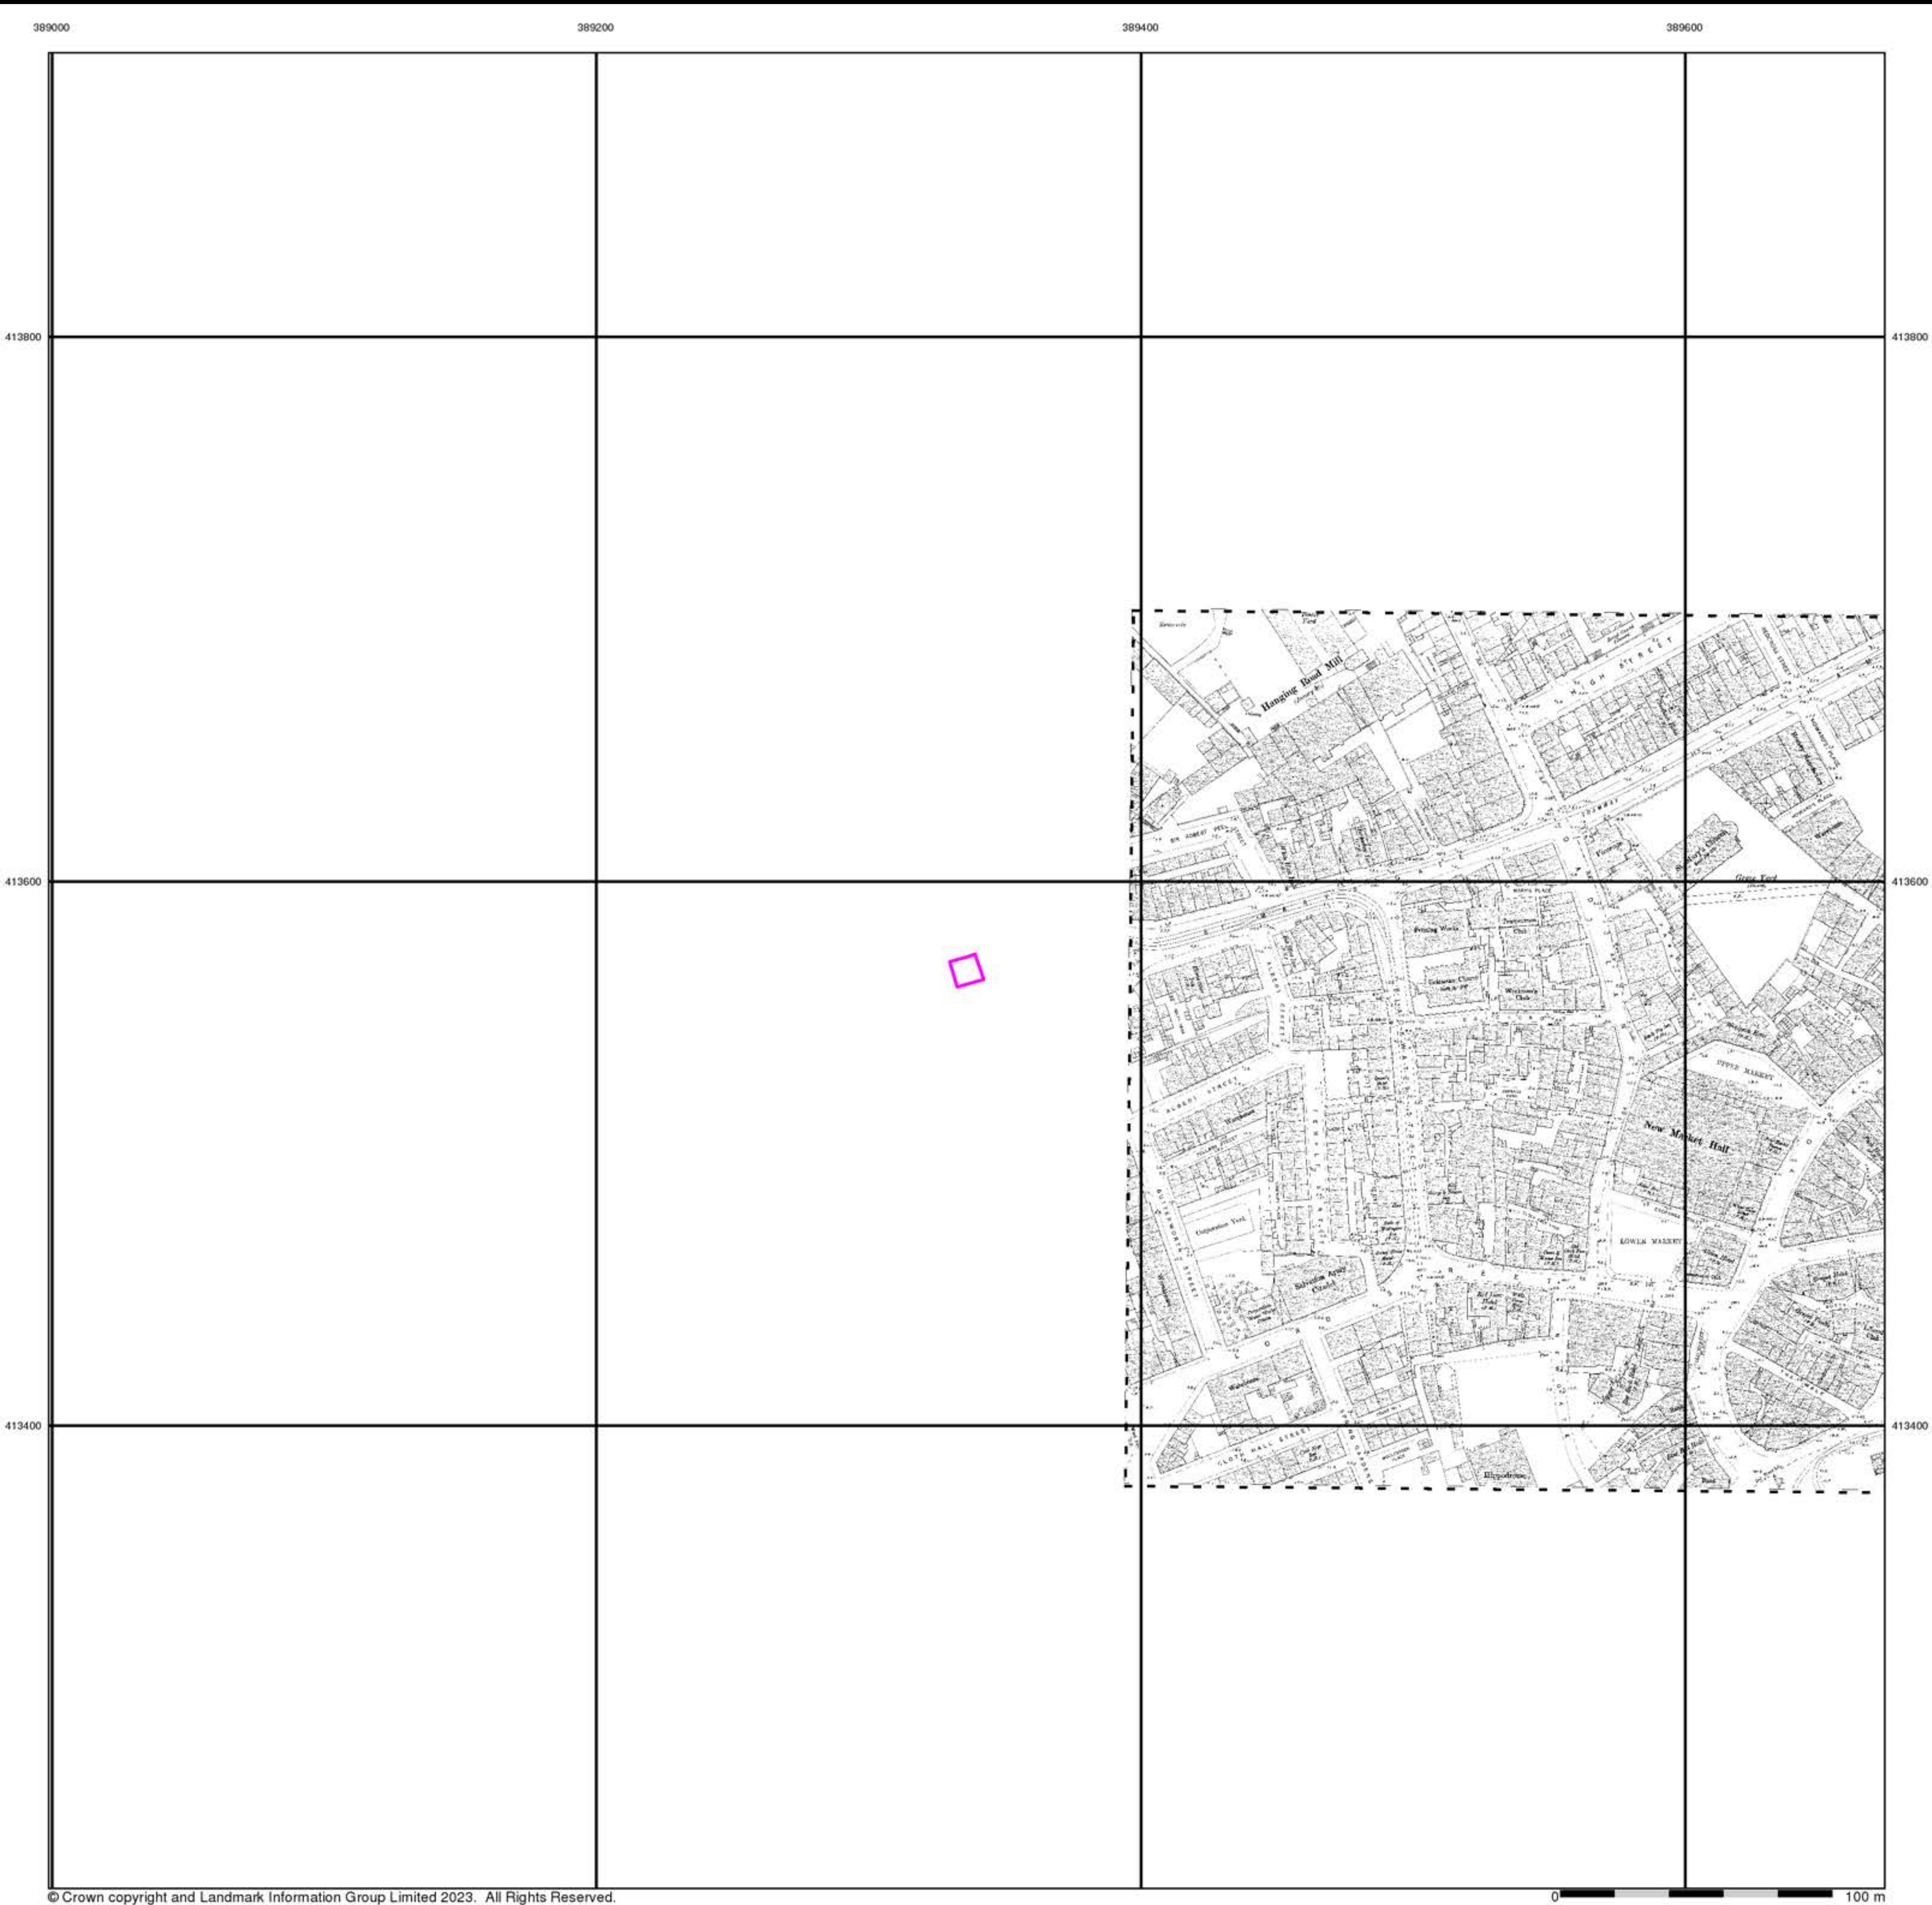

Lancashire And Furness


Published 1908

Source map scale - 1:500


The 1:500 scale Ordnance Survey mapping was introduced in 1855 as a replacement for the 1:528 scale and to compliment the 1:2500 scale that had been implemented in 1853. By 1895, the 1:500 scale covered most towns over a population of about 4000 at the time of survey, although very few towns were mapped more than once at this scale, and none have been since 1910. The 1:500 scale gives particular emphasis to such features as lamp posts, man holes, arched passages and minor building projections. Also often featured are divisions between tenements, interior ground floor layouts of public buildings, and on earlier plans, the functions of the various parts of larger industrial premises are also indicated. Content of the plans does vary however, from one town to the next in terms of, for example, the completeness of railway tracks and the coverage of public buildings.

Please note: Due to the partial coverage of Historical Town Plans, it is possible that not all segments within an order will contain mapping. Only the segments that have Town Plan coverage will be generated.

Map Name(s) and Date(s)

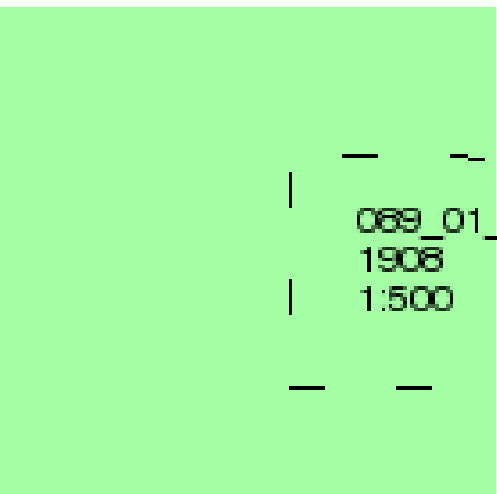

Historical Town Plan - Segment A13

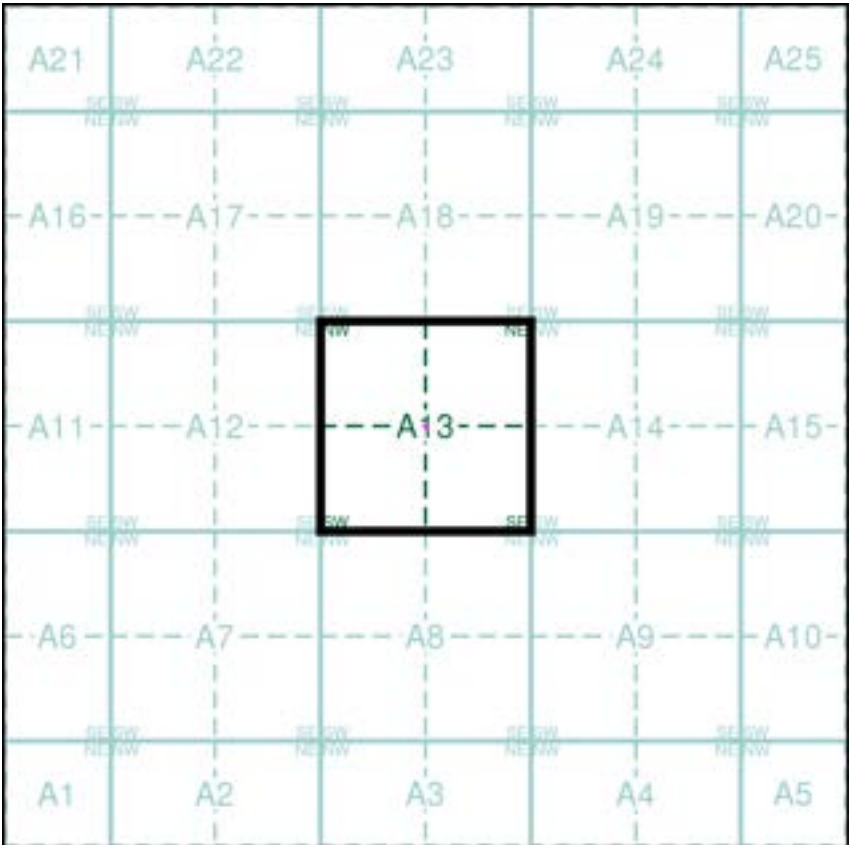

Order Details

Order Number: 306924074_1_1
Customer Ref: TLC1216
National Grid Reference: 389340, 413570
Slice: A
Site Area (Ha): 0.01
Search Buffer (m): 0

Site Details

Avanti Creative, 3, Clover Street, ROCHDALE, OL12 6TP

APPENDIX D

COAL AUTHORITY CONSULTANTS COAL MINING REPORT



The Coal
Authority

Consultants

Coal Mining Report

Avanti Colour Print
3 Clover Street
Rochdale
OL12 6TP

Date of enquiry:	8 February 2023
Date enquiry received:	8 February 2023
Issue date:	8 February 2023

Our reference:	51003337736001
Your reference:	TLC1216

Consultants

Coal Mining Report

This report is based on and limited to the records held by the Coal Authority at the time the report was produced.

Client name

Stephen Knott

Enquiry address

Avanti Colour Print
3 Clover Street
Rochdale
OL12 6TP

How to contact us

0345 762 6848 (UK)
+44 (0)1623 637 000 (International)

200 Lichfield Lane
Mansfield
Nottinghamshire
NG18 4RG

www.groundstability.com

 @coalauthority

 /company/the-coal-authority

 /thecoalauthority

 /thecoalauthority



Approximate position of property



Reproduced by permission of Ordnance Survey on behalf of HMSO. © Crown copyright and database right 2018. All rights reserved.

Ordnance Survey Licence number: 100020315

Section 1 – Mining activity and geology

Past underground mining

No past mining recorded.

Probable unrecorded shallow workings

None.

Spine roadways at shallow depth

No spine roadway recorded at shallow depth.

Mine entries

None recorded within 100 metres of the enquiry boundary.

Abandoned mine plan catalogue numbers

The following abandoned mine plan catalogue numbers intersect with some, or all, of the enquiry boundary:

16820	PO0	115
-------	-----	-----

Please contact us on 0345 762 6848 to determine the exact abandoned mine plans you require based on your needs.

Outcrops

No outcrops recorded.

Geological faults, fissures and breaklines

No faults, fissures or breaklines recorded.

Opencast mines

None recorded within 500 metres of the enquiry boundary.

Coal Authority managed tips

None recorded within 500 metres of the enquiry boundary.

Section 2 – Investigative or remedial activity

Please refer to the 'Summary of findings' map (on separate sheet) for details of any activity within the area of the site boundary.

Site investigations

None recorded within 50 metres of the enquiry boundary.

Remediated sites

None recorded within 50 metres of the enquiry boundary.

Coal mining subsidence

The Coal Authority has not received a damage notice or claim for the subject property, or any property within 50 metres of the enquiry boundary, since 31 October 1994.

There is no current Stop Notice delaying the start of remedial works or repairs to the property.

The Coal Authority is not aware of any request having been made to carry out preventive works before coal is worked under section 33 of the Coal Mining Subsidence Act 1991.

Mine gas

None recorded within 500 metres of the enquiry boundary.

Mine water treatment schemes

None recorded within 500 metres of the enquiry boundary.

Section 3 – Licensing and future mining activity

Future underground mining

None recorded.

Coal mining licensing

None recorded within 200 metres of the enquiry boundary.

Court orders

None recorded.

Section 46 notices

No notices have been given, under section 46 of the Coal Mining Subsidence Act 1991, stating that the land is at risk of subsidence.

Withdrawal of support notices

The property is not in an area where a notice to withdraw support has been given.

The property is not in an area where a notice has been given under section 41 of the Coal Industry Act 1994, cancelling the entitlement to withdraw support.

Payments to owners of former copyhold land

The property is not in an area where a relevant notice has been published under the Coal Industry Act 1975/Coal Industry Act 1994.

Section 4 – Further information

Based on the responses in this report, no further information has been highlighted.

Future development

If development proposals are being considered, technical advice relating to both the investigation of coal and former coal mines and their treatment should be obtained before beginning work on site. All proposals should apply specialist engineering practice required for former mining areas. No development should be undertaken that intersects, disturbs or interferes with any coal or coal mines without first obtaining the permission of the Coal Authority.

MINE GAS: Please note, if there are no recorded instances of mine gas within 500m of the enquiry boundary, this does not mean that mine gas is not present within the vicinity. The Coal Authority Mine Gas data is limited to only those sites where a Mine Gas incident has been recorded. Developers should be aware that the investigation of coal seams, mine workings or mine entries may have the potential to generate and/or displace underground gases. Associated risks both to the development site and any neighbouring land or properties should be fully considered when undertaking any ground works. The need for effective measures to prevent gases migrating onto any land or into any properties, either during investigation or remediation work, or after development must also be assessed and properly addressed. In these instances, the Coal Authority recommends that a more detailed Gas Risk Assessment is undertaken by a competent assessor.

Section 5 – Data definitions

The datasets used in this report have limitations and assumptions within their results. For more guidance on the data and the results specific to the enquiry boundary, please **call us on 0345 762 6848** or **email us at groundstability@coal.gov.uk**.

Past underground coal mining

Details of all recorded underground mining relative to the enquiry boundary. Only past underground workings where the enquiry boundary is within 0.7 times the depth of the workings (zone of likely physical influence) allowing for seam inclination, will be included.

Probable unrecorded shallow workings

Areas where the Coal Authority believes there to be unrecorded coal workings that exist at or close to the surface (less than 30 metres deep).

Spine roadways at shallow depth

Connecting roadways either, working to working, or, surface to working, both in-seam and cross measures that exist at or close to the surface (less than 30 metres deep), either within or within 10 metres of the enquiry boundary.

Mine entries

Details of any shaft or adit either within, or within 100 metres of the enquiry boundary including approximate location, brief treatment details where known, the mineral worked from the mine entry and conveyance details where the mine entry has previously been sold by the Authority or its predecessors British Coal or the National Coal Board.

Abandoned mine plan catalogue numbers

Plan numbers extracted from the abandoned mines catalogue containing details of coal and other mineral abandonment plans deposited via the Mines Inspectorate in accordance with the Coal Mines Regulation Act and Metalliferous Mines Regulation Act 1872. A maximum of 9 plan extents that intersect with the enquiry boundary will be included. This does not infer that the workings and/or mine entries shown on the abandonment plan will be relevant to the site/property boundary.

Outcrops

Details of seam outcrops will be included where the enquiry boundary intersects with a conjectured or actual seam outcrop location (derived by either the British Geological Survey or the Coal Authority) or intersects with a defined 50 metres buffer on the coal (dip) side of the outcrop. An indication of whether the Coal Authority believes the seam to be of sufficient thickness and/or quality to have been worked will also be included.

Geological faults, fissures and breaklines

Geological disturbances or fractures in the bedrock. Surface fault lines (British Geological Survey derived data) and fissures and breaklines (Coal Authority derived data) intersecting with the enquiry boundary will be included. In some circumstances faults, fissures or breaklines have been known to contribute to surface subsidence damage as a consequence of underground coal mining.

Opencast mines

Opencast coal sites from which coal has been removed in the past by opencast (surface) methods and where the enquiry boundary is within 500 metres of either the licence area, site boundary, excavation area (high wall) or coaling area.

Coal Authority managed tips

Locations of disused colliery tip sites owned and managed by the Coal Authority, located within 500 metres of the enquiry boundary.

Site investigations

Details of site investigations within 50 metres of the enquiry boundary where the Coal Authority has received information relating to coal mining risk investigation and/or remediation by third parties.

Remediated sites

Sites where the Coal Authority has undertaken remedial works either within or within 50 metres of the enquiry boundary following report of a hazard relating to coal mining under the Coal Authority's Emergency Surface Hazard Call Out procedures.

Coal mining subsidence

Details of alleged coal mining subsidence claims made since 31 October 1994 either within or within 50 metres of the enquiry boundary. Where the claim relates to the enquiry boundary confirmation of whether the claim was accepted, rejected or whether liability is still being determined will be given. Where the claim has been discharged, whether this was by repair, payment of compensation or a combination of both, the value of the claim, where known, will also be given.

Details of any current 'Stop Notice' deferring remedial works or repairs affecting the property/site, and if so the date of the notice.

Details of any request made to execute preventative works before coal is worked under section 33 of the Coal Mining Subsidence Act 1991. If yes, whether any person withheld consent or failed to comply with any request to execute preventative works.

Mine gas

Reports of alleged mine gas emissions received by the Coal Authority, either within or within 500 metres of the enquiry boundary that subsequently required investigation and action by the Coal Authority to mitigate the effects of the mine gas emission. Please note, if there are no recorded instances of mine gas reported, this does not mean that mine gas is not present within the vicinity. The Coal Authority Mine Gas data is limited to only those sites where a Mine Gas incident has been recorded.

Mine water treatment schemes

Locations where the Coal Authority has constructed or operates assets that remove pollutants from mine water prior to the treated mine water being discharged into the receiving water body.

These schemes are part of the UK's strategy to meet the requirements of the Water Framework Directive. Schemes fall into 2 basic categories: Remedial – mitigating the impact of existing pollution or Preventative – preventing a future pollution incident.

Mine water treatment schemes generally consist of one or more primary settlement lagoons and one or more reed beds for secondary treatment. A small number are more specialised process treatment plants.

Future underground mining

Details of all planned underground mining relative to the enquiry boundary. Only those future workings where the enquiry boundary is within 0.7 times the depth of the workings (zone of likely physical influence) allowing for seam inclination will be included.

Coal mining licensing

Details of all licenses issued by the Coal Authority either within or within 200 metres of the enquiry boundary in relation to the under taking of surface coal mining, underground coal mining or underground coal gasification.

Court orders

Orders in respect of the working of coal under the Mines (Working Facilities and Support) Acts of 1923 and 1966 or any statutory modification or amendment thereof.

Section 46 notices

Notice of proposals relating to underground coal mining operations that have been given under section 46 of the Coal Mining Subsidence Act 1991.

Withdrawal of support notices

Published notices of entitlement to withdraw support and the date of the notice. Details of any revocation notice withdrawing the entitlement to withdraw support given under Section 41 of the Coal Industry Act 1994.

Payment to owners of former copyhold land


Relevant notices which may affect the property and any subsequent notice of retained interests in coal and coal mines, acceptance or rejection notices and whether any compensation has been paid to a claimant.

The map highlights any specific surface or subsurface features within or near to the boundary of the site.

Key

Approximate position of the enquiry boundary shown 

How to contact us
0345 762 6848 (UK)
+44 (0)1623 637 000 (International)
www.groundstability.com

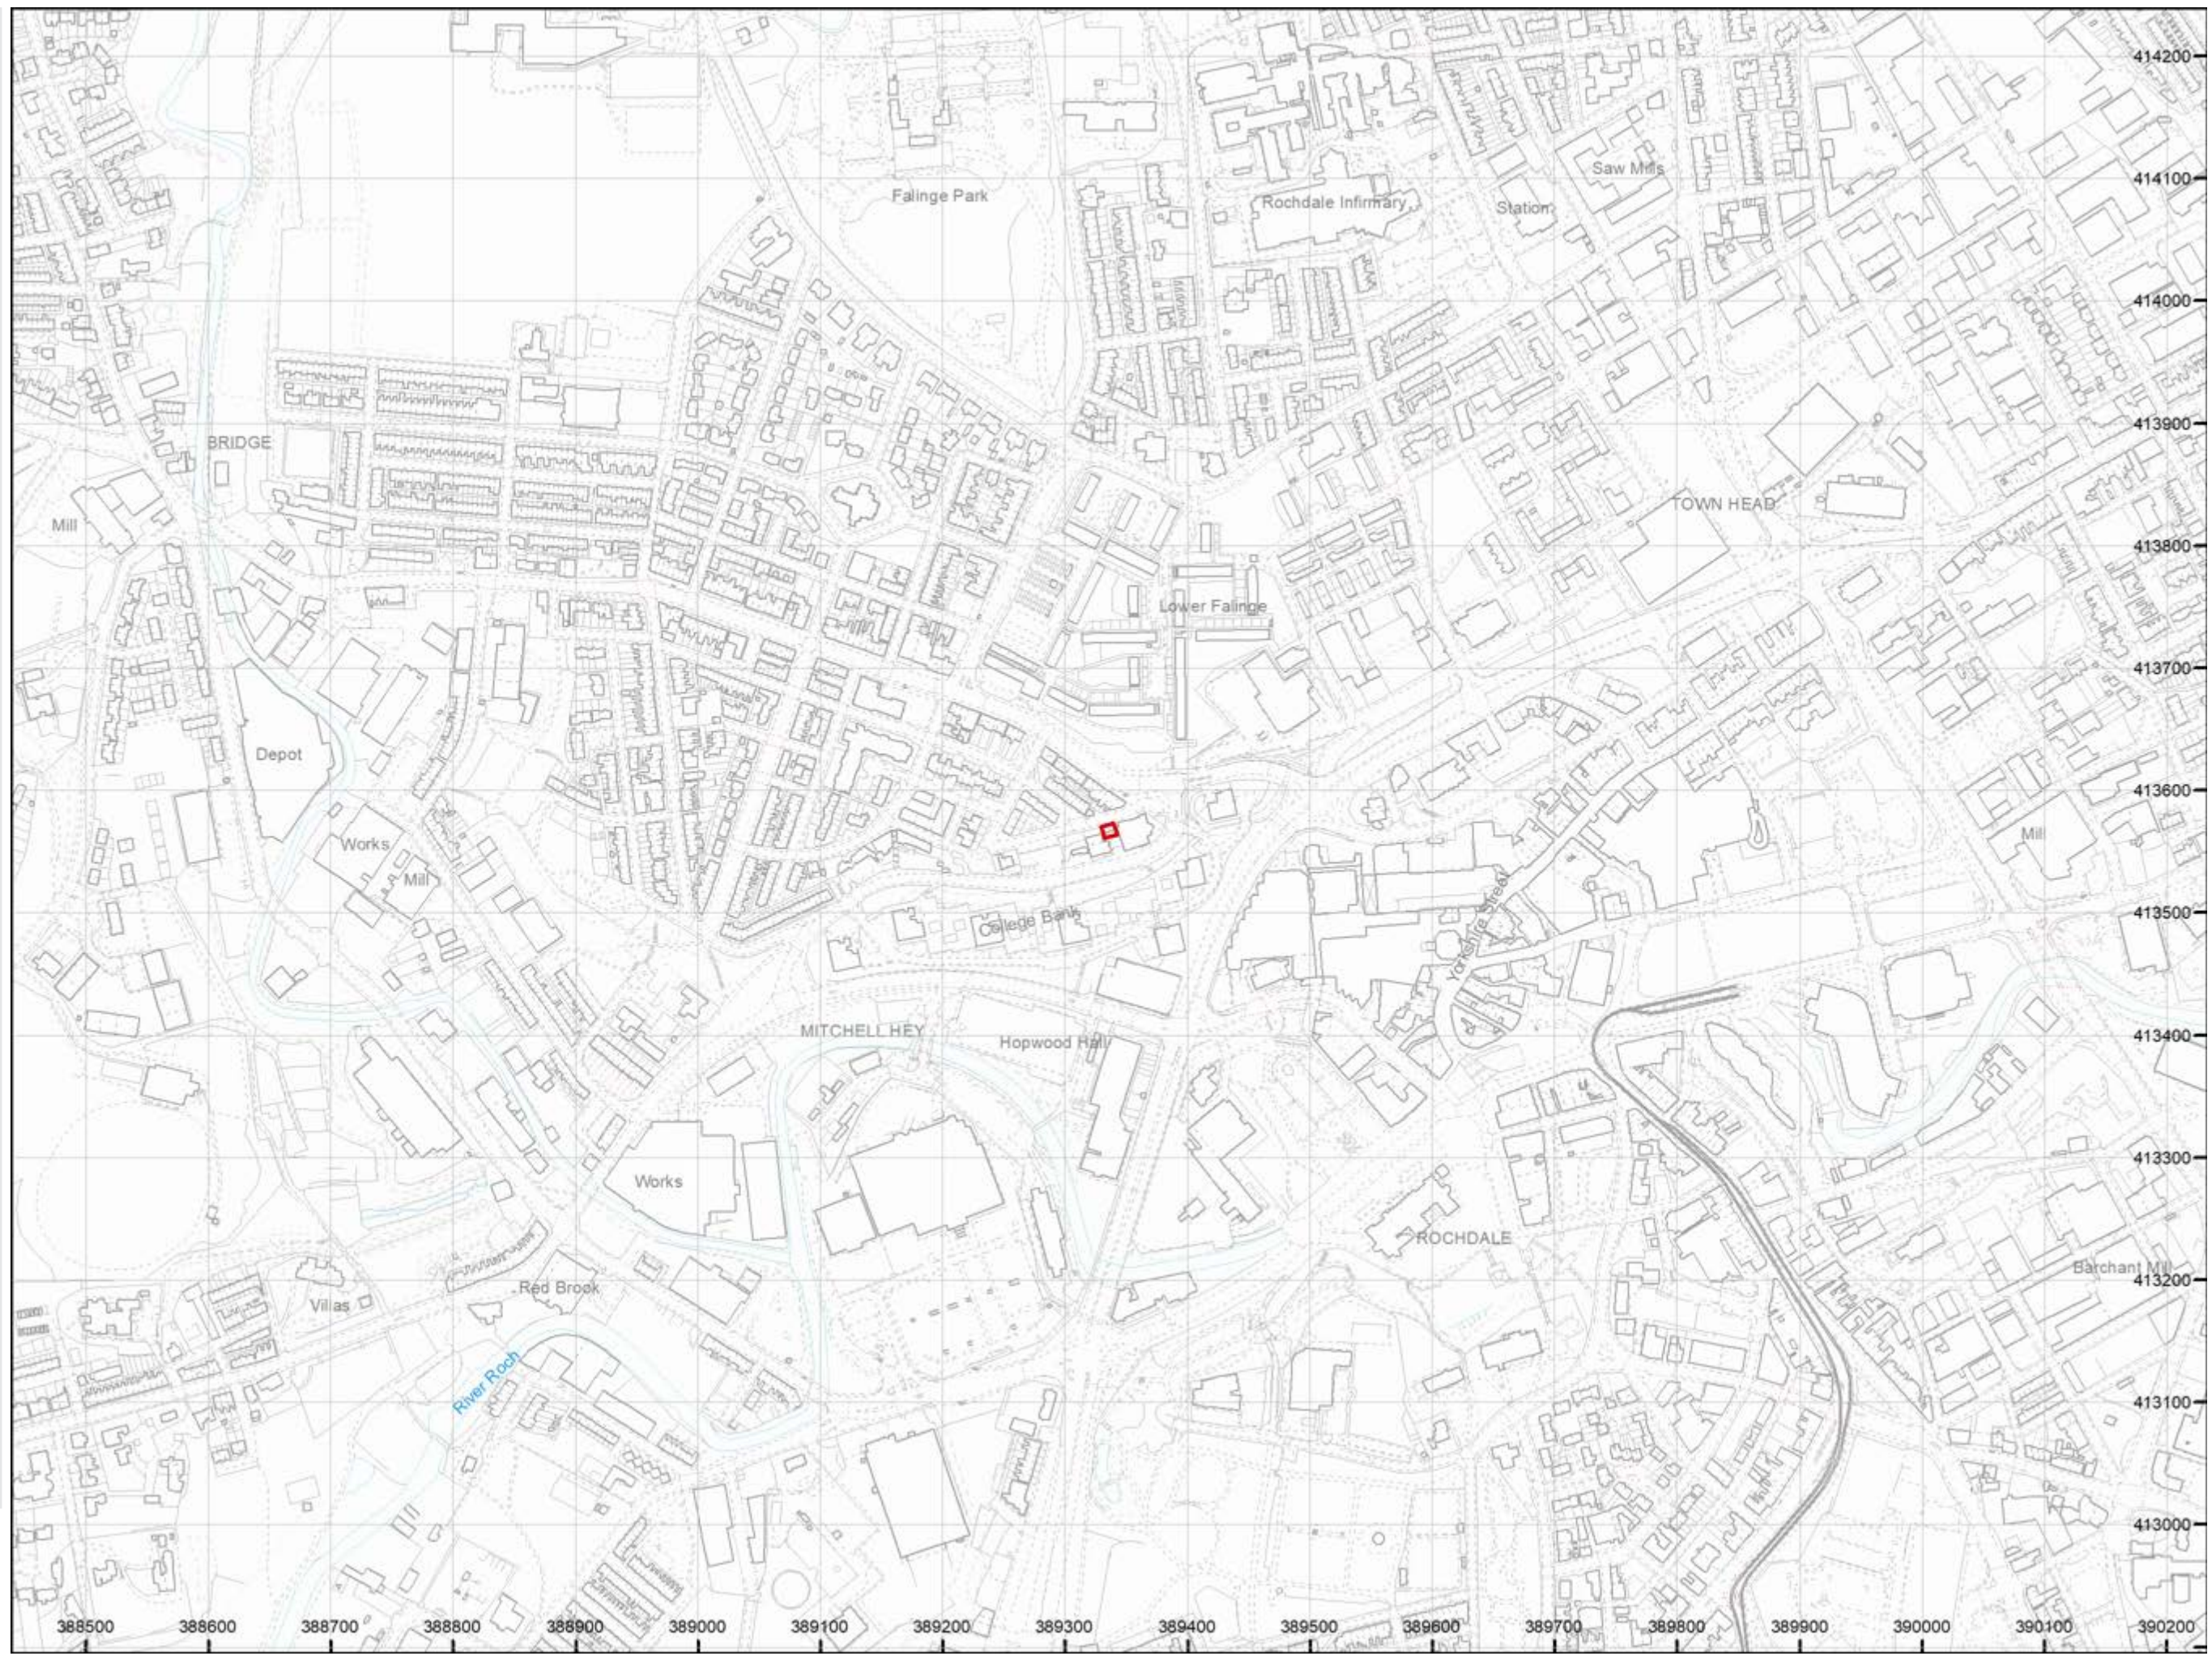

APPENDIX E
ZETICA BOMB RISK MAP

UNEXPLODED BOMB RISK MAP



SITE LOCATION

Location: OL12 6TP,
Map Centre: 389336,413570



LEGEND

-  **High:** Areas indicated as having a bombing density of 50 bombs per 1000acre or higher.
-  **Moderate:** Areas indicated as having a bombing density of 15 to 49 bombs per 1000acre.
-  **Low:** Areas indicated as having 15 bombs per 1000acre or less.

- | | | |
|--|--|--|
|  military |  industry |  UXO find |
|  transport |  dock |  Luftwaffe targets |
|  utilities |  Bombing decoy |  other |

How to use your Unexploded Bomb (UXB) risk map?

The map indicates the potential for Unexploded Bombs (UXB) to be present as a result of World War Two (WWII) bombing.

You can incorporate the map into your preliminary risk assessment* for potential Unexploded Ordnance (UXO) for a site. Using this map, you can make an informed decision as to whether more in-depth detailed risk assessment* is necessary.

What do I do if my site is in a moderate or high risk area?

Generally, we recommend that a detailed UXO desk study and risk assessment is undertaken for sites in a moderate or high UXB risk area.

Similarly, if your site is near to a designated Luftwaffe target or bombing decoy then additional detailed research is recommended.

More often than not, this further detailed research will conclude that the potential for a significant UXO hazard to be present on your site is actually low.

Never plan site work or undertake a risk assessment using these maps alone. More detail is required, particularly where there may be a source of UXO from other military operations which are not reflected on these maps.

If my site is in a low risk area, do I need to do anything?

If both the map and other research confirms that there is a low potential for UXO to be present on your site then, subject to your own comfort and risk tolerance, works can proceed with no special precautions.

A low risk really means that there is no greater probability of encountering UXO than anywhere else in the UK.

If you are unsure whether other sources of UXO may be present, you can ask for one of our **pre-desk study assessments (PDSA)**

If I have any questions, who do I contact?

tel: **+44 (0) 1993 886682**

email: **uxo@zetica.com**

web: **www.zeticauxo.com**

The information in this UXB risk map is derived from a number of sources and should be used in conjunction with the accompanying notes on our website: (<https://zeticauxo.com/downloads-and-resources/risk-maps/>)

Zetica cannot guarantee the accuracy or completeness of the information or data used and cannot accept any liability for any use of the maps. These maps can be used as part of a technical report or similar publication, subject to acknowledgment. The copyright remains with Zetica Ltd.

It is important to note that this map is not a UXO risk assessment and should not be reported as such when reproduced.

*Preliminary and detailed UXO risk assessments are advocated as good practice by industry guidance such as CIRIA C681 'Unexploded Ordnance (UXO), a guide for the construction industry'.

APPENDIX F
PRELIMINARY RISK RATINGS

GUIDANCE ON PRELIMINARY RISK RATINGS

CIRIA document C552 dated 2001 and entitled 'Contaminated Land Risk Assessment', 'A Guide to Good Practice', provides advice on the development of the Conceptual Site Model (CSM) and preliminary risk ratings. Risk ratings are derived by assessing the likelihood of the risk occurring in conjunction with the magnitude of the potential consequence of the risk should it occur.

The table below has been taken from C552 and has been used to develop the CSM presented in section 5.0.

Preliminary Risk Rating	Action Required
Very High	Extensive ground investigation required. There is a high probability that sever harm could arise to a designated receptor from an identified hazard, or there is evidence that sever harm to a designated receptor is currently happening. The risk, if realised, is likely to result in a substantial liability. Urgent investigation (if not undertaken already) and remediation are likely to be required.
High	Extensive ground investigation required. Harm is likely to arise to a designated receptor from an identified hazard. Realisation of the risk is likely to present a substantial liability. Urgent investigation (if not undertaken already) is required and remedial works may be necessary in the short term and are likely over the long term.
Moderate	Ground investigation required. It is possible that harm could arise to a designated receptor from an identified hazard. However, it is either relatively unlikely that any such harm would be severe, or if any harm were to occur, it is more likely that the harm would be relatively mild. Investigation (if not already undertaken) is normally required to clarify the risk and to determine the potential liability. Some remedial works may be required in the long term.
Low	Nominal ground investigation required. It is possible that harm could arise to a designated receptor from an identified hazard, but it is likely that this harm, if realised, would at worst normally be mild.
Very Low	No ground investigation required.* There is a low probability that harm could arise to a receptor. In the event of such harm being realised it is not likely to be severe.
Negligible	No ground investigation required.* There ia a very low possibility that harm could arise to a receptor. In the event of such harm being realised it is not likely to be severe.

* - No further action required unless unforeseen contaminated ground conditions are encountered.