

Plan 1

Notes:

- Osprey Demise

Land Ownership Area

Feeder Pillar

EV Chargepoint

RMU

Bollard

Dual-Post Sign
- IDMO Ownership Area

Rights of Access

Power Unit - D4 / D8

Substation

EV Bays

Point of Connection

LV Cable Route

V1	Initial Draft	LF	29/05/25
REV:	DESCRIPTION:	BY:	DATE:

AMENDMENTS:



Osprey Charging Network Ltd
3rd Floor, Martin House, 5 Martin Lane,
London, EC4R 0DP
T: 0800 058 8400
www.ospreycharging.co.uk


CLIENT:
DVS Property

SITE:
Sandbrook Retail Park, Rochdale - OL11 1RY

TITLE:
Site Plan

SCALE AT A3:	DATE:	DRAWN:	REVISION:
1:250	29/05/2025	LF	V1

© CROWN COPYRIGHT AND DATABASE RIGHTS 2023 - ORDNANCE SURVEY 0100031673

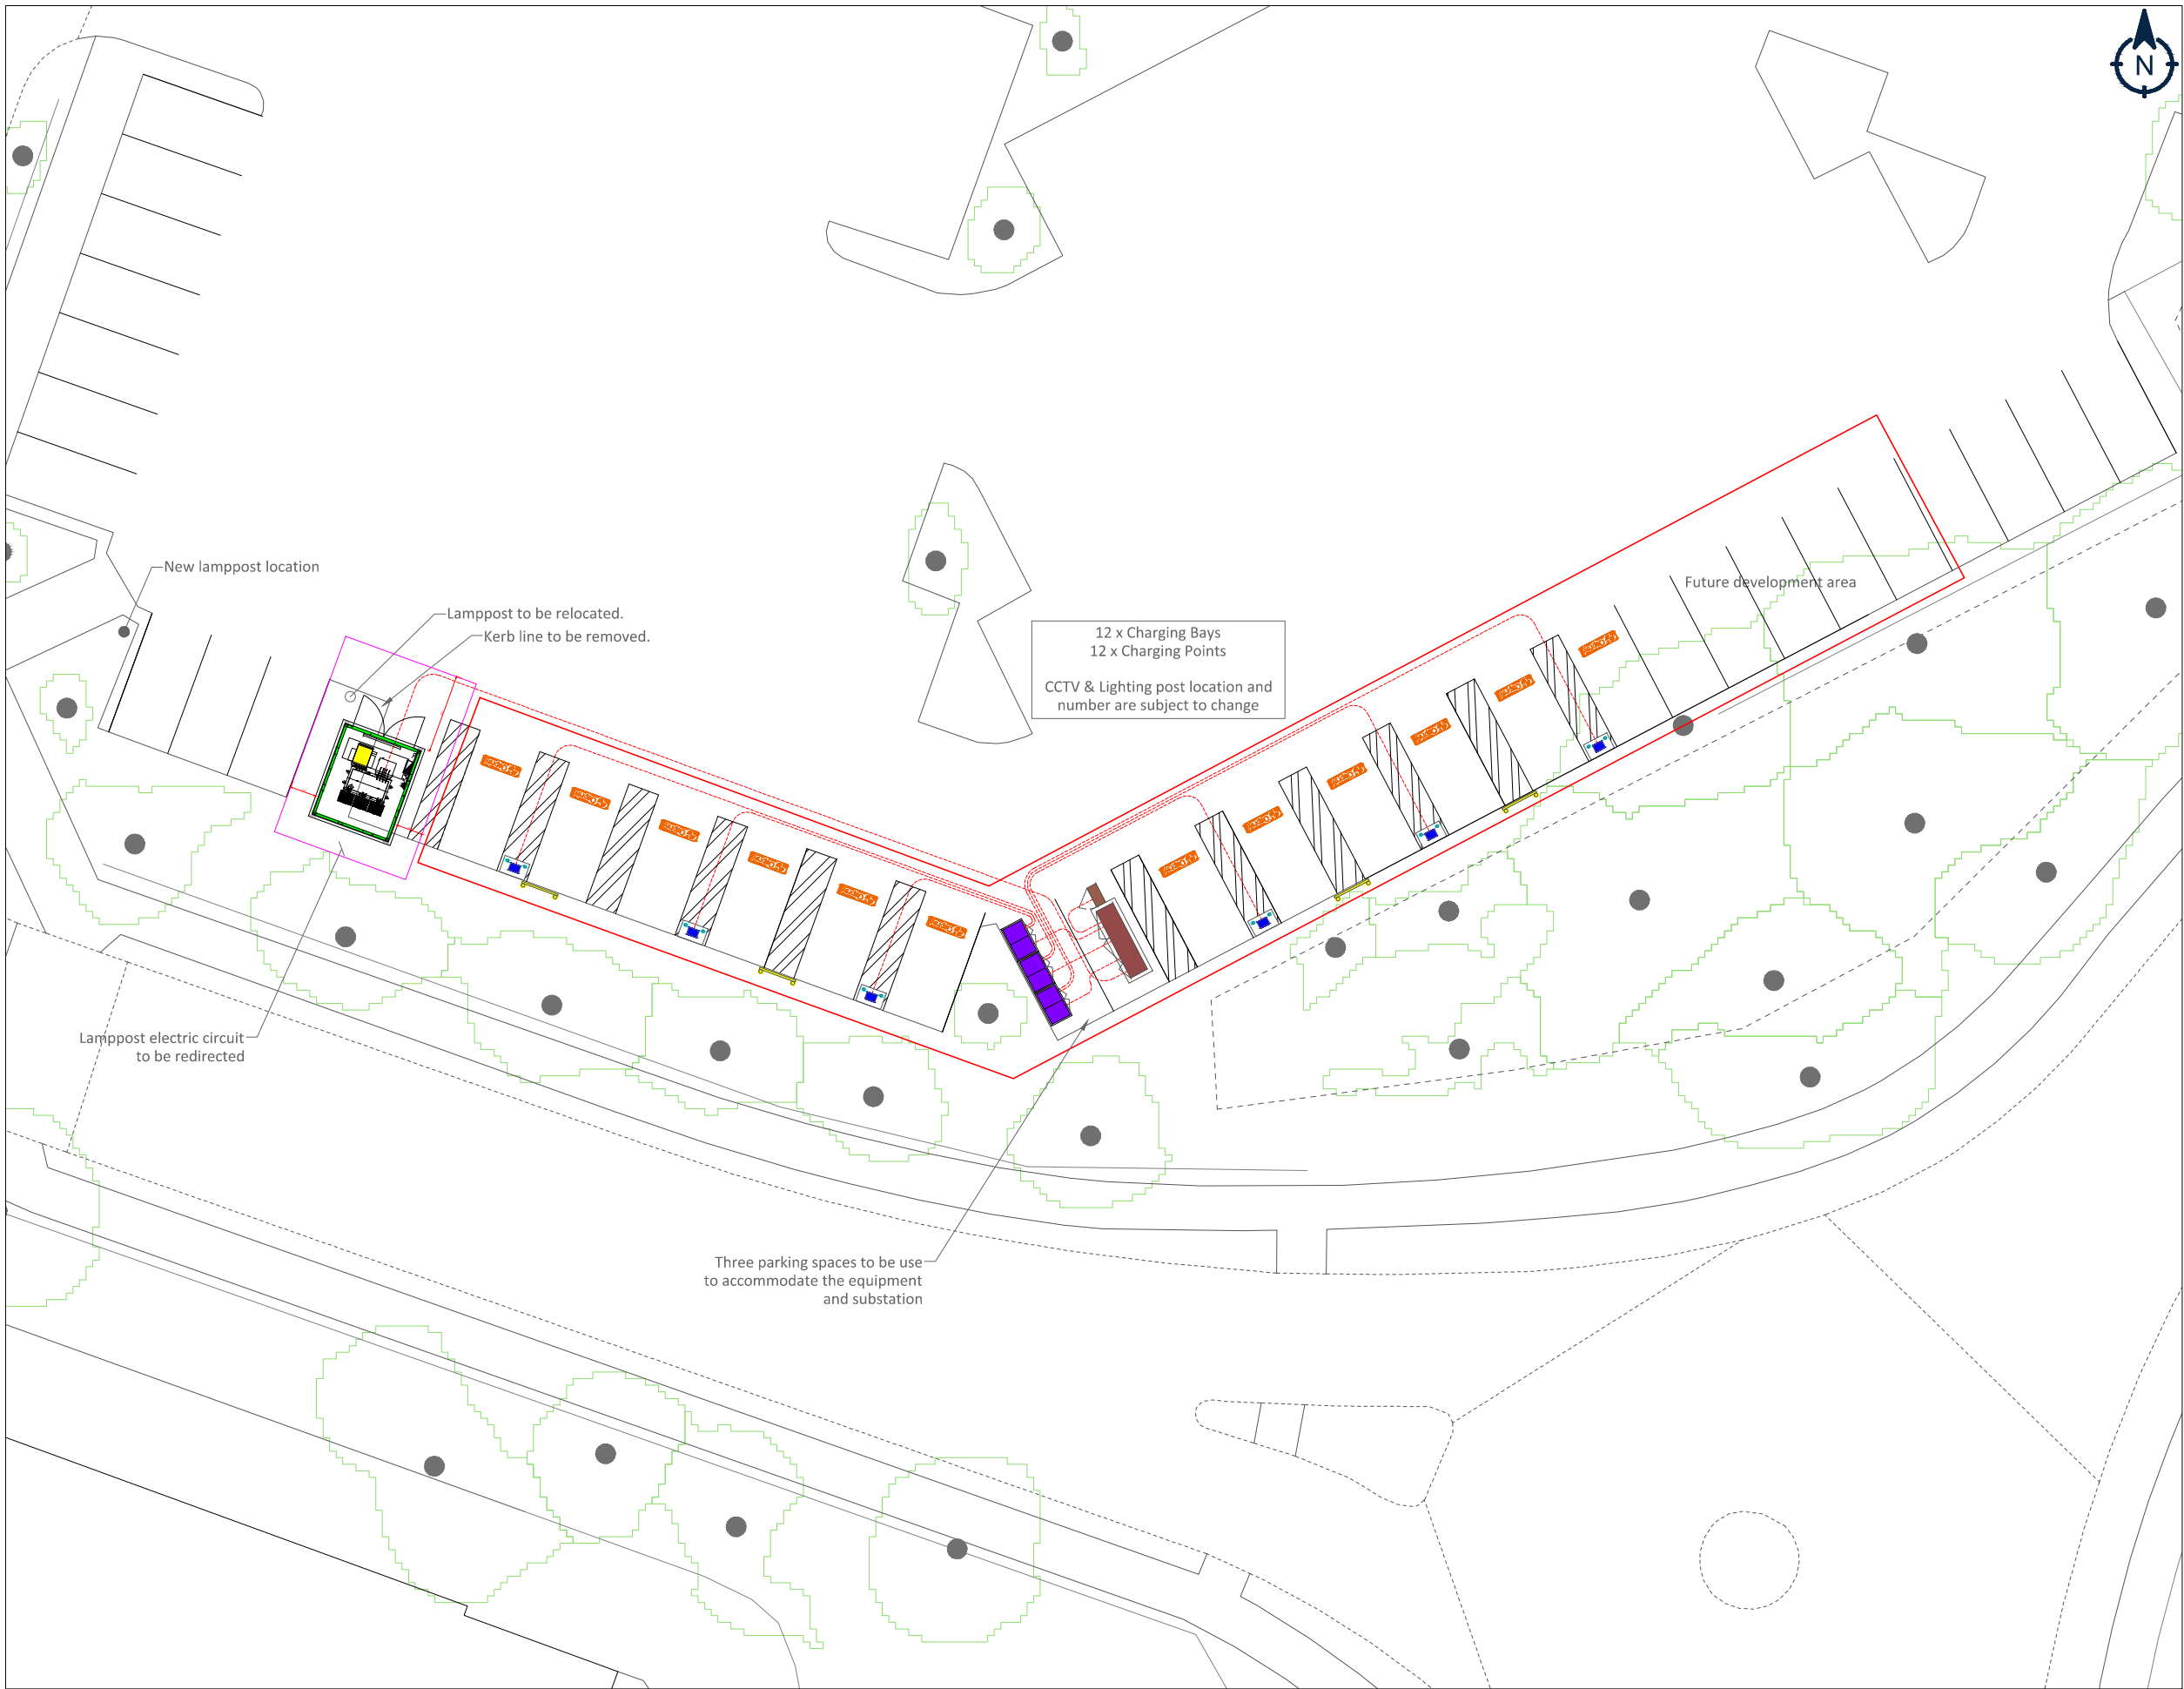

Whilst working on behalf of Osprey, all site staff are required to work safely and any safety incidents must be reported to james.reason@ospreycharging.co.uk as soon as possible. Construction works carried out and safety precautions must comply with Construction Design and Management 2015 regulation - In the event of an emergency with an Osprey charge point, or to report a fault, please contact the 24/7 Helpline - 0800 058 8400

1:500

