


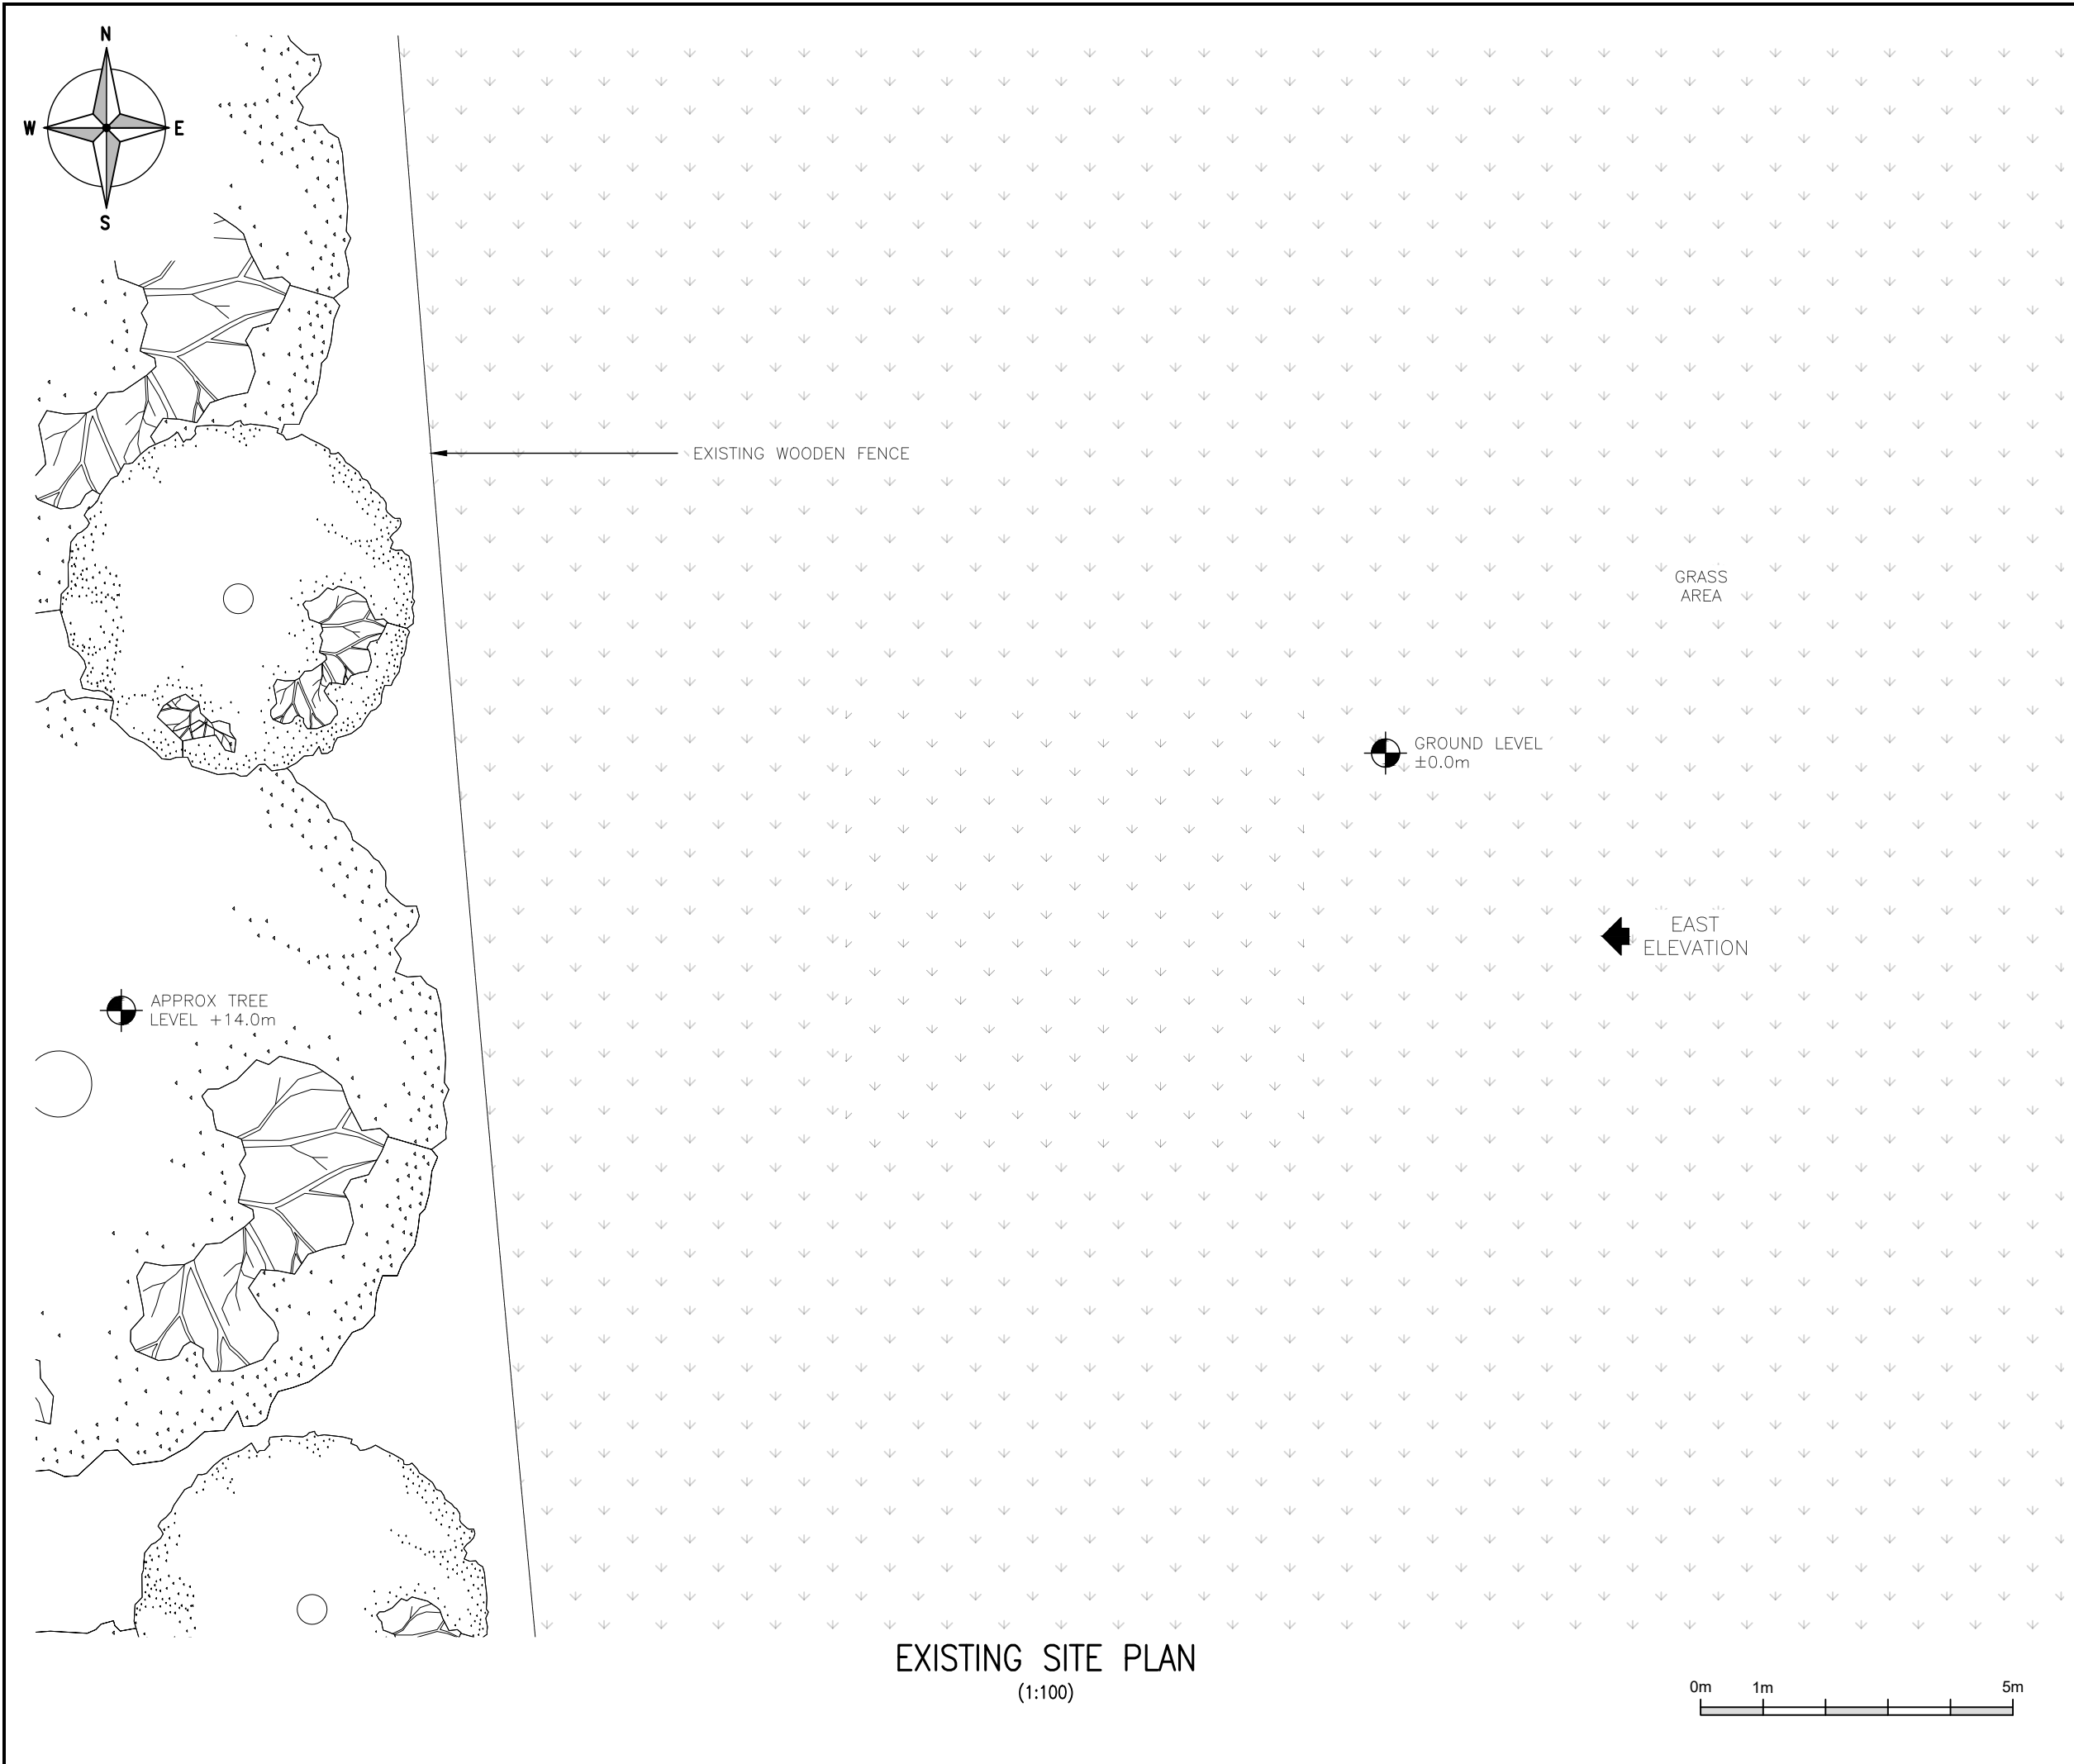

EXISTING SITE PLAN
(1:100)



ALL DIMENSIONS ARE IN mm UNLESS NOTED OTHERWISE

N.G.R E:389607 N: 408767

NOTES:


A	PLANNING ISSUE	JP	DP	13/12/24
REV	MODIFICATION	BY	CH	DATE



WHP Telecoms Ltd
Faraday Court
401 Faraday Street
Birchwood Park
Warrington WA3 6GA
Tel: 01925 424100 Fax: 01925 424101
e-mail: info@whptelecoms.com



Cell Name				Opt.
LAND AT CINDER HILL FARM				A
Cell ID No				
CSID	—	VF	✓	VMO2
30905800	—		25790	
Project No.	—	TM Cell ID	—	N/A
—	—		—	
Site Address / Contact Details				
LAND AT CINDER FARM THORNHAM ROAD ROCHDALE GREATER MANCHESTER M24 2SD				
Drawing Title: EXISTING SITE PLAN				
Purpose of issue: PLANNING				Dwg Rev: A
Drawing Number: 200				A
Surveyed By: TC		Original Sheet Size: A3		Pack Issue:
Drawn: JP	Date: 13/12/24	Checked: DP	Date: 13/12/24	B

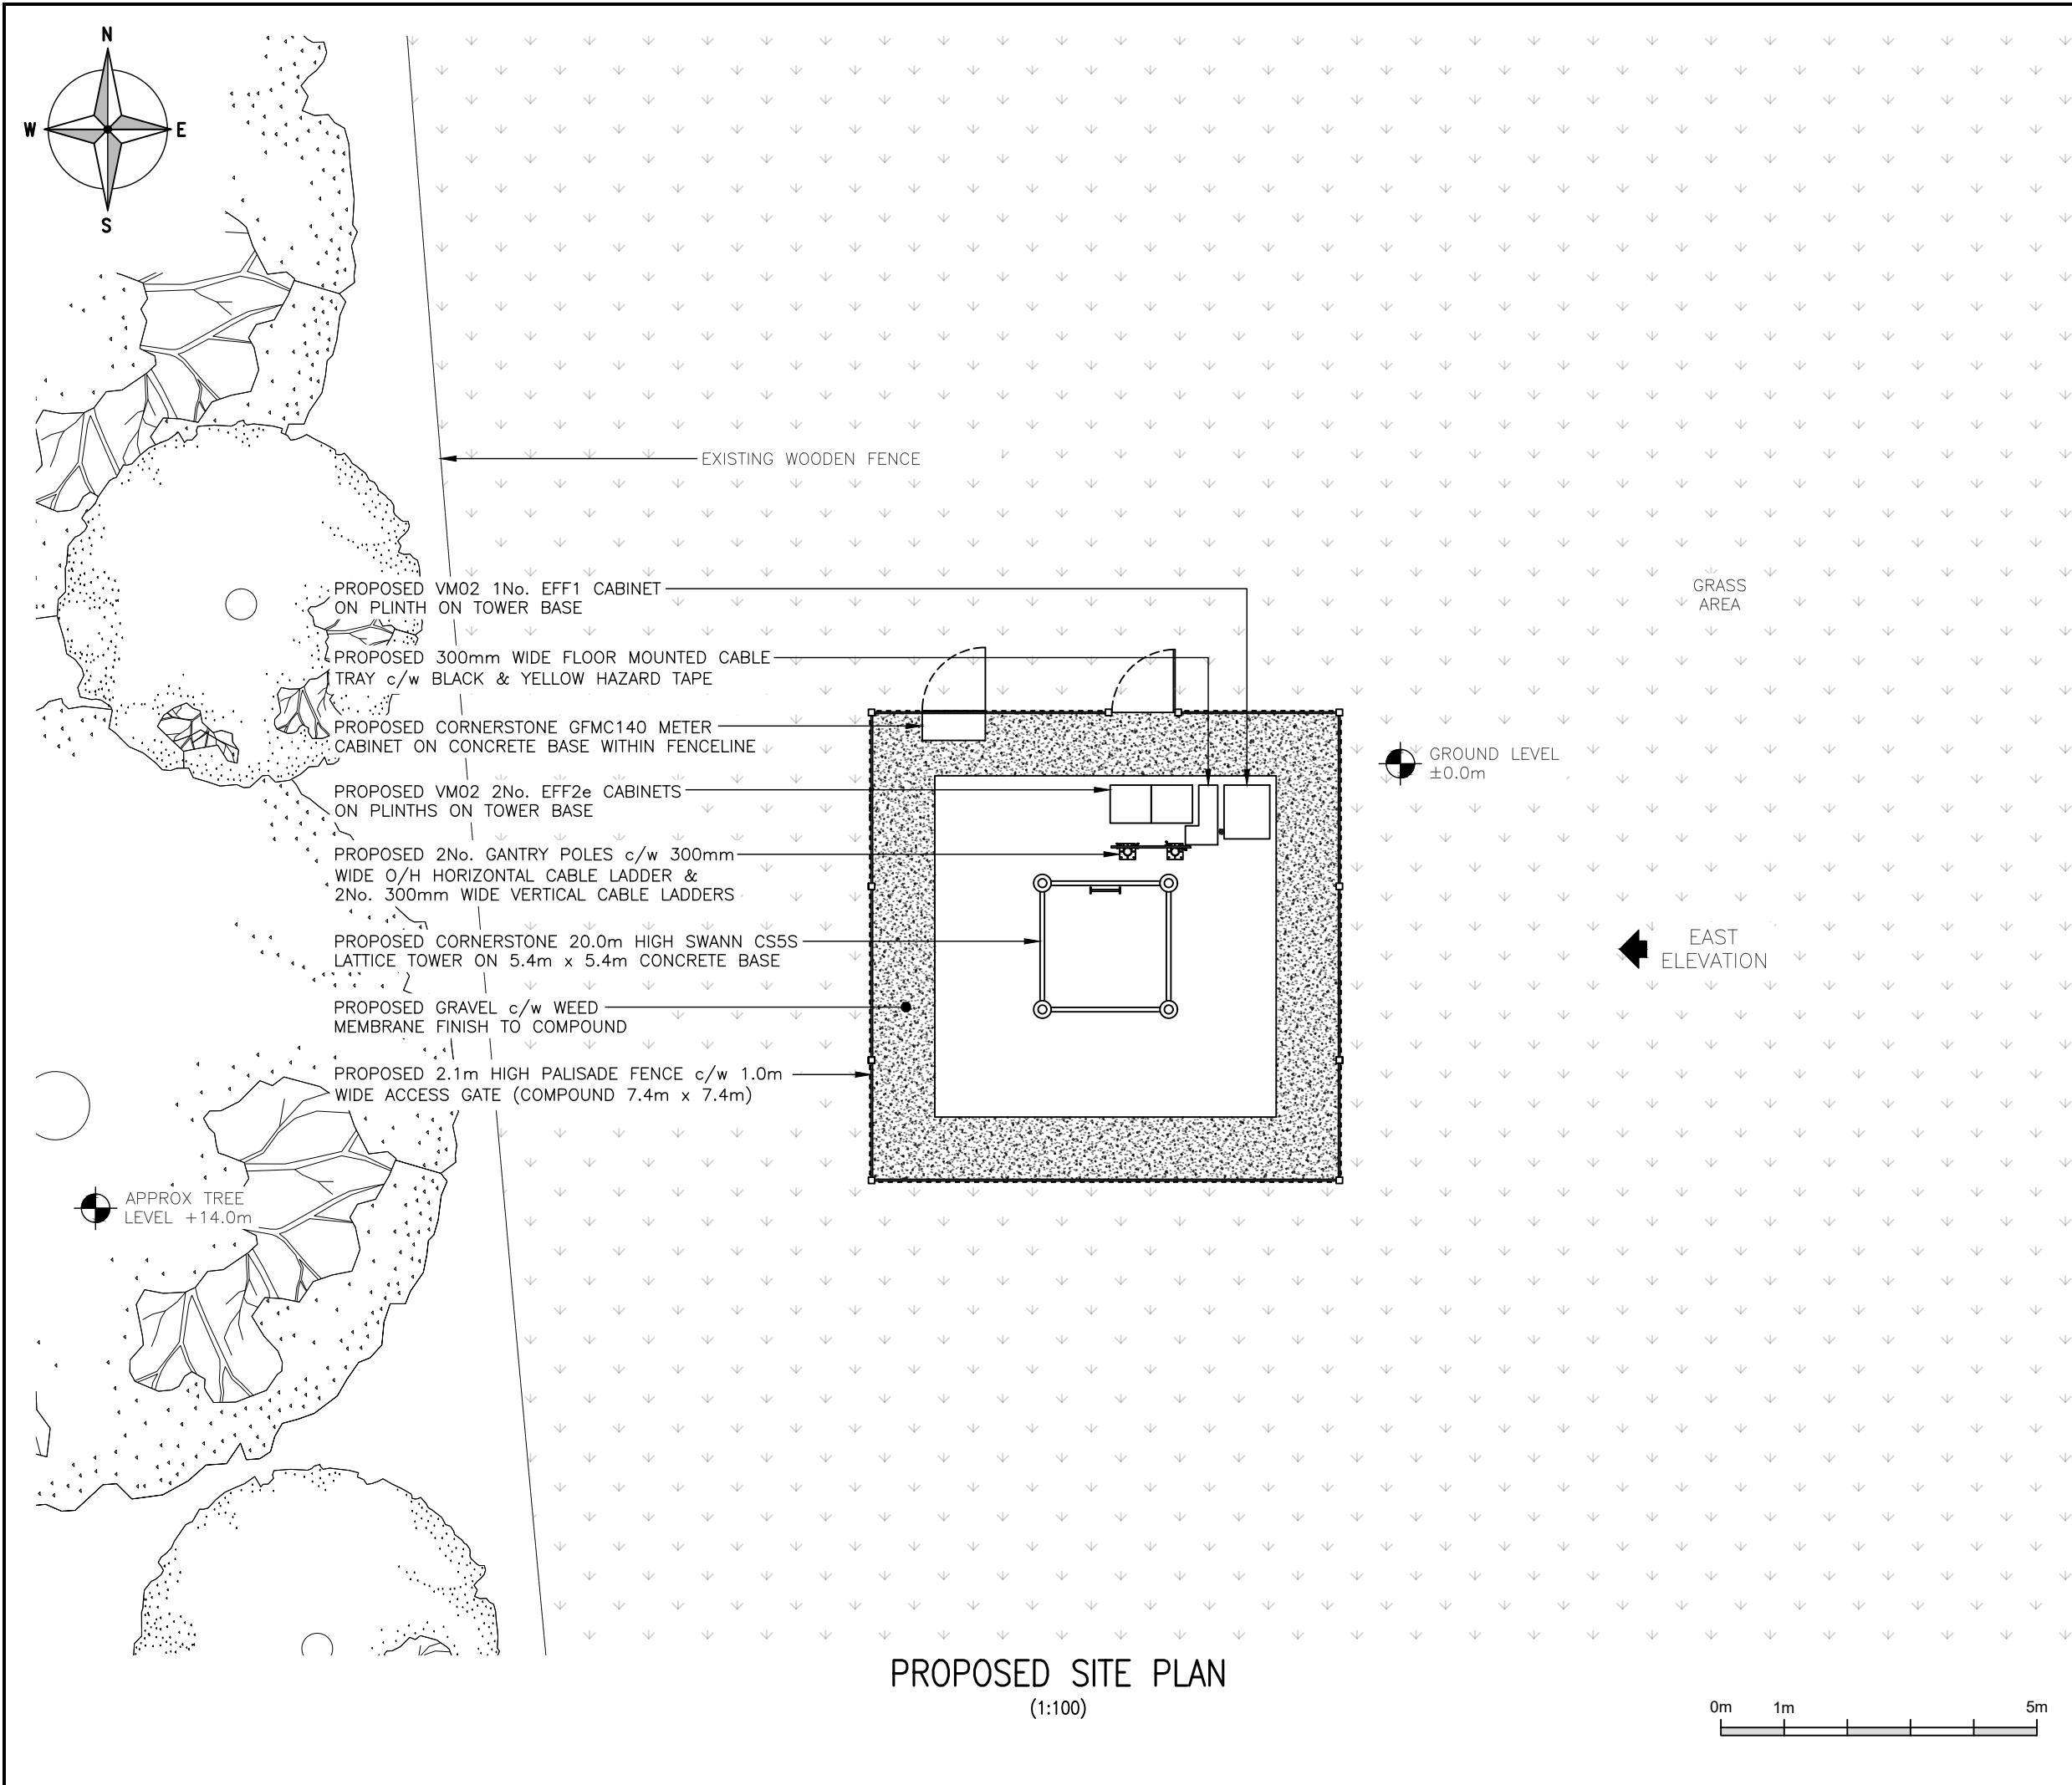

ALL DIMENSIONS ARE IN mm UNLESS NOTED OTHERWISE

N.G.R

E: 389607

N: 408767

NOTES:

VARIABLE GROUND CONDITIONS INCLUDING BOGGY AREAS NOTES AT MSV – TRACKWAY WILL BE REQUIRED FOR CONSTRUCTION

B	EQUIP. LAYOUT UPDATED	AH	DP	03/04/25
A	PLANNING ISSUE	JP	DP	13/12/24
REV	MODIFICATION	BY	CH	DATE



WHP Telecoms Ltd

Faraday Court
401 Faraday Street
Birchwood Park
Warrington WA3 6GA
Tel: 01925 424100 Fax: 01925 424101
e-mail: info@whptelecoms.com



Cell Name				Opt.
LAND AT CINDER HILL FARM				A
Cell ID No				
CSID	–	VF	✓	VM02
30905800	–			25790
Project No.	–	TM Cell ID	–	N/A
–	–			–
Site Address / Contact Details				
LAND AT CINDER FARM THORNHAM ROAD ROCHDALE GREATER MANCHESTER M24 2SD				
Drawing Title: PROPOSED SITE PLAN				
Purpose of issue: PLANNING				Dwg Rev: B
Drawing Number: 201				Pack Issue: B
Surveyed By: TC		Original Sheet Size: A3		Pack Issue: B
Drawn: JP	Date: 13/12/24	Checked: DP	Date: 13/12/24	B



ALL DIMENSIONS ARE IN mm UNLESS NOTED OTHERWISE

N.G.R

E: 389607

N: 408767

A	PLANNING ISSUE	JP	DP	13/12/24
REV	MODIFICATION	BY	CH	DATE



WHP Telecoms Ltd

Faraday Court
401 Faraday Street
Birchwood Park
Warrington WA3 6GA
Tel: 01925 424100 Fax: 01925 424101
e-mail: info@whptelecoms.com




Cell Name				Opt.
LAND AT CINDER HILL FARM				A
Cell ID No				
CSID	—	VF	✓	VMO2
30905800	—		25790	
Project No.	—	TM Cell ID	—	N/A
—	—		—	

Site Address / Contact Details

LAND AT CINDER FARM
THORNHAM ROAD
ROCHDALE
GREATER MANCHESTER
M24 2SD

Drawing Title:
EXISTING ELEVATION

Purpose of issue:		PLANNING		Dwg Rev:
Drawing Number:		300		A
Surveyed By:		Original Sheet Size:		Pack Issue:
TC		A3		
Drawn:	Date:	Checked:	Date:	
JP	13/12/24	DP	13/12/24	B

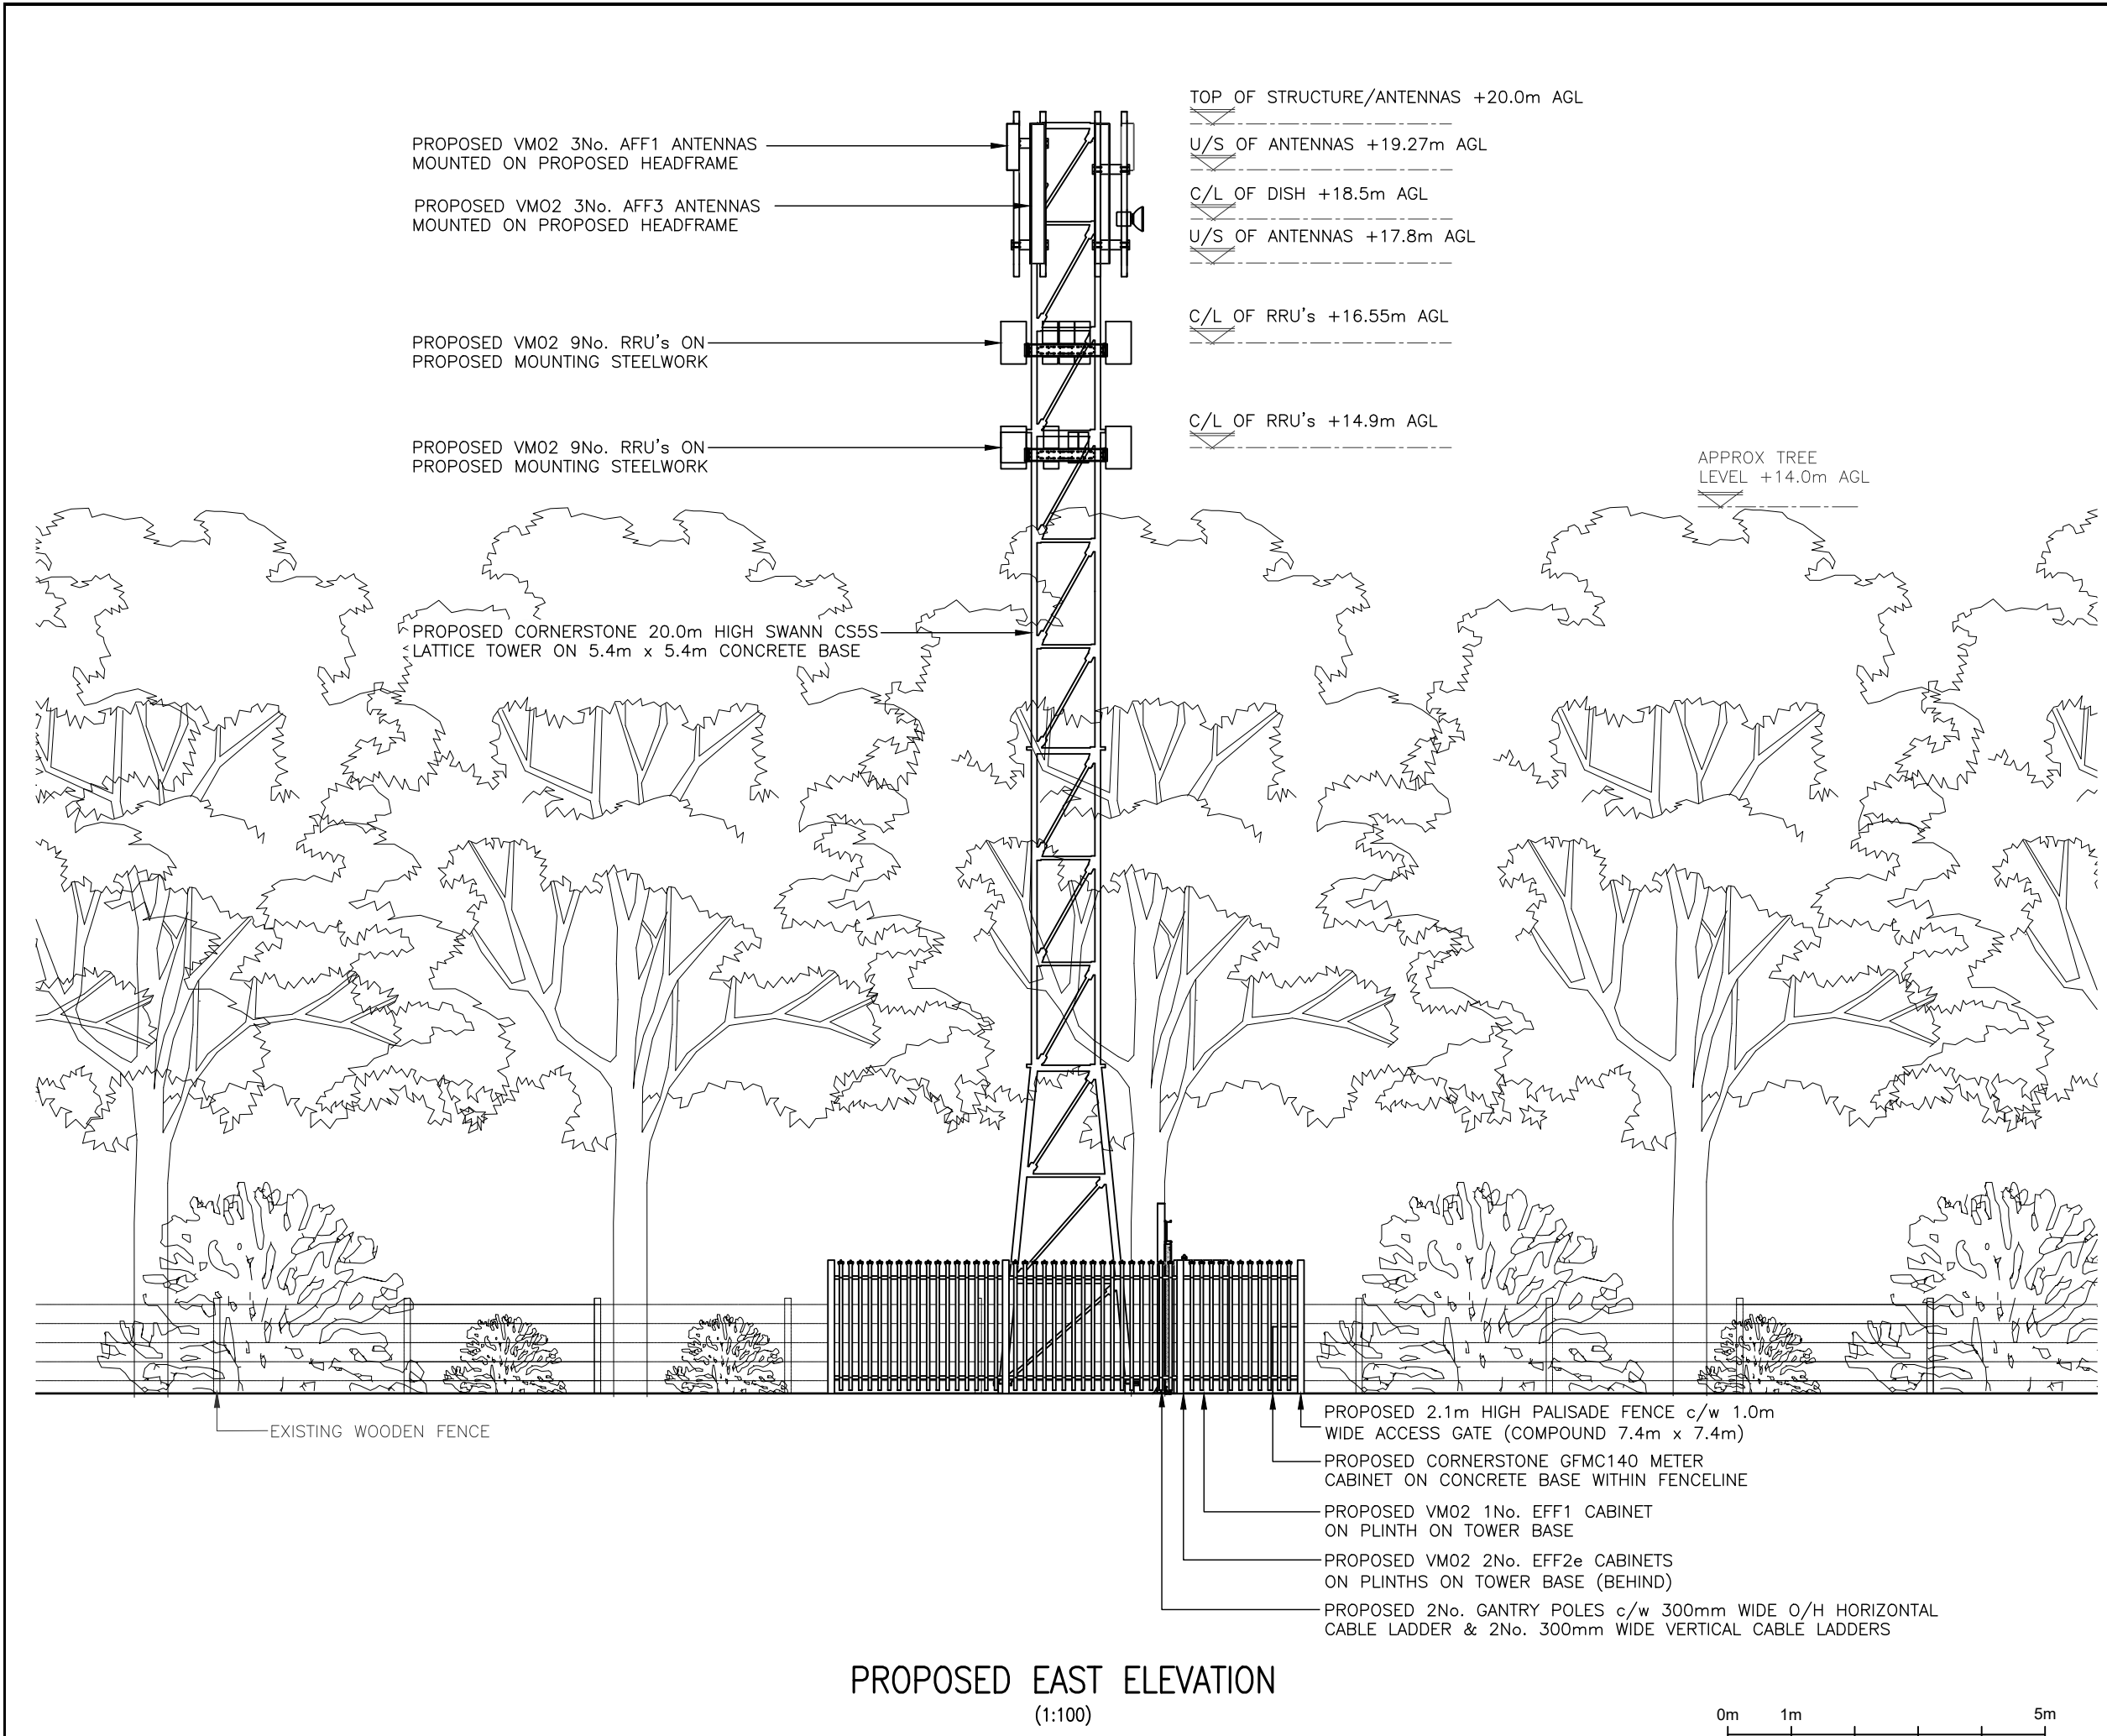

ALL DIMENSIONS ARE IN mm UNLESS NOTED OTHERWISE

N.G.R

E:389607

N: 408767

NOTES:

VARIABLE GROUND CONDITIONS INCLUDING BOGGY AREAS NOTED AT MSV – TRACKWAY WILL BE REQUIRED FOR CONSTRUCTION

B	EQUIP. LAYOUT UPDATED/DISH ADD	AH	DP	03/04/25
A	PLANNING ISSUE	JP	DP	13/12/24
REV	MODIFICATION	BY	CH	DATE



WHP Telecoms Ltd

Faraday Court
401 Faraday Street
Birchwood Park
Warrington WA3 6GA
Tel: 01925 424100 Fax: 01925 424101
e-mail: info@whptelecoms.com



Cell Name				Opt.
LAND AT CINDER HILL FARM				A
Cell ID No				
CSID	–	VF	✓	VM02
30905800	–			25790
Project No.	–	TM Cell ID	–	N/A
–	–			–
Site Address / Contact Details				
LAND AT CINDER FARM THORNHAM ROAD ROCHDALE GREATER MANCHESTER M24 2SD				
Drawing Title: PROPOSED ELEVATION				
Purpose of issue: PLANNING				Dwg Rev:
Drawing Number: 301				B
Surveyed By: TC		Original Sheet Size: A3		Pack Issue:
Drawn: JP	Date: 13/12/24	Checked: DP	Date: 13/12/24	B