



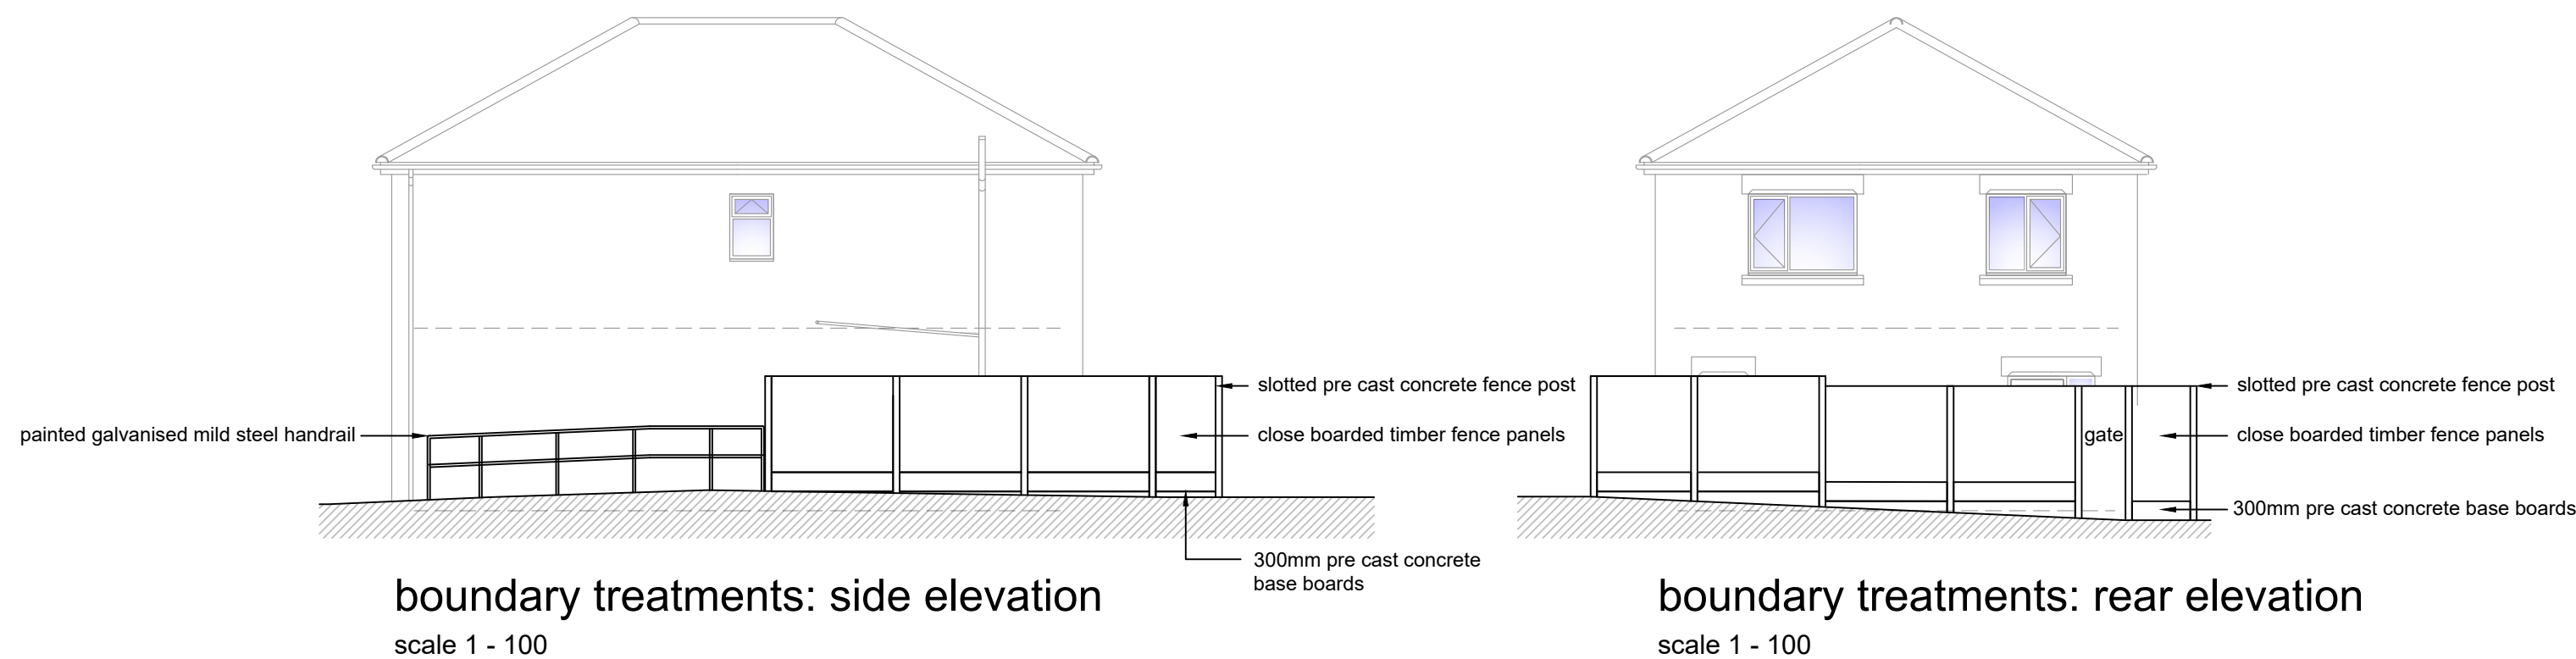


boundary treatments:
close boarded fence example

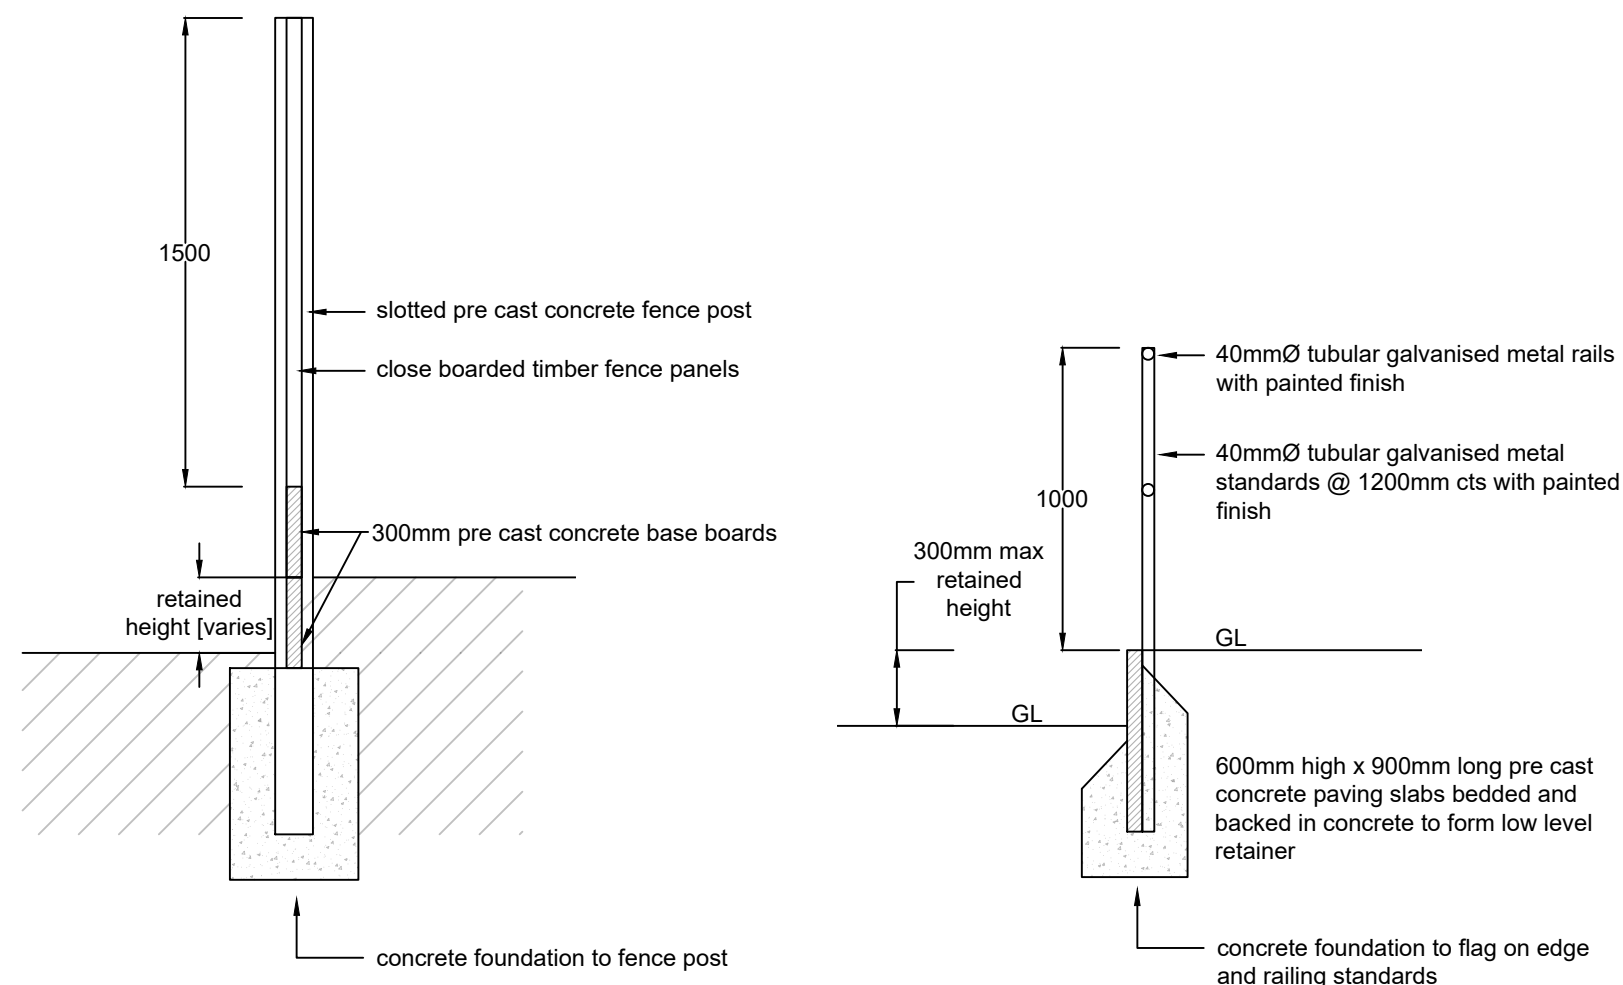

DETAIL XX
scale 1 - 20

DETAIL YY
scale 1 - 20

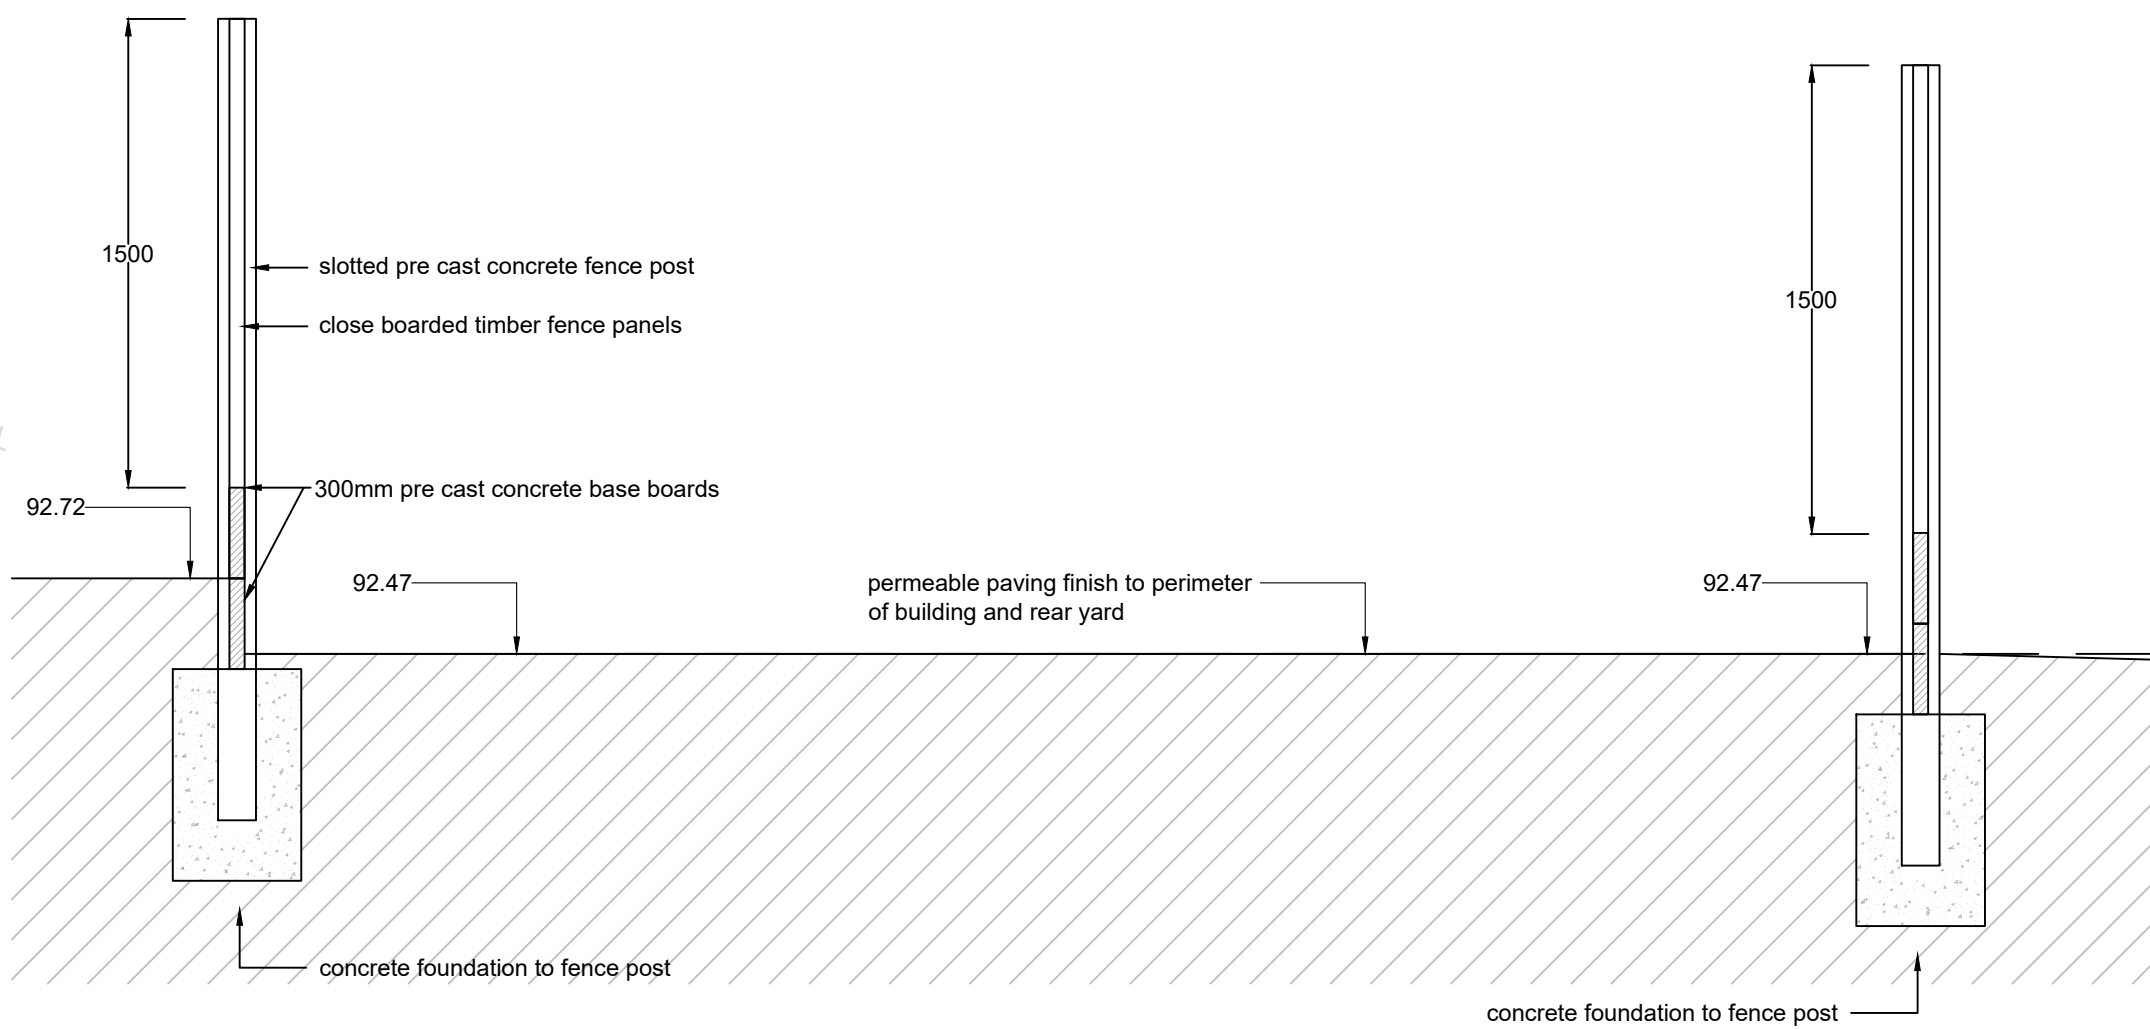

* DETAIL ZZ
scale 1 - 20

Proposed Externally mounted Bird/Bat boxes




**Beaumaris Maxi
Bat Box**
Dimensions:
50 x 38 x 7cm
(H x W x D)
Weight: approx. 8kg.



**Vivara Pro
WoodStone Swift
Nest Box**
Dimensions:
24.5 x 38 x 26.5cm
(H x W x D)
Weight: approx 6kg

externally mounted bat / bird boxes

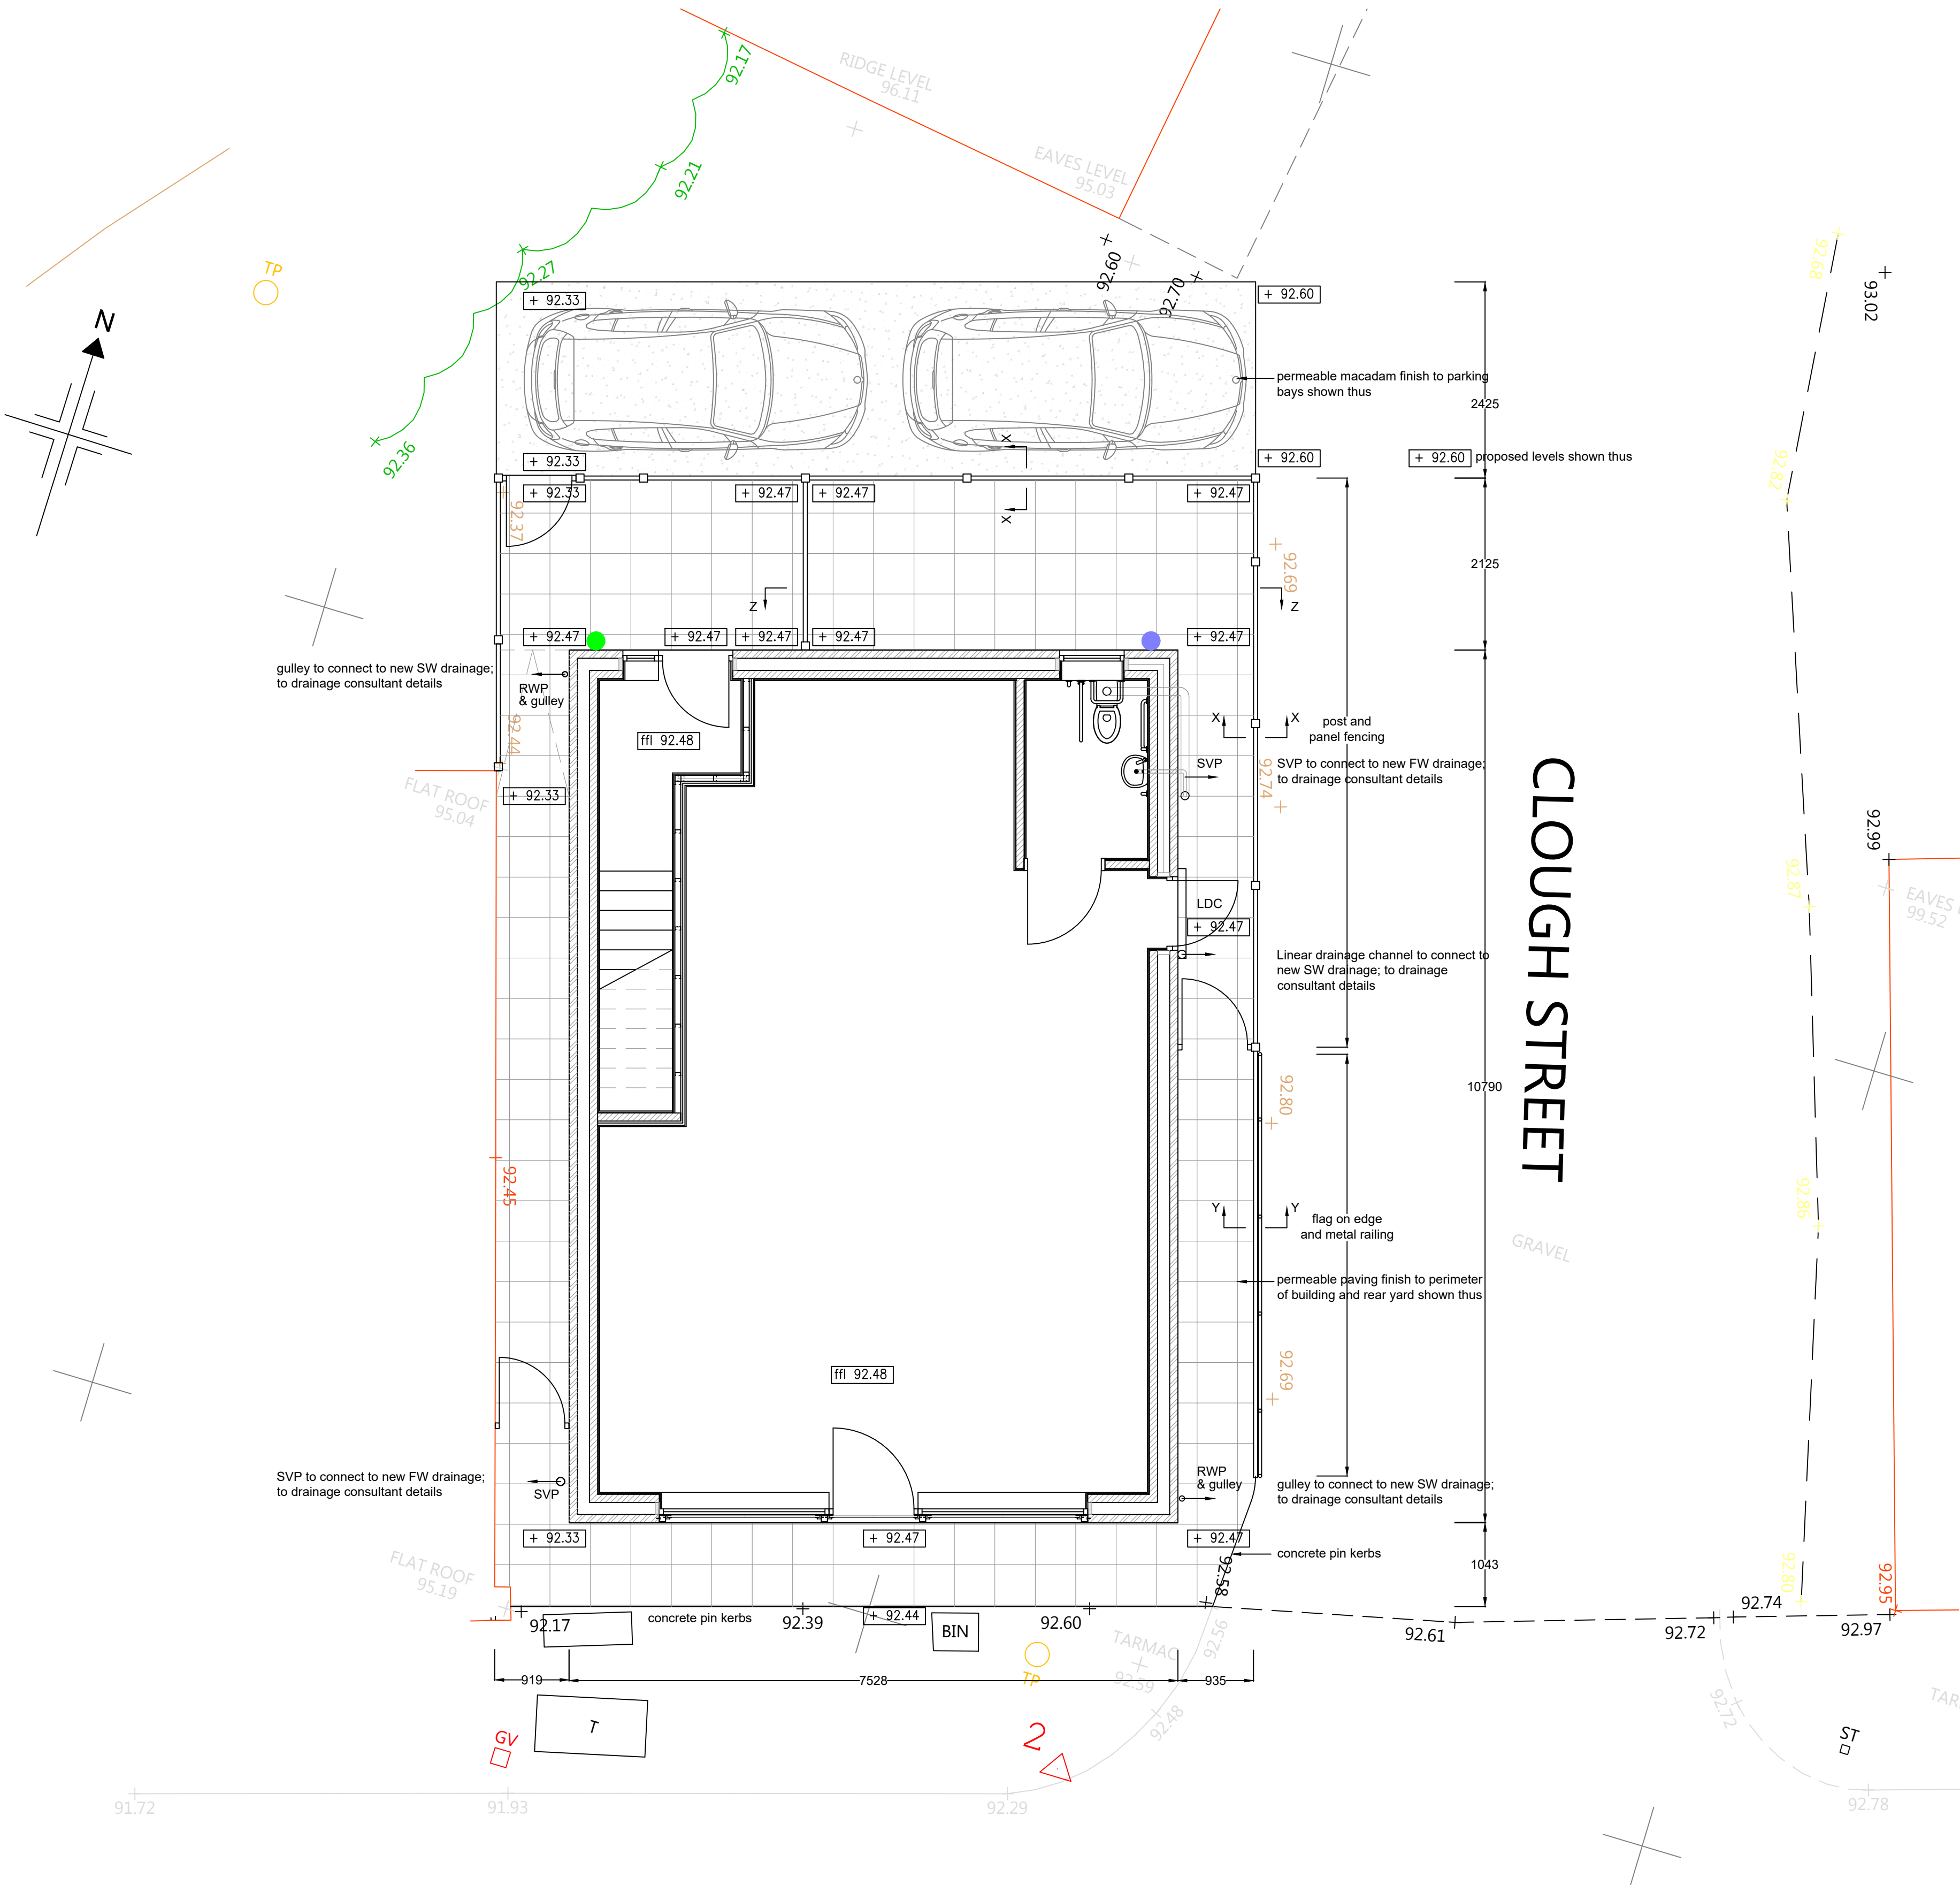

B A	24.09.25 23.09.25	BAT AND BIRD BOXES ADDED LEVELS AMEDNDDED TO SUIT LEVEL ACCESS TO REAR FLAT ENTRANCE
	rev: date:	
description		
 AJ COCKER ASSOCIATES CHARTERED BUILDING SURVEYORS		
New Century House 176 Drake Street Rochdale OL16 1UP Tel: 01706 764880 Fax: 01706 764881 www.ajcockerassociates.co.uk mail@ajcockerassociates.co.uk		
 RICS the mark of property professionalism worldwide		
Project:		scale: as noted @ A1
premises at Boarshaw proposed site plan		date: August 2025
		drawn: IS
Client: Zulq and Shah Hussain		Dwg. Nr. S507-05 rev