


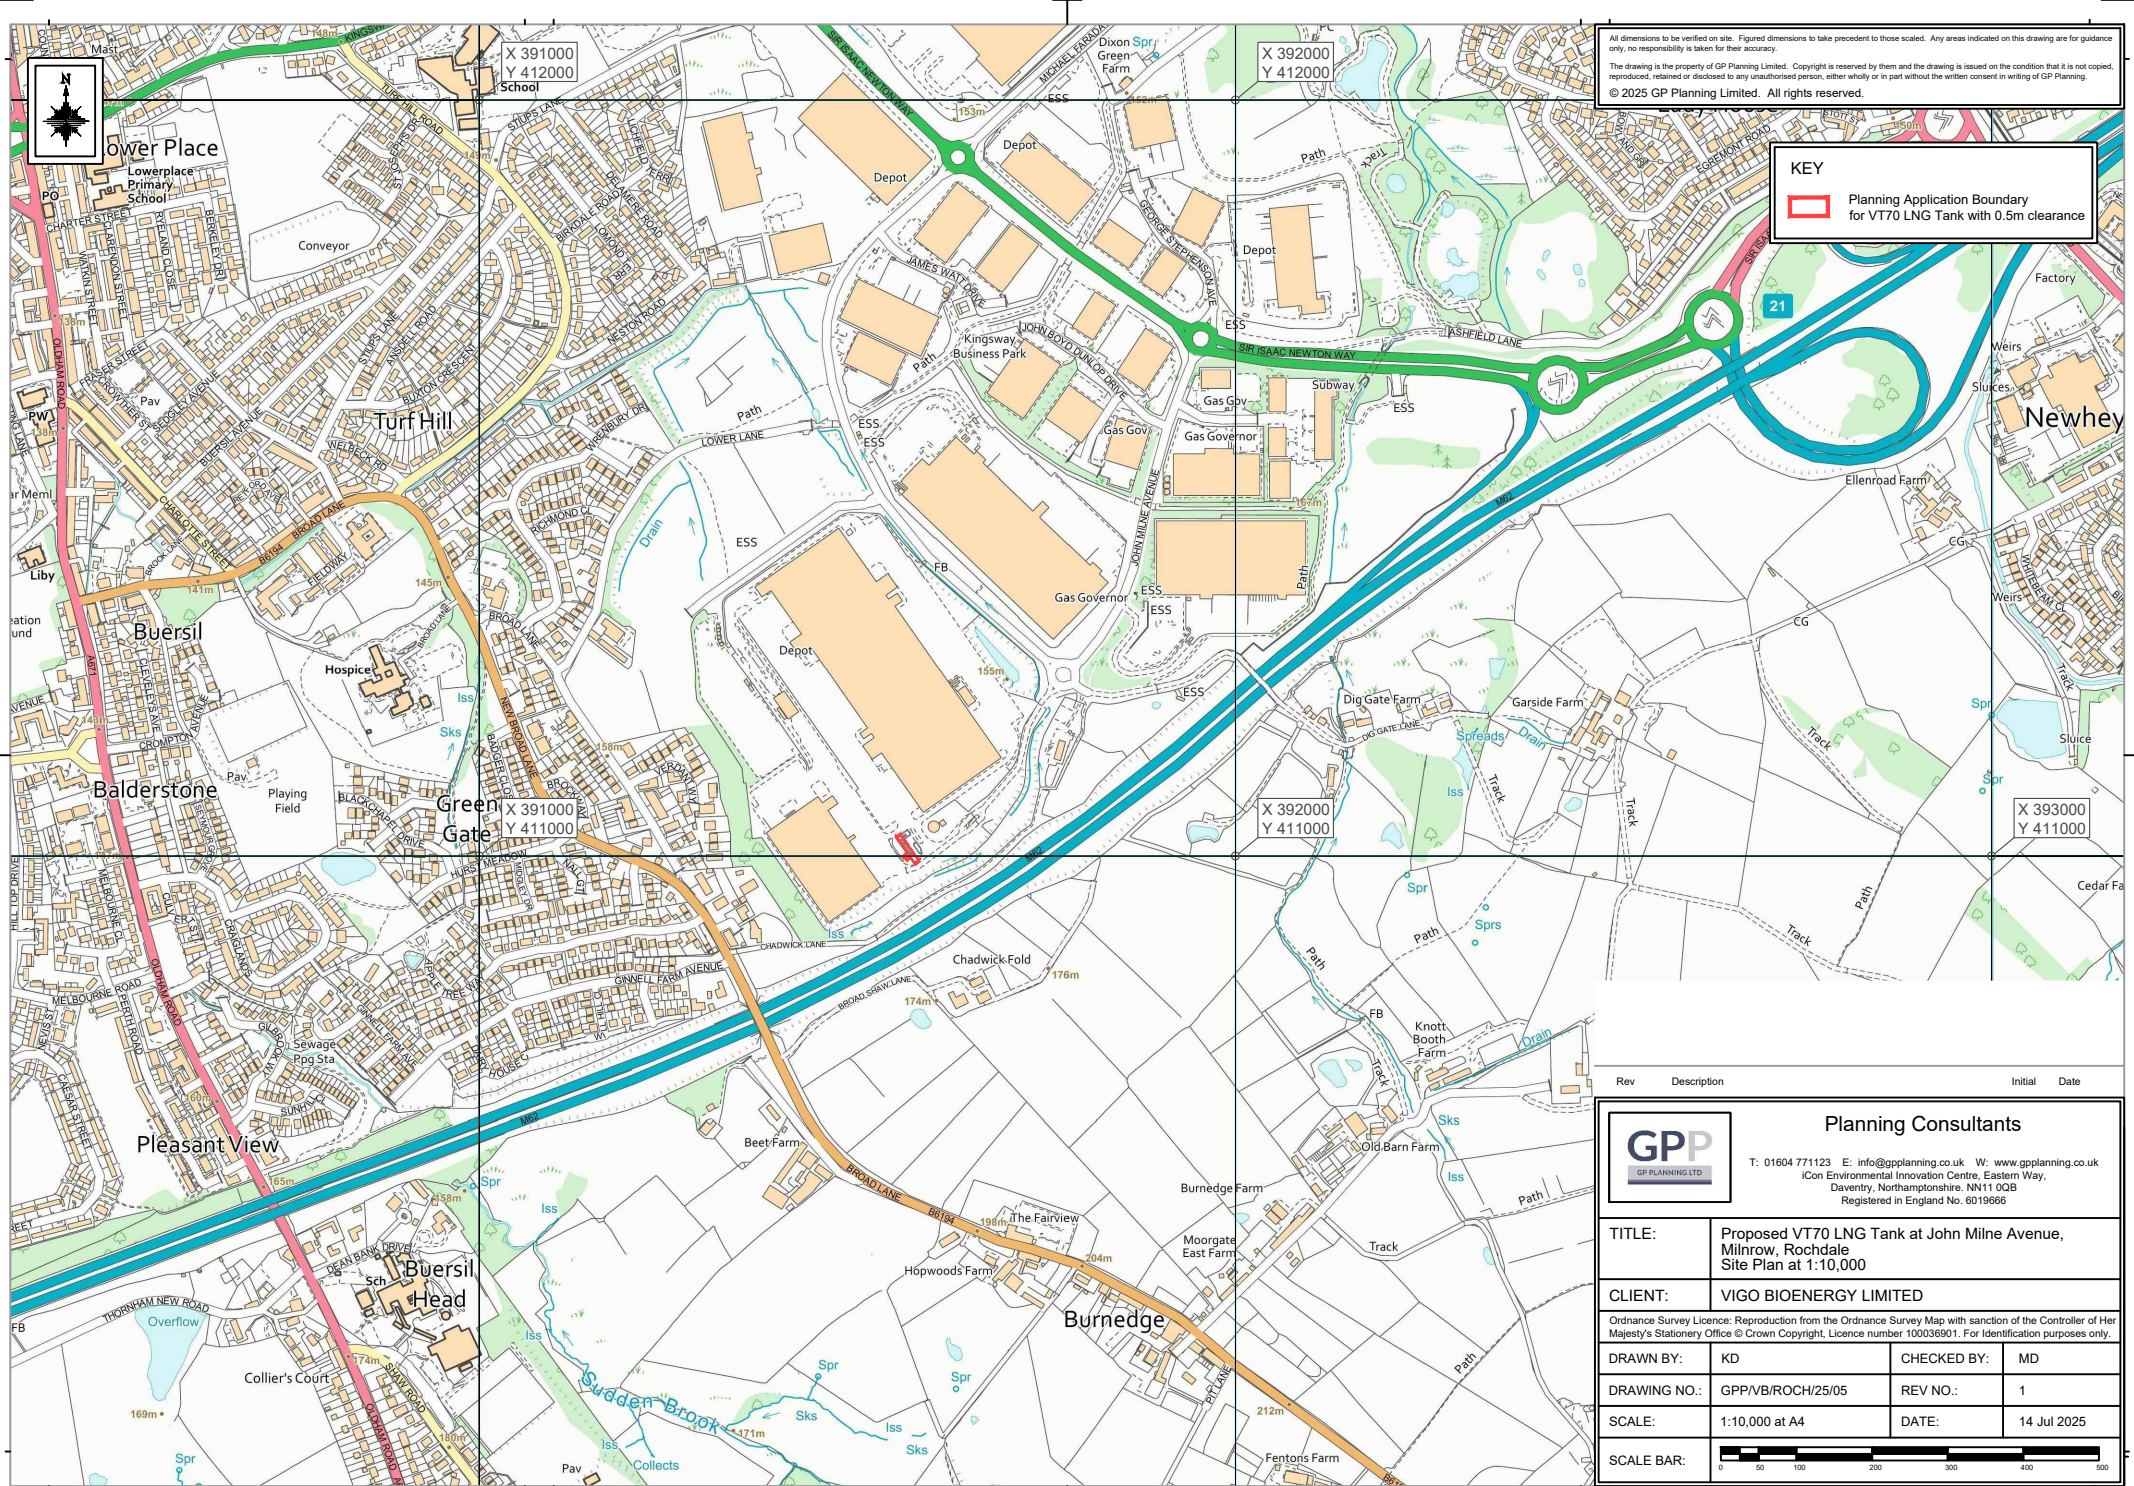

All dimensions to be verified on site. Figured dimensions to take precedent to those scaled. Any areas indicated on this drawing are for guidance only, no responsibility is taken for their accuracy.  
The drawing is the property of GP Planning Limited. Copyright is reserved by them and the drawing is issued on the condition that it is not copied, reproduced, retained or disclosed to any unauthorised person, either wholly or in part without the written consent in writing of GP Planning.  
© 2025 GP Planning Limited. All rights reserved.

KEY

Planning Application Boundary for VT70 LNG Tank with 0.5m clearance

| Rev | Description | Initial | Date |
|-----|-------------|---------|------|
|-----|-------------|---------|------|

**GPP**

GP PLANNING LTD

Planning Consultants

T: 01604 771123 E: info@gppanning.co.uk W: www.gppanning.co.uk  
iCon Environmental Innovation Centre, Eastern Way,  
Daventry, Northamptonshire. NN11 0QB  
Registered in England No. 6019666

|         |                                                                                         |
|---------|-----------------------------------------------------------------------------------------|
| TITLE:  | Proposed VT70 LNG Tank at John Milne Avenue, Milnrow, Rochdale<br>Site Plan at 1:10,000 |
| CLIENT: | VIGO BIOENERGY LIMITED                                                                  |

Ordnance Survey Licence: Reproduction from the Ordnance Survey Map with sanction of the Controller of Her Majesty's Stationery Office © Crown Copyright. Licence number 100036901. For Identification purposes only.

|              |                   |             |             |
|--------------|-------------------|-------------|-------------|
| DRAWN BY:    | KD                | CHECKED BY: | MD          |
| DRAWING NO.: | GPP/VB/ROCH/25/05 | REV NO.:    | 1           |
| SCALE:       | 1:10,000 at A4    | DATE:       | 14 Jul 2025 |

SCALE BAR:

050100150200250300350400450