
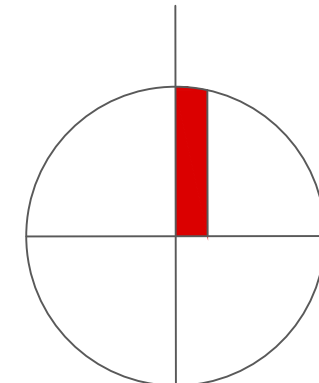
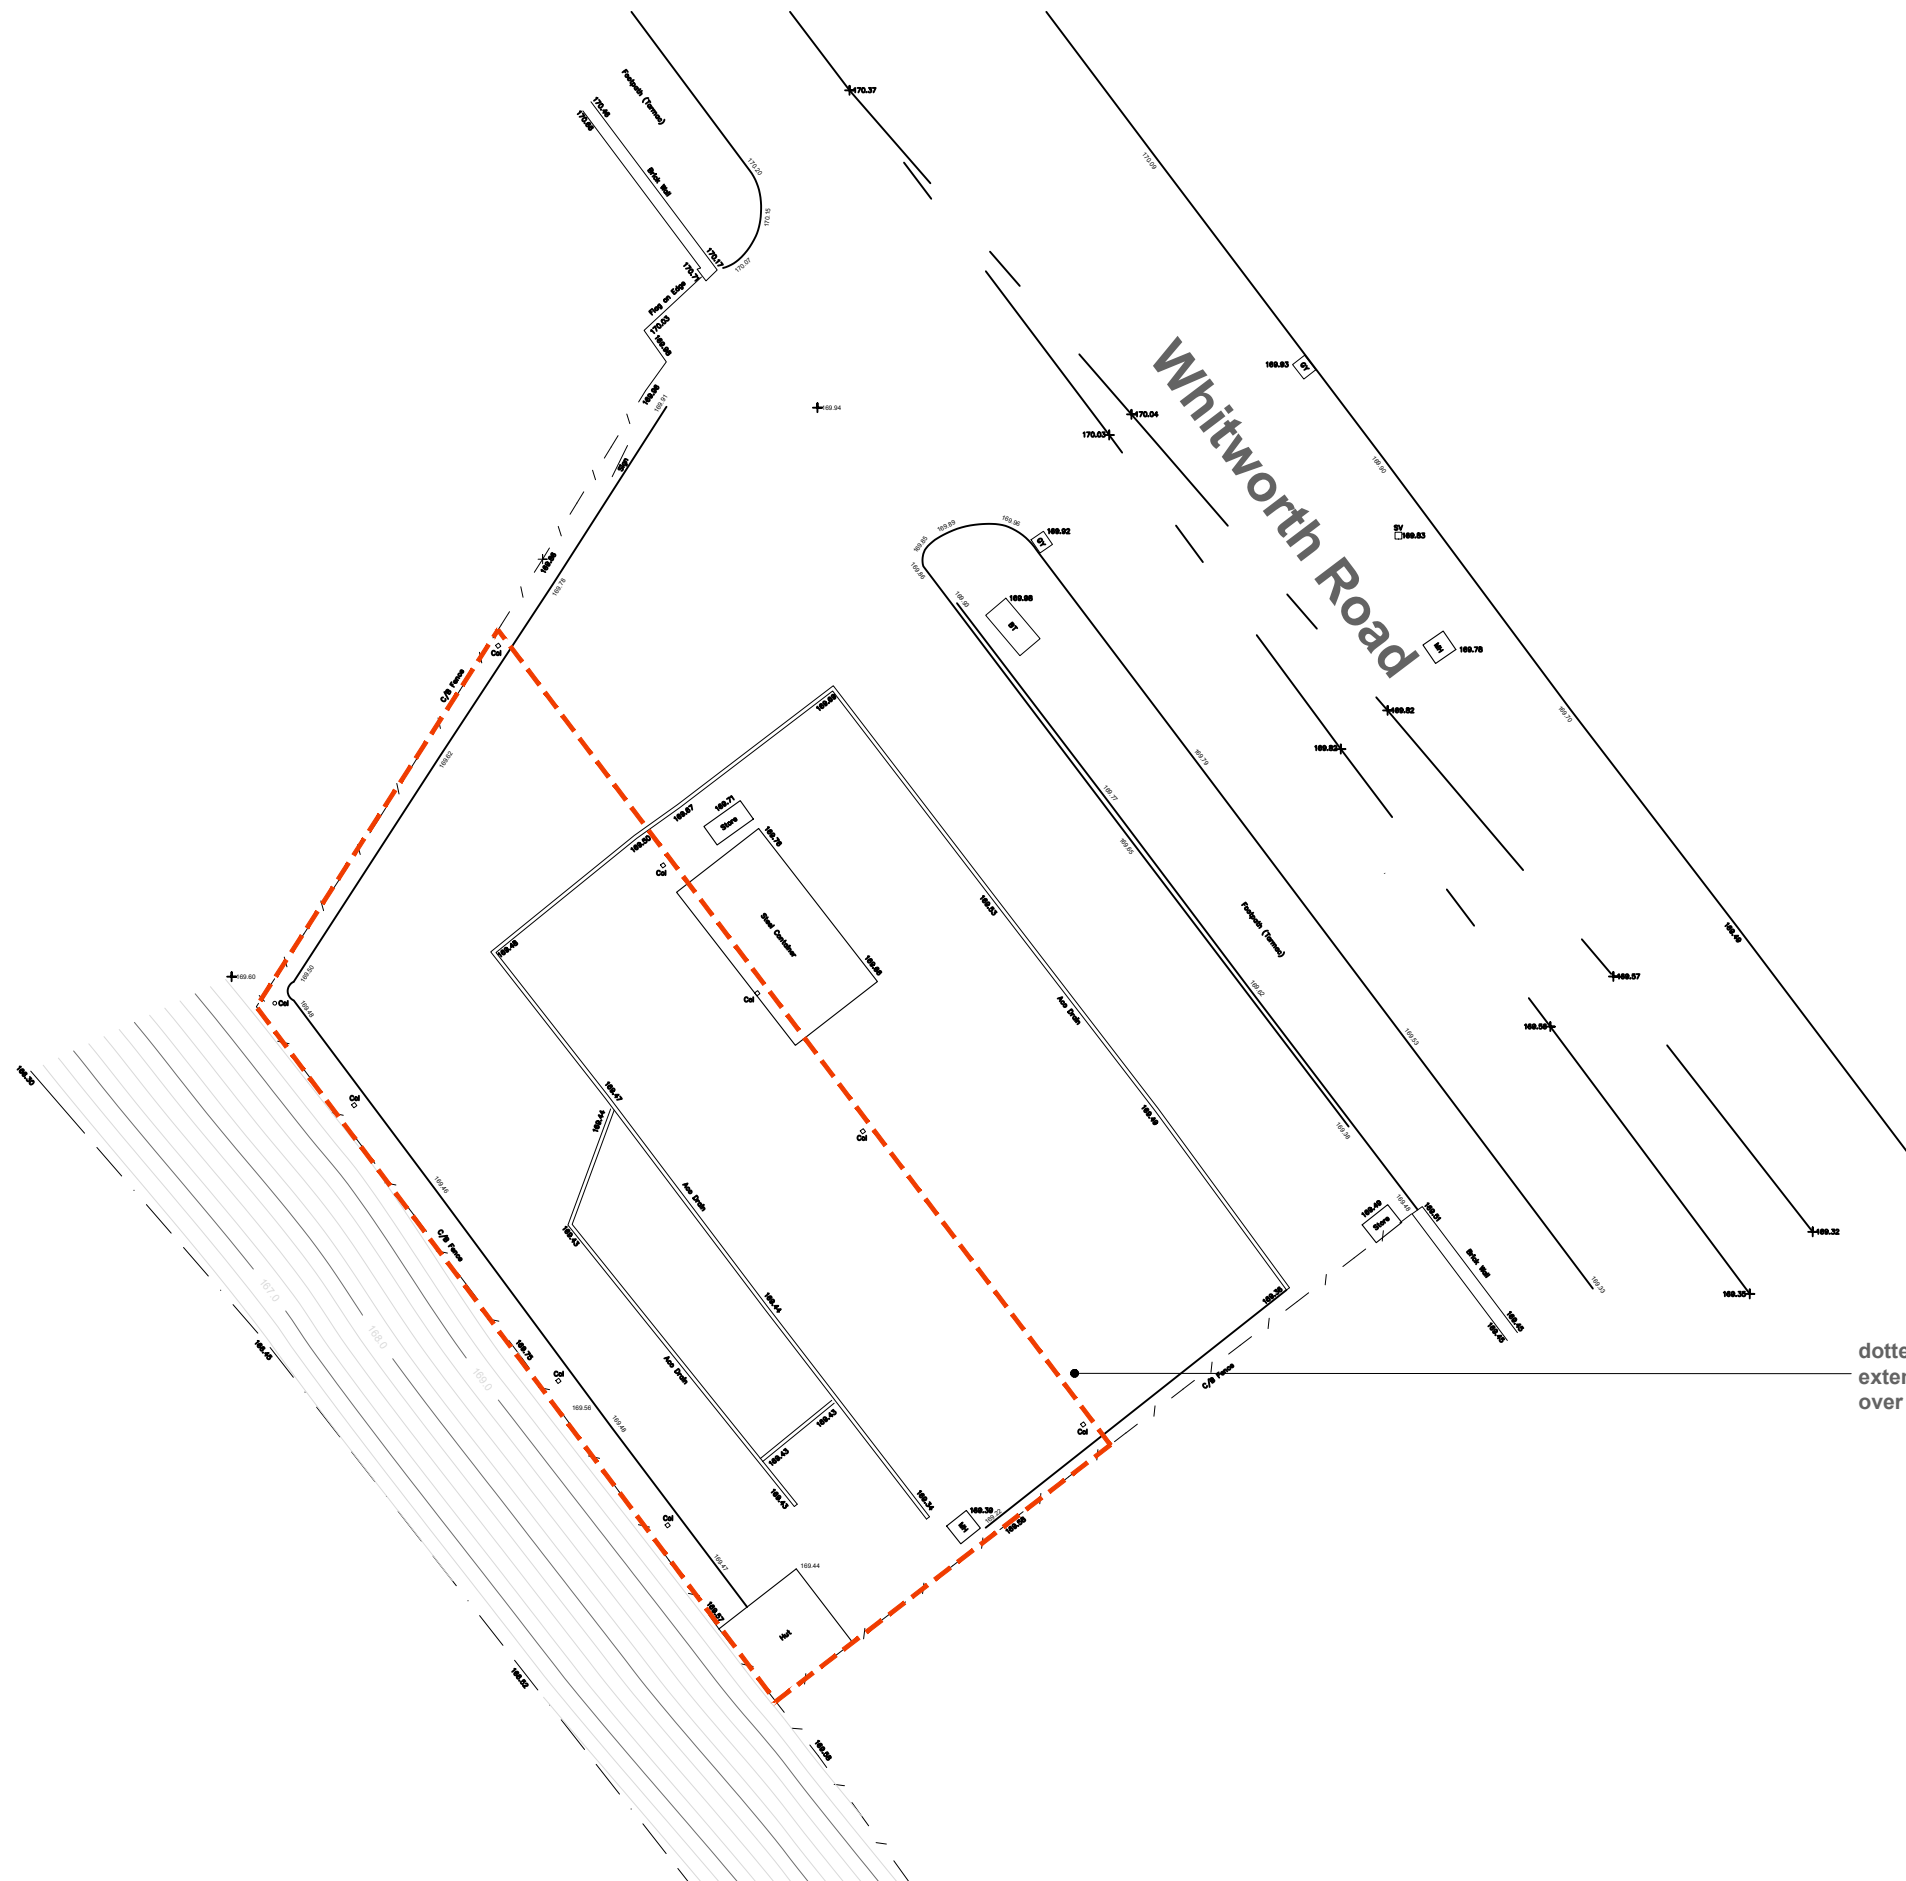


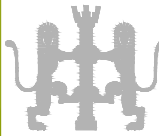

dotted red line indicates
extents of the canopy
over the car wash

Capitol Car Wash Existing Canopy Whitworth Road Rochdale	Current Site Plan	contract no	drawing no	revision	Revisions: A. Plan title changed.PDC June 2025	Blue Pit Mill Queensway Castleton Rochdale OL11 2PG +44 (0)1706 631347 info@cjpartnership.com www.cjpartnership.com	CJPARTNERSHIP ENVIRONMENTAL ARCHITECTS 
	work to figured dimensions	3694	01	A			
	© CJ Partnership owns the copyright of this design / drawing which must not be reproduced in whole or in part without the written permission of CJ Partnership	drawn by	date March 2025	scale @ A3 1:200			