
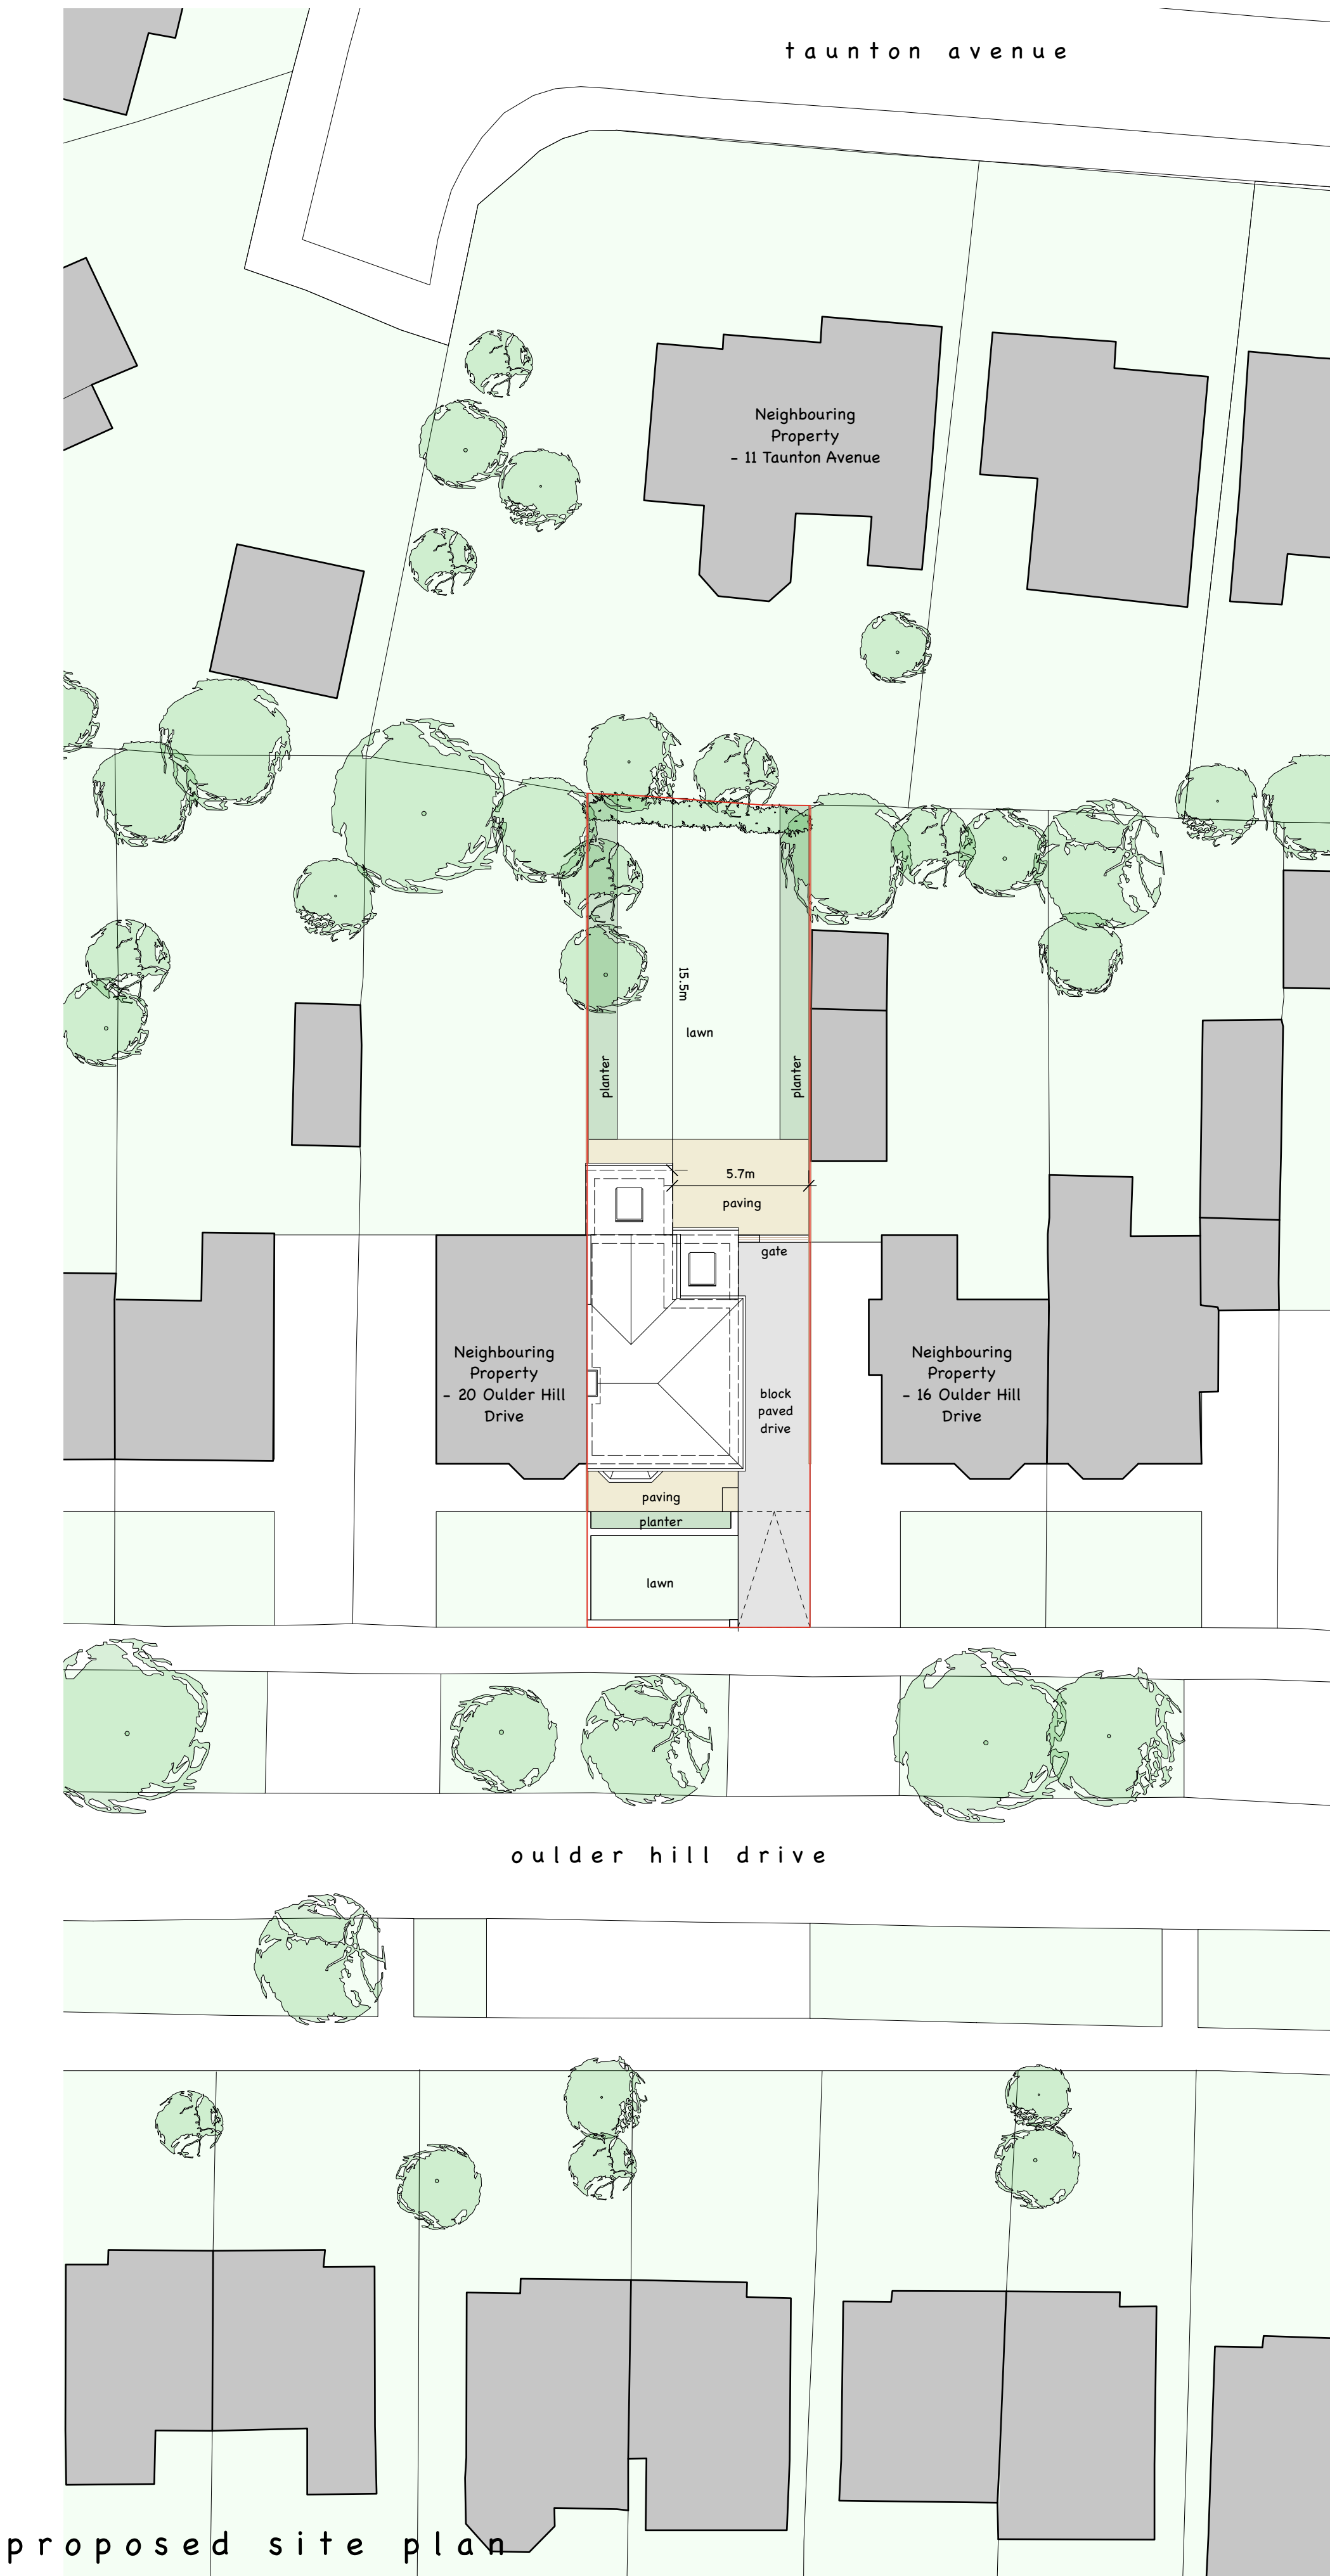


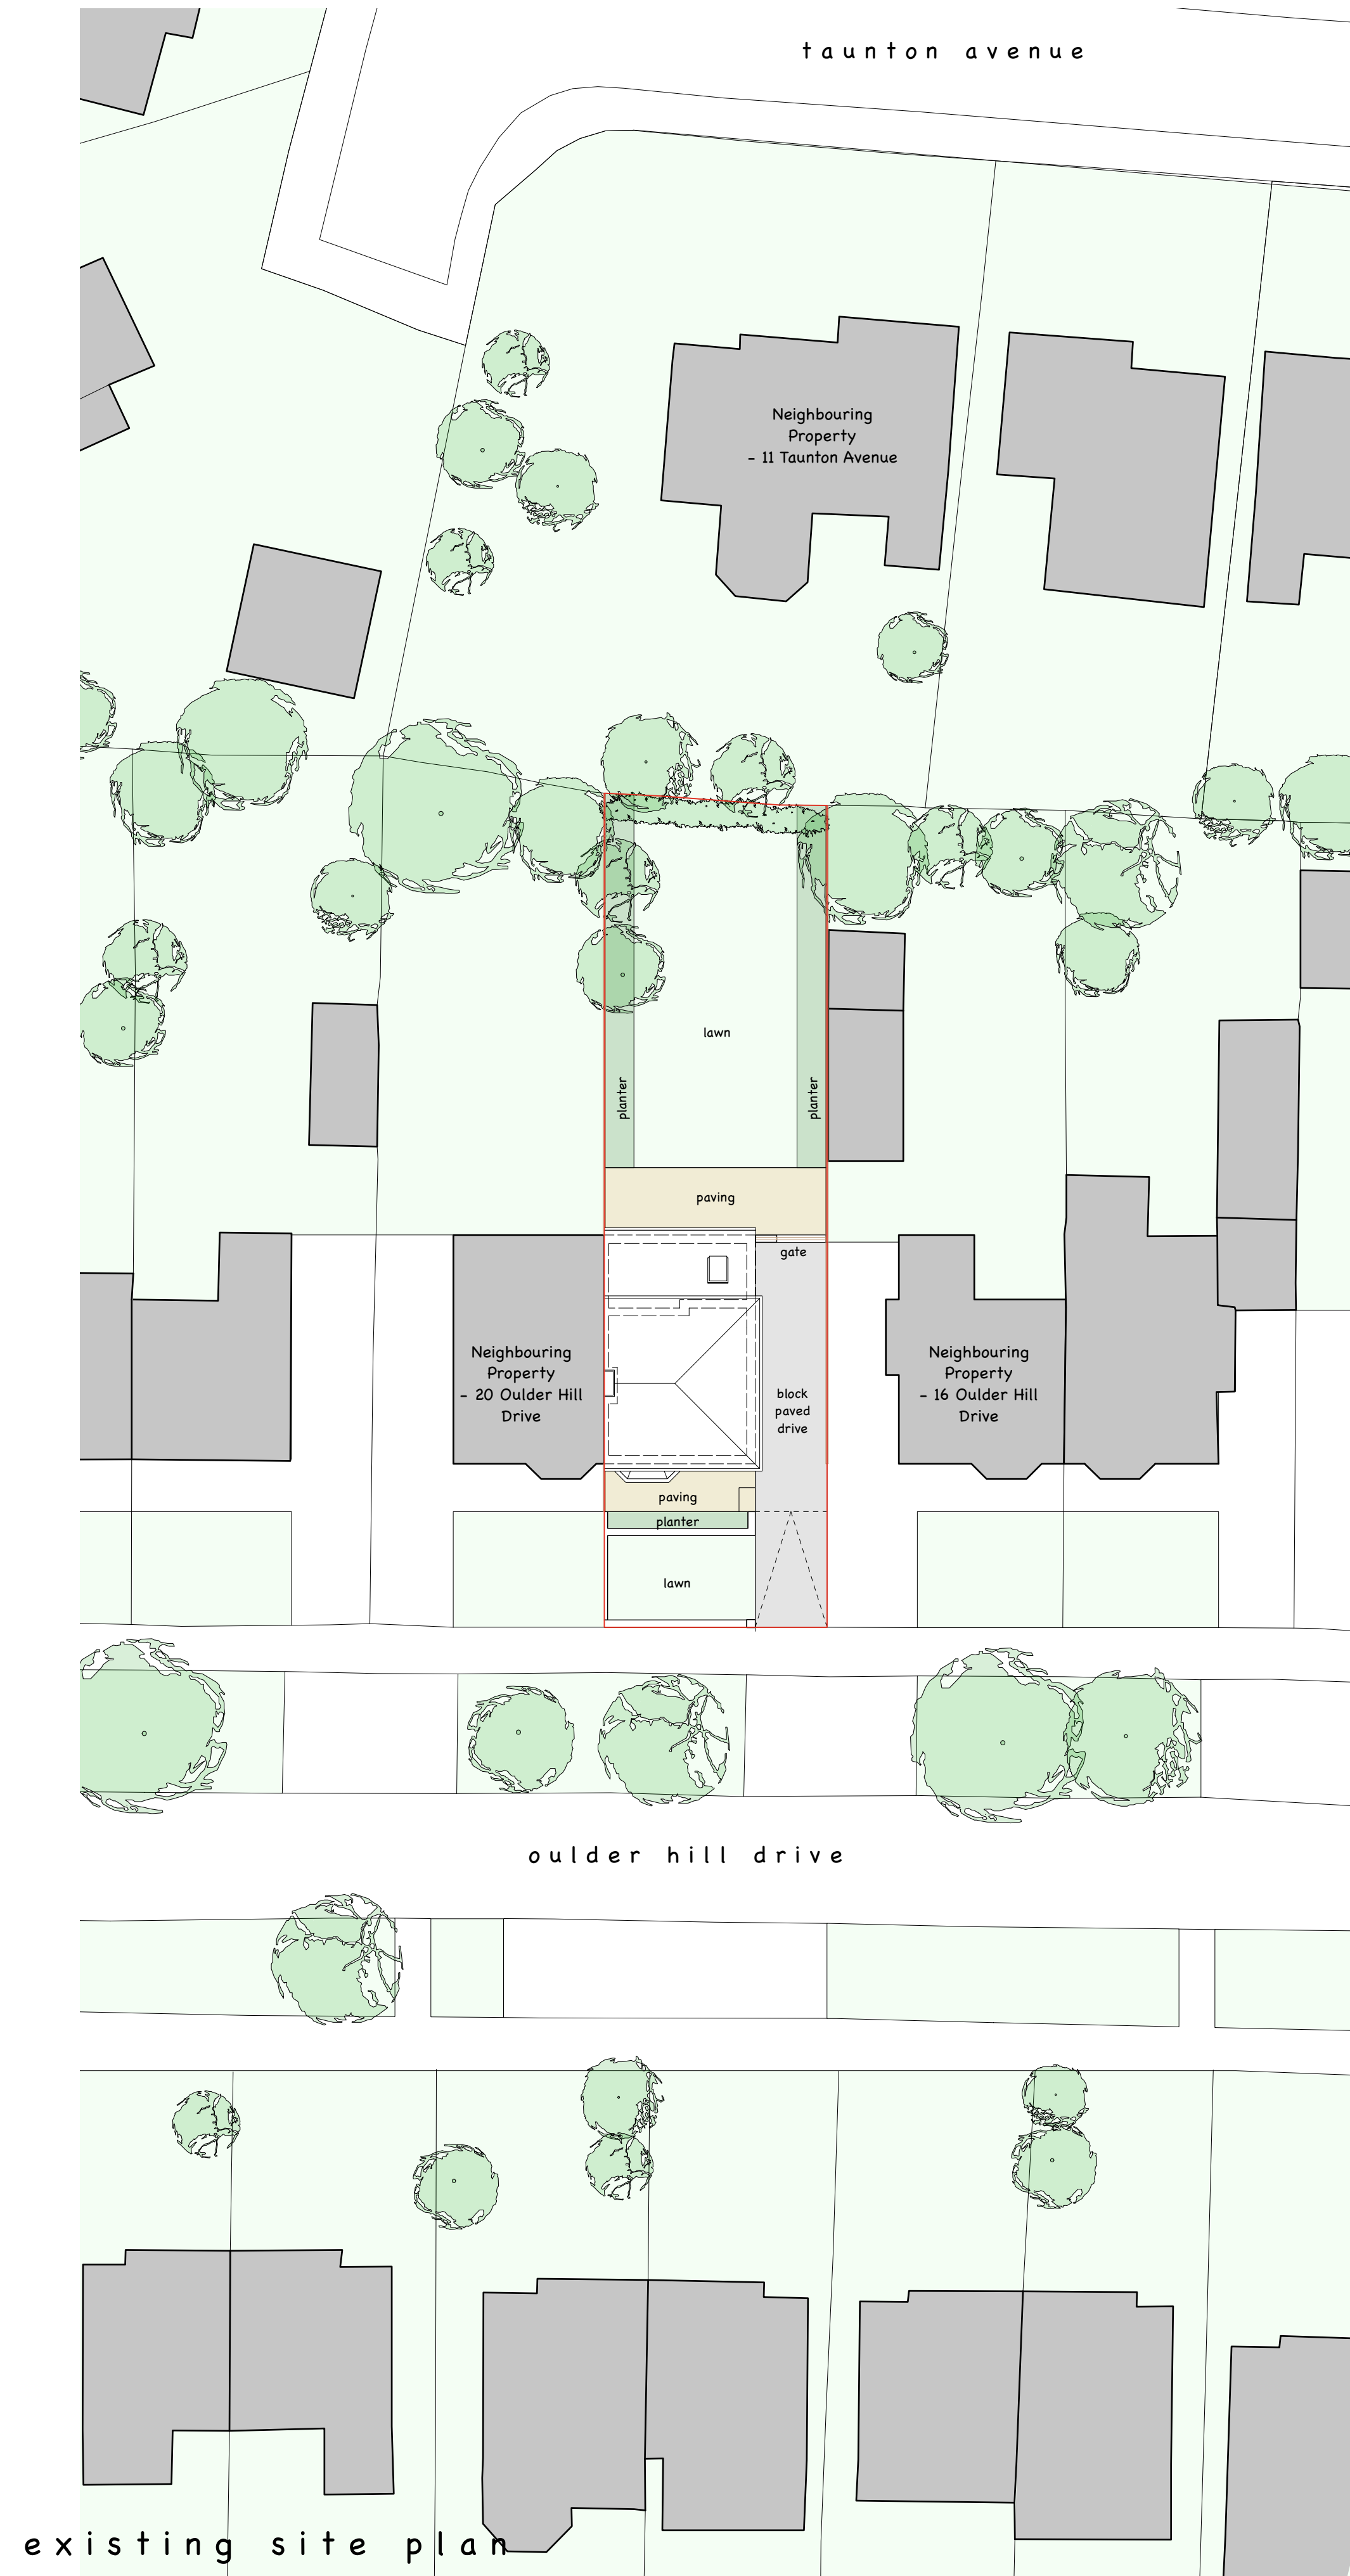

This drawing is subject to copyright and may not be reproduced in any form whatsoever without prior written consent of Daniel Bowe Architect.
This drawing is intended to be read in colour, if this text is not ORANGE the drawing must be reprinted.
Daniel Bowe Architect accepts no liability for use of this drawing by parties other than the party for whom it was prepared or for purposes other than those for which it was prepared.
As existing drawings based on information provided by others - no measured survey of the property has been undertaken by the architect. Daniel Bowe Architect to be notified of any discrepancies before proceeding.
DWG issues - when this drawing is issued in DWG format it is an uncontrolled version and is provided to enable the recipient to prepare its own documents/drawings for which it is solely responsible. It is based on background information current at the time of issue.
Use figured dimensions only. All dimensions to be checked on site.
This drawing should be printed and read at the original size, as stated in the title block below.
Daniel Bowe Architect accepts no liability for any alterations to, additions to or discrepancies arising out of changes which occur after it has been issued by Daniel Bowe Architect.
Daniel Bowe Architect accepts no responsibility for errors that occur as a result of reviewing this drawing at any other size.

- general notes
- Site/Block plans provided for planning purposes only (to illustrate the proposed development in additional context). Access only available to application site and areas within the public realm. The representation of other properties, roads, footpaths, boundaries and trees outside of the application site boundary are for general illustrative purposes. Locations cannot be guaranteed and exact positions may vary.
 - The proposed development involves limited alterations to the hard/soft landscaping on the site with the paved area to the rear garden extended to wrap around the proposed extension. The proposed paving will match the existing. Affected areas of existing paving will be carefully lifted and reused where possible.
 - The proposed development involves no alterations to boundary treatments which will remain as existing.
 - The existing side gate securing the rear garden will also remain as existing.

revision	date	note
A	03.04.2023	issued for planning
B	05.12.2025	revised extents - issued for planning

daniel bowe architect

5 Allerton Road Walton-le-Dale PR5 4QD
t. 07800 533519 e. dannybowe@hotmail.co.uk

project number	project
23.01	18 Oulder Hill Drive
drawing number	drawing title
PL.00	Existing/Proposed Site Plan

scale	1:200 @ A1
date	dec. 2025
status	planning
revision	B