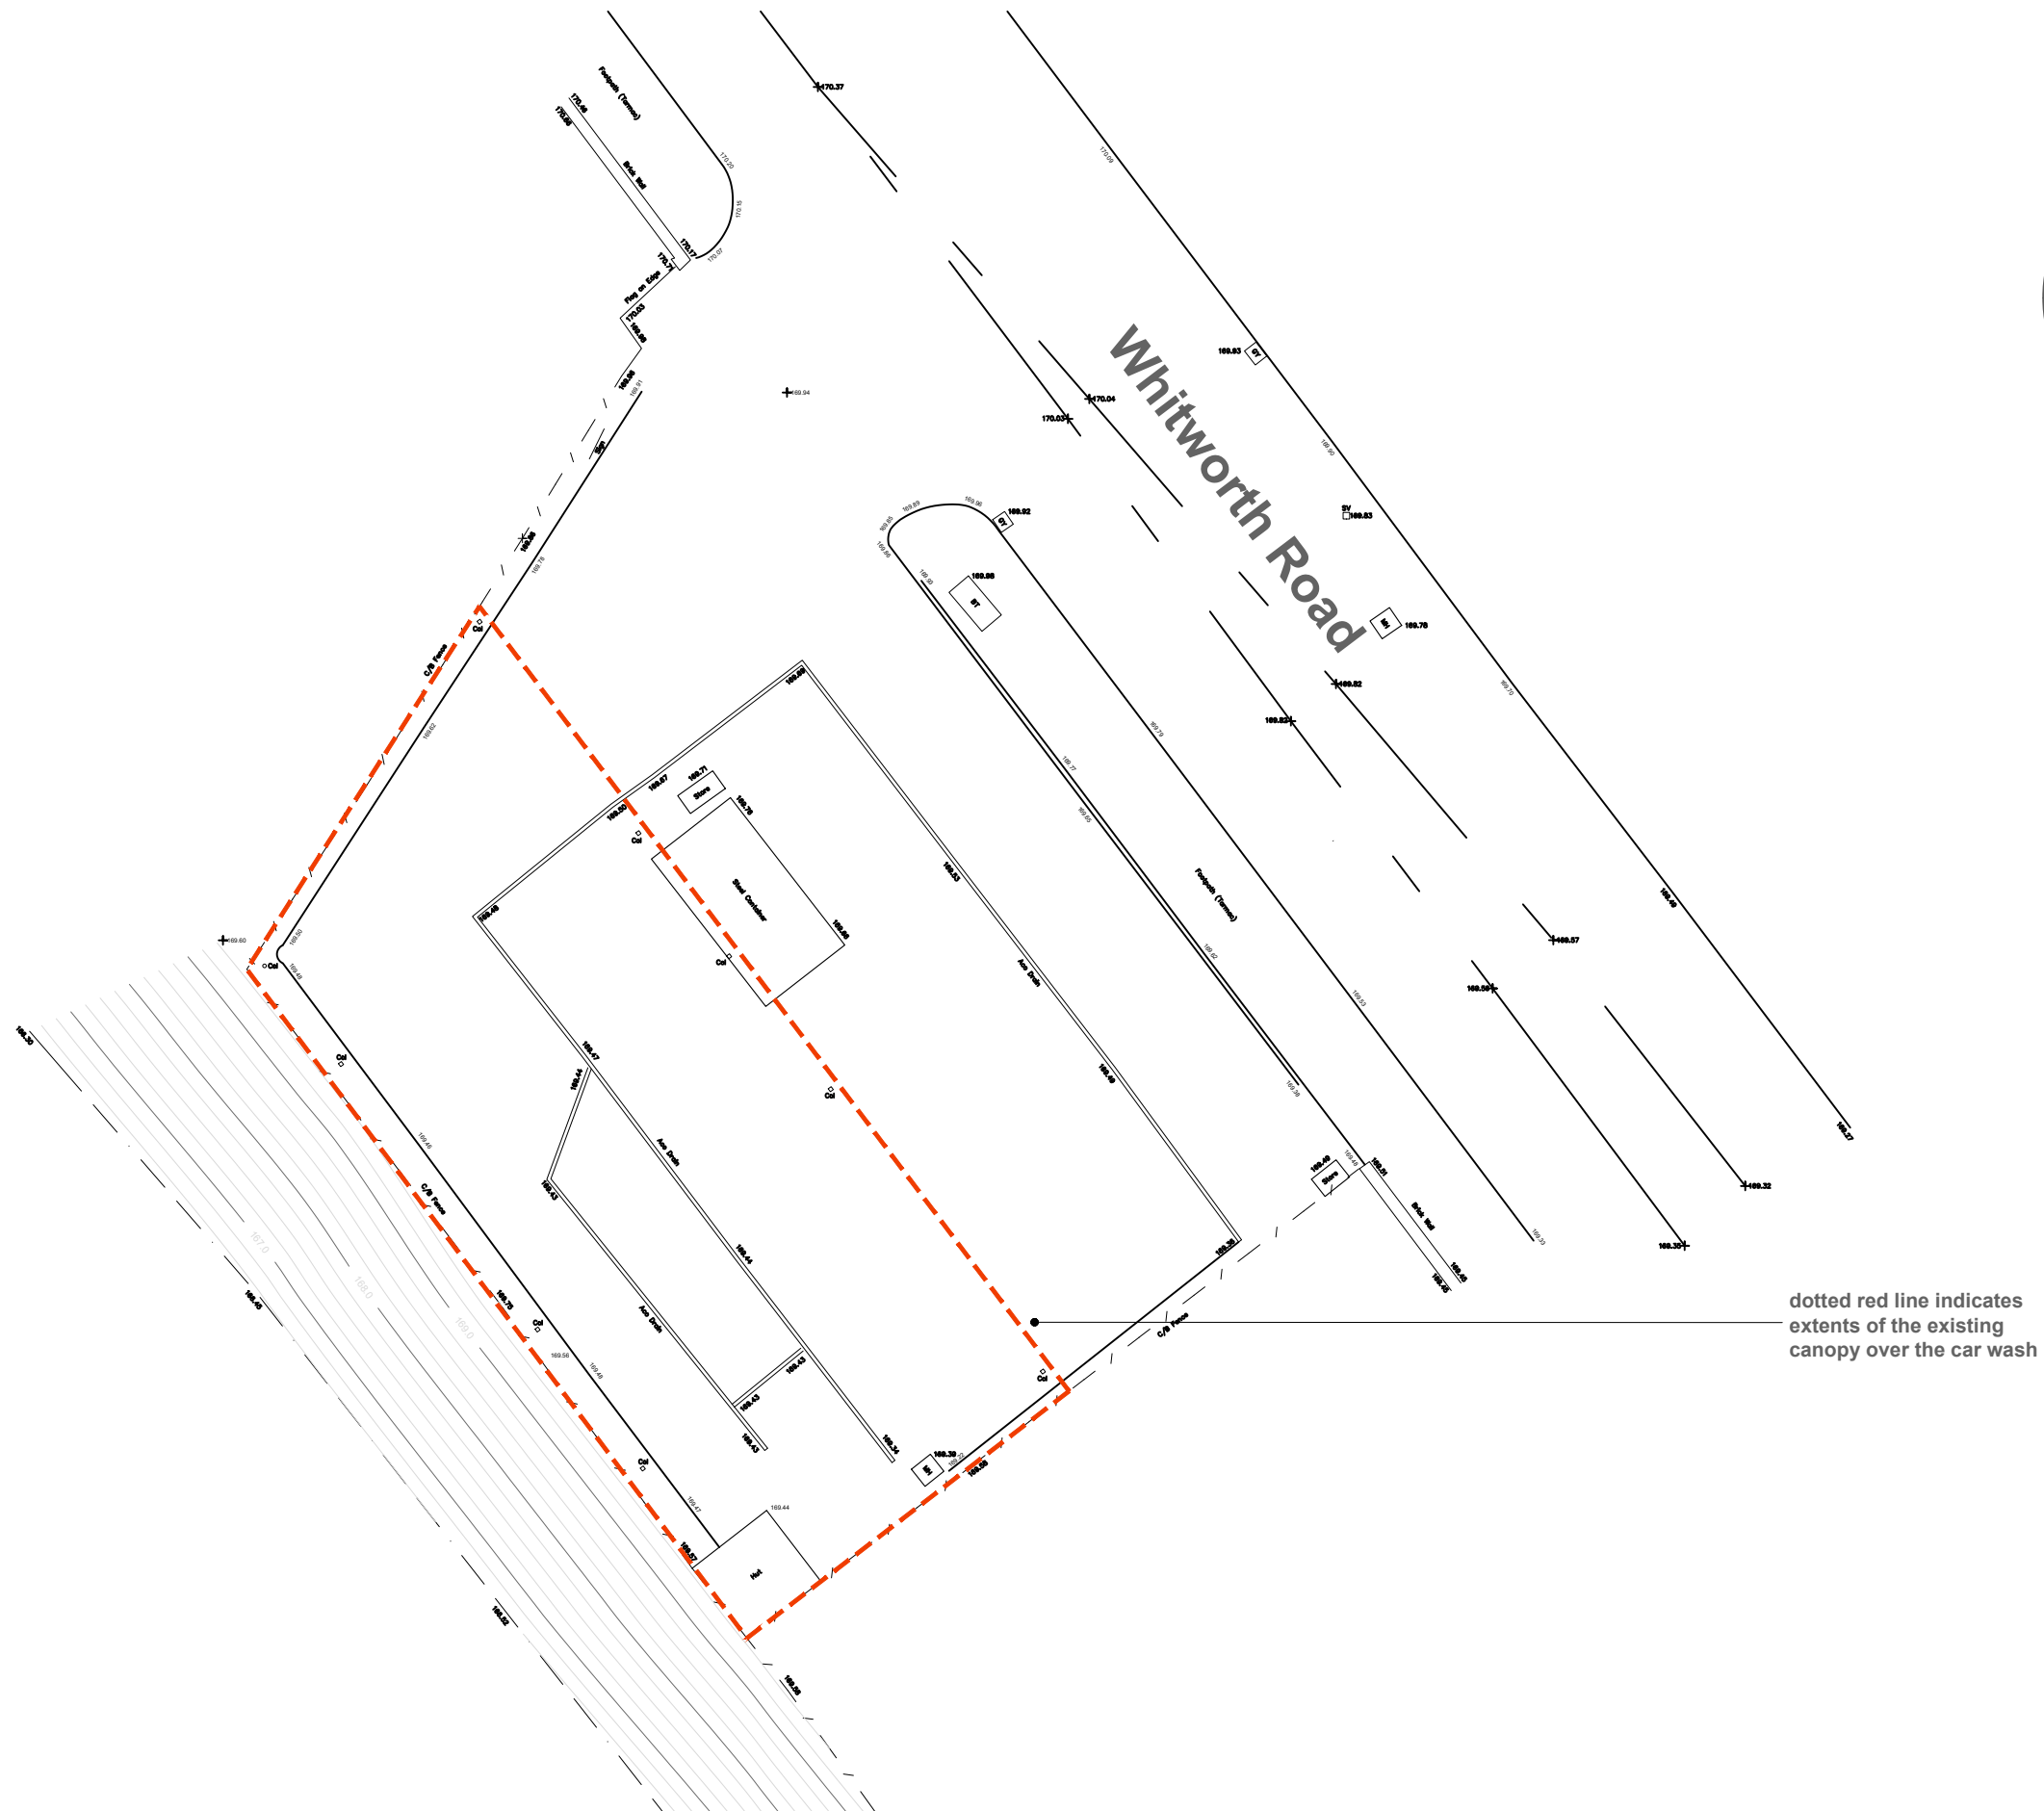


dotted red line indicates
extents of the existing
canopy over the car wash

Capitol Car Wash
Existing Canopy
Whitworth Road
Rochdale

Current Site Plan

work to figured dimensions

© CJ Partnership owns the copyright of this design /
drawing which must not be reproduced in whole or in
part without the written permission of CJ Partnership

contract no

3694 06

drawn by

drawing no

date

December 2025

revision

scale @ A3

1:200

Revisions:
A. Plan title changed.PDC.June 2025

Blue Pit Mill Queensway
Castleton Rochdale OL11 2PG

+44 (0)1706 631347

info@cjpartnership.com

www.cjpartnership.com

