


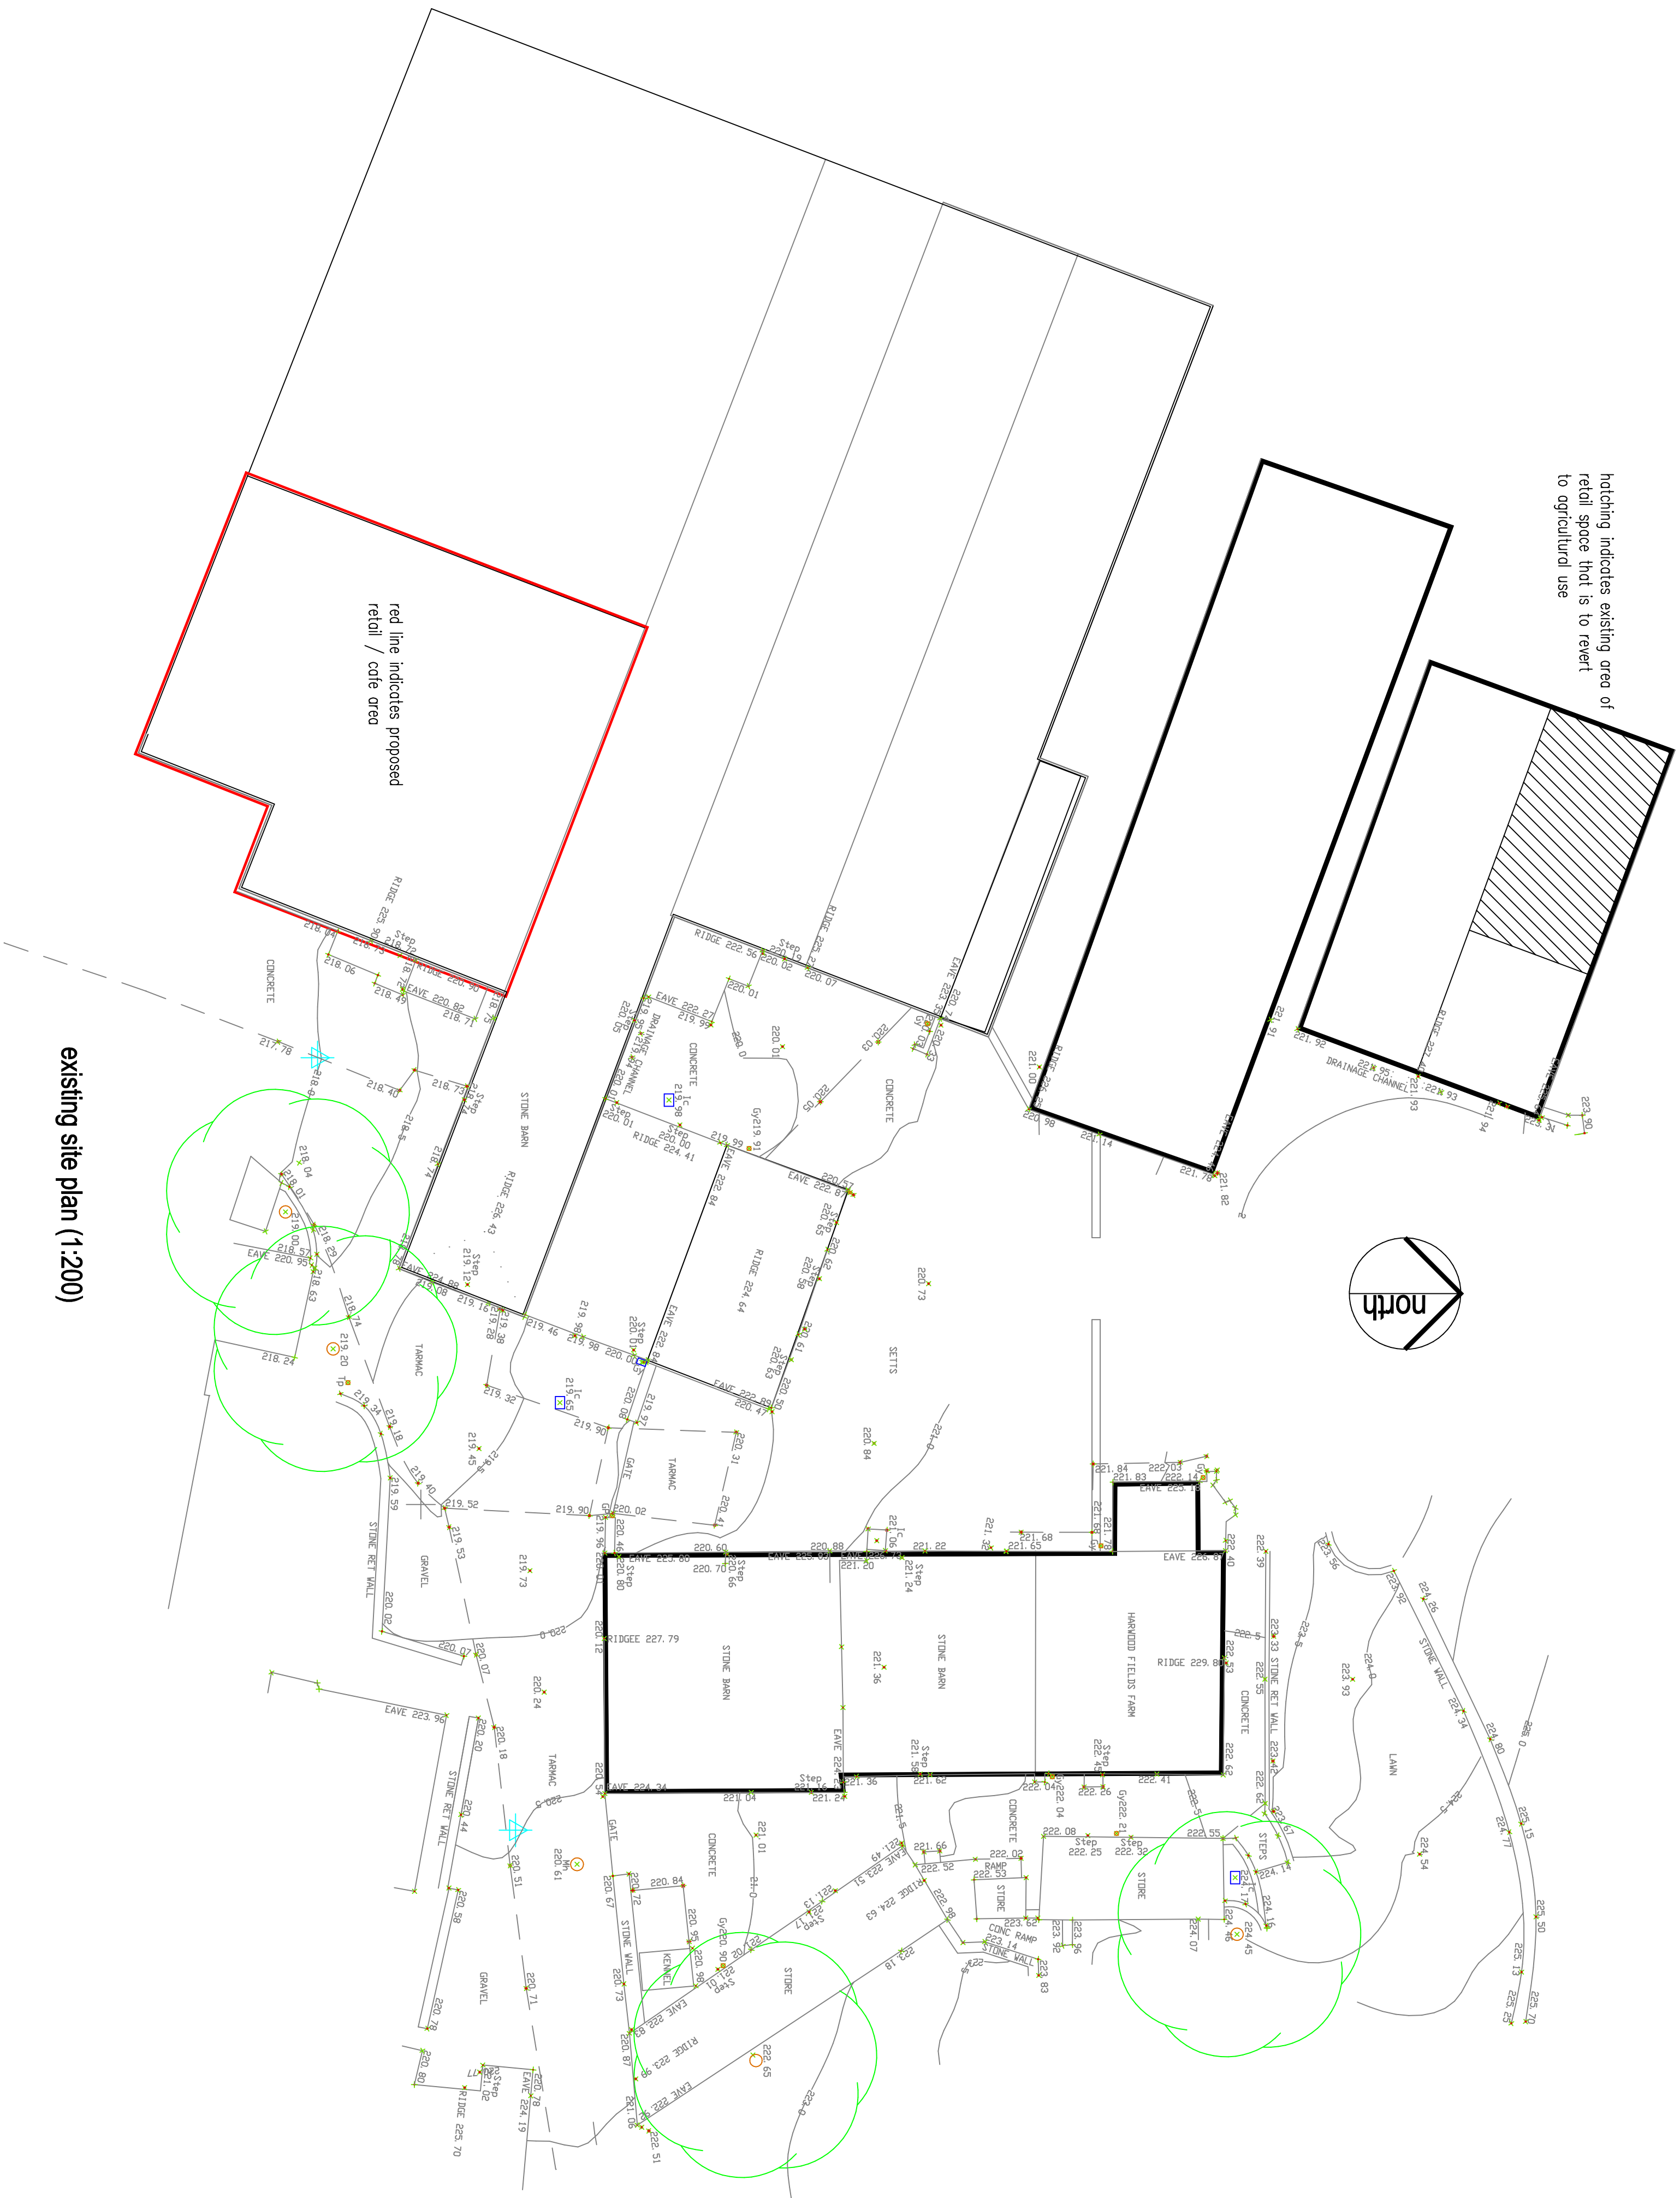


site plan

proposed change of use of agricultural store
to form retail sales area and cafe

Robinsons Equestrian Harwood Fields Farm Birtle

scale 1:200 @ A1

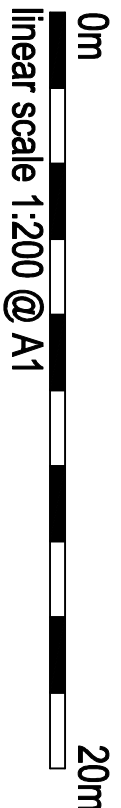

linear scale 1:200 @ A1

drawing number SR-24-09-23-A2