


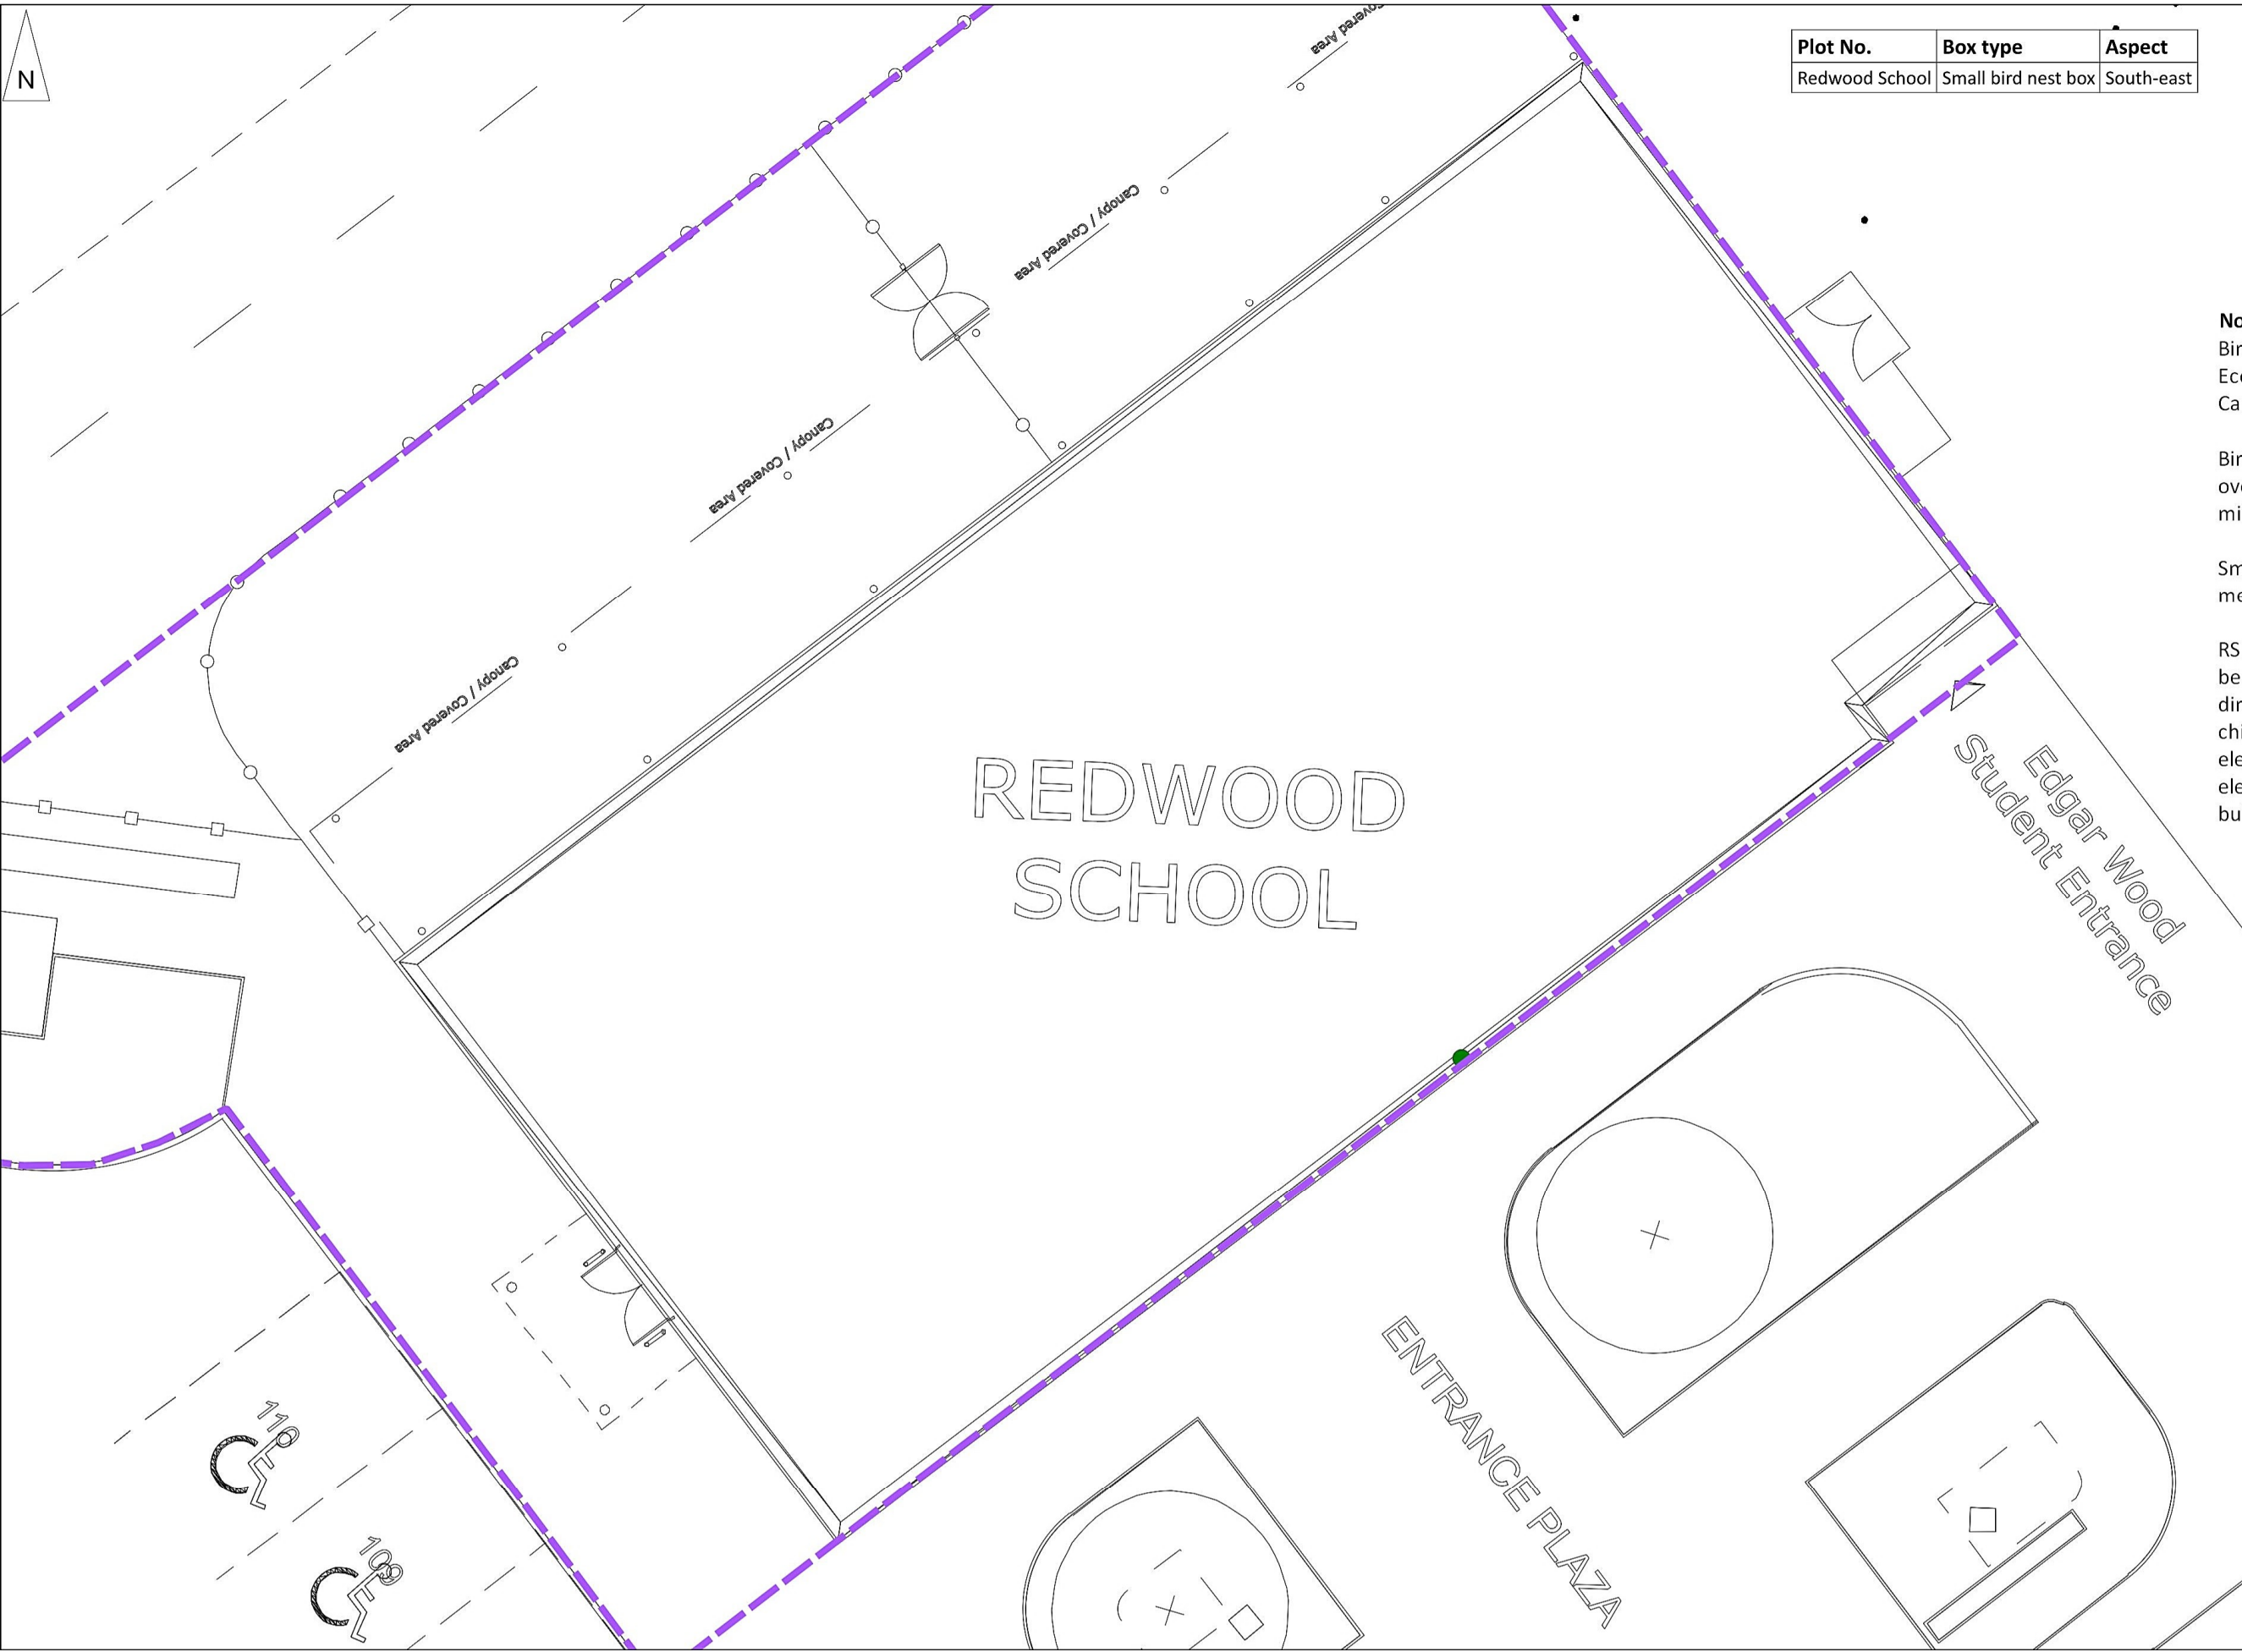

Plot No.	Box type	Aspect
Redwood School	Small bird nest box	South-east

Small Bird Boxes

Suitable products: Vivara Pro 28mm Seville
Woodstone box and Schwegler 1N deep nest box



Notes:

Bird boxes available from NHBS
Ecology (www.nhbs.com) and / or Wild
Care (www.wildcare.co.uk).

Bird box is to be positioned so it is not directly
over windows and doorways to avoid and
minimise nuisance via droppings.

Small bird boxes should be installed at least 2
metres above ground.

RSPB advice states that bird boxes should ideally
be sited facing north to east, to avoid exposure to
direct sunlight, which may cause overheating of
chicks in the nest. In this instance a south-eastern
elevation has been selected due to the other
elevations not being suitable and the existing
buildings providing shade to the area.

Key to Map Symbols

-  Site boundary
-  Small bird nest box
-  BS.25-077-P-03 - Redwood Hub
- Proposed Site Plan


Figure A:
Biodiversity Enhancements Plan

Project Name:
Redwood Hub, Edgar Wood Academy, Heywood
Old Road, Heywood OL10 2QN

Central Grid Ref: SD 85227 07387	Reference No. ERAP Ltd. 2025-318
--	--

Version & Date:
v1 (AS) 16/02/2026

Scale: 1:150 at A3

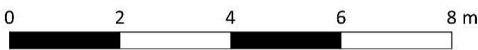

Z:\Current Jobs\2025\2025-318 Redwood Hub, Heywood\4. Maps template
130125\1. ERAP Map template - main 2025.aas