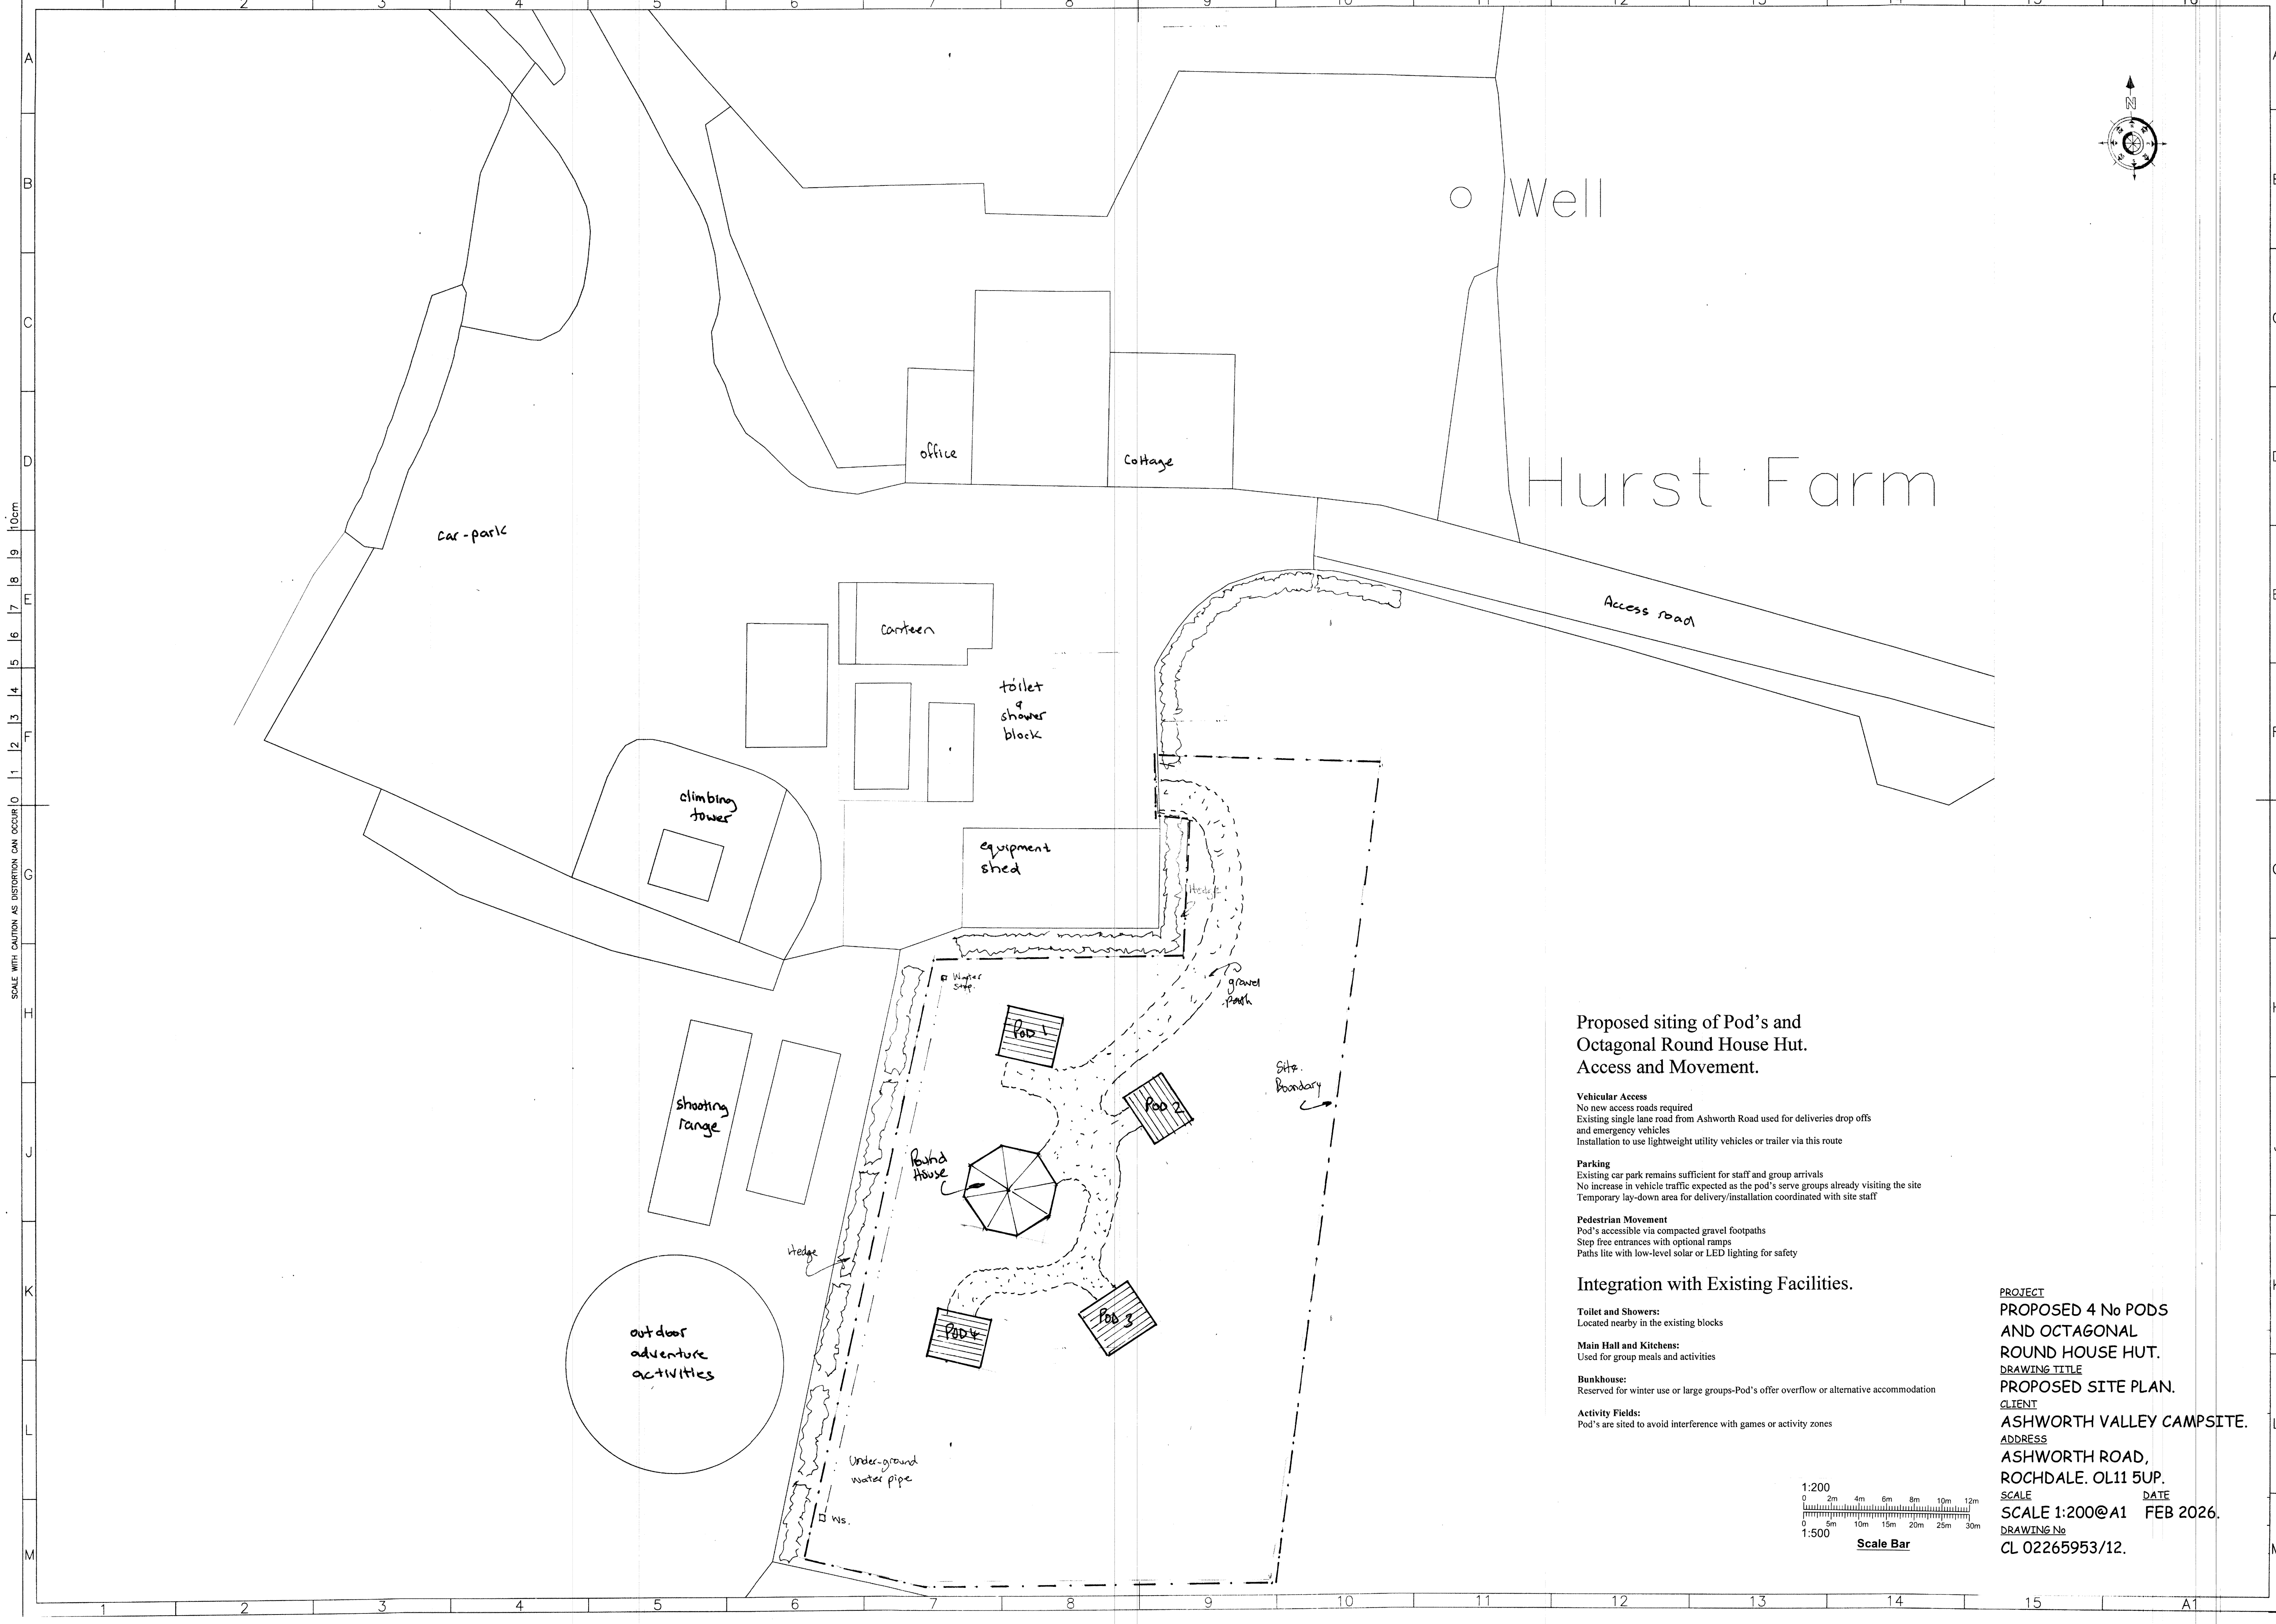


Proposed siting of Pod's and Octagonal Round House Hut. Access and Movement.

- Vehicular Access**
No new access roads required
Existing single lane road from Ashworth Road used for deliveries drop offs and emergency vehicles
Installation to use lightweight utility vehicles or trailer via this route
- Parking**
Existing car park remains sufficient for staff and group arrivals
No increase in vehicle traffic expected as the pod's serve groups already visiting the site
Temporary lay-down area for delivery/installation coordinated with site staff
- Pedestrian Movement**
Pod's accessible via compacted gravel footpaths
Step free entrances with optional ramps
Paths lit with low-level solar or LED lighting for safety

Integration with Existing Facilities.

- Toilet and Showers:**
Located nearby in the existing blocks
- Main Hall and Kitchens:**
Used for group meals and activities
- Bunkhouse:**
Reserved for winter use or large groups-Pod's offer overflow or alternative accommodation
- Activity Fields:**
Pod's are sited to avoid interference with games or activity zones

PROJECT
PROPOSED 4 No PODS AND OCTAGONAL ROUND HOUSE HUT.
DRAWING TITLE
PROPOSED SITE PLAN.
CLIENT
ASHWORTH VALLEY CAMPSITE.
ADDRESS
ASHWORTH ROAD, ROCHDALE. OL11 5UP.
SCALE
SCALE 1:200@A1
DATE
FEB 2026.
DRAWING No
CL 02265953/12.

