


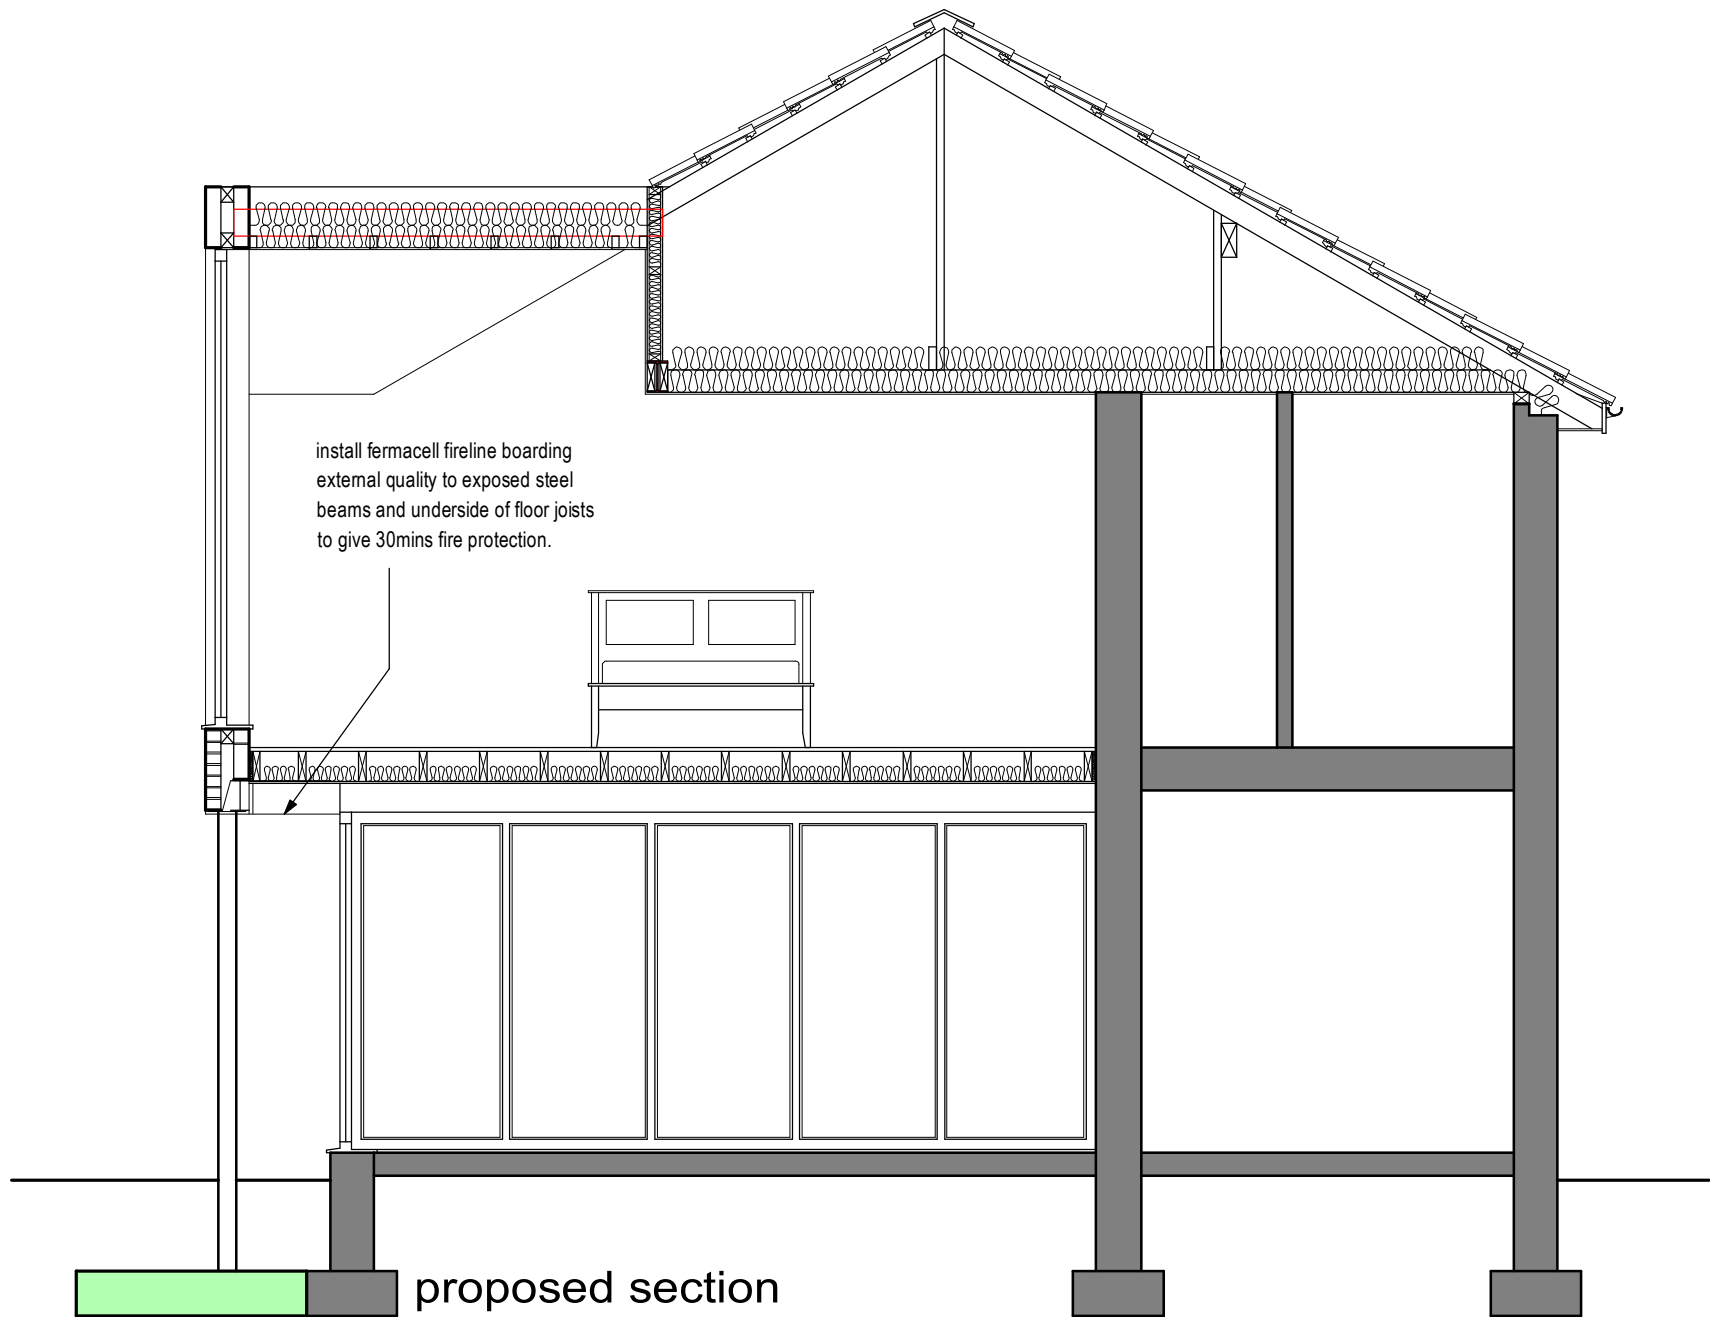

proposed section

Foundations:
Pad foundations to SE design taken down to firm bearing strata at min 900mm below ground level. Foundations to be taken down to invert of any drain within 1000mm of excavation.

Drainage:
New drains bridged where passing through footings. Drains passing under building to be encased in 150mm concrete. All new drainage to be 100mm diameter Polypropylene Underground or similar drainage system. Pipes laid to self cleansing fall on 150 bed pea shingle. New gullies to be roddable NB Drainage systems to be checked on site to determine - combined or separate systems - if separate ensure foul and surface water are connected to correct drainage system.

Any new gas boiler to be min 92% SEDBUK condensing wall mounted with balanced flue/stainless steel guard to outlet. Flues discharge in accordance with manufacturers instructions & to Building Regulations ADJ. Copy of the Building Regulations Compliance Certificate from your GAS SAFE installer to be provided. All new radiators to be provided with thermostatic valves.

External Walls:
smooth render finish to match the existing on 100mm concrete blockwork outer leaf 100mm cavity with 90mm Eco-Cavity Full Fill, 10mm cavity - 100mm light block inner leaf dry lined in 12.5mm plasterboard and skim on Drywall dabs. Stainless steel double triangle wall ties (min 59mm embedment) 750mm horizontal c/c & 450 vertical c/c staggered and doubled up at all window and door reveals. Cavities to be closed at all reveals and at eaves - using Thermabate insulated cavity closers.

Main Roof Construction:
Roof tiles to match existing on sw tanalised battens on Tyvek breather membrane on sw rafters and ceiling joists at 400mm c/c. 100 x 75 wall plates bedded on and strapped to blockwork @ 2000mm centres. 300mm Rockwool insulation laid in 2no layers between and across ceiling joists - pack eaves with insulation. Ceiling joists underdrawn 12.5mm plasterboard and skim. Vaulted section Fix 125mm Kingspan K7 insulation tight between rafters ensuring 25mm air space is maintained over insulation. Fix 42.5mm Kingspan Kooltherm insulation across rafters to eliminate cold bridging - 500 gauge visqueen vapour barrier over insulation - fix 12.5mm plasterboard with 3mm plaster skim. U Value to be 0.15W/m²K

Structural Steel:
All structural steel to be encased in a minimum 18mm gypsum plaster to give minimum half hour fire protection.

Heating:
Made of heating to extension as yet unknown if a new boiler to be fitted this is to have a Class A SEDBUK energy efficiency rating. NB All plumbing work to be carried out by GAS SAFE registered installer Hot water & heating systems to comply with Domestic Heating Compliance guide.

First Floor Construction:
22mm tongue and groove moisture resistant flooring grade chipboard or softwood floorboards to clients discretion on sw joists @ 400 centres to SE design 150mm Kingspan insulation between floor joists Provide 2No. Rows of herringbone strutting at third span of joists. Underdraw with fermacell fireline external quality boarding to give 30mins fire protection. Provide lateral restraint straps at 2m centres with associated noggins.

Lighting:
One third of the primary light fittings in the proposed extension (minimum one) to be of a type which will only receive high efficiency lamps.

Structural Steel:
All structural steel to be encased in a Fireline plasterboard to give minimum half hour fire protection.

Doors and Windows:
All new windows to be double glazed and have trickle vents not less than 8000mm². All windows joining a door or a glazed door or less than 800mm above floor to be in toughened glass to BS6206 or EN12150. New and replacement windows and roof lights fully draught proofed & double glazed in Optiwhite (outer pane) 16mm argon filled air space with aluminium spacer bar with an inner pane of low emissivity 'K' glass to give a 'U' value of 1.4w/m²K or window energy rating band C. Certificates of compliance to be provided to building control on completion. New windows to habitable rooms without alternative at least 1no opening light with a clear opening of 450 x 750mm. Top hung Windows to have assist arms and stays to keep up

Flashings:
Code 4 lead stepped and straight flashings with DPC cavity trays over at all abutments.

Ventilation: Unless otherwise stated, room ventilation will be provided by natural means. Windows to incorporate, opening lights at least equal to 1/20th floor area, along with controllable trickle vents with an equivalent area of 8,000mm². Where opening restrictors are to be provided the opening lights to be increased in size to 1/10th of the room floor area. Wet room areas to be afforded mechanical extract ventilation using the following extract rates:
Kitchen 30 Litres/sec (adjacent to the hob)
60 Litres/sec elsewhere
Utility Room 30 Litres/sec
Bathroom 15 Litres/sec
Sanitary accommodation 6 Litres/sec.
In addition, controllable trickle vents with equivalent area of area of 4,000mm². All extracts to open air. Extractor to have min 15 mins over run and to be connected to light switch.

Self-contained mains powered smoke detectors (rechargeable battery backed up) in accordance with BS5839-6: 2004 - Grade D - category LD3 standard to be provided to each level as indicated by 'SD' on floor plans. All alarms to be interlinked and wired to separate sub circuit on mains distribution board. Smoke alarms to be situated within 3.0m of bedroom doors and 7.5m of all other habitable rooms. NOTE - all smoke detectors are to be positioned so that they can be reached for maintenance and testing i.e. not over stairs etc.

APPROVED DOCUMENT L1 (2005)
From the 1st April 2005. All new and replacement natural gas and LPG boilers are required to have a minimum SEDBUK (Seasonal Efficiency of Domestic Boilers in the UK) rating of 86%. From the 1st April 2005 Oil fired boilers must have a minimum SEDBUK rating of 86%. Exceptional Circumstances permitting the installation of a Non-Condensing boiler. The installer must complete an 'Assessment form' using the procedure described in the document 'Guide to the Condensing Boiler Installation Procedure for dwellings' (ODPM 2005)
The declaration should be retained by the householder as it may be needed when the property is offered for sale. All electrical work required to meet the requirements of Part P (electrical safety) will be designed, installed, inspected and tested by a person competent to do so. Prior to completion the Local Authority must be satisfied by either:- An electrical installation certificate issued under a Competent Person Scheme has been issued; or Appropriate certificates and forms defined in BS 7671 (as amended) have been submitted that confirm the work has been inspected and tested by a competent person. A competent person will have a sound knowledge and experience relevant to the nature of the work undertaken and to technical standards set down in BS 7671, be fully versed in the inspection and testing procedures contained in the regulations and employ adequate testing equipment.

If the property is in a mining area, please confirm this will not affect the build.

If the existing house has any form of gas barrier then a gas barrier and ventilation must be provided for the proposed extension.

Part G: - Cold & Hot Water Supply
Provide safe, wholesome cold water to kitchen taps and drinking water outlets.
Cold water systems must be protected from contamination and freezing. storage tanks require secure lids.
Supply of hot water to baths, basins, showers, and sinks is required.
Hot water storage must prevent corrosion, heat loss, and Legionella growth (store at 60°C minimum).
Temperature controls (e.g. mixing valves) are needed to avoid scalding at usage points.
Install all systems to good practice standards, ensuring accessibility for operation and maintenance.
Test thoroughly for leaks and correct functioning before use.

Any sewer running under the extension will require surveying to check depth and size of pipe, please see attached matrix on whether formal application for build over is required to UU.

Lintels over openings type to be suitable for loading configuration & span, install d.p.c. cavity tray over with stop ends & weepholes at max 900mm c/c. Min 2 per cavity tray. All to be encased in plasterboard to give half hour fire protection.

Any replacement windows to be no worse in terms of guarding - Part K and means of escape - Part B.

Any gas heating works to be carried out by Gas Safe Registered Engineer.

If the ground is suitable, a soakaway for the rainwater drainage must be used. It must be minimum of 5m from any building. If the ground isn't suitable for a soakaway, please note that foul and surface water drainage provisions will need to be kept separate

Carbon monoxide monitor required for all boiler and fires installations

NOTE:
Electrical certificate to be provided upon completion

All new lighting to be low energy (75 lumens-circuit watt). Details of proposed heating to be forwarded when available.

Hot water supplied from existing supply

This drawing has been prepared for the sole purpose of obtaining Planning Permission and Building Regulation Approval ONLY. All structural calculations are to be checked by structural engineer prior to construction.

All dimensions & details are to be checked on site prior to construction, any discrepancies reported to ExtensionsNW prior to any work undertaken. Any work undertaken prior to full planning & building regulation approval is at the builders own risk. ExtensionsNW will not be held responsible for any problems arising.

This drawing is the copyright of ExtensionsNW and any reproduction in whole or part is strictly forbidden. Printed on 09/03/2025. ExtensionsNW reserve the right to modify and make necessary alterations dependent on site conditions.

D		
C		
B		
A		
DATE		

SCALE 1:50 DATE Feb 2026

DRAWN JDJ P.P. B.R.

CUSTOMER Mr & Mrs Clegg

PROJECT First floor extension


LOCATION 132 Furbarn Lane, Norden OL11 5RA

LOCAL AUTHORITY

Extensions
NW

3 Cribden Street, Rawtenstall, Rossendale, BB4 8BZ
Main: 0784848485
Web: www.extensionsnw.co.uk E-mail: joe@extensionsnw.co.uk

JOB No. 3681 - 03 REV.

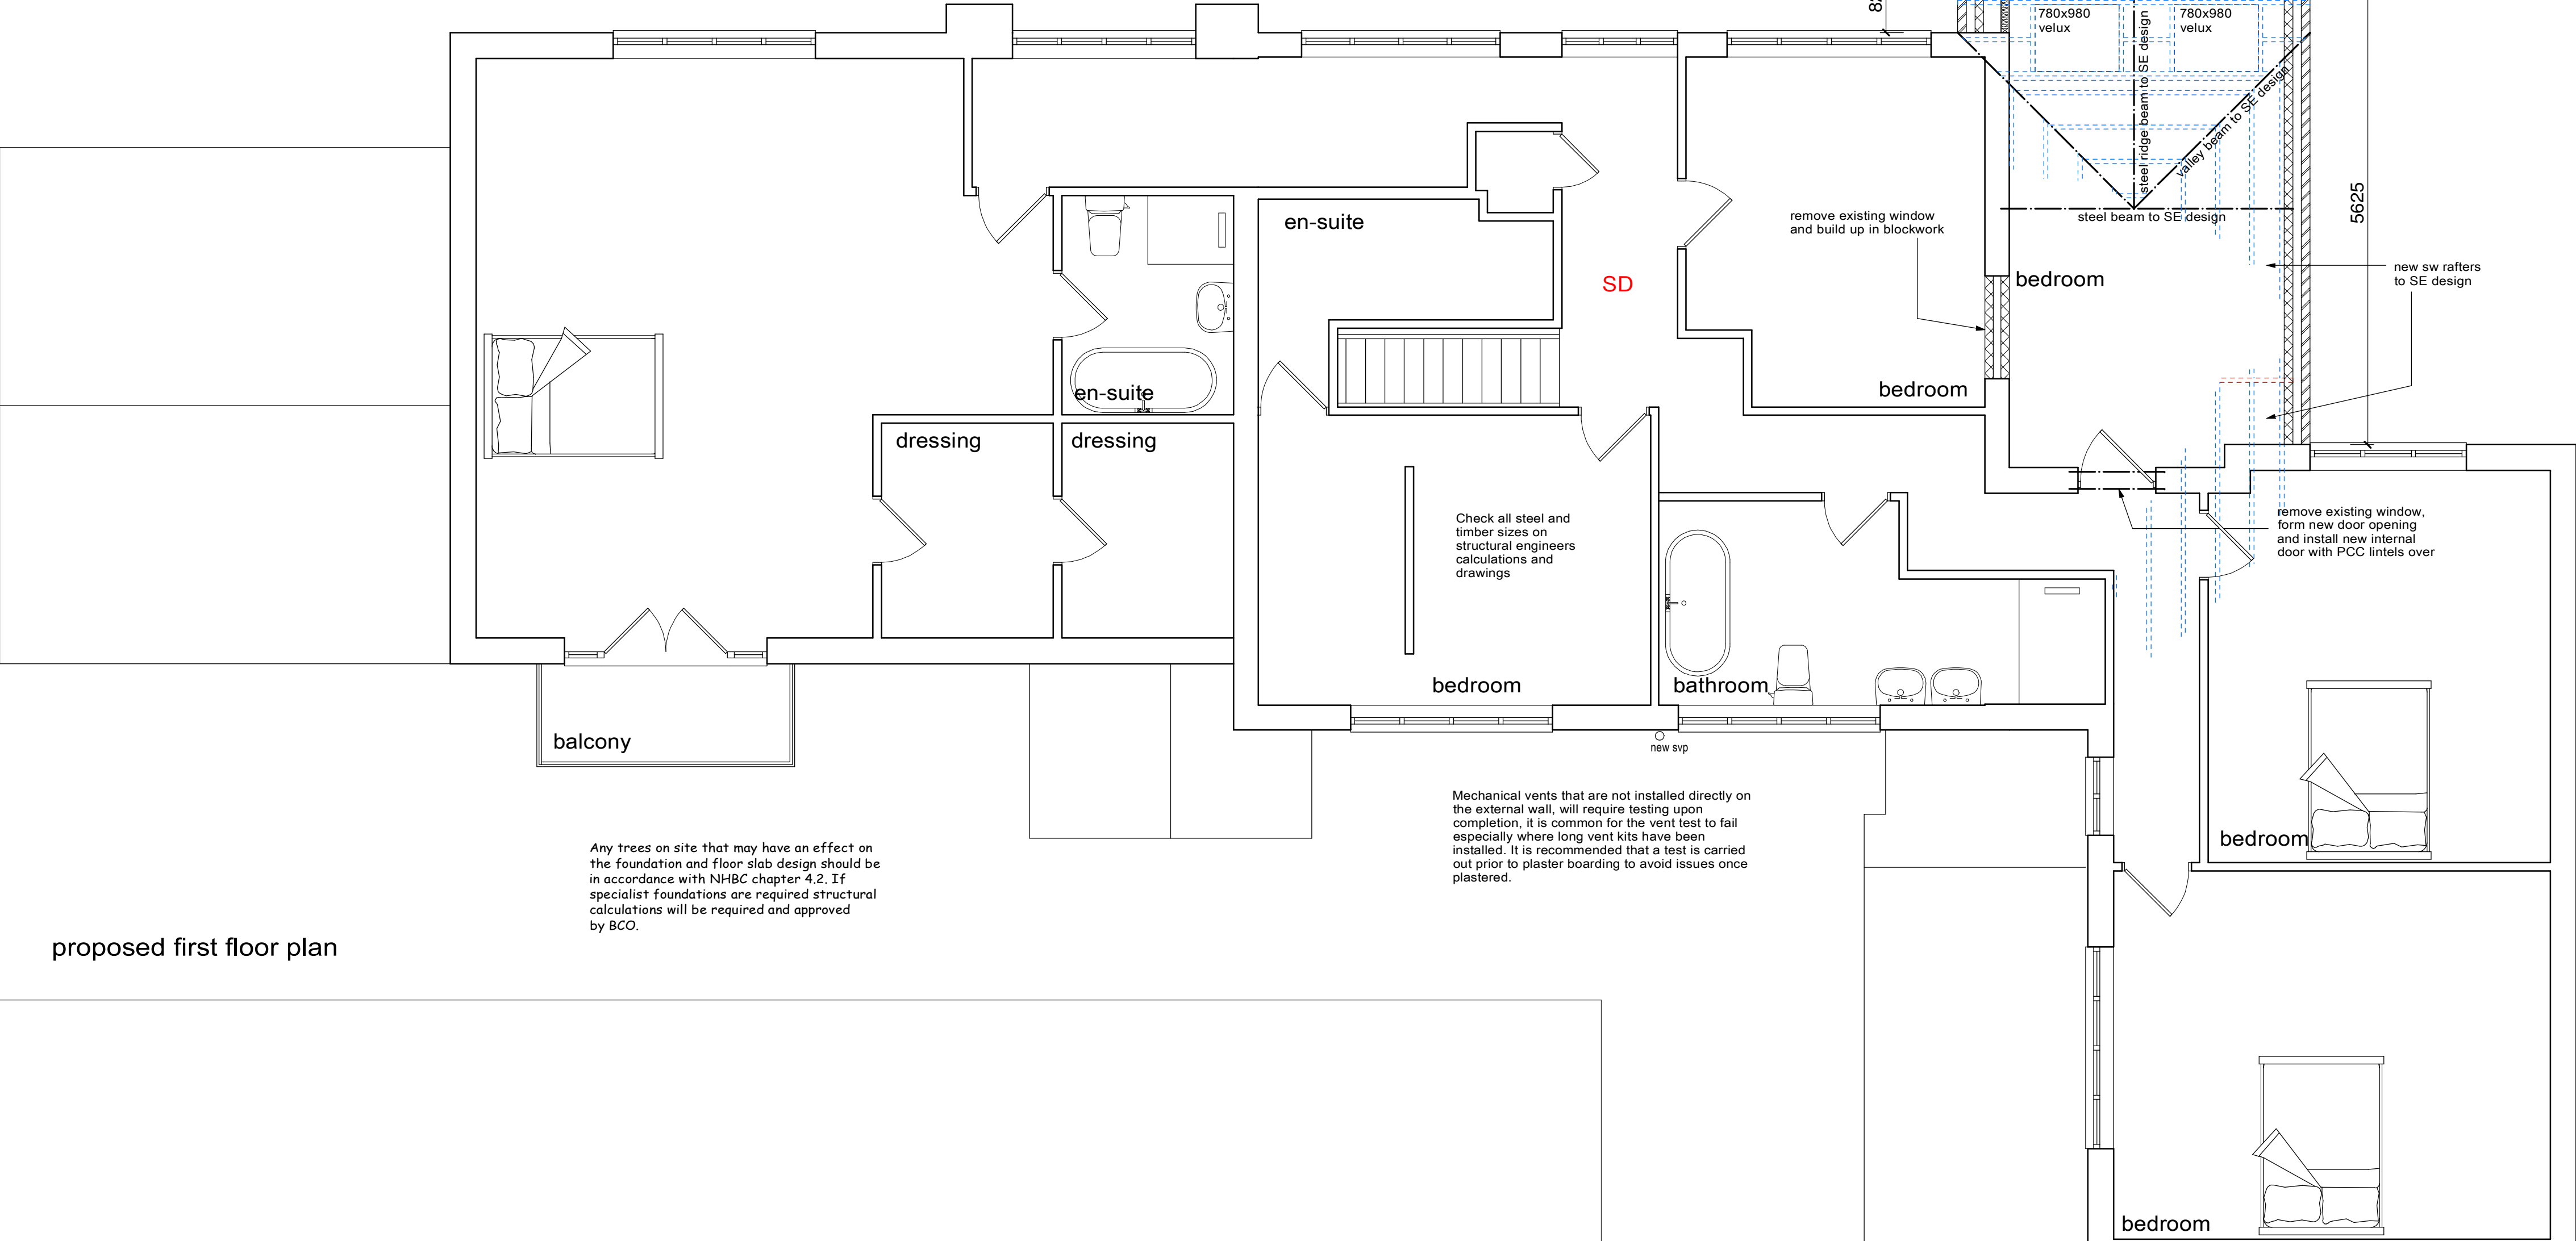

proposed first floor plan

Provide cavity tray and weepholes above openings and airbricks. Ensure airbricks are continuous and the rear steps do not cover.

ALL STEELWORK TO BE READ IN CONJUNCTION WITH SE CALCULATIONS

Investigate exg drainage system and determine if separate or combined. New connections to be made to the appropriate drainage systems where separate i.e. foul to foul, sw to sw.

Carbon monoxide monitor required for all boiler and fires installations