


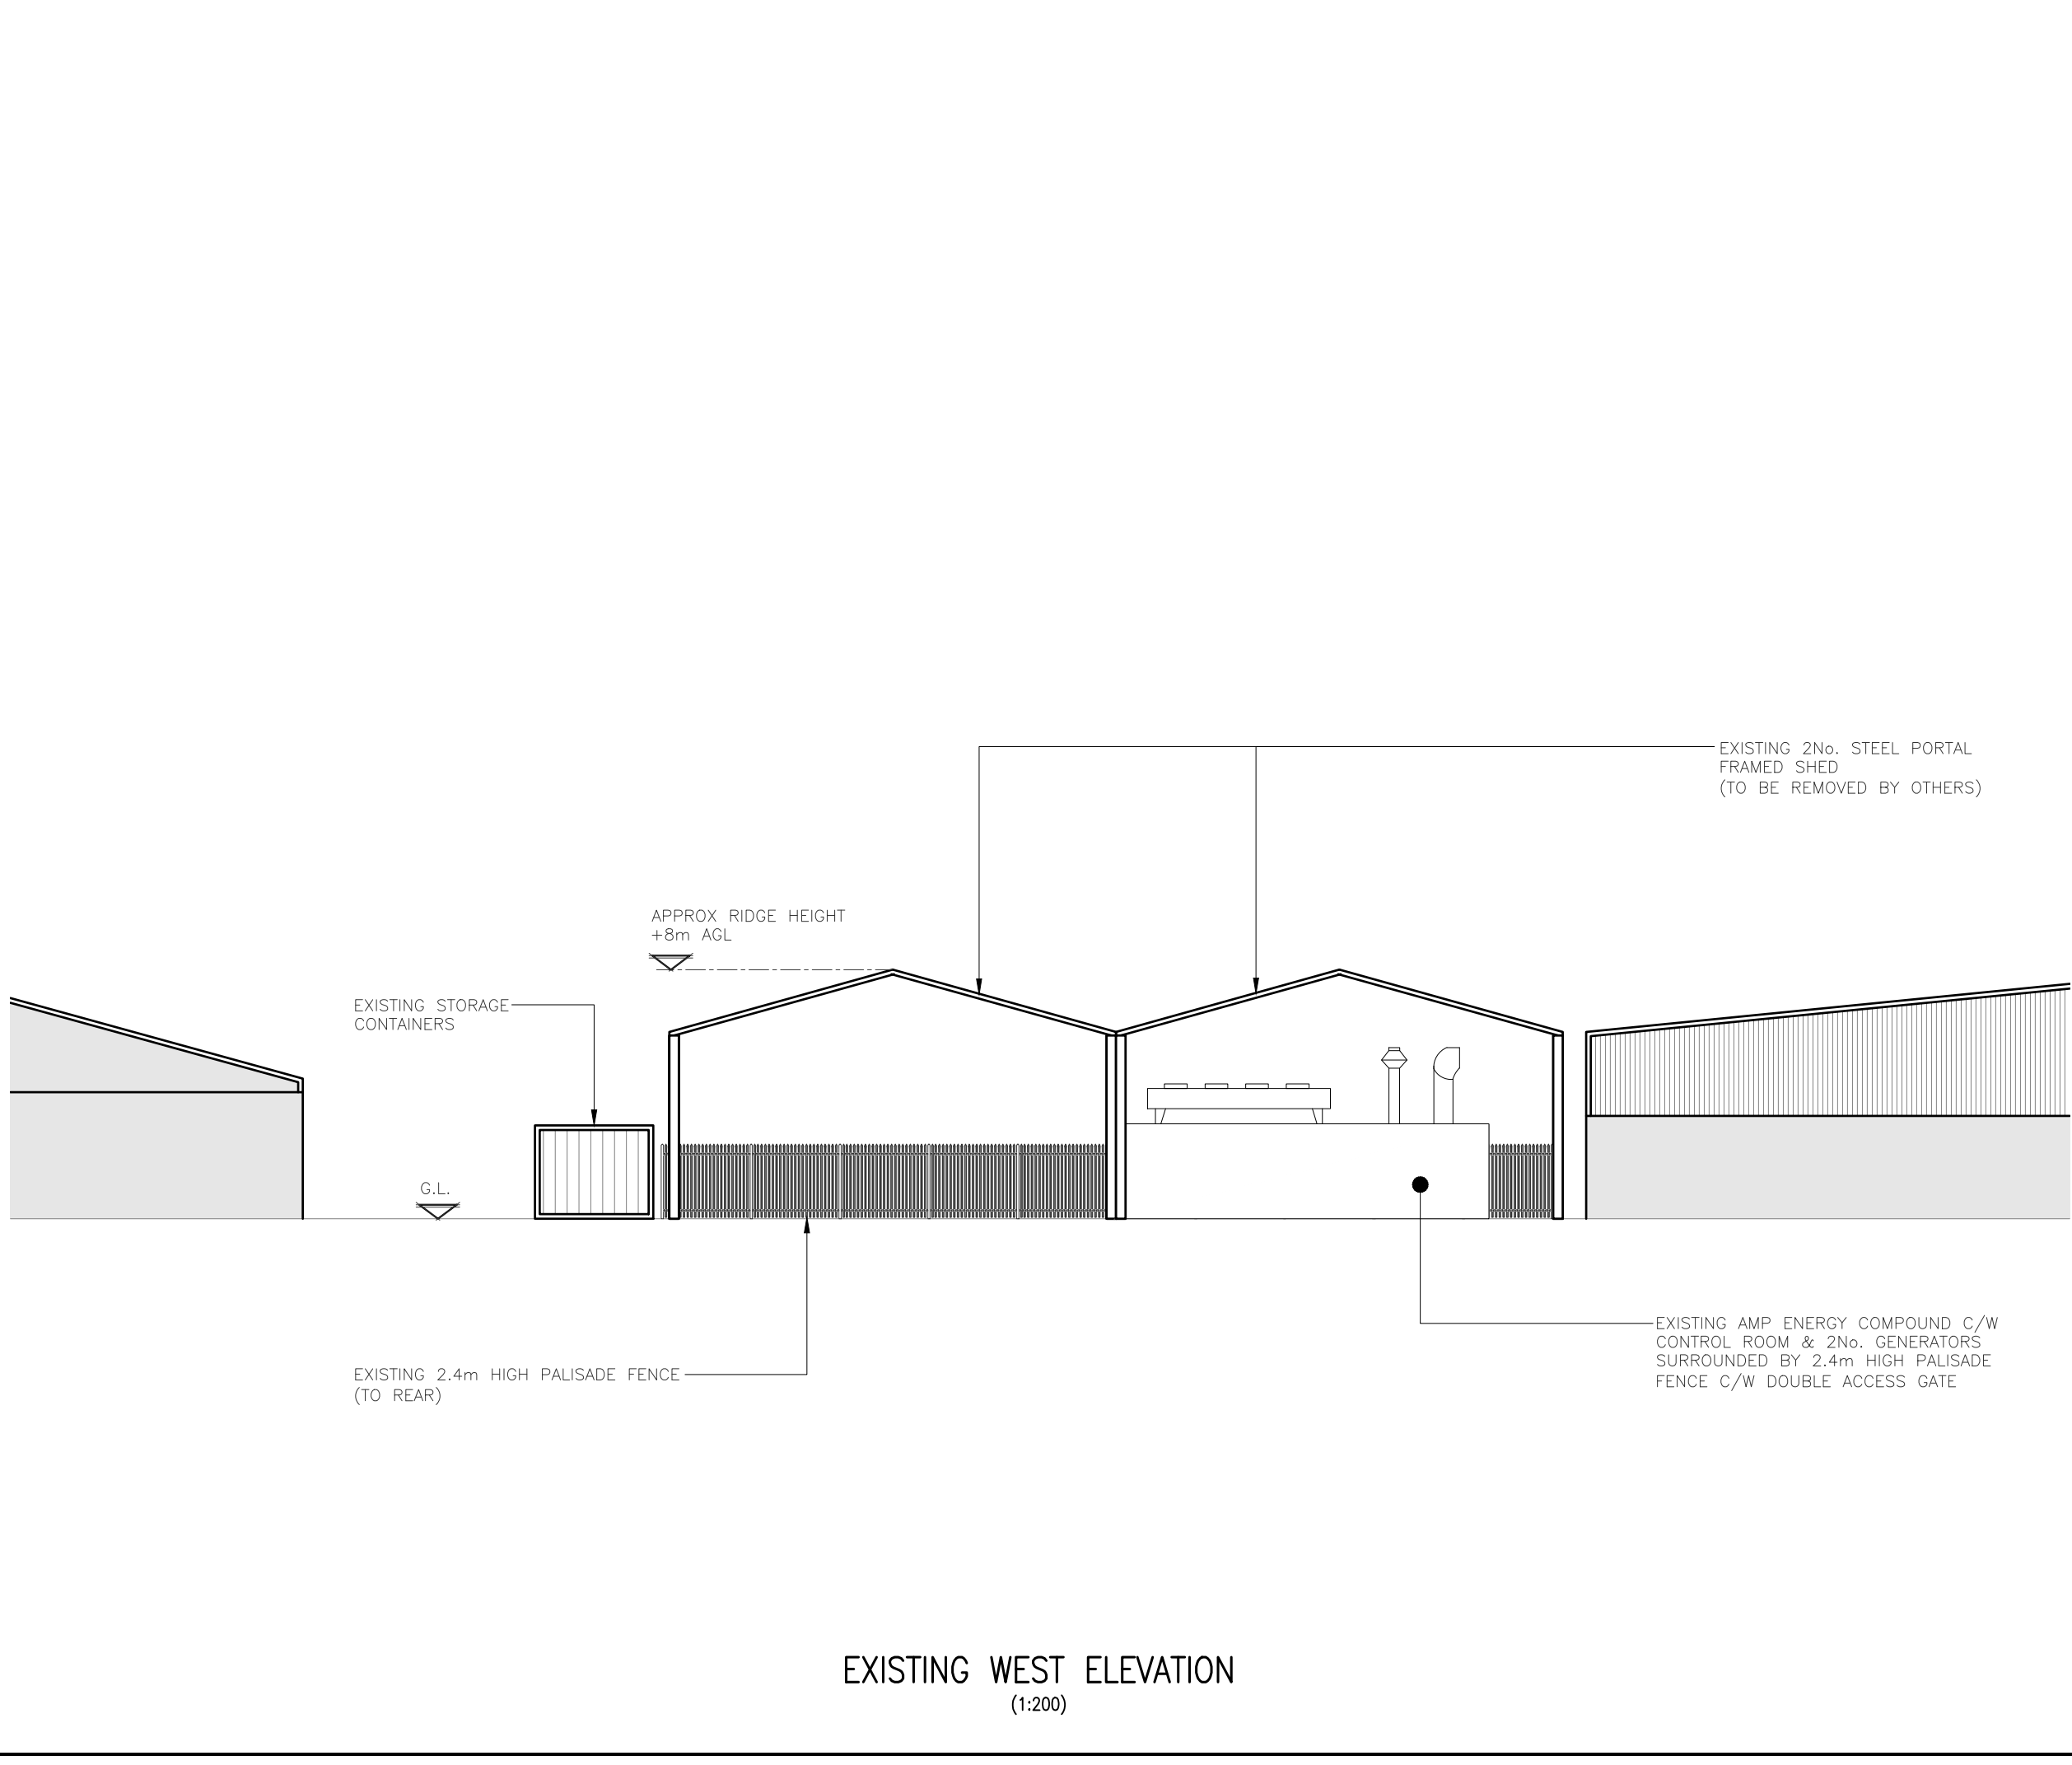

|   |                   |                |                            |           |                |      |
|---|-------------------|----------------|----------------------------|-----------|----------------|------|
| ALL DIMENSIONS ARE IN mm UNLESS NOTED OTHERWISE   |                   |                |                            |           |                |      |
| N.G.R   |                   | E: 387393      |                            | N: 406110 |                |      |
|   |                   |                |                            |           |                |      |
|   |                   |                |                            |           |                |      |
|   |                   |                |                            |           |                | A    |
| REV   | MODIFICATION      |                |                            | BY        | CH             | DATE |
| <div><div><div>Clarke<br/>Telecom</div><div>2nd Floor, Building C, One Central Park,<br/>Northampton Road, Manchester, M40 5BP<br/>Tel: 0161 785 4500<br/>Fax: 0161 785 4501<br/>Web: www.clarke-telecom.com</div></div><div></div></div> |                   |                |                            |           |                |      |
|   |                   |                |                            |           |                |      |
|   |                   |                |                            |           |                |      |
|   |                   |                |                            |           |                |      |
|   |                   |                |                            |           |                |      |
| Site Name   |                   |                |                            |           | Opt.           |      |
| WHITBROOK   |                   |                |                            |           | —              |      |
| Site Ref: No   |                   |                |                            |           |                |      |
| P – 119062   |                   |                |                            |           |                |      |
| Site Address / Contact Details   |                   |                |                            |           |                |      |
| LAND ON WESTSIDE<br>OF HANSON STREET<br>MIDDLETON<br>MANCHESTER<br>M24 2YP   |                   |                |                            |           |                |      |
| Drawing Title:<br>EXISTING WEST ELEVATION   |                   |                |                            |           |                |      |
| Purpose of issue:<br>PLANNING   |                   |                |                            |           | Dwg<br>Rev:    |      |
| Drawing Number:<br>11   |                   |                |                            |           | A              |      |
| Surveyed By:<br>DW   |                   |                | Original Sheet Size:<br>A3 |           | Pack<br>Issue: |      |
| Drawn:<br>GL   | Date:<br>02.06.25 | Checked:<br>SB | Date:<br>02.06.25          | A         |                |      |