
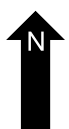
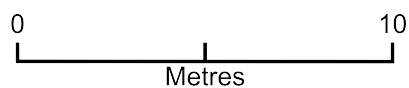


Existing and Proposed Site Plan - 16 Middleton Gardens

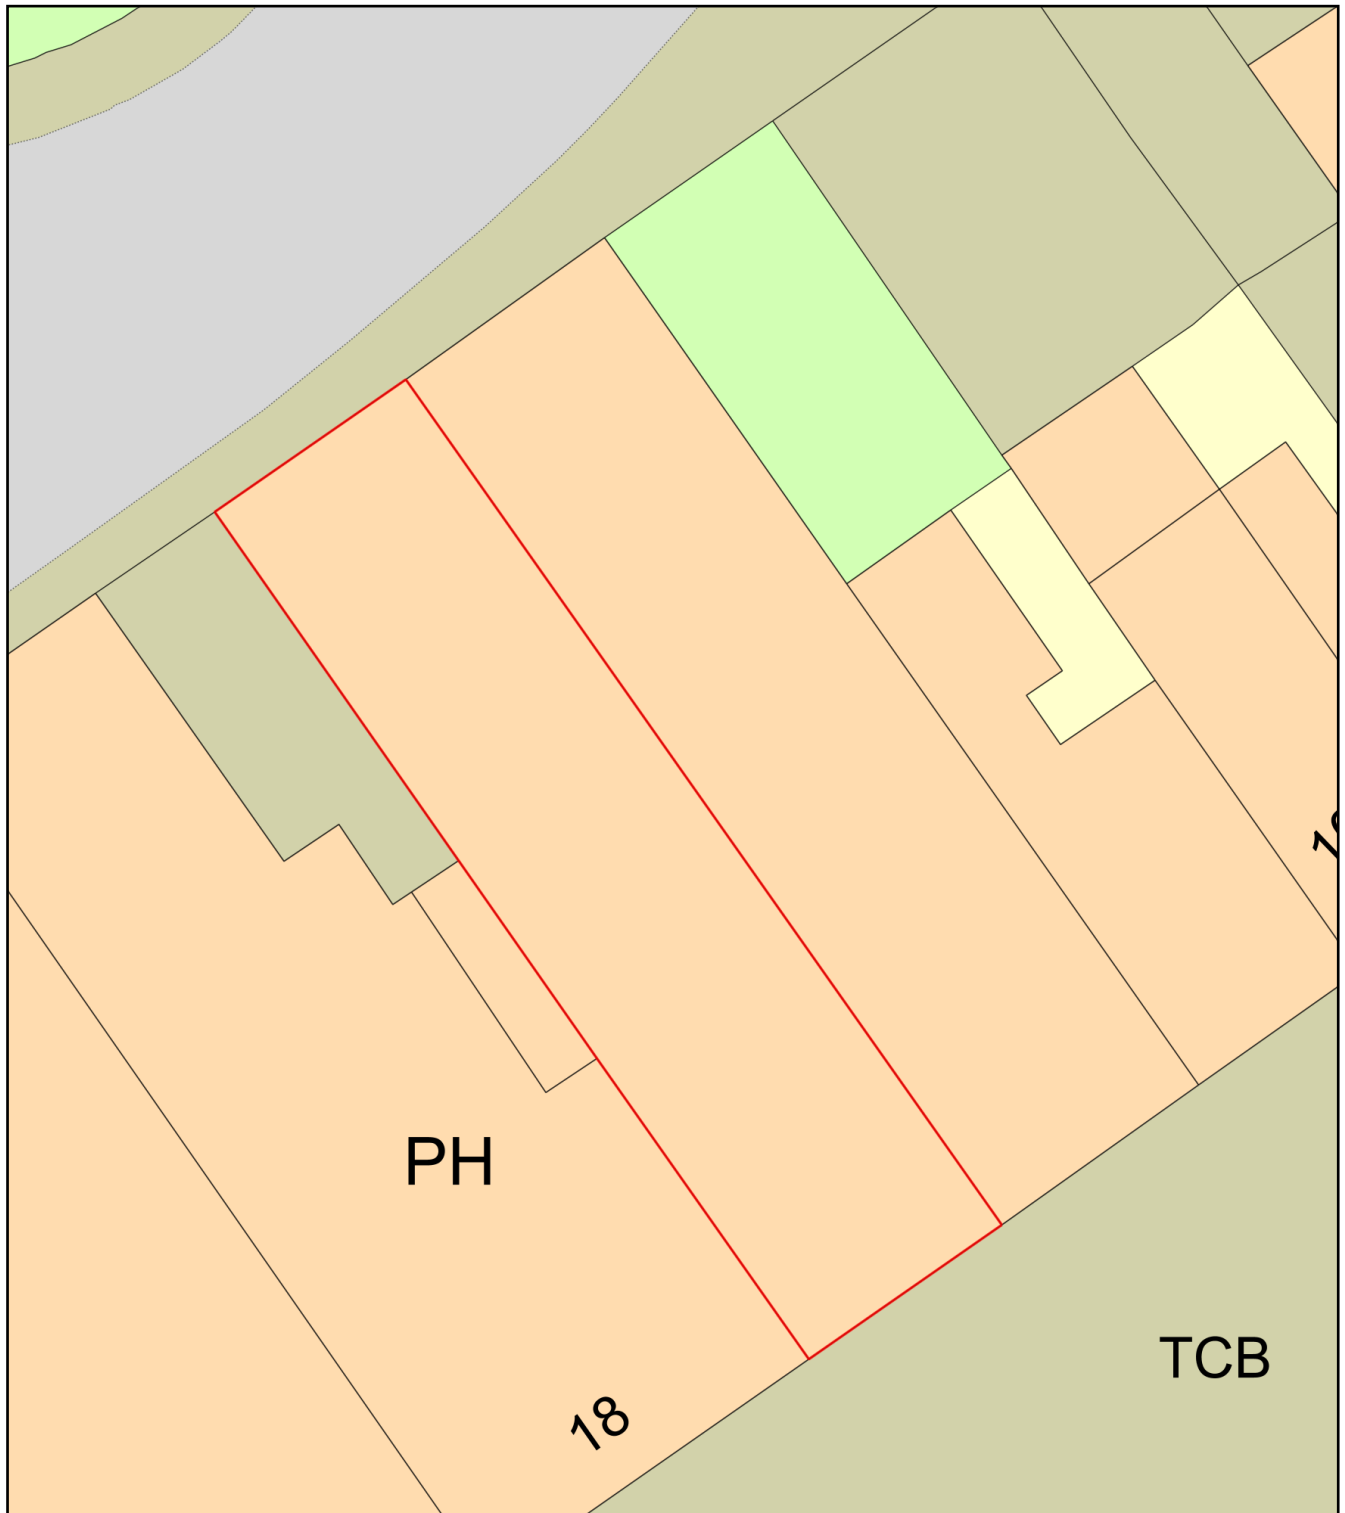

Plan Produced for: JR Planning

Date Produced: 29 Jun 2026

Plan Reference Number: TQRQM26180114847564

Scale: 1:200 @ A4