


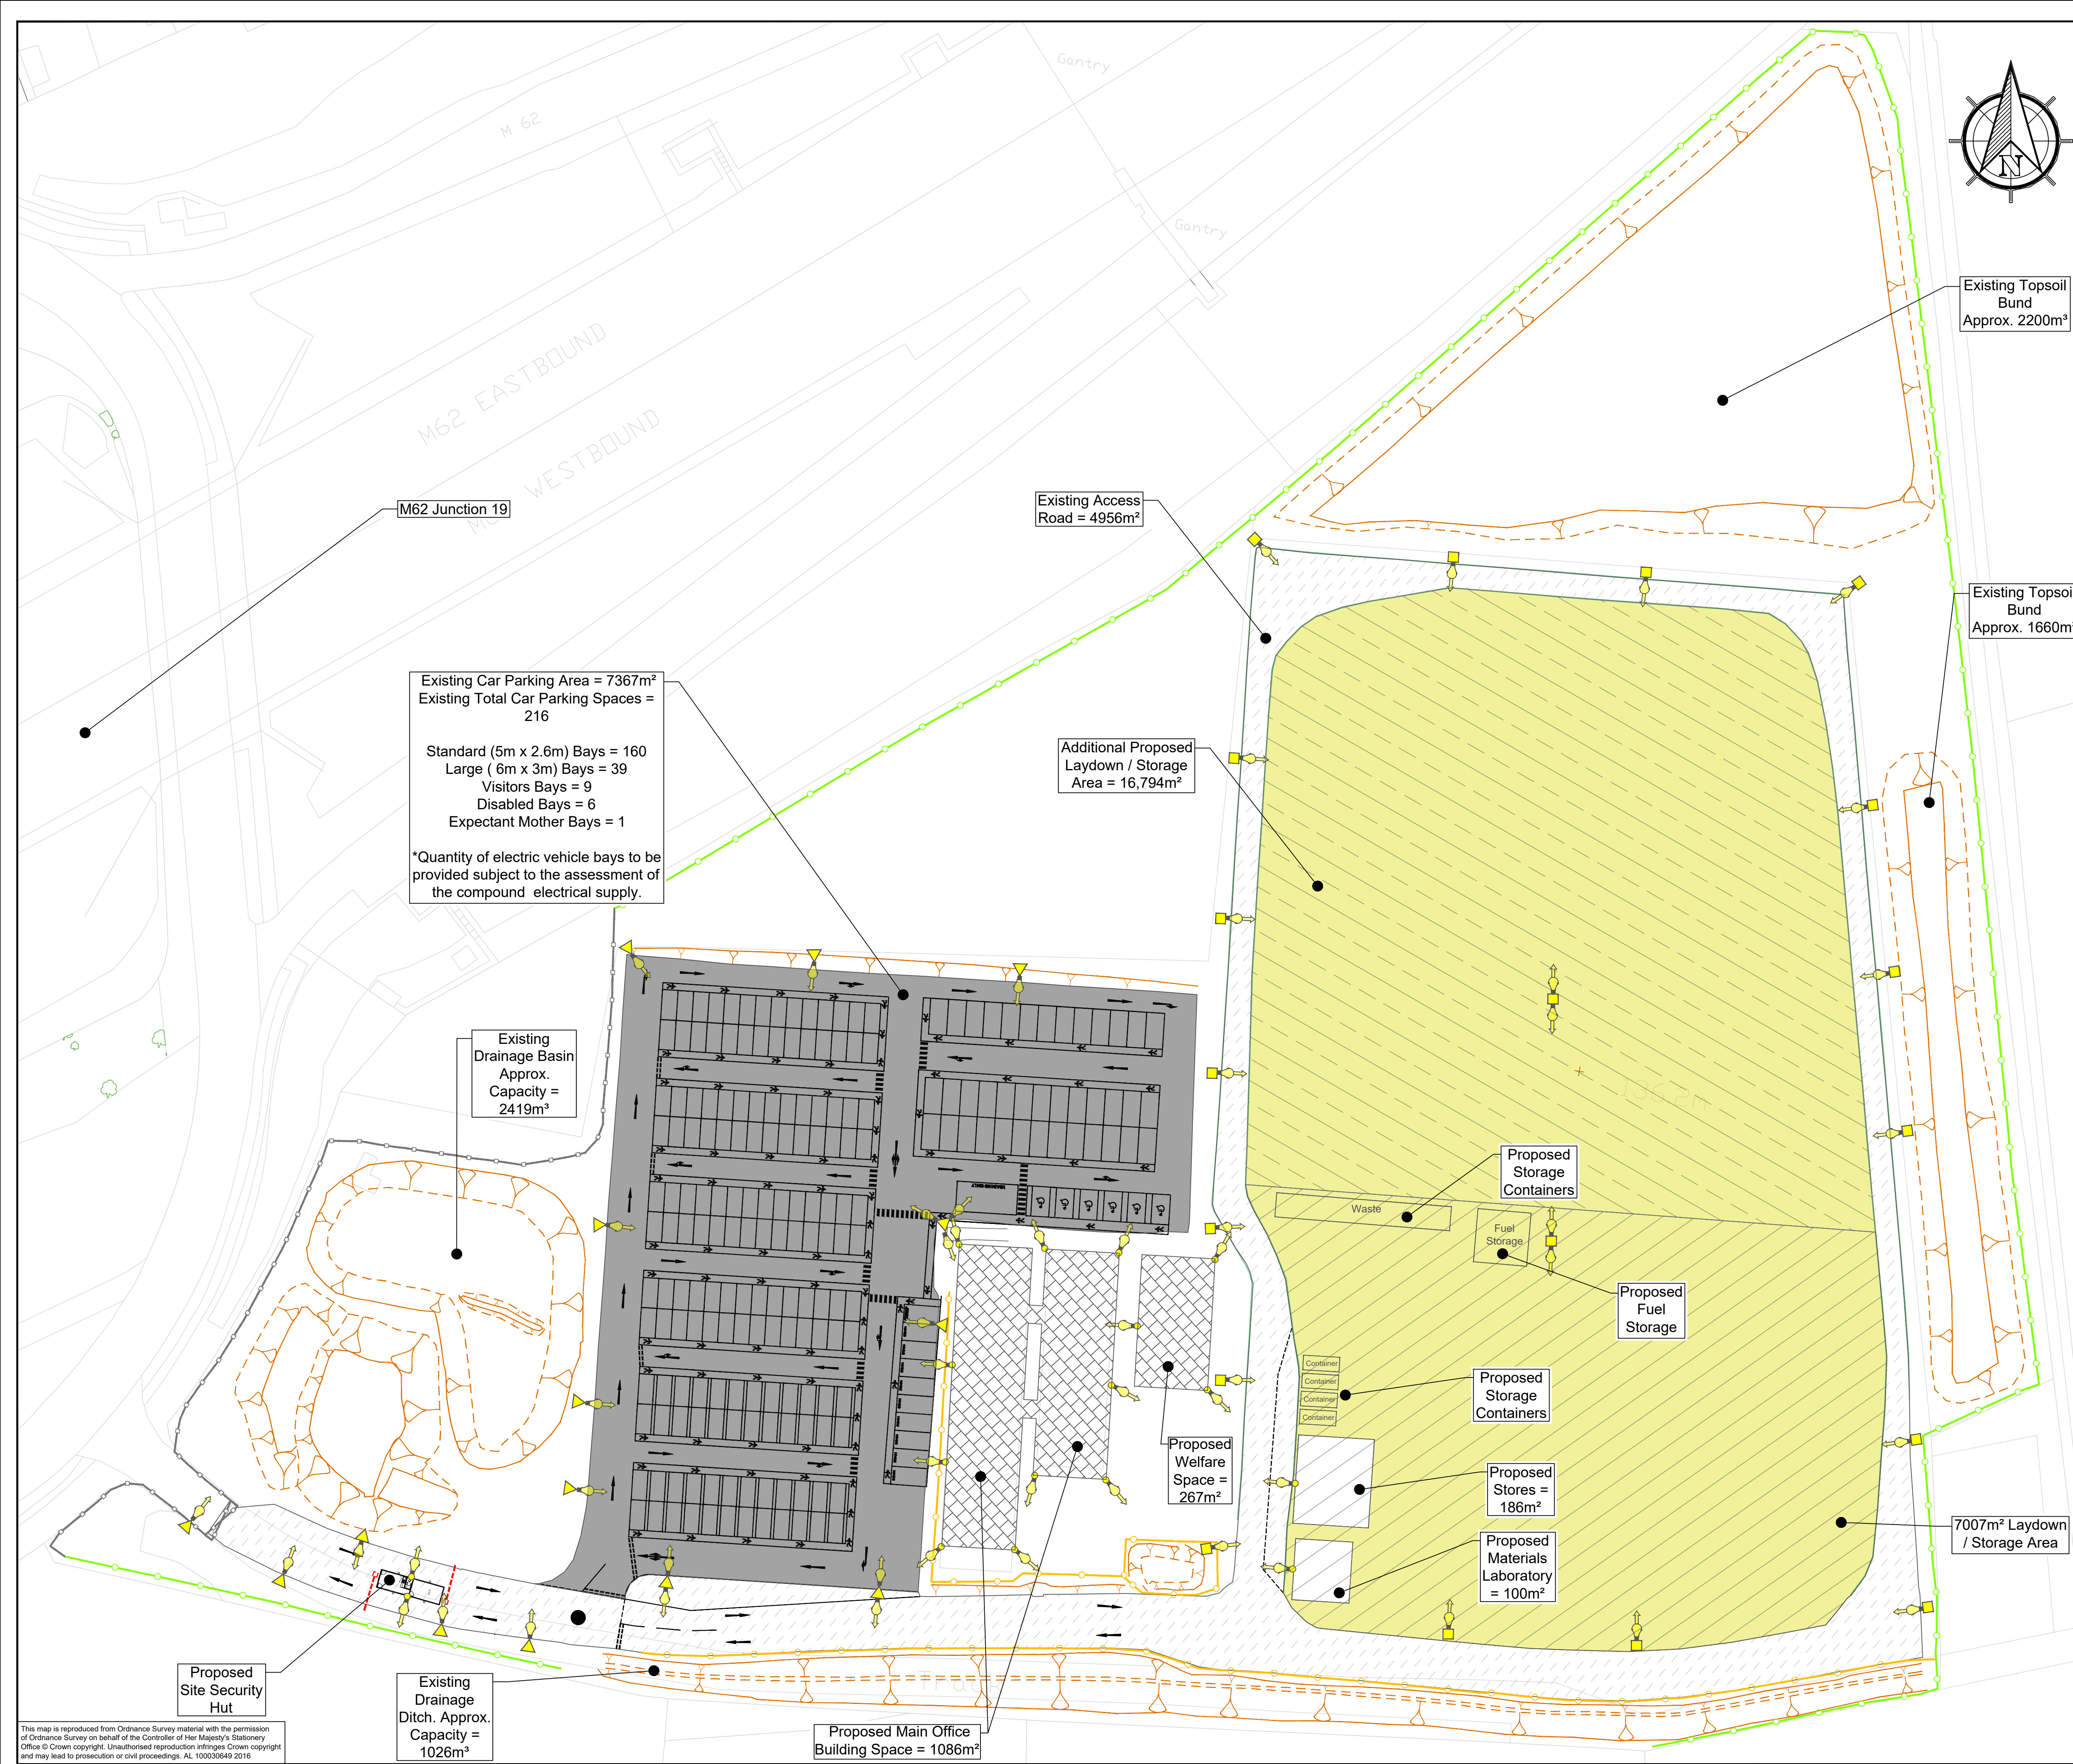

NOTES

- All dimensions are in metres unless noted otherwise.
- For surface water & foul drainage and utilities information, please refer to dwg. No. HE548642-COS-LDC-SII_MLT-DR-W-0002
- For cross section views, please refer to dwg. No. HE548642-COS-LDC-SII_MLT-DR-W-0004
- For proposed office & welfare building floor plans, please refer to dwg Nos. AV-WH-3429 ELV1a & AV-WH-3429 ELV2a

EXISTING FEATURES KEY

- Existing Ground (Ordnance Survey)
- Existing Top of Slope
- Existing Earthworks Tadpole
- Existing Bottom of Slope
- Existing Surfaced Car Park
- Existing Hardstanding Area
- Existing Surfaced Access Road
- Existing Palisade Fencing
- Existing Palisade Gate
- Existing Paladin Fencing
- Existing Timber Post & Rail Fencing
- Existing Timber Post & Rail Gate
- Existing Road Markings
- Temporary Office & Welfare Buildings

PROPOSED FEATURES KEY

- Proposed Laydown / Storage Area
- Additional Proposed Laydown / Storage Area
- Proposed 10m Street Lighting Column
- Proposed 12m Lighting Column
- Proposed Building Light
- Proposed Lighting Arrangement (Indicates Number & Direction of Lights Per Lighting Location)
- Proposed Security Barrier

Drawing Status					FOR STAGE APPROVAL			Suitability Code		
								S4		
P06	LAYDOWN AREA LABEL AMENDMENTS	22/06/26	TR	CS	SO					
P05	LIGHTING DIRECTION AMENDMENTS	16/12/25	TR	CS	SO					
P04	LIGHTING DESIGN UPDATED	04/12/25	TR	CS	SO					
P03	ISSUED FOR PLANNING APPLICATION	16/10/25	TR	CS	SO					
P02	UPDATED FOLLOWING CS COMMENTS	26/09/25	TR							
Revision	Description	Date	Drawn	Ckd	Apvd					

Project Title

TEMPORARY CONSTRUCTION COMPOUND
AT M62 JUNCTION 19

Drawing Title

SITE LAYOUT PLAN

Scale	Designed	Drawn	Checked	Approved
1:500	PMG	TR	CS	SO
Original Size	Date	Date	Date	Date
A1	23/02/23	22/06/26	22/06/26	22/06/26

Drawing Number	Originator	Volume	Project Ref. No.
HE548642 - COS - LDC			
SII_MLT	- DR - W - 0003		P06
Location	Type	Role	Number

© Copyright 2025 Costain Limited. The information contained in this document is the property of Costain. Use or copying of this document in whole or in part without the written permission of Costain constitutes an infringement of copyright.