


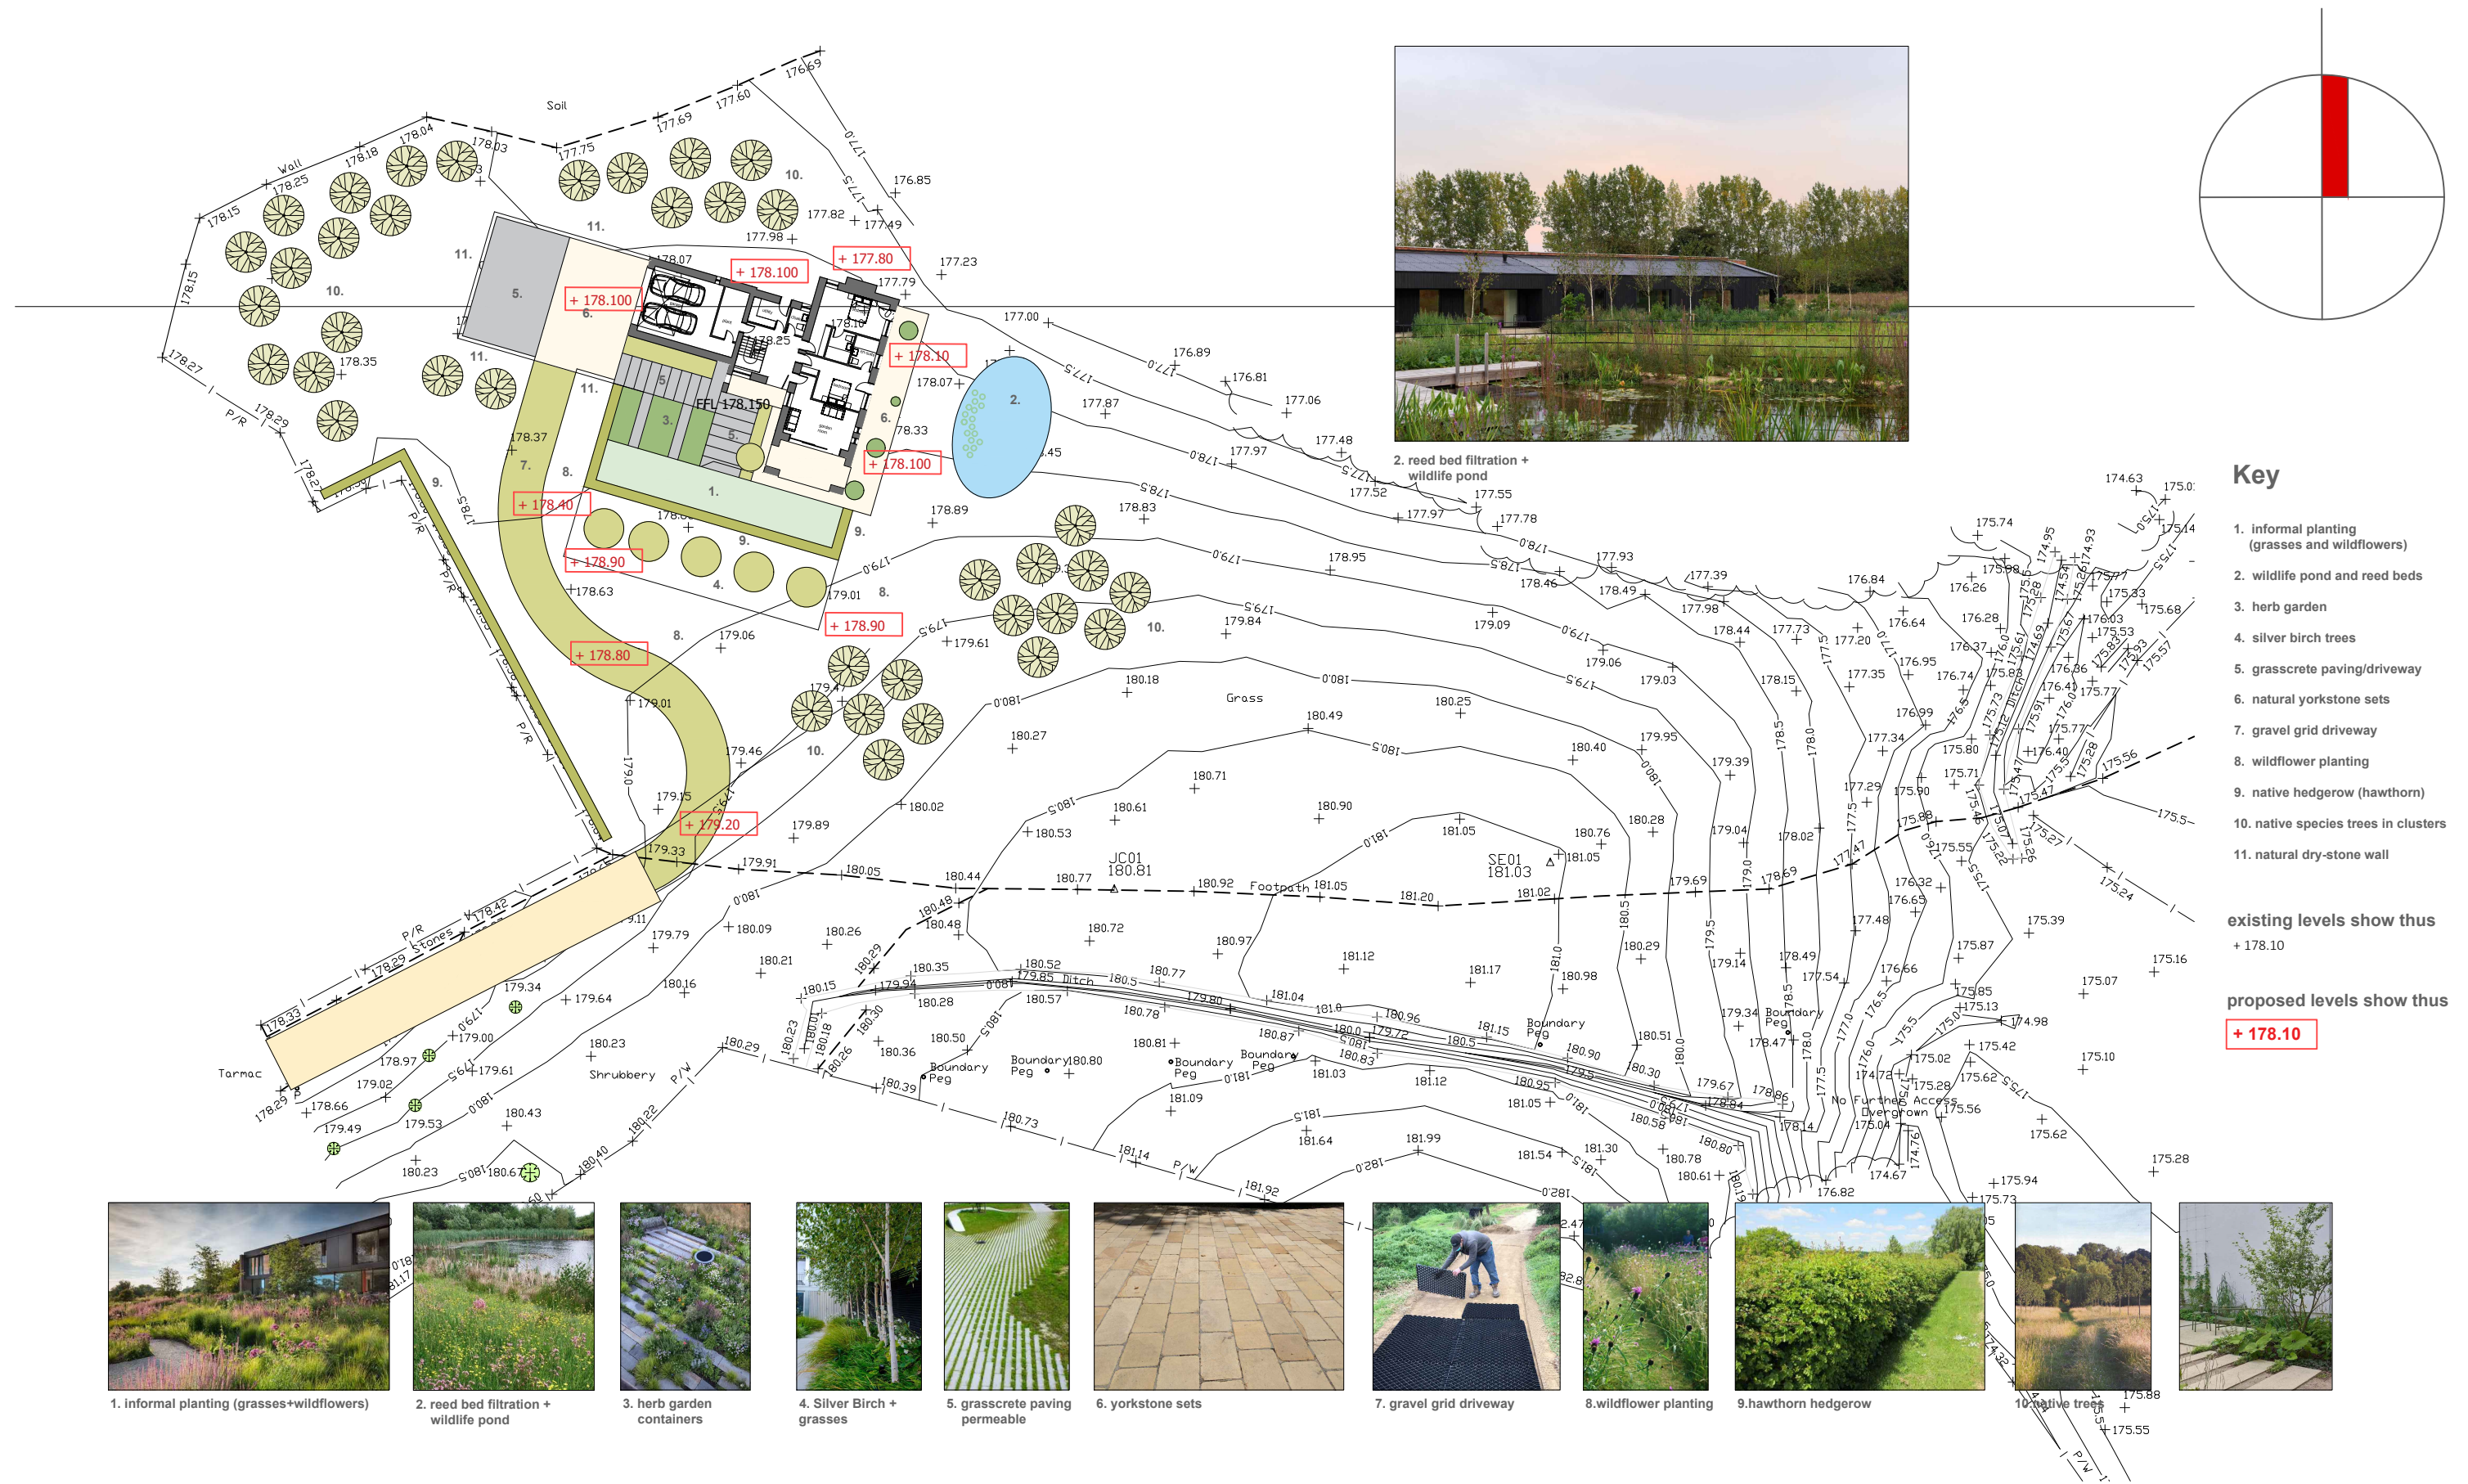

1. informal planting (grasses+wildflowers)



2. reed bed filtration + wildlife pond




3. herb garden containers



4. Silver Birch + grasses



5. grasscrete paving permeable

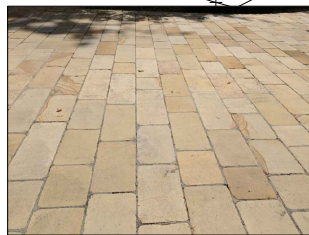

6. yorkstone sets



7. gravel grid driveway



8. wildflower planting



9. hawthorn hedgerow



10. native trees



11. natural dry-stone wall

Paul Keighley and Sarah Mcdowell
Land at Birchley Manor
Wildhouse Lane
Milnrow
Rochdale

Site Plan as Proposed 1:500
work to figured dimensions
© CJ Partnership owns the copyright of this design / drawing which must not be reproduced in whole or in part without the written permission of CJ Partnership

contract no
3611
drawn by

drawing no
05
date
June 2024

revision
A
scale @ A3
1:500

Revisions:
A. Layout amended in response to pre-app report, March 2024
planning

Blue Pit Mill Queensway
Castleton Rochdale OL11 2PG
+44 (0)1706 631347
info@cjpartnership.com
www.cjpartnership.com

CJ PARTNERSHIP
ENVIRONMENTAL ARCHITECTS

