


Notes: This drawing is the copyright Paddock Johnson Partnership Limited and may not be used without their prior written consent. Written dimensions to be taken in preference to scaled dimensions. Due to the inaccuracies of scanning, scanned images should not be scaled.

+	REV:	DATE:	DESCRIPTION:	BY:
	A	28.01.26	Issued for comment	CT
	B	02.02.26	Pre Application Status Issue	CT
	C	23.03.26	Detail added to elevation	CT
	D	28.05.26	Floorplans & Elevations refined. Planning Status issue.	BG
	E	02.06.26	Planning issue.	CT
	F	10.06.26	Further PV added	CT
	G	07.09.26	Revised following comments from LPA	CT



East Elevation (Broadfield Stile)
1 : 100

South Elevation
1 : 100

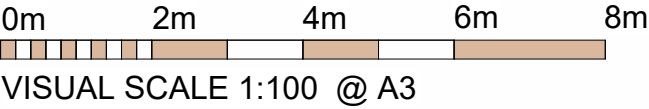

CLIENT:

Great Places Housing Group

PROJECT:

Proposed Residential Development
Drake Street, Rochdale, OL16 1PJ

DRAWING TITLE:

Block A1 - Proposed Elevations 1/2 - 4B7P - 124m2 - Plots 1-4

DRAWING NUMBER:

19146-PJA-A1-ZZ-DR-A-2200-G

SCALE: 1 : 100@A3 DATE: 15/01/26

STATUS:

PLANNING

BY: CT CHECKED: PP

\\pjpgc01\Cubefiles\Generated Docs\1897\Drawings\PJA-A1-ZZ-M3-A-9000\19146-PJA-A1-ZZ-M3-A-9000-E.rvt



Studio 2, The Lyceum,
Bath Street, Port Sunlight,
Merseyside, CH62 4UJ
0151 643 1234
admin@paddockjohnson.com
www.paddockjohnson.com
Paddock Johnson Partnership
Limited. Registered in England
and Wales. No. 06684275