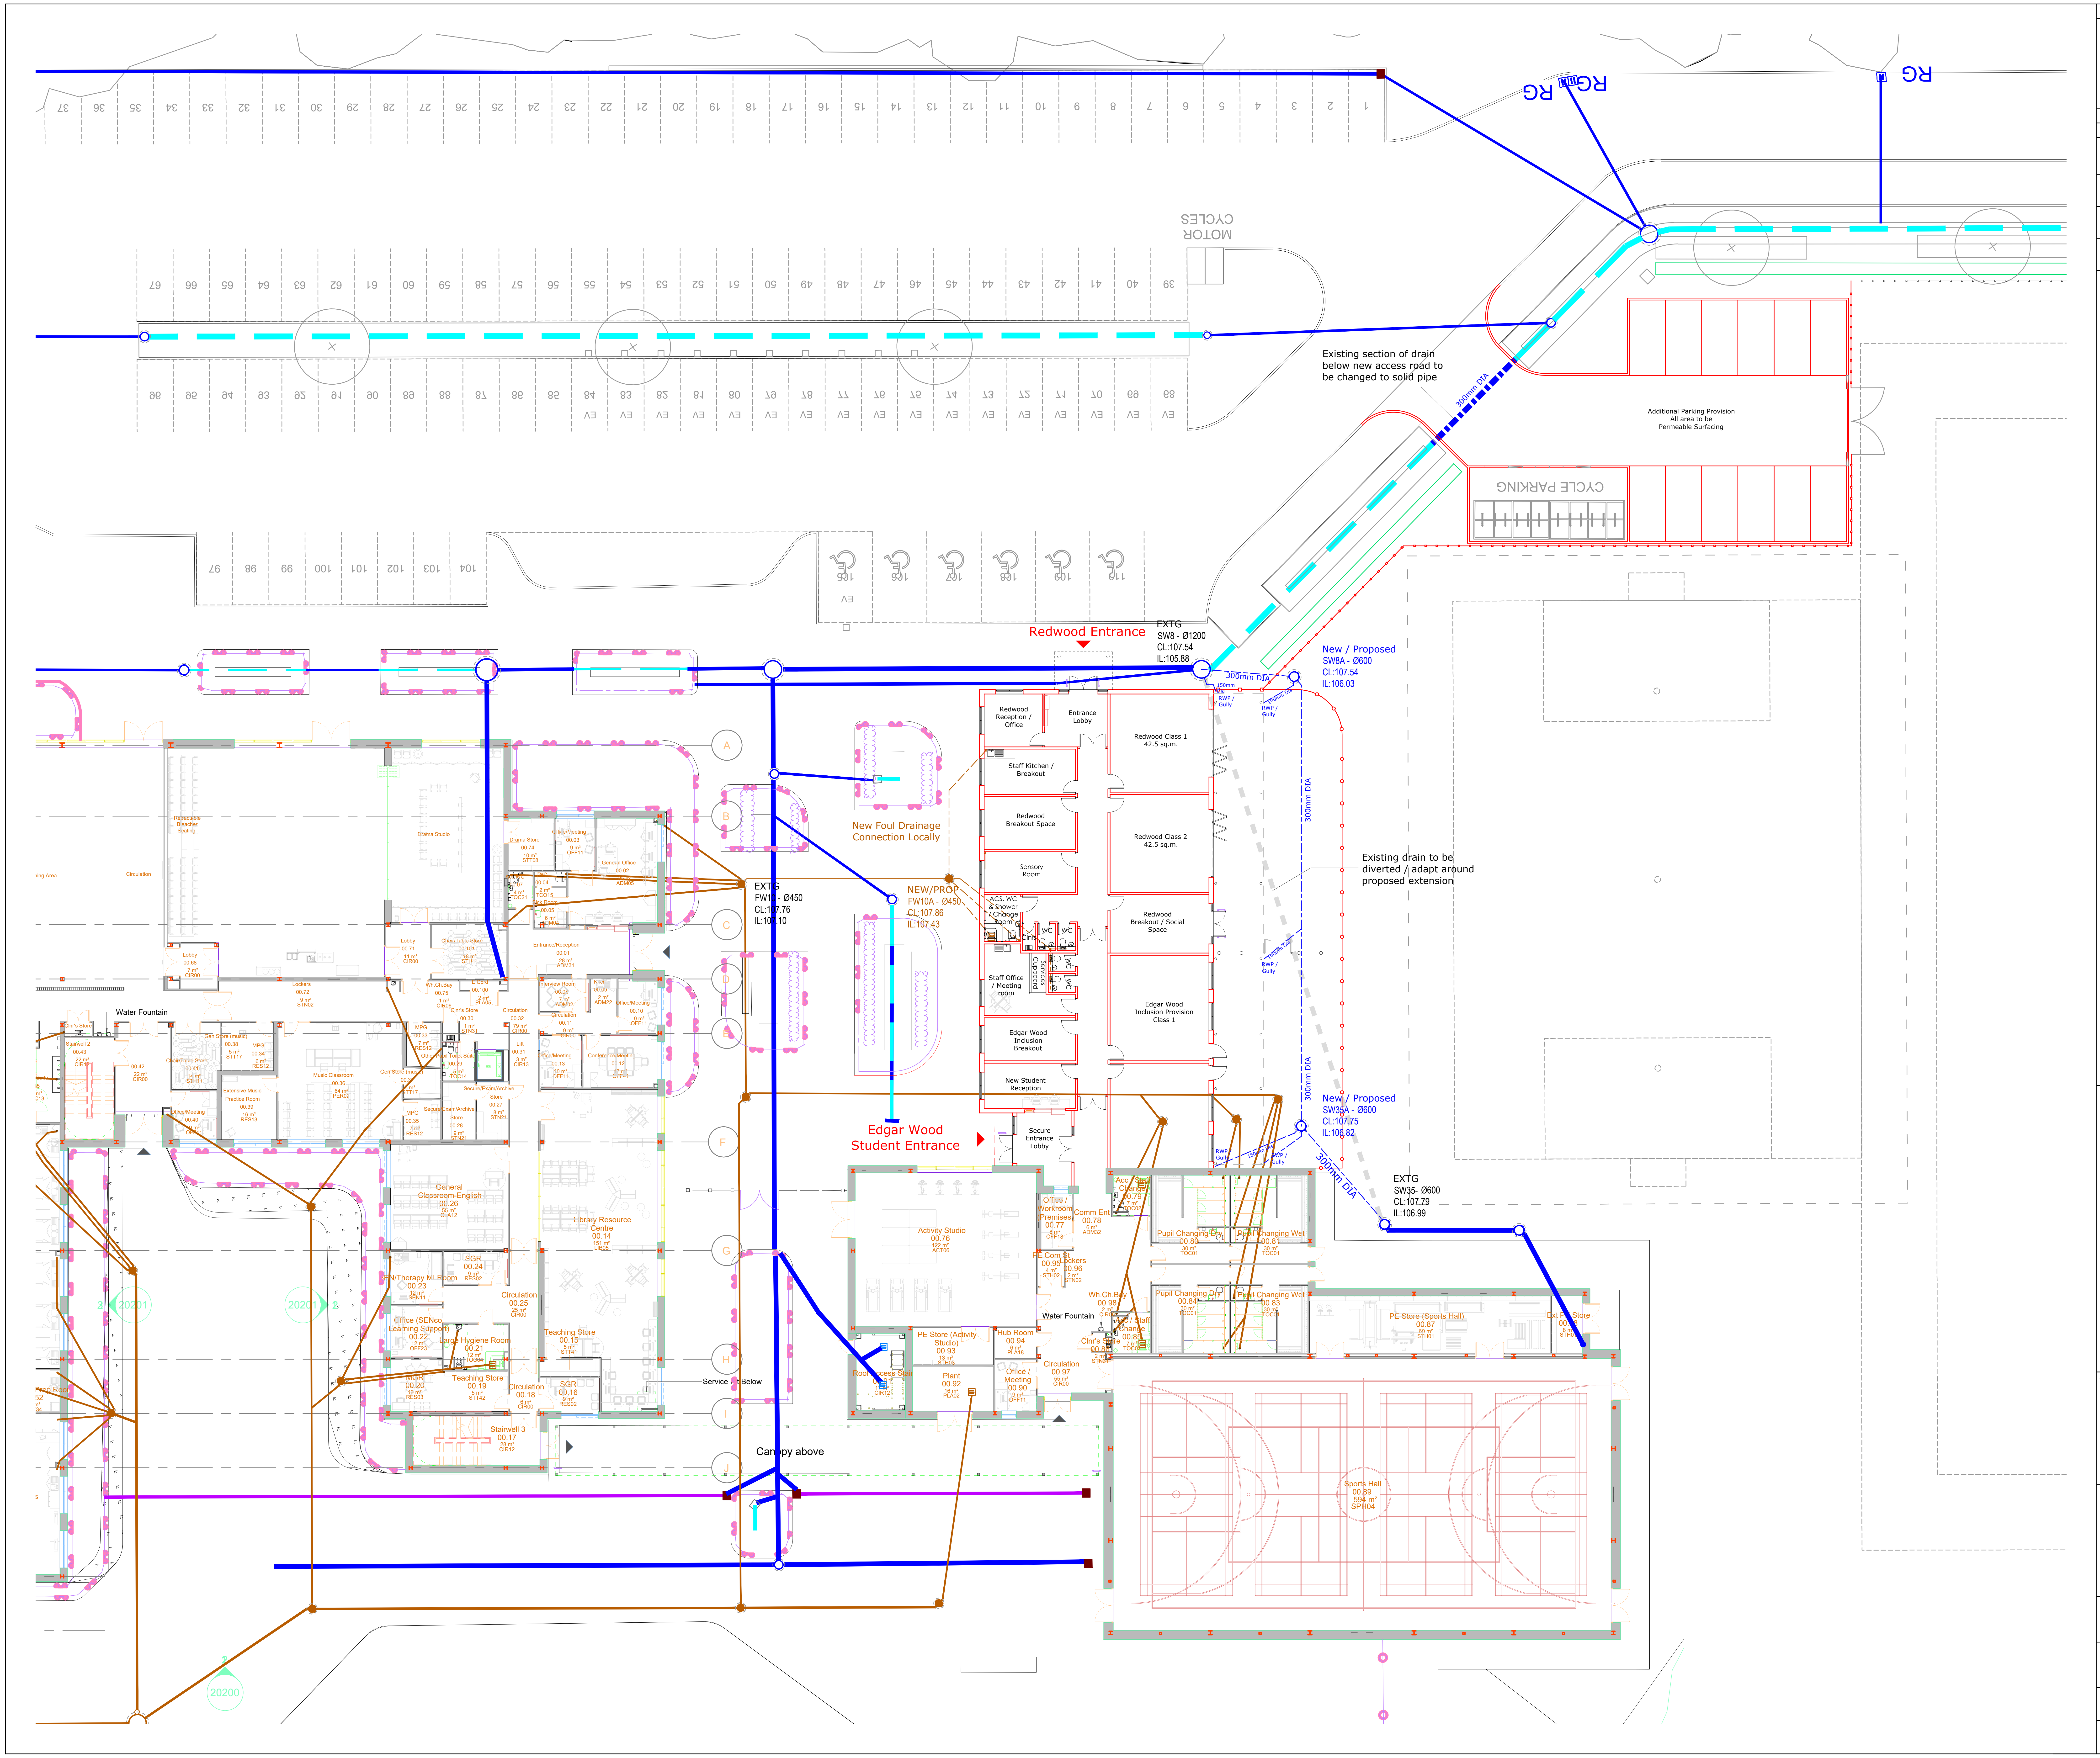

NOTES:

The copyright of this drawing is held by Lea Hough & Co Chartered Surveyors LLP.

Do not scale from this drawing. All dimensions must be checked and verified by the contractor prior to works commencing on site.

REVISIONS

REV	DESCRIPTION	DATE	AMENDED

LeaHough
CHARTERED SURVEYORS
Survey Valuation Design Planning Sales

Oakshaw House
2 Capricorn Park
Blakewater Road
Blackburn
Lancashire
BB1 5QR
Tel: 01254 260196

8 Eaton Avenue
Matrix Office Park
Buckshaw Village
Preston
Lancashire
PR7 7NA
Tel: 01772 458866

Email: info@leahough.co.uk
Web: www.leahough.co.uk
RICS

CLIENT:
Altus Education Partnership
Edgar Wood Academy
Heywood Old Road,
Heywood,
OL10 2QN.

PROJECT ADDRESS:
Edgar Wood Academy
Heywood Old Road,
Heywood,
OL10 2QN.

PROJECT TITLE:
Proposed Redwood School Hub

DRAWING TITLE:
Proposed Drainage Plan

PAPER SIZE:	DRAWING NUMBER:	REV
A1	BS.25-077-P-09	-

SCALE:	DATE:	DRAWN BY
1/100	August 2025	GM