




elevation facing south

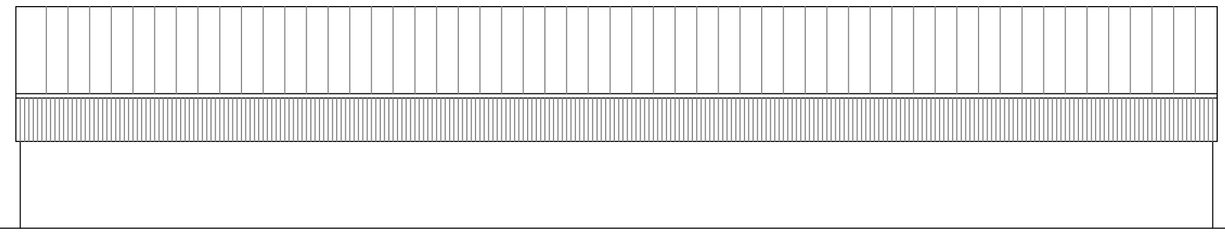


elevation facing west

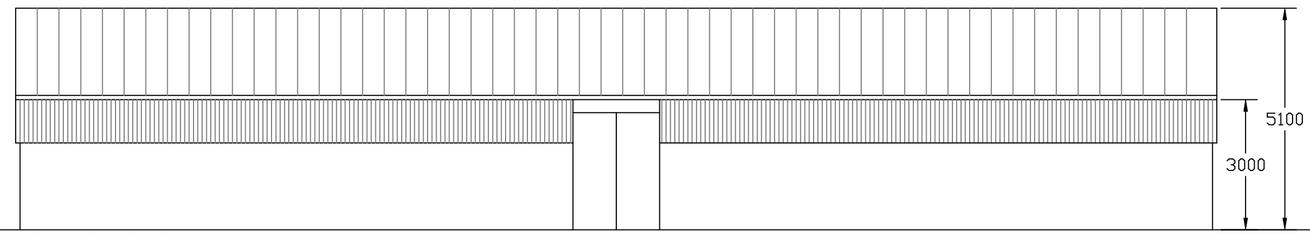


elevation facing east

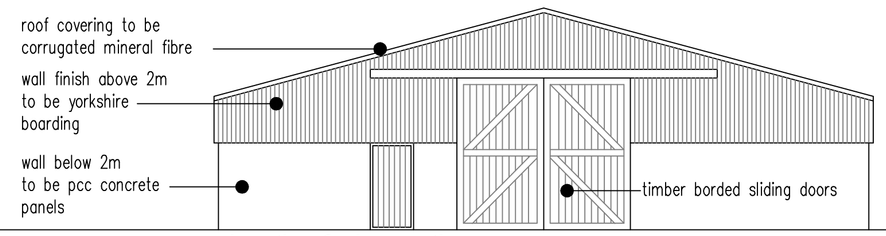

elevation facing north

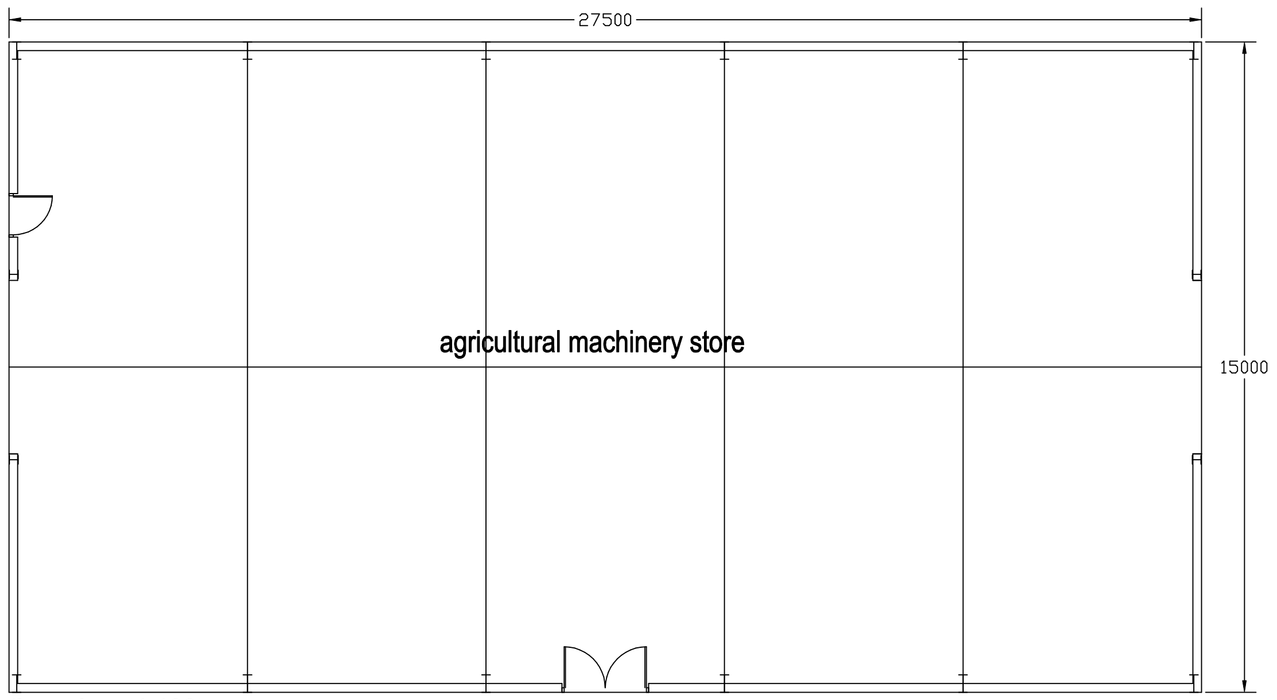

floor plan (1:100)

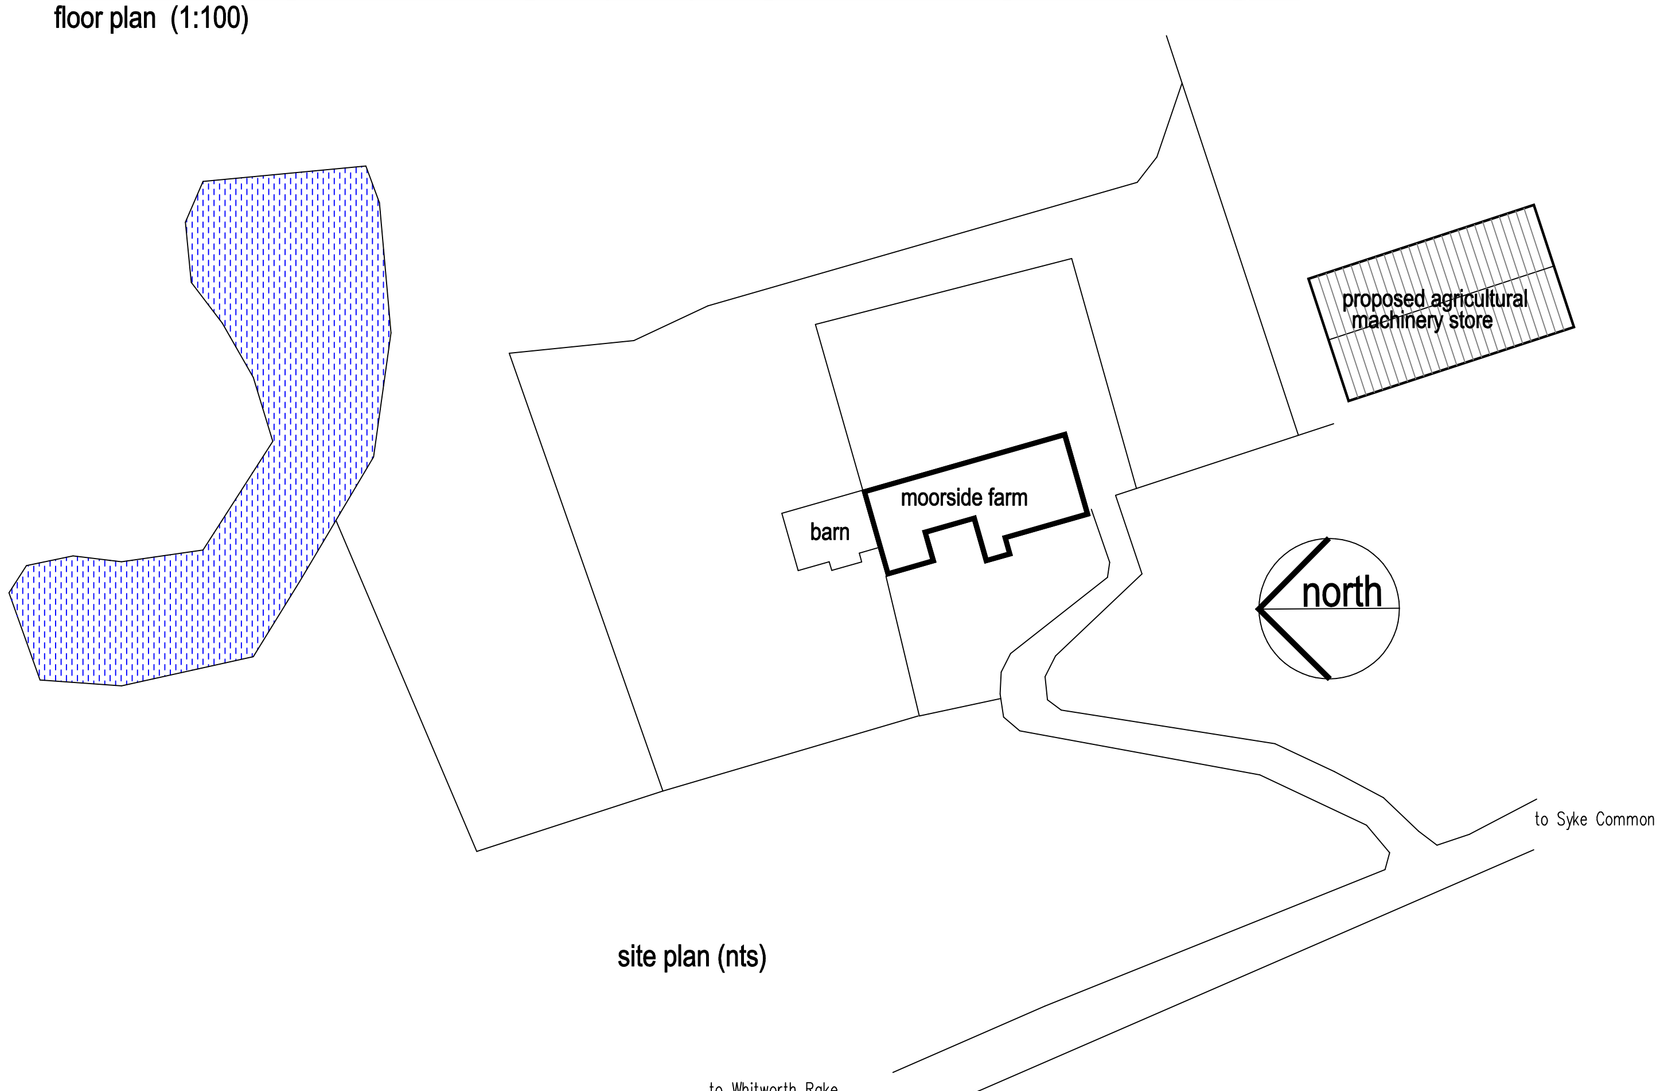

site plan (nts)

building details

proposed agricultural machinery store at

Moorside Farm
Whitworth

scale 1:100 @ A1

0m 10m

linear scale 1:100 @ A1

drawing number MSF-22-09-25-D

Rae Connell Associates Building Design and Planning Consultants
214 Burnley Road Bacup Lancashire 01706 873000