




PROPOSED SITE PLAN @ 1:100

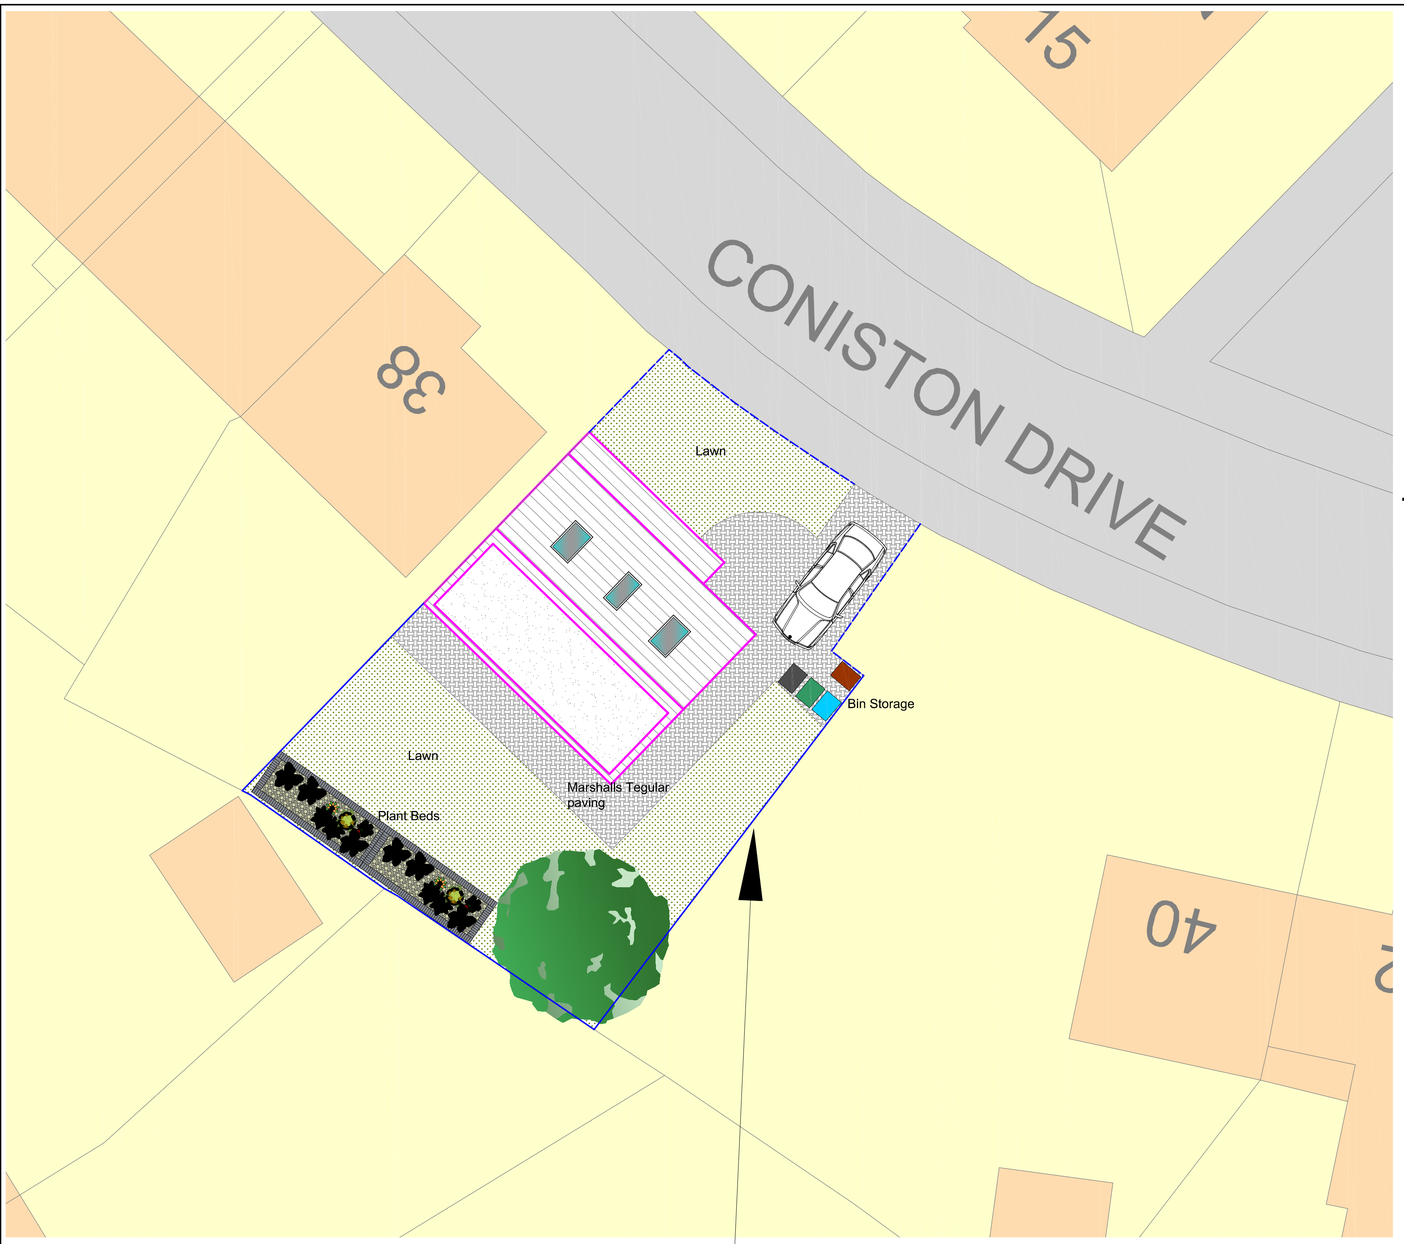

Proposed Streetscape

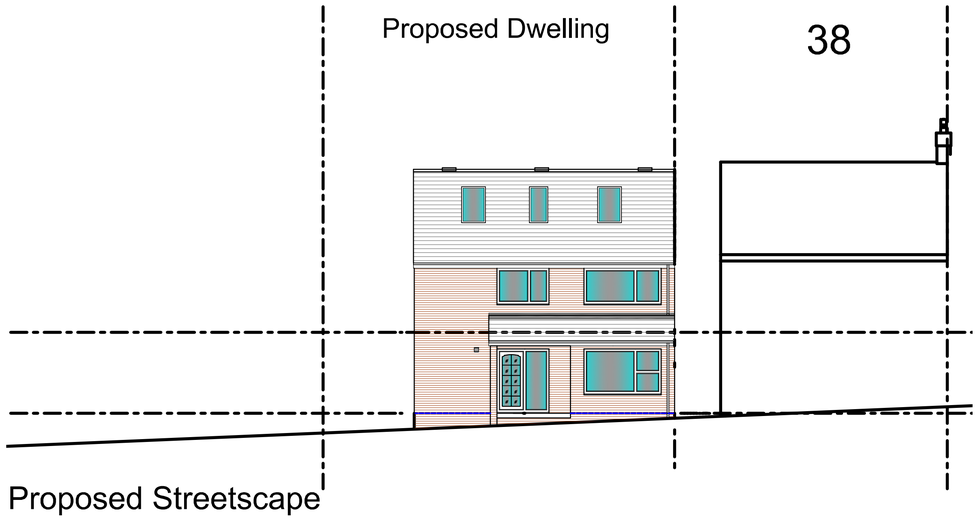

Proposed Rear Elevation

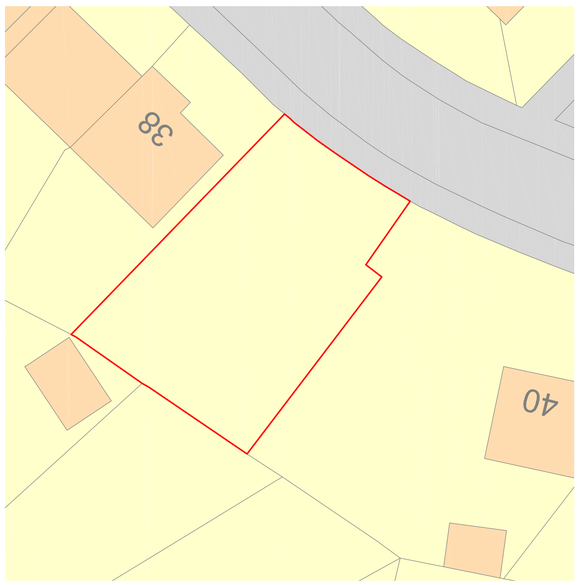

EXISTING SITE PLAN @ 1:200




Scale 1:1250

BIRD AND BAT BOXES AS SUPPLIED BY:

THE NESTBOX COMPANY,
EASTCOTE HOUSE,
BARNSTON LANE,
EASTCOTE,
SOLIHULL,
WEST MIDLANDS,
BG2 0HS

ROBUST TIMBER TRELLIS FRAMEWORK PANELS FITTED TO EXISTING FENCE POST SUPPORTS TO SCREEN SECURITY FENCING.

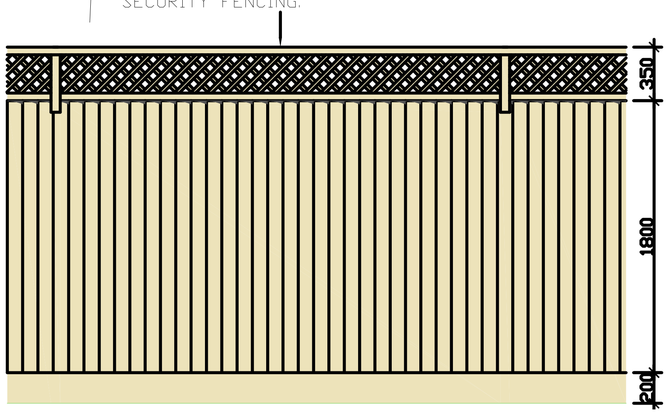

Project NEW BUILD DETACHED PROPERTY

Client MR MOHAMMED YOUSAF
CONISTON DRIVE
MIDDLETON
M24 5RH

Drawing LOCATION & SITE PLANS

Scale Revision Date 12.05.2025

Drawing No. MY230325

This drawing and design is copyright and must not be reproduced in part or in whole without prior written consent. Contractors must verify all dimensions on site before commencing work or preparing shop drawings.