

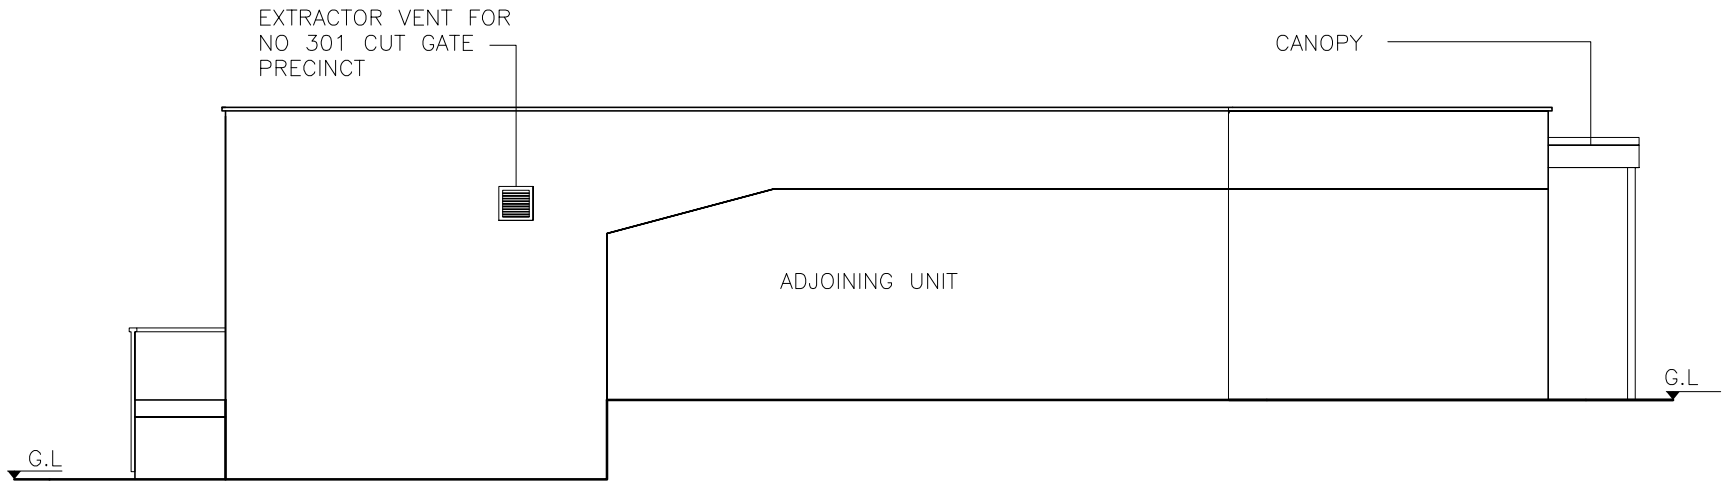



EXISTING SIDE ELEVATION

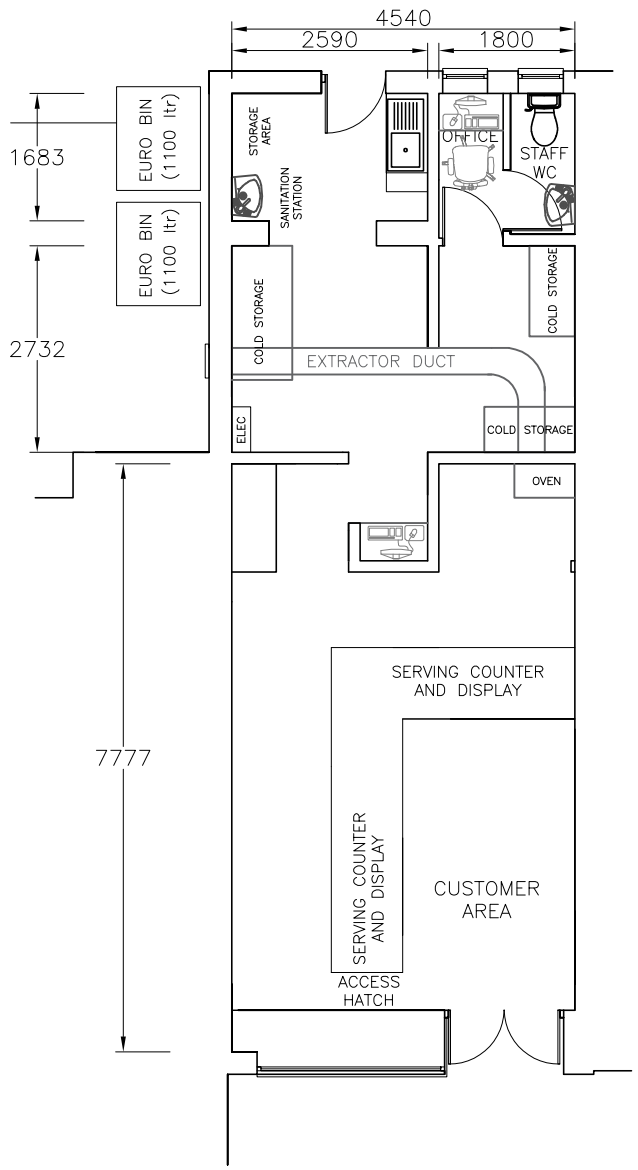

EXISTING GROUND FLOOR LAYOUT

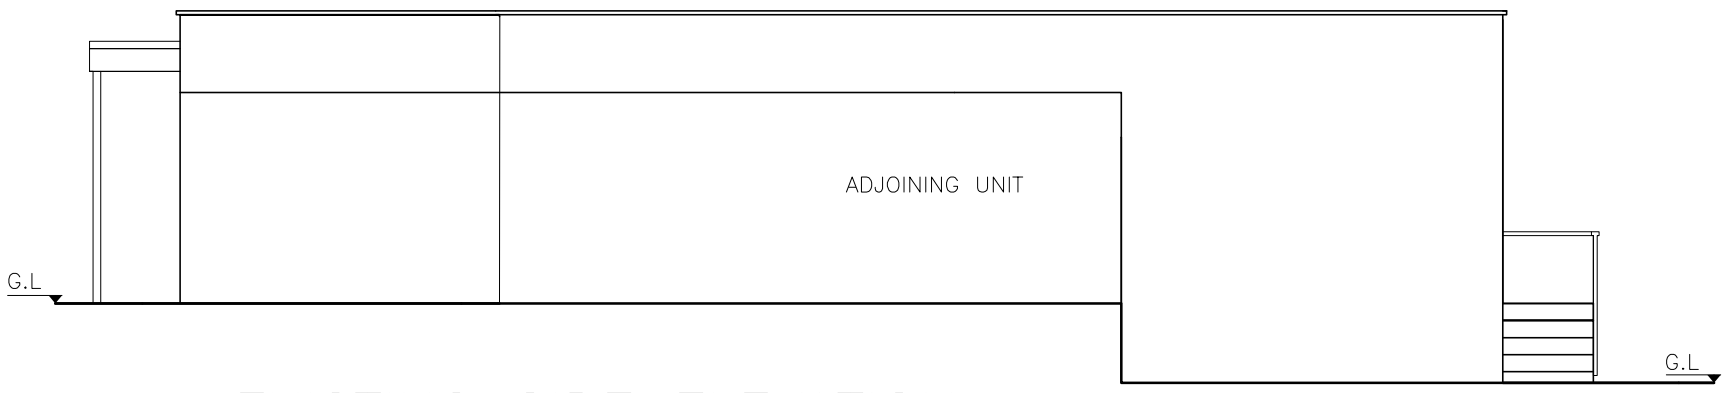

EXISTING SIDE ELEVATION

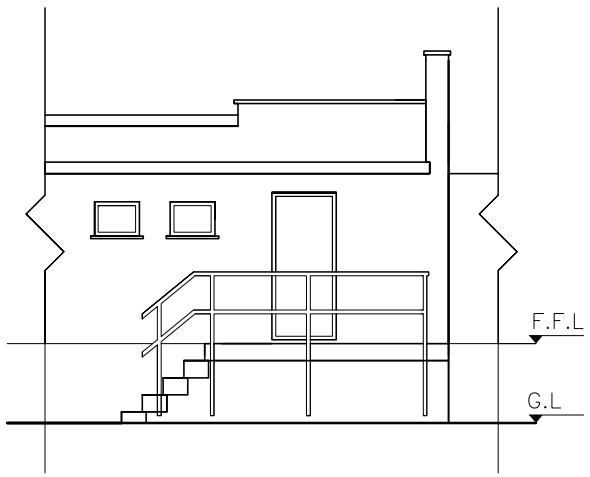

EXISTING REAR ELEVATION



EXISTING FRONT ELEVATION

NOTES

Rev.	Description	Dr'n	Chk	Date
		-	-	-

Norden **Quantity Surveying** and **ConstructionServices** LTD

732 Edenfield Road, Norden, Rochdale, OL12 7PP

Contract	301 CUTGATE SHOPPING CENTRE, ROCHDALE, OL115AQ
Title	PROPOSED CHANGE OF USE TO HOT FOOD TAKEAWAY WITH EXTERNAL REAR FLUE / CHANGE TO SHOP FRONT
Scales	1:100
Sheet Size	A3
Drawn	-
Checked	-
Date	28.06.2022
Drg. No.	DWG 2 OF 3
Revision	0