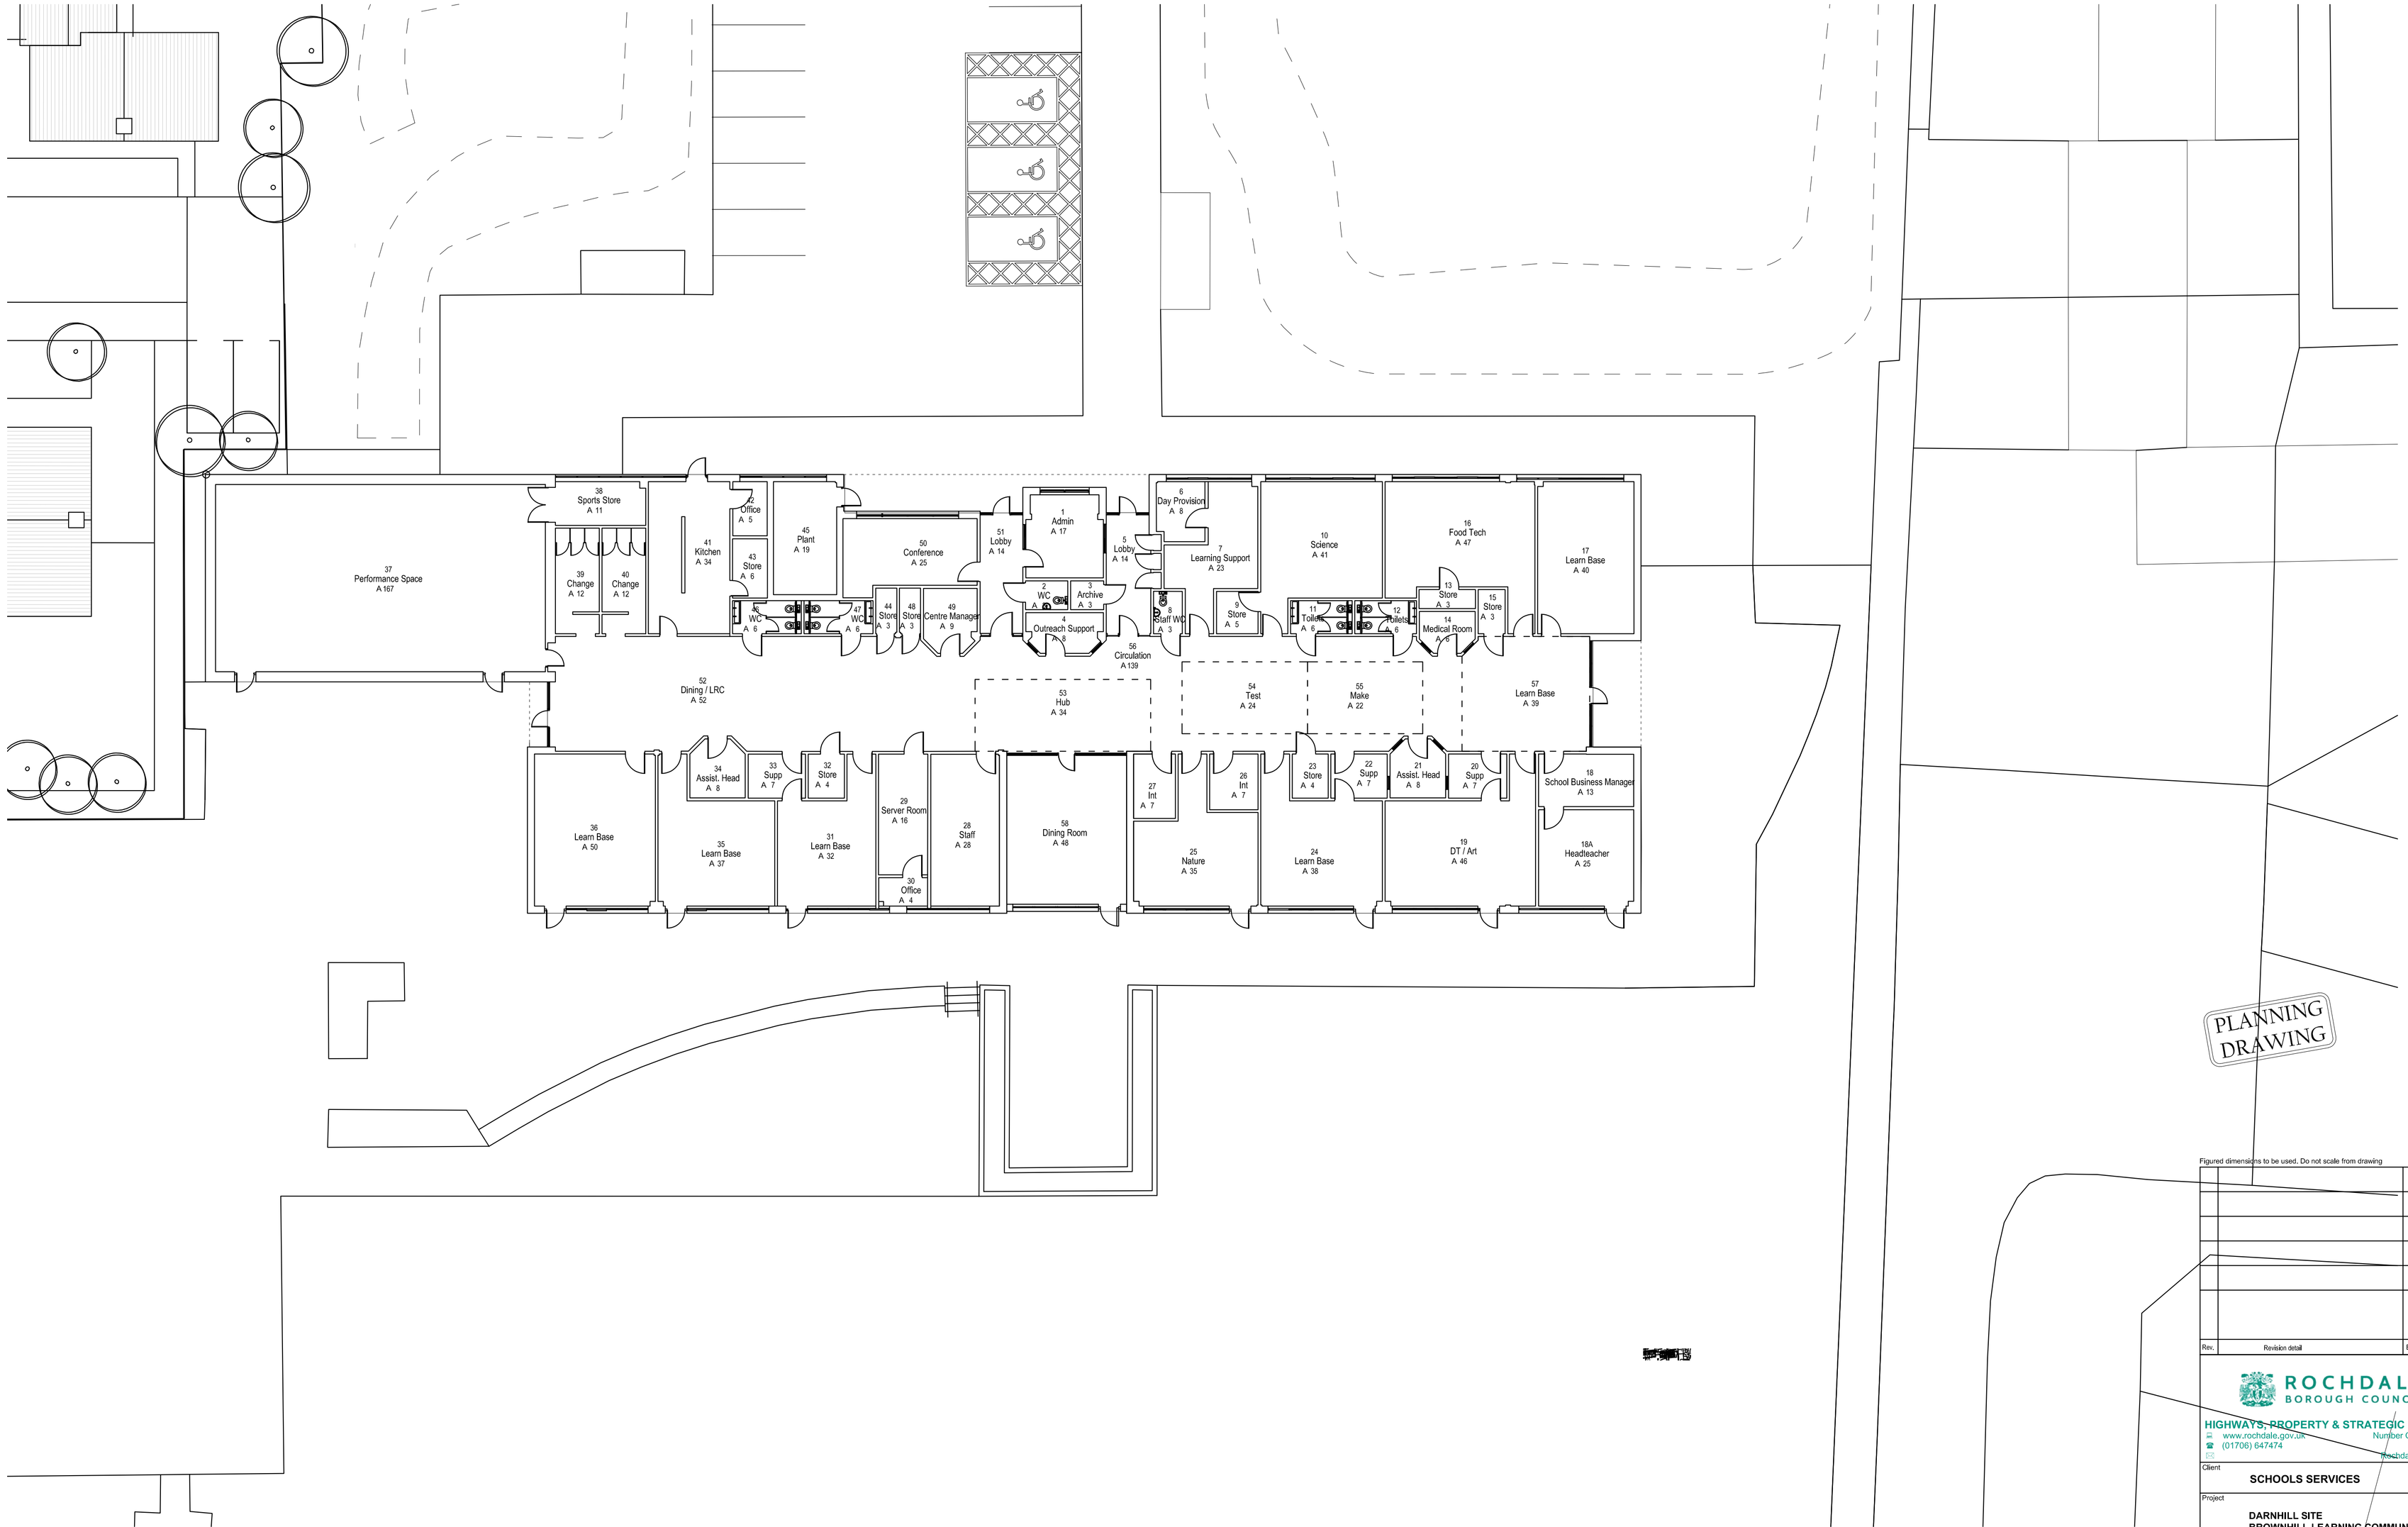


PLANNING DRAWING

Figured dimensions to be used. Do not scale from drawing

Rev.	Revision detail	By	Chk.	Date

ROCHDALE BOROUGH COUNCIL
HIGHWAYS, PROPERTY & STRATEGIC HOUSING
www.rochdale.gov.uk
(01706) 647474
Number One Riverside
Smith Street
Rochdale OL16 1XU

Client
SCHOOLS SERVICES

Project
DARNHILL SITE
BROWNHILL LEARNING COMMUNITY
KS2 PROVISION

Title
EXISTING FLOOR PLAN

Drawn by	Date	Purpose of issue	Scale
RW	Aug 23	Planning	1:200 @ A1
Checked by	Date	Project No.	2004956
Approved by	Date	Drawing No.	PL-02 Rev.