




Proposed West Elevation scale 1:50@A1

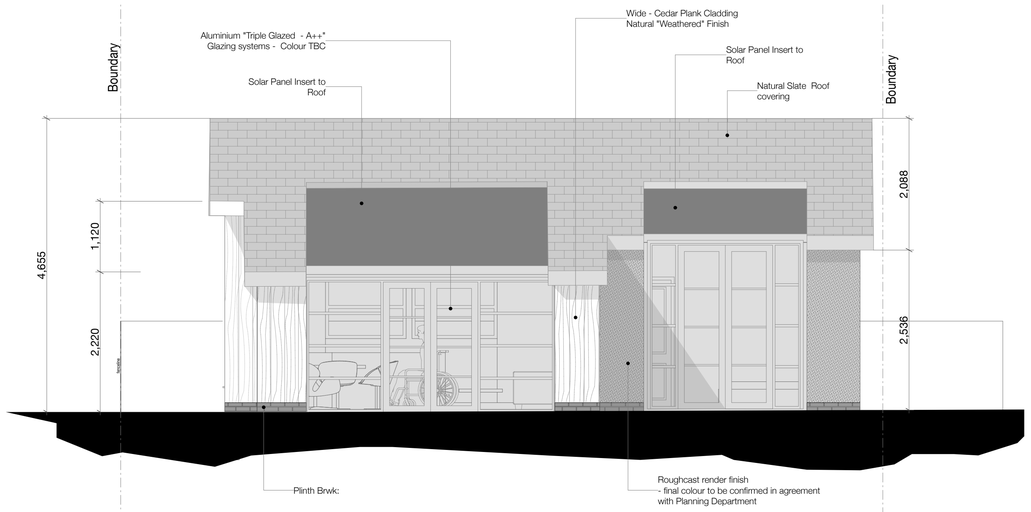

Proposed West Elevation - External Finishes CGI

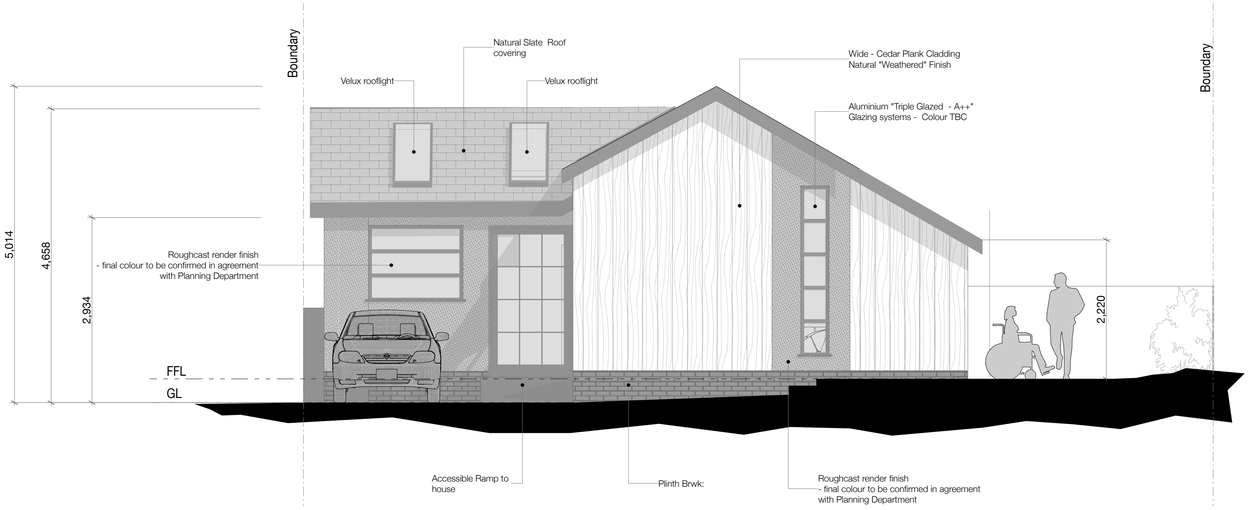

Proposed North Elevation scale 1:50@A1

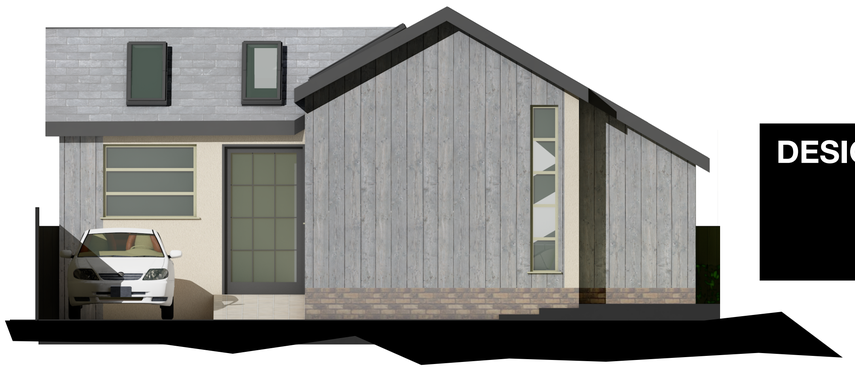

Proposed North Elevation - External Finishes CGI

100 Lewis Drive - New Bungalow

Construction Risks	Maintenance/cleaning Risks	Demolition/adaptation Risks

In addition to the hazard/risks normally associated with the types of work detailed on this drawing take note of the above. It is assumed that all works on this drawing will be carried out by a competent contractor working, where appropriate, to an appropriate method statement.

Safety Health and Environmental Information Box

Notes

####

A1

Architecture:Interiors:Project Management.

DESIGN by ltd

greentop
old mount road
marsden
HD7 6NN

T: 07545 696911
E: design.email@mac.com

designby ltd. co number 9410321
registered office: 5a ack lane east : bramhall cheshire sk7 2be

Client
Mr & Mrs Byrne

Job Title
New Bungalow

Site Address
100 Lewis Drive Heywood Rochdale
Lancashire HD7 6NN

Drawing Name
Proposed Elevations - North & West

Drawing Status
Planning Stage

Issue Date: 29.08.2023 by : D Hobson

Drawing Scale
as indicated

Layout ID	Status	Revision
PP.02		