




FRONT ELEVATION

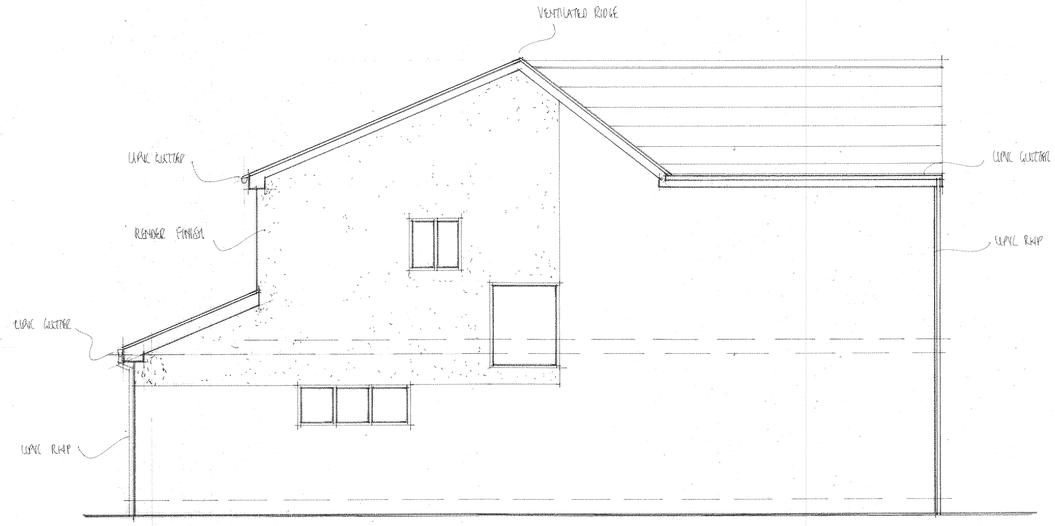


RETURN ELEVATION

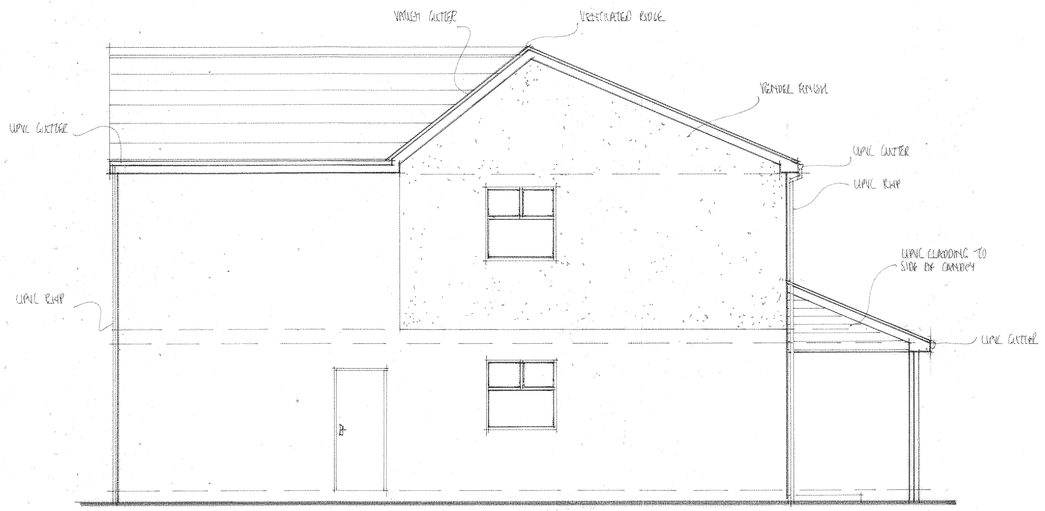


SIDE ELEVATION

1:100
0 1m 2m 3m 4m 5m 6m
1:50 0.5m 1m 1.5m 2m 2.5m 3m

Scale Bar

PROJECT
REMOVE EXISTING FRONT DORMER AND EXTEND MAIN WALLS, PROVIDE NEW ROOF OVER ALTERED FRONT ELEVATION INCLUDING NEW MONO PITCHED ROOF OVER STUDY / PORCH.

DRAWING TITLE
PROPOSED ELEVATIONS.

CLIENT
MR. A. QUYYOM.

ADDRESS
105, HEIGHTS AVE,
ROCHDALE.

SCALE
SCALE 1:50@A1

DATE
NOV 2022.

DRAWING No
CL 11225791/12.