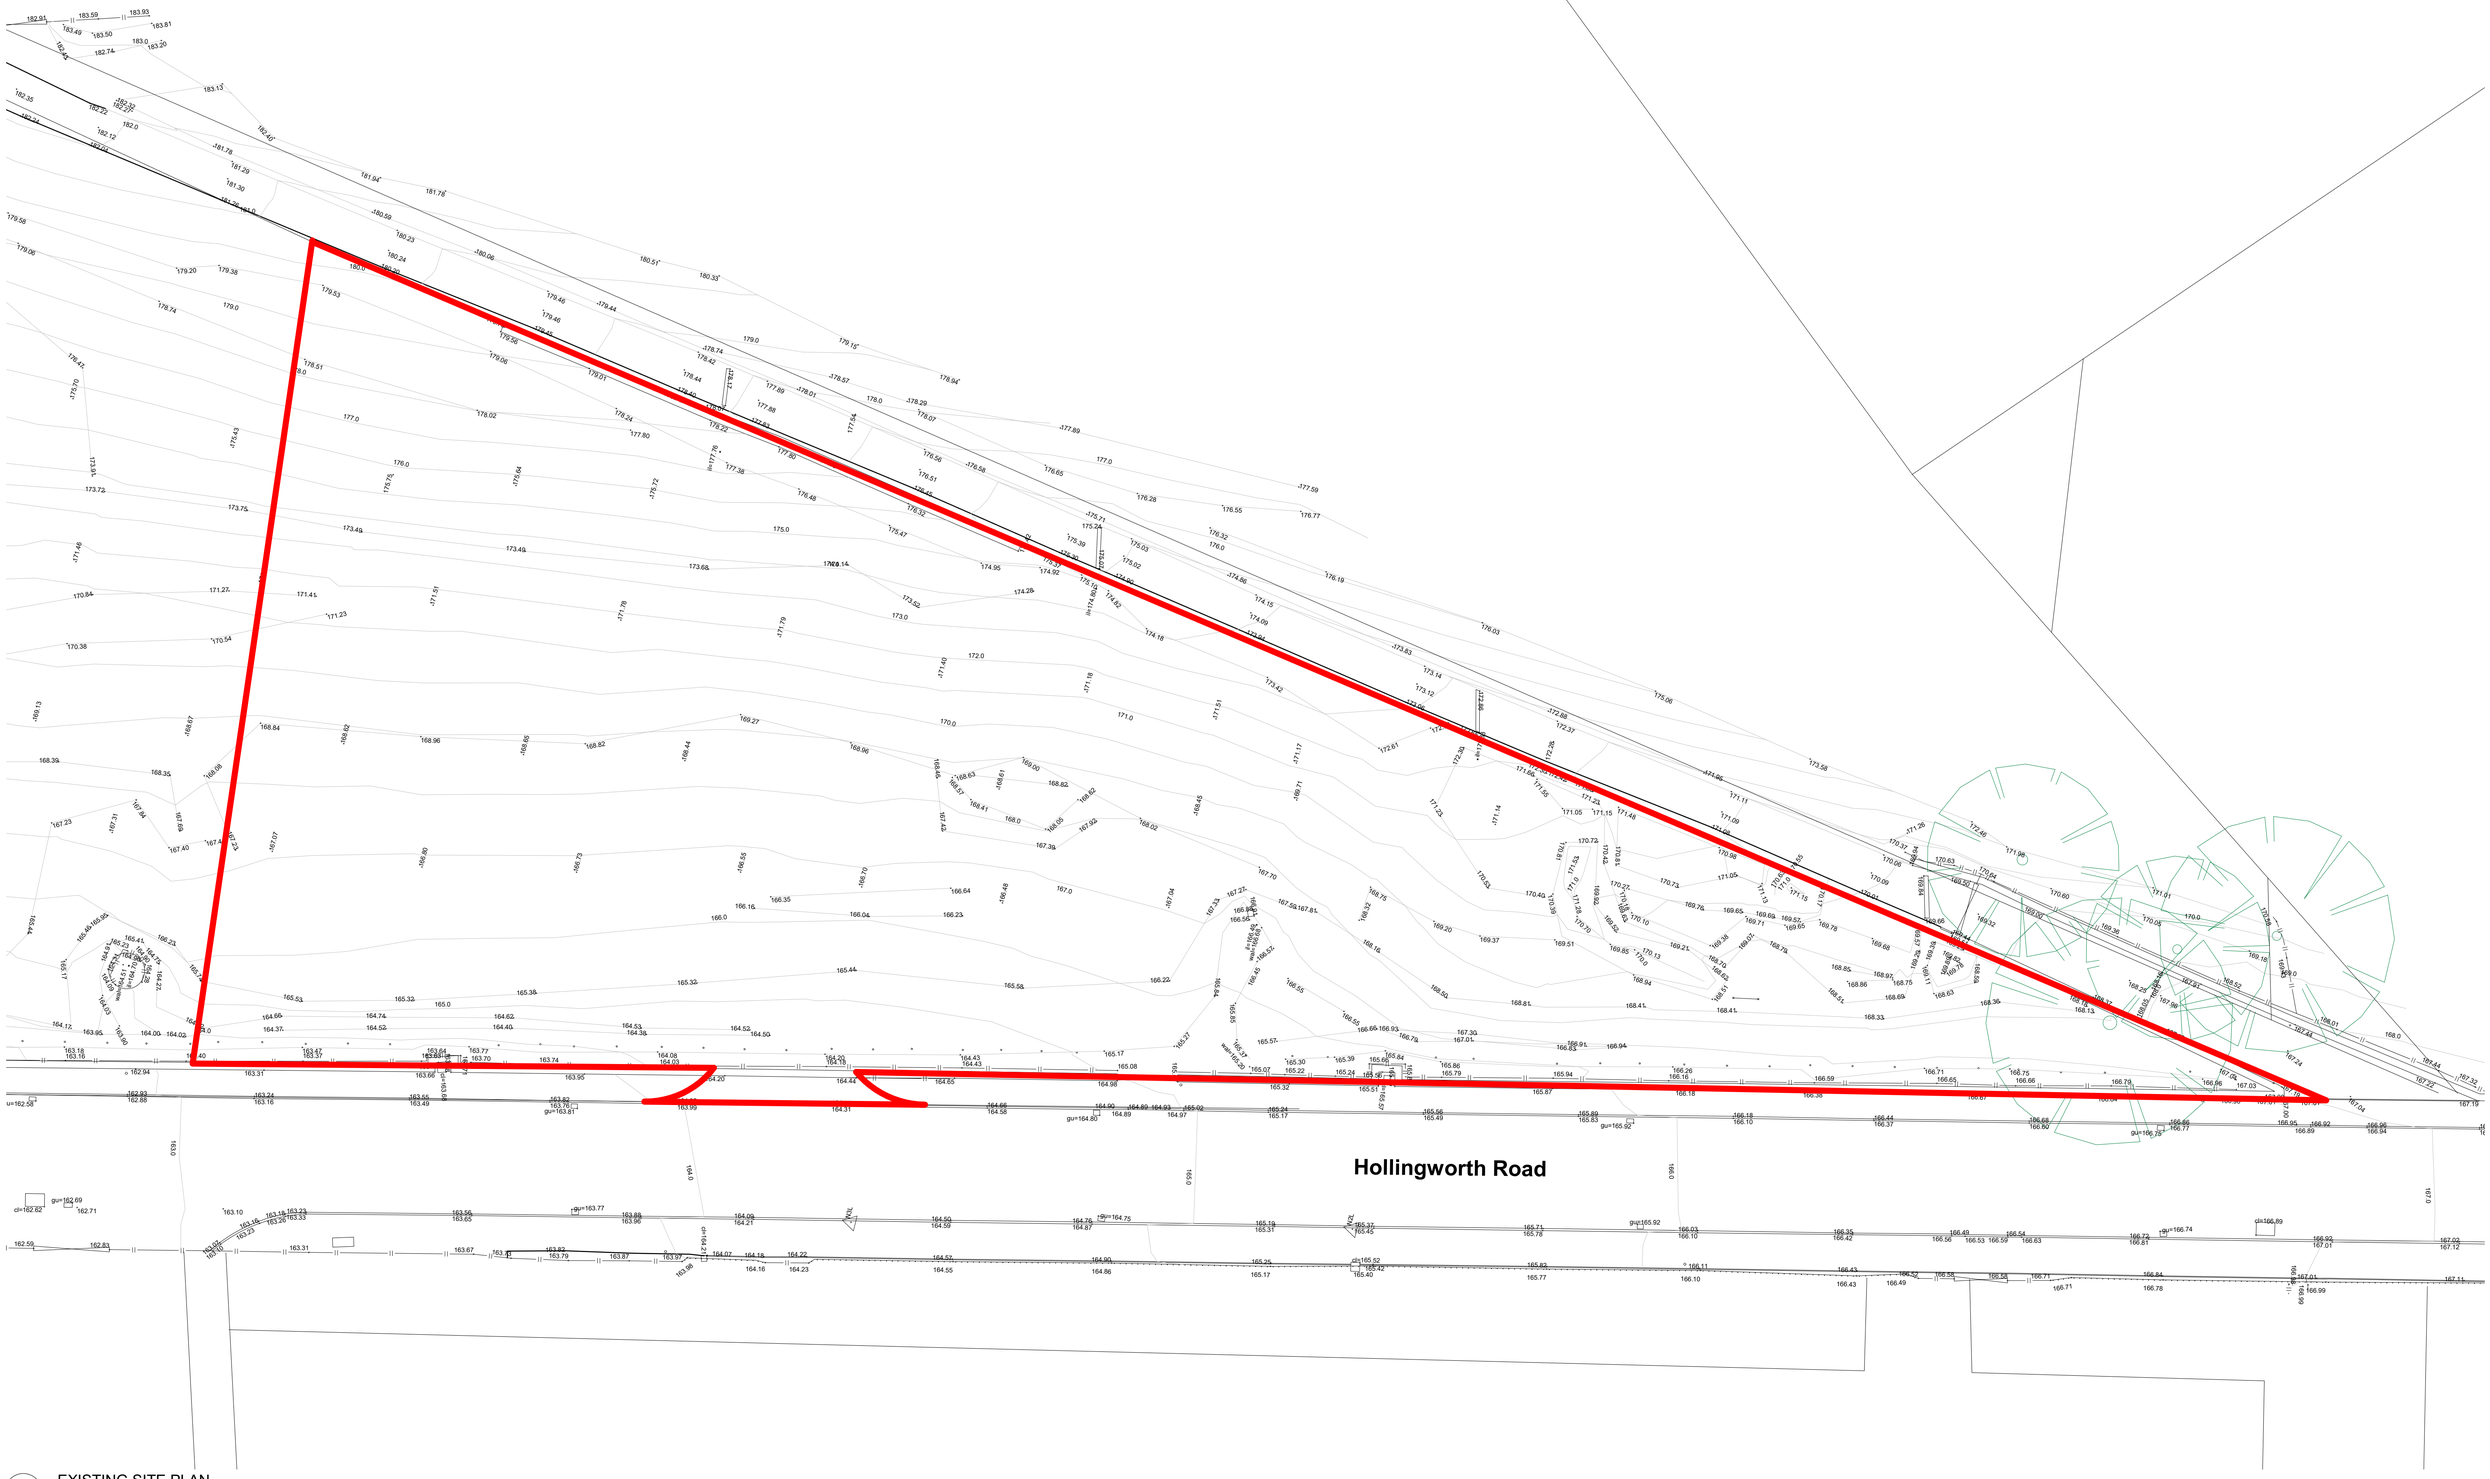


1 EXISTING SITE PLAN

1 : 200

0 2.0 4.0 6.0 8.0 10.0 20.0m

North

The copyright of this drawing is vested with Corstorphine & Wright Ltd and must not be copied or reproduced without the consent of the company.

Rev.	Description	Date	Drw.	Chk.
00	FIRST ISSUE	23.05.2022	FG	RE

Client:
Bank Top Farm

Project:
Bank Top Farm, Littleborough

Drawing Title:
Existing Site Plan

Drawing Status:
INFORMATION

Corstorphine & Wright

Manchester Studio
The Stables, Paradise Wharf, Ducie Street, Manchester, M1 2JN
0161 272 8100

corstorphine-wright.com

Drawing No.	Revision
21358-0211	P-00

Drawn	Checked	Paper Size	Scale	Date
FG	RE	A1	1 : 200	19/05/22