

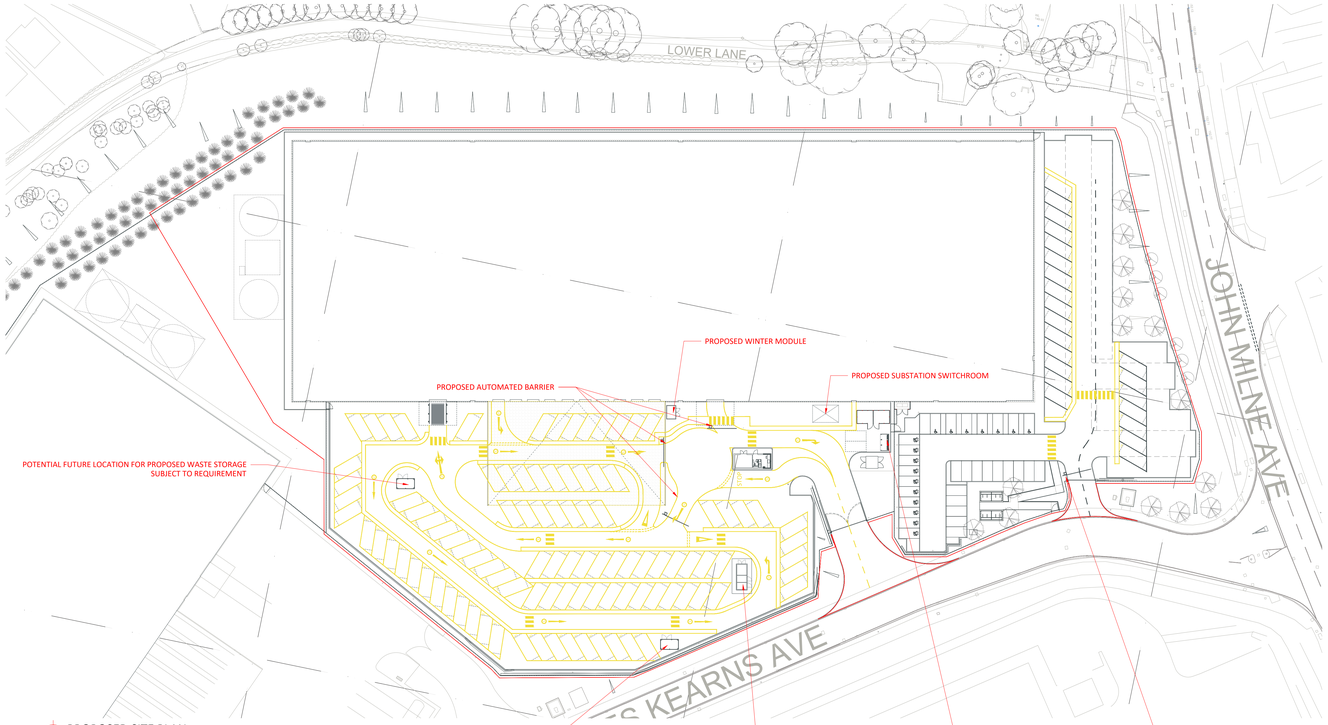



PROPOSED SITE PLAN
SCALE - 1:500

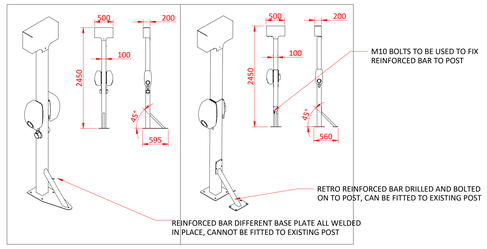

DETAILED OPTIONS FOR CHARGING POINTS
SCALE - 1:50

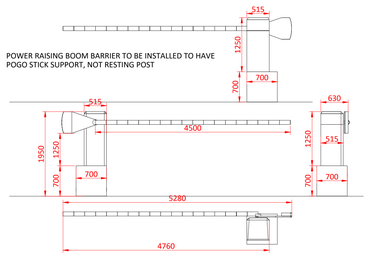

PLAN AND ELEVATION OF PROPOSED AUTOMATED BARRIER
SCALE - 1:50

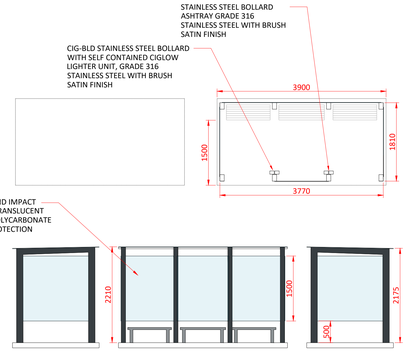


PROPOSED PLANS AND ELEVATIONS OF SMOKING SHELTER
SCALE - 1:50




MATERIALS
FRAME: ALUMINIUM EPOXY COATED RAL 7016
GLAZING: 8mm SAFETY GLASS
ROOF: 10mm SEMI-TRANSPARENT LAMINATED SAFETY GLASS


SMOKING SHELTER TO HAVE AT LEAST 50% OF THE WALLS OPEN SIDED IN ACCORDANCE WITH THE HEALTH ACT 2006 AND THE SMOKE-FREE (PREMISES AND ENFORCEMENT) REGULATIONS 2006.


SMOKING SHELTER TO BE ILLUMINATED TO RECOMMENDED LEVELS AS BS5489 PART 1:2020 DESIGN OF ROAD LIGHTING, LIGHTING OF ROADS AND PUBLIC AMENITY AREAS

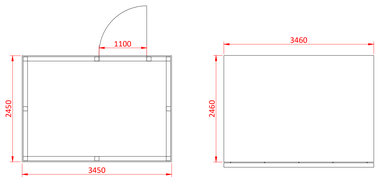

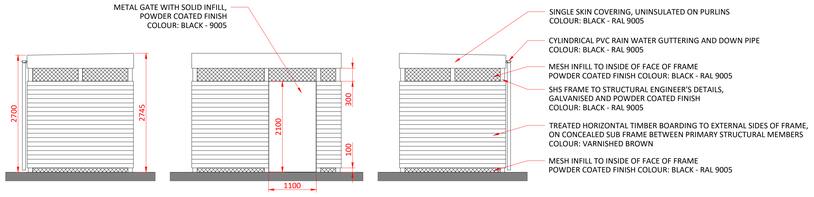


PROPOSED PLANS AND ELEVATIONS OF WINTER MODULE
SCALE - 1:50

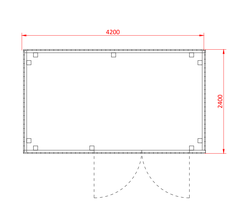

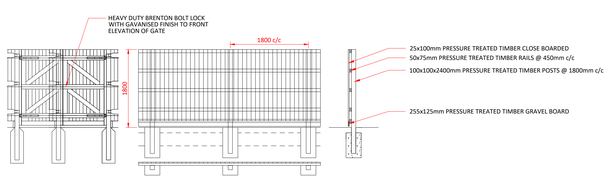


PLAN, ELEVATION AND SECTION OF 1.8m HIGH TIMBER FENCE AROUND WASTE STORAGE AREA
SCALE - 1:50

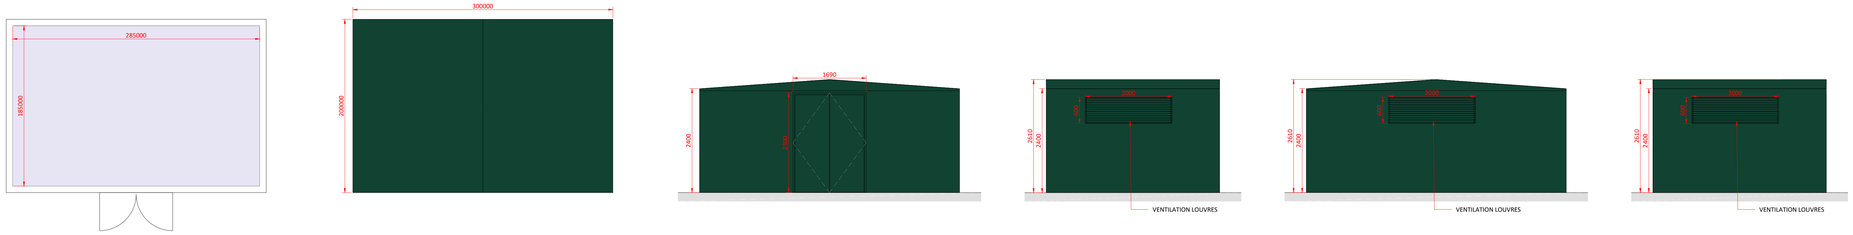

PROPOSED PLANS AND ELEVATIONS OF SUBSTATION SWITCHROOM
SCALE - 1:50

MATERIALS OF PROPOSED SWITCHROOM

EXTERNAL WALLS	DOORS	ROOF
GLASS REINFORCED PLASTIC	POLYESTER POWDER COATED STEEL DOORS	GLASS REINFORCED PLASTIC
COLOUR - MOSS GREEN - RAL 6005	COLOUR - MOSS GREEN - RAL 6005	COLOUR - MOSS GREEN - RAL 6005

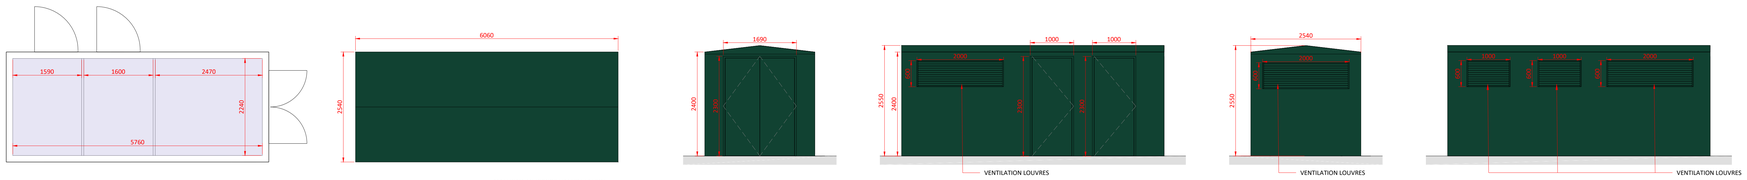

PROPOSED PLANS AND ELEVATIONS OF SUBSTATION TRANSFORMER
SCALE - 1:50

MATERIALS OF PROPOSED SUB STATION

EXTERNAL WALLS	DOORS	ROOF
GLASS REINFORCED PLASTIC	POLYESTER POWDER COATED STEEL DOORS	GLASS REINFORCED PLASTIC
COLOUR - MOSS GREEN - RAL 6005	COLOUR - MOSS GREEN - RAL 6005	COLOUR - MOSS GREEN - RAL 6005

Scale this drawing for planning purposes only
Ashton Smith to be notified of discrepancies in figured dimensions
Contractors must check all dimensions from site
This drawing is copyright and is for use on this site only
This drawing is to be used solely for information as emitted
For other information refer to the latest revision of any cross referenced drawing

Scale Bar
0 10 20 30 40m
SCALE 1:500

Scale Bar
0 0.5 1 2 3 4m
SCALE 1:50

NOTES:

REV	DATE	DESCRIPTION	DRAWN BY	CHECK BY
P3	15/05/2025	LOCATION OF ENTRANCE AUTOMATED BARRIER ADJUSTED	KN	RR
P2	03/03/2025	ANCILLARY STRUCTURES RELOCATED IN COORDINATION WITH EXISTING SERVICES	KN	RR
P1	13/11/2024	INITIAL ISSUE FOR PLANNING PURPOSES	KN	RR

REVISIONS

PROJECT TITLE
VAN STORAGE FACILITY
JAMES KEARNS AVENUE
ROCHDALE, OL16 4NW

DRAWING TITLE
PROPOSED ANCILLARY STRUCTURES

RIBA STAGE	STATUS		DRAWN BY	CHECKED BY
N/A	PLANNING		KN	RR
SHEET	SCALE	DATE	SUITABILITY	REVISION
A0	AS SHOWN	13/11/2024	S4	P3

DRAWING NO.
24086 - ASA - 00 - EX.SI - D - A - P003 _ (S4 - P3)

CLIENT
LYSANDER

AshtonSmith Beyond Design
Ashton Smith, Belvedere House, 2 Victoria Avenue, Harrogate, North Yorkshire, HG1 1EL
Tel: 01423 520382 Fax: 01423 565104
www.ashtonsmith.co.uk

JOB NO.
24086