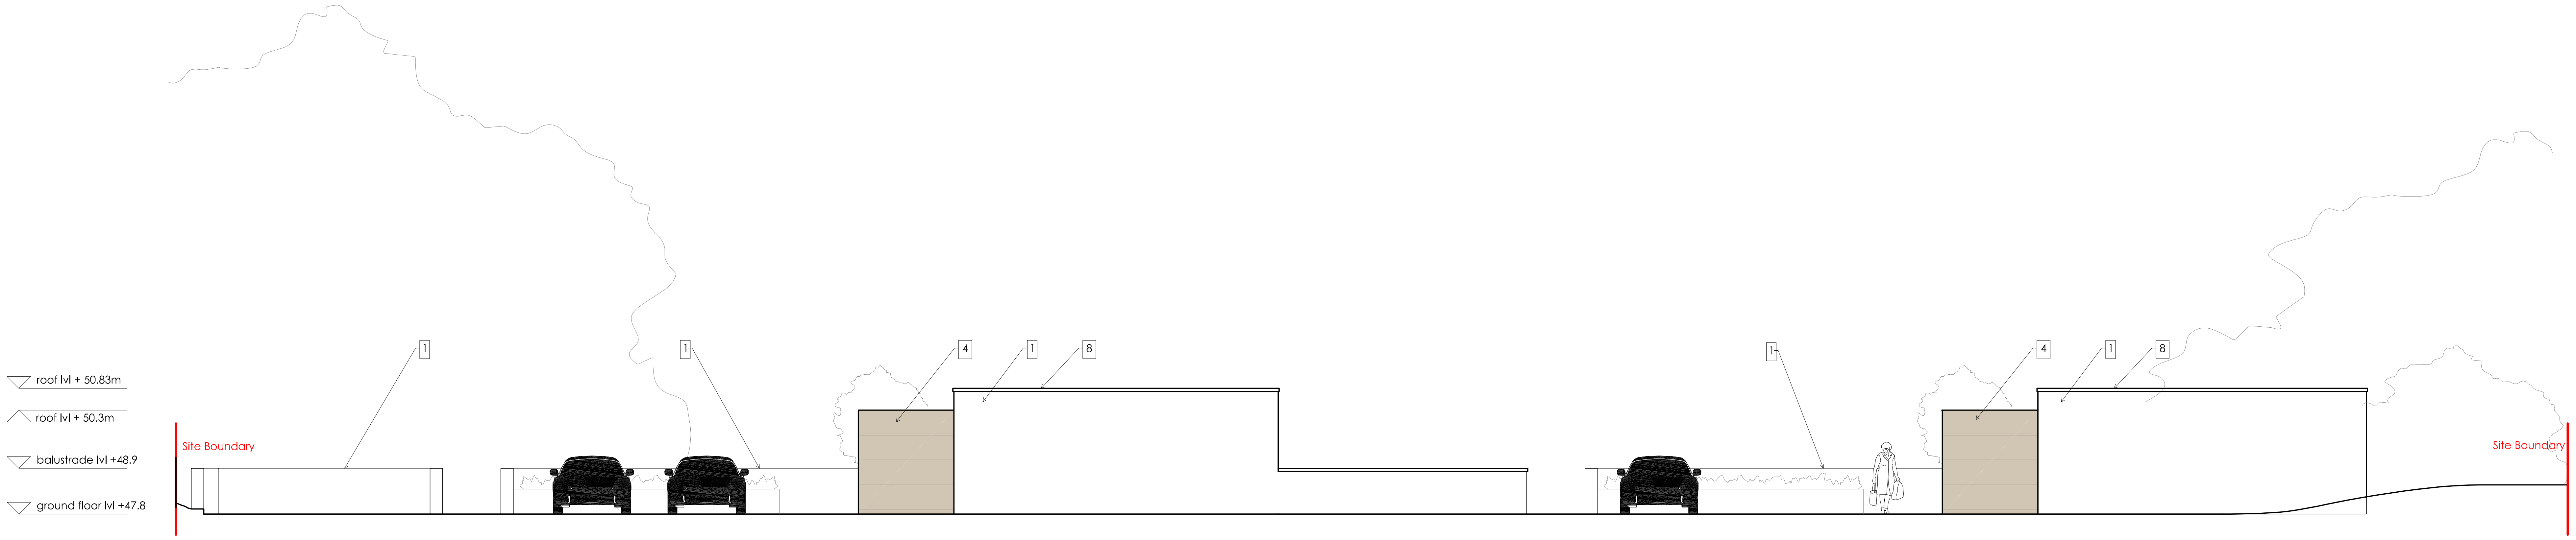

Rear Elevation

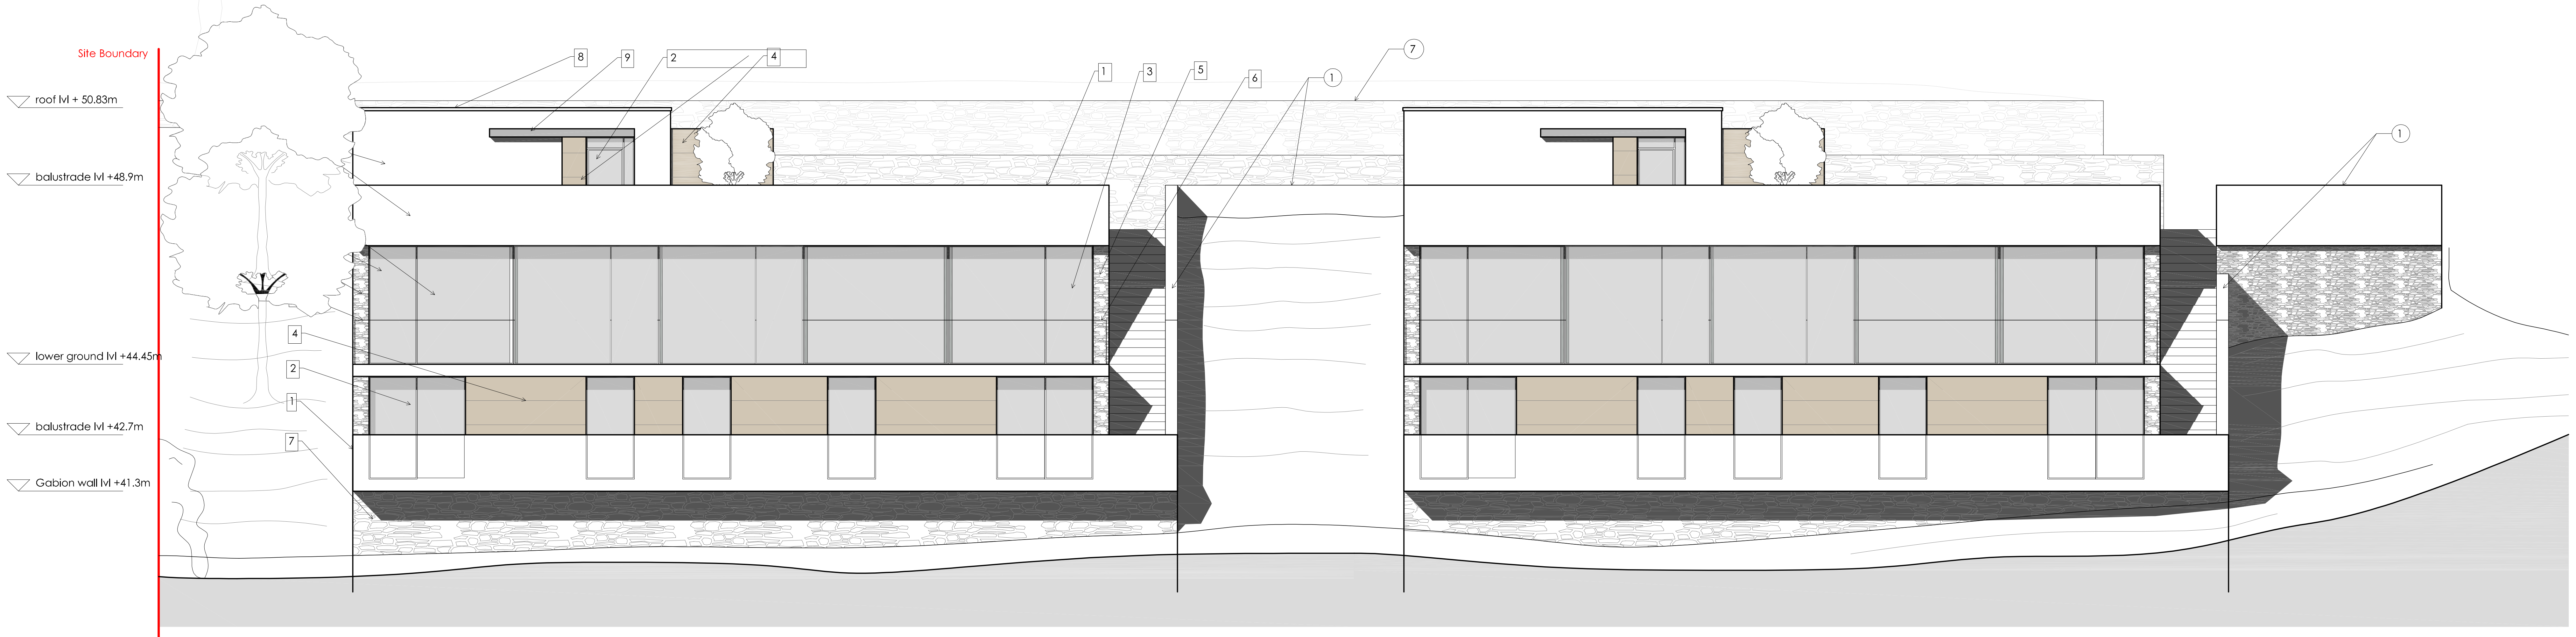

Front Elevation

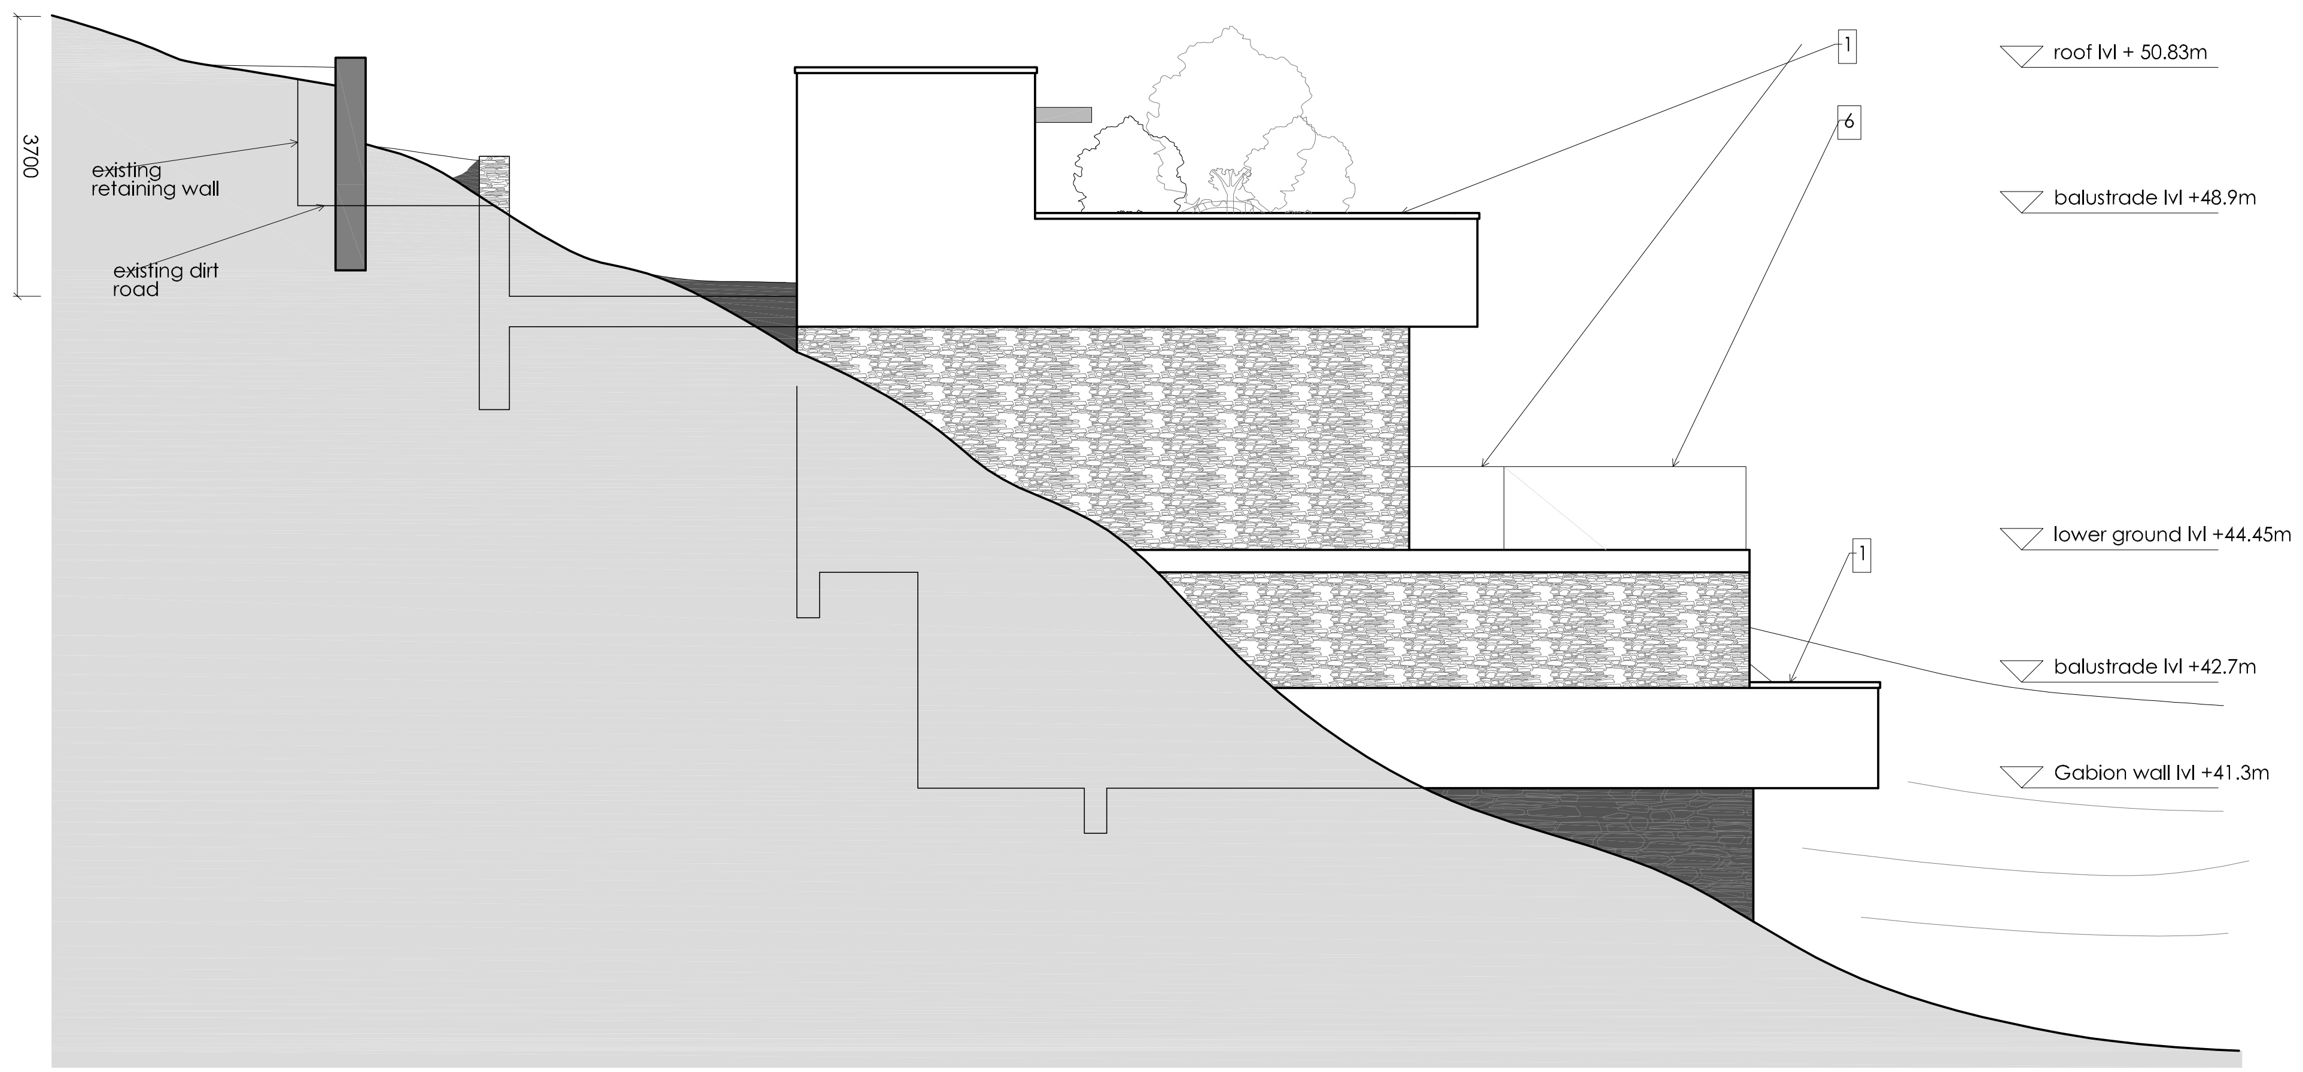

Western side elevation

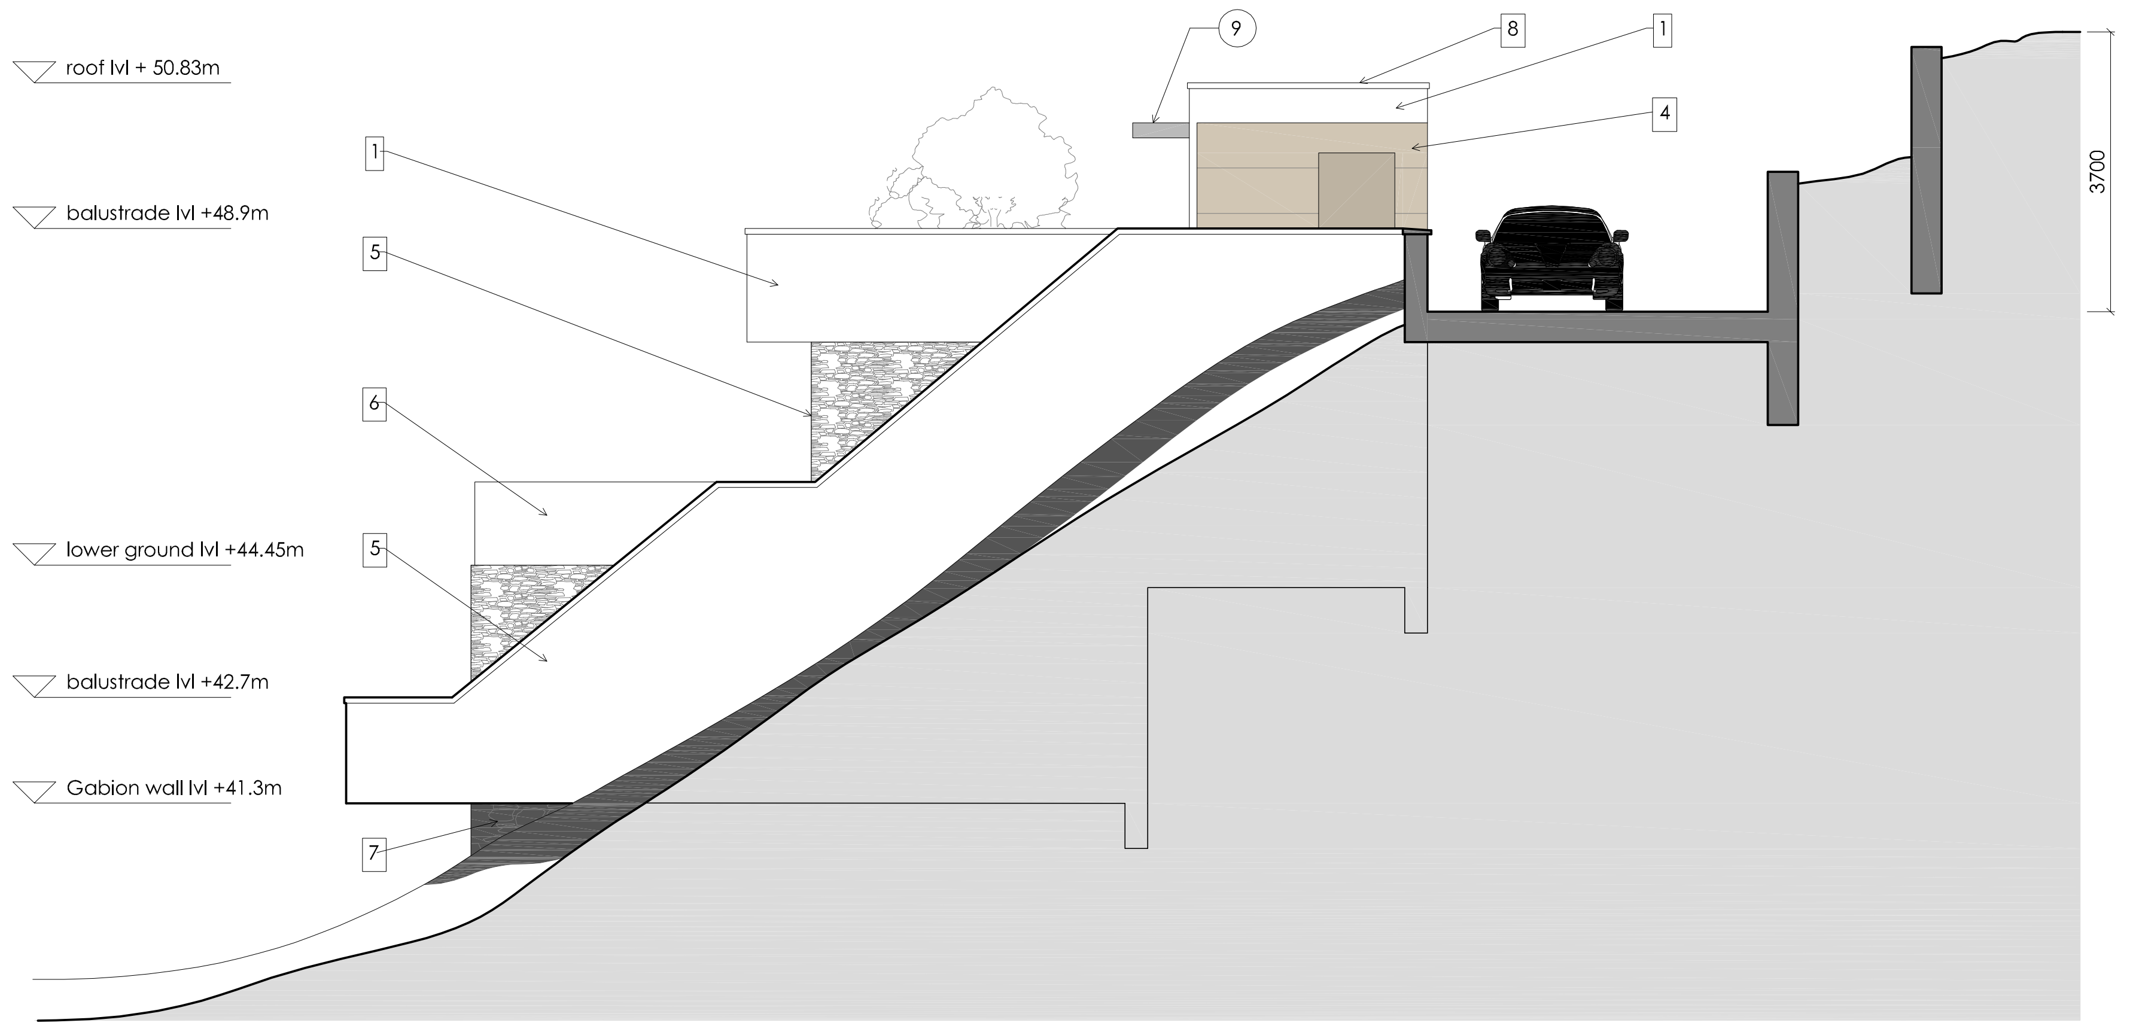

Eastern side elevation

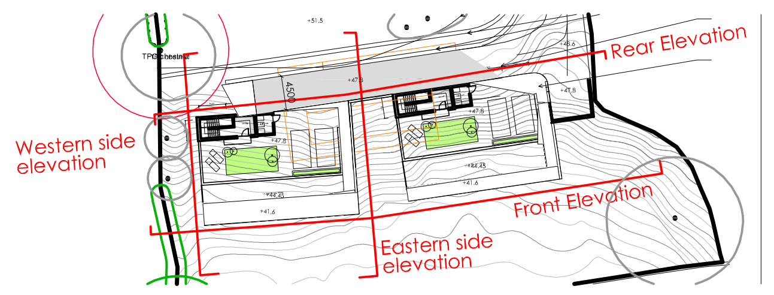

Key notes

1. Render (through colour) - off-white/natural
2. Aluminium windows and doors- grey
3. Aluminium Sliding doors - grey
4. Timber effect tiles
5. Random course stone wall
6. Glass balustrade
7. Gabion wall
8. Precast coping to match render colour
9. Grey metal cladding

rev:	date:	description	
A	09/17	amendments to elevation and elevations of ground floor building above ground level	AJC

AJ COCKER ASSOCIATES
CHARTERED BUILDING SURVEYORS

New Century House
176 Drake Street
Rochdale
OL16 1UP
Tel: 01706 764880
Fax: 01706 764881
www.ajcockerassociates.co.uk
mail@ajcockerassociates.co.uk

RICS
the mark of property professionalism worldwide

Project:
Proposed residential development
Stable Hills, Chadwick Hall Road
Bamford, Rochdale

Proposed elevations

scale: 1-100@A1
date: Jul 17
drawn: AJC

Client: Joanne & Chris Grieves

Dwg. Nr. G262-010revA

All dimensions to be as noted (to be checked on site prior to manufacture). Do not scale of this drawing. Report any discrepancies to the Architect / CA immediately.