

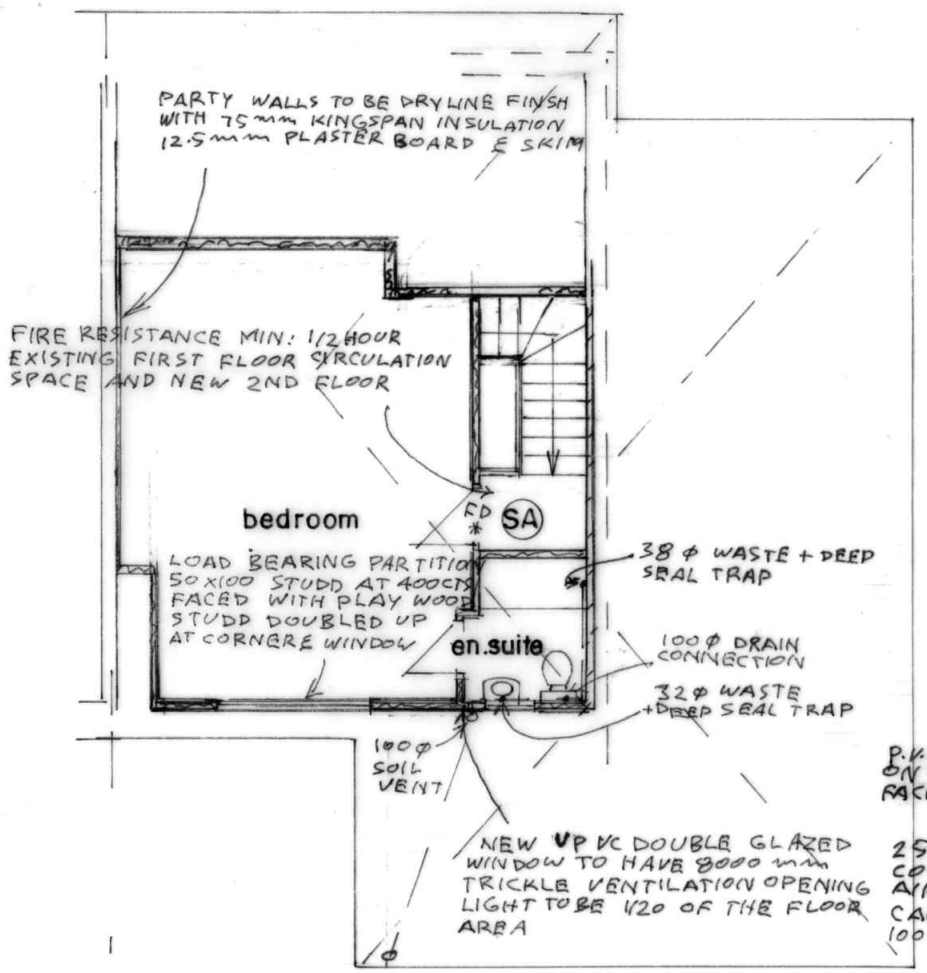


SECOND FLOOR PLAN
(PROPOSED)

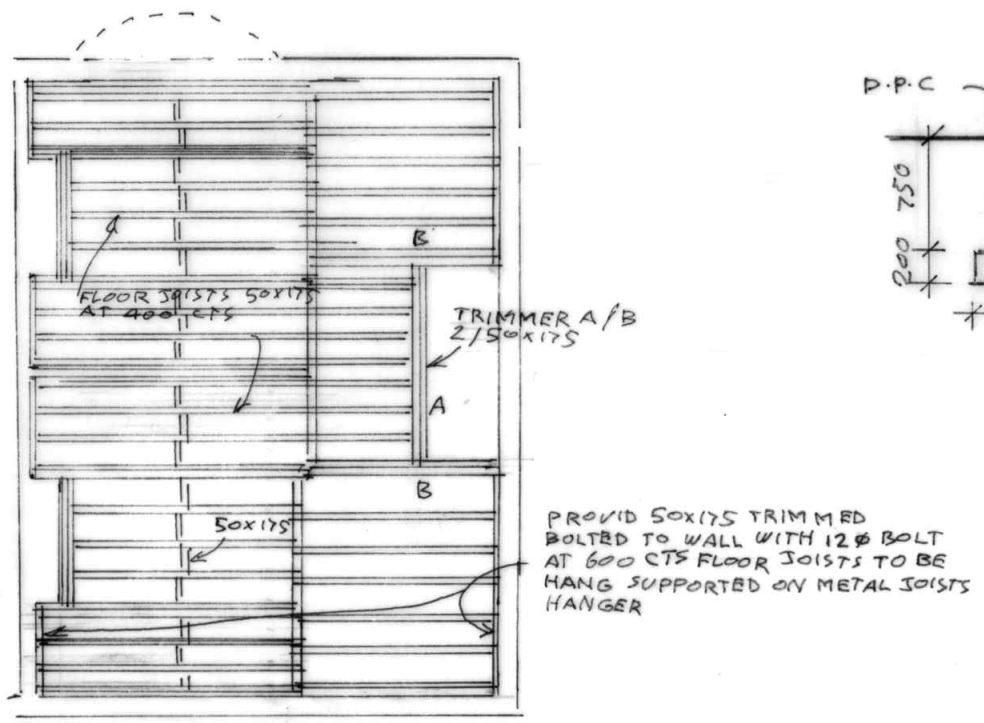

FLOOR JOISTS LAYOUT PLAN
(PROPOSED) SCALE 1:100

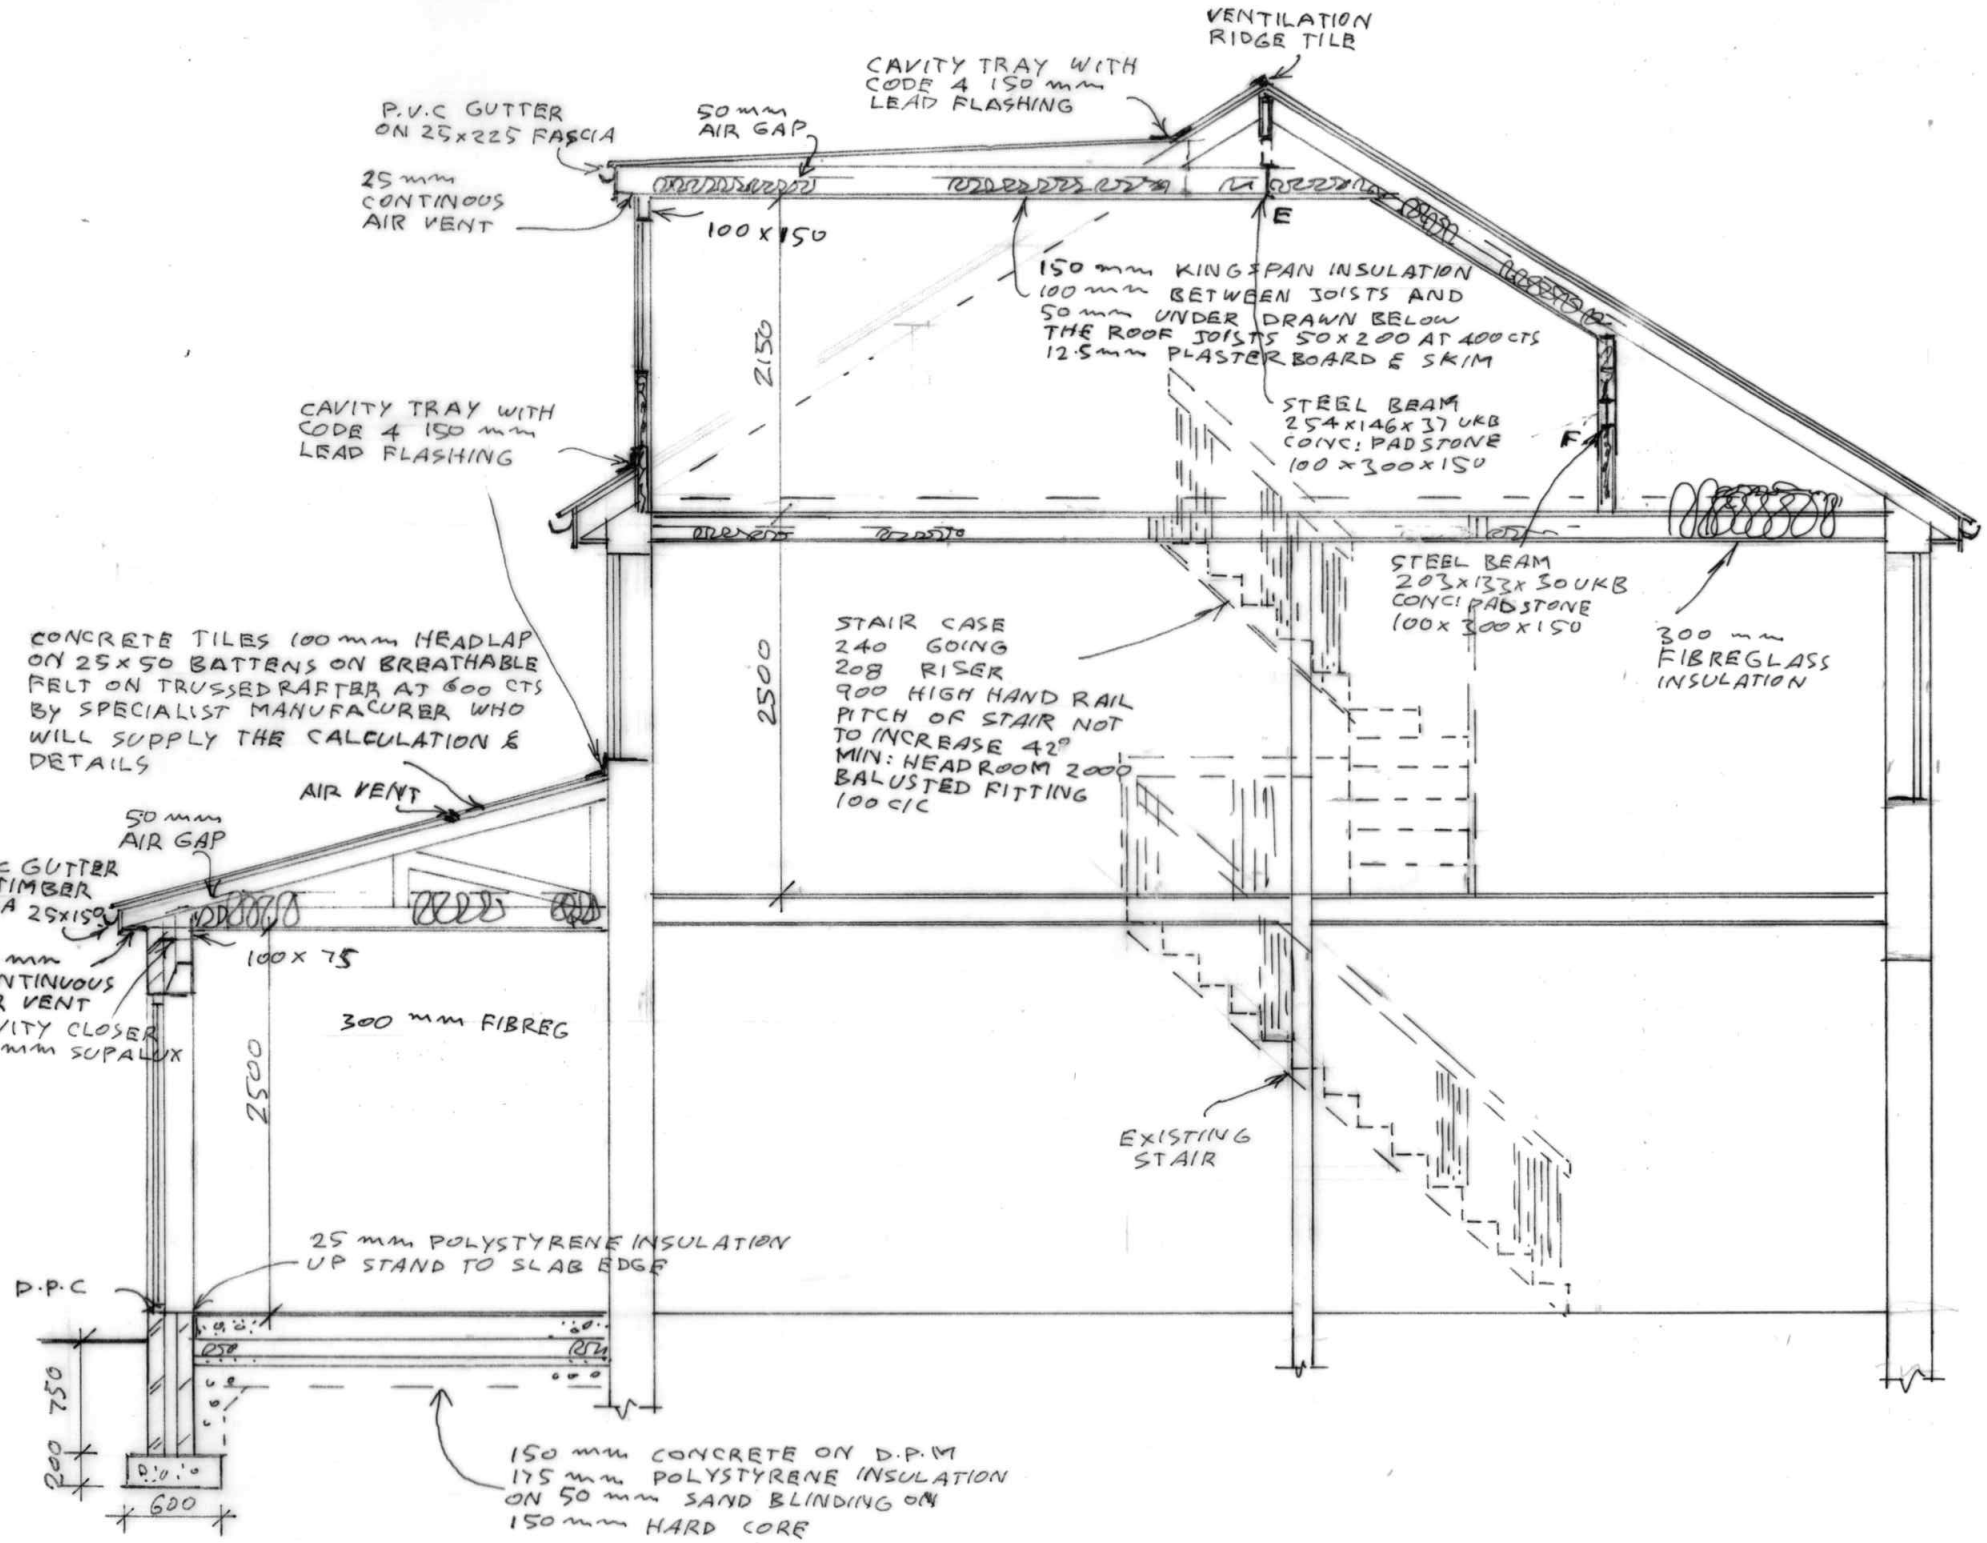

SECTION A.A

BUILDING DESIGN SERVICES
M. FAROOQ
6 Stock Close, Shawclough, Rochdale OL12 6BB
Tel: 01706 712231 Mob: 07967605763

PROPOSED PART DOUBLE & PART SINGLE STOREY EXTENSION WITH REAR DORMER AT 289 MANCHESTER NEW ROAD MIDDLETON MANCHSTER M24 1NR

For: Mrs NOREEN KAUSAR

Plan	*Scale 1:100*	A**1902/3**