
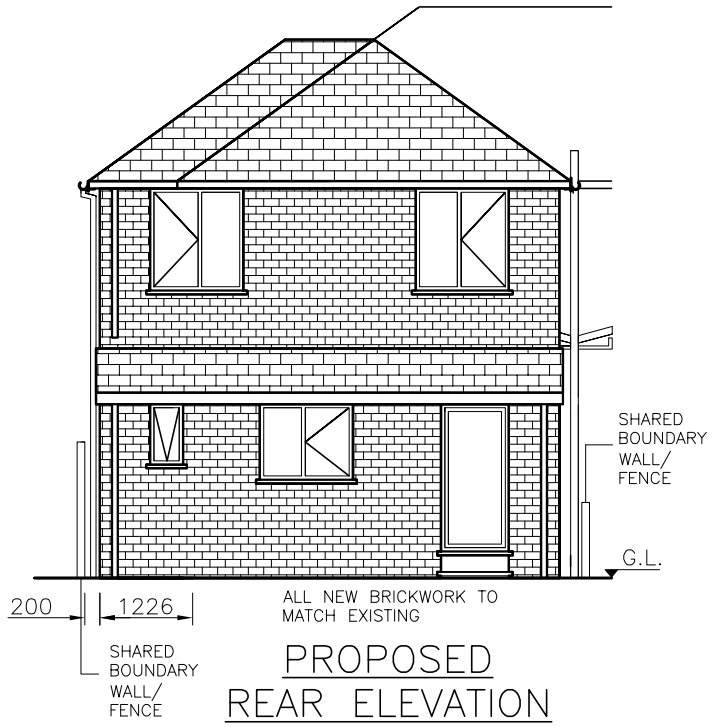



ALL NEW BRICKWORK TO MATCH EXISTING

PROPOSED REAR ELEVATION

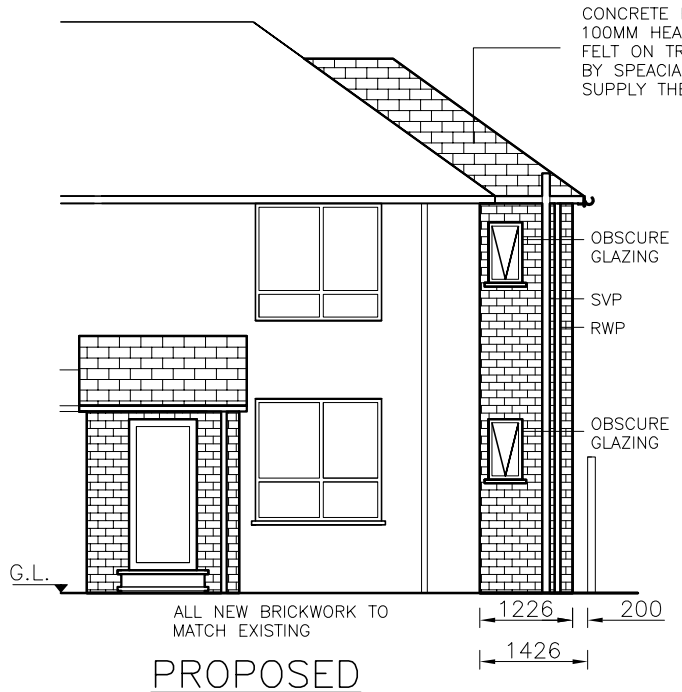


ALL NEW BRICKWORK TO MATCH EXISTING

PROPOSED FRONT ELEVATION

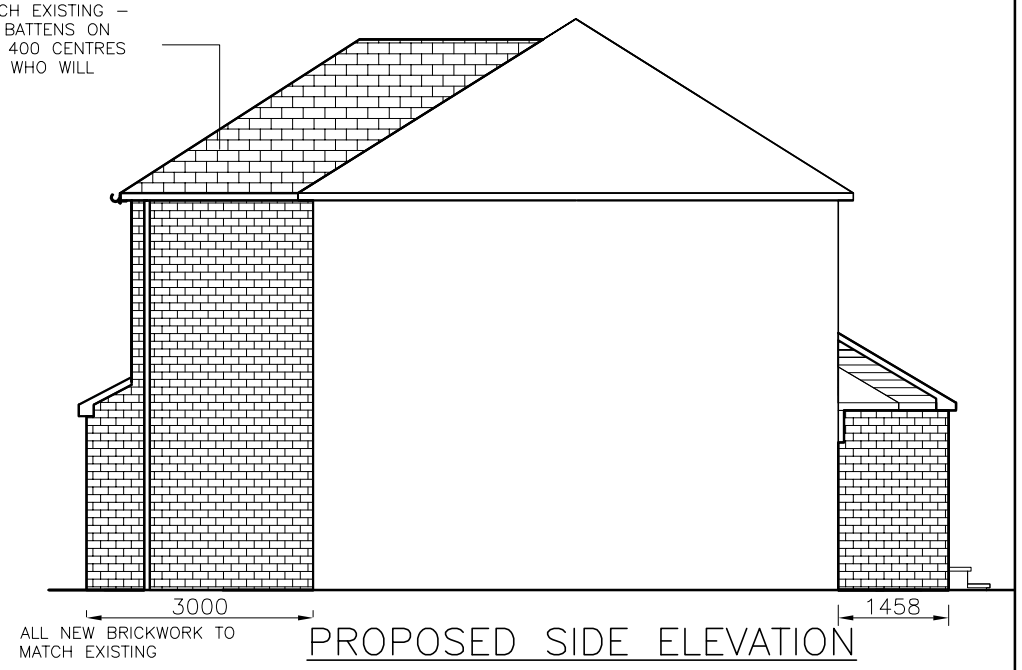


ALL NEW BRICKWORK TO MATCH EXISTING

PROPOSED SIDE ELEVATION

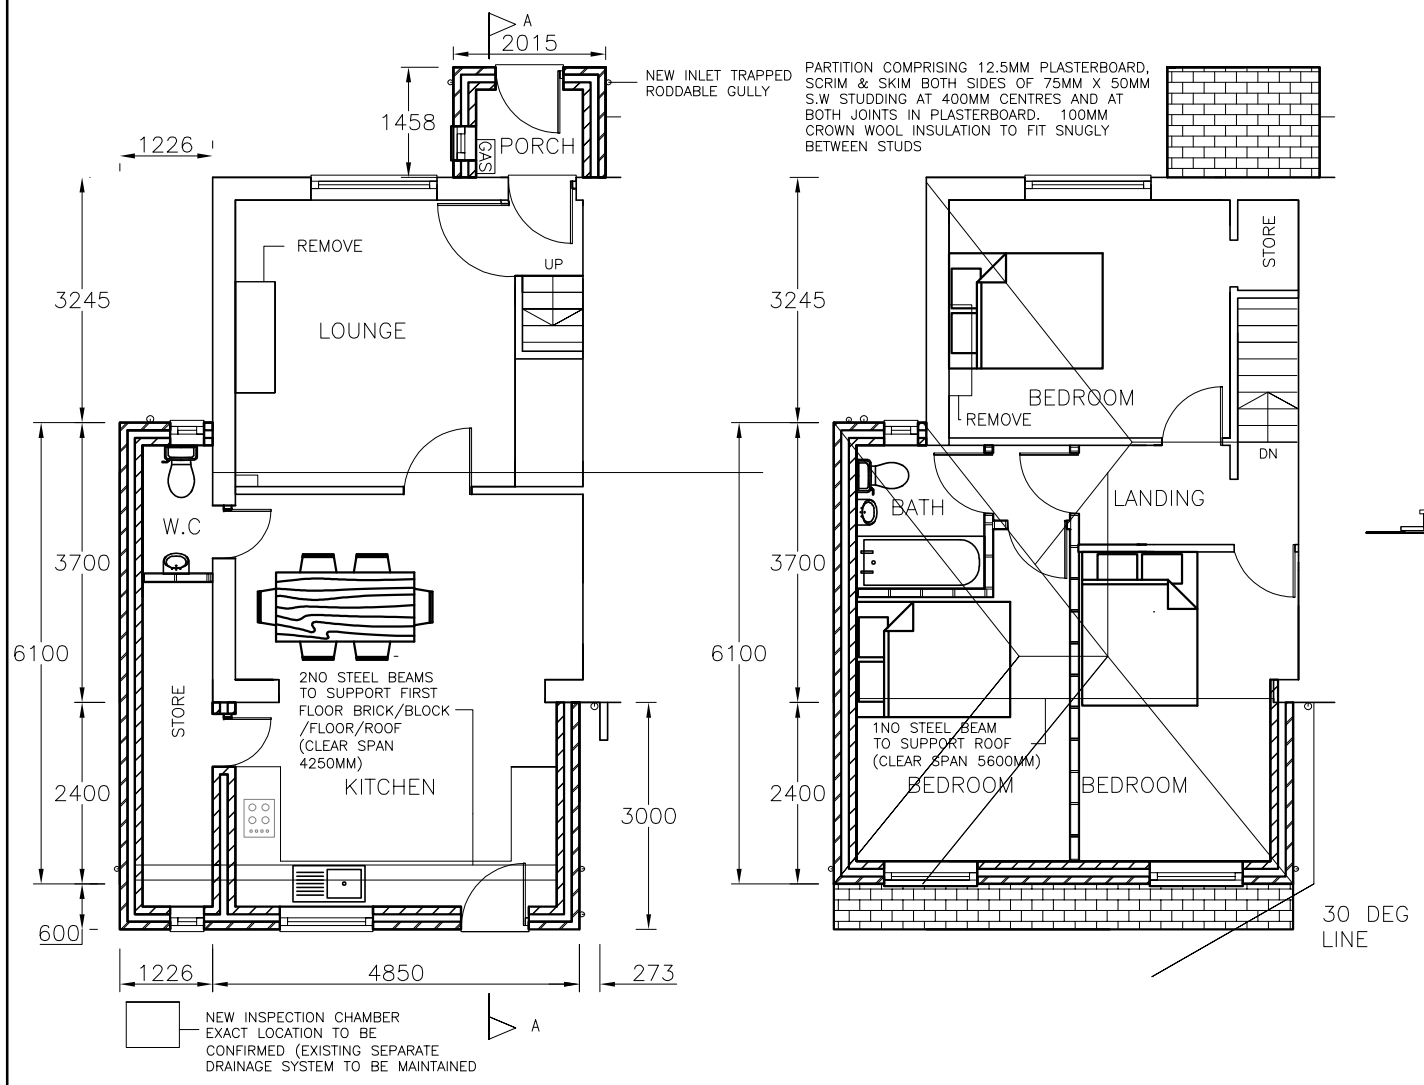


PROPOSED GROUND FLOOR PLAN

PROPOSED FIRST FLOOR PLAN

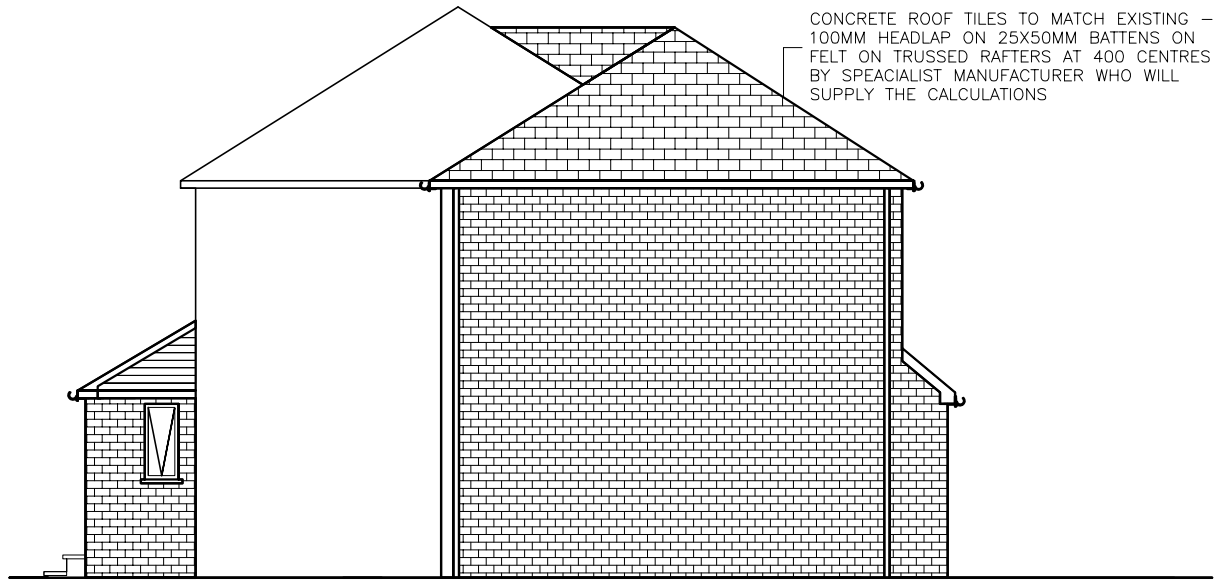

PROPOSED SIDE ELEVATION

ALL NEW BRICKWORK TO MATCH EXISTING

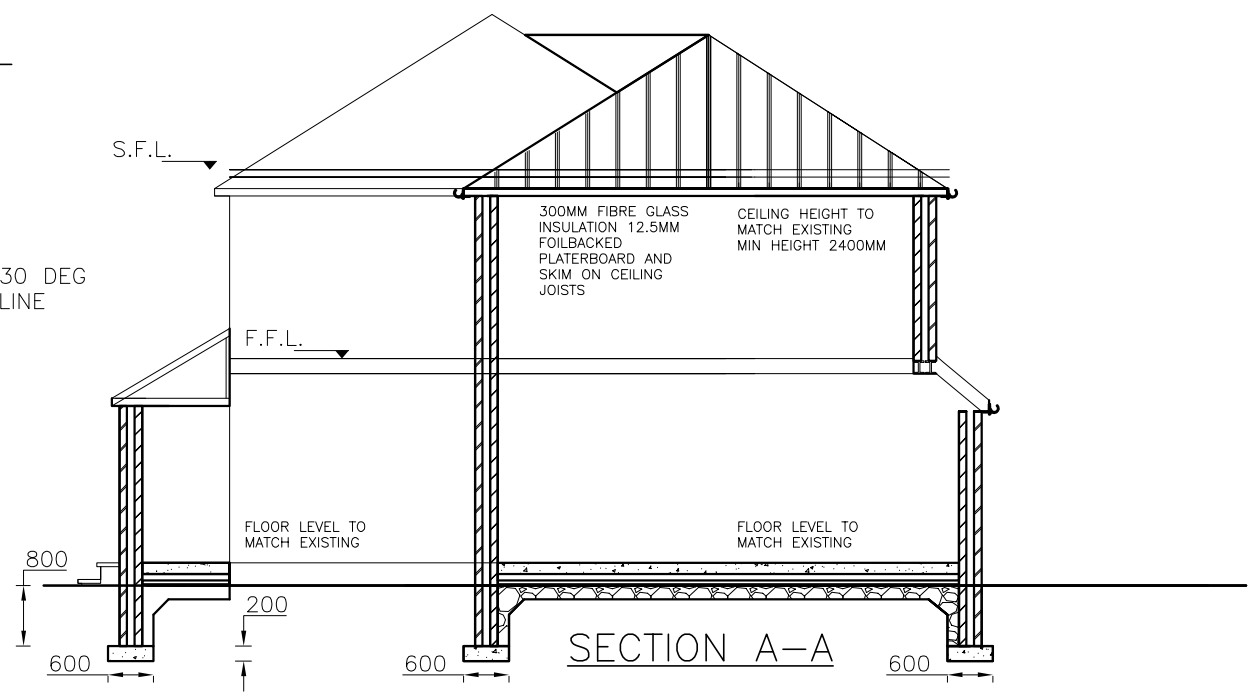

SECTION A–A

NOTES

COPYRIGHT:
ALL RIGHTS RESERVED
THIS DRAWING MUST NOT BE REPRODUCED WITHOUT WRITTEN PERMISSION FROM NORDEN QUANTITY SURVEYING AND CONSTRUCTION SERVICES LIMITED.

DO NOT SCALE OFF THIS DRAWING.

ALL DIMENSIONS ARE TO BE CHECKED ON SITE BY THE CONTRACTOR / SUB–CONTRACTOR. ANY DISCREPANCIES ARE TO BE REPORTED TO NORDEN QUANTITY SURVEYING AND CONSTRUCTION SERVICES LIMITED.

Rev.	Description	Dr'n	Chk	Date
		-	-	-

Contract: 16 BELTON AVENUE, ROCHDALE, OL16 2TY

Title: PROPOSED TWO STOREY SIDE AND REAR EXTENSION

Scales	1:100	Sheet Size	A3
Drawn -	Checked -	Date	25.10.2022
Drg. No.	DWG 3 OF 4	Revision	A