
ALL DIMENSIONS ARE IN MILLIMETRES UNLESS OTHERWISE INDICATED.

DO NOT SCALE FROM THIS DRAWING. IF IN DOUBT ASK.

THIS DRAWING SHALL BE READ IN CONJUNCTION WITH THE PROJECT SPECIFICATION AND ALL OTHER PROJECT DOCUMENTATION.

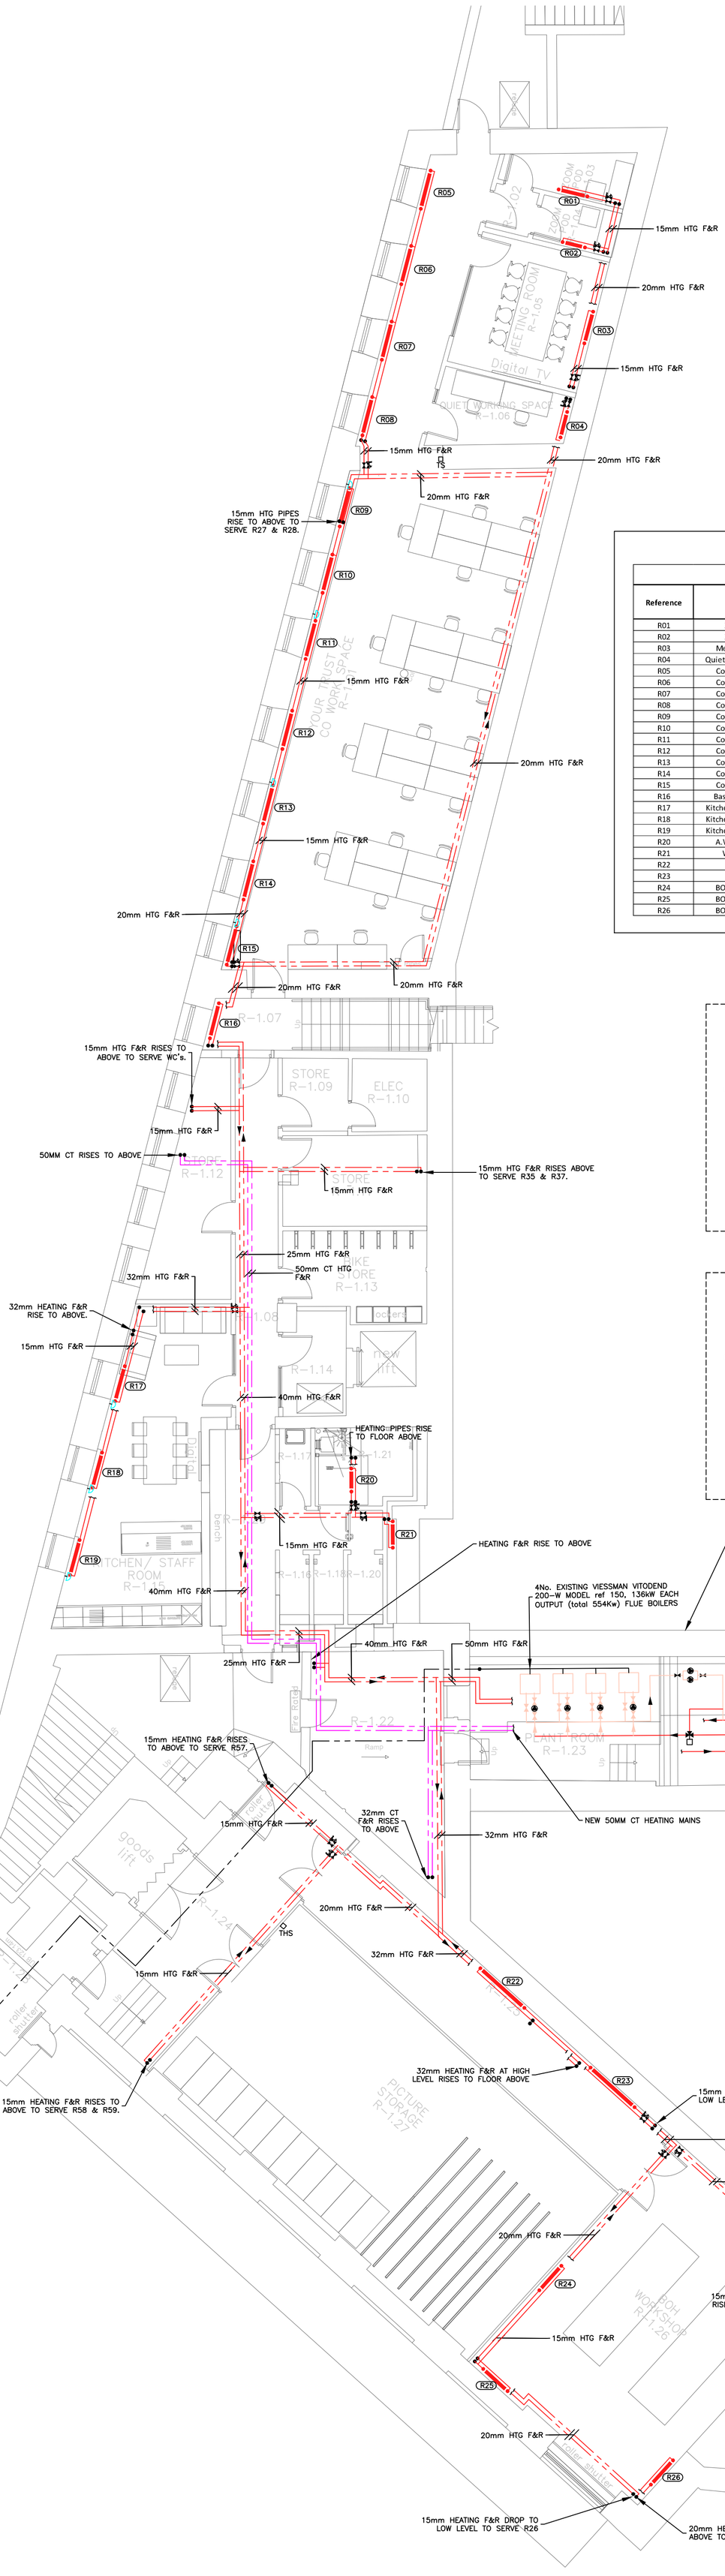

Radiator Schedule

Reference	Room	Temp	Manufacturer	Product	Type	Height (mm)	Length (mm)	Required input +20% (kW)	Radiator output (kW)
R01	Zoom Pod R-1.03	55/45	Jaga	Linea Plus with DBE	11	500	700	727	730
R02	Zoom Pod R-1.04	55/45	Jaga	Linea Plus Twin	11	350	500	242	260
R03	Meeting Room R-1.05	55/45	Jaga	Linea Plus Twin	16	350	600	444	461
R04	Quiet Working Space R-1.06	55/45	Jaga	Linea Plus Twin	16	350	800	615	615
R05	Co Work Space R-1.01	55/45	Jaga	Linea Plus Twin	20	500	1000		673
R06	Co Work Space R-1.01	55/45	Jaga	Linea Plus Twin	20	500	1000		673
R07	Co Work Space R-1.01	55/45	Jaga	Linea Plus Twin	20	500	1000		673
R08	Co Work Space R-1.01	55/45	Jaga	Linea Plus Twin	20	500	1000		673
R09	Co Work Space R-1.01	55/45	Jaga	Linea Plus with DBE	20	500	1000		1136
R10	Co Work Space R-1.01	55/45	Jaga	Linea Plus Twin	20	200	1000	9100	673
R11	Co Work Space R-1.01	55/45	Jaga	Linea Plus with DBE	20	200	1000		1136
R12	Co Work Space R-1.01	55/45	Jaga	Linea Plus Twin	20	200	1000		673
R13	Co Work Space R-1.01	55/45	Jaga	Linea Plus with DBE	20	200	1000		1136
R14	Co Work Space R-1.01	55/45	Jaga	Linea Plus Twin	20	200	1000		673
R15	Co Work Space R-1.01	55/45	Jaga	Linea Plus with DBE	20	200	1000		1136
R16	Basement Stairs R-1.07	55/45	Jaga	Linea Plus Standard	20	200	800	601	606
R17	Kitchen / Staff Room R-1.15	55/45	Jaga	Linea Plus with DBE	20	200	900	1033	1454
R18	Kitchen / Staff Room R-1.15	55/45	Jaga	Linea Plus with DBE	20	200	900	1033	1053
R19	Kitchen / Staff Room R-1.15	55/45	Jaga	Linea Plus with DBE	20	200	900	1033	1053
R20	A.WC / Shower R-1.21	55/45	Jaga	Linea Plus Twin	11	350	500	251	260
R21	WC R-1.16 - R-1.20	55/45	Jaga	Linea Plus Standard	20	350	600	500	529
R22	Corridor R-1.25	55/45	Jaga	Linea Plus Twin	11	500	1600	1000	996
R23	Corridor R-1.25	55/45	Jaga	Linea Plus Twin	11	500	1600	1000	996
R24	BOH Workshop R-1.26	55/45	Jaga	Linea Plus Twin	20	350	800	773	780
R25	BOH Workshop R-1.26	55/45	Jaga	Linea Plus Twin	20	350	800	773	780
R26	BOH Workshop R-1.26	55/45	Jaga	Linea Plus Twin	20	350	800	773	780

LEGEND

- HEATING PIPES AT LOW LEVEL
- HEATING PIPES AT HIGH LEVEL
- CT HEATING PIPES AT LOW LEVEL
- CT HEATING PIPES AT HIGH LEVEL
- EXISTING
- PIPE RISER (INDICATED ON DRAWING WHETHER TO BELOW OR ABOVE)
- DIRECTION OF FLOW
- ISOLATION VALVE
- TEMPERATURE REGULATING VALVE
- SINGLE SOCKET FOR LINEA PLUS WITH DBE
- UNDERFLOOR HEATING ARRAY

T2	09/11/23	STAGE 4 ISSUE
T1	29.09.23	TENDER ISSUE
P1	17.08.23	STAGE 3 ISSUE
Revision	Date	Description

Client & Site

YOUR TRUST
TOUCHSTONES
ROCHDALE

Title

HEATING LAYOUT

BASEMENT

Steven A. Hunt & Associates
Hangar 9, De Havilland Drive, Liverpool L24 8RN
T 0151 427 8009
W www.stevenhunt.com E info@stevenhunt.com

Scale: 1:100 Size: A1 Drawn: EB Chkd: SH

ISO19650 Compliant

Drawing No.

Project	Origin	Zone	Level	File Type	Role	Number	Suitability	Rev:
4025	SHA	XX	B1	DR	M	1000	S2	T2

TENDER

Y:\4025 - Rochdale Touchstones\6.0 Drawings\6.1 Mechanical Engineers\M100 -Heating.dwg
Plot Date: 10 November 2023 Layout Name: 4025-SHA-XX-B1-DR-M1000 - Basement Heating Plot Size: ISO A1 (841 x 594.00 MM)
ETHAN BAYLEY