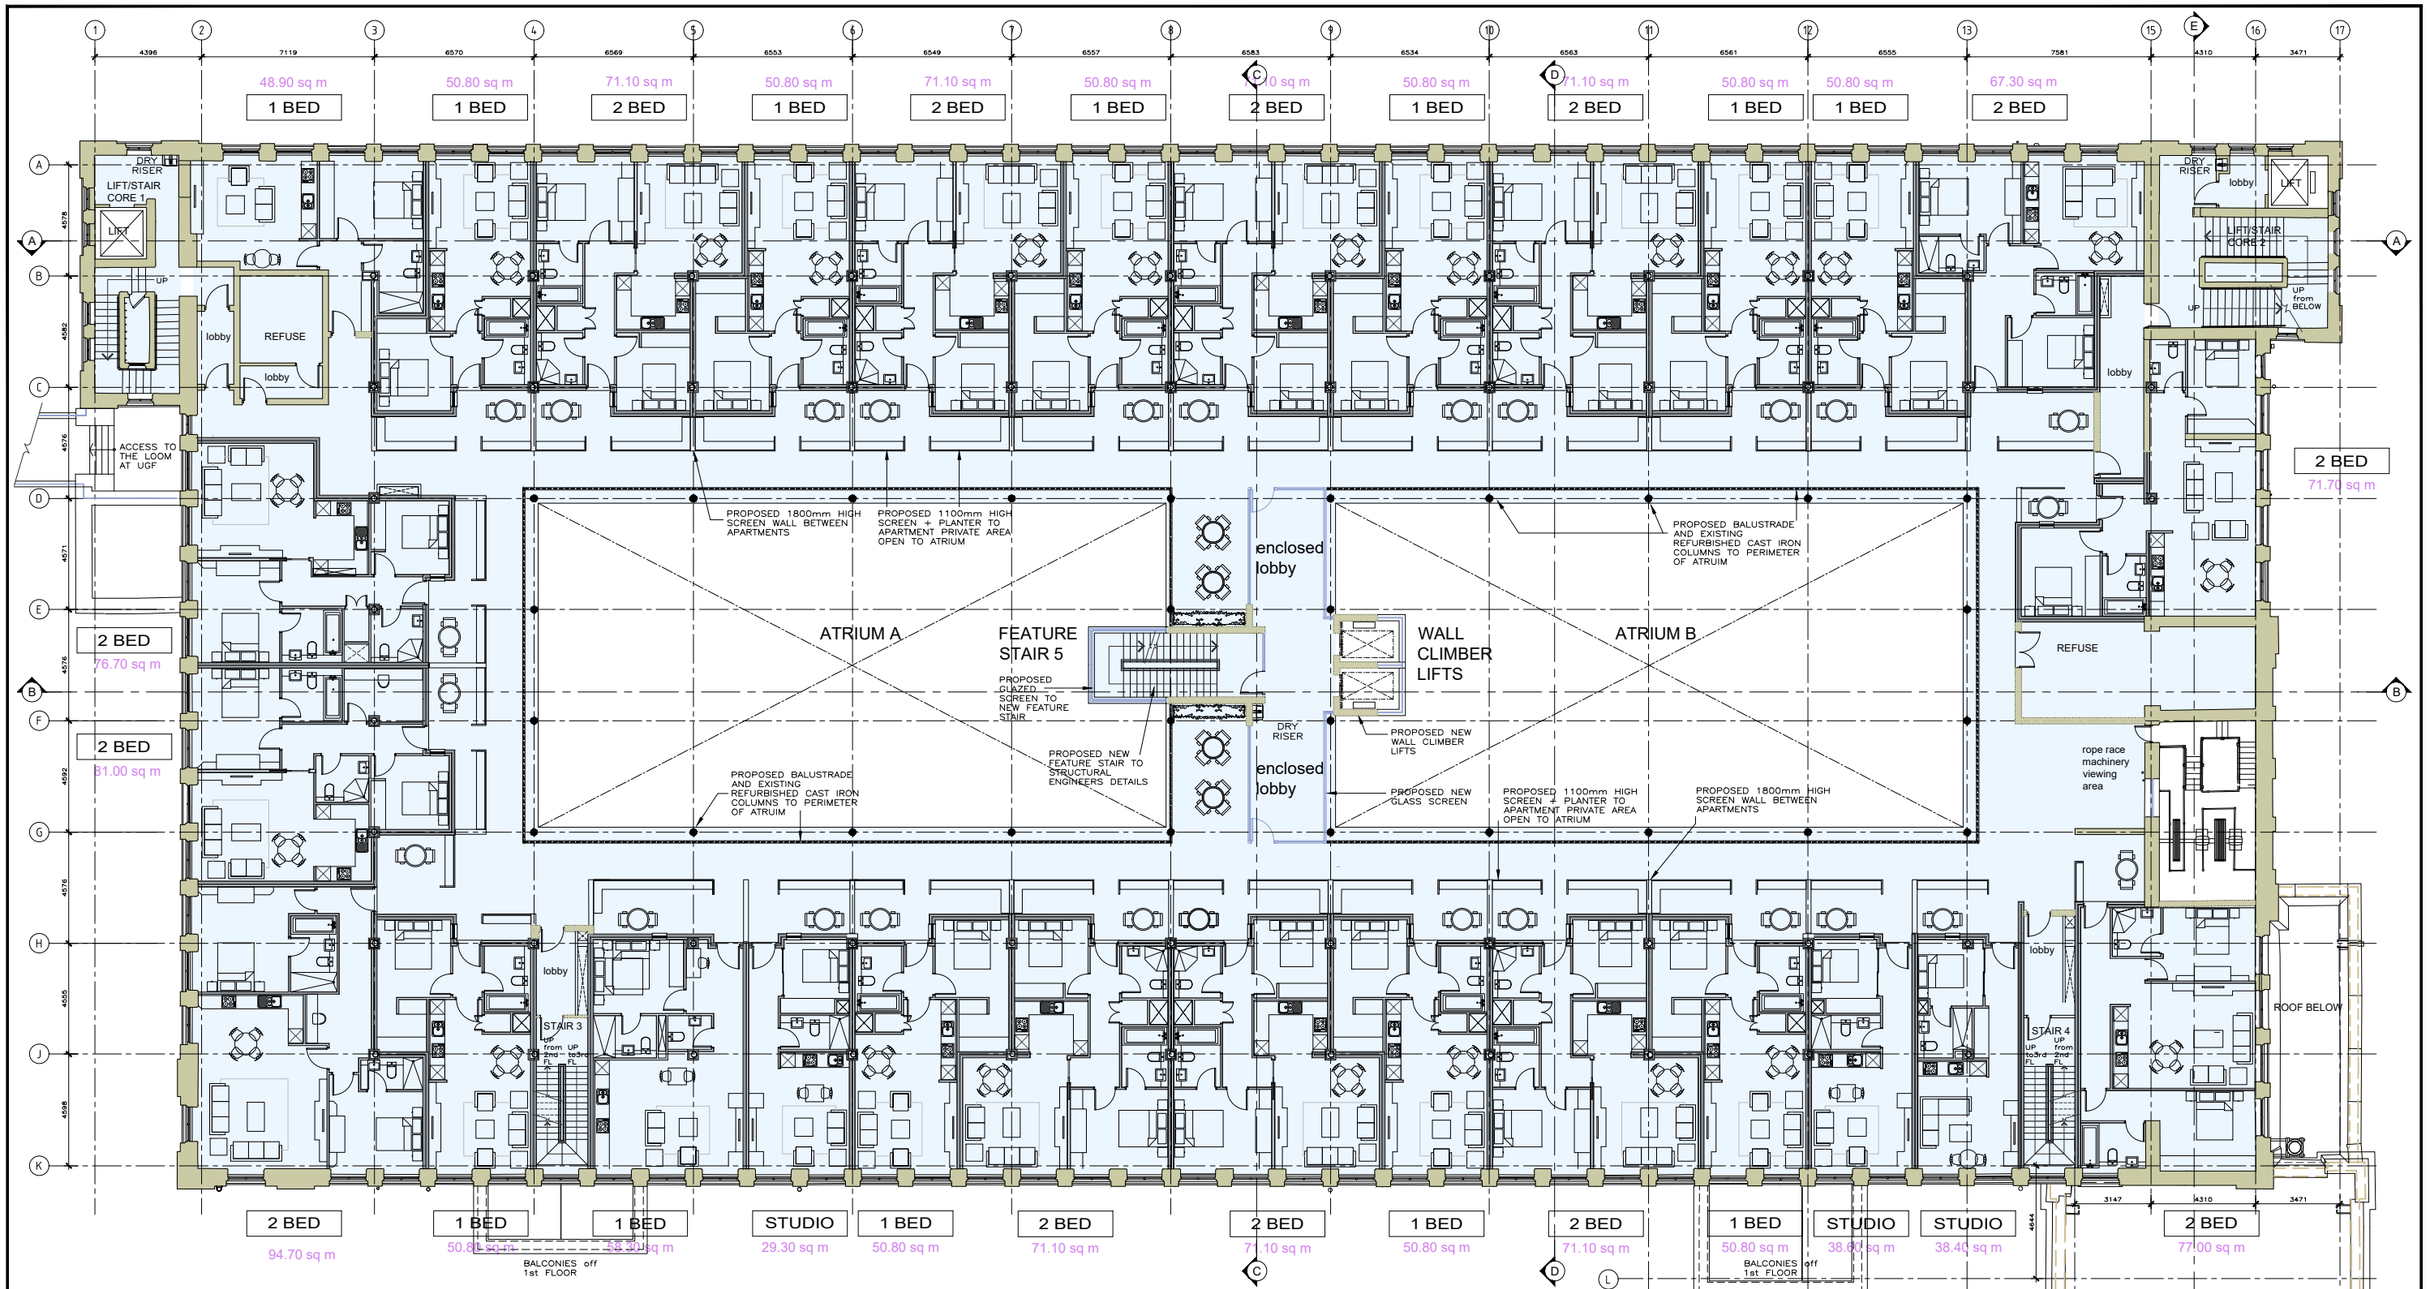


Notes :

- Dimensions are to be checked on site before fabrication and construction
- Any discrepancies are to be immediately notified to the architects
- Structural measurements are to be taken from the structural engineers drawings
- Do not scale
- Copyright reserved by GMA

1:250 0 5 10 15 20

SCHEDULE

2 BEDS - 13 UNITS
1 BED - 12 UNITS
STUDIOS - 3 UNITS
TOTAL = 28 UNITS

N

REV DESCRIPTION DATE

GMA ARCHITECTURE
Architects and Designers
UK House 82 Heath Road Twickenham TW1 4BA
Telephone 020 8891 5959 Fax 020 8607 9933
Email enquiries@gmaarchitecture.co.uk
www.gmaarchitecture.co.uk

DRAWING ISSUE STATUS	Client	Scale	Date	Drawn	Checked
PLANNING	KAM LEI FONG LTD	1:250 @ A3	June 23	MD	IL
Project	**Drawing**	**Type**	**Client**	**Drawing No**	**Revision**
WARWICK MILL MIDDLETON MANCHESTER	Proposed Second Floor Plan	01	277-01	WM PA104	

K:\Warwick Mill, Middleton, Manchester\Drawings\June 2023\Warwick Mill\proposed\plans\