
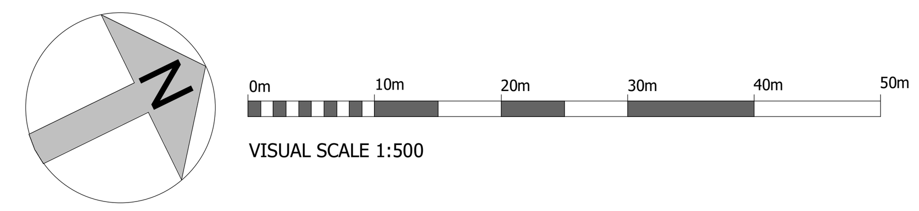


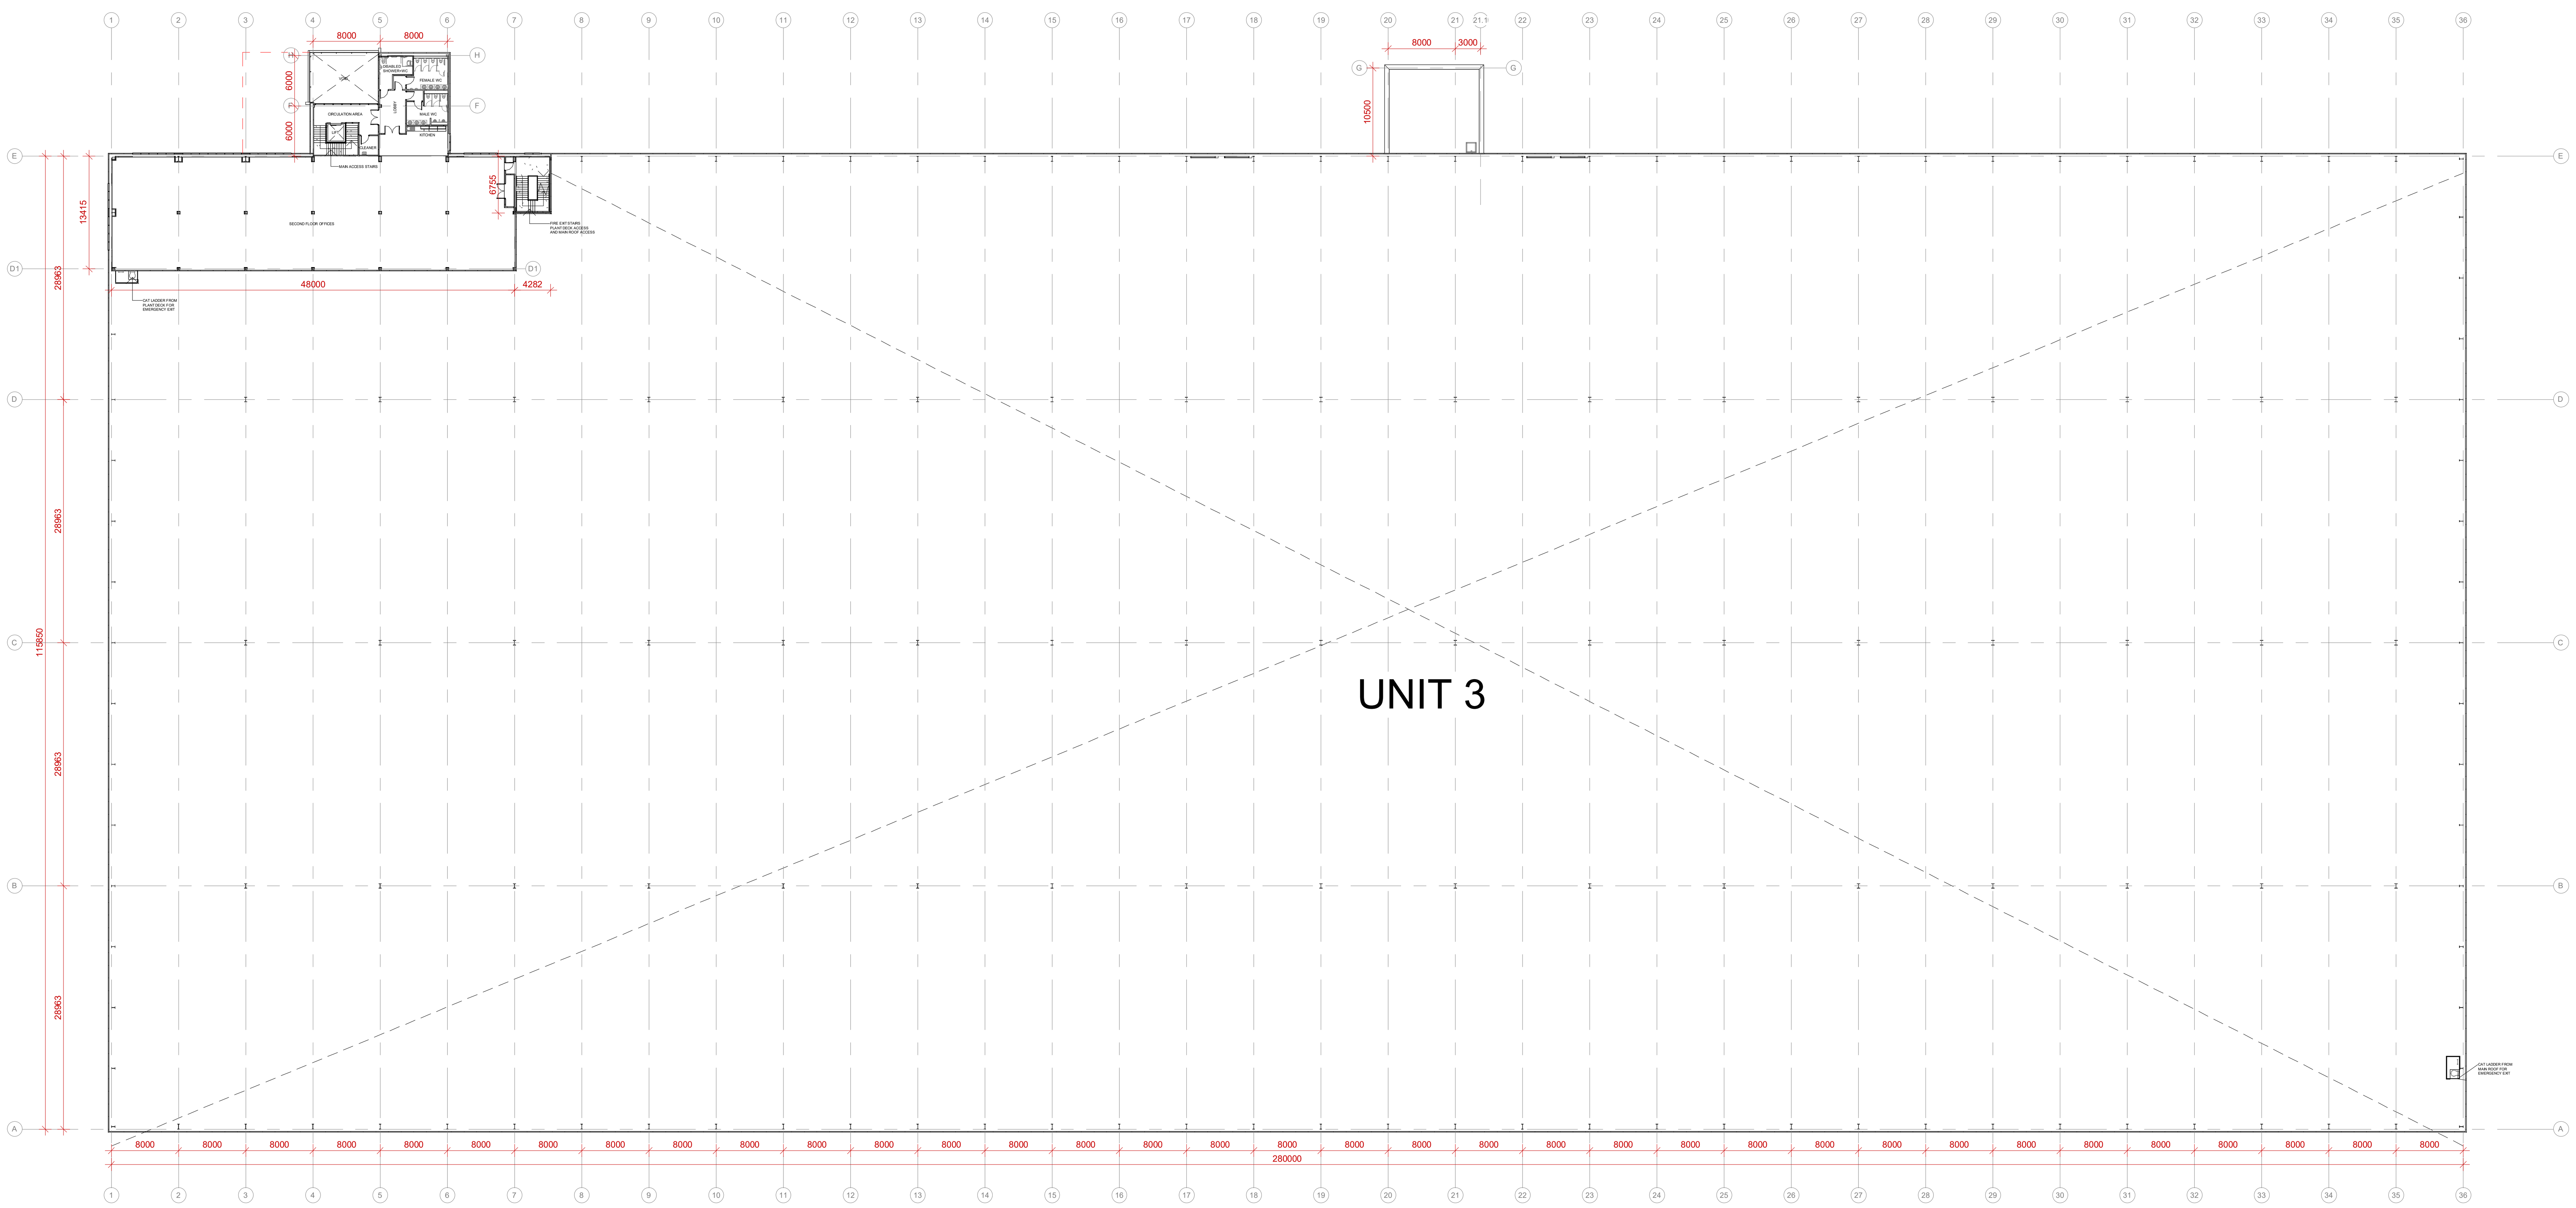

SECOND FLOOR PLAN UNIT 3

1 : 500

Do not scale this drawing
ashton smith to be notified of discrepancies in figured dimensions
Contractors must check all dimensions from site
This drawing is copyright and is for use on this site only
This drawing is to be used solely for information as entitled
For other information refer to the latest revision of any cross referenced drawing

LOCATION PLAN:

NOTES:

REV	DATE	DESCRIPTION	DRAWN BY	CHECK BY
P06	2025.03.11	NMA2 Update	DE	RR
P05	2024.11.27	Internal layouts updated to suit design development and planning	DE	RR
P04	10.03.23	Building reduced 5.05m in length, increased 2m in width	JA	RR
P03	23.02.23	Building reduced 3m haunch height, and 8m in length	JA	RR
P02	15.12.22	Minor internal layout changes	JA	RR
P01		Initial Drawing Issue	JA	RR

REVISIONS

PROJECT TITLE
MANCHESTER ROAD, HEYWOOD

DRAWING TITLE
PROPOSED SECOND FLOOR PLAN UNIT 3

RIBA STAGE	STATUS		DRAWN BY	CHECKED BY
	PLANNING		JA	RR
SHEET	SCALE	DATE	SUITABILITY	REVISION
A1	1 : 500	02/08/22	S3	P06

DRAWING NO.
21157 - ASA - 00 - ZZ.02 - D - A - 0022 _ (S3 - P06)

BIM MODEL NUMBER: 21157-ASA-ZZ-ZZ.ZZ-M3-A-0002_(S1-P24)

CLIENT
Trammell Crow Company

AshtonSmith
Beyond Design

Ashton Smith, Belvedere House, 2 Victoria Avenue, Harrogate, North Yorkshire, HG1 1EL
Tel: 01423 522882 Fax: 01423 565104
www.ashtonsmith.co.uk

JOB NO. 21157