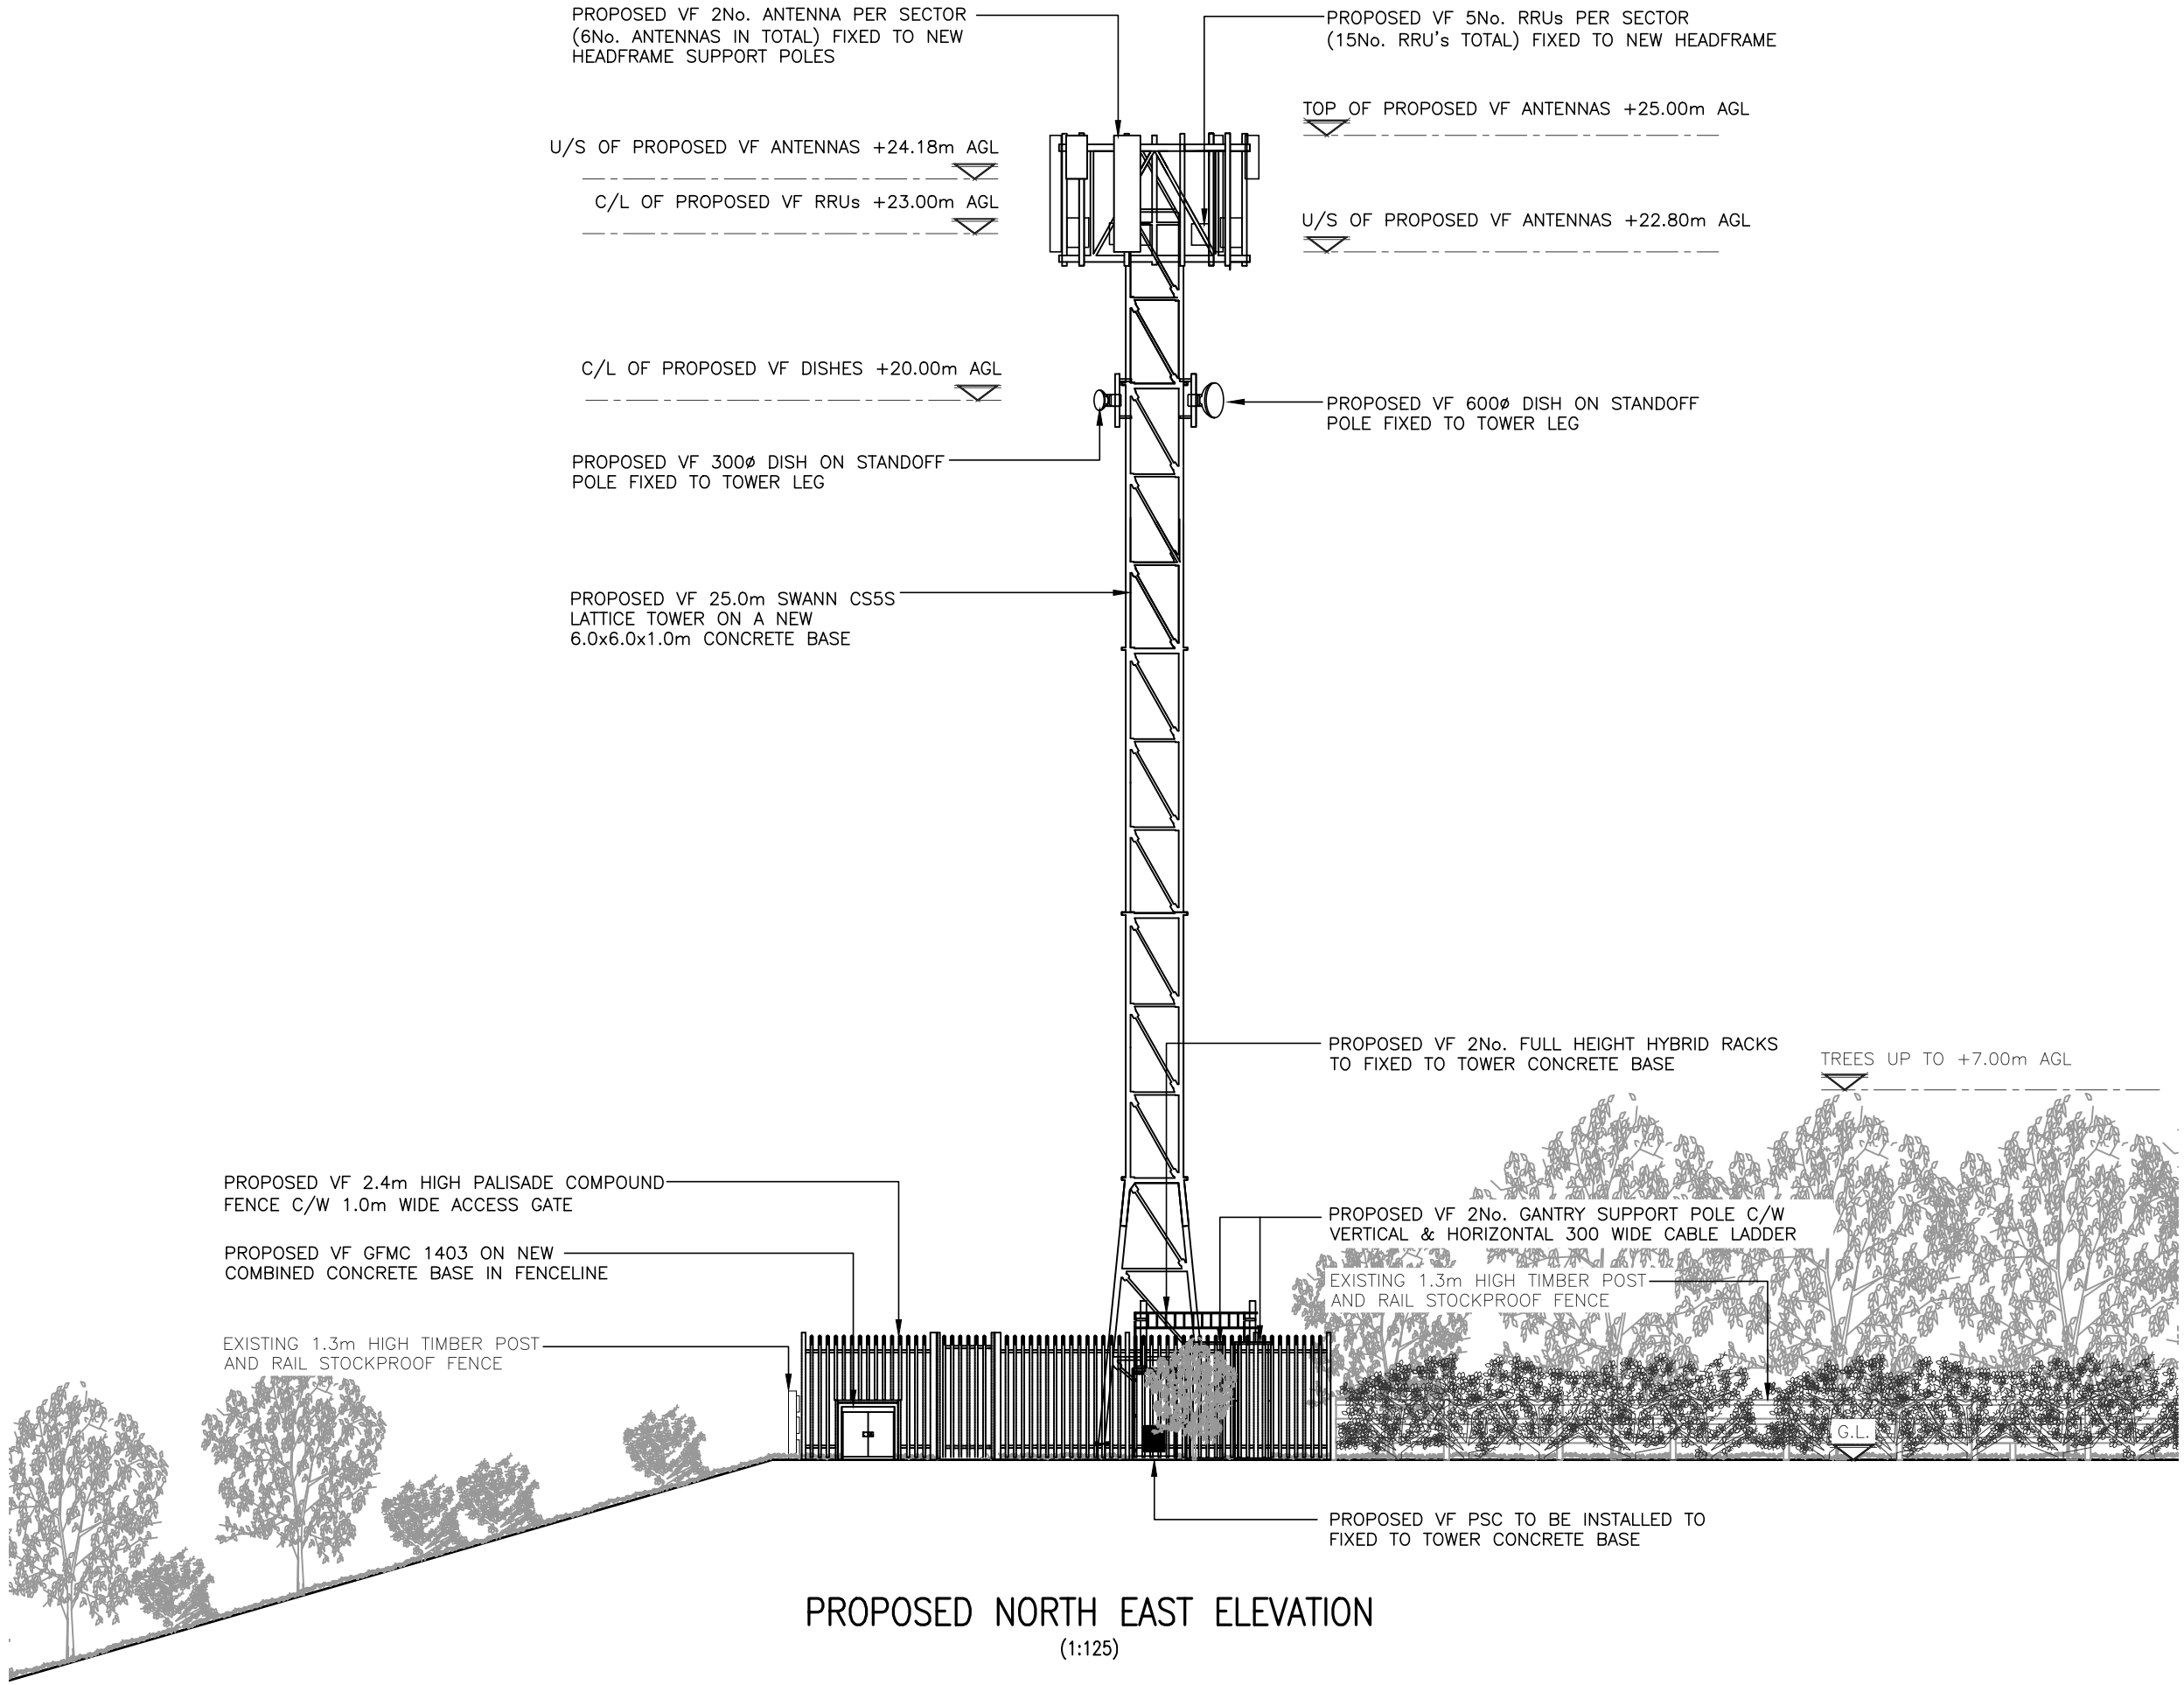


# PROPOSED NORTH EAST ELEVATION

(1:125)

0 1.25 2.5 3.75 5 6.25m

1:125

**The drawings comply with VMO2 & VF Standard ICNIRP guidelines under configuration**

**VM7F. Designed in accordance with Cornerstone documents: SDN0007 v1.0 & SDN0009 v6.0**

ALL DIMENSIONS ARE IN mm UNLESS NOTED OTHERWISE

N.G.R E: 388851 N: 408637

NOTES:

| REV | MODIFICATION | BY | CH | DATE |
|---|---|---|---|---|
| A | Issued for Approval | NTA | AC | 11.04.24 |


GallifordTry

WOLVEY - HINCKLEY - LEICESTERSHIRE - LE10 3JF

Tel: +44 (0)1455 222792 Fax: +44 (0)1455 222758

cornerstone


| Cell Name | Opt. |
|---|---|
| LOWER STAKEHILL FARM 2 | A |

Cell ID No

| CORNERSTONE | VF | VMO2 |
|---|---|---|
| 30879800 | 27880 | N/A |

Site Address / Contact Details

STAKEHILL LANE
MIDDLETON
MANCHESTER
GREATER MANCHESTER
M24 2SA

Drawing Title: PROPOSED SITE ELEVATION

Purpose of issue: PLANNING — Dwg Rev: A

Drawing Number: 301

| Surveyed By: | | Original Sheet Size: | | Pack Issue: |
|---|---|---|---|---|
| MA | | A3 | | A |
| Drawn: NTA | Date: 11.04.24 | Checked: AC | Date: 11.04.24 | |