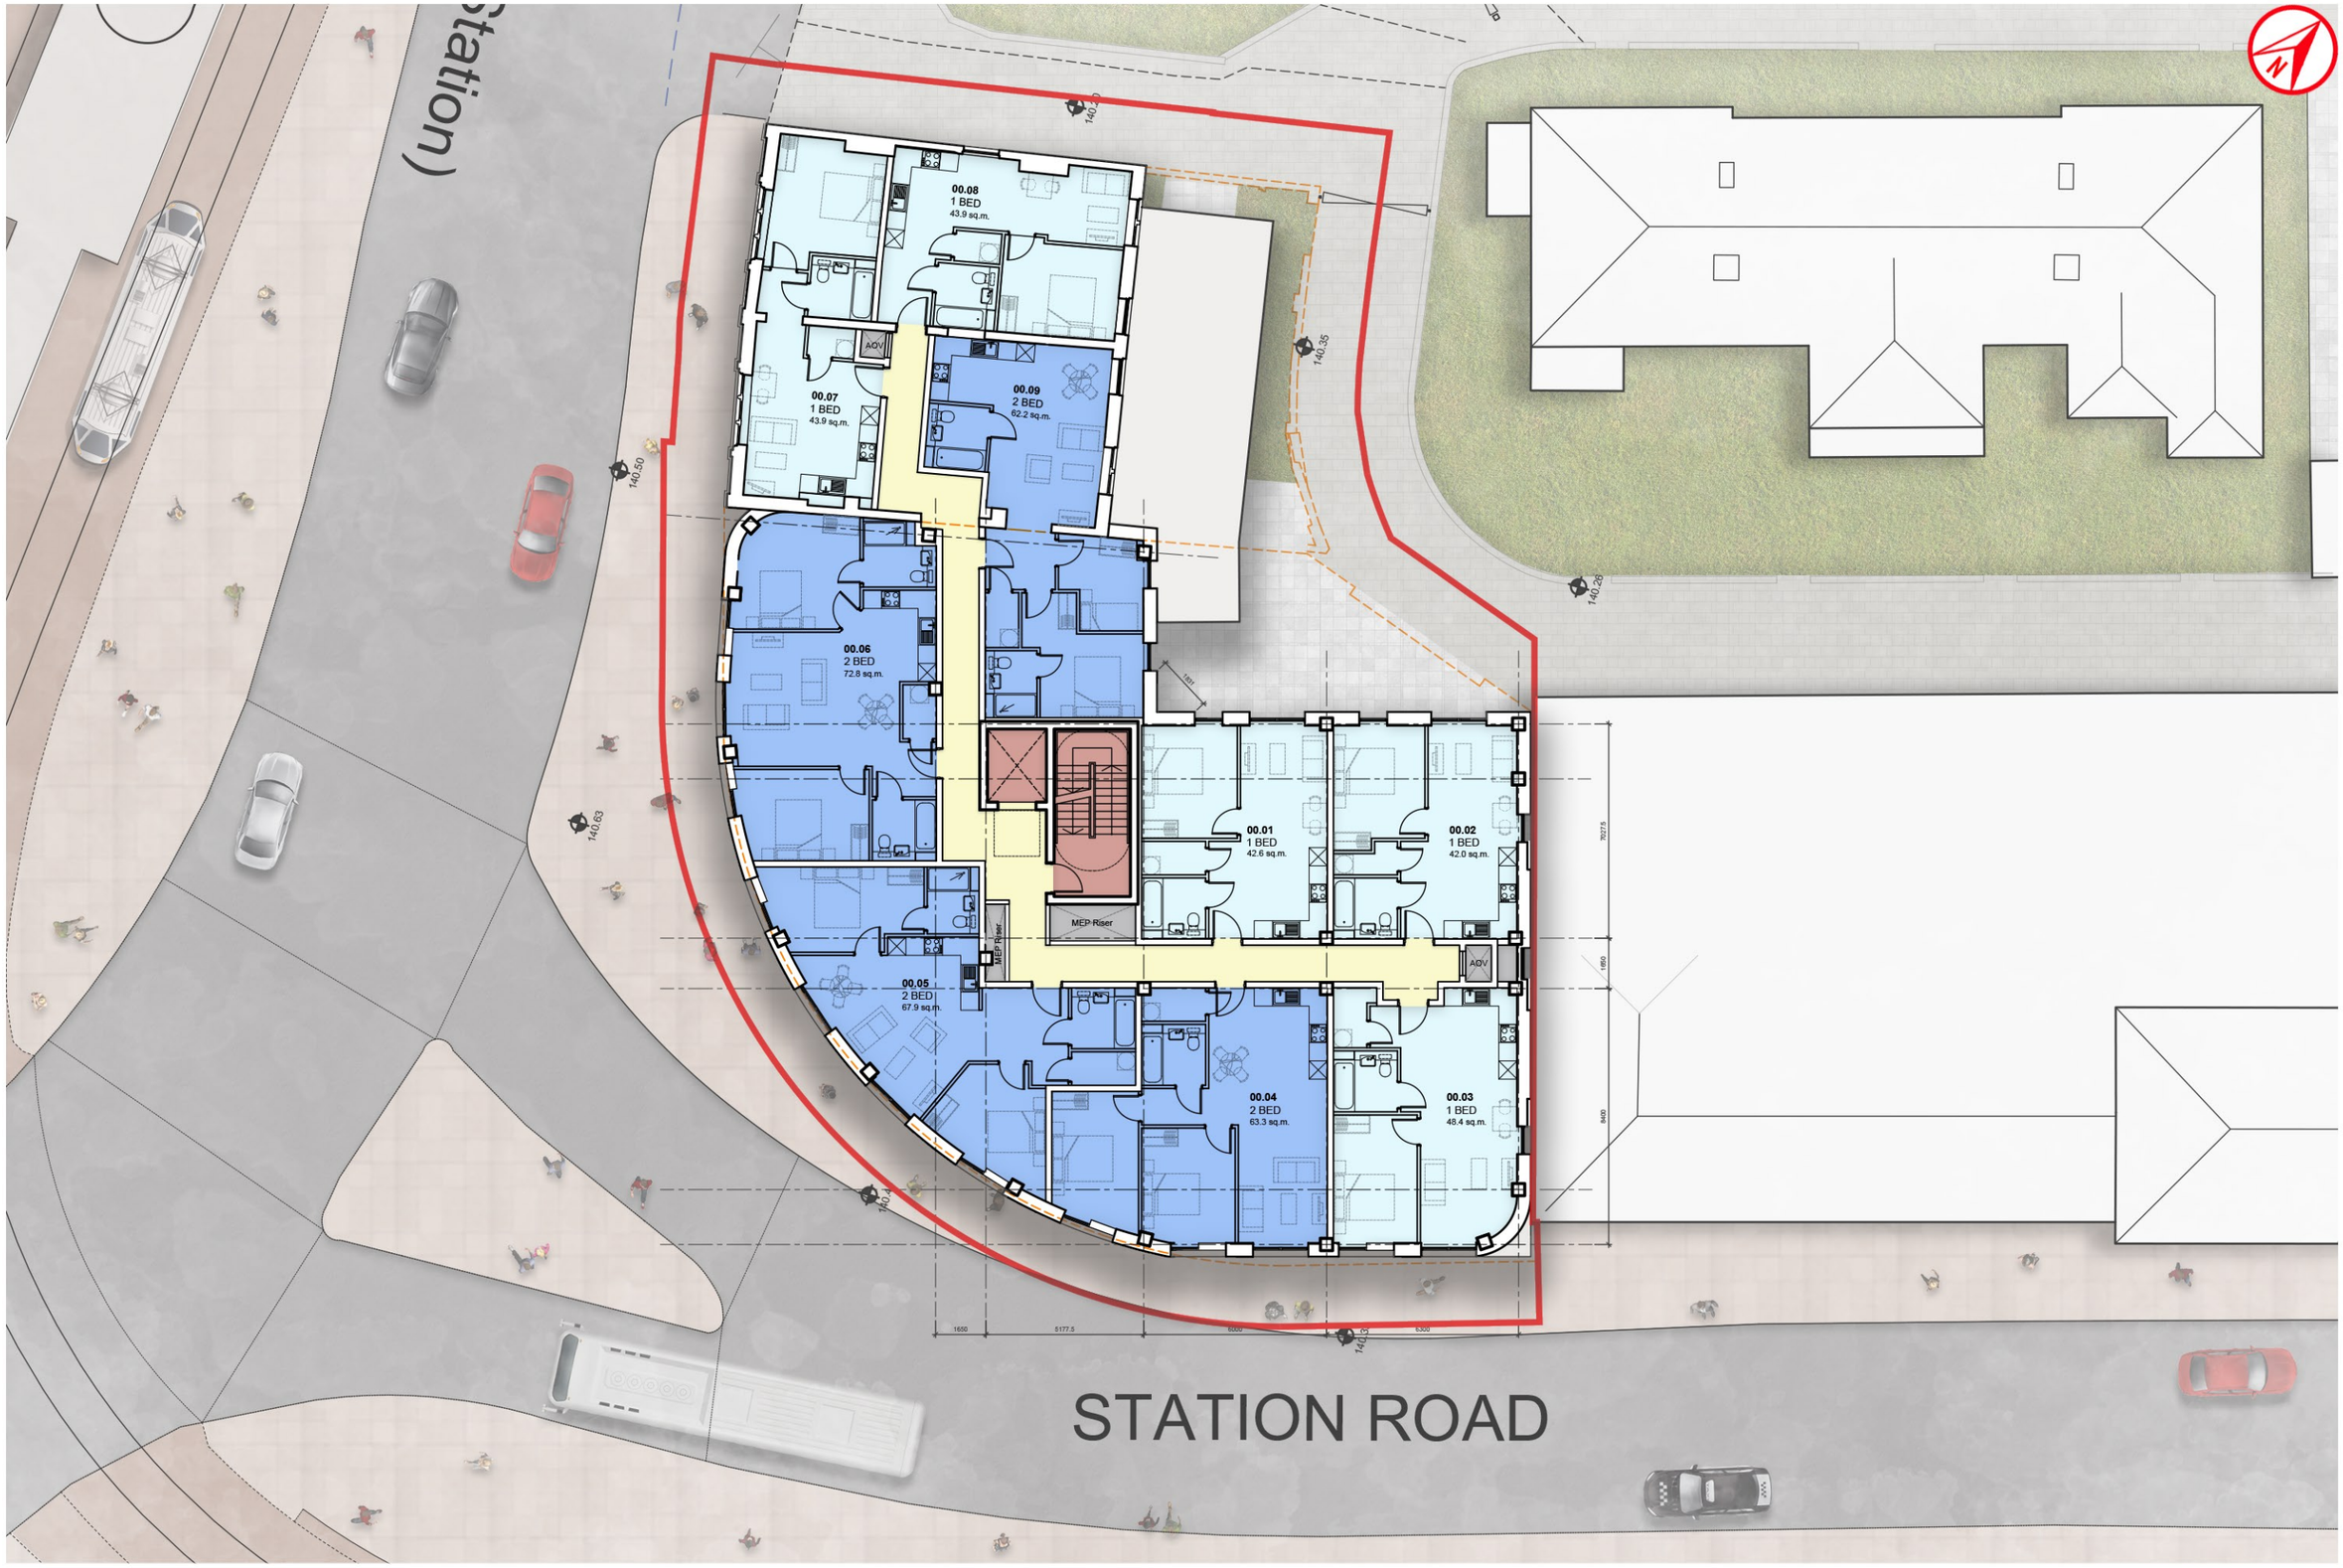


LeachRhodesWalker
Architects
Ground Floor West 50 Dearmans Place Manchester M3 5LH t 0161 833 0211 e info@lrw.co.uk www.lrw.co.uk

8337 ROCHDALE STATION : PROPOSED SECOND FLOOR PLAN (COLOUR)

Scale: **1:200@A3** Auth By: **CJG** Drawn By: **NC** Date: **05.03.24** Dwg No: **8337-LRW-ZZ-02-DR-A-00-197_P05**