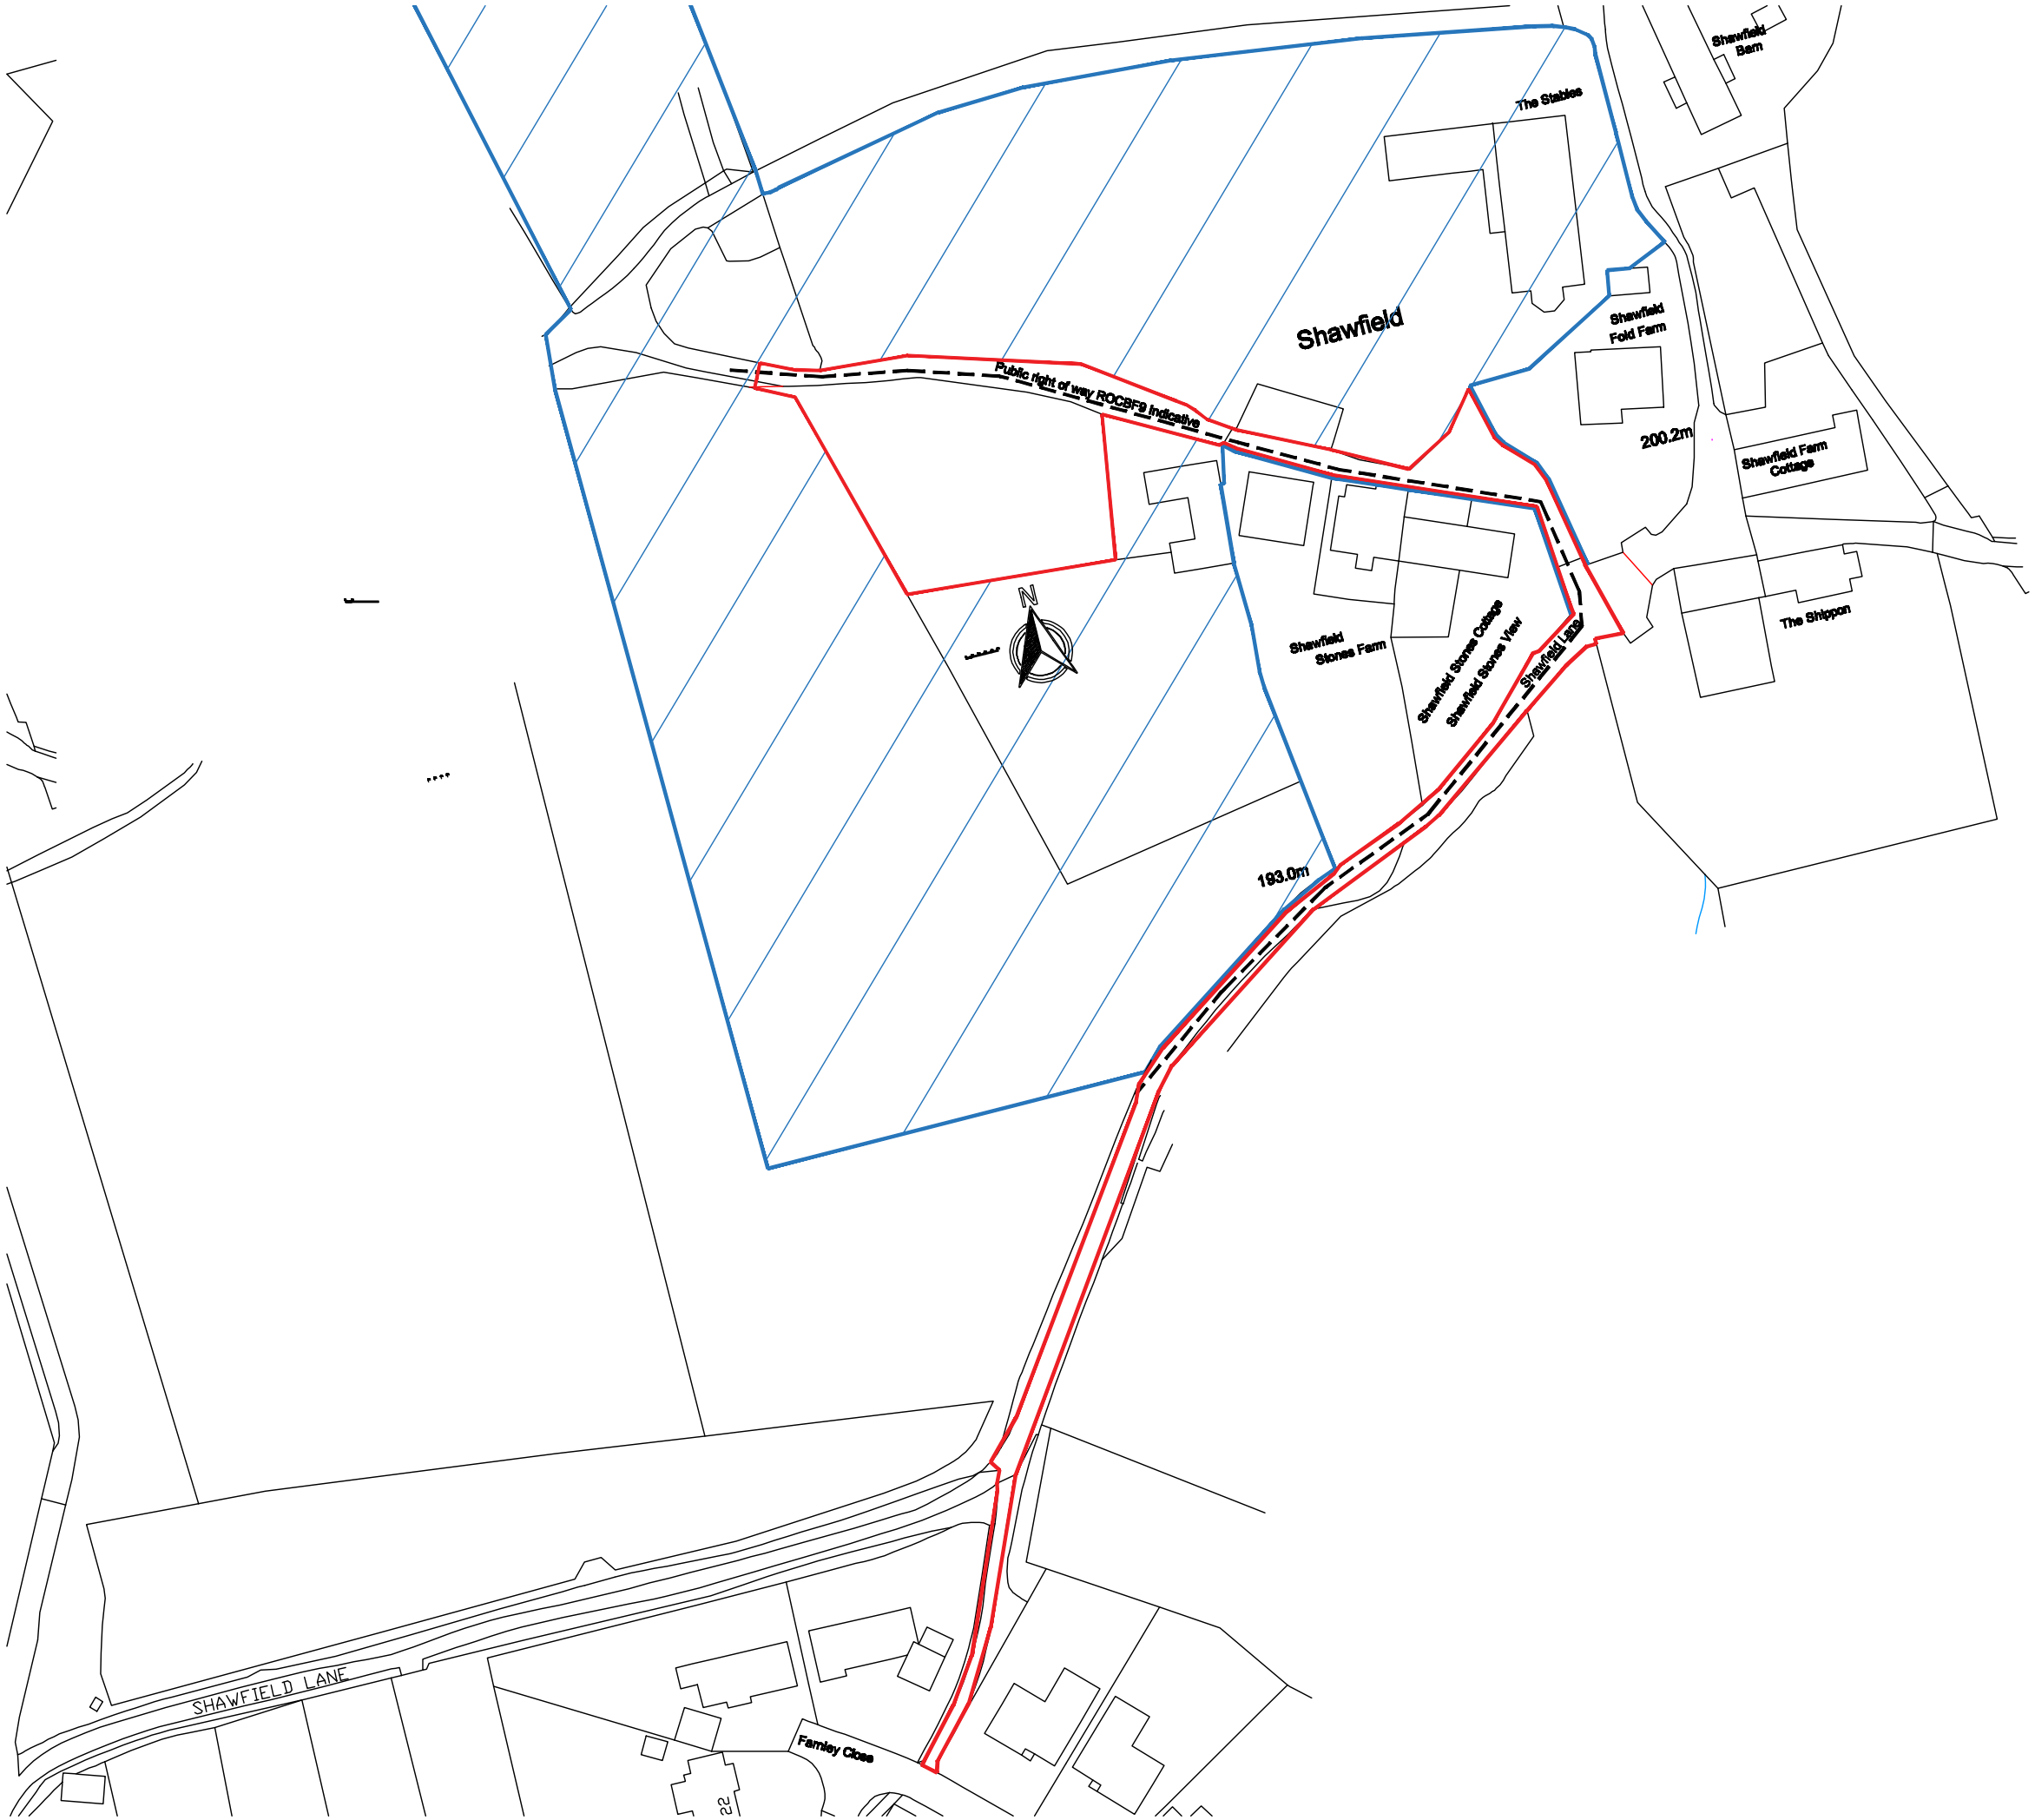



notes

All dimensions are to be checked on site prior to construction, manufacture any components and ordering of materials and equipment.
All dimensions are approx and may be affected by changes in construction
Any discrepancies are to be reported to the architect for clarification.

All materials and workmanship to be in accordance with the current British Standards and codes of practice.

All proprietary products are to be fixed strictly in accordance with the manufacturers printed instructions. The Contractor is to refer to the specifications and recommendations.

This drawing is to be read in conjunction with all relevant Architectural, Structural Engineers, Mechanical Engineers, Electrical Engineers and Specialists drawings and specifications.

All details are to be in accordance with the DTLR's 'Limiting thermal bridging and air leakage: Robust construction details for dwellings and similar buildings'.

All Separating Floor and Separating Wall details are to be strictly in accordance with 'Robust details Part E: Resistance to the passage of sound' publication and procedures.

DO NOT SCALE FROM THIS DRAWING

client

Mr & Mrs Brearley

project

Proposed Horse Menage at The Stables, Shawfield Lane, Norden Rochdale, OL12 6BP

Drawing

Existing Site plan

drawing number

2023-004-001

Scale

1: 1000 at A3

revision

-

date

Drawn By

PLANZ
K Myhill

Mob : 07712 409024
Email : planz@btinternet.com