
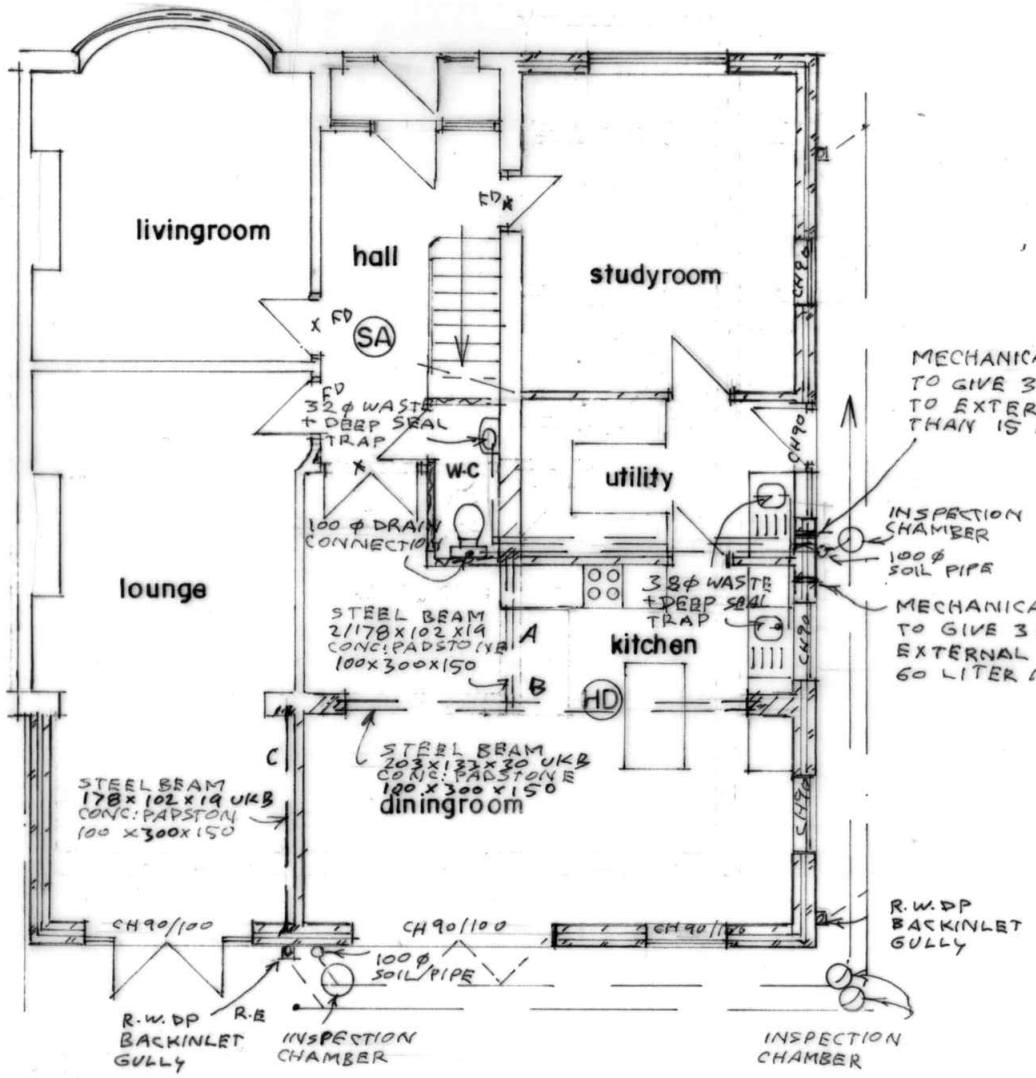


GROUND FLOOR PLAN
(PROPOSED)

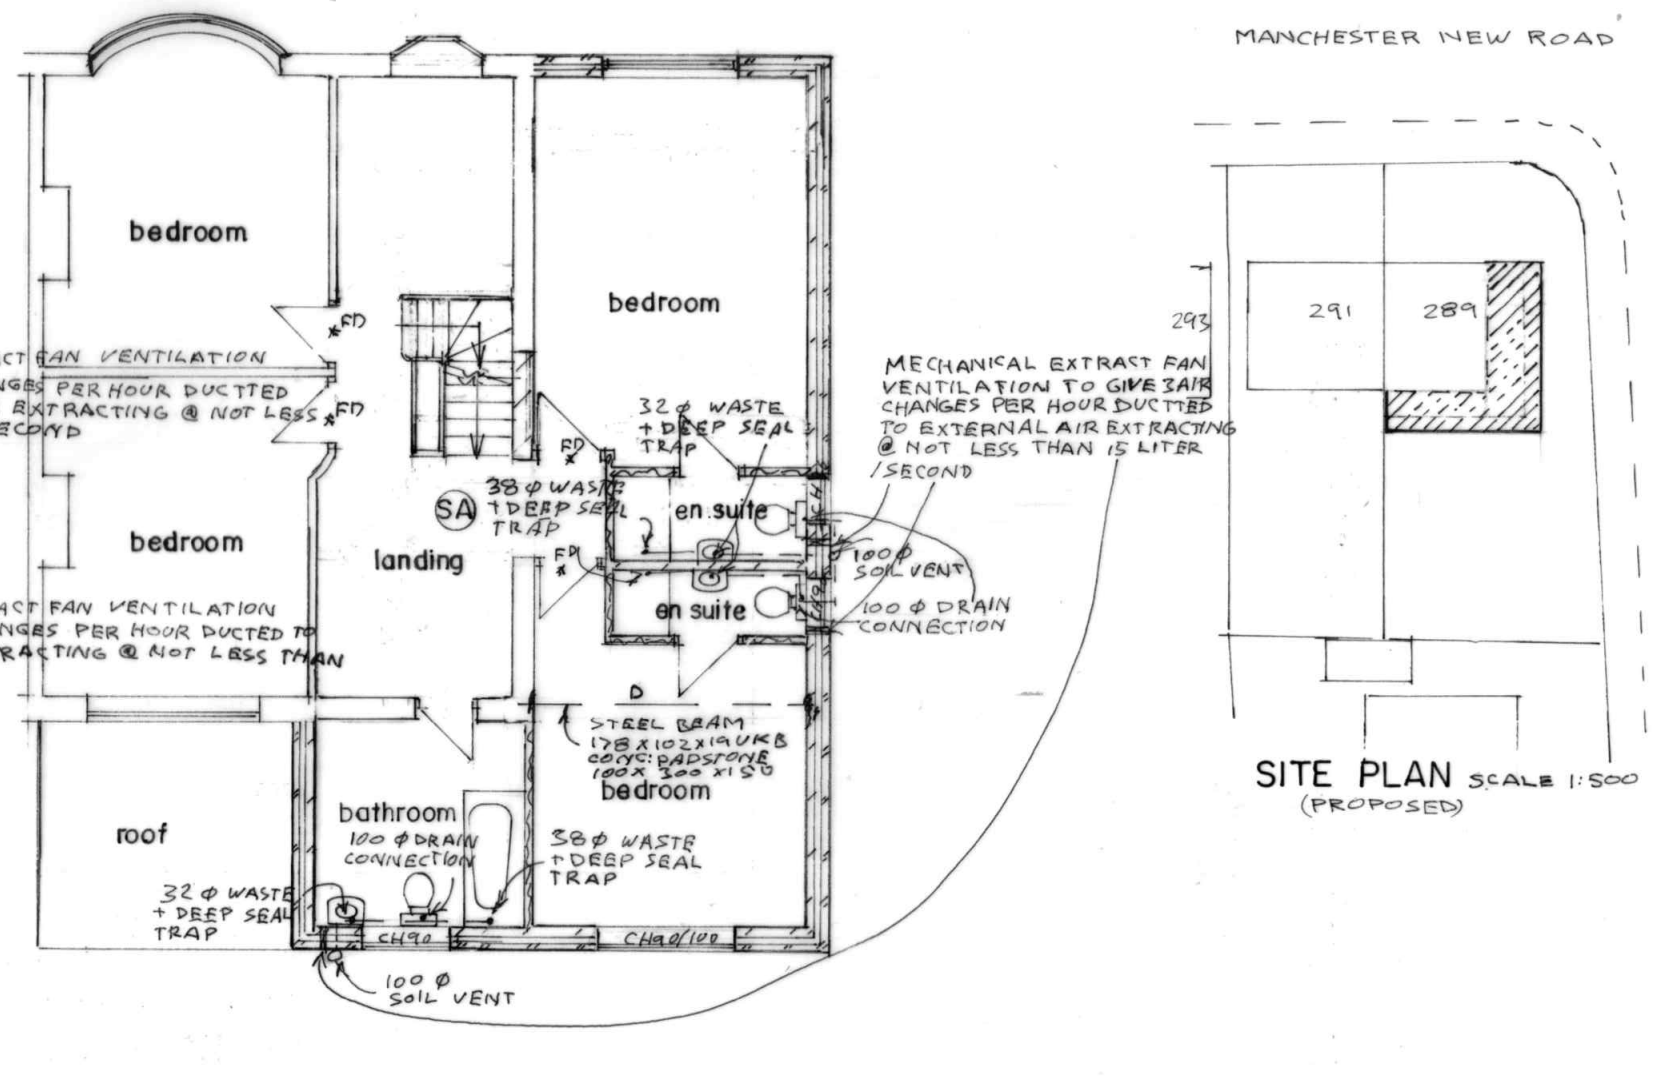

FIRST FLOOR PLAN
(PROPOSED)

SITE PLAN SCALE 1:500
(PROPOSED)

BUILDING DESIGN SERVICES
M. FAROOQ
6 Stock Close, Shawclough, Rochdale OL12 6BB
Tel: 01706 712231 Mob: 07967605763

PROPOSED PART DOUBLE & PART SINGLE STOREY EXTENSION WITH REAR DORMER AT 289 MANCHESTER NEW ROAD MIDDLETON MANCHSTER M24 1NR

For: Mrs NOREEN KAUSAR

Plan | Scale 1:100 | A 1902/2