
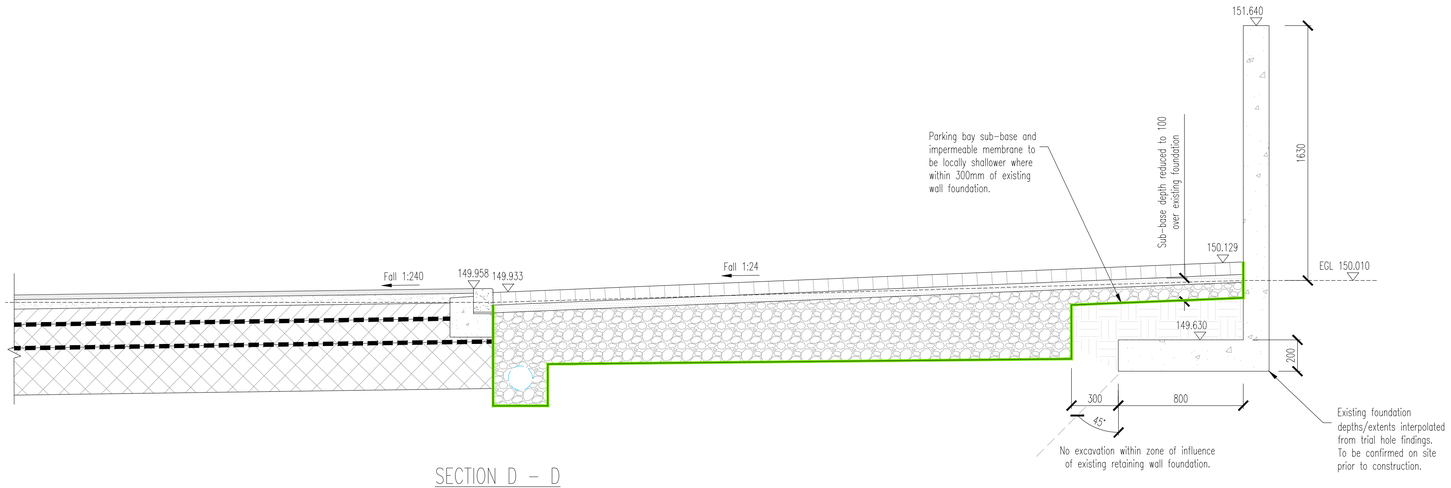


SECTION D – D
(1:20)

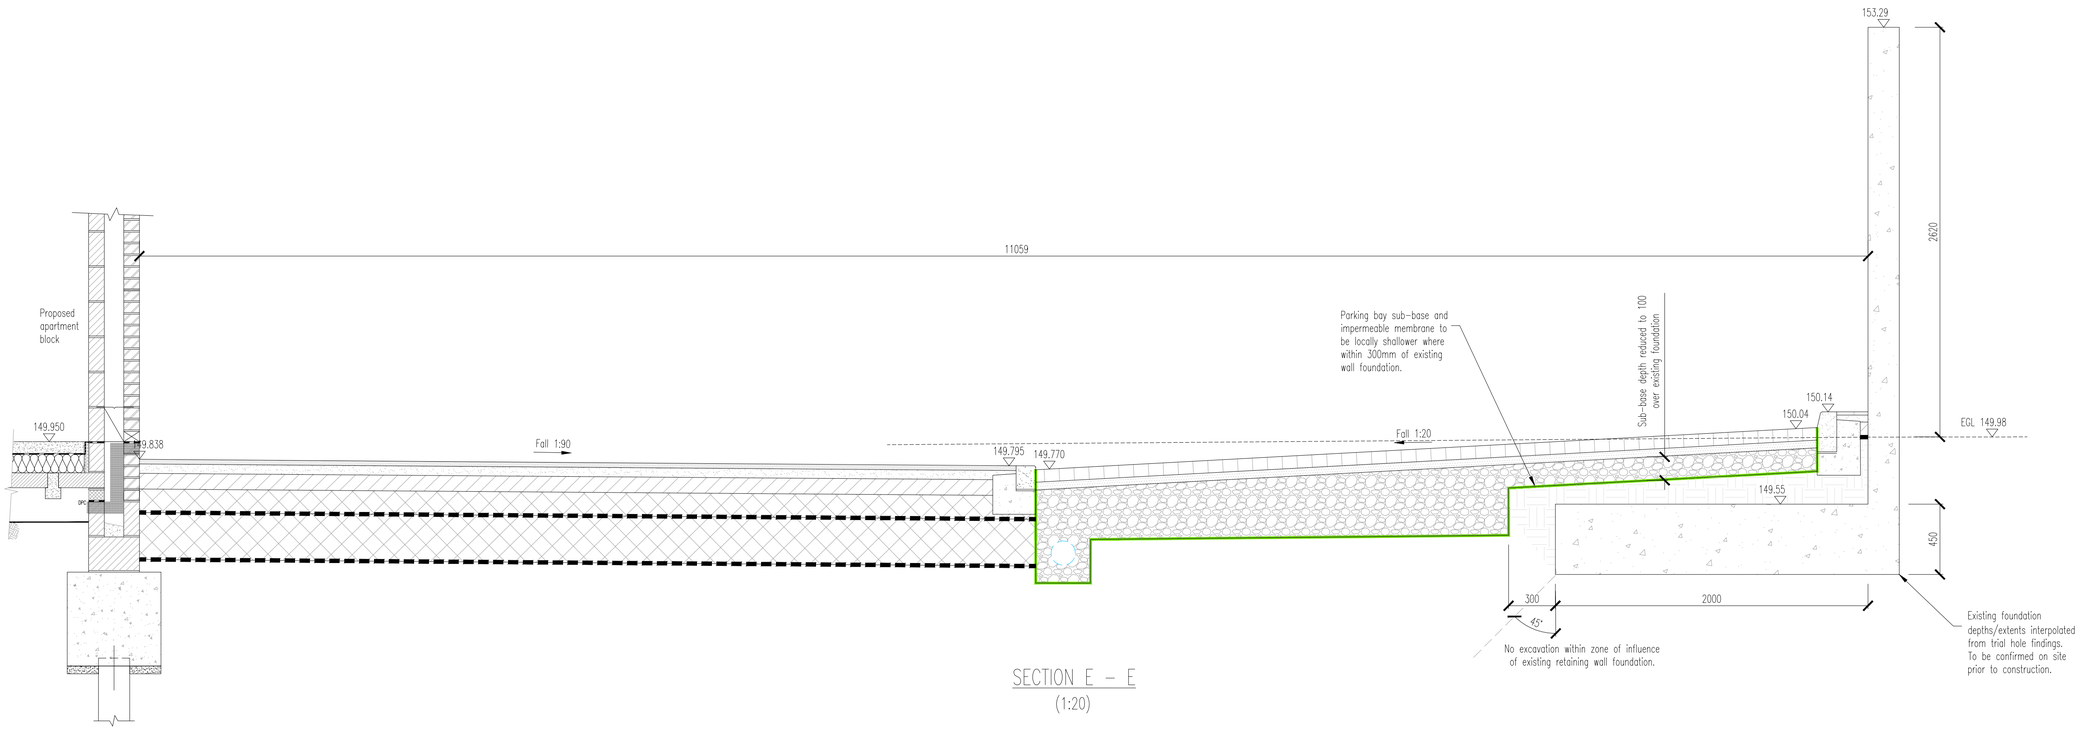

SECTION E – E
(1:20)

N O T E S

1. This drawing is to be read in conjunction with all relevant drawings, details and specifications prepared by ARP (North West) for this project.
2. Do not scale from this drawing.
3. All dimensions are in millimetres, UNO. All levels are in metres AOD UNO. All levels and dimensions are to be confirmed at site prior to construction.
4. All existing levels are taken from ARP Topographical Survey drawing NW149/01/00. All proposed levels taken from ARP External Works drawing NW149/01/08.
5. Existing retaining wall foundation depths/extents based on trial hole logs provided by Client 11/02/22, undertaken at locations indicated on drawing NW149/01/1020.1. Existing retaining wall foundation depths/extents beyond specific trial pit locations are interpolated based on the trial pit information but should be confirmed on site. Assumed depth/extent of adjacent new-build porch foundations are informed by drawings submitted under Rochdale Council planning application '20/00479/HOUS.
6. The Contractor shall be responsible for the design and implementation of any temporary works necessary to ensure the stability of existing retaining structures and retained ground.

CONTRACTOR TO ENSURE STABILITY OF EXISTING RETAINED GROUND/STRUCTURES THROUGH CONSTRUCTION STAGE BY IMPLEMENTATION OF TEMPORARY WORKS AS NECESSARY.

CONSTRUCTION ISSUE

E	MW	13.12.24	Boundary treatments and retaining revised	MW	DPB
D	MW	04.03.24	Updates for construction isssue	MW	DPB
C	JC	22.03.22	Updated with further sections and detail	MW	DPB
B	DPB	18.01.22	Section 2-2 amended.	DPB	DPB
A	DPB	06.12.21	Amended to new architects layout	DPB	DPB
/	DPB	23.09.21	First issue	DPB	DPB

ARP ASSOCIATES
Chartered Consulting Engineers
This is The Space • 68 Quay Street • Manchester M3 3EJ
☎ 0113 2458498 ✉ manchester@arpnorthwest.co.uk 🌐 www.arpassociates.co.uk
ARP Associates is a trading division of ARP Geotechnical Ltd, a company registered in England and Wales with company number 3771811, whose registered office is at 5/6 Northwest Business Park, Servia Hill, Leeds LS6 2QH

TITLE
Party Wall Sections Sheet 3

PROJECT
Smithybridge Public House, Lttleborough

CLIENT
Armstrong Projects Ltd

Scale		Date	Drawn
1:20	@A1	Dec-24	DPB
			Chk. DPB

Drg. No. NW149/02/1020.3 Rev E