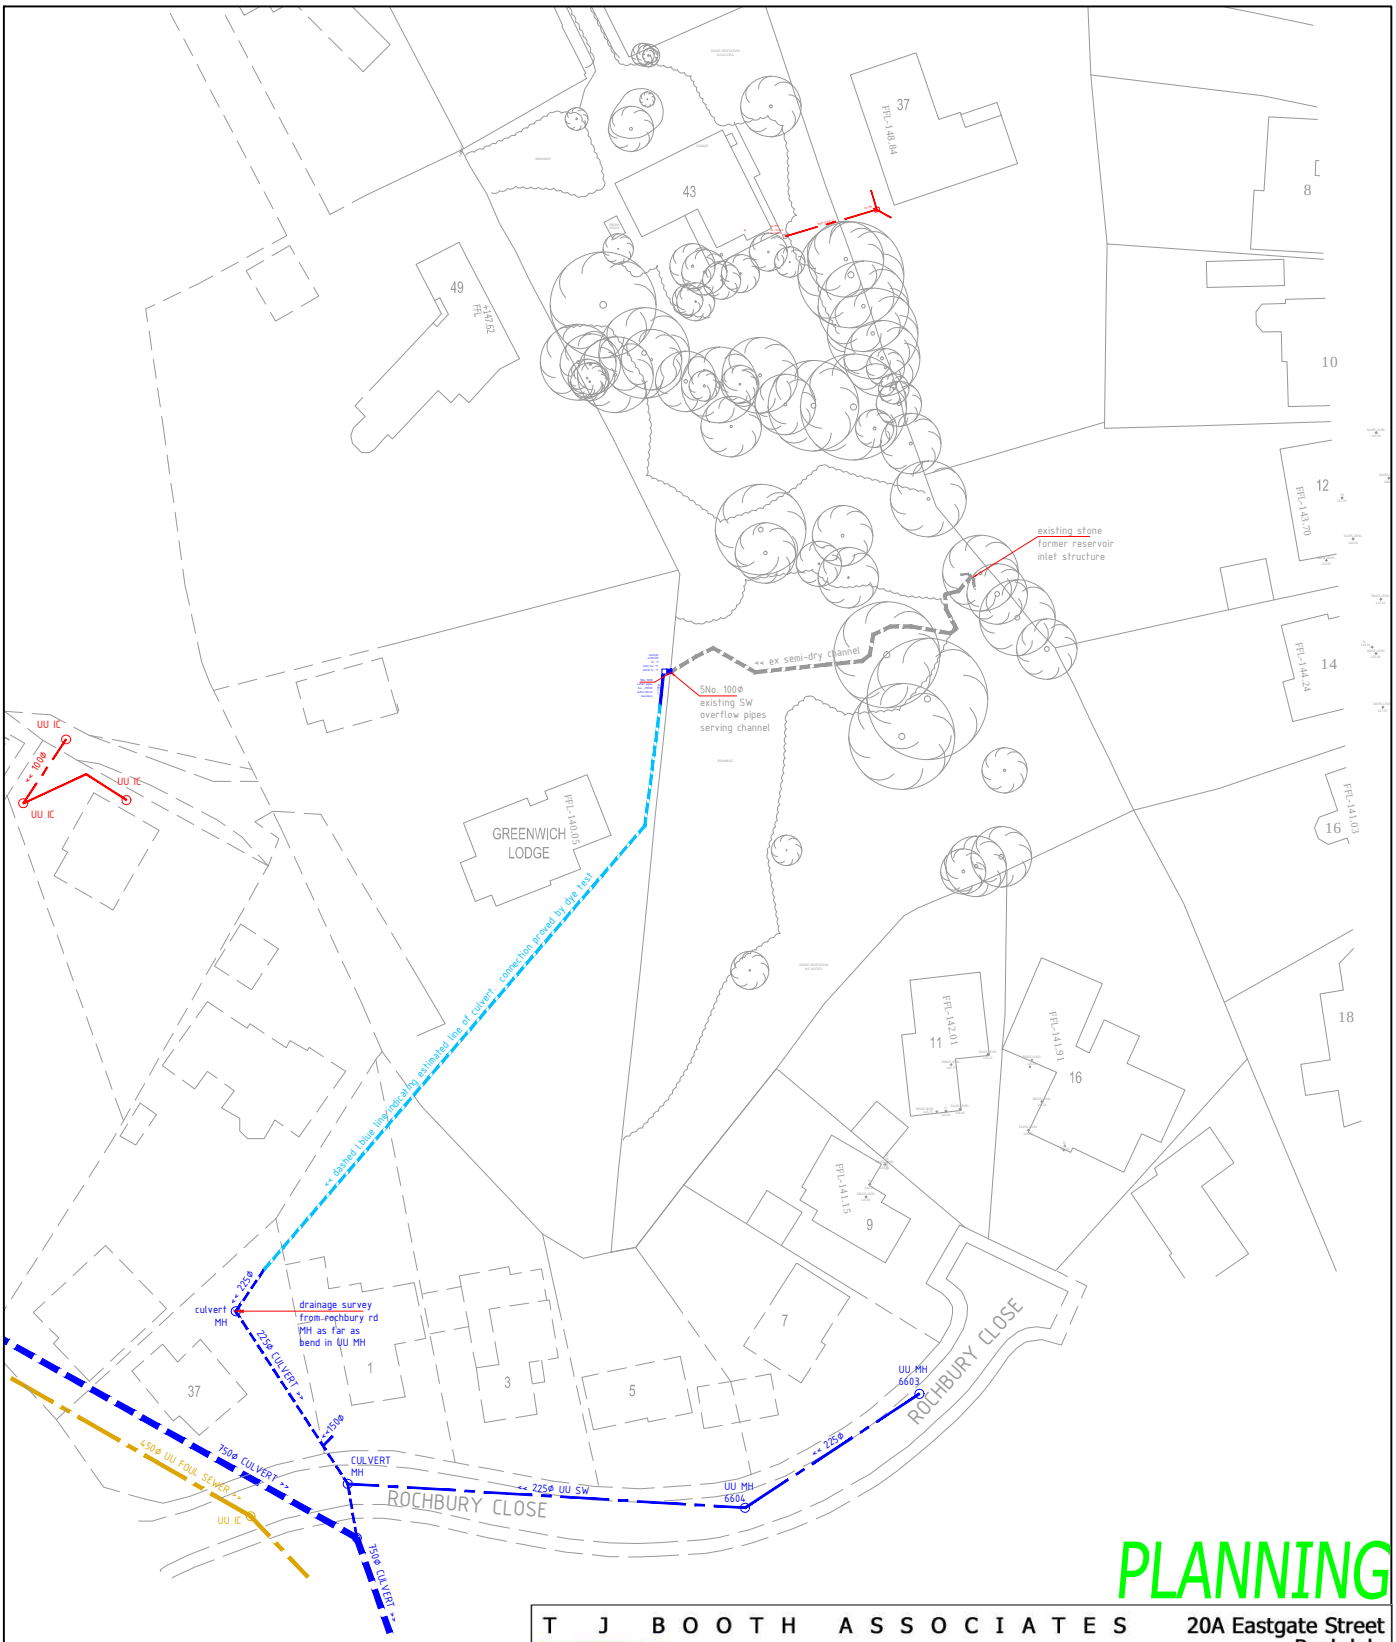


PLANNING

T J BOOTH ASSOCIATES

CONSULTING CIVIL & GEOTECHNICAL ENGINEERS

20A Eastgate Street
Rochdale
Lancashire
OL16 1DH
Tel:01706 868288

AMENDMENTS/ ISSUES

REVISION	REASON/ CHANGE	DATE	BY
1	updated for UU reference	may 2023	ds
0	original	sept 2022	ds

sohail / 43 bamford way, rochdale

EXISTING DRAINAGE PLAN

FILE NAME: dwg-tjba-sohail-43 bamford way-201219

SCALE: 1 : 1000 @ A4