



PROPOSED SIDE ELEVATION

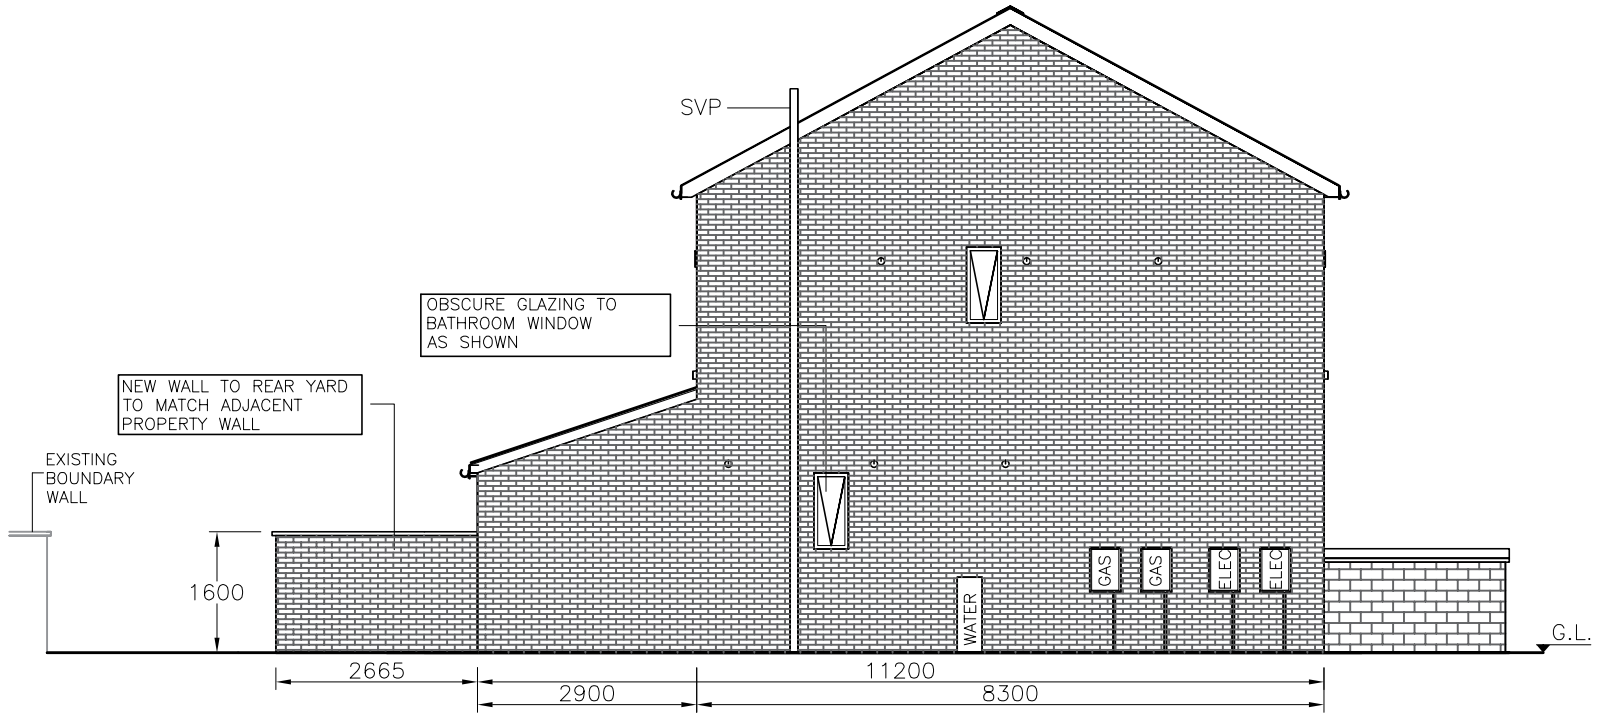

PROPOSED FRONT ELEVATION (WITH BOUNDARY WALL)

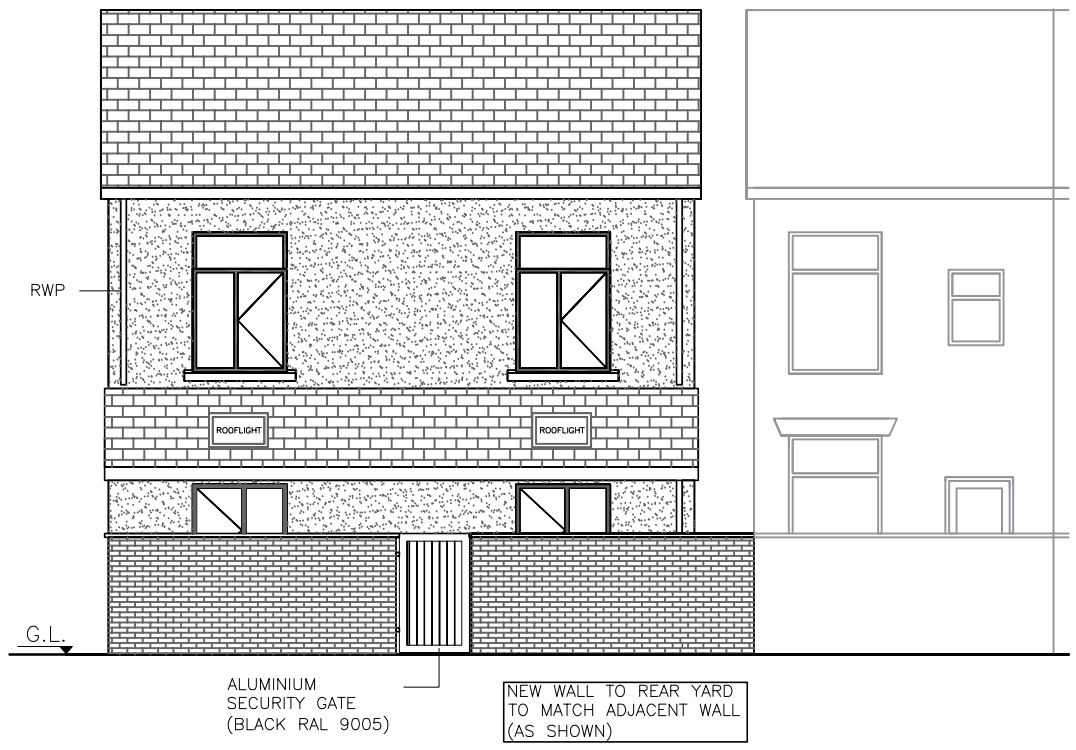

PROPOSED REAR ELEVATION (WITH BOUNDARY WALL)

NOTES

COPYRIGHT:
ALL RIGHTS RESERVED
THIS DRAWING MUST NOT BE REPRODUCED WITHOUT WRITTEN PERMISSION FROM NORDEN QUANTITY SURVEYING AND CONSTRUCTION SERVICES LIMITED.

DO NOT SCALE OFF THIS DRAWING.

ALL DIMENSIONS ARE TO BE CHECKED ON SITE BY THE CONTRACTOR / SUB-CONTRACTOR. ANY DISCREPANCIES ARE TO BE REPORTED TO NORDEN QUANTITY SURVEYING AND CONSTRUCTION SERVICES LIMITED.

Rev.	Description	Dr'n	Chk	Date
		-	-	-

Norden Quantity Surveying and ConstructionServices LTD
732 Edenfield Road, Norden, Rochdale, OL12 7PP

Contract	LAND ADJACENT TO NO 34 QUEEN STREET / JUNCTION OF HOLLAND STREET, HEYWOOD
Title	PROPOSED 2.NO SELF CONTAINED APARTMENTS ON VACANT LAND (PREVIOUSLY NO 30 AND NO 32 QUEEN STREET)

Scales	1:100	Sheet Size	A3
Drawn	-	Checked	-
Date	06.08.2024		
Drg. No.	DWG 5 OF 5	Revision	C