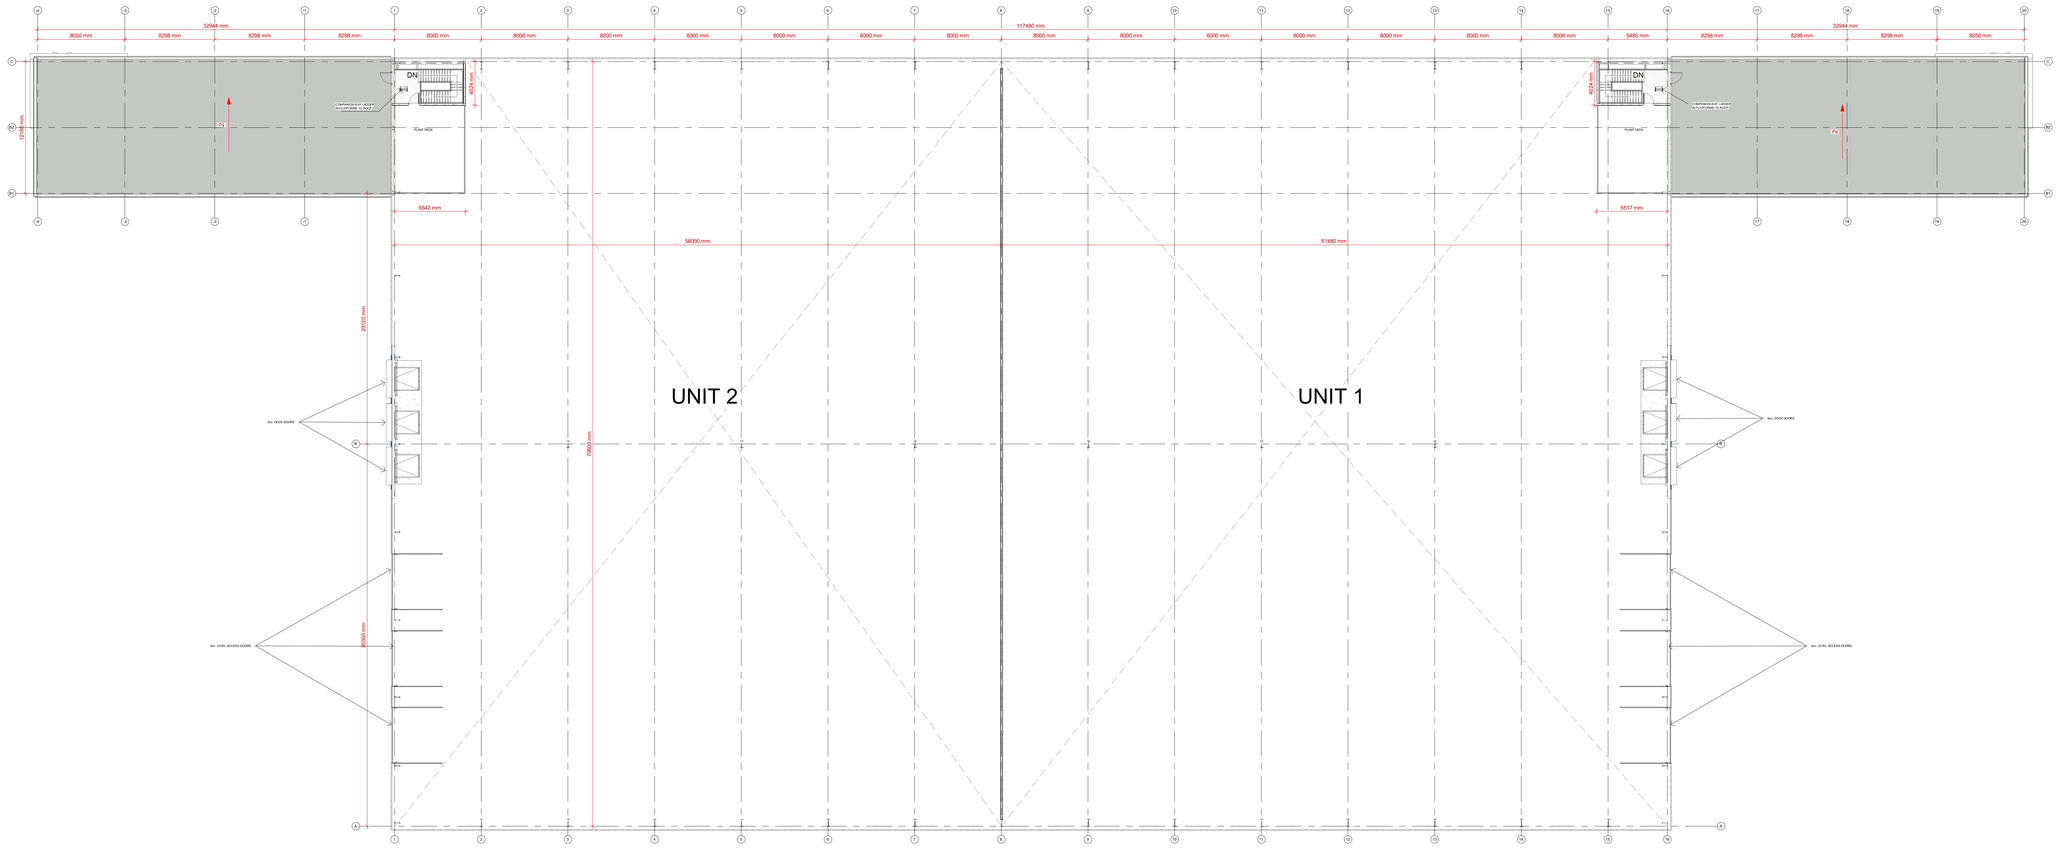


1 **FIRST FLOOR PLAN UNITS 1&2**
1 : 200

Do not scale this drawing
ashton smith to be notified of discrepancies in figured dimensions
Contractors must check all dimensions from site
This drawing is copyright and is for use on this site only
This drawing is to be used solely for information as entitled
For other information refer to the latest revision of any cross referenced drawing

LOCATION PLAN:

NOTES:

SLOPES IN DEGREES

REV	DATE	DESCRIPTION	DRAWN BY	CHECK BY
P7	16.12.22	Minor layout adjustments	JA	RR
P6	08.11.22	Size of sheet increased to A0	JA	RR
P5	24.10.22	Office roof changed to trapezoidal panel at 6deg	PC	RR
P4	22.08.22	Division between Units 1&2 relocated	JA	RR
P3	18.08.22	Offices and stairs arrangement revised	JA	RR
P2	16.08.22	Building width reduced by 2m	JA	RR
P1		Initial Drawing Issue	JA	RR

REVISIONS

PROJECT TITLE
MANCHESTER ROAD, HEYWOOD

DRAWING TITLE
PROPOSED FIRST FLOOR PLAN UNITS 1&2

RIBA STAGE	STATUS		DRAWN BY	CHECKED BY
	PLANNING		JA	RR
SHEET	SCALE	DATE	SUITABILITY	REVISION
A0	1 : 200	02/08/22	S3	P7

DRAWING NO.
21157 - ASA - 00 - ZZ.01 - D - A - 0011 _ (S3 - P7)

BIM MODEL NUMBER:
21157-ASA-ZZ-ZZ-ZZ-M3-A-0003_(S3-P7)

CLIENT
TrammellCrowCompany

AshtonSmith
Beyond Design

Ashton Smith, Belvedere House, 2 Victoria Avenue, Harrogate, North Yorkshire, HG1 1EL
Tel: 01423 522882 Fax: 01423 565104
www.ashtonsmith.co.uk

JOB NO.
21157