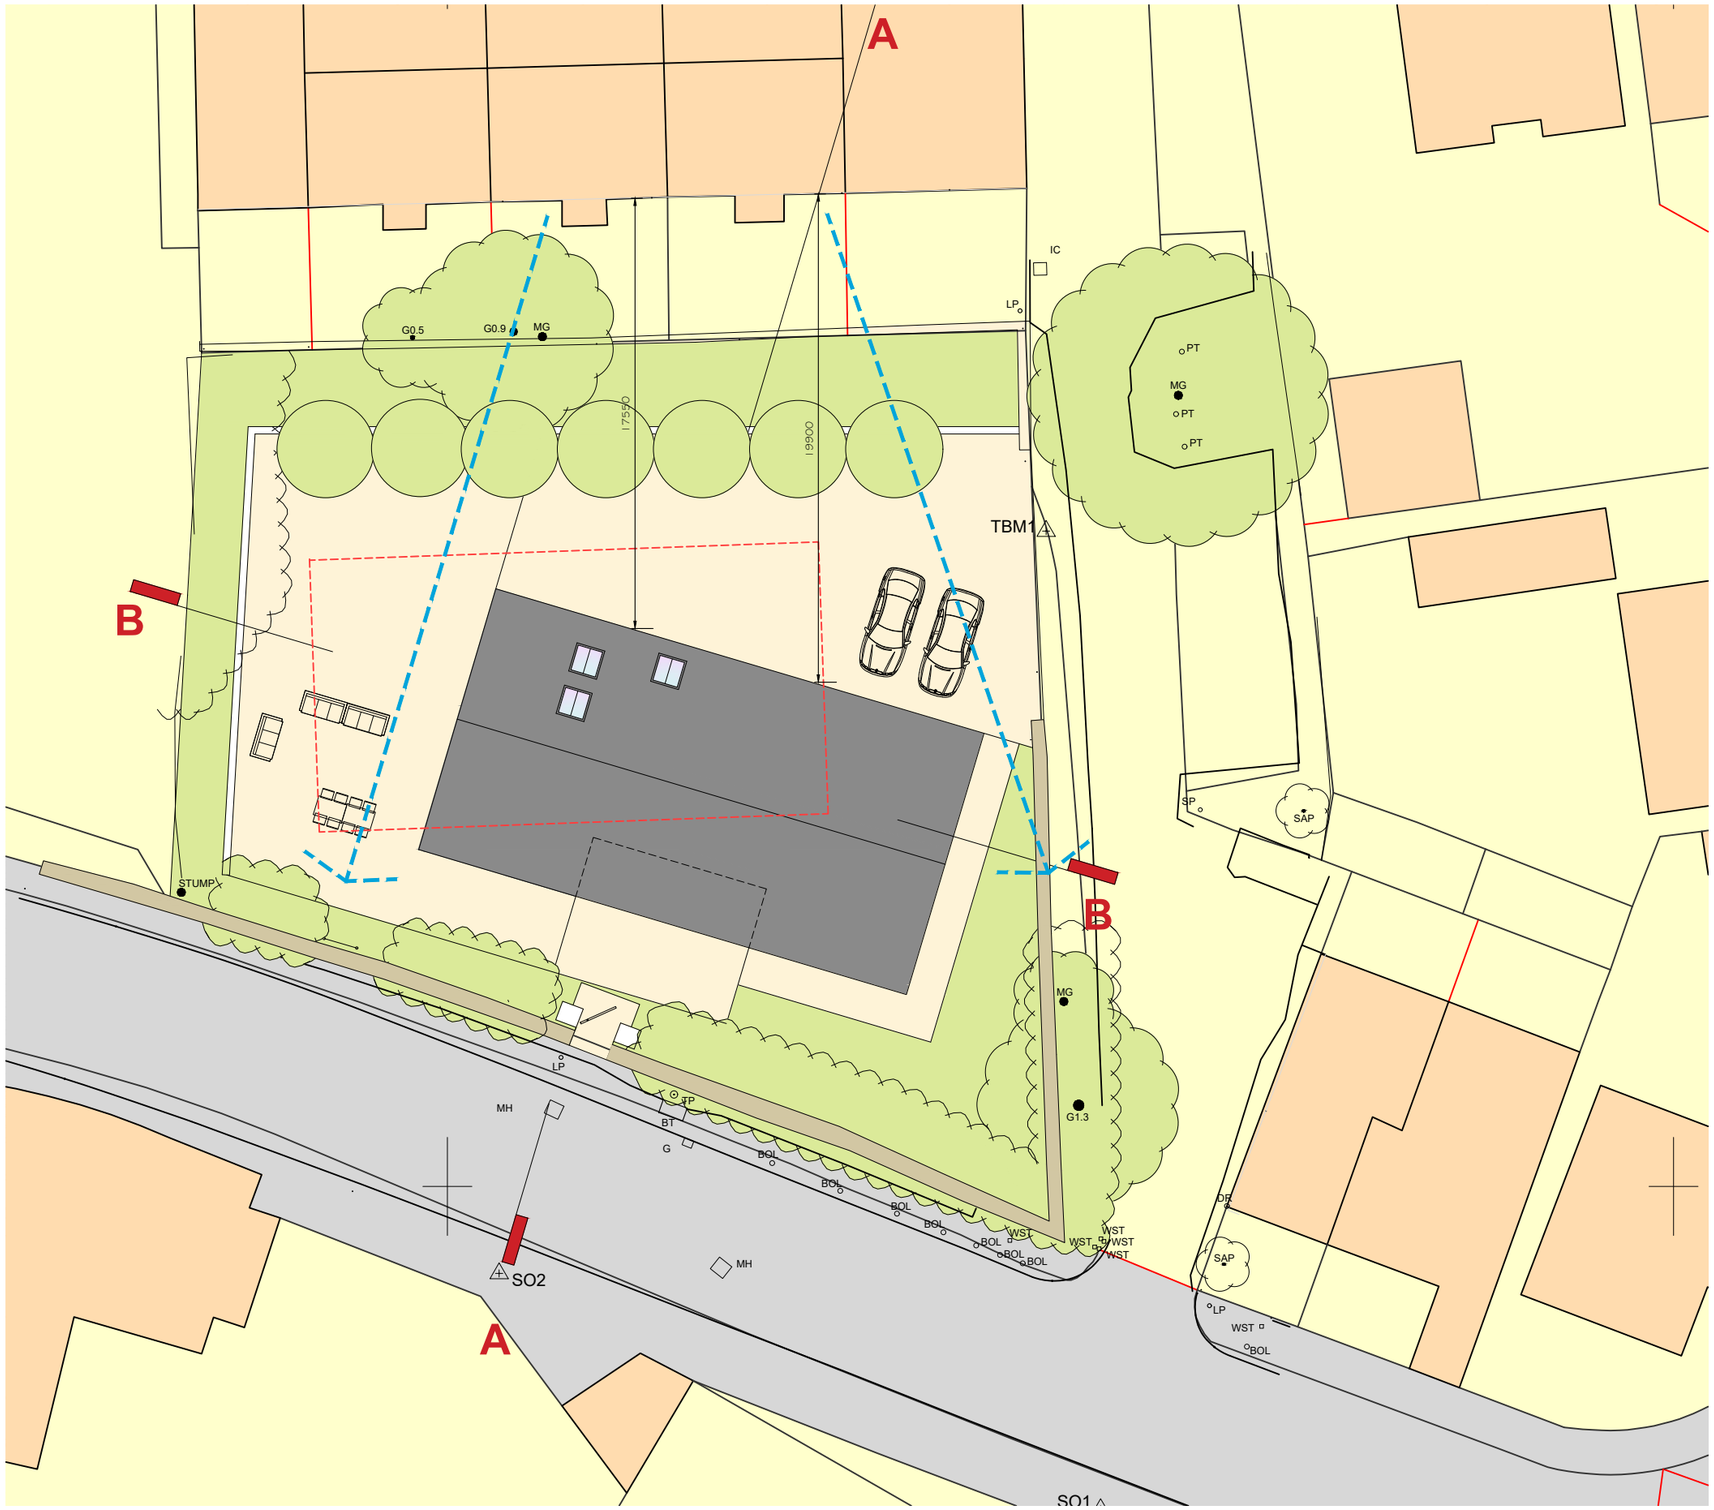


Helen Jackson Land adjacent to 962 Edenfield Road Norden Rochdale	Site Plan as Proposed work to figured dimensions © CJ Partnership owns the copyright of this design / drawing which must not be reproduced in whole or in part without the written permission of CJ Partnership	contract no 3633 drawn by	drawing no 16 date July 2022	revision scale @ A3 1:250	**Planning** Revisions: A.	Blue Pit Mill Queensway Castleton Rochdale OL11 2PG +44 (0)1706 631347 info@cjpartnership.com www.cjpartnership.com

CJ PARTNERSHIP
ENVIRONMENTAL ARCHITECTS