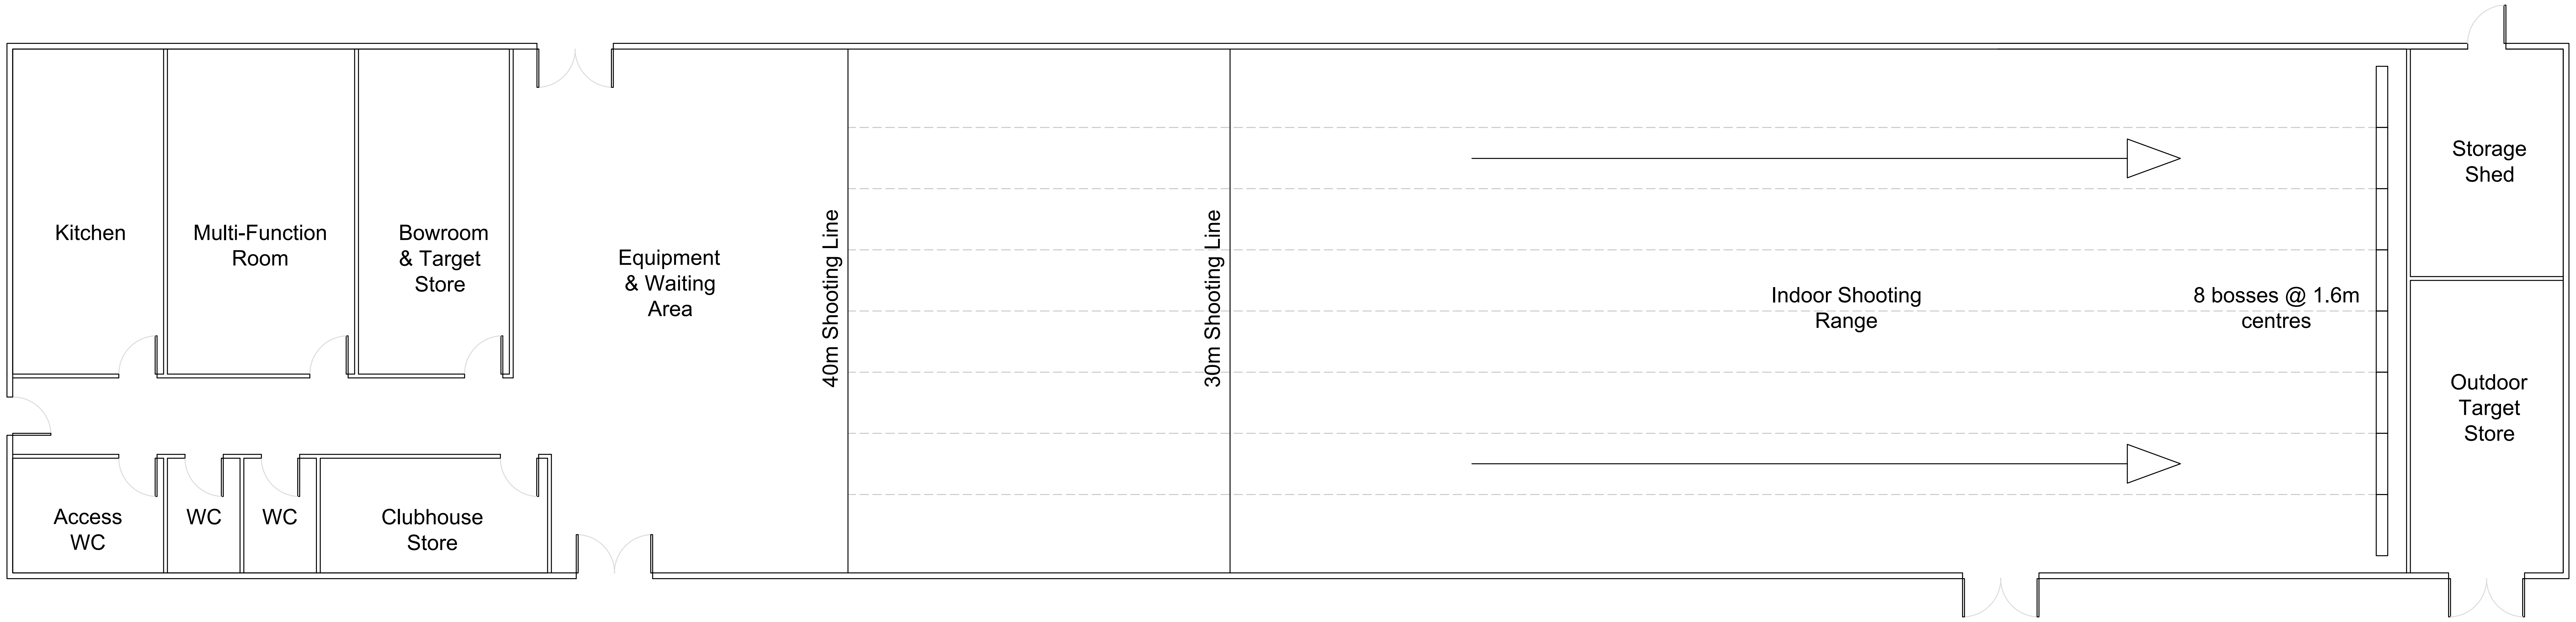

Floor Plan

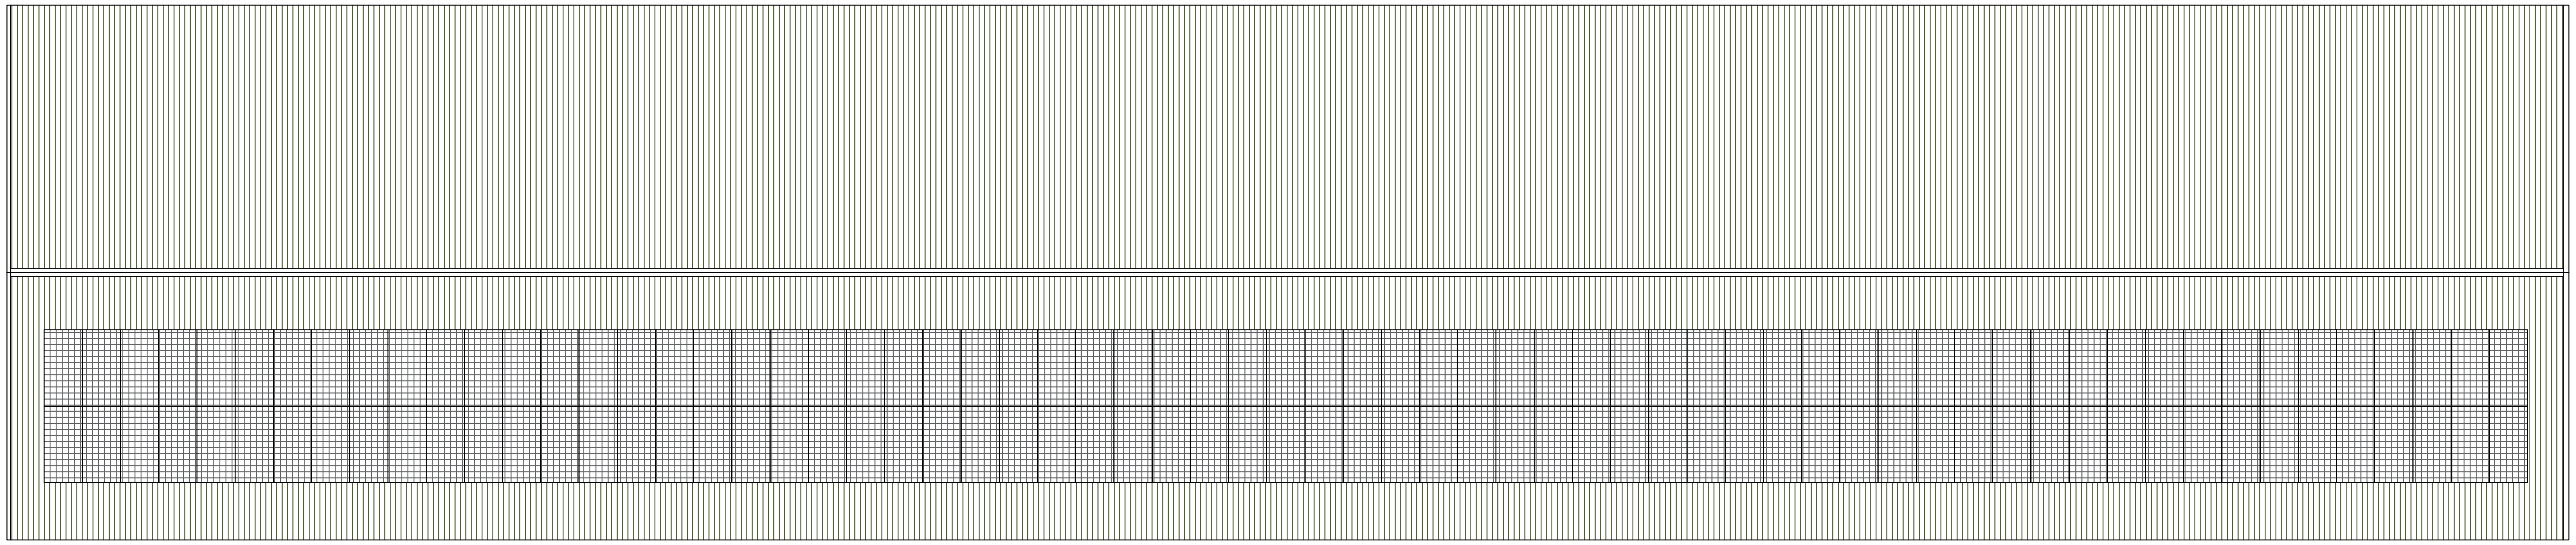

Roof Plan

WBW Surveyors Ltd
Skipton Auction Mart
Gargrave Road
Skipton, BD23 1UD

T: 01756 692900
F: 01756 692901
E: info@wbwsurveyors.co.uk

Dwg No.: TS537-4

Revision:

Client: Rochdale Company of Archers

Project: Indoor & Outdoor Ranges

Title: Floor & Roof Plan

Date: 12 March 2024

Drawn by: T Simpkins

0 Metres 2

Scale 1:100

Sheet Size A1