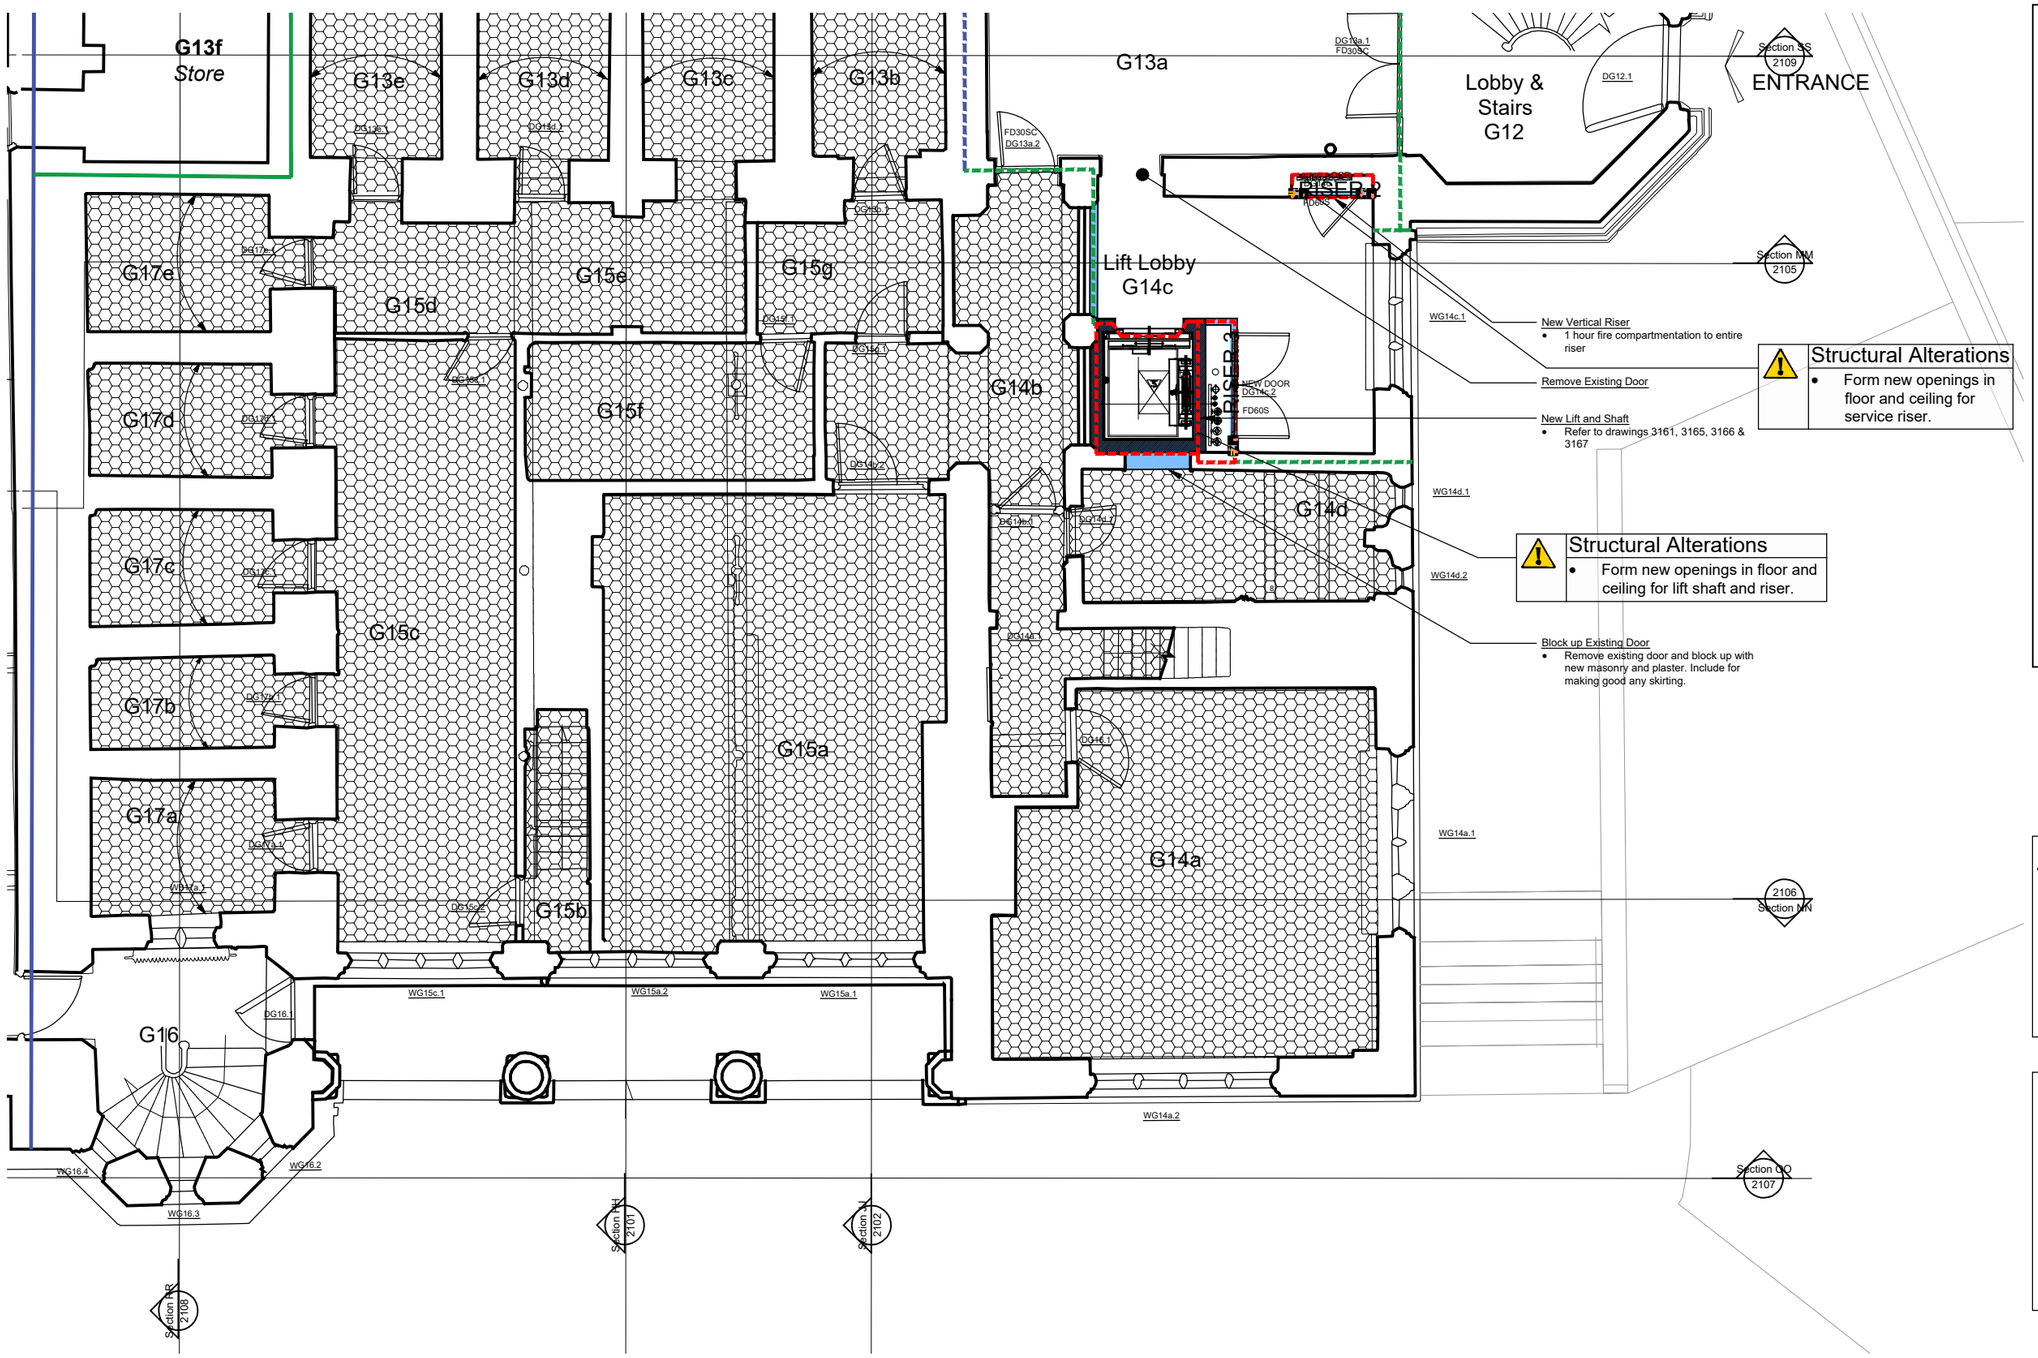


NOTES

The existing building measured survey has been undertaken by Salford Archaeology and all reference to this information is referenced directly from the associated drawings.

KEY: Hatches

Coloured areas of hatch on interior elevations indicate proposed fixtures, fittings or built fabric, proposed to be inserted, as below:

- (Light Blue) - Proposed to be added, viewed in elevation.
- (Dark Blue) - Proposed to be added cut through by plane of view.
- (No Hatch) - Existing structure cut through by plane of view
- (Honeycomb) - Area out of scope to remain unused and empty (not used for storage).

KEY: Annotation

- 60 minute fire rated compartment line
- 30 minute fire rated compartment line
- Existing fire compartment line target 60 minutes fire rating
- Area of reduced head height.
- Health and safety risk item

No Access areas

- G9a, b, c, d, e, f, g, G11c, G11b, G13b, c, d, e, G14b, d, G15a, b, c, d, e, f, g, G17a, b, c, d & e to be closed off with no use of these spaces.
- Minimal works will be required in these areas such as: removal of Asbestos and removal of existing MEP.
- Management of persons in these areas required to ensure no persons locked in closed of areas.

General health and safety notes

Asbestos: All known asbestos to be removed. Risk of uncovering unknown asbestos during works.
Works to existing structure: All works to existing structure to be carried out in accordance with structural engineers details and to be sufficiently propped during works.
Existing services: All existing unused services to be removed.

0 1 2 5
Scale 1:100 m

N

Notes

1. Any dwg format drawing is to be read in conjunction with and at the scale of the accompanying pdf.
2. Where colours other than black or grey are used, the drawing must be plotted in colour.
3. For status "C" (Construction) drawings all dimensions are to be checked on site by the contractor, scaling is for Local Authority purposes only.
4. Unless otherwise indicated, all dimensions are in millimeters.
5. All information on this drawing is to be read in conjunction with the relevant Donald Insall Associates specification and trade contractors' drawings and information by specialists.
6. In the event of any discrepancy, please contact us immediately.
7. This drawing may contain survey information by others and is to be used solely for the purposes for which it was issued.
8. These are uncontrolled documents issued for information purposes only. If you have any queries regarding the drawings, please contact DIA immediately.
9. Please note DIA cannot be held responsible for any errors arising from changes made to an uncontrolled dwg file.

Status codes

S0	Work in Progress	**D1**	Suitable for Costing
S1	Suitable for Co-ordination	**D2**	Suitable for Tender
S2	Suitable for Information	**D3**	Suitable for Contractor Design
S3	Suitable for Review & Comment	**D4**	Suitable for Manufacture/Procurement
S4	Suitable for Stage Approval		

A1,A2,A3, An etc. Approved and accepted as stage complete
B1,B2,B3, Bn etc. Partially signed off: with minor comments from the Client
CR Construction Record

Rev	Date	Dwn	Auth	Revision	Rev	Date	Dwn	Auth	Revision
P09	03-08-23	CZS	ARF	Value Engineering option					
P08	22-06-23	CZS	ARF	For Building Control					
P07	05-06-23	CZS	ARF	For Planning & LBC					
P06	18-05-23	CZS	ARF	Riser note updated, lift revised, key dimensions added.	P13	02-09-24	CZS	DAC	For Listed Building Consents Update
P05	12-05-23	CZS		Existing compartment lines differentiated from new compartment lines.	P12	23-09-24	CZS	DAC	For Information
P04	17-02-23	CZS	ARF	For costing	C02	16-08-24	CZS	DAC	For Construction
P03	13-02-23	CZS	ARF	Update to doors and notes removed for Design Fire	P11	05-04-24	CZS		For Design Fire Review
P02	24-01-23	CZS		Fire compartment lines added, risks highlighted	C01	20-10-23	CZS	ARF	For Construction
P01	25-10-22	CZS	ARF	Initial Issue	P10	05-09-23	CZS		Stair removed, radiators setting out added

Donald Insall Associates
Chartered Architects and Historic Building Consultants
Bridgegate House, 5 Bridge Place, Chester CH1 1SA
(+44) 01244 350 063
chester@insall-architects.co.uk

Rochdale Town Hall
for Rochdale Development Agency

Phase Three GA Ground Floor Plan
Proposed_2of3

Scale A3@	Status	Purpose of issue
1:100	S4	Listed Building Consent

File Name: RTH.06 - DIA - XX - 10 - DR - A - 2041 | P13
Project Originator Volume Level Type Role Number Revision

© 2019 DONALD INSALL ASSOCIATES LTD