


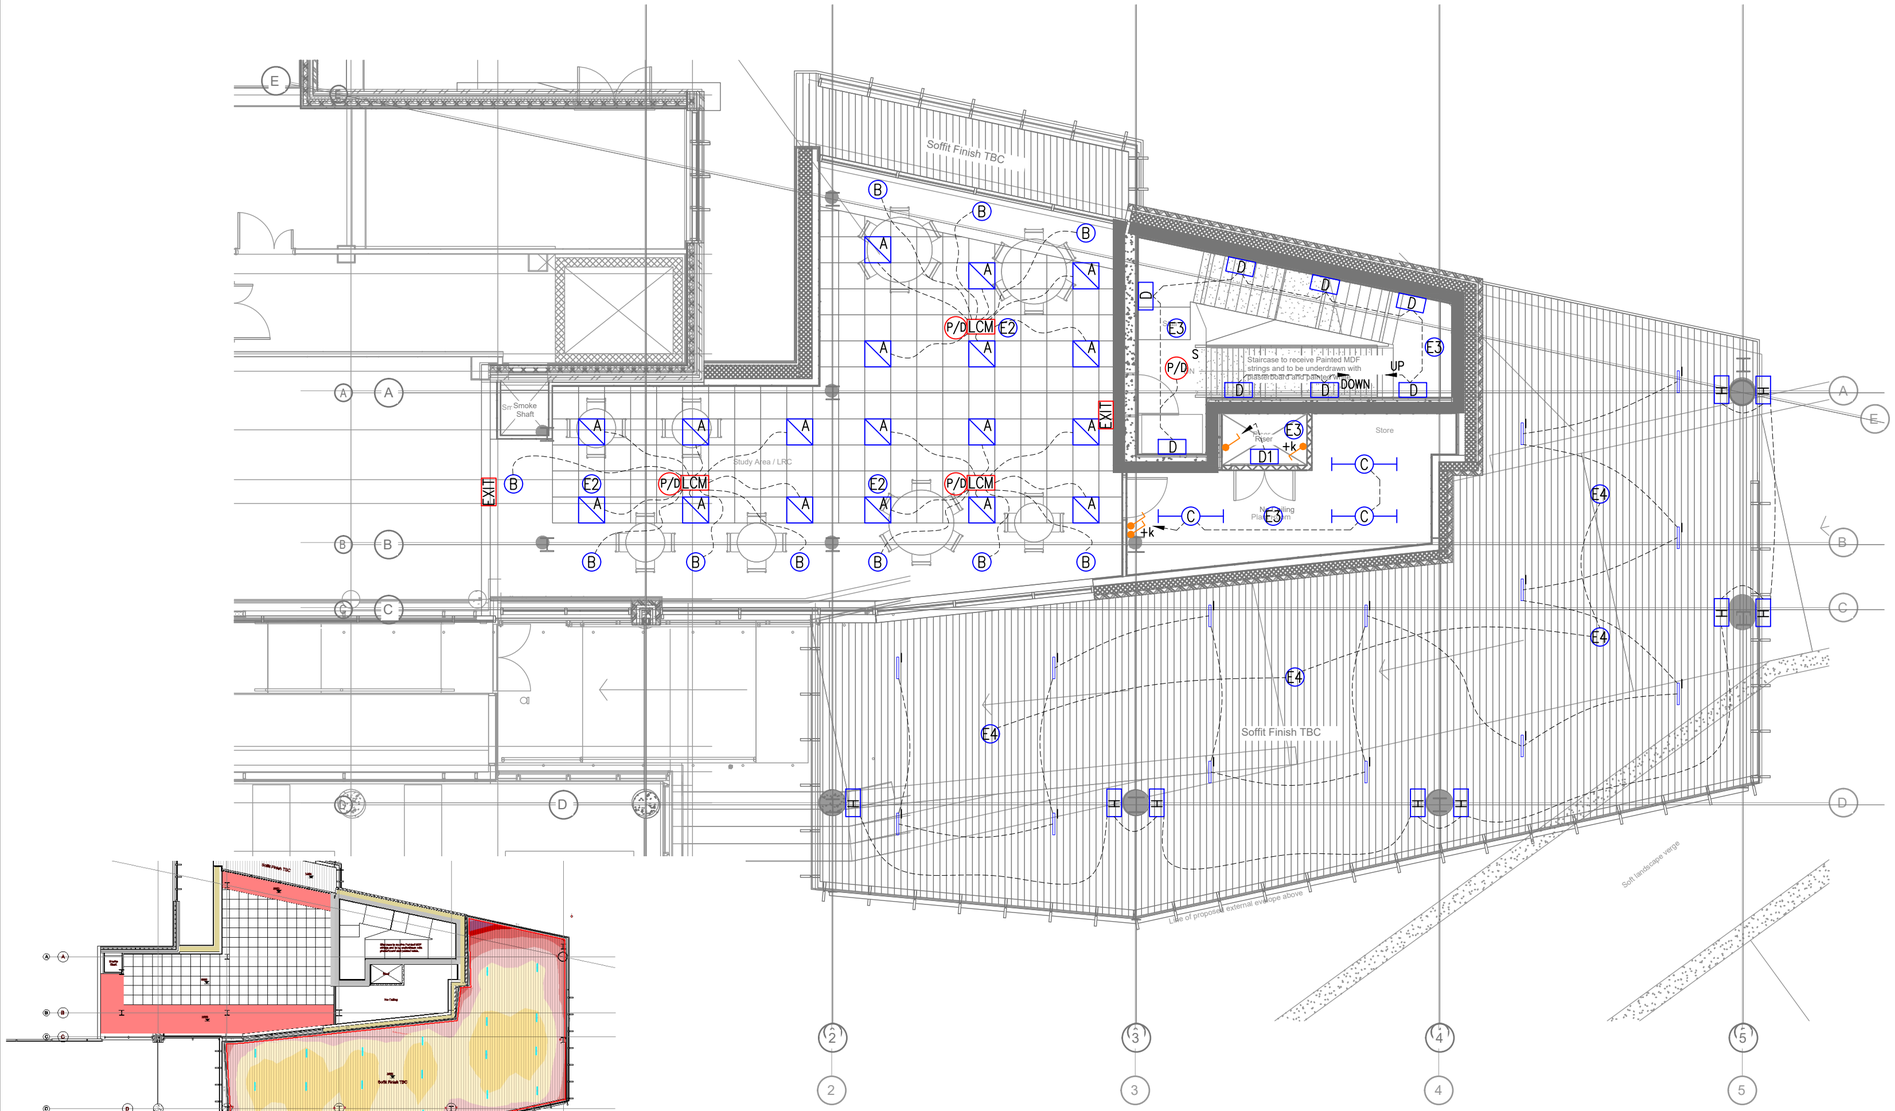



## BASE DRAWINGS

USED IN COMPILATION OF THIS DRG:

- ROCH01-ABW-ZZ-00-DR-A-2101-PR2 - Detailed GA Plan - Level 0 (G)
- ROCH01-ABW-ZZ-00-DR-A-2101-PR2 - Detailed GA Plan - Level 0 (G)

NOTES

External lighting controls
Soffit down llighting, Controlled by photocell and time clock.
lighting will follow existing strategy ie on at dusk to manual switch off

abw 31 01 2024

| Rev | Date | Details | Made | Chk'd | App |
|---|---|---|---|---|---|
| - | 27/06/23 | TENDER | REJ | REJ | SJB |

Status:

TENDER

Architect:

ABW ARCHITECTS

Client:

ROCHDALE SIXTH FORM COLLEGE

Project:

PROPOSED EXTENSION

Title:

GROUND FLOOR LEVEL LIGHTING & EMERGENCY LIGHTING LAYOUT

ROSIBEN

Rosiben,
11th Floor, 3 Piccadilly Place,
Manchester, M1 3BN

T: +44 (0) 7743018657
E: contact@rosiben.com

| | | | |
|---|---|---|---|
| Eng: | REJ | CAD: | DG |
| Chk'd: | REJ | App'd: | SJB |
| Date | 27/06/2023 | Scale: | 1:100@A2 |

Drawing No: RSFC-RSB-EX-00-DR-E-6300

Rev: -

cm A2