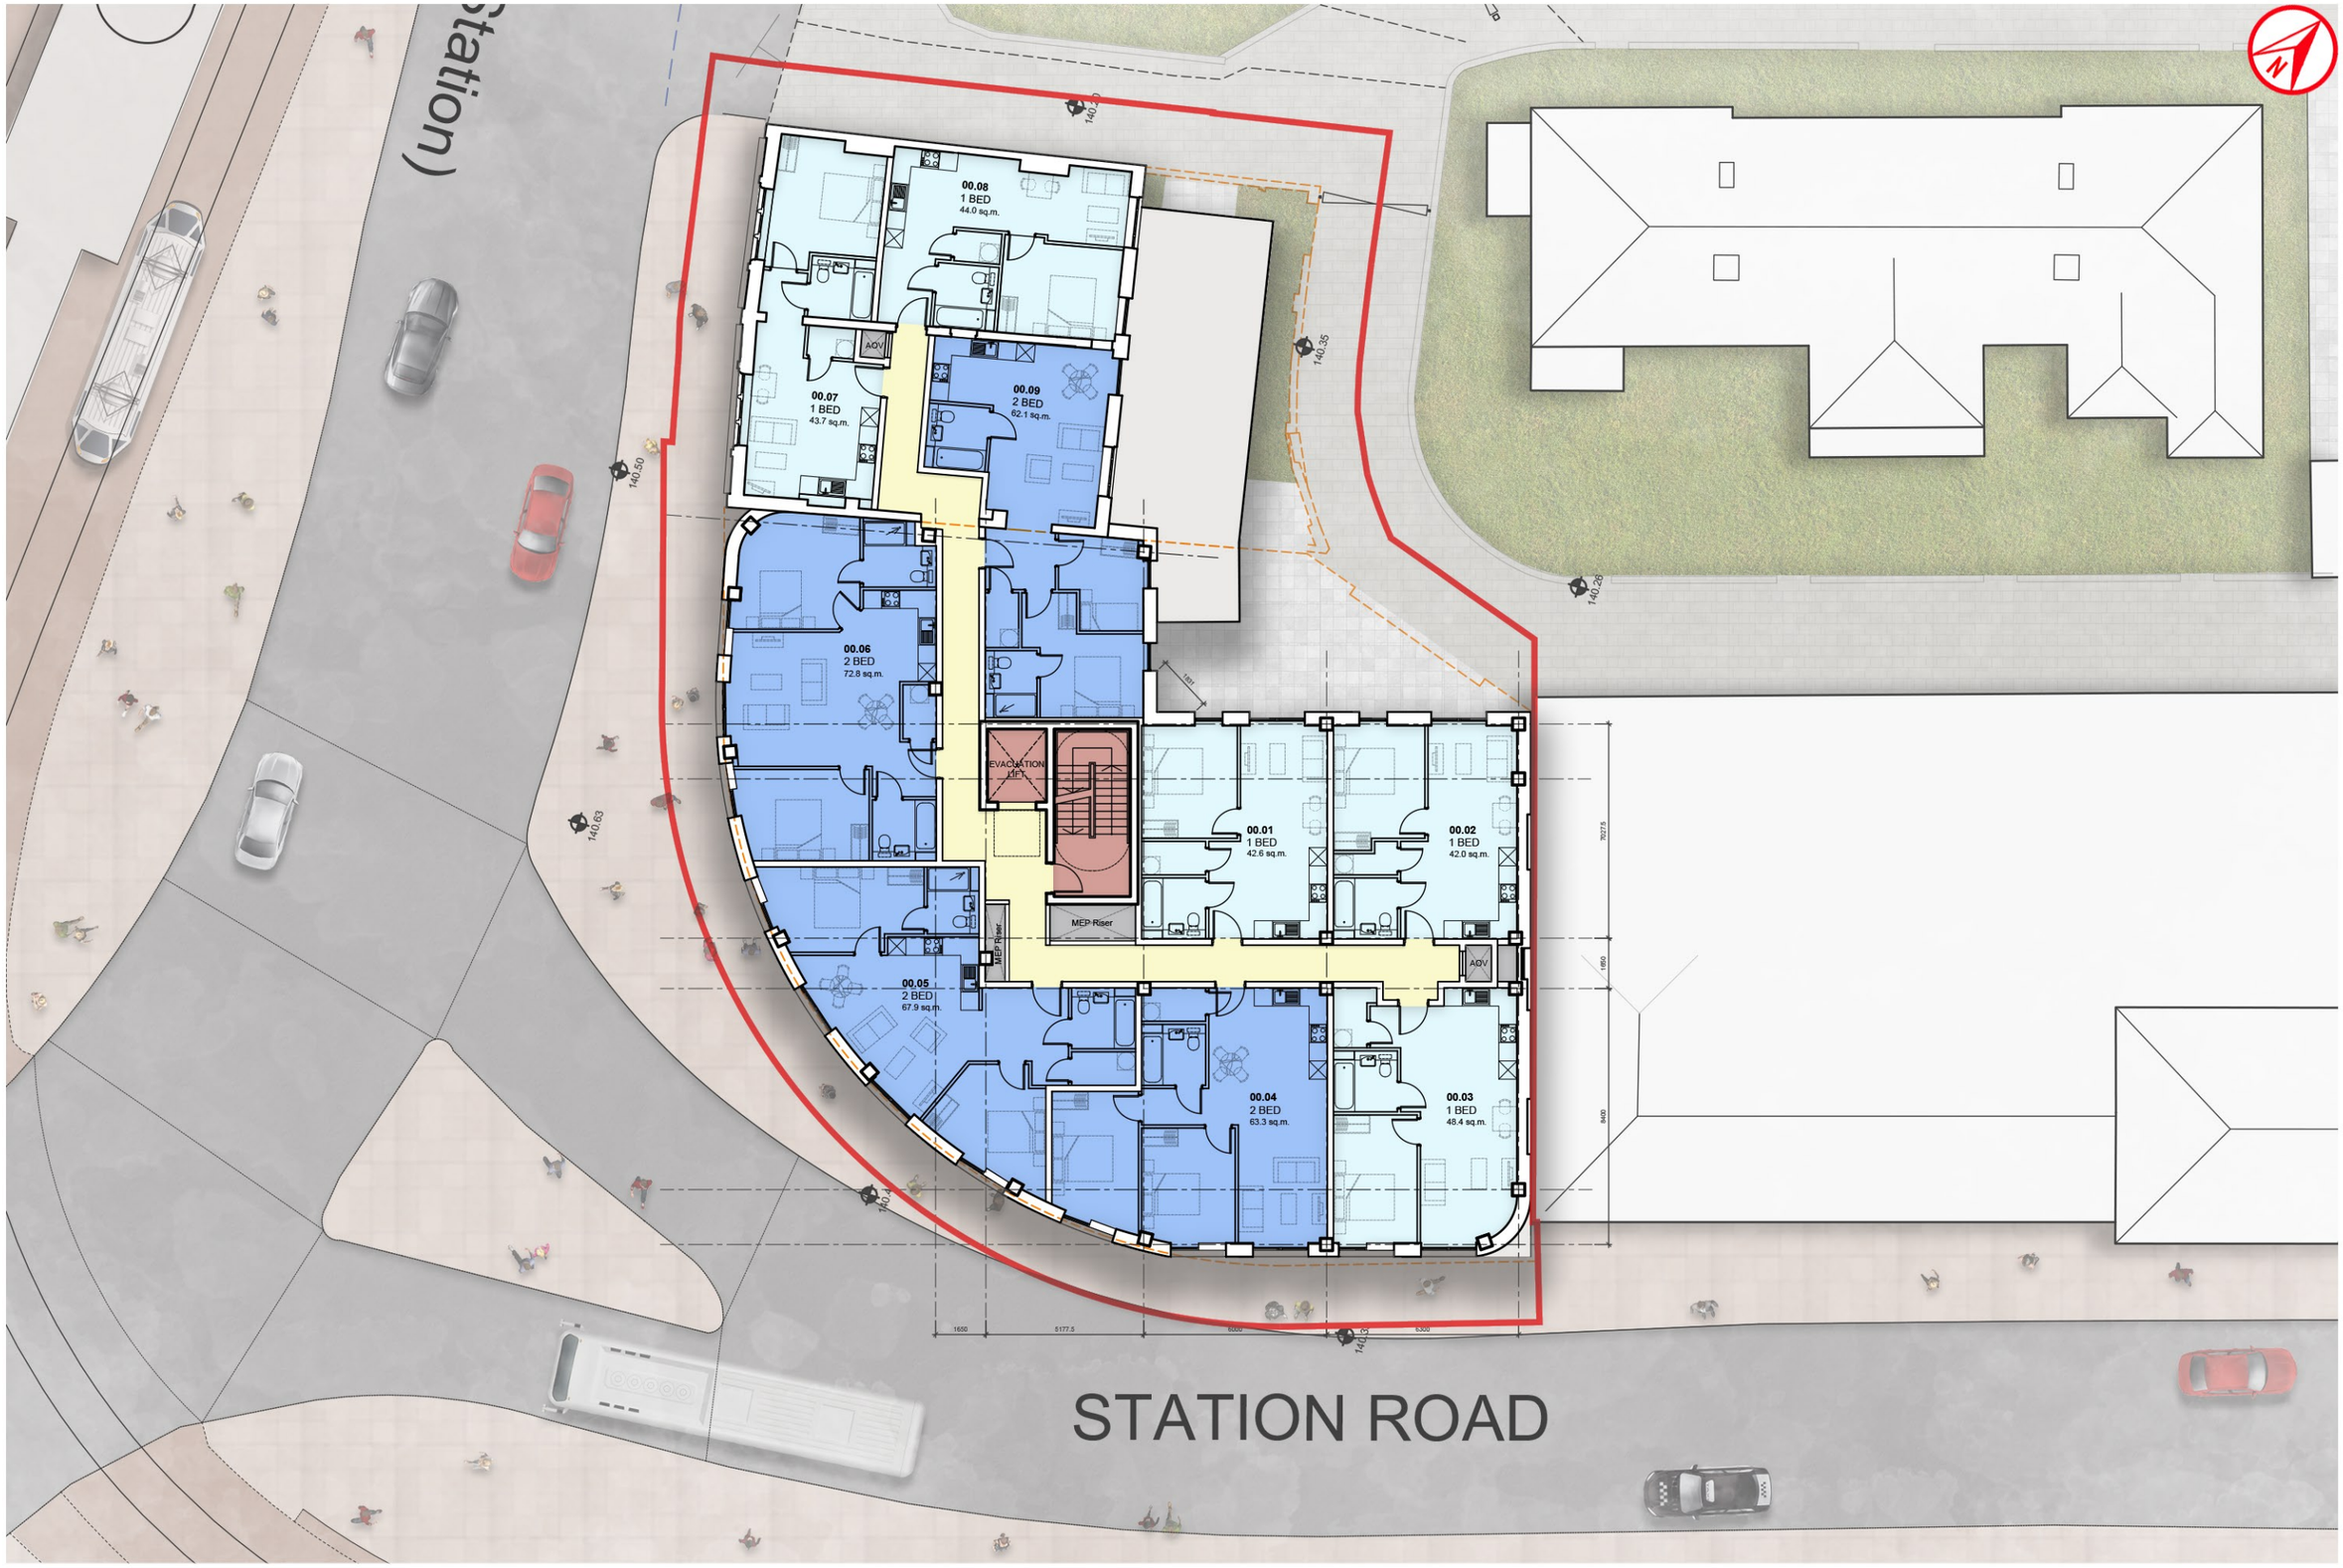


LeachRhodesWalker
Architects

Ground Floor West 50 Dearmans Place Manchester M3 5LH t 0161 833 0211 e info@lrw.co.uk www.lrw.co.uk

8337 ROCHDALE STATION : PROPOSED FIRST FLOOR PLAN (COLOUR)

Scale: **1:200@A3** Auth By: **CJG** Drawn By: **NC** Date: **05.03.24** Dwg No: **8337-LRW-ZZ-01-DR-A-00-196_P05**