


00166

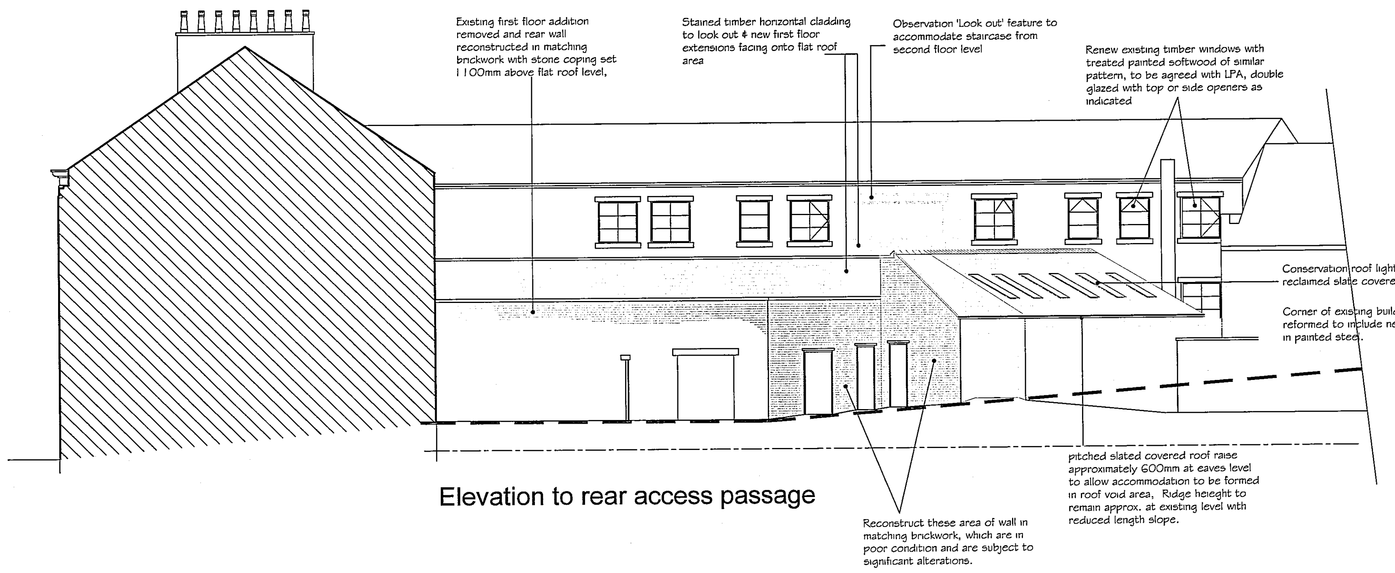


Elevation to rear access passage

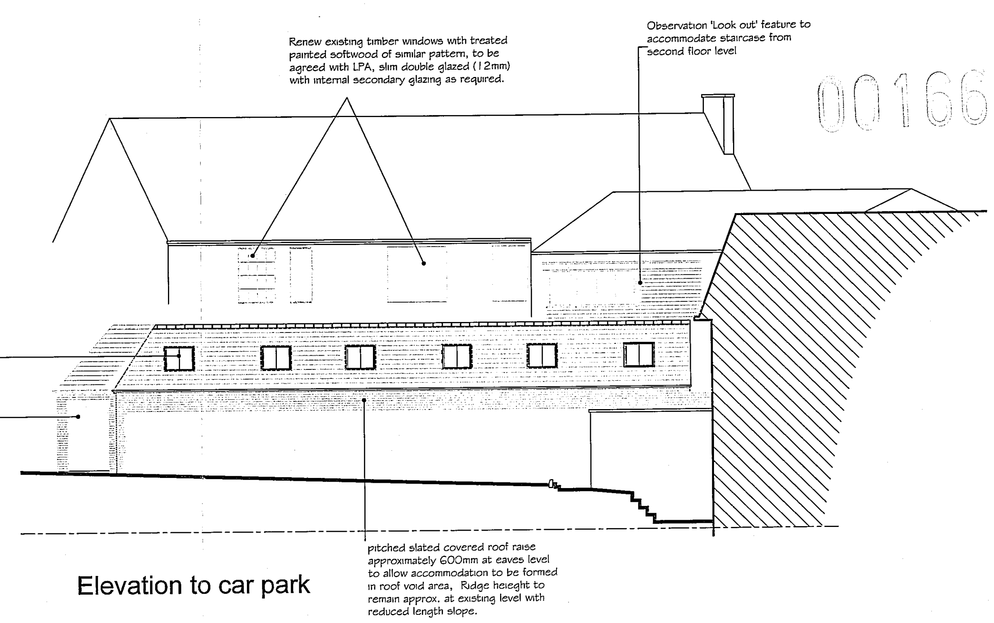


Elevation to car park

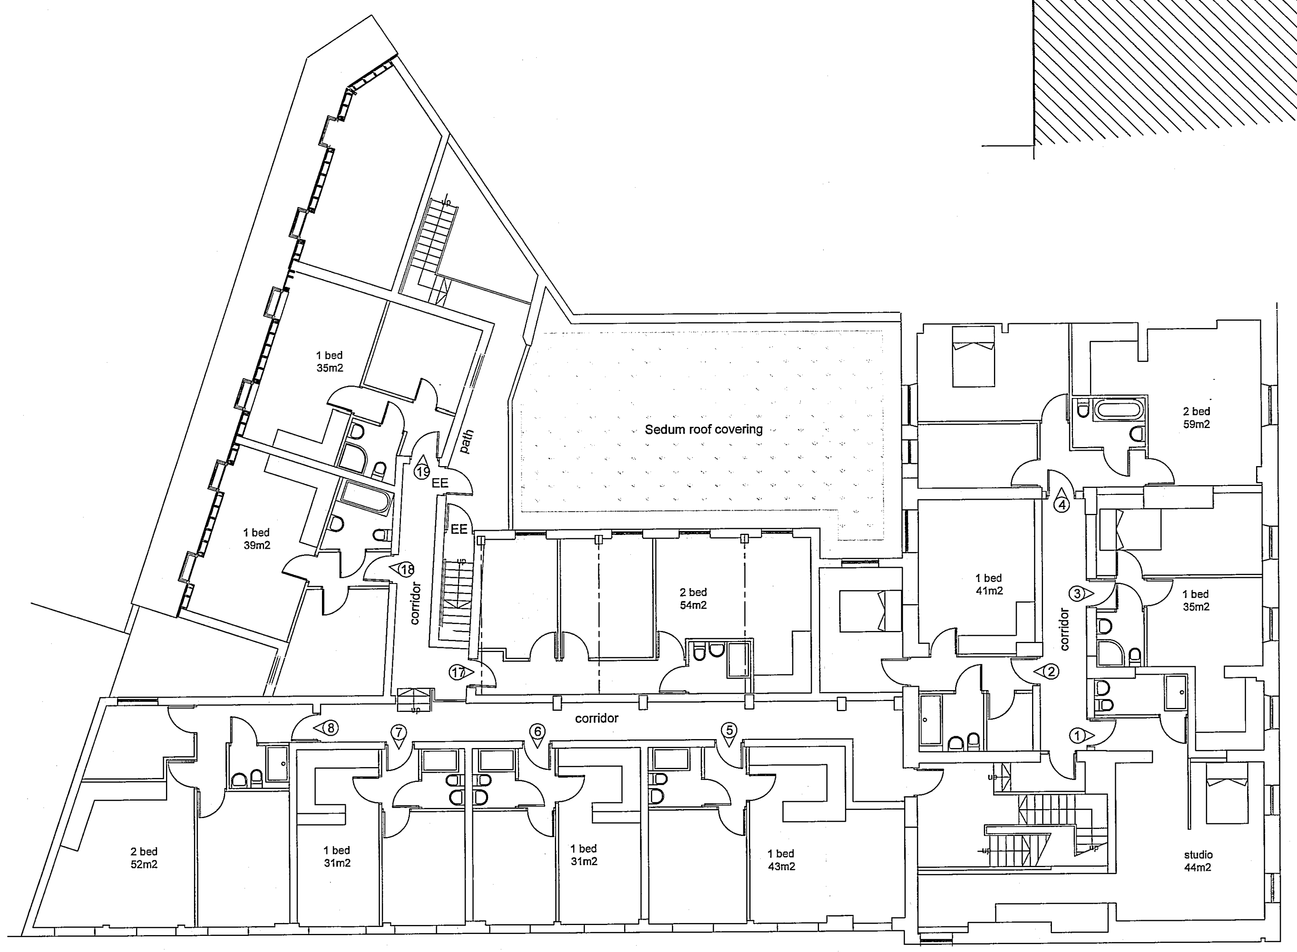


First floor plan

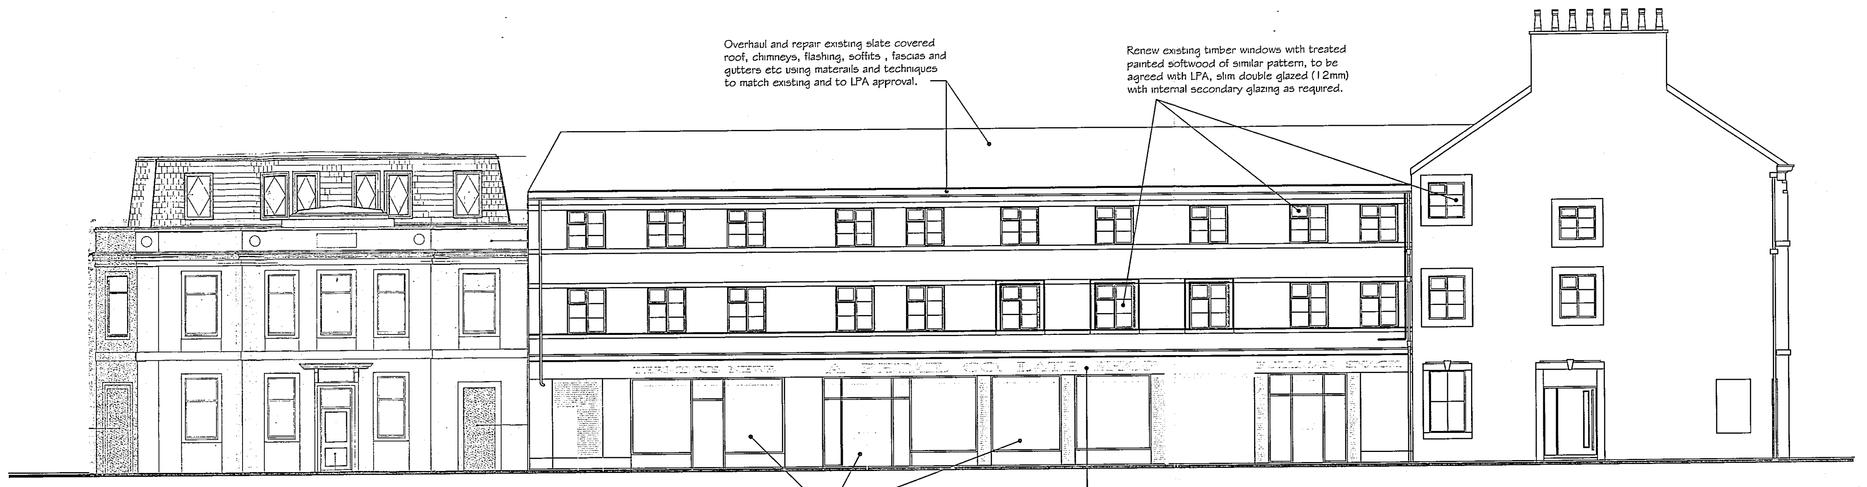

Elevation to Smith Street

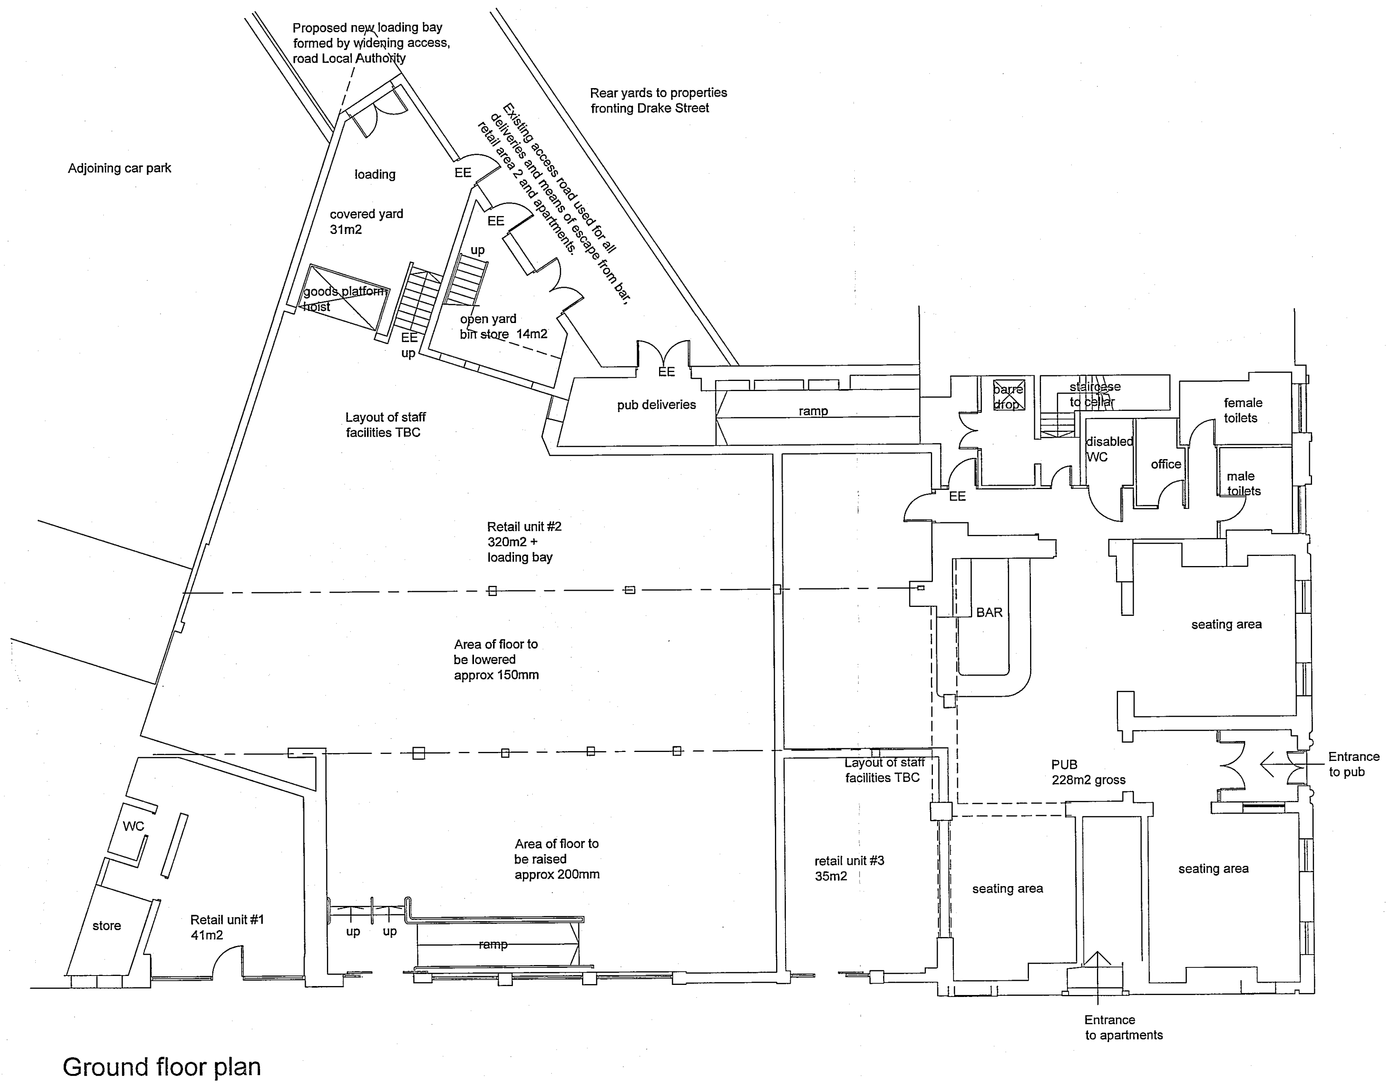

Ground floor plan

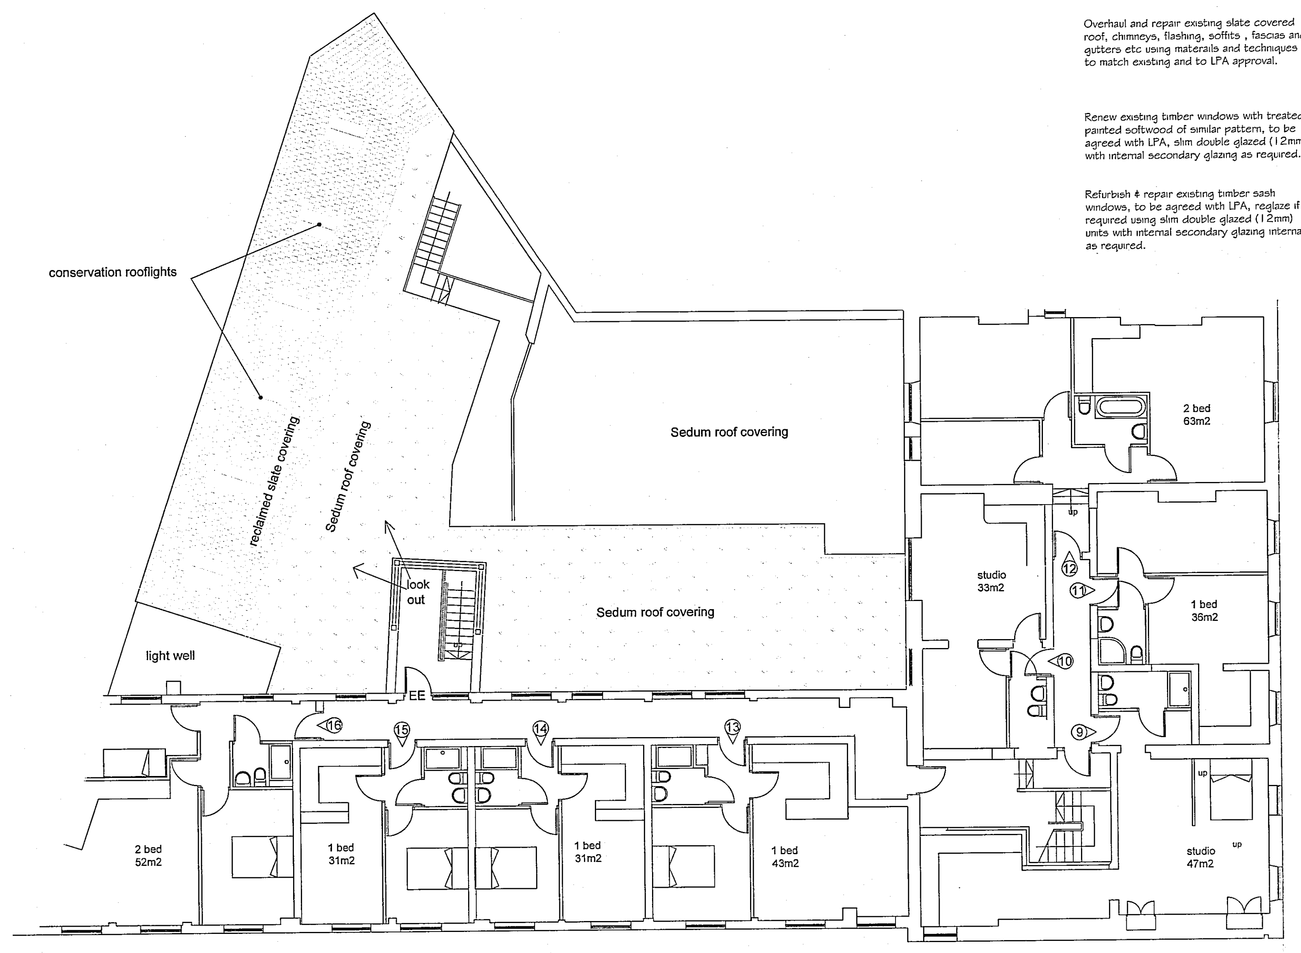

Second floor plan



Elevation to Drake Street

rev	date	description	
D	12/12	Drawing revised, plans changed and elevation detals added	AJC
C	09/12	Drawing revised and annotation added	AJC

AJ COCKER ASSOCIATES
CHARTERED BUILDING SURVEYORS
New Century House
176 Drake Street
Rochdale
OL16 1UP
Tel: 01706 764880
Fax: 01706 764881
www.ajcockerassociates.co.uk
mail@ajcockerassociates.co.uk

Project: Former NileProposed conversion and refurbishment of former Night Club & Snooker Hall
1 Drake Street, Rochdale
PROPOSALS

scale: 1-100@A0
date: Sept. 2012
drawn: AJC

Client: Millerbrook Limited

Dwg. Nr.M273 - 010 revD