
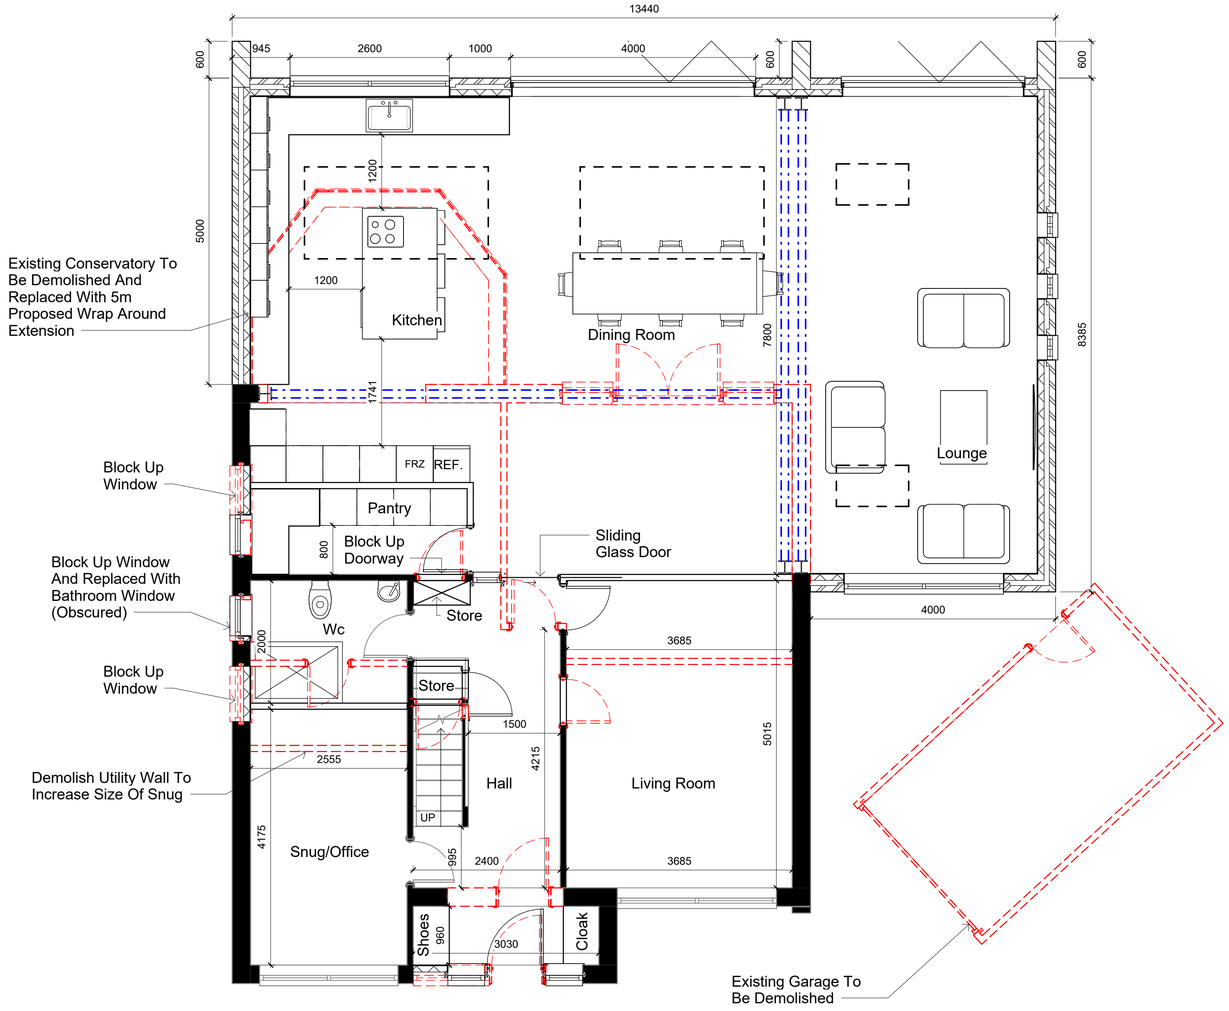



Proposed Ground Floor Plan

1 : 50

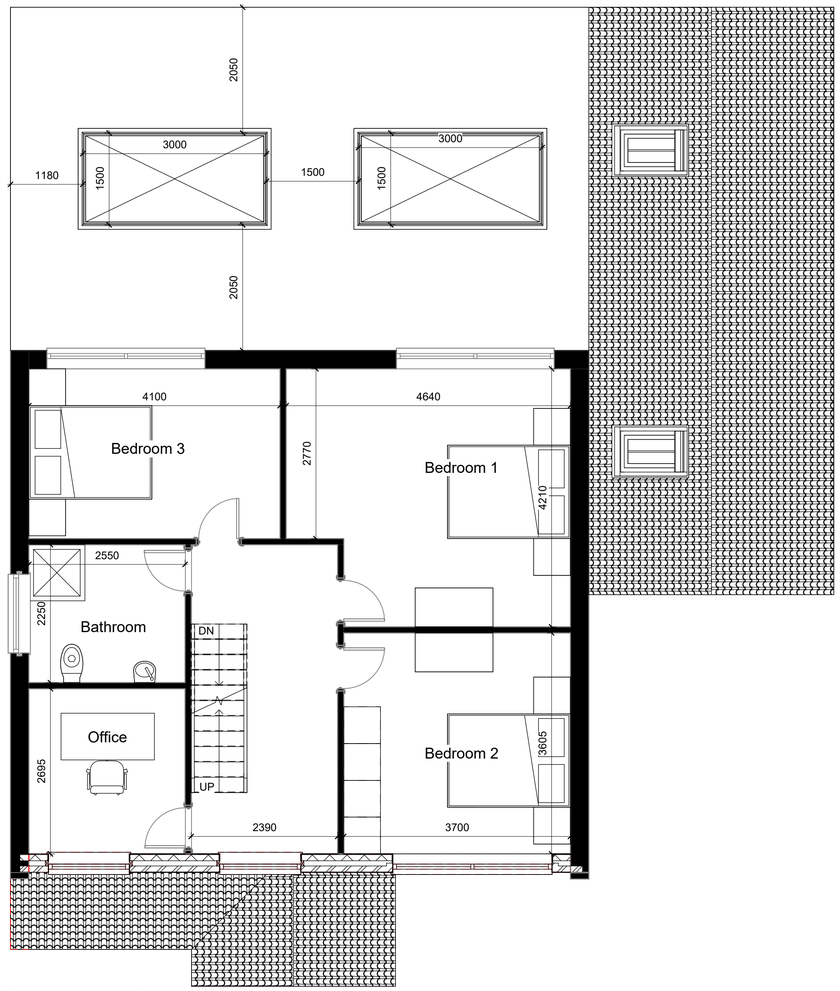

Proposed First Floor Plan

1 : 50

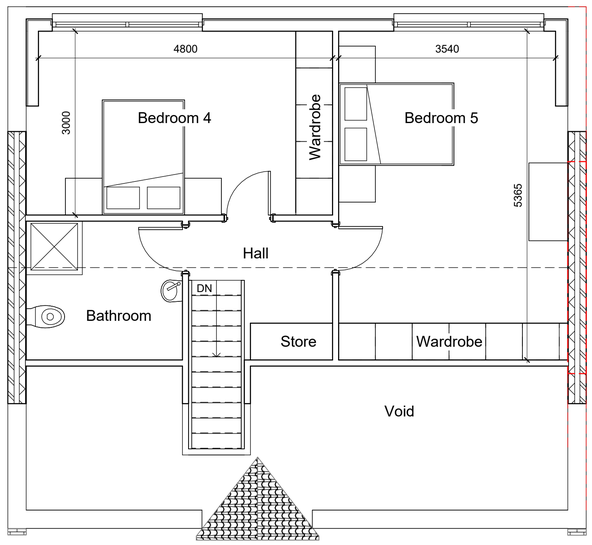

Proposed Attic Copy

1 : 50

Note:

All Dimensions Are Approximate And TBC On Site By Contractor

TREND ARCHITECTURE
T: 01484 941051
plan@trendarchitecture.co.uk
www.trendarchitecture.co.uk

Mr Bilal
62 Wordsworth Way, Rochdale, Lancashire, OL11 5JE

Drawing Title:
Proposed Layout

Drawing Number: TR-A24-0902-004
Scale: 1 : 50@A1

Date: 30/10/24
Revision: A

Drawn By: AM
Checked by: JA

Reason For Issue:
Building Regs